CONTAMINATION SCREENING EVALUATION REPORT

Florida Department of Transportation
District VII

Branch Forbes Road PD&E Study
from South of US 92 to North of Interstate 4
Hillsborough County, Florida

Work Program Item Segment: 447159-1
ETDM Project Number: 14470

July 2024

The environmental review, consultation, and other actions required by applicable federal environmental laws for this project are being, or have been, carried out by the Florida Department of Transportation (FDOT) pursuant to 23 U.S.C. § 327 and a Memorandum of Understanding dated May 26, 2022, and executed by the Federal Highway Administration and FDOT.

Volume 1 of 2

DRAFT

CONTAMINATION SCREENING EVALUATION REPORT

Florida Department of Transportation
District VII

Branch Forbes Road PD&E Study
from South of US 92 to North of Interstate 4
Hillsborough County, Florida

Work Program Item Segment: 447159-1
ETDM Project Number: 14470

July 2024

The environmental review, consultation, and other actions required by applicable federal environmental laws for this project are being, or have been, carried out by the Florida Department of Transportation (FDOT) pursuant to 23 U.S.C. § 327 and a Memorandum of Understanding dated May 26, 2022, and executed by the Federal Highway Administration and FDOT.

Volume 2 of 2

DRAFT

CONTAMINATION SCREENING EVALUATION REPORT

Branch Forbes Road PD&E Study
from South of US 92 to North of Interstate 4
Hillsborough County, Florida

Work Program Item Segment: 447159-1
ETDM Project Number: 14470

July 2024

Submitted to:

Florida Department of Transportation
District 7, PLEMO
11201 North McKinley Drive
Tampa, Florida 33612-6456

Submitted by:

Aptim Environmental & Infrastructure, LLC
725 U.S. Highway 301 South
Tampa, Florida 33619

DRAFT

List of Tables

Table 1	Risk Evaluation Summary	Page 45
Table 2	"No" Sites	Page 55

List of Figures

Figure 1	Project Location Map	Page 62
Figure 2	Site Location Map	Page 63
Figure 3	Site Location Map – Sites 1, 2, 3, 4, 5 and 6	Page 64
Figure 4	Site Location Map – Sites 7, 8, 9, and 10	Page 65
Figure 5	Site Location Map – Sites 11 and 14	Page 66
Figure 6	Site Location Map – Sites 12 and 13	Page 67

List of Appendices

Appendix A	Site Photographs
Appendix B	EDR Reports
Appendix C	Regulatory File Documents and Property Appraiser Information
Appendix D	Wetlands Map, FEMA Map, and Soil Survey Map

DRAFT

Table of Contents

Executive Summary ES-1
1.0 Introduction 1-1
1.1 Project Description 1-1
1.2 Project Alternatives 1-1
1.3 Purpose of Report 1-1
1.4 Qualifications 1-2
2.0 Investigation Methodology 2-1
2.1 Site Reconnaissance 2-1
2.2 Historical Records Review 2-1
2.3 Regulatory Review 2-1
2.4 Risk Ratings 2-4
3.0 Level I - Site Descriptions 3-1
3.1 Land Uses 3-1
3.2 Hydrologic Features 3-1
3.2.1 Flood Plains and Wetlands Information 3-1
3.2.2 Soil, Geology, Groundwater, and Drainage Basin Information 3-2
3.3 Interviews 3-3
4.0 Project Impacts 4-1
4.1 Site 1: Weitz William Kent 4-1
4.1.1 Site History 4-1
4.1.2 Risk Evaluation and Recommendations 4-2
4.2 Site 2: Advance Auto Parts 9497 4-2
4.2.1 Site History 4-2
4.2.2 Risk Evaluation and Recommendations 4-3
4.3 Site 3: Citgo-Plant City #796/Citgo PC #147/Prime Time #702/Ava Anthony, Inc. 4-3
4.3.1 Site History 4-3
4.3.2 Risk Evaluation and Recommendations 4-5
4.4 Site 4: AutoZone 3825 4-5
4.4.1 Site History 4-5
4.4.2 Risk Evaluation and Recommendations 4-6
4.5 Site 5: 92 Tire Service Repair/Chevron-Bennetts/BP-Bennetts/Exxon-Bennetts/ Bennetts Service Station by Lutfi Awwod/Bennetts Auto Care, Inc./AWWAD Lufti Mike 4-7
4.5.1 Site History 4-7
4.5.2 Risk Evaluation and Recommendations 4-9
4.6 Site 6: Deli Food Store 4-9
4.6.1 Site History 4-10
4.6.2 Risk Evaluation and Recommendations 4-10
4.7 Site 7: Jones Welding and Repair Service 4-11
4.7.1 Site History 4-11
4.7.2 Risk Evaluation and Recommendations 4-11
4.8 Site 8: SPILLS Incident 4-12

DRAFT

4.8.1 Site History 4-12
4.8.2 Risk Evaluation and Recommendations 4-12
4.9 Site 9: Circle K #2707563/Circle K Stores, Inc. 4-13
4.9.1 Site History 4-13
4.9.2 Risk Evaluation and Recommendations 4-14
4.10 Site 10: Strawberry Squares 4-14
4.10.1 Site History 4-14
4.10.2 Risk Evaluation and Recommendations 4-15
4.11 Site 11: Gerald P Smith Stock Photography 4-15
4.11.1 Site History 4-16
4.11.2 Risk Evaluation and Recommendations 4-16
4.12 Site 12: Shell-Forbes #795/Citgo Forbes #795/Food Mart-Pal's/Sunoco #208/ United Oil Co./1665 Citgo 4-17
4.12.1 Site History 4-17
4.12.2 Risk Evaluation and Recommendations 4-19
4.13 Site 13: 7-Eleven Store No. 37646/ King's Marathon #416/Shell #416-Kings Assoc Inc./ Shell-Kings Association, Inc./Miles J A Oil Company/King's Marathon #412/Circle M Shell #412 4-19
4.13.1 Site History 4-19
4.13.2 Risk Evaluation and Recommendations 4-21
4.14 Site 14: Dinosaur World 4-21
4.14.1 Site History 4-21
4.14.2 Risk Evaluation and Recommendations 4-22
4.14.3 Risk Evaluation and Recommendations 4-22
5.0 Level I - Summary and Recommendations 5-1
6.0 References 6-1

DRAFT

List of Acronyms and Abbreviations

AST	aboveground storage tank
Cleanup Sites	DEP Cleanup Sites – Contamination Locator Map Listing
CSER	Contamination Screening Evaluation Report
DWM Contam	DWM Contamination
ECHO	Enforcement and Compliance History Information
EDB	ethylene dibromide
EDR	Environmental Data Resources, Inc.
EDR Hist Auto	Historic Auto Stations
EPA	Environmental Protection Agency
ERNS	Emergency Response Notification System
FDEP	Florida Department of Environmental Protection
FDOT	Florida Department of Transportation
FEMA	Federal Emergency Management Agency
FID No.	facility identification number
Fin Assur	Financial Assurance Database
FINDS	Facility Index System
GCTL	Groundwater Cleanup Target Levels
Haz Waste	Hazardous Waste Listing
HCPA	Hillsborough County Property Appraiser
I-4	Interstate 4
LUST	Leaking Underground Storage Tank
N	North
NADC	Natural Attenuation Default Concentrations
NPDES	National Pollutant Discharge Elimination System
PD&E	Project Development and Environmental
RCRA	Resource Conservation and Recovery Act
RCRA-VSQG	Resource Conservation and Recovery Act Very Small Quantity Generators Database
RGA LUST	Recovered Government Archive Leaking Underground Storage Tank
ROW	right-of-way
SPILLS	Oil and Hazardous Materials Incidents
SRCO	Site Rehabilitation Completion Order
SWF/LF	Solid Waste Facilities/Landfill Sites
SWFWMD	Southwest Florida Water Management District
US	United States Highway
US AIRS	Aerometric Information Retrieval System
UST	underground storage tank
UST Finder	UST Finder Database
UST Finder Release	UST Finder Release Database

DRAFT

Executive Summary

The Florida Department of Transportation, District 7 prepared a Level I Contamination Screening Evaluation Report for Branch Forbes Road from south of United States Highway 92 (US 92) to north of Interstate 4 (I-4) in Hillsborough County, Florida. The Work Program Item Segment for this project corridor is 447159-1.

The Branch Forbes Road corridor consists primarily of residential, commercial, agricultural, and vacant properties. The commercial properties include gas stations, automotive parts stores, a barber shop, automotive and appliance repair shops, restaurants or bars, a landscaping company, campgrounds, a feed store, a theme park, and a church. Each potentially contaminated site along the corridor was visually assessed during a site inspection. The majority of properties along the Branch Forbes Road corridor are served by private water and sewer systems. The Woodard Manor Subdivision located southwest of the intersection of N Forbes Road and I-4 is served by Bay Pointe Utilities, Inc., and the extreme east and southeast portions of the corridor are served by the City of Plant City Utilities.

As part of the Level I evaluation, 14 sites of potential environmental concern were identified along the Branch Forbes Road corridor through a desktop review, site reconnaissance, and review of historical records to identify all past and present potentially contaminating activities within or adjacent to the project and to determine the need for further assessments. The sites were awarded a "risk rating" based on the potential for contaminant impacts to proposed construction activities to be present on each site. Eight sites received "**Low**" risk ratings, five sites received "**Medium**" risk ratings, and one site received "**High**" risk ratings for potential environmental impacts to proposed construction activities. The medium- and high-risk sites warrant additional assessment for contamination impacts to construction.

Branch Forbes Road from South of US 92 to North of I-4 Hillsborough County, Florida Work Program Item Segment: 447159-1			
Contamination Risk			
No	**Low**	**Medium**	**High**
255	8	5	1

Five Medium and one High rated locations were identified and will be considered for Level II testing after acquisition but prior to construction. The Level II services can include hazardous materials surveys, soil borings, monitoring well installation, soil and groundwater sampling, and

laboratory analysis. Evaluation and Level II testing will be performed if deemed appropriate by the FDOT Contamination Impact Coordinator. Level II testing costs are estimated at $5,000 to $10,000 per site. Level III support, if necessary, can reach $100,000 per site.

DRAFT

1.0 Introduction

The Florida Department of Transportation (FDOT), District 7, prepared a Level I Contamination Screening Evaluation Report (CSER) for Branch Forbes Road from south of United States Highway 92 (US 92) to north of Interstate 4 (I-4) in Hillsborough County, Florida. The Work Program Item Segment for this project corridor is 447159-1.

A Level I evaluation consists of a desktop review, site reconnaissance, and review of historical records to identify all past and present potentially contaminating activities within or adjacent to the project and to determine the need for further assessments. This investigation examined each potentially contaminated site along the corridor with regard to the possible presence of hazardous and/or toxic materials on site. The investigation also reviewed known or potential offsite contamination sources that could have an adverse environmental impact on the project. The level of detail contained herein is appropriate for FDOT planning purposes.

1.1 Project Description

Branch Forbes Road is a two-lane local road that runs north-south through Hillsborough County. Branch Forbes Road is present north of US 92 West, while N Forbes Road is present south of US 92 West. The FDOT is proposing improvements to an approximately 1-mile segment of Branch Forbes Road from north of Ward Road to north of Harvey Tew Road, as well as the ramp areas of I-4 at Branch Forbes Road. Additional roadwork along several surface streets in the vicinity of the corridor is likely. The project is located in Plant City, Hillsborough County, Florida. The project corridor is illustrated on a United States Geological Survey topographic map (**Figure 1**) and on the Site Location Map (**Figure 2**).

1.2 Project Alternatives

The FDOT is proposing improvements to Branch Forbes Road, N Forbes Road, I-4, US 92, and additional minor surface streets to accommodate present and future traffic demands. The improvements generally consist of widening the roadway to a four-lane divided facility and also include adding curb and gutter and a 10-foot wide shared use path on both sides to accommodate bicycles and pedestrians. The project also includes operational improvements at the I-4 interchange and construction of stormwater management facilities and floodplain compensation sites. The proposed construction was depicted on the Concept Plans provided by and dated December 14, 2023. A single concept was evaluated for this contamination screening evaluation.

1.3 Purpose of Report

The purpose of this report is to identify and prepare recommendations concerning potential hazardous waste and pollutant problems associated with the construction corridor in accordance

DRAFT

with Part 2, Chapter 20 of the *Project Development and Environmental (PD&E) Guidelines Manual*, effective July 1, 2023. The specific tasks performed are:

- Site reconnaissance to verify acquired data for each site, including a careful examination of sites along the subject corridor to identify potential hazardous waste and pollutants associated with the proposed transportation improvement project. Pay particular attention to site storage and handling for those sites with changed land use and previously unrecorded or undocumented problems.
- Public record searches to identify the current tenants and legal owners as well as past tenants and the associated land usage/business activities. Coordinate this data with the appropriate aerial survey.
- Conduct state and local environmental and health agency visits and review state, local, and federal databases to secure lists and other information about the past and present users of hazardous materials; generators of hazardous waste, pollutants, industrial waste, and solid waste; agricultural operations involving pesticides, herbicides, and fertilizers; agricultural livestock operations and potential "cattle dipping vat" operations; and storage tanks (above or below ground), as well as other potential soil and groundwater contaminants. Report problems with their usage (Notices of Violation, non-compliance documents, Consent Orders, etc.)
- For each site, rank the potential for encountering hazardous waste or pollutants as a result of the transportation improvement project and the associated land purchases and construction.

1.4 Qualifications

The information obtained during the review of the potentially contaminated sites is intended to provide reasonable assurance as to the environmental conditions of each site. However, this report should not be considered all-inclusive with respect to potential contamination due to the varying nature of contamination scenarios in terms of magnitude/type of contamination possible and changes in property conditions following the assessment and prior to implementation of the proposed construction activities.

DRAFT

2.0 Investigation Methodology

2.1 Site Reconnaissance

A physical reconnaissance of potentially contaminated sites along the project corridor was conducted on March 12, 2024. This reconnaissance included a systematic inspection of each site by looking for evidence of industrial operations, potential sources of soil and groundwater contamination, underground or aboveground storage tanks (UST or AST), or refuse that may indicate the presence of pollutants and/or toxic or hazardous materials. Site reconnaissance findings are provided in **Section 4.0**. The locations of investigated sites along the project corridor are identified on **Figure 2**. Photographic documentation of the corridor sites is provided in **Appendix A**.

2.2 Historical Records Review

Historical records were reviewed to develop a history of the previous uses of the subject sites, as well as nearby sites having potential or documented contamination. Pertinent information obtained through review of the historical resources referenced below is included, when applicable, in the site-specific summaries in **Section 4.0**.

City directories published by the R. L. Polk Company for Branch Forbes Road, Harvey Tew Road, Beauchamp Road, N Bethlehem Road, Rogers Road, and US 92 were provided by Environmental Data Resources, Inc. (EDR). The city directories reviewed for the referenced project corridor included years 1956, 1959, 1964, 1968, 1973, 1978, 1983, 1987, 1992, 1995, 2000, 2005, 2010, 2014, 2017, and 2020. Sanborn Fire Insurance Maps provided by EDR were also reviewed; however, the sites along the project corridor are unmapped properties. Historical aerial photographs for the years 1938-1939, 1948, 1950, 1952, 1957, 1965, 1968, 1973, 1977, 1979, 1984, 1992, 1994-1995, 1999, 2007, 2010, 2015, and 2019, provided by EDR, were reviewed for the entire corridor for this investigation.

Copies of the EDR City Directory Image Report, Certified Sanborn Map Report, and EDR Aerial Photo Decade Package are included in **Appendix B**. Aerial photographs from 2024 were reviewed on the Hillsborough County Property Appraiser's (HCPA) website for any changes along the corridor. The HCPA website was also reviewed for current property records to confirm site ownership and building records.

2.3 Regulatory Review

EDR was contracted to research and summarize standard United States Environmental Protection Agency (EPA) and Florida Department of Environmental Protection (FDEP) environmental record databases to identify potential recognized environmental conditions in connection with properties within and adjacent to the construction corridor. The EDR Area/Corridor Radius Report, dated

DRAFT

March 5, 2024, is included in **Appendix B**. Detailed maps identifying the location of any facility listed by the databases within the prescribed American Society for Testing and Materials search distances are provided in the EDR Report. The reported information and the locations of the sites identified by EDR were confirmed during the reconnaissance portion of the Level I assessment. The 2024 EDR Report identified sites within this corridor listed on the following USEPA and FDEP databases:

USEPA Information

- Aerometric Information Retrieval System Facility Subsystem Database (US AIRS)
- US Brownfields Sites Database
- Enforcement and Compliance History Information Database (ECHO)
- Resource Conservation and Recovery Act Small Quantity Generators Database (RCRA-SQG)
- RCRA Very Small Quantity Generators Database (RCRA-VSQG)
- RCRA Non-Generator/No Longer Regulated Database (RCRA-NonGen/NLR)
- Emergency Response Notification System Database (ERNS)
- National Clandestine Laboratory Register (US CDL)
- Section 7 Tracking Systems Database (SSTS)
- Integrated Compliance Information System Database (ICIS)
- Mineral Resource Data System (MINES MRDS)
- PFAS ECHO database (PFAS ECHO)
- Hazardous Waste Generators Database (HW GEN)
- Facility Index System (FINDS)

FDEP Information

- Solid Waste Facilities/Landfill Sites (SWF/LF)
- Leaking Underground Storage Tank Incident Reports (LUST)
- UST Database (UST)
- AST Database (AST)
- Asbestos Database (Asbestos)
- DEP Cleanup Sites – Contamination Locator Map Listing (Cleanup Sites)
- Hazardous Materials Information Reporting System Database (HMIRS)
- Oil and Hazardous Materials Incidents Database (SPILLS)
- DWM Contamination Database (DWM Contam)
- Financial Assurance Database (Fin Assur)

DRAFT

- Hazardous Waste Listing Database (Haz Waste)
- Tank Facility List Database (TANKS)
- UST Finder Database (UST Finder)
- UST Finder Release Database (UST Finder Release)
- Florida Recovered Government Archive Leaking Underground Storage Tank Database (RGA LUST)
- TIER 2 Listing (Tier 2)
- Wastewater Facility Regulation Database (NPDES)
- Ethylene Dibromide Database (EDB)

EDR Exclusive Records

- Historic Auto Stations (EDR Hist Auto)
- Occupational Health and Safety (OSHA)

A complete list of the federal, state, and local records and tribal records searched by EDR is included in the Executive Summary and "Government Records Searched/Data Currency Tracking" sections of the 2024 EDR Report provided in **Appendix B**.

A review of the FDEP Bureau of Petroleum Storage Systems, Storage Tank/Contaminated Facility Program database to confirm the inclusion of sites with UST, AST, and contamination records was conducted. Additionally, the FDEP Map Direct database, and the FDEP Contamination Locator Map and Institutional Controls Registry websites were searched for regulated sites of concern located within the search distances outlined in the FDOT *PD&E Manual*, Chapter 20.2.2.1. The following buffer distances are recommended on FDOT projects:

- 500 feet from the right-of-way (ROW) line for petroleum, drycleaners, and non-petroleum sites. Corridor projects in heavily industrialized or urbanized areas with dewatering planned near the contaminated sites need to be addressed with the FDEP or the local delegated program lead.
- 1,000 feet from the ROW line for non-landfill solid waste sites (such as recycling facilities, transfer stations, and debris placement areas)
- ½ mile from the ROW line for Comprehensive Environmental Response and Compensation Liability Act, National Priorities List, or Landfill sites. Include a detailed discussion of these sites if they are expected to potentially impact the project. Coordinate with Office of General Council and environmental permitting agencies, as appropriate.

Pertinent information obtained through review of the environmental records contained in the EDR Reports, historical records, property appraiser information, and FDEP database listings are included in the site-specific summaries in **Section 4.0**. Copies of site-specific documents, including FDEP and county regulatory files and HCPA information, are provided in **Appendix C**.

2.4 Risk Ratings

Each site was classified with a rating of "**No**," "**Low**," "**Medium**," or "**High**" for potential impacts to roadway construction activities. These ratings are described as follows:

- **No**: A review of available information on the property and a review of the conceptual or design plans indicates there is no potential contamination impact to the project. It is possible that contaminants had been handled on the property. However, findings from the contamination screening evaluation or sampling and testing results indicate that contamination impacts are not expected.
- **Low**: A review of available information indicates that former or current activities on the property have an ongoing contamination issue, has a hazardous waste generator identification number, or handles hazardous materials in some capacity. However, based on the review of conceptual or design plans and/or findings from the contamination screening evaluation or sampling and testing results, it is not likely that there would be any contamination impacts to the project.
- **Medium**: After a review of conceptual or design plans and findings from a contamination screening evaluation or sampling and testing results, a potential contamination impact to the project has been identified. If there is insufficient information (such as regulatory records or site historical documents) to make a determination as to the potential for contamination impact, and there is reasonable suspicion that contamination may exist, the property should be rated at least as a "Medium." Properties used historically as gasoline stations and which have not been evaluated or assessed by regulatory agencies, sites with abandoned in place underground petroleum storage tanks, or currently operating gasoline stations should receive this rating.
- **High**: After a review of all available information and conceptual or design plans, there is appropriate analytical data that shows contamination will substantially impact construction activities, have implications to ROW acquisition, or have other potential transfer of contamination related liability to the FDOT.

DRAFT

3.0 Level I - Site Descriptions

3.1 Land Uses

The Branch Forbes Road corridor consists primarily of residential, commercial, agricultural, and vacant properties. The commercial properties include gas stations, automotive parts stores, a barber shop, automotive and appliance repair shops, restaurants or bars, a landscaping company, campgrounds, a feed store, a theme park, and a church. Each potentially contaminated site along the corridor was visually assessed during a site inspection. The majority of properties along the Branch Forbes Road corridor are served by private water and sewer systems. The Woodard Manor Subdivision located southwest of the intersection of N Forbes Road and I-4 is served by Bay Pointe Utilities, Inc., and the extreme east and southeast portions of the corridor are served by the City of Plant City Utilities. Further detail on land use for each site is provided in the site-specific summaries in **Section 4.0**.

3.2 Hydrologic Features

3.2.1 Flood Plains and Wetlands Information

The project corridor is depicted on the geographic information systems map of the Branch Forbes Road study area as obtained from the EDR Corridor Study Report and Federal Emergency Management Agency (FEMA) flood zone map (Maps 12057C0262H, 12057C0264H, 12057C0266H, and 12057C0268H, dated August 28, 2008). The maps indicate that portions of the project corridor are located in Flood Zone AE, which corresponds to areas of the 100-year flood where base elevations are determined. These areas are located primarily along Spartman Branch, which runs generally northwest to southeast through the project corridor, and Pemberton Creek, which runs east to west in the northern portion of the project corridor. These waterways are also classified as regulatory floodways. The balance of the corridor is located in Flood Zone X (unshaded), which correspond to areas determined to be outside the 500-year floodplain. The project corridor is shown on the EDR Corridor Study Data Map in **Appendix B**, and a copy of the FEMA map is included in **Appendix D**.

The United States Fish and Wildlife Department maintains the most current wetlands inventory maps. The most current wetlands maps for the study area were found online at http://www.fws.gov/wetlands/data/index.html. A review of the maps for the study area indicated that areas of freshwater emergent wetlands and freshwater forested/shrub wetlands are located in the western and northeastern portions of the project corridor. Freshwater ponds are located throughout the project corridor. Riverine wetlands are noted along Spartman Branch and Pemberton Creek. Additional potential wetlands are noted in all directions from the project corridor. A copy of the wetlands map is included in **Appendix D**.

3.2.2 Soil, Geology, Groundwater, and Drainage Basin Information

The project corridor lies within the Withlacoochee River watershed (Southwest Florida Water Management District [SWFWMD]). The dominant soils in the Branch Forbes Road study area range from well drained to very poorly drained soils. The major soils found in the study area, in decreasing order of occurrence within the study area, are:

- Basinger, Holopaw, and Samsula soils, depressional (16.7%)
- Lake fine sand, 0 to 5 percent slopes (16.0%)
- Zolfo fine sand, 0 to 2 percent slopes (15.7%)
- Fort Meade loamy fine sand, 0 to 5 percent slopes (13.2%)
- Seffner fine sand, 0 to 2 percent slopes (8.8%)
- Myakka fine sand, 0 to 2 percent slopes (6.9%)
- Gainesville loamy fine sand, 0 to 5 percent slopes (6.0%)
- St. Johns fine sand (5.4%)

The soil survey map for the McIntosh Road corridor is provided in **Appendix D**.

The terrain of eastern Hillsborough County is flat with an elevation of approximately 74 feet above mean seal level. The study area is underlain by the Hawthorn Group, Peace River Formation, Bone Valley Member and Undifferentiated sediments. The Bone Valley Member, Peace River Formation occurs in a limited area on the southern part of the Ocala Platform in Hillsborough, Polk and Hardee Counties. Throughout its extent, the Bone Valley Member is a clastic unit consisting of sand-sized and larger phosphate grains in a matrix of quartz sand, silt and clay. The lithology is highly variable, ranging from sandy, silty, phosphatic clays and relatively pure clays to clayey, phosphatic sands to sandy, clayey phosphorites (Webb and Crissinger, 1983). In general, consolidation is poor and colors range from white, light brown and yellowish gray to olive gray and blue green. The Bone Valley Member is an extremely important, unique phosphate deposit. The Undifferentiated Quaternary Sediments is a varying thickness of undifferentiated sediments consisting of siliciclastics, organics and freshwater carbonates. The siliciclastics are light gray, tan, brown to black, unconsolidated to poorly consolidated, clean to clayey, silty, unfossiliferous, variably organic-bearing sands to blue green to olive green, poorly to moderately consolidated, sandy, silty clays. Organics occur as plant debris, roots, disseminated organic matrix and beds of peat. Freshwater carbonates, often referred to as marls in the literature, are scattered over much of the State. Sand, silt and clay may be present in limited quantities.

The Upper Floridan aquifer is the principal aquifer in Hillsborough County. It is comprised of the Hawthorn Group, the Suwannee limestone, the Ocala Group limestones, and underlying Eocene and Paleocene limestones. Regional groundwater flow in the Floridan aquifer and the surficial aquifer in this area would be considered to be westerly toward the Gulf of Mexico. (SWFWMD, 2009).

3.3 Interviews

Interviews with past and present owners, operators, and/or occupants of the properties with contamination concerns, and local government officials such as fire department staff, may be used to verify or supplement the results of the desktop and field reviews. Interviews are discussed in the site-specific summaries in **Section 4.0**, when applicable.

DRAFT

4.0 Project Impacts

As noted in **Section 1.0**, the objective of this Level I evaluation was to identify and research properties along the project corridor with respect to the potential for soil or groundwater contaminant impact to construction activities. This section provides the results of the assessment.

A desktop review, site reconnaissance, research of environmental record databases, and historical research was conducted for each of the 14 corridor sites of concern. The results of these investigations indicate that 8 of the 14 corridor sites are not anticipated to have contaminant impacts to proposed construction. Six of the fourteen sites may have impacts to roadway construction activities. The results of these site investigations are summarized in **Table 1**.

Two hundred and twenty-four sites identified in the EDR Report are outside of the required search distances, and do not pose a significant threat of environmental impact to the project. These sites (summarized in **Table 2**) are assigned ratings of "**NO**" risk and are not further discussed in this report. If the boundaries of the construction corridor are extended, the risk ratings of these sites should be re-evaluated. The remainder of this section discusses the facilities which, due to present or past land use practices, may pose a potential contamination risk.

4.1 Site 1: Weitz William Kent

5208 Ward Road
Rating: LOW

Weitz William Kent (Site 1) is located on the north side of Ward Road, approximately 300 feet west of N Forbes Road. The site is currently a private residence. The site location is shown on **Figure 3**.

4.1.1 Site History

The site is listed in the 2024 EDR Report in the Haz Waste database. It is regulated under facility identification number (FID No.) 43887 as an out-of-business facility with an unverified generator status. No discharges or violations have been reported. No additional information was available for review.

The site was a vacant wooded land in the 1938 to 1977 aerial photographs. The house was present in the center of the site in the 1979 aerial photograph. In the 1984 aerial photograph, fewer trees were present around of the house and the site was grassy. No significant changes to the site were apparent in the subsequent aerial photographs.

The site was not identified in any of the R. L. Polk Directories consulted during this investigation.

The site visit in March 2024, confirmed that the facility is currently a private residence. One house is present in the center of the site. Trees are present around the house and the balance of the site

is grassy. A pump house or shed is present northwest of the house, and a pool with screened cage is present on the north side of the house. The site location is shown on **Figure 3**. The site photograph is provided in **Appendix A**. The HCPA information is included in **Appendix C**.

4.1.2 Risk Evaluation and Recommendations

This site is a private residence and out-of-business facility with an unverified generator status. No discharges or violations have been reported. Based on plans provided by the FDOT, no roadwork is proposed in the immediate vicinity of this site. However, roadway widening and traffic separator construction along N Forbes Road is proposed approximately 300 feet east-northeast of the site. The maximum depth of proposed construction is unknown.

Based on the current site activities and no reported violations, it is unlikely that potential soil and groundwater contamination may impact subsurface construction proposed in the vicinity of the site. Therefore, a **LOW** risk rating is assigned to this site. No further investigation is recommended. These findings and risk rating are summarized in **Table 1**. If any changes to subsurface construction or subsurface utility adjustments are proposed, then the potential contamination impacts to construction and risk rating for this site should be re-evaluated based on the updated construction plans.

4.2 Site 2: Advance Auto Parts 9497

5201 US 92 West
BS Forbes Rd Sta. 127+00 to 129+00 LT
Rating: LOW

Advance Auto Parts 9 (Site 2) is located on the southwest corner of US 92 West and N Forbes Road. The facility is an active automotive parts store. The site location is shown on **Figure 3**.

4.2.1 Site History

The site is listed in the 2024 EDR Report in the Haz Waste database. It is regulated under FID No. 49717 as a very small quantity generator of hazardous waste. The facility does not have an EPA waste generator number. It is listed as an auto and home supply store. The site status was verified by an on-site visit in September 2016. Four wastes are reported at the facility but are not listed, and the facility produces 56,662 pounds of waste a year. Used oil is likely collected and stored at this facility. No discharges or violations have been reported.

The site was vacant, grassy land with some trees in the 1938 aerial photograph. A building was visible on the 1948 aerial photograph. By 1957, the trees on the property had been removed and the property appeared to be under redevelopment. In 1965, a new building was present in the northeast corner of the property, and the balance of the property was vacant. In 1973, small sheds were visible south and west of the building. The property appeared vacant and grassy in the 1984

DRAFT

aerial photograph. By 1999, the site was redeveloped with the current store building and parking lot. No significant changes to the site were apparent in the subsequent aerial photographs.

The site was not identified in any of the R. L. Polk Directories consulted during this investigation.

The site visit in March 2024, confirmed that the facility is currently an active Advance Auto Parts store. One building is located in the southwest portion of the site with paved parking areas extending north and east. The northern and eastern edges of the site are grassy and landscaped. Trees are present along the northwestern, western, southern, and southeastern edges of the property. The site location is shown on **Figure 3**. The site photograph is provided in **Appendix A**. The HCPA information is included in **Appendix C**.

4.2.2 Risk Evaluation and Recommendations

This site is an active automotive parts store and regulated very small quantity generator of hazardous waste. Used oil is likely collected and stored at this facility. No discharges or violations have been reported. Based on plans provided by the FDOT, lane construction on the south side of US 92 is proposed in the northern portion of the site, and lane widening along N Forbes Road is proposed on the eastern edge of the site. The maximum depth of proposed construction is unknown.

Based on the current site activities and no reported discharges or violations, it is unlikely that potential soil and groundwater contamination may impact subsurface construction proposed in the vicinity of the site. Therefore, a **LOW** risk rating is assigned to this site. No further investigation is recommended. These findings and risk rating are summarized in **Table 1**. If any changes to subsurface construction or subsurface utility adjustments are proposed, then the potential contamination impacts to construction and risk rating for this site should be re-evaluated based on the updated construction plans.

4.3 Site 3: Citgo-Plant City #796/Citgo PC #147/Prime Time #702/Ava Anthony, Inc.

5107 and 5117 US 92 West
1106 N Forbes Road
BS Forbes Rd Sta. 126+80 to 129+80 RT
Rating: MEDIUM

Citgo-Plant City #796/Citgo PC #147/Prime Time #702/Ava Anthony, Inc. (Site 3) is located on the southeast corner of US 92 West and N Forbes Road. The facility is an active Citgo gasoline station. The site location is shown on **Figure 3**.

4.3.1 Site History

Citgo-Plant City #796 is listed in the 2024 EDR Report in the LUST, UST, DWM Contam, and Fin Assur databases. It is regulated under FID No. 29/8732462 as an open retail gasoline service station and reports the following USTs:

- UST 1: 8,000-gallon capacity, unleaded gasoline, installed December 1985, removed from site
- UST 2: 8,000-gallon capacity, unleaded gasoline, installed December 1985, removed from site
- UST 3: 8,000-gallon capacity, unleaded gasoline, installed December 1985, removed from site
- UST 4: 8,000-gallon capacity, vehicular diesel, installed December 1985, removed from site
- UST 5: 12,000-gallon capacity, unleaded gasoline, installed August 1998, in service
- UST 6: 12,000-gallon capacity, vehicular diesel, installed December 1998, in service
- UST 7: 1,000-gallon capacity, leaded gasoline, installation date unknown, removed from site

Three petroleum discharges were reported on December 1, 1988; December 13, 1993; and December 28, 2009. Cleanup was not required for the 1988 and 1993 discharges. Cleanup was completed for the 2009 discharge. A Site Rehabilitation Completion Order (SRCO) was issued on September 16, 2010, for the 2009 discharge. A Well Abandonment Report was not available for review; therefore, it is possible that three monitoring wells are present around the UST area in the eastern portion of the site.

Citgo PC #147 is listed in the 2024 EDR Report in the RGA LUST database. It is identified as a Citgo gasoline station from 2005 to 2009. No regulatory identification numbers are associated with this facility. No additional information was provided for this listing.

Prime Time #702 is listed in the 2024 EDR Report in the RGA LUST database. It is identified as a Prime Time gasoline station from 1998 to 2004. No regulatory identification numbers are associated with this facility. No additional information was provided for this listing.

Ava Anthony Inc. is listed in the 2024 EDR Report in the EDR Hist Auto database. It is listed as a convenience store located at 5107 US 92 West from 1999 to 2006; as a convenience store located at 1106 N Forbes Road in 1999 and 2000; and as a convenience store located at 5117 US 92 West in 2007 and 2008. No regulatory identification numbers are associated with these facilities. No additional information was provided for these listings.

The site was vacant, grassy land with some trees in the 1938-1939 aerial photograph. In the 1948 aerial photograph, the property appeared to be cleared of trees. Two buildings were visible by 1952. By the 1984 aerial photograph, the site had been redeveloped and the two current buildings were visible. The current canopy was present in the 1992 aerial photograph. The property appeared to have been repaved in the 2015 aerial photograph. No significant changes to the site were apparent in the subsequent aerial photograph.

The site was not identified in any of the R. L. Polk Directories consulted during this investigation.

The site visit in March 2024, confirmed that the facility is currently an active Citgo gasoline station. The convenience store building is located in the southwest portion of the site. Paved parking areas extend north and west. A canopy covering four double-sided dispensers is located north of the building. The UST area is southeast of the canopy. An open pole barn is present in the southeast portion of the site. Appliances were observed within and south of the pole barn. The site location is shown on **Figure 3**. The site photograph is provided in **Appendix A**. The HCPA information and regulatory documentation are included in **Appendix C**.

4.3.2 Risk Evaluation and Recommendations

This site is an active retail gasoline station with two USTs in service. A gasoline service station has operated at this location since at least 1985. Three petroleum discharges were reported. Cleanup, if required, has been completed. Based on plans provided by the FDOT, US 92 lanes, turn lanes off N Forbes Road, and a sidewalk are proposed in the northern and western portions of the site. The proposed lanes for US 92 appear to be located in the current canopy and UST areas. The maximum depth of proposed construction is unknown.

Based on the current and former site operations and USTs currently in service, it is possible that potential soil and groundwater contamination may impact subsurface construction proposed in the vicinity of the site. Therefore, a **MEDIUM** risk rating is assigned to this site. A soil and groundwater contamination assessment is recommended if subsurface construction is proposed at this site. Additionally, it is possible that three monitoring wells are present around the UST area in the eastern portion of the site. These findings and risk rating are summarized in **Table 1**. If any changes to subsurface construction or subsurface utility adjustments are proposed, then the potential contamination impacts to construction and risk rating for this site should be re-evaluated based on the updated construction plans.

4.4 Site 4: AutoZone 3825

5202 US 92 West
BS Branch Forbes Rd Sta. 130+60 to 132+20 LT
Rating: LOW

AutoZone 3825 (Site 4) is located on the northwest corner of N Branch Forbes Road US 92 West. The facility is an active automotive parts store. The site location is shown on **Figure 3**.

4.4.1 Site History

The site is listed in the 2024 EDR Report in the Haz Waste database. It is regulated under FID No. 48737 as an active waste generator but not a hazardous waste generator. It is listed as an auto and home supply store. The site status was verified by an on-site visit in August 2016. Three wastes are reported at the facility but are not listed, and the facility produces 34,129 pounds of waste a year. Used oil is likely collected and stored at this facility. No discharges or violations have been reported.

The site was vacant land with some trees in the 1938-1939 aerial photograph. Two buildings were visible on the property in the 1948 aerial photograph. The buildings may be a house and shed or garage. In the 1973 aerial photograph, the building in the southeastern portion of the property appeared larger. In the 1979 aerial photograph, an additional building was visible in the southwest portion of the site. The buildings were no longer visible in the 1992 aerial photograph and the site appeared vacant. The property was a vacant lot used for vehicle storage in the 1995 to 2007 aerial photographs. By the 2010 aerial photograph, the site had been developed with the current building, paved parking areas, and retention pond. No significant changes to the site were apparent in the subsequent aerial photograph.

The site was not identified in any of the R. L. Polk Directories consulted during this investigation.

The site visit in March 2024, confirmed that the facility is currently an active Autozone store. One building is present in the north-central portion of the site, with paved parking areas extending south and east. A retention pond is present in the northwest corner of the property and was dry at the time of site reconnaissance. The southern and eastern borders of the property are grassy and landscaped. Two approximately 2,000-gallon capacity poly-tanks are present in the southwest portion of the property. No content or hazard labeling were observed on the tanks. The site location is shown on **Figure 3**. The site photograph is provided in **Appendix A**. The HCPA information is included in **Appendix C**.

4.4.2 Risk Evaluation and Recommendations

This site is an active automotive parts store and verified non-generator of hazardous waste. Used oil is likely collected and stored at this facility. No discharges or violations have been reported. Based on plans provided by the FDOT, lane widening on N Forbes Road and a sidewalk are proposed in the eastern portion of the site. The maximum depth of proposed construction is unknown.

Based on the current site activities and no reported discharges or violations, it is unlikely that potential soil and groundwater contamination may impact subsurface construction proposed in the vicinity of the site. Therefore, a **LOW** risk rating is assigned to this site. No further investigation is recommended. These findings and risk rating are summarized in **Table 1**. If any changes to subsurface construction or subsurface utility adjustments are proposed, then the potential contamination impacts to construction and risk rating for this site should be re-evaluated based on the updated construction plans.

DRAFT

4.5 Site 5: 92 Tire Service Repair/Chevron-Bennetts/BP-Bennetts/Exxon-Bennetts/ Bennetts Service Station by Lutfi Awwod/Bennetts Auto Care, Inc./AWWAD Lufti Mike

5112 US 92
BS Branch Forbes Rd Sta. 130+20 to 132+00 RT
Rating: MEDIUM

92 Tire Service Repair/Chevron-Bennetts/BP-Bennetts/Exxon-Bennetts/ Bennetts Service Station by Lutfi Awwod/Bennetts Auto Care/AWWAD Lufti Mike (Site 5) is located on the northeast corner of N Branch Forbes Road and US 92 West. The facility is an active automotive tire shop with USTs and dispensers associated with the Chevron gasoline station on the east-adjoining property. The site location is shown on **Figure 3**.

4.5.1 Site History

92 Tire Service Repair is listed in the 2024 EDR Report in the SWF/LF and DWM Contam databases. It is regulated under FID No. 99139 as a registered waste tire collector. According to the 2022 Waste Tire Collector Annual Report, the facility collected/generated two tons of used tires and disposed of 2007 tons of used tires. The total tons of waste tires remaining at the site in 2022 exceeded the allowable limit. No other violations have been reported. No discharges have been reported. The DWM Contamination listing is associated with the Chevron-Bennetts facility discussed below.

Chevron-Bennetts is listed in the 2024 EDR Report in the SWF/LF, LUST, UST, AST, Fin Assur, and RGA LUST databases. It is regulated under FID No. 29/8625492 as an open retail gasoline station and reports the following storage tanks:

- UST 1: 15,000-gallon capacity, unleaded gasoline, installed July 1970, removed from site
- UST 2: 15,000-gallon capacity, unleaded gasoline, installed July 1970, removed from site
- UST 3: 15,000-gallon capacity, unleaded gasoline, installed July 1970, removed from site
- AST 4: 15,000-gallon capacity, kerosene, installed July 1970, in service
- UST 5: 15,000-gallon capacity, vehicular diesel, installed July 1970, removed from site
- UST 6: 20,000-gallon capacity, unleaded gasoline, installed June 2008, in service
- UST 7: 20,000-gallon capacity, vehicular diesel, installed June 2008, in service

Three petroleum discharges were reported on January 26, 1995; March 1, 2001; and October 9, 2001. The discharges were surface spills. Immediate response was completed, and no additional cleanup was required. A fourth discharge was filed in September 1988; however, this discharge is not listed in FDEP records. Cleanup was completed and a No Further Action order was issued on December 22, 1992. The facility is also regulated under FID No. 95627 as an inactive waste tire collector. No additional information was available for review for this listing. It is listed as a gas station from 2005 to 2009.

BP-Bennetts is listed in the 2024 EDR Report in the UST Finder, UST Finder Release, and RGA LUST databases. It is regulated under FID No. FL8625492 and appears to be a duplicate listing of the Chevron-Bennetts listing discussed above. It is listed as a gasoline station from 2010 to 2012. No discharges or violations have been reported. No additional information was available for review.

Exxon-Bennetts is listed in the 2024 EDR Report in the RGA LUST database. It is listed as a gas station from 2001 to 2004. No discharges or violations have been reported. No additional information was available for review.

Bennetts Service Station by Lutfi Awwod is listed in the 2024 EDR Report in the Haz Waste database. It is regulated under FID No. 37283 as an active waste generator but not a hazardous waste generator. It is listed as general automotive repair shop. The site status was verified by an on-site visit in August 2007. Two wastes are reported at the facility but are not listed. The amount of waste produced by the facility per year was not reported. No discharges or violations have been reported.

Bennetts Auto Care, Inc. is listed in the 2024 EDR Report in the Haz Waste database. It is regulated under FID No. 190096 as an active very small generator of hazardous waste. The facility does not have an EPA waste generator number. It is listed as an automotive repair shop. The site status was verified by an on-site visit in August 2007. Six wastes are reported at the facility but are not listed, and the facility produces 396 pounds of waste a year. No discharges or violations have been reported.

AWWAD Lufti Mike is listed in the 2024 EDR Report in the EDR Hist Auto database. It is listed as a gasoline service station call Bennetts Service Station from 1994 to 2005; as a gasoline service station called Awwad Lufti Mike from 2006 to 2011; and as a general automotive repair shop called Bennetts Auto Care from 2007 to 2011. No discharges or violations have been reported. No additional information was available for review.

The site was vacant wooded land in the 1938-1939 to 1957 aerial photographs. By 1965, the site was developed and one building was visible in the center of the property. A small canopy was visible southeast of the building in the 1968 aerial photograph. The current UST area was visible east of the building in the 1973 aerial photograph. The current AST was visible in the northern portion of the site in the 2007 aerial photograph. No significant changes to the site were apparent in the subsequent aerial photographs.

The site was not identified in any of the R. L. Polk Directories consulted during this investigation.

The site visit in March 2024, confirmed that the facility is a currently an active automotive tire shop with USTs and dispensers associated with the Chevron station on the east-adjoining property. The 92 Tires building is located in the northwest portion of the site. Two service bays were observed in the east side of the building. Hydraulic lifts were observed in the service bays;

however, it is unknown if the lifts are above ground or have in-ground components. Used oil and other oil and solvents are commonly used and stored at automotive repair shops; however, used oil containers were observed during the site reconnaissance. The west side of the building serves as the office. A small canopy extends off the west side of the building. A canopy covering one double-sided dispenser is located southeast of the building. The UST area is located east of the building, and the AST was observed north of the UST area. At the time of the site reconnaissance, the AST was labeled as off-road diesel. A second dispenser is located on the north side of the UST area. Tires were observed stacked along the southern edge of the property, on the north side of the building, and along the northern border. Several shipping containers are also present in the northern portion of the site. The balance of the site is paved. The site location is shown on **Figure 3**. The site photograph is provided in **Appendix A**. The HCPA information and regulatory documentation are included in **Appendix C**.

4.5.2 Risk Evaluation and Recommendations

This site is an active automotive tire shop with two USTs and one AST in service and hydraulic lifts present. A gasoline service station has operated at this location since at least 1970. Four petroleum discharges were reported. Cleanup, if required, has been completed. Based on plans provided by the FDOT, lane widening on N Forbes Road and a sidewalk are proposed in the western portion of the site. The proposed lanes for N Forbes Road appear to be located in the western portion of the building. The maximum depth of proposed construction is unknown.

Based on the current and former site operations, USTs and AST currently in service, and the presence of hydraulic lifts, it is possible that potential soil and groundwater contamination may impact subsurface construction proposed in the vicinity of the site. Therefore, a **MEDIUM** risk rating is assigned to this site. A soil and groundwater contamination assessment is recommended if subsurface construction is proposed at this site. These findings and risk rating are summarized in **Table 1**. If any changes to subsurface construction or subsurface utility adjustments are proposed, then the potential contamination impacts to construction and risk rating for this site should be re-evaluated based on the updated construction plans.

4.6 Site 6: Deli Food Store

5110 US 92 West
BS Branch Forbes Rd Sta. 130+20 to 132+00 RT
Rating: LOW

Deli Food Store (Site 6) is located on the north side of US 92 West, approximately 150 feet east of N Branch Forbes Road. It is an active Chevron convenience store and El Bori Barbershop. The site location is shown on **Figure 3**.

4.6.1 Site History

The facility is listed in the 2024 EDR Report in the FINDS and ECHO databases. It is regulated under FID No. FL6292998 as an active transient non-community water system and a water treatment plant. No violations or discharges have been reported.

The site was vacant wooded land in the 1938-1939 to 1957 aerial photographs. The site was cleared of trees by 1956. In the 1968 aerial photograph, a building was present in the northern portion of the property, and a canopy was visible southwest of the building. In the 1995 aerial photograph, a small canopy was visible east of the building. No significant changes to the site were apparent in the subsequent aerial photographs.

The site was not identified in any of the R. L. Polk Directories consulted during this investigation.

The site visit in March 2024, confirmed that the facility is currently an active Chevron convenience store and El Bori Barbershop. One building is located in the western portion of the site. A small canopy covering two double-sided dispensers is located southwest of the building. A smaller canopy covering picnic tables was observed east of the building. The Chevron sign is present southeast of the building. The balance of the property is paved. The site location is shown on **Figure 3**. The site photograph is provided in **Appendix A**. The HCPA information and regulatory documentation are included in **Appendix C**.

4.6.2 Risk Evaluation and Recommendations

This site is convenience store and barber shop, with two fuel dispensers in the southwest portion. The USTs are present on the west-adjoining property. The facility is regulated as an active transient non-community water system and a water treatment plant. Based on plans provided by the FDOT, no roadwork is proposed in the immediate vicinity of the site; however, lane widening on N Forbes Road and a sidewalk are proposed approximately 140 feet west of the site. The maximum depth of proposed construction is unknown.

Based on the current site operations, USTs are not present on the property, and no reported discharges, it is unlikely that potential soil and groundwater contamination may impact subsurface construction proposed in the proposed in the vicinity of the site. Therefore, a **LOW** risk rating is assigned to this site. No further investigation is recommended. However, any potential impacts to construction will be investigated during the soil and groundwater assessment recommended at the west-adjoining property (Site 5). These findings and risk rating are summarized in **Table 1**. If any changes to subsurface construction or subsurface utility adjustments are proposed, then the potential contamination impacts to construction and risk rating for this site should be re-evaluated based on the updated construction plans.

DRAFT

4.7 Site 7: Jones Welding and Repair Service

5207 Glen Harwell Road
BS Branch Forbes Rd Sta. 143+00 to 144+80 LT
Rating: LOW

Jones Welding and Repair Service (Site 7) is located on the south side of Glen Harwell Road, approximately 300 feet west of N Branch Forbes Road. The site is currently a private residence. The site location is shown on **Figure 4**.

4.7.1 Site History

The site is listed in the 2024 EDR Report in the Haz Waste database. It is regulated under FID No. 42430 as a welding repair service. The facility is verified as out of business with an unverified generator status. The facility does not have an EPA waste generator number. The verification was made via phone call in December 1999. No wastes or volume of waste was reported. No discharges or violations have been reported.

The site was vacant wooded land in the 1938-1939 to 1984 aerial photographs. A house was present in the northern portion of the site in the 1992 aerial photograph. In the 1999 aerial photograph, the site appeared more heavily wooded. The house was again visible in the 2007 aerial photograph. No significant changes to the site were apparent in the subsequent aerial photographs.

The site was not listed in the R. L. Polk Directories consulted for this investigation.

The site visit in March 2024, confirmed that the facility is currently a private residence. The house is located in the center of the property. A small shed is located in the southeast corner. The balance of the property is grassy and vacant. The site location is shown on **Figure 4**. The site photograph is provided in **Appendix A**. The HCPA information is included in **Appendix C**.

4.7.2 Risk Evaluation and Recommendations

This site is currently a private residence and former welding repair shop. The facility was verified as out of business; however, the generator status is unverified. No discharges or violations have been reported. Based on plans provided by the FDOT, no construction is proposed in the immediate vicinity of the site; however, lane widening along N Branch Forbes Road and a sidewalk are proposed approximately 275 feet east of the site. The maximum depth of construction is unknown.

Based on no reported discharges or violations at the site and no proposed construction in the immediate vicinity, it is unlikely that potential soil and groundwater contamination may impact subsurface construction proposed in the proposed in the vicinity of the site. Therefore, a **LOW** risk rating is assigned to this site. No further investigation is recommended. These findings and risk rating are summarized in **Table 1**. If any changes to subsurface construction or subsurface

utility adjustments are proposed, then the potential contamination impacts to construction and risk rating for this site should be re-evaluated based on the updated construction plans.

4.8 Site 8: SPILLS Incident

Branch Forbes Road and Glen Harwell Road
BS Branch Forbes Rd Sta. 145+20
Rating: LOW

SPILLS Incident (Site 8) is located at the intersection of Branch Forbes Road and Glen Harwell Road. The exact location of the incident is unknown; however, it is likely on the northwest or southwest side of the intersection. The site location is shown on **Figure 4**.

4.8.1 Site History

The site is listed in the 2024 EDR Report in the SPILLS database. An incident was reported on May 1, 2001. The incident number is 12103. No on-scene response was required. The incident is listed as closed. No additional information was available for review.

The site was the intersection of Branch Forbes Road and Glen Harwell Road in all of the aerial photographs. Branch Forbes Road appeared wider to accommodate I-4 on- and off-ramps in the 1965 aerial photograph. No significant changes to the site were apparent in the subsequent aerial photographs.

The site was not identified in any of the R. L. Polk Directories consulted during this investigation.

The site visit in March 2024, confirmed that the site is the intersection of Branch Forbes Road and Glen Harwell Road. Both roads are paved, two-lane roadways. The site location is shown on **Figure 4**. The site photograph is provided in **Appendix A**. No HCPA information or regulatory documentation are available.

4.8.2 Risk Evaluation and Recommendations

Th exact location of this site is unknown. One SPILLS incident was reported and has been closed. Based on plans provided by the FDOT, lane widening and construction along Branch Forbes Road and Glen Harwell Road is proposed in the vicinity of the site. The maximum depth of proposed construction is unknown.

Based on no on-scene response required and the closed status of the spill, it is unlikely that potential soil and groundwater contamination may impact subsurface construction proposed in the proposed at the intersection of I-4 and McIntosh Road. Therefore, a **LOW** risk rating is assigned to this site. No further investigation is recommended. These findings and risk rating are summarized in **Table 1**. If any changes to subsurface construction or subsurface utility adjustments are proposed, then the potential contamination impacts to construction and risk rating for this site should be re-evaluated based on the updated construction plans.

4.9 Site 9: Circle K #2707563/Circle K Stores, Inc.

5108 Glen Harwell Road
1609 Branch Forbes Road
BS Branch Forbes Rd Sta. 145+40 to 147+40 LT
Rating: MEDIUM

Circle K #2707563/Circle K Stores, Inc. (Site 9) is located on the northwest corner of Branch Forbes Road and Glen Harwell Road. It is an active Circle K gasoline station. The approximate site location is shown on **Figure 4**.

4.9.1 Site History

Circle K #2707563 is listed in the 2024 EDR Report in the UST Finder, UST Finder Release, LUST, UST, SPILLS, DWM Contam, Fin Assur, EDR Hist Auto, and RGA LUST databases. It is regulated under FID No. 29/9806398 as an open retail gasoline station and reports the following USTs:

- UST 1: 15,000-gallon capacity, unleaded gasoline, installed January 2004, in service
- UST 2: 15,000-gallon capacity, unleaded gasoline, installed January 2004, in service

One petroleum discharge was reported on July 13, 2010. Cleanup has been completed and an SRCO was issued on June 1, 2011. Based on site assessment reports, only temporary piezometers were installed at this facility, and no monitoring wells remain in the vicinity of proposed construction. A major out of compliance was reported following the July 18, 2023, storage tank inspection. The violations were related to overspill bucket integrity testing and incident notification. There is no record of these violations having achieved compliance. One SPILLS incident was reported on October 5, 2014, when approximately 50 gallons of gasoline was released to the pavement. The incident number is 51645 and the incident is closed. The facility is listed as a Circle K gas station from 2010 to 2012.

Circle K Stores, Inc. is listed in the 2024 EDR Report in the EDR Hist Auto database. It is listed as a Circle K gasoline service station from 2011 to 2013. No discharges or violations have been reported for this listing.

The site was vacant wooded land in the 1938-1939 aerial photograph. The property appeared cleared of trees on the 1948 aerial photograph. A building was visible on the 1957 aerial photograph. The property appeared vacant by the 1973 aerial photograph, and large trees were present by 1992. In the 2007 aerial photograph, the site was redeveloped with the current store building and parking lot. No significant changes to the site were apparent in the subsequent aerial photographs.

The site was listed as Circle K in the 2014 R. L. Polk Director. It is not listed in any other Directory consulted for this investigation.

DRAFT

The site visit in March 2024, confirmed that the facility is currently a Circle K gasoline station. One building is present in the western portion of the site. A canopy extends east from the building and covers six double-sided dispensers. The USTs are located east-northeast of the canopy. The western, northern, and southeastern portions of the property are grassy and landscaped. The balance of the property is paved, with parking areas on the north and east sides of the building. The site location is shown on **Figure 4**. The site photograph is provided in **Appendix A**. The HCPA information and regulatory documentation are included in **Appendix C**.

4.9.2 Risk Evaluation and Recommendations

This site is an active retail gasoline station with two USTs in service. One petroleum discharge and a SPILLS incident were reported. Cleanup has been completed. Based on plans provided by the FDOT, lanes of Branch Forbes Road are proposed in the eastern portion of the site. The maximum depth of proposed construction is unknown.

Based on the current site operations and USTs currently in service, it is possible that potential soil and groundwater contamination may impact subsurface construction proposed in the vicinity of the site. Therefore, a **MEDIUM** risk rating is assigned to this site. A soil and groundwater contamination assessment is recommended if subsurface construction is proposed at this site. These findings and risk rating are summarized in **Table 1**. If any changes to subsurface construction or subsurface utility adjustments are proposed, then the potential contamination impacts to construction and risk rating for this site should be re-evaluated based on the updated construction plans.

4.10 Site 10: Strawberry Squares

5002 Beauchamp Road
BS Branch Forbes Rd Sta. 145+40 to 147+40 RT
Rating: MEDIUM

Strawberry Squares (Site 10) is located on the east side of Branch Forbes Road between Beauchamp Road and the eastbound I-4 on-ramp. The site is an active strawberry field with food trucks and the Farm House at Gillman Farms. The site location is shown on **Figure 4**.

4.10.1 Site History

The facility is listed in the 2024 EDR Report in the FINDS database. No discharges or violations were reported. No additional information was available for review.

The site was vacant wooded land in the 1938-1939, 1948, and 1950 aerial photographs. The eastern portion of the property was cleared and developed into an agricultural field by the 1952 aerial photograph. Crops were visible in the agricultural field in the 1957 aerial photograph. By 1965, the western portion of the property was cleared and vacant, and Spartman Branch was visible running northwest to southeast through the western portion. The eastern portion was developed

with additional crops, and a house or farm structure was visible in the center of the agricultural field. The house or farm structure was no longer visible by the 1999 aerial photograph, and the western portion of the property appeared to be utilized as parking or equipment staging. In the 2007 aerial photograph, the current buildings were present in the western portion of the property, the edges of Spartman Branch were heavily wooded, and the agricultural fields in the central and eastern portions of the property were cleared. In the 2010 aerial photograph, the central and eastern portions of the property were combined into one large agricultural field. No significant changes to the site were apparent in the subsequent aerial photographs.

The site was not listed in the R. L. Polk Directories consulted for this investigation.

The site visit in March 2024, confirmed that the facility is an active strawberry field with food trucks and the Farm House at Gillman Farms, a produce stand. The food trucks and Farm House are present in the western portion of the site. Agricultural fields are present east of the buildings. Spartman Branch, a freshwater creek, is present between the buildings and the fields. The site location is shown on **Figure 4**. The site photograph is provided in **Appendix A**. The HCPA information and regulatory documentation are included in **Appendix C**.

4.10.2 Risk Evaluation and Recommendations

This site is an active strawberry field, produce stand, and food truck lot. No discharges or violations have been reported. Pesticides and fertilizers are likely used at the site. Based on plans provided by the FDOT, lanes of Branch Forbes Road and a sidewalk are proposed in the western portion of the site. The maximum depth of proposed construction is unknown.

Based on the site's agricultural use since at least the 1950s, it is possible that pesticides and fertilizers in the soil and groundwater may impact subsurface construction proposed in the proposed in the vicinity of the site. Therefore, a **MEDIUM** risk rating is assigned to this site. A soil and groundwater contamination assessment is recommended if subsurface construction is proposed at this site. These findings and risk rating are summarized in **Table 1**. If any changes to subsurface construction or subsurface utility adjustments are proposed, then the potential contamination impacts to construction and risk rating for this site should be re-evaluated based on the updated construction plans.

4.11 Site 11: Gerald P Smith Stock Photography

5302 Glen Harwell Road, Lot 2
BS SR 400/I-4 Sta. 1782+60 to 1786+00 RT
Rating: LOW

Gerald P Smith Stock Photograph (Site 25) is located on the north side of Glen Harwell Road, approximately 750 feet west of N Branch Forbes Road and approximately 380 feet south of the eastbound I-4 off-ramp. The site is currently a private residence located within a mobile home park. The site location is shown on **Figure 5**.

4.11.1 Site History

The facility is listed in the 2024 EDR Report in the Haz Waste database. It is regulated under FID No. 38932 as an out-of-business photograph or portrait studio. The site's generator status is unverified. The facility does not have an EPA waste generator number. The site status was verified by an on-site visit in June 1995. No wastes or volume of waste was reported. No discharges or violations have been reported.

The site was vacant land and wooded land in the 1938-1989 to 1952 aerial photographs. A building was visible in the southern portion of the site in the 1957 aerial photograph. The building was no longer visible in the 1965 aerial photograph, much of the property was cleared of trees, and Spartman Branch was visible along the northern edge. The mobile home park was visible in the 1973 aerial photograph. No significant changes to the site were apparent in the subsequent aerial photographs.

The site was not listed in the R. L. Polk Directories consulted for this investigation.

The site visit in March 2024, confirmed that the site is currently a private residence located within a mobile home park. The residence is present in the southern portion of the property. Sunshine Park Drive extends north from Glen Harwell Road and loops through the park. The road is paved on the western portion and is dirt on the northern and eastern portions. Numerous mobile homes are present in the eastern, western, and northern portions of the property. The site location is shown on **Figure 5**. The site photograph is provided in **Appendix A**. The HCPA information is included in **Appendix C**.

4.11.2 Risk Evaluation and Recommendations

This site is a private residence and mobile home park. The facility was verified as out of business waste site with unverified generator status. No discharges or violations have been reported. Based on plans provided by the FDOT, no construction is proposed in the immediate vicinity of the site; however, milling and resurfacing along the eastbound I-4 off-ramp is proposed approximately 170 feet north of the site. The maximum depth of proposed construction is unknown.

Based on no reported discharges or violations at the site and no proposed construction in the immediate vicinity, it is unlikely that potential soil and groundwater contamination may impact subsurface construction proposed in the proposed in the vicinity of the site. Therefore, a **LOW** risk rating is assigned to this site. No further investigation is recommended. These findings and risk rating are summarized in **Table 1**. If any changes to subsurface construction or subsurface utility adjustments are proposed, then the potential contamination impacts to construction and risk rating for this site should be re-evaluated based on the updated construction plans.

DRAFT

4.12 Site 12: Shell-Forbes #795/Citgo Forbes #795/Food Mart-Pal's/Sunoco #208/ United Oil Co./1665 Citgo

1665 N Forbes Road
BS Branch Forbes Rd Sta. 155+80 to 158+20 LT
Rating: MEDIUM

Shell-Forbes #795/Citgo Forbes #795/Food Mart-Pal's/Sunoco #208/United Oil Co./1665 Citgo (Site 12) is located on the southwest corner of N Forbes Road and Harvey Tew Road, north of I-4. The facility is an active Shell gasoline station. The site location is shown on **Figure 6**.

4.12.1 Site History

Shell-Forbes #795 is listed in the 2024 EDR Report in the LUST, UST, Fin Assur, EDB, and DWM Contam databases. It is regulated under FID No. 29/8733390 as an active retail gasoline station and reports the following USTs:

- UST 1: 10,000-gallon capacity, unleaded gasoline, installation date unknown, removed from site
- UST 2: 10,000-gallon capacity, unleaded gasoline, installation date unknown, removed from site
- UST 3: 10,000-gallon capacity, unleaded gasoline, installation date unknown, removed from site
- UST 4: 10,000-gallon capacity, unleaded gasoline, installation date unknown, removed from site
- UST 5: 10,000-gallon capacity, unleaded gasoline, installed November 1989, removed from site
- UST 6: 10,000-gallon capacity, unleaded gasoline, installed November 1989, removed from site
- UST 7: 10,000-gallon capacity, unleaded gasoline, installed November 1989, removed from site
- UST 8: 15,000-gallon capacity, unleaded gasoline, installed August 2006, in service
- UST 9: 15,000-gallon capacity, vehicular diesel, installed August 2006, in service

One petroleum discharge was reported on October 25, 1989. Cleanup has been completed, and an SRCO was issued on March 17, 2022. Site monitoring wells were abandoned in January 2022. The facility is located within an EDB-impacted area. A 4-inch diameter non-community water system well is present at the site and has an iron filter installed an approved by the County. The well was sampled in September 1998. The iron filter is noted to be the responsibility of the property owner.

Citgo Forbes #795 is listed in the 2024 EDR Report in the UST Finder and UST Finder Release databases. It is regulated under FID No. FL8733390 and appears to be a duplicate listing of the

DRAFT

Shell-Forbes #795 listing discussed above. The facility reports two USTs in service and seven USTs closed. One discharge was reported on October 25, 1998, and is listed as closed. No additional information was available for review.

Food Mart-Pal's is listed in the 2024 EDR Report in the RGA LUST, FINDS, ECHO, and RCRA-VSQG databases. It is listed as a gas station or convenience store from 1998 to 2006. A National Pollutant Discharge Elimination System (NPDES) permit, number FLG912522, was issued for this facility. Details of the permit were not available for review, but no violations were listed in the ECHO database. The facility is regulated under EPA identification number FLT060078243 as a conditional exempt small quantity generator of hazardous waste. No details of the wastes were provided for review. No discharges or violations were reported.

Sunoco #208 is listed in the 2024 EDR Report in the RGA LUST database. It is listed as a Sunoco station from 2008 to 2012. No discharges were reported. No additional information was available for review.

United Oil Co. is listed in the 2024 EDR Report in the RGA LUST and EDR Hist Auto databases. It is listed as United in 2007, and a gasoline station in 2010. No discharges were reported. No additional information was available for review.

1665 Citgo is listed in the 2024 EDR Report in the ECHO database. It is regulated under FID No. FL6295425 as a transient, non-community water system and water treatment plant. No violations were reported during the most recent compliance monitoring, conducted in October 2014.

The site was wooded land in the 1938-1938 to 1965 aerial photographs. The current store building was visible in the 1968 aerial photograph. A canopy was visible north of the building in the 2007 aerial photograph. No significant changes to the site were apparent in the subsequent aerial photographs.

The site was listed as Citgo; IMO Plant City, Inc.; Nas's Perto Inc.; and RDS 1 Inc. in the 2020 R. L. Polk Directory; as PAL Petroleum in the 2017 Directory; as United Oil Co, Inc. in the 2010 Directory; and as Plant Foods in the 2005 and 2000 Directories.

The site visit in March 2024, confirmed that the facility is currently an active Shell gasoline station. The convenience store building is located in the northeastern portion of the site. Canopies extend north and east from the building. Each canopy covers two double-sided dispensers. The USTs are located west of the building. Paved parking areas and driveways surround the building. The western and southern portions of the property are grassy and vacant. The site location is shown on **Figure 6**. The site photograph is provided in **Appendix A**. The HCPA information and regulatory documentation are included in **Appendix C**.

DRAFT

4.12.2 Risk Evaluation and Recommendations

This site is active gasoline service station with two USTs in service. A gasoline service station has operated at this location since prior to 1989. One petroleum discharge has been reported and cleanup has been completed. Based on plans provided by the FDOT, southbound lanes for Branch Forbes Road and a sidewalk are proposed along the eastern side of the site, adjacent to the eastern canopy. The maximum depth of proposed construction is unknown.

Based on the current and former site operations and USTs currently in service, it is possible that potential soil and groundwater contamination may impact subsurface construction proposed in the vicinity of the site. Therefore, a **MEDIUM** risk rating is assigned to this site. A soil and groundwater contamination assessment is recommended if subsurface construction is proposed at this site. These findings and risk rating are summarized in **Table 1**. If any changes to subsurface construction or subsurface utility adjustments are proposed, then the potential contamination impacts to construction and risk rating for this site should be re-evaluated based on the updated construction plans.

4.13 Site 13: 7-Eleven Store No. 37646/ King's Marathon #416/Shell #416-Kings Assoc Inc./ Shell-Kings Association, Inc./Miles J A Oil Company/King's Marathon #412/Circle M Shell #412

1664 Branch Forbes Road
BS Branch Forbes Rd Sta. 156+60 to 158+40 RT
Rating: HIGH

7-Eleven Store No. 37646/King's Marathon #416/Shell #416-Kings Assoc Inc./Shell-Kings Association, Inc./Miles J A Oil Company/King's Marathon #412/Circle M Shell #412 (Site 12) is located on the northeast corner of Branch Forbes Road and I-4. The facility is an active Marathon gasoline station. The site location is shown on **Figure 6**.

4.13.1 Site History

7-Eleven Store No. 37646 is listed in the 2024 EDR Report in the LUST, UST, DWM Contam, Fin Assur, UST Finder, UST Finder Release, and Cleanup Sites databases. It is regulated under FID No. 29/8625090 as an open retail gasoline station and reports the following USTs:

- UST 1: 8,000-gallon capacity, unleaded gasoline, installation date unknown, removed from site
- UST 1R: 8,000-gallon capacity, unleaded gasoline, installed August 1989, removed from site
- UST 2: 8,000-gallon capacity, unleaded gasoline, installation date unknown, removed from site
- UST 2R: 8,000-gallon capacity, unleaded gasoline, installed August 1989, removed from site

- UST 3: 8,000-gallon capacity, unleaded gasoline, installed August 1989, removed from site
- UST 4: 15,000-gallon capacity, unleaded gasoline, installed September 2008, in service
- UST 5: 15,000-gallon capacity, vehicular diesel, installed September 2008, in service

Two petroleum discharges were reported on December 19, 1988, and June 10, 1992. Cleanup was not required for the 1992 discharge. Remedial action is ongoing for the 1988 discharge, and the site is funded under the Early Detection Initiative. A bio-Sparge treatment system is currently in operation at the facility. The most recent Operation and Maintenance Report, dated March 4, 2024, indicated that groundwater contamination is present in at least three monitoring wells at concentrations above the Groundwater Cleanup Target Levels (GCTL) and/or Natural Attenuation Default Concentrations (NADC). These monitoring wells are located in the western portion of the site, and petroleum impacts are estimated to extend west beneath Branch Forbes Road.

The facility is listed in the RGA LUST database as gasoline stations under several names. The site names and dates are as follows:

- King's Marathon #416 in 2008 and 2009.
- Shell #416-Kings Assoc Inc. in 2007
- Shell-Kings Association, Inc. from 2002 to 2006
- King's Marathon #412 from 2010 to 2012
- Circle M Shell #412 in 2000 and 2001

No discharges or violations have been reported. No additional information was available for review.

Miles J A Oil Company is listed in the 2024 EDR Report in the EDR Hist Auto database. It is listed as a convenience store or gasoline service station from 1997 to 2011. No discharges or violations have been reported. No additional information was available for review.

The site was vacant land or wooded land in the 1938-1939 to 1952 aerial photographs. In the 1957 aerial photograph, the eastern portion of the property was part of an agricultural field. By 1965, the property appeared to be under development, with pavement or foundations in place. In the 1968 aerial photograph, the property appeared paved with a building in the northern portion. Additional buildings or sheds were visible in the northern portion of the property in the 1984 aerial photograph. By the 1992 aerial photograph, the property had been redeveloped with the current building and canopy. No significant changes to the site were apparent in the subsequent aerial photograph.

The site was listed as an ATM in the 2020 R. L. Polk Directory; as Kings Marathon in the 2010 Directory; and as Circle M Fill & Go in the 2000 Directory.

The site visit in March 2024, confirmed that the facility is currently an active Marathon gasoline station. The convenience store building is located in the center of the site, with a canopy extending

west. The canopy covers four double-sided dispensers. The USTs are located south of the USTs. Paved parking areas and driveways extend north, south, and west. The eastern portion of the site is grassy, with a fenced area on the east side of the building. The easternmost portion of the property appears to be used for additional parking. The northern border of the property is wooded. A drainage ditch extends south and east from the southwest corner of the site. The site location is shown on **Figure 6**. The site photograph is provided in **Appendix A**. The HCPA information and regulatory documentation are included in **Appendix C**.

4.13.2 Risk Evaluation and Recommendations

This site is active gasoline service station with two USTs in service. A gasoline service station has operated at this location since prior to 1989. One petroleum discharge has been reported and remediation is ongoing. Based on the most recent groundwater sampling results, petroleum contamination exceeding the GCTLs and/or NADCs is present in the western portion of the site and is estimated to extend west beneath Branch Forbes Road. Based on plans provided by the FDOT, northbound lanes for Branch Forbes Road and a sidewalk are proposed along the western side of the site, in the approximate area of known groundwater contamination. The maximum depth of proposed construction is unknown.

Based on the open contamination, current and former site operations, and USTs currently in service, it is likely that potential soil and groundwater contamination may impact subsurface construction proposed in the vicinity of the site. Therefore, a **HIGH** risk rating is assigned to this site. A soil and groundwater contamination assessment is recommended if subsurface construction is proposed at this site. These findings and risk rating are summarized in **Table 1**. If any changes to subsurface construction or subsurface utility adjustments are proposed, then the potential contamination impacts to construction and risk rating for this site should be re-evaluated based on the updated construction plans.

4.14 Site 14: Dinosaur World

5145 Harvey Tew Road
BS SR 400/I-4 Sta. 1761+00 to 1779+40 LT
Rating: LOW

Dinosaur World (Site 26) is located on the south side of Harvey Tew Road, north of I-4 and approximately 200 feet west of N Branch Forbes Road. It is an active theme park. The site location is shown on **Figure 5**.

4.14.1 Site History

The facility is listed in the 2024 EDR Report in the FINDS, ECHO, and Haz Waste databases. A NPDES permit for stormwater construction, number FLR10JK89, was issued on May 18, 2010. The permit is listed as terminated. No permit violations have been reported. The facility is

regulated under FID No. 45153 as a museum and art gallery. It is a verified very small quantity generator. Two wastes are reported at the facility but are not listed, and the facility produces 41 pounds of waste a year. No discharges or violations have been reported.

The site was vacant land and wooded land in the 1938-1989 to 1952 aerial photographs. Groves or crops were visible in the western portion of the property in the 1957 aerial photographs. In 1977, dirt paths were visible in the eastern wooded portion of the property. Small buildings were visible along the paths in the wooded portion in the 1992 aerial photograph. Paved roads or driveways were visible in the center of the site within the agricultural field in the 2007 aerial photograph. In 2010, the groves were no longer visible in the western portion of the site. In the 2015 aerial photograph, the current building and parking lot were visible. No significant changes to the site were apparent in the subsequent aerial photograph.

The site was listed as an ATM, Desi Father-Son Garage Door Repair, Dinosaur World, and Christer Svensson in the 2020 R. L. Polk Directory; as Dinosaur World in the 2017, 2014, 2010, 2005, and 2000 Directories; and as Gator Jungle of Plant City in the 1995 Directory.

The site visit in March 2024, confirmed that the facility is currently a theme park located on two parcels of land. One large building is present on the western parcel, with paved parking areas and driveways extending north and west. The western portions of the parcel are vacant and grassy with a large retention pond, or heavily wooded. The eastern parcel is wooded with paved paths and dinosaur exhibits. The site location is shown on **Figure 5**. The site photograph is provided in **Appendix A**. The HCPA information and regulatory documentation are included in **Appendix C**.

4.14.2 Risk Evaluation and Recommendations

This site is an active theme park and regulated very small quantity generator. A NPDES permit for construction stormwater has been terminated at this facility. No discharges or violations have been reported. Based on plans provided by the FDOT, no construction is proposed in the immediate vicinity of the site; however, milling and resurfacing along the westbound I-4 on-ramp is proposed approximately 140 feet south of the site.

Based on no reported discharges or violations at the site and no proposed construction in the immediate vicinity, it is unlikely that potential soil and groundwater contamination may impact subsurface construction proposed in the proposed in the vicinity of the site. Therefore, a **LOW** risk rating is assigned to this site. No further investigation is recommended. These findings and risk rating are summarized in **Table 1**. If any changes to subsurface construction or subsurface utility adjustments are proposed, then the potential contamination impacts to construction and risk rating for this site should be re-evaluated based on the updated construction plans.

4.14.3 Risk Evaluation and Recommendations

This site is the intersection of two roads and the site of a terminated NPDES permit and SPILLS incident. The incident has been closed. Based on plans provided by the FDOT, no construction

is proposed in the immediate vicinity of the site; however, the site is located within 300 feet of the project corridor outline.

Based on the listings, the closed spill, and no proposed construction in the immediate vicinity, it is unlikely that potential soil and groundwater contamination may impact subsurface construction proposed in the proposed in the vicinity of the site. Therefore, a **LOW** risk rating is assigned to this site. No further investigation is recommended. These findings and risk rating are summarized in **Table 1**. If any changes to subsurface construction or subsurface utility adjustments are proposed, then the potential contamination impacts to construction and risk rating for this site should be re-evaluated based on the updated construction plans.

DRAFT

5.0 Level I - Summary and Recommendations

This Level I CSER represents an investigation of the proposed construction along Branch Forbes Road from south of US 92 to north of I-4 in Hillsborough County, to determine the existence of contamination based on:

- apparent possible sources of contamination,
- apparent possible neighboring sources of contamination, and
- regulatory and historic information obtained from federal and state agencies.

This study investigated potential impacts to construction and contamination sources at 14 sites along the Branch Forbes Road project corridor. Of the 14 corridor properties investigated, 8 received "**Low**" risk ratings, and further environmental assessment is not recommended based on the current proposed construction.

Based on observed conditions during the site inspections, and/or information obtained from file searches, the following six sites received "**Medium**" or "**High**" risk ratings. These sites have possible contamination impacts to construction or have confirmed contamination and impacts to construction are strongly suspected. Further soil and groundwater contamination assessments are recommended at the following "**Medium**" sites to determine impacts to construction:

- Site 3: Citgo-Plant City #796/Citgo PC #147/Prime Time #702/Ava Anthony, Inc.
- Site 5: 92 Tire Service Repair/Chevron-Bennetts/BP-Bennetts/Exxon-Bennetts/Bennetts Service Station by Lutfi Awwod/Bennetts Auto Care, Inc./AWWAD Lufti Mike
- Site 9: Circle K #2707563/Circle K Stores, Inc.
- Site 10: Strawberry Squares
- Site 11: Shell-Forbes #795/Citgo Forbes #795/Food Mart-Pal's/Sunoco #208/United Oil Co./1665 Citgo

Further soil and groundwater contamination assessments are recommended at the following "**High**" site to determine impacts to construction:

- Site 12: 7-Eleven Store No. 37646/King's Marathon #416/Shell #416-Kings Assoc Inc./Shell-Kings Association, Inc./Miles J A Oil Company/King's Marathon #412/Circle M Shell #412

These findings and risk ratings are summarized in **Table 1**. If any changes to subsurface construction or subsurface utility adjustments are proposed, the potential contamination impacts to construction and risk ratings for the sites should be re-evaluated based on the updated construction plans.

DRAFT

Branch Forbes Road from South of US 92 to North of I-4 Hillsborough County, Florida Work Program Item Segment: 447159-1			
Contamination Risk			
No	**Low**	**Medium**	**High**
255	8	5	1

Five Medium and one High rated locations were identified and will be considered for Level II testing after acquisition but prior to construction. The Level II services can include hazardous materials surveys, soil borings, monitoring well installation, soil and groundwater sampling, and laboratory analysis. Evaluation and Level II testing will be performed if deemed appropriate by the FDOT Contamination Impact Coordinator. Level II testing costs are estimated at $5,000 to $10,000 per site. Level III support, if necessary, can reach $100,000 per site.

DRAFT

6.0 References

Environmental Data Resources, Inc. (EDR), "The EDR Radius Map Report with Geocheck, Branch Forbes Rd from US 92 to Harvey Tew Road, Plant City, FL 33566. Inquiry number 7586104.8s." March 5, 2024.

EDR, "The EDR Aerial Photo Decade Package, Branch Forbes Rd from US 92 to Harvey Tew Road, Plant City, FL 33566. Inquiry number 7586104.4" March 6, 2024.

EDR, "The EDR City Directory Image Report, Branch Forbes Rd from US 92 to Harvey Tew Road, Plant City, FL 33566. Inquiry number 7586104.5" March 6, 2024.

EDR, "Certified Sanborn Map Report, Branch Forbes Rd from US 92 to Harvey Tew Road, Plant City, FL 33566. Inquiry number 7586104.2" March 5, 2024.

EDR, "The EDR Historical Topo Map Report with QuadMatch, Branch Forbes Rd from US 92 to Harvey Tew Road, Plant City, FL 33566. Inquiry number 7586104.1" March 5, 2024.

Florida Department of Environmental Protection (FDEP). Storage Tanks and Petroleum Contamination/ Cleanup and Monitoring Program. Bureau of Petroleum Storage Systems. https://floridadep.gov/waste/permitting-compliance-assistance/content/storage-tank-and-petroleum-contaminationcleanup

FDEP Map Direct Database
http://ca.dep.state.fl.us/mapdirect/

Florida Department of Transportation (FDOT). Project Development and Environmental (PD&E) Guidelines Manual, Chapter 20, Part 2. effective July 1, 2023.

Hillsborough County Property Appraiser. Property Records search.
https://www.hcpafl.org/

Southwest Florida Water Management District (SWFWMD), District and Utility Demographics.
https://www.swfwmd.state.fl.us/resources/data-maps/utility-demographics

Southwest Florida Water Management District (SWFWMD), Map of Major Watersheds. 2012.
https://www.swfwmd.state.fl.us/resources/data-maps/district-maps-major-watersheds

U.S. Department of Agricultural (USDA), National Resource Conservation Service. On-line Soil Survey of Hillsborough County, Florida. Survey Area data, Version 7; November 10, 2008.
https://websoilsurvey.sc.egov.usda.gov/App/WebSoilSurvey.aspx

U.S. Fish and Wildlife Department. Wetlands Information.
https://fwsprimary.wim.usgs.gov/wetlands/apps/wetlands-mapper/

DRAFT

Tables

DRAFT

Florida Department of Transportation

TABLE 1: RISK EVALUATION SUMMARY

Level I Contamination Screening Evaluation
Branch Forbes Road
from South of US 92 to North of Interstate 4
Hillsborough County, Florida
Work Program Item Segment: 447159-1

Site	Site Name	Site Address	Databases/ FID Numbers	Contaminant Concerns	Storage Tanks	Proposed Construction Activities	Notes	Risk Rating
1	Weitz William Kent	5208 Ward Road	Haz Waste 43887	None	No	Based on plans provided by the FDOT, no roadwork is proposed in the immediate vicinity of this site. However, roadway widening along N Forbes Road is proposed approximately 300 feet east-northeast of the site, and the site is located within the project corridor outline. The maximum depth of proposed construction is unknown.	2024 EDR Report: site is listed in the in the Haz Waste database. It is regulated as an out of business facility with an unverified generator status. No discharges or violations have been reported. No additional information was available for review Historic Aerial Photographs: site was a vacant wooded land in the 1938 to 1977 aerial photographs. The house was present in the center of the site in the 1979 aerial photograph. In the 1984 aerial photograph, fewer trees were present around of the house and the site was grassy. No significant changes to the site were apparent in the subsequent aerial photographs. R. L. Polk Directories: not listed 2024 Site Visit/HCPA: the facility is currently a private residence. One house is present in the center of the site. Trees are present around the house and the balance of the site is grassy. A pump house or shed is present northwest of the house, and a pool with screened cage is present on the north side of the house. Conclusion: based on the current site activities and no reported violations, it is unlikely that potential soil and groundwater contamination may impact subsurface construction proposed in the vicinity of the site. No further investigation is recommended.	**LOW**
2	Advance Auto Parts 9497	5201 US 92 W BS Forbes Rd Sta. 127+00 to 129+00 LT	Haz Waste 49717	Used Oil	No	Based on plans provided by the FDOT, lane construction on the south side of US 92 is proposed in the northern portion of the site, and lane widening along N Forbes Road is proposed on the eastern edge of the site, and the site is located within the project corridor outline. The maximum depth of proposed construction is unknown.	2024 EDR Report: site is listed in the Haz Waste database. It is regulated as a very small quantity generator of hazardous waste. The facility does not have an EPA waste generator number. It is listed as an auto and home supply store. The site status was verified by an on-site visit in September 2016. Four wastes are reported at the facility but are not listed, and the facility produces 56,662 pounds of waste a year. Used oil is likely collected and stored at this facility. No discharges or violations have been reported. Historic Aerial Photographs: site was vacant, grassy land with some trees in the 1938 aerial photograph. A building was visible on the 1948 aerial photograph. By 1957, the trees on the property had been removed and the property appeared to be under redevelopment. In 1965, a new building was present in the northeast corner of the property, and the balance of the property was vacant. In 1973, small sheds were visible south and west of the building. The property appeared vacant and grassy in the 1984 aerial photograph. By 1999, the site was redeveloped with the current store building and parking lot. No significant changes to the site were apparent in the subsequent aerial photographs R. L. Polk Directories: not listed 2024 Site Visit/HCPA: the facility is currently an active Advance Auto Parts store. One building is located in the southwest portion of the site with paved parking areas extending north and east. The northern and eastern edges of the site are grassy and landscaped. Trees are present along the northwester, western, southern, and southeastern edges of the property. Conclusion: based on the current site activities and no reported discharges or violations, it is unlikely that potential soil and groundwater contamination may impact subsurface construction proposed in the vicinity of the site. Therefore, a LOW risk rating is assigned to this site. No further investigation is recommended	**LOW**

TABLE 1: RISK EVALUATION SUMMARY

Level I Contamination Screening Evaluation
Branch Forbes Road
from South of US 92 to North of Interstate 4
Hillsborough County, Florida
Work Program Item Segment: 447159-1

Site	Site Name	Site Address	Databases/ FID Numbers	Contaminant Concerns	Storage Tanks	Proposed Construction Activities	Notes	Risk Rating
3	Citgo-Plant City #796/ Citgo PC #147/ Prime Time #702/ Ava Anthony, Inc.	5107 & 5117 US 92 W 1106 N Forbes Road BS Forbes Rd Sta. 126+80 to 129+80 RT	Citgo-Plant City #796 LUST, UST, DWM Contam, Financial Assurance 29/8732462 Citgo PC #147 RGA LUST Prime Time #702 RGA LUST Ava Anthony, Inc. EDR Hist Auto	Petroleum	Yes	Based on plans provided by the FDOT, US 92 lanes and turn lanes off N Forbes Road are proposed in the northern and western portions of the site, and the site is located within the project corridor outline. The proposed lanes for US 92 appear to be located in the current canopy and UST areas. The maximum depth of proposed construction is unknown.	2024 EDR Report: Citgo-Plant City #796: site is listed in the LUST, UST, DWM Contam, and Financial Assurance databases. It is regulated as an open retail gasoline service station and reports the following USTs: •UST 1: 8,000-gallon capacity, unleaded gasoline, installed December 1985, removed from site •UST 2: 8,000-gallon capacity, unleaded gasoline, installed December 1985, removed from site •UST 3: 8,000-gallon capacity, unleaded gasoline, installed December 1985, removed from site •UST 4: 8,000-gallon capacity, vehicular diesel, installed December 1985, removed from site •UST 5: 12,000-gallon capacity, unleaded gasoline, installed August 1998, in service •UST 6: 12,000-gallon capacity, vehicular diesel, installed December 1998, in service •UST 7: 1,000-gallon capacity, leaded gasoline, installation date unknown, removed from site Three petroleum discharges were reported on December 1, 1988; December 13, 1993; and December 28, 2009. Cleanup was not required for the 1988 and 1993 discharges. Cleanup was completed for the 2009 discharge. An SRCO was issued on September 16, 2010 for the 2009 discharge. A Well Abandonment Report was not available for review; therefore, it is possible that three monitoring wells are present around the UST area in the eastern portion of the site. Citgo PC #147: site is listed in the RGA LUST database. It is identified as a Citgo gasoline station from 2005 to 2009. No regulatory identification numbers are associated with this facility. No additional information was provided for this listing. Prime Time #702: site is listed in the RGA LUST database. It is identified as a Prime Time gasoline station from 1998 to 2004. No regulatory identification numbers are associated with this facility. No additional information was provided for this listing. Ava Anthony, Inc.: site is listed in the EDR Hist Auto database. It is listed as a convenience store located at 5107 US 92 W from 1999 to 2006; as a convenience store located at 1106 N Forbes Road in 1999 and 2000; and as a convenience store located at 5117 US 92 W in 2007 and 2008. No regulatory identification numbers are associated with these facilities. No additional information was provided for these listings. Historic Aerial Photographs: site was vacant, grassy land with some trees in the 1938-1939 aerial photograph. In the 1948 aerial photograph, the property appeared to be cleared of trees. Two buildings were visible by 1952. By the 1984 aerial photograph, the site had been redeveloped and the two current buildings were visible. The current canopy was present in the 1992 aerial photograph. The property appeared to have been repaved in the 2015 aerial photograph. No significant changes to the site were apparent in the subsequent aerial photograph R. L. Polk Directories: not listed 2024 Site Visit/HCPA: the facility is currently an active Citgo gasoline station. The convenience store building is located in the southwest portion of the site. Paved parking areas extend north and west. A canopy covering four double-sided dispensers is located north of the building. The UST area is southeast of the canopy. An open pole barn is present in the southeast portion of the site. Appliances were observed within and south of the pole barn. Conclusion: based on the current and former site operations and USTs currently in service, it is possible that potential soil and groundwater contamination may impact subsurface construction proposed in the vicinity of the site. A soil and groundwater contamination assessment is recommended if subsurface construction is proposed at this site. Additionally, it is possible that three monitoring wells are present around the UST area in the eastern portion of the site.	**MEDIUM**

DRAFT

TABLE 1: RISK EVALUATION SUMMARY

Level I Contamination Screening Evaluation
Branch Forbes Road
from South of US 92 to North of Interstate 4
Hillsborough County, Florida
Work Program Item Segment: 447159-1

Site	Site Name	Site Address	Databases/ FID Numbers	Contaminant Concerns	Storage Tanks	Proposed Construction Activities	Notes	Risk Rating
4	Autozone 3825	5202 US 92 W BS Branch Forbes Rd Sta. 130+60 to 132+20 LT	Haz Waste 48737	Used Oil	No	Based on plans provided by the FDOT, lane widening on North Forbes Road and a sidewalk are proposed in the eastern portion of the site, and the site is located within the project corridor outline. The maximum depth of proposed construction is unknown.	2024 EDR Report: site is listed in the Haz Waste database. It is regulated as an active waste generator but not a hazardous waste generator. It is listed as an auto and home supply store. The site status was verified by an on-site visit in August 2016. Three wastes are reported at the facility but are not listed, and the facility produces 34,129 pounds of waste a year. Used oil is likely collected and stored at this facility. No discharges or violations have been reported Historic Aerial Photographs: site was vacant land with some trees in the 1938-1939 aerial photograph. Two buildings were visible on the property in the 1948 aerial photograph. The buildings may be a house and shed or garage. In the 1973 aerial photograph, the building in the southeastern portion of the property appeared larger. In the 1979 aerial photograph, an additional building was visible in the southwest portion of the site. The buildings were no longer visible in the 1992 aerial photograph and the site appeared vacant. The property was a vacant lot used for vehicle storage in the 1995 to 2007 aerial photographs. By the 2010 aerial photograph, the site had been developed with the current building, paved parking areas, and retention pond. No significant changes to the site were apparent in the subsequent aerial photograph. R. L. Polk Directories: not listed 2024 Site Visit/HCPA: the facility is currently an active Autozone store. One building is present in the north-central portion of the site, with paved parking areas extending south and east. A retention pond is present in the northwest corner of the property and was dry at the time of site reconnaissance. The southern and eastern borders of the property are grassy and landscaped. Two approximately 2,000-gallon capacity poly-tanks are present in the southwest portion of the property. No content or hazard labeling were observed on the tanks. Conclusion: based on the current site activities and no reported discharges or violations, it is unlikely that potential soil and groundwater contamination may impact subsurface construction proposed in the vicinity of the site. No further investigation is recommended.	**LOW**

DRAFT

TABLE 1: RISK EVALUATION SUMMARY

Level I Contamination Screening Evaluation
Branch Forbes Road
from South of US 92 to North of Interstate 4
Hillsborough County, Florida
Work Program Item Segment: 447159-1

Site	Site Name	Site Address	Databases/ FID Numbers	Contaminant Concerns	Storage Tanks	Proposed Construction Activities	Notes	Risk Rating
5	92 Tire Service Repair/ Chevron-Bennetts/ BP-Bennetts/ Exxon-Bennetts/ Bennetts Service Station by Lutfi Awwod/ Bennetts Auto Care, Inc./ AWWAD Lufti Mike	5112 US 92 BS Branch Forbes Rd Sta. 130+20 to 132+00 RT	92 Tire Service Repair SWF/LF, DWM Contam 99139 Chevron-Bennetts SWF/LF, LUST, UST, AST, Financial Assurance, RGA LUST 29/8625492 BP-Bennetts UST Finder, UST Finder Release, RGA LUST FL8625492 Exxon-Bennetts RGA LUST Bennetts Service Station by Lutfi Awwod Haz Waste 37283 Bennetts Auto Care, Inc. Haz Waste 190096 AWWAD Lufti Mike EDR Hist Auto	Petroleum, Used Oil, Hydraulic Lifts	Yes	Based on plans provided by the FDOT, lane widening on North Forbes Road and a sidewalk are proposed in the western portion of the site, and the site is located within the project corridor outline. The proposed lanes for North Forbes Road appear to be located in the western portion of the building. The maximum depth of proposed construction is unknown.	2024 EDR Report: 92 Tire Service Repair: site listed in the SWF/LF and DWM Contam databases. It is regulatedas a registered waste tire collector. According to the 2022 Waste Tire Collector Annual Report, the facility collected/generated two tons of used tires and disposed of 2007 tons of used tires. The total tons of waste tires remaining at the site in 2022 exceeded the allowable limit. No other violations have been reported. No discharges have been reported. The DWM Contamination listing is associated with the Chevron-Bennetts facility. Chevron-Bennetts: site is listed in the SWF/LF, LUST, UST, AST, Financial Assurance, and RGA LUST databases. It is regulated as an open retail gasoline station and reports the following storage tanks: •UST 1: 15,000-gallon capacity, unleaded gasoline, installed July 1970, removed from site •UST 2: 15,000-gallon capacity, unleaded gasoline, installed July 1970, removed from site •UST 3: 15,000-gallon capacity, unleaded gasoline, installed July 1970, removed from site •AST 4: 15,000-gallon capacity, kerosene, installed July 1970, in service •UST 5: 15,000-gallon capacity, vehicular diesel, installed July 1970, removed from site •UST 6: 20,000-gallon capacity, unleaded gasoline, installed June 2008, in service •UST 7: 20,000-gallon capacity, vehicular diesel, installed June 2008, in service Three petroleum discharges were reported on January 26, 1995; March 1, 2001; and October 9, 2001. The discharges were surface spills. Immediate response was completed, and no additional cleanup was required. A fourth discharge was filed in September 1988; however, this discharge is not listed in FDEP records. Cleanup was completed and a No Further Action (NFA) order was issued on December 22, 1992. The facility is also regulated under FID No. 95627 as an inactive waste tire collector. No additional information was available for review for this listing. Is it listed as a gas station from 2005 to 2009 BP-Bennetts: site is listed in the UST Finder, UST Finder Release, and RGA LUST database. It appears to be a duplicate listing of the Chevron-Bennetts listing discussed above. It is listed as a gasoline station from 2010 to 2012. No discharges or violations have been reported. No additional information was available for review Exxon-Bennetts: site is listed in the RGA LUST database. It is listed as a gas station from 2001 to 2004. No discharges or violations have been reported. No additional information was available for review. Bennetts Service Station by Lutfi Awwod: site is listed in the Haz Waste database. It is regulated as an active waste generator but not a hazardous waste generator. It is listed as general automotive repair shop. The site status was verified by an on-site visit in August 2007. Two wastes are reported at the facility but are not listed. The amount of waste produced by the facility per year was not reported. No discharges or violations have been reported. Bennetts Auto Care, Inc.: site is listed in the Haz Waste database. It is regulated as an active very small generator of hazardous waste. The facility does not have an EPA waste generator number. It is listed as an automotive repair shop. The site status was verified by an on-site visit in August 2007. Six wastes are reported at the facility but are not listed, and the facility produces 396 pounds of waste a year. No discharges or violations have been reported. AWWAD Lufti Mike: site is listed in the EDR Hist Auto database. It is listed as a gasoline service station call Bennetts Service Station from 1994 to 2005; as a gasoline service station called Awwad Lufti Mike from 2006 to 2011; and as a general automotive repair shop called Bennetts Auto Care from 2007 to 2011. No discharges or violations have been reported. No additional information was available for review. Historic Aerial Photographs: site was vacant wooded land in the 1938-1939 to 1957 aerial photographs. By 1965, the site was developed and one building was visible in the center of the property. A small canopy was visible southeast of the building in the 1968 aerial photograph. The current UST area was visible east of the building in the 1973 aerial photograph. The current AST was visible in the northern portion of the site in the 2007 aerial photograph. No significant changes to the site were apparent in the subsequent aerial photographs R. L. Polk Directories: not listed 2024 Site Visit/HCPA: the facility is a currently an active automotive tire shop with USTs and dispensers associated with the Chevron station on the east-adjoining property. The 92 Tires building is located in the northwest portion of the site. Two service bays were observed in the east side of the building. Hydraulic lifts were observed in the service bays; however, it is unknown if the lifts are above ground or have in-ground components. Used oil and other oil and solvents are commonly used and stored at automotive repair shops; however, used oil containers were observed during the site reconnaissance. The west side of the building serves as the office. A small canopy extends off the west side of the building. A canopy covering one double-sided dispenser is located southeast of the building. The UST area is located east of the building, and the AST was observed north of the UST area. At the time of the site reconnaissance, the AST was labeled as off-road diesel. A second dispenser is located on the north side of the UST area. Tires were observed stacked along the southern edge of the property, on the north side of the building, and along the northern border. Several shipping containers are also present in the northern portion of the site. The balance of the site is paved. Conclusion: based on the current and former site operations, USTs and AST currently in service, and the presence of hydraulic lifts, it is possible that potential soil and groundwater contamination may impact subsurface construction proposed in the vicinity of the site. A soil and groundwater contamination assessment is recommended if subsurface construction is proposed at this site.	**MEDIUM**

TABLE 1: RISK EVALUATION SUMMARY

Level I Contamination Screening Evaluation
Branch Forbes Road
from South of US 92 to North of Interstate 4
Hillsborough County, Florida
Work Program Item Segment: 447159-1

Site	Site Name	Site Address	Databases/ FID Numbers	Contaminant Concerns	Storage Tanks	Proposed Construction Activities	Notes	Risk Rating
6	Deli Food Store	5110 US 92 W BS Branch Forbes Rd Sta. 130+20 to 132+00 RT	FINDS, ECHO FL6292998	Petroleum	No	Based on plans provided by the FDOT, no roadwork is proposed in the immediate vicinity of the site; however, lane widening on North Forbes Road and a sidewalk are proposed approximately 140 feet west of the site, and the site is located within the project corridor outline. The maximum depth of proposed construction is unknown.	2024 EDR Report: facility is listed in the FINDS and ECHO databases. It is regulated as an active transient non-community water system and a water treatment plant. No violations or discharges have been reported. Historic Aerial Photographs: site was vacant wooded land in the 1938-1939 to 1957 aerial photographs. The site was cleared of trees by 1956. In the 1968 aerial photograph, a building was present in the northern portion of the property, and a canopy was visible southwest of the building. In the 1995 aerial photograph, a small canopy was visible east of the building. No significant changes to the site were apparent in the subsequent aerial photographs. R. L. Polk Directories: not listed 2024 Site Visit/HCPA: the facility is currently an active Chevron convenience store and El Bori Barbershop. One building is located in the western portion of the site. A small canopy covering two double-sided dispensers is located southwest of the building. A smaller canopy covering picnic tables was observed east of the building. The Chevron sign is present southeast of the building. The balance of the property is paved. Conclusion: based on the current site operations, USTs not present on the property, and no reported discharges, it is unlikely that potential soil and groundwater contamination may impact subsurface construction proposed in the proposed in the vicinity of the site. No further investigation is recommended. However, any potential impacts to construction will be investigated during the soil and groundwater assessment recommended at the west-adjoining property (Site 5).	**LOW**
7	Jones Welding and Repair Service	5207 Glen Harwell Road BS Branch Forbes Rd Sta. 143+00 to 144+80 LT	Haz Waste 42430	None	No	Based on plans provided by the FDOT, no construction is proposed in the immediate vicinity of the site; however, the site is located within the project corridor outline.	2024 EDR Report: site is listed in the Haz Waste database. It is regulated ss a welding repair service. The facility is verified as out of business with an unverified generator status. The facility does not have an EPA waste generator number. The verification was made via phone call in December 1999. No wastes or volume of waste was reported. No discharges or violations have been reported. Historic Aerial Photographs: site was vacant wooded land in the 1938-1939 to 1984 aerial photographs. A house was present in the northern portion of the site in the 1992 aerial photograph. In the 1999 aerial photograph, the site appeared more heavily wooded. The house was again visible in the 2007 aerial photograph. No significant changes to the site were apparent in the subsequent aerial photographs. R. L. Polk Directories: not listed 2024 Site Visit/HCPA: facility is currently a private residence. The house is located in the center of the property. A small shed is located in the southeast corner. The balance of the property is grassy and vacant. Conclusion: Based on no reported discharges or violations at the site and no proposed construction in the immediate vicinity, it is unlikely that potential soil and groundwater contamination may impact subsurface construction proposed in the proposed in the vicinity of the site. No further investigation is recommended.	**LOW**
8	SPILLS Incident	Branch Forbes Road and Glen Harwell Road BS Branch Forbes Rd Sta. 145+20	SPILLS 12103	Unknown	No	Based on plans provided by the FDOT, lane widening and construction along Branch Forbes Road and Glen Harwell Road is proposed in the vicinity of the site, and the site is located within the project corridor outline. The maximum depth of proposed construction is unknown.	2024 EDR Report: site is listed in the 2024 EDR Report in the SPILLS database. An incident was reported on May 1, 2001. INo on-scene response was required. The incident is listed as closed. No additional information was available for review. Historic Aerial Photographs: site was the intersection of Branch Forbes Road and Glen Harwell Road in all of the aerial photographs. Branch Forbes Road appeared wider to accommodate I-4 on- and off-ramps in the 1965 aerial photograph. No significant changes to the site were apparent in the subsequent aerial photographs. R. L. Polk Directories: not listed 2024 Site Visit/HCPA: site is the intersection of Branch Forbes Road and Glen Harwell Road. Both roads are paved, two-lane roadways Conclusion: based on no on-scene response required and the closed status of the spill, it is unlikely that potential soil and groundwater contamination may impact subsurface construction proposed in the proposed at the intersection of I-4 and McIntosh Road. No further investigation is recommended.	**LOW**

TABLE 1: RISK EVALUATION SUMMARY

Level I Contamination Screening Evaluation
Branch Forbes Road
from South of US 92 to North of Interstate 4
Hillsborough County, Florida
Work Program Item Segment: 447159-1

Site	Site Name	Site Address	Databases/ FID Numbers	Contaminant Concerns	Storage Tanks	Proposed Construction Activities	Notes	Risk Rating
9	Circle K #2707563/ Circle K Stores, Inc.	5108 Glen Harwell Road 1609 Branch Forbes Road BS Branch Forbes Rd Sta. 145+40 to 147+40 LT	Circle K #2707563 UST Finder, UST Finder Release, LUST, UST, SPILLS, DWM Contam, Financial Assurance, EDR Hist Auto, RGA LUST 29/9806398 Circle K Stores, Inc. EDR Hist Auto	Petroleum	Yes	Based on plans provided by the FDOT, lanes of Branch Forbes Road are proposed in the eastern portion of the site, and the site is located within the project corridor outline. The maximum depth of proposed construction is unknown.	2024 EDR Report: Circle K #2707563: site is listed in the 2024 EDR Report in the UST Finder, UST Finder Release, LUST, UST, SPILLS, DWM Contam, Financial Assurance, EDR Hist Auto, and RGA LUST databases. It is regulated as an open retail gasoline station and reports the following USTs: •UST 1: 15,000-gallon capacity, unleaded gasoline, installed January 2004, in service •UST 2: 15,000-gallon capacity, unleaded gasoline, installed January 2004, in service One petroleum discharge was reported on July 13, 2010. Cleanup has been completed and an SRCO was issued on June 1, 2011. Based on site assessment reports, only temporary piezometers were installed at this facility, and no monitoring wells remain in the vicinity of proposed construction. A major out of compliance was reported following the July 18, 2023 storage tank inspection. The violations were related to overspill bucket integrity testing and incident notification. There is no record of these violations having achieved compliance. One SPILLS incident was reported on October 5, 2014, when approximately 50 gallons of gasoline was released to the pavement. The incident number is 51645 and the incident is closed. The facility is listed as a Circle K gas station from 2010 to 2012. Circle K Stores, Inc.: site is listed in the 2024 EDR Report in the EDR Hist Auto database. It is listed as a Circle K gasoline service station from 2011 to 2013. No discharges or violations have been reported for this listing. Historic Aerial Photographs: site was vacant wooded land in the 1938-1939 aerial photograph. The property appeared cleared of trees on the 1948 aerial photograph. A building was visible on the 1957 aerial photograph. The property appeared vacant by the 1973 aerial photograph, and large trees were present by 1992. In the 2007 aerial photograph, the site was redeveloped with the current store building and parking lot. No significant changes to the site were apparent in the subsequent aerial photographs R. L. Polk Directories: 2014 - Circle K 2024 Site Visit/HCPA: facility is currently a Circle K gasoline station. One building is present in the western portion of the site. A canopy extends east from the building and covers six double-sided dispensers. The USTs are located east-northeast of the canopy. The western, northern, and southeastern portions of the property are grassy and landscaped. The balance of the property is paved, with parking areas on the north and east sides of the building. Conclusion: based on the current site operations and USTs currently in service, it is possible that potential soil and groundwater contamination may impact subsurface construction proposed in the vicinity of the site. A soil and groundwater contamination assessment is recommended if subsurface construction is proposed at this site.	**MEDIUM**
10	Strawberry Squares	5002 Beauchamp Road BS Branch Forbes Rd Sta. 145+40 to 147+40 RT	FINDS	Pesticides, Fertilizers	No	Based on plans provided by the FDOT, lanes of Branch Forbes Road and a sidewalk are proposed in the western portion of the site, and the site is located within the project corridor outline. The maximum depth of proposed construction is unknown.	2024 EDR Report: facility is listed in the FINDS database. No discharges or violations were reported. No additional information was available for review Historic Aerial Photographs: site was vacant wooded land in the 1938-1939, 1948, and 1950 aerial photographs. The eastern portion of the property was cleared and developed into an agricultural field by the 1952 aerial photograph. Crops were visible in the agricultural field in the 1957 aerial photograph. By 1965, the western portion of the property was cleared and vacant, and Spartman Branch was visible running northwest to southeast through the western portion. The eastern portion was developed with additional crops, and a house or farm structure was visible in the center of the agricultural field. The house or farm structure was no longer visible by the 1999 aerial photograph, and the western portion of the property appeared to be utilized as parking or equipment staging. In the 2007 aerial photograph, the current buildings were present in the western portion of the property, the edges of Spartman Branch were heavily wooded, and the agricultural fields in the central and eastern portions of the property were cleared. In the 2010 aerial photograph, the central and eastern portions of the property were combined into one large agricultural field. No significant changes to the site were apparent in the subsequent aerial photographs. R. L. Polk Directories: not listed 2024 Site Visit/HCPA: facility is an active strawberry field with food trucks and the Farm House at Gillman Farms, a produce stand. The food trucks and Farm House are present in the western portion of the site. Agricultural fields are present east of the buildings. Spartman Branch, a freshwater creek, is present between the buildings and the fields. Conclusion: based on the site's agricultural use since at least the 1950s, it is possible that pesticides and fertilizers in the soil and groundwater may impact subsurface construction proposed in the proposed in the vicinity of the site. A soil and groundwater contamination assessment is recommended if subsurface construction is proposed at this site.	**MEDIUM**

Florida Department of Transportation

TABLE 1: RISK EVALUATION SUMMARY

Level I Contamination Screening Evaluation
Branch Forbes Road
from South of US 92 to North of Interstate 4
Hillsborough County, Florida
Work Program Item Segment: 447159-1

Site	Site Name	Site Address	Databases/ FID Numbers	Contaminant Concerns	Storage Tanks	Proposed Construction Activities	Notes	Risk Rating
11	Gerald P Smith Stock Photography	5302 Glen Harwell Road Lot 2 BS SR 400/I-4 Sta. 1782+60 to 1786+00 RT	Haz Waste 38932	None	No	Based on plans provided by the FDOT, no construction is proposed in the immediate vicinity of the site; however, the site is located within the project corridor outline	2024 EDR Report: facility is listed in the Haz Waste database. It is regulated as an out of business photograph or portrait studio. The site's generator status is unverified. The facility does not have an EPA waste generator number. The site status was verified by an on-site visit in June 1995. No wastes or volume of waste was reported. No discharges or violations have been reported. Historic Aerial Photographs: site was vacant land and wooded land in the 1938-1989 to 1952 aerial photographs. A building was visible in the southern portion of the site in the 1957 aerial photograph. The building was no longer visible in the 1965 aerial photograph, much of the property was cleared of trees, and Spartman Branch was visible along the northern edge. The mobile home park was visible in the 1973 aerial photograph. No significant changes to the site were apparent in the subsequent aerial photographs. R. L. Polk Directories: not listed 2024 Site Visit/HCPA: site is currently a private residence located within a mobile home park. The residence is present in the southern portion of the property. Sunshine Park Drive extends north from Glen Harwell Road and loops through the park. The road is paved on the western portion and is dirt on the northern and eastern portions. Numerous mobile homes are present in the eastern, western, and northern portions of the property. Conclusion: Based on no reported discharges or violations at the site and no proposed construction in the immediate vicinity, it is unlikely that potential soil and groundwater contamination may impact subsurface construction proposed in the proposed in the vicinity of the site. No further investigation is recommended.	**LOW**

DRAFT

Florida Department of Transportation

TABLE 1: RISK EVALUATION SUMMARY

Level I Contamination Screening Evaluation
Branch Forbes Road
from South of US 92 to North of Interstate 4
Hillsborough County, Florida
Work Program Item Segment: 447159-1

Site	Site Name	Site Address	Databases/ FID Numbers	Contaminant Concerns	Storage Tanks	Proposed Construction Activities	Notes	Risk Rating
12	Shell-Forbes #795/ Citgo Forbes #795/ Food Mart-Pal's/ Sunoco #208/ United Oil Co./ 1665 Citgo	1665 N Forbes Road BS Branch Forbes Rd Sta. 155+80 to 158+20 LT	Shell-Forbes #795 LUST, UST, Financial Assurance, DEDB, DWM Contam 29/8733390 Citgo Forbes #795 UST Finder, UST Finder Release FL8733390 Food Mart-Pal's RGA LUST, FINDS, ECHO, RCRA-VSQG FLG912522 FLT060078243 Sunoco #208 RGA LUST United Oil Co. RGA LUST, EDR Hist Auto 1665 Citgo ECHO FL6295425	Petroleum, EDB	Yes	Based on plans provided by the FDOT, southbound lanes for Branch Forbes Road and a sidewalk are proposed along the eastern side of the site, adjacent to the eastern canopy, and the site is located within the project corridor outline. The maximum depth of proposed construction is unknown.	2024 EDR Report: Shell-Forbes #795: site is listed in the LUST, UST, Financial Assurance, DEDB, and DWM Contam databases. It is regulated as an active retail gasoline station and reports the following USTs: •UST 1: 10,000-gallon capacity, unleaded gasoline, installation date unknown, removed from site •UST 2: 10,000-gallon capacity, unleaded gasoline, installation date unknown, removed from site •UST 3: 10,000-gallon capacity, unleaded gasoline, installation date unknown, removed from site •UST 4: 10,000-gallon capacity, unleaded gasoline, installation date unknown, removed from site •UST 5: 10,000-gallon capacity, unleaded gasoline, installed November 1989, removed from site •UST 6: 10,000-gallon capacity, unleaded gasoline, installed November 1989, removed from site •UST 7: 10,000-gallon capacity, unleaded gasoline, installed November 1989, removed from site •UST 8: 15,000-gallon capacity, unleaded gasoline, installed August 2006, in service •UST 9: 15,000-gallon capacity, vehicular diesel, installed August 2006, in service One petroleum discharge was reported on October 25, 1989. Cleanup has been completed, and an SRCO was issued on March 17, 2022. Site monitoring wells were abandoned in January 2022. The facility is located within an EDB-impacted area. A 4-inch diameter non-community water system well is present at the site and has an iron filter installed an approved by the County. The well was sampled in September 1998. The iron filter is noted to be the responsibility of the property owner Citgo Forbes #795: site is listed in the UST Finder and UST Finder Release database. It appears to be a duplicate listing of the Shell-Forbes #795 listing. The facility reports two USTs in service and seven USTs closed. One discharge was reported on October 25, 1998 and is listed as closed. No additional information was available for review. Food Mart-Pal's: site is listed in the RGA LUST, FINDS, ECHO, and RCRA-VSQG database. It is listed as a gas station or convenience store from 1998 to 2006. A NPDES permit, number FLG912522, was issued for this facility. Details of the permit were not available for review, but no violations were listed in the ECHO database. The facility is regulated as a conditional exempt small quantity generator of hazardous waste. No details of the wastes were provided for review. No discharges or violations were reported. Sunoco #208: site is listed in the RGA LUST database. It is listed as a Sunoco station from 2008 to 2012. No discharges were reported. No additional information was available for review. United Oil Co.: site is listed in the RGA LUST and EDR Hist Auto databases. It is listed as United in 2007, and a gasoline station in 2010. No discharges were reported. No additional information was available for review. 1665 Citgo: site is listed in the ECHO database. It is regulated as a transient, non-community water system and water treatment plant. No violations were reported during the most recent compliance monitoring, conducted in October 2014. Historic Aerial Photographs: site was wooded land in the 1938-1938 to 1965 aerial photographs. The current store building was visible in the 1968 aerial photograph. A canopy was visible north of the building in the 2007 aerial photograph. No significant changes to the site were apparent in the subsequent aerial photographs. R. L. Polk Directories: 2020 - Citgo, IMO Plant City, Inc., Nas's Perto Inc., and RDS 1 Inc.; 2017 - PAL Petroleum; 2010 - United Oil Co, Inc.; 2005, 2000 - Plant Foods 2024 Site Visit/HCPA: facility is currently an active Shell gasoline station. The convenience store building is located in the northeastern portion of the site. Canopies extend north and east from the building. Each canopy covers two double-sided dispensers. The USTs are located west of the building. Paved parking areas and driveways surround the building. The western and southern portions of the property are grassy and vacant. Conclusion: based on the current and former site operations and USTs currently in service, it is possible that potential soil and groundwater contamination may impact subsurface construction proposed in the vicinity of the site. A soil and groundwater contamination assessment is recommended if subsurface construction is proposed at this site.	**MEDIUM**

DRAFT

TABLE 1: RISK EVALUATION SUMMARY

Level I Contamination Screening Evaluation
Branch Forbes Road
from South of US 92 to North of Interstate 4
Hillsborough County, Florida
Work Program Item Segment: 447159-1

Site	Site Name	Site Address	Databases/ FID Numbers	Contaminant Concerns	Storage Tanks	Proposed Construction Activities	Notes	Risk Rating
13	7-Eleven Store No. 37646/ King's Marathon #416/ Shell #416-Kings Assoc Inc./ Shell-Kings Association, Inc./ Miles J A Oil Company/ King's Marathon #412/ Circle M Shell #412	1664 Branch Forbes Road BS Branch Forbes Rd Sta. 156+60 to 158+40 RT	7-Eleven Store No. 37646 LUST, UST, DWM Contam, Financial Assurance, UST Finder, UST Finder Release, Cleanup Sites 29/8625090 King's Marathon #416 RGA LUST Shell #416-Kings Assoc Inc. RGA LUST Shell-Kings Association, Inc. RGA LUST Miles J A Oil Company EDR Hist Auto King's Marathon #412 RGA LUST Circle M Shell #412 RGA LUST	Petroleum	Yes	Based on plans provided by the FDOT, northbound lanes for Branch Forbes Road and a sidewalk are proposed along the western side of the site, in the approximate area of known groundwater contamination. The maximum depth of proposed construction is unknown.	2024 EDR Report: 7-Eleven Store No. 37646: site is listed in the 2024 EDR Report in the LUST, UST, DWM Contam, Financial Assurance, UST Finder, UST Finder Release, and Cleanup Sites databases. It is regulated under FID No. 29/8625090 as an open retail gasoline station and reports the following USTs: •UST 1: 8,000-gallon capacity, unleaded gasoline, installation date unknown, removed from site •UST 1R: 8,000-gallon capacity, unleaded gasoline, installed August 1989, removed from site •UST 2: 8,000-gallon capacity, unleaded gasoline, installation date unknown, removed from site •UST 2R: 8,000-gallon capacity, unleaded gasoline, installed August 1989, removed from site •UST 3: 8,000-gallon capacity, unleaded gasoline, installed August 1989, removed from site •UST 4: 15,000-gallon capacity, unleaded gasoline, installed September 2008, in service •UST 5: 15,000-gallon capacity, vehicular diesel, installed September 2008, in service Two petroleum discharges were reported on December 19, 1988 and June 10, 1992. Cleanup was not required for the 1992 discharge. Remedial action is ongoing for the 1988 discharge, and the site is funded under the Early Detection Initiative. Bio-Sparge treatment systems is currently in operation at the facility. The most recent Operation and Maintenance Report, dated March 4, 2024, indicated that groundwater contamination is present in at least three monitoring wells at concentrations above the GCTLs and/or NADCs. These monitoring wells are located in the western portion of the site, and petroleum impacts are estimated to extend west beneath Branch Forbes Road. Miles J A Oil Company: site is listed in the EDR Hist Auto database. It is listed as a convenience store or gasoline service station from 1997 to 2011. No discharges or violations have been reported. No additional information was available for review Site is listed in the RGA LUST database as gasoline stations under several names. The site names and dates are as follows: •King's Marathon #416 in 2008 and 2009. •Shell #416-Kings Assoc Inc. in 2007. •Shell-Kings Association, Inc. from 2002 to 2006. •.King's Marathon #412 from 2010 to 2012 •Circle M Shell #412 in 2000 and 2001 No discharges or violations have been reported. No additional information was available for review. Historic Aerial Photographs: site was vacant land or wooded land in the 1938-1939 to 1952 aerial photographs. In the 1957 aerial photograph, the eastern portion of the property was part of an agricultural field. By 1965, the property appeared to be under development, with pavement or foundations in place. In the 1968 aerial photograph, the property appeared paved with a building in the northern portion. Additional buildings or sheds were visible in the northern portion of the property in the 1984 aerial photograph. By the 1992 aerial photograph, the property had been redeveloped with the current building and canopy. No significant changes to the site were apparent in the subsequent aerial photograph. R. L. Polk Directories: 2020 - ATM; 2010 - Kings Marathon; 2000 - Circle M Fill & Go 2024 Site Visit/HCPA: facility is currently an active Marathon gasoline station. The convenience store building is located in the center of the site, with a canopy extending west. The canopy covers four double-sided dispensers. The USTs are located south of the USTs. Paved parking areas and driveways extend north, south, an west. The eastern portion of the site is grassy, with a fenced area on the east side of the building. The easternmost portion of the property appears to be used for additional parking. The northern border of the property is wooded. A drainage ditch extends south and east from the southwest corner of the site. Conclusion: based on the open contamination, current and former site operations, and USTs currently in service, it is likely that potential soil and groundwater contamination may impact subsurface construction proposed in the vicinity of the site. A soil and groundwater contamination assessment is recommended if subsurface construction is proposed at this site.	HIGH

DRAFT

Florida Department of Transportation

TABLE 1: RISK EVALUATION SUMMARY

Level I Contamination Screening Evaluation
Branch Forbes Road
from South of US 92 to North of Interstate 4
Hillsborough County, Florida
Work Program Item Segment: 447159-1

Site	Site Name	Site Address	Databases/ FID Numbers	Contaminant Concerns	Storage Tanks	Proposed Construction Activities	Notes	Risk Rating
14	Dinosaur World	5145 Harvey Tew Road BS SR 400/I-4 Sta. 1761+00 to 1779+40 LT	FINDS, ECHO, Haz Waste FLR10JK89 45153	None	No	Based on plans provided by the FDOT, no construction is proposed in the immediate vicinity of the site; however, the site is located within the project corridor outline.	2024 EDR Report: facility is listed in the FINDS, ECHO, and Haz Waste databases. A NPDES permit for stormwater construction, number FLR10JK89, was issued on May 18, 2010. The permit is listed as terminated. No permit violations have been reported. The facility is regulated as a museum and art gallery. It is a verified VSQG. Two wastes are reported at the facility but are not listed, and the facility produces 41 pounds of waste a year. No discharges or violations have been reported. Historic Aerial Photographs: site was vacant land and wooded land in the 1938-1989 to 1952 aerial photographs. Groves or crops were visible in the western portion of the property in the 1957 aerial photographs. In 1977, dirt paths were visible in the eastern wooded portion of the property. Small buildings were visible along the paths in the wooded portion in the 1992 aerial photograph. Paved roads or driveways were visible in the center of the site within the agricultural field in the 2007 aerial photograph. In 2010, the groves were no longer visible in the western portion of the site. In the 2015 aerial photograph, the current building and parking lot were visible. No significant changes to the site were apparent in the subsequent aerial photograph. R. L. Polk Directories: 2020 - ATM, Desi Father-Son Garage Door Repair, Dinosaur World, and Christer Svensson; 2017, 2014, 2010, 2005, 2000 - Dinosaur World; 1995 - Gator Jungle of Plant City 2024 Site Visit/HCPA: facility is currently a theme park located on two parcels of land. One large building is present on the western parcel, with paved parking areas and driveways extending north and west. The western portions of the parcel are vacant and grassy with a large retention pond, or heavily wooded. The eastern parcel is wooded with paved paths and dinosaur exhibits. Conclusion: Based on no reported discharges or violations at the site and no proposed construction in the immediate vicinity, it is unlikely that potential soil and groundwater contamination may impact subsurface construction proposed in the proposed in the vicinity of the site. No further investigation is recommended.	**LOW**

Notes:
AST = aboveground storage tank
DWM Contam = DWM Contamination
ECHO = Enforcement and Compliance History Information
EDB = ethylene dibromide
EDR = Environmental Data Resources, Inc.
EPA = Environmental Protection Agency
ERNS = Emergency Response Notification System
FDEP = Florida Department of Environmental Protection
FID No. = facility identification number
FINDS = Facility Index System
Haz Waste = Hazardous Waste Listing
HCPA = Hillsborough County Property Appraiser
I-4 = Interstate 4
LUST = Leaking Underground Storage Tank
N = North
NAM = Natural Attenuation Monitoring
NFA = No Further Action
NPDES = National Pollutant Discharge Elimination System
RCRA = Resource Conservation and Recovery Act
RGA LUST = Recovered Government Archive Leaking Underground Storage Tank
ROW = right-of-way
SPILLS = Oil and Hazardous Materials Incidents
SRCO = Site Rehabilitation Completion Order
STCM = Storage Tank and Contamination Monitoring
SWF/LF = Solid Waste Facilities/Landfill Sites
US = United States Highway
US AIRS = Aerometric Information Retrieval System
USGS = United States Geological Survey
UST = underground storage tank

DRAFT

TABLE 2: "NO" SITES

Level I Contamination Screening Evaluation
Branch Forbes Road
from South of US 92 to North of Interstate 4
Hillsborough County, Florida
Work Program Item Segment: 447159-1

Site name	Site address	Distance from corridor	Database
Plant City Industrial	South of MLK and north of Sudney Road, from West of Turkey Creek Road to east of Alexander Street	>500 ft	Brownfields
Speer MHP WWTF/Speer Mobile Home Park	1833 and 1995 Branch Forbes Road 1902 N Forbes Road	>500 ft	FINDS, NPDES
Gino Towing			Haz Waste
Bennetts Fina	5104 US 92 W	>500 ft	EDR Hist Auto
Salazar Motors	5413 US 92 W	>500 ft	Haz Waste
Harvey's TV Service	5416 US 92 W	>500 ft	Haz Waste
Levi's Saloon	4502 US 92 W	>500 ft	UST
Dukes Benson Farm/ Dukes Farm	1301 – 1303 Rogers Road	>500 ft	AST, TIER 2
ASAP Fabrication, Inc.	5340 US 92 W	>500 ft	FINDS, Haz Waste
Timberline Development	5318 Cindy Kay Drive	>500 ft	Haz Waste
Bratt Enterprises	5316 Cindy Kay Drive	>500 ft	Haz Waste
Woodward Manor	5304 Cindy Kay Drive	>500 ft	FINDS, ECHO
Classica Trailers	5213 Keen Drive	>500 ft	Haz Waste
Woodards Nursery	1405 Rogers Road	>500 ft	Haz Waste
Franklin Farm KP	Rt 2, Box 886 (5466 Harvey Tew Road)	>500 ft	AST
Larisey Pump Repair	4426 Bethlehem Road	>500 ft	Haz Waste
Harwell Estates	US 92 W and Bethlehem Road	>500 ft	FINDS, ECHO, SPILLS
Pilgrim Hathcock Village MHP	5914 US 92 W	>500 ft	RGA LUST, LUST, UST, Cleanup Sites, DWM Contam, UST Finder, UST Finder Release
Hillsborough Armature Works	5840 US 92 W	>500 ft	Haz Waste
Roy Carlisles Pressure Washing	5810 US 92 W Unit 112	>500 ft	Haz Waste
Gregory Rovers DBA Flathead Construction	5706 Glen Harwell Road	>500 ft	Haz Waste
Green Industries, Inc.	5855 Harvey Tew Road	>500 ft	Haz Waste
John Carlo Plant City	1907 N Bethlehem Road	>500 ft	TIER 2, FINDS, ECHO
The Hay Exchange	4950 U S92 W	>500 ft	NPDES, FINDS, ECHO, Haz Waste
Harrwell Farms	4906 US 92 W	>500 ft	AST
Sundance Bug & Buggy	4815 US 92 W	>500 ft	Haz Waste
Neighborhood Print Shop	4770 US 92 W	>500 ft	Haz Waste
SPILLS Incident	US 92 W and N Turkey Creek Road	>500 ft	SPILLS
Turkey Creek Animal Hospital	4645 US 92 W	>500 ft	Haz Waste
SPILLS Incident	4610 US 92 W	>500 ft	SPILLS
Magnolia Executives	4470 US 92 W	>500 ft	FINDS, ECHO
Car Sales Group	4475 US 92 W	>500 ft	Haz Waste
Silvia Torres Auto	4421 US 92 W	>500 ft	Haz Waste
Epps Nursery	5502 Tanner Rd	>500 ft	AST
Right Way Pressure	5309 Keene Drive	>500 ft	Haz Waste
Davids Custom Cabinets	4504 Joe Sanchez Road	>500 ft	Haz Waste
James Perkins Pressure	4502 Joe Sanchez Road	>500 ft	Haz Waste
Eugene Road	4710 N Bethlehem Road	>500 ft	UST Finder, UST, AST
Nicholson Garage	3701 SR 574	>500 ft	FINDS, ECHO, RCRA-NonGen/NLR
Mullis Carlos M Jr		>500 ft	Haz Waste
AT&T Wireless	4813 Beauchamps Road	>500 ft	TIER 2
Howards Picture Framing	4605 Beauchamp Road	>500 ft	Haz Waste
G and F Farms	5360 Harvey Tew Road	>500 ft	Tier 2
Chris Carlisle	5352 Harvey Tew Road	>500 ft	Haz Waste
Depiero Robert	6002 Emerald Glen Drive	>500 ft	Haz Waste
Rouse House Design	901 Haggard Road	>500 ft	Haz Waste
Seymour Joseph	1406 Gordon Road	>500 ft	Haz Waste

TABLE 2: "NO" SITES

Level I Contamination Screening Evaluation
Branch Forbes Road
from South of US 92 to North of Interstate 4
Hillsborough County, Florida
Work Program Item Segment: 447159-1

Site name	Site address	Distance from corridor	Database
Emerald Hill Nursery	1907 Hawk Griffin Road	>500 ft	Haz Waste
Plant City Landfill	Turkey Creek	>500 ft	SWF/LF
Tulloh's Pest Control	4327 Lark Drive	>500 ft	Haz Waste
Baldemar Navas Clean	2001 Hawk Griffen Road	>500 ft	Haz Waste
Jamy Barrons Fill	5526 Harvey Tew Road	>500 ft	Haz Waste
Springer Lawn Care	13821 Meadow Oaks Drive	>500 ft	Haz Waste
Russel C Feyock	950 Tanner Road	>500 ft	Haz Waste
Tractor Parts of Florida	4288 US 92, Unit 6	>500 ft	Haz Waste
Johns Mobile Home Re	2202 Forbes Road	>500 ft	Haz Waste
Vantilburg James	13812 Meadow Oaks	>500 ft	Haz Waste
L&H Concrete Services	1150 Fletcher Business	>500 ft	Haz Waste
Moore Delbert		>500 ft	Haz Waste
Rainbow Rock MHB WWTP		>500 ft	FINDS
Rainbow Rock Mobile		>500 ft	NPDES, FINDS, ECHO
AAA Cleaning Systems	13804 Meadow Oaks	>500 ft	Haz Waste
Ford Paul M	4307 Country Hills	>500 ft	Haz Waste
R&R Express Corporation	419 Abigail Rd	>500 ft	Haz Waste
Jimmy Skeens Concrete	2510 Brock Road	>500 ft	Haz Waste
Ann Waldrons Porceline	6415 Rock Road	>500 ft	Haz Waste
FGT Carriers Inc.	3801 Joe Sanchez Road	>500 ft	Haz Waste
1206 Fletcher Lane	1206 Fletcher Lane	>500 ft	US CDL
Johnson Jesse VII		>500 ft	Haz Waste
Dry First	818 Tanner Road	>500 ft	FINDS
Dixie Fire Protection	2248 Branch Forbes Road	>500 ft	Haz Waste
Global Harvest	13514 Glen Harwell Road	>500 ft	UST Finder Release, AST, LUST, DWM Contam
Brown David A	4445 Country Hills Boulevard	>500 ft	Haz Waste
Burr Sharmaine	305 Mary Beth	>500 ft	Haz Waste
Plant City Reynolds	Reynolds Creek Ave	>500 ft	ECHO
Renolds Ridge		>500 ft	FINDS, ECHO
Robinson S Orange Park	1451 Robinson Orange Park	>500 ft	FINDS
Big Mac Lawnmower Re	4140 Bethlehem Road	>500 ft	Haz Waste
Betty Jo Shirley	13751 US 92	>500 ft	Haz Waste
Harley Brook For By	4274 Promenade Boulevard	>500 ft	Haz Waste
Dade City Chevron LL	4403 Tina Ln	>500 ft	EDR Hist Auto
Florida Dept of Transportation	1323 W Haines Street	>500 ft	UST
Castaneda Fidel	921 Parker Forbes Ln	>500 ft	Haz Waste
Country Lake	Reynolds Creek Ave and S Tina Lane	>500 ft	FINDS, ECHO
Ray Property	2401 N Hawk Griffin	>500 ft	RGA LUST, UST Finder, UST Finder Release, LUST, UST, DWM Contam
Verizon Wireless Plant City MTSO	4160 Boot Bay Road	>500 ft	AST, Financial Assurance, TIER 2
Branch Ranch Restaurant	5121 Thonotosassa Road	>500 ft	FINDS
Swaboda Mickey N DBA	5241 Stafford Road	>500 ft	Haz Waste
Kenneth Harris	13740 US 92	>500 ft	Haz Waste
Sibleys Audio Video	4501 Ethan Way	>500 ft	Haz Waste
Transmission Center	619 N Forbes Road	>500 ft	EDR Hist Auto
Duffy Patrick M/DBA/	4609 Summer Wind Court	>500 ft	Haz Waste
Marshall Foxworthy	3605 Joe Sanchez Road	>500 ft	Haz Waste

TABLE 2: "NO" SITES

Level I Contamination Screening Evaluation
Branch Forbes Road
from South of US 92 to North of Interstate 4
Hillsborough County, Florida
Work Program Item Segment: 447159-1

Site name	Site address	Distance from corridor	Database
Robinson's Orange Mo	4002 US 92	>500 ft	NPDES
Sykes Ross	4655 Eastwind Dr	>500 ft	Haz Waste
Strickland Travis KE	5102 Thonotosassa Road	>500 ft	Haz Waste
Sun Bay Forklift Com	13664 US 92	>500 ft	Haz Waste (x2)
Bariscka Zoltan		>500 ft	Haz Waste (x2)
Sugar Creek Phase 2	Creek Woods Drive	>500 ft	FINDS
Hawaiian Pool Service	2301 Millard Boyd	>500 ft	Haz Waste
Tampa Obstetrics DBA	514 Sugar Creek Drive	>500 ft	Haz Waste
Exodus Women's Center		>500 ft	Haz Waste
Joseph A Delallo	4608 Country Hills	>500 ft	Haz Waste
Roberts Farms	2412 N Bethlehem Road	>500 ft	UST Finder Release, RGA LUST, LUST, AST, DWM Contam
Joe Barrons Trucking	2525 Bethlehem Road	>500 ft	Haz Waste
Ramirez Abdiel	4721 Silkrun Court	>500 ft	Haz Waste
PC Powersports	2814 Sunny Point Lane	>500 ft	Haz Waste
Joanne Smith	4620 Country Hills	>500 ft	Haz Waste
Toms Tire and Auto Repair	3801 US 92	>500 ft	SWF/LF, LUST, UST, DWM Contam, RGA LUST
Southern Foliage	2230 Fritzke Road	>500 ft	Haz Waste
Smith Daniel Terry	4801 Valhalla Lane	>500 ft	Haz Waste
H&R Handyman Service	2818 Annie Smith Trail	>500 ft	Haz Waste
Parksdale Farms Inc.	3914 Tanner Road	>500 ft	Financial Assurance, Tier 2, AST
Irrigation Inc.	5301 Fulwood Drive	>500 ft	Haz Waste
Belmontes Esperanza	3804 Boot Bay	>500 ft	Haz Waste
Dean and Carols Tree	606 Midwood Drive	>500 ft	Haz Waste
Elegant Concrete Des	6030 Rolling Vista Loop	>500 ft	Haz Waste
Bruce M King	4716 Hunts Court	>500 ft	Haz Waste
Hooker James	13606 US 92 E	>500 ft	RGA LUST, UST Finder, UST Finder Release, RGA LUST, LUST, UST, DWM Contam
Capps Property	1925 Haggerty Road	>500 ft	UST Finder Release, RGA LUST, LUST, Tanks, DWM Contam
JL Enterprizes	4510 Fritzke Road	>500 ft	Haz Waste
S&S Transport Inc.	4601 Copper Lane	>500 ft	Haz Waste
Rosemont Farms	510 N Turkey Creek Road	>500 ft	SPILLS, Tier 2
Smith James R	3849 Tanner Road	>500 ft	Haz Waste
Sobhagya Inc.	4602 Copper Lane	>500 ft	EDR Hist Auto
Kenneth O McDonald	602 Midwood Drive	>500 ft	Haz Waste
Elegance by LA	6005 Rolling Vista Loop	>500 ft	Haz Waste
Phillip A Meumann Fo	4609 Hunts Avenue	>500 ft	Haz Waste
Phillip D Barnett PR	511 Midwood Drive	>500 ft	Haz Waste
Terry Braswells Pres	3821 Leslie Bell Lane	>500 ft	Haz Waste
Moehring Donald Bruc	3815 Leslie Bell Lane	>500 ft	Haz Waste
Jesses Cabinetry	805 Enterprise Street	>500 ft	Haz Waste
Millers Antique Auto	13582 US 92	>500 ft	Haz Waste
D&J Farms	3829 Tanner Road	>500 ft	Financial Assurance, AST
Davis Bobcat Service	3915 Sumner Road	>500 ft	Haz Waste
Plant City Awning Co	3830 Tanner Road	>500 ft	Haz Waste
Billy Lawson Jr Tire	2316 Kirkland Road	>500 ft	Haz Waste

TABLE 2: "NO" SITES

Level I Contamination Screening Evaluation
Branch Forbes Road
from South of US 92 to North of Interstate 4
Hillsborough County, Florida
Work Program Item Segment: 447159-1

Site name	Site address	Distance from corridor	Database
Faith Christian Academy	3617 W Reynolds Street	>500 ft	FINDS, ECHO, NPDES
Jerry's Cleaning Service	4105 Three Oaks Road	>500 ft	Haz Waste
Pat's Pump Sales and Service	702 Enterprise Street	>500 ft	Haz Waste
SNL Deliveries	4663 Copper Lane	>500 ft	Haz Waste
AW Moore Hauling Ser	3311 Joe Sanchez	>500 ft	Haz Waste
Christopher Meeks	4722 Bloom Drive	>500 ft	Haz Waste
Weaver Bobby L	4308 Thonotosassa Road	>500 ft	Haz Waste
Suncoast Tampa Bay Block Turkey Creek Facility	Turkey Creek Road and MLK	>500 ft	FINDS, ECHO
Murphy Walter T	1005 Whitehurst	>500 ft	Haz Waste
Fryes Hauling by Alb	412 Pevetty Drive	>500 ft	Haz Waste
Keys Billy	5107 Moll Acres	>500 ft	Haz Waste
Johnson Nursery	4630 Reola Road	>500 ft	Haz Waste
Terry D Speer Reisdence	6001 Stafford Road	>500 ft	Haz Waste
Red Barn Farm Excavation	4409 Thonotosassa Road	>500 ft	Mines MRDS
Drawdy Glass	2376 Kirkland Road	>500 ft	Haz Waste
Broadway New and Used Tires	3502 W Baker Street	>500 ft	Haz Waste
Fina-Hahn & Tires Service		>500 ft	UST Finder, UST Finder Release, RGA LUST, LUST, UST, DWM Contam, EDR Hist Auto
Jericho Falls	2510 Fritzke Road	>500 ft	Haz Waste
Johns Upholstry	2806 Cherry Tree	>500 ft	Haz Waste
Heriberto & Elvira Cantu	3757 Tanner Road	>500 ft	Asbestos
Turkey Creek Contractor Yard	Turkey Creek Road and MLK	>500 ft	FINDS, ECHO, SPILLS
Quick Silver Maintenance	4733 Bloom Drive	>500 ft	Haz Waste
Presco Food Store #15	3501 W Baker Street	>500 ft	RGA LUST
Plant City Foodmart		>500 ft	UST Finder, UST Finder Release, LUST, UST, DWM Contam, Financial Assurance
Patel Mayur		>500 ft	EDR Hist Auto
Shop OK Hardware	4109 W SR 574	>500 ft	RGA LUST
El Rincon Mexicano		>500 ft	LUST, UST, Cleanup Sites, DWM Contam, RGA LUST, UST Finder, UST Finder Release
Loetscher's Body Shop	4306 SR 574 W	>500 ft	NPDES, FINDS, ECHO
Yarbrough Family Holdings LLC		>500 ft	SWF/LF
Daniels Auto Sales	4001 SR 574	>500 ft	Haz Waste
Shoestrings Graphics	5816 Stafford Road	>500 ft	Haz Waste
Breeze RW	3500 W Baker Street	>500 ft	NPDES, FINDS, ECHO
El Toro Tire Corporation	4304 SR 574 W	>500 ft	Haz Waste, SWF/FL
Bob's Automotive	4308 SR 574 W	>500 ft	Haz Waste
Plant City Auto Salvage	4303 SR 574 W	>500 ft	ICIS, FINDS, ECHO
Herb Wright	607 Walter Drive	>500 ft	Haz Waste
Honors Alton	605 Walter Drive, Apt G	>500 ft	Haz Waste
Woods Concrete Pumping	4740 Bloom Drive	>500 ft	Haz Waste
Personal Touch Rose	4610 Reola Road	>500 ft	Haz Waste
KD Bugs LLC	603 Elnor Street	>500 ft	Asbestos
Karl Wallers Lawn Care	2521 Fritzke Road	>500 ft	Haz Waste
Circle K #7558	4614 W MLK	>500 ft	Finder, UST Finder Release, FINDS (x2), LUST, UST, DWM Contam, Financial Assurance
Foreman's Auto Service	4303 SR 574 W	>500 ft	Tanks, US Airs, NPDES

TABLE 2: "NO" SITES

Level I Contamination Screening Evaluation
Branch Forbes Road
from South of US 92 to North of Interstate 4
Hillsborough County, Florida
Work Program Item Segment: 447159-1

Site name	Site address	Distance from corridor	Database
Jogi Inc.	4612 SR 574	>500 ft	EDR Hist Auto, ERNS, SPILLS
Citgo-Turkey Creek		>500 ft	RGA LUST (X3)
Presco Food Store #28		>500 ft	RGA LUST (2), LUST, UST, DWM Contam, Financial Assurance, UST Finder, UST Finder Release
Red Berry Place Farm	3841 Bethlehem Road	>500 ft	FINDS, ECHO, NPDES
Victor H Najera	4504 SR 574	>500 ft	Haz Waste
Mario A Gonzelez		>500 ft	Haz Waste
C&S Quality Cars	3409 Baker Street W	>500 ft	Haz Waste
Circle K	4617 W MLK Blvd	>500 ft	RGA LUST
Alderman Steve M	5401 Thonotosassa Road	>500 ft	Haz Waste
Quality Concrete Coating	609 Elnor Street	>500 ft	Haz Waste
Hutchinson Welding	3749 Tanner Road	>500 ft	Haz Waste
S and O Greenworks	4944 MLK	>500 ft	Haz Waste
JN Thompson Fire Equipment	203 Walter Drive	>500 ft	Haz Waste
Somerlott Trucking O	306 Walter Drive	>500 ft	Haz Waste
Plant City Auto and	3703 SR 574	>500 ft	Haz Waste
Ruby's Tires & Repair		>500 ft	SWF/LF
Summer Creek Townhomes	No address	>500 ft	NPDES
Li Boy & Repair, Inc.	3405 Oak Avenue	>500 ft	Haz Waste
SR 574	From Forbes Rd to Turkey Creek Road	>500 ft	NPDES, FINDS, ECHO
Guss Auto Repair	4757 SR 574	>500 ft	Haz Waste
Dover Discount Muffler	3813 Bethlehem Road	>500 ft	Haz Waste
Greg's Place	4801 US 574 W	>500 ft	RCRA-VSQG, FINDS, ECHO
H & H Radiator & Ste		>500 ft	Haz Waste
Loco Motors	5024 MLK W	>500 ft	Haz Waste
H Inter Dealer Inc.		>500 ft	Haz Waste
N&R Mobile Auto Repair	4803 FL 574	>500 ft	Haz Waste
Jesus Cruz		>500 ft	SWF/FL
D Man Wheels & Design	3206 Joe Sanchez Road	>500 ft	Haz Waste
Free Rider Fellowship	2902 Cork Road	>500 ft	FINDS
Velazquez Pallets Ma	1107 Turkey Creek Road	>500 ft	Haz Waste
PH7	3407 Boot Bay Road	>500 ft	ICIS, FINDS, ECHO
SPILLS Incident	4900 MLK Blvd	>500 ft	SPILLS
Hy-Yield Bromine	4310 National Guard Drive	>500 ft	SSTS (x3)
Triest AG Group Inc		>500 ft	RCRA-SQG, SWF/LF, Haz Waste, HW Gen, Tier 2, AIRS, ERNS, HMIRS, FINDS, ECHO, PFAS ECHO
Plant City		>500 ft	AST, Tier 2
James M Caldwell Equ	1310 Whitehurst Road	>500 ft	Haz Waste
Kevin Barrons Tractor	4938 MLK	>500 ft	Haz Waste
Miller Specialties	4807 MLK Jr Blvd	>500 ft	RCRA-NonGen/NLR, FINDS, ECHO
Barrera Automotive		>500 ft	Haz Waste
D and R Towing		>500 ft	Haz Waste
Suttion Larry Eugene	3603 SR 574	>500 ft	Haz Waste
HC Fire Station 26	5302 W Thonotosassa Road	>500 ft	SPILLS, UST Finder, UST Finder Release, LUST, UST, AST, DWM Contam, Financial Assurance, RGA LUST
Cork Knights Fire Station		>500 ft	Haz Waste
Quality Septic Inc.	3801 Bethlehem Road	>500 ft	Haz Waste

TABLE 2: "NO" SITES

Level I Contamination Screening Evaluation
Branch Forbes Road
from South of US 92 to North of Interstate 4
Hillsborough County, Florida
Work Program Item Segment: 447159-1

Site name	Site address	Distance from corridor	Database
Parke Family Holdings	3719 Tanner Road	>500 ft	AST, Financial Assurance
VA Trucking	5415 Thonotosassa Road	>500 ft	Haz Waste
Alderman Virginia		>500 ft	AST
10-inch Diesel Pipeline Repair	Unknown (Dover)	>500 ft	FINDS, ECHO
Strawberry Archery Café	Unknown (Dover)	>500 ft	FINDS
Jackson Express Transport	3509 SR 574	>500 ft	Financial Assurance, AST
C&S Transmissions & Converters		>500 ft	EDR Hist Auto
Dye Jerry	4817 Lynn Oaks Circle	>500 ft	Haz Waste
Central Florida Pipe	4935 DR MLK Jr Blvd	>500 ft	UST Finder, UST Finder Release, LUST, UST, Cleanup Sites, DWM Contam
Andrew Steele	4935 Dr MLK Jr Blvd, STE 277	>500 ft	Haz Waste
Thonotosassa- FLF18	5425 Thonotosassa Road	>500 ft	Tier 2
East Hillsborough AP	5118 MLK	>500 ft	Haz Waste
Charles Loetscher Jr	3605 SR 574	>500 ft	Haz Waste
Polar Brite Pressure	4811 Lynn Oaks Circle	>500 ft	Haz Waste
United Sheet Metal W	4911 W Sam Allen Road	>500 ft	FINDS
Augustine Concrete	3305 Glorida Avenue	>500 ft	Haz Waste
Seven Star	15634 MLK	>500 ft	UST Finder, UST Finder Release, LUST, UST, DWM Cont, Financial Assurance, RGA LUST
Ralphs Used Cars		>500 ft	Haz Waste
Family Tire	15640 MLK	>500 ft	Haz Waste
FDOT		>500 ft	UST Finder, UST
Ray Wreede's Garage	3507 W SR 574	>500 ft	US AIRS, FINDS, ECHO
Freehold Cartage	Turkey Creek Road and Airport Road	>500 ft	RCRA-VSQG, FINDS, ECHO
Jankowskis Day and Night Towing and Recovery	3507 SR 574 W	>500 ft	Haz Waste (x2)
Diamond Fertilizer		>500 ft	TIER 2
David Scott Collins	3304 Lake Drive	>500 ft	Haz Waste
SR 574	SR 574	>500 ft	NPDES
SR 574 E7N30		>500 ft	NPDES
CR 581 (Cork Prairie Wetland Creation)	Unknown (Tampa)	>500 ft	FINDS, ECHO, NPDES
CR 581 Bruce B Downs	Bruce B Downs from S of Pebble Creek	>500 ft	FINDS, ECHO
F.E. Stearns Peat - Stearns Pit	Unknown (Hillsborough County)	>500 ft	Mines MRDS
Lawns Inc	4801 Lynn Oaks Circle	>500 ft	Haz Waste
15620 MLK	15620 MLK	>500 ft	NPDES, FINDS, ECHO

Notes:

AST = Aboveground Storage Tank
DWM Contam = DWM Contamination Sites
LUST = Leaking Underground Storage Tank
SWF/LF = Solid Waste Facility/Landfill Site
UST = Underground Storage Tank

DRAFT

Figures

DRAFT

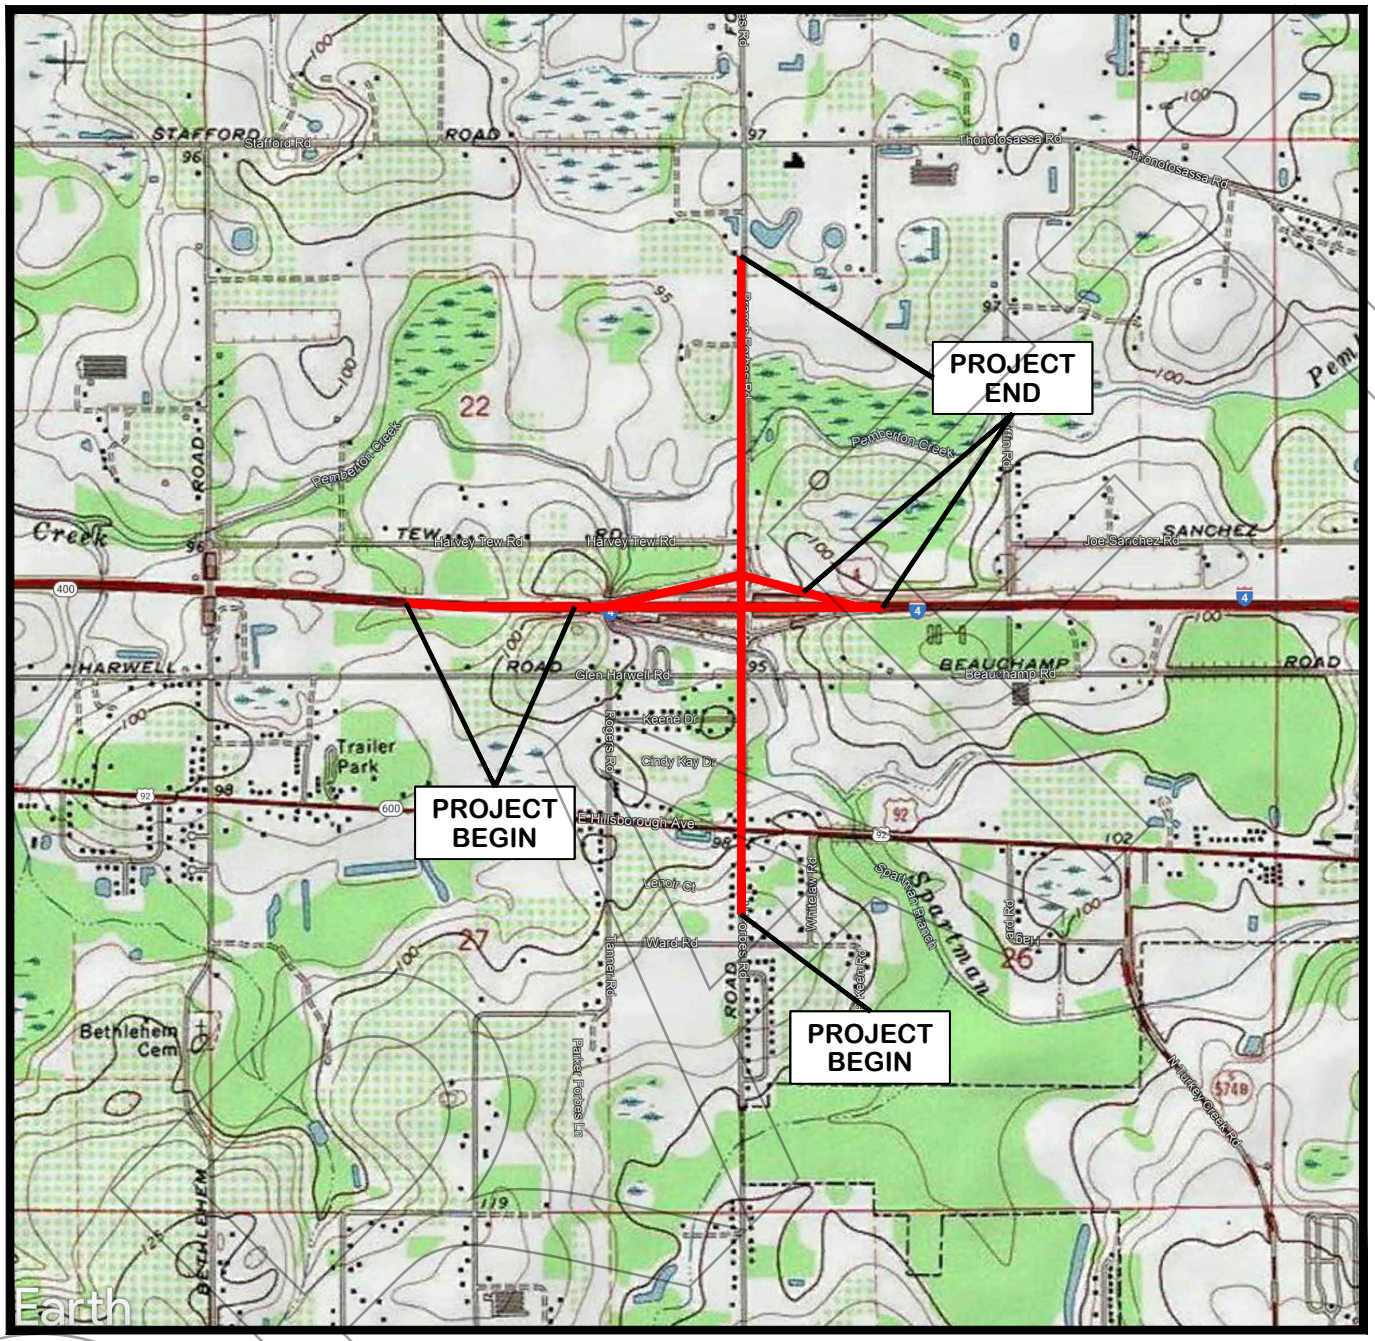

OFFICE: TAMPA	DATE: 8–5–24	ACAD FILE: 6728A2

PROJECT LOCATION MAP

CLIENT: FLORIDA DEPARTMENT OF TRANSPORTATION–DISTRICT 7	PM: JJ

LOCATION:

BRANCH FORBES ROAD
PD&E STUDY from SOUTH of US 92 to NORTH of INTERSTATE 4
HILLSBOROUGH COUNTY, FLORIDA
WORK PROGRAM ITEM SEGMENT: 447159–1
ETDM PROJECT NUMBER 14470

DESIGNED:	DRAWN:	PROJECT NO.:	FIGURE:
JJ	SDJF	631036728	1

REFERENCE:

7.5 MINUTE U.S.G.S. TOPOGRAPHIC QUADRANGLE MAPS, PLANT CITY, FLORIDA, DATED 2015.

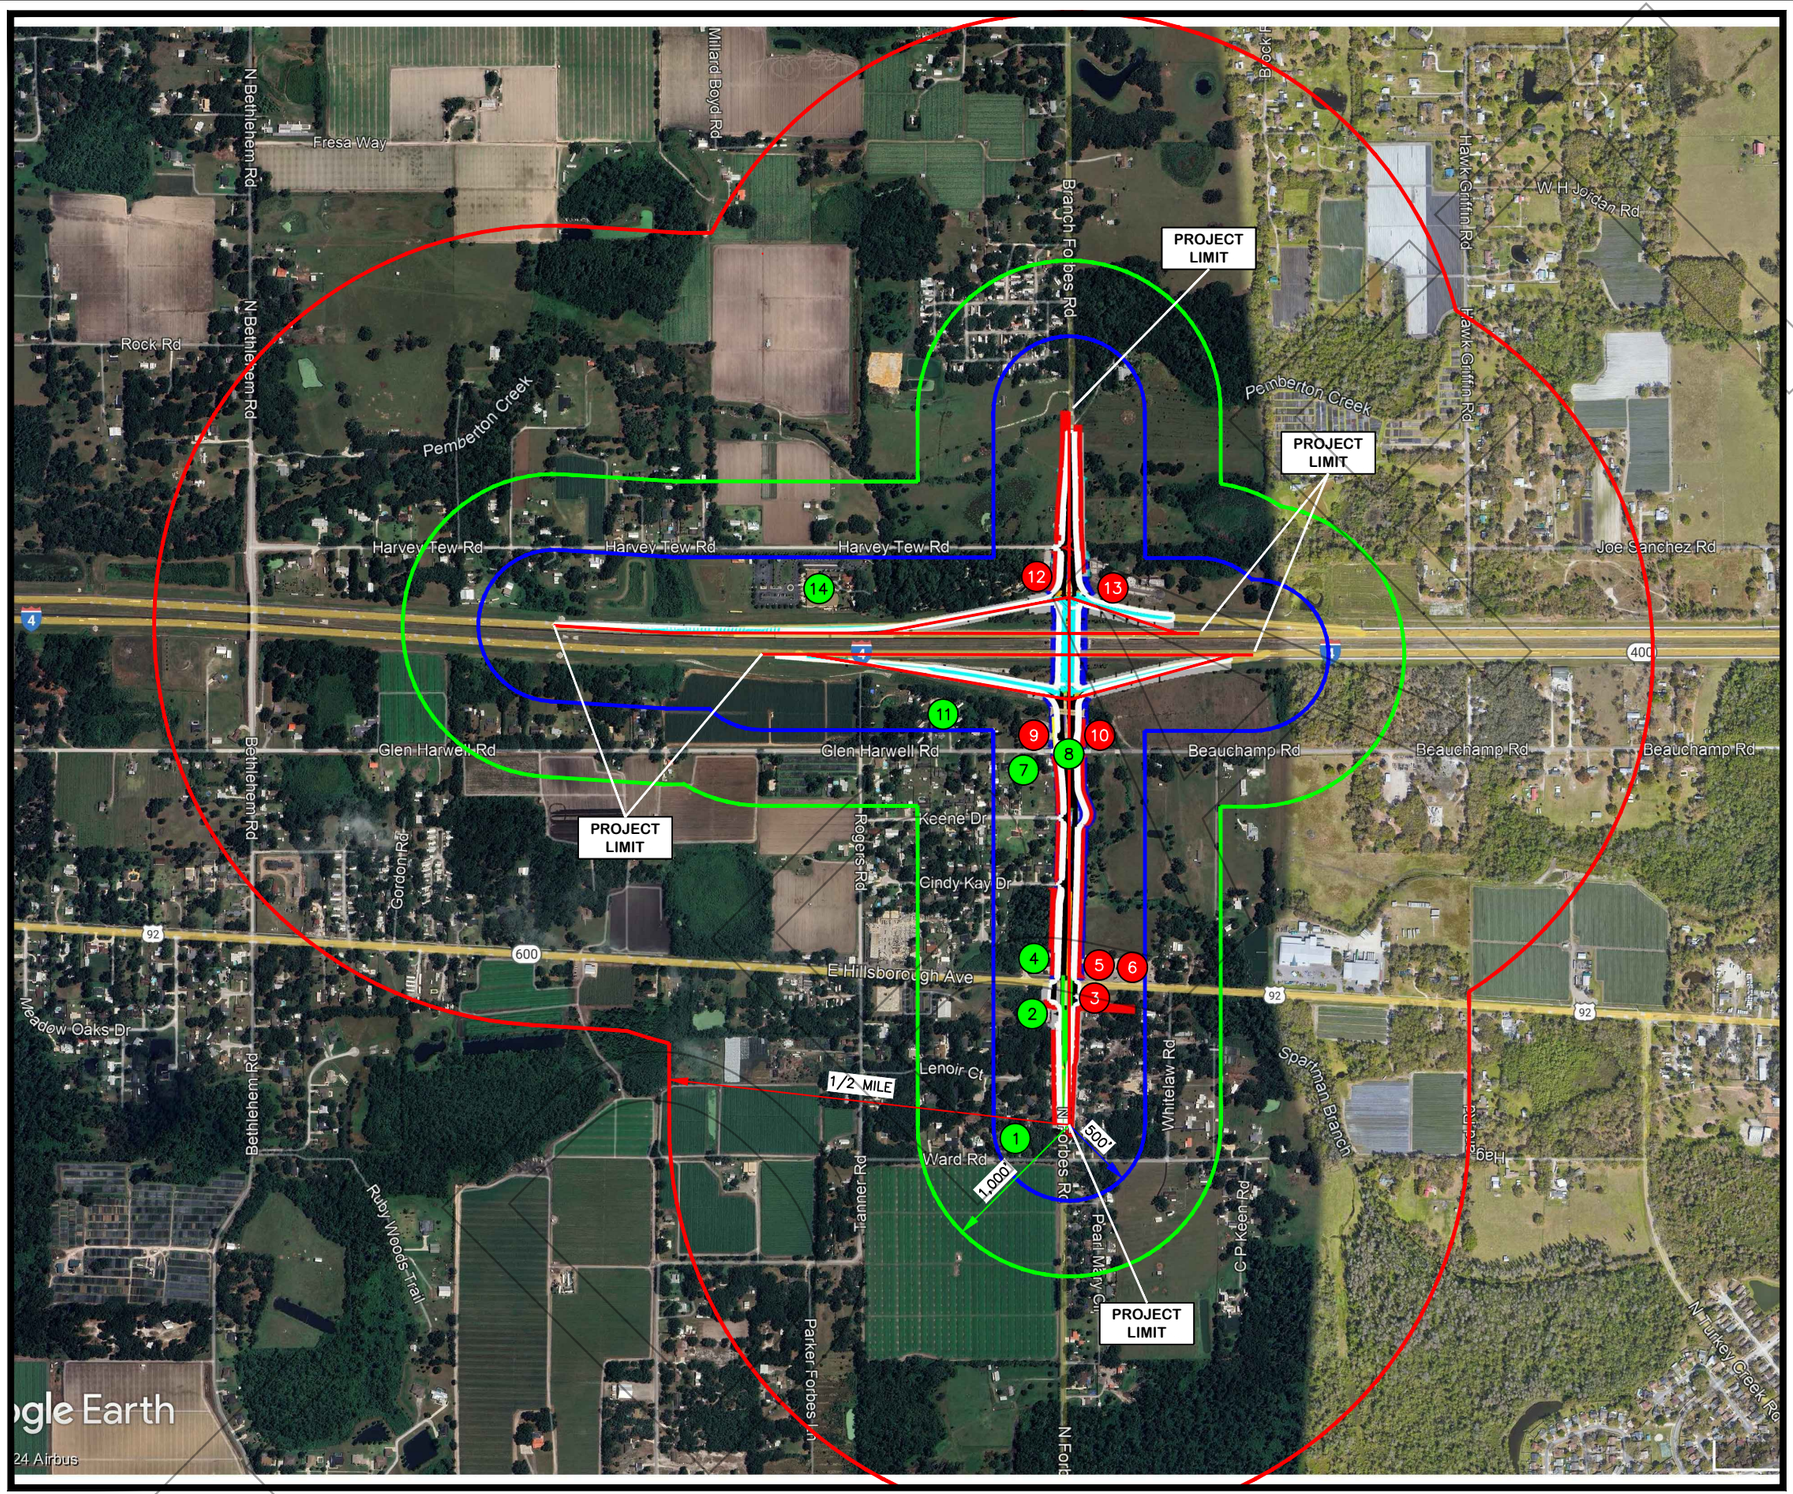

LEGEND:

14 LOW RISK SITE

12 MEDIUM/HIGH RISK SITE

NOTE:

SITE INFORMATION IS PROVIDED ON TABLE 1.

N

SCALE (FEET)

0 1,000 2,000

OFFICE: TAMPA	DATE: 8-5-24	ACAD FILE: 6728B6

SITE LOCATION MAP

CLIENT: FLORIDA DEPARTMENT OF TRANSPORTATION-DISTRICT 7	PM: JJ

LOCATION:

BRANCH FORBES ROAD
PD&E STUDY from SOUTH of US 92 to NORTH of INTERSTATE 4
HILLSBOROUGH COUNTY, FLORIDA
WORK PROGRAM ITEM SEGMENT: 447159-1
ETDM PROJECT NUMBER 14470

DESIGNED:	DRAWN:	PROJECT NO.:	FIGURE:
JJ	SDJF	631036728	2

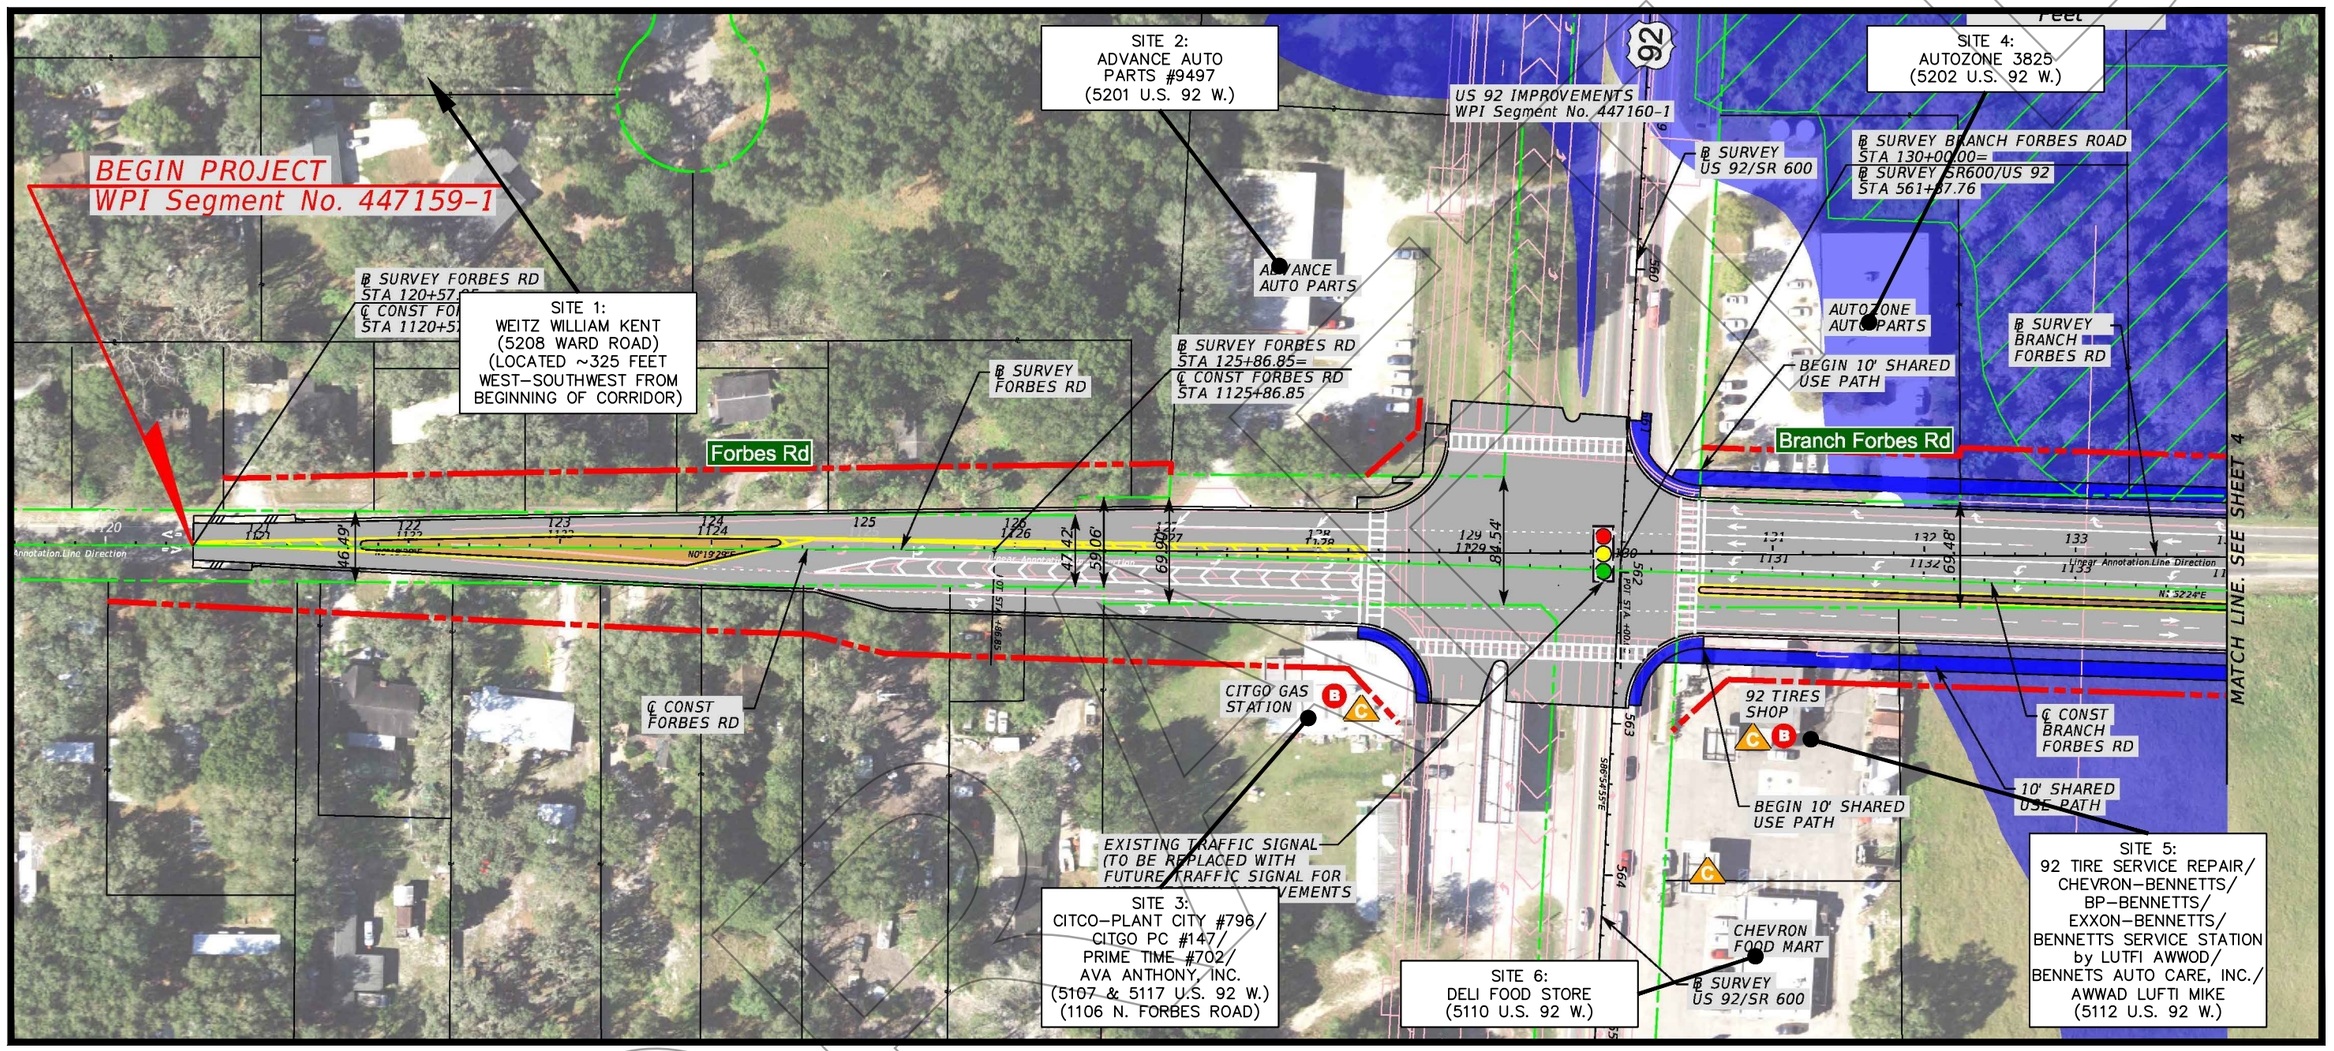

OFFICE: TAMPA	DATE: 8-5-24	ACAD FILE: 6728B7	

SITE LOCATION MAP
(SITES 1, 2, 3, 4, 5, and 6)

CLIENT: FLORIDA DEPARTMENT OF TRANSPORTATION-DISTRICT 7	PM: JJ

LOCATION:

BRANCH FORBES ROAD
PD&E STUDY from SOUTH of US 92 to NORTH of INTERSTATE 4
HILLSBOROUGH COUNTY, FLORIDA
WORK PROGRAM ITEM SEGMENT: 447159-1
ETDM PROJECT NUMBER 14470

DESIGNED:	DRAWN:	PROJECT NO.:	FIGURE:
JJ	SDJF	631036728	3

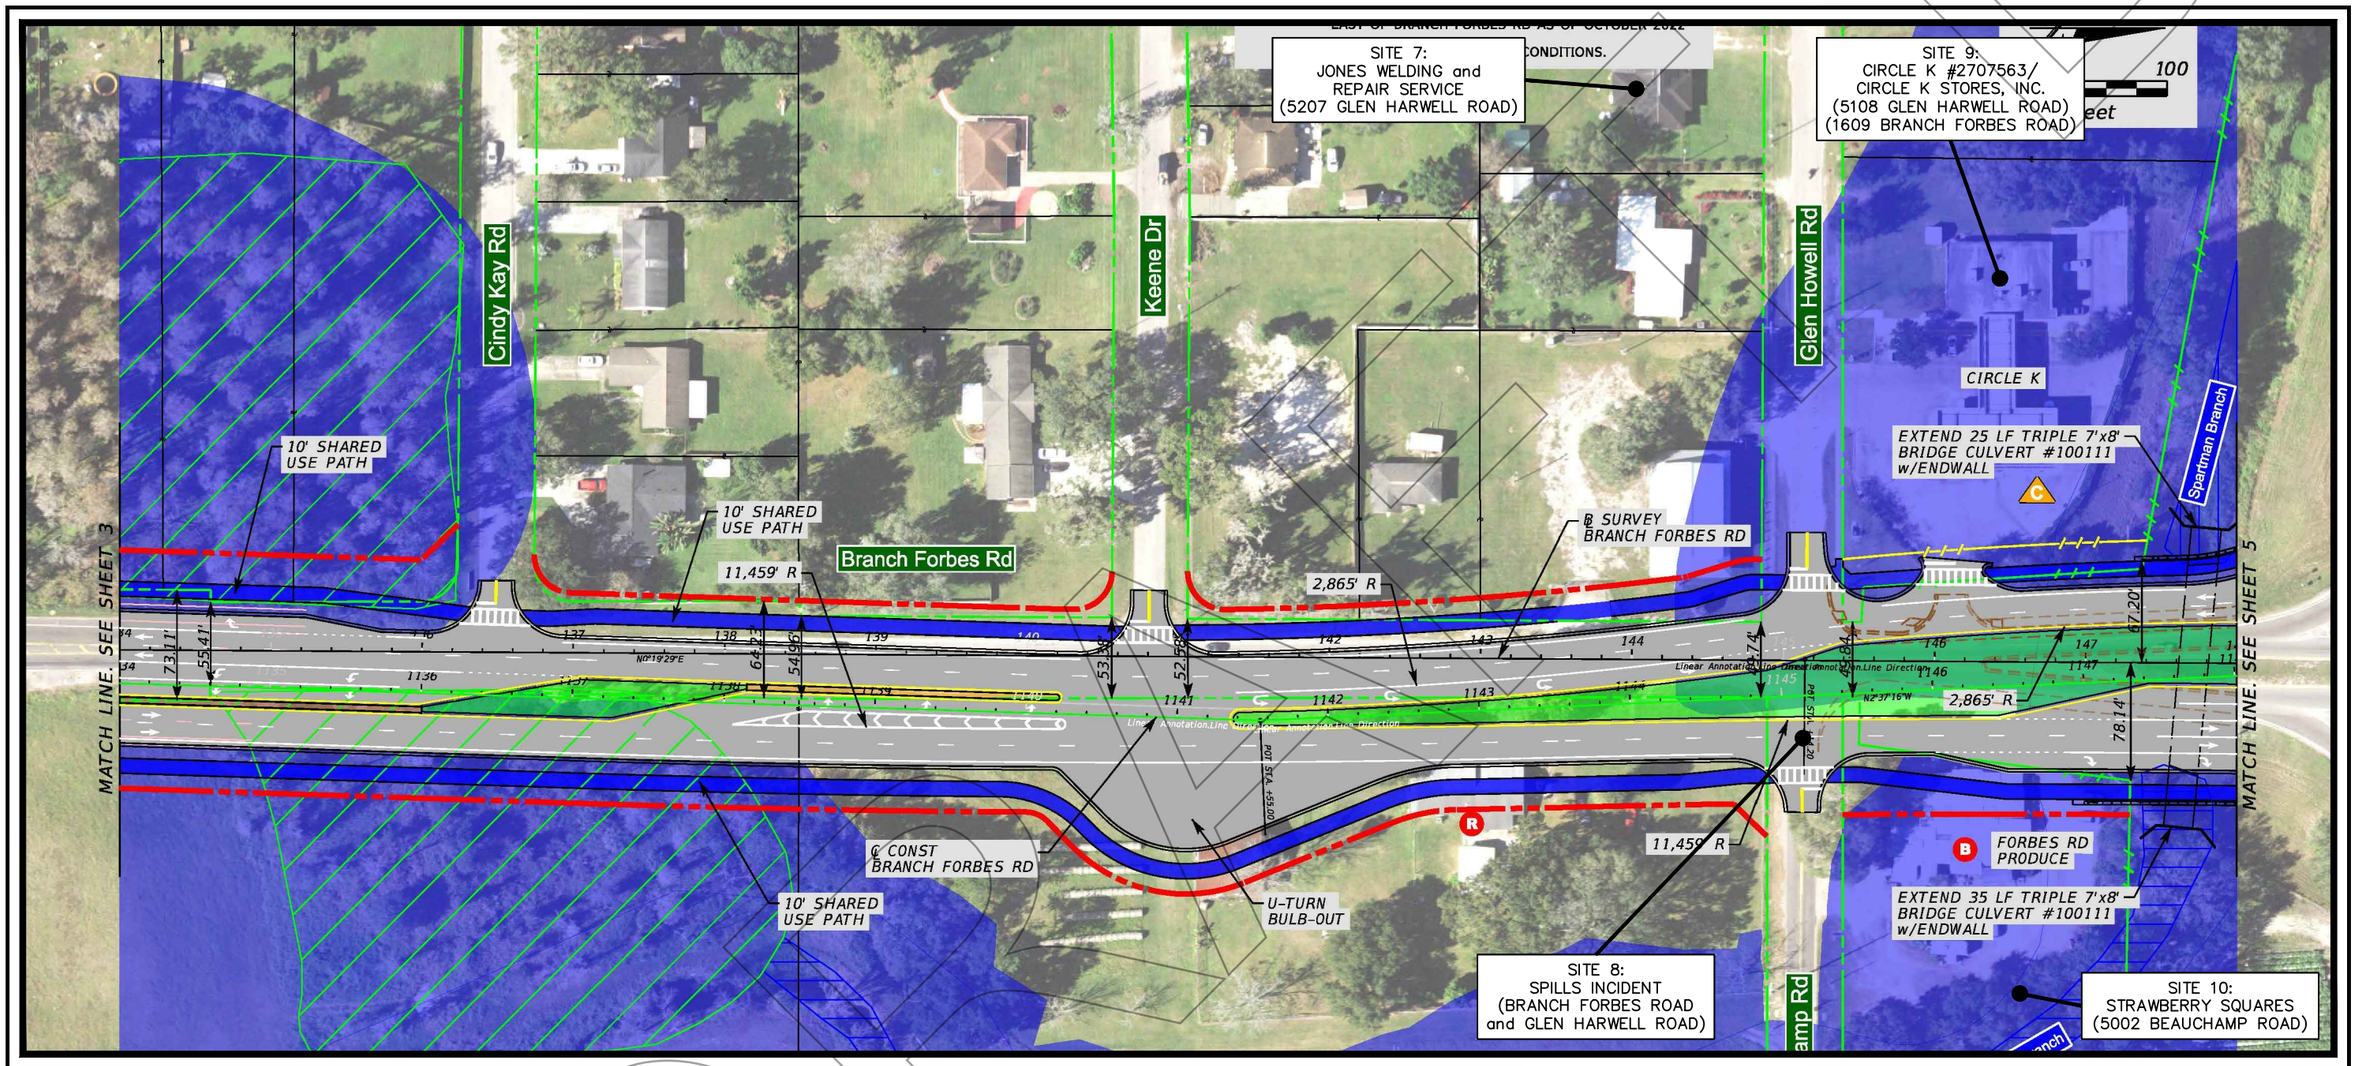

WETLANDS BOUNDARY
OTHER SURFACE WATERS BOUNDARY
FLOODPLAINS AREA
PREFERRED SMF AND FPC AREA
POTENTIAL BUSINESS RELOCATION
POTENTIAL RESIDENTIAL RELOCATION

POTENTIALLY CONTAMINATED SITE
PROPERTY LINE
EXISTING ROW
EXISTING LA ROW
PROPOSED ROW

MILLING AND RESURFACING
PROPOSED SIDEWALK/ SHARED USE PATH

IMPROVEMENTS BY FDOT
PROPOSED MEDIAN (SOD)
PROPOSED TRAFFIC SEPARATOR

SCALE (FEET)
0 100 200

OFFICE: TAMPA	DATE: 8–5–24	ACAD FILE: 6728B8	

SITE LOCATION MAP (SITES 7, 8, 9, and 10)

CLIENT: FLORIDA DEPARTMENT OF TRANSPORTATION–DISTRICT 7	PM: JJ

LOCATION:
BRANCH FORBES ROAD
PD&E STUDY from SOUTH of US 92 to NORTH of INTERSTATE 4
HILLSBOROUGH COUNTY, FLORIDA
WORK PROGRAM ITEM SEGMENT: 447159–1
ETDM PROJECT NUMBER 14470

DESIGNED:	DRAWN:	PROJECT NO.:	FIGURE:
JJ	SDJF	631036728	4

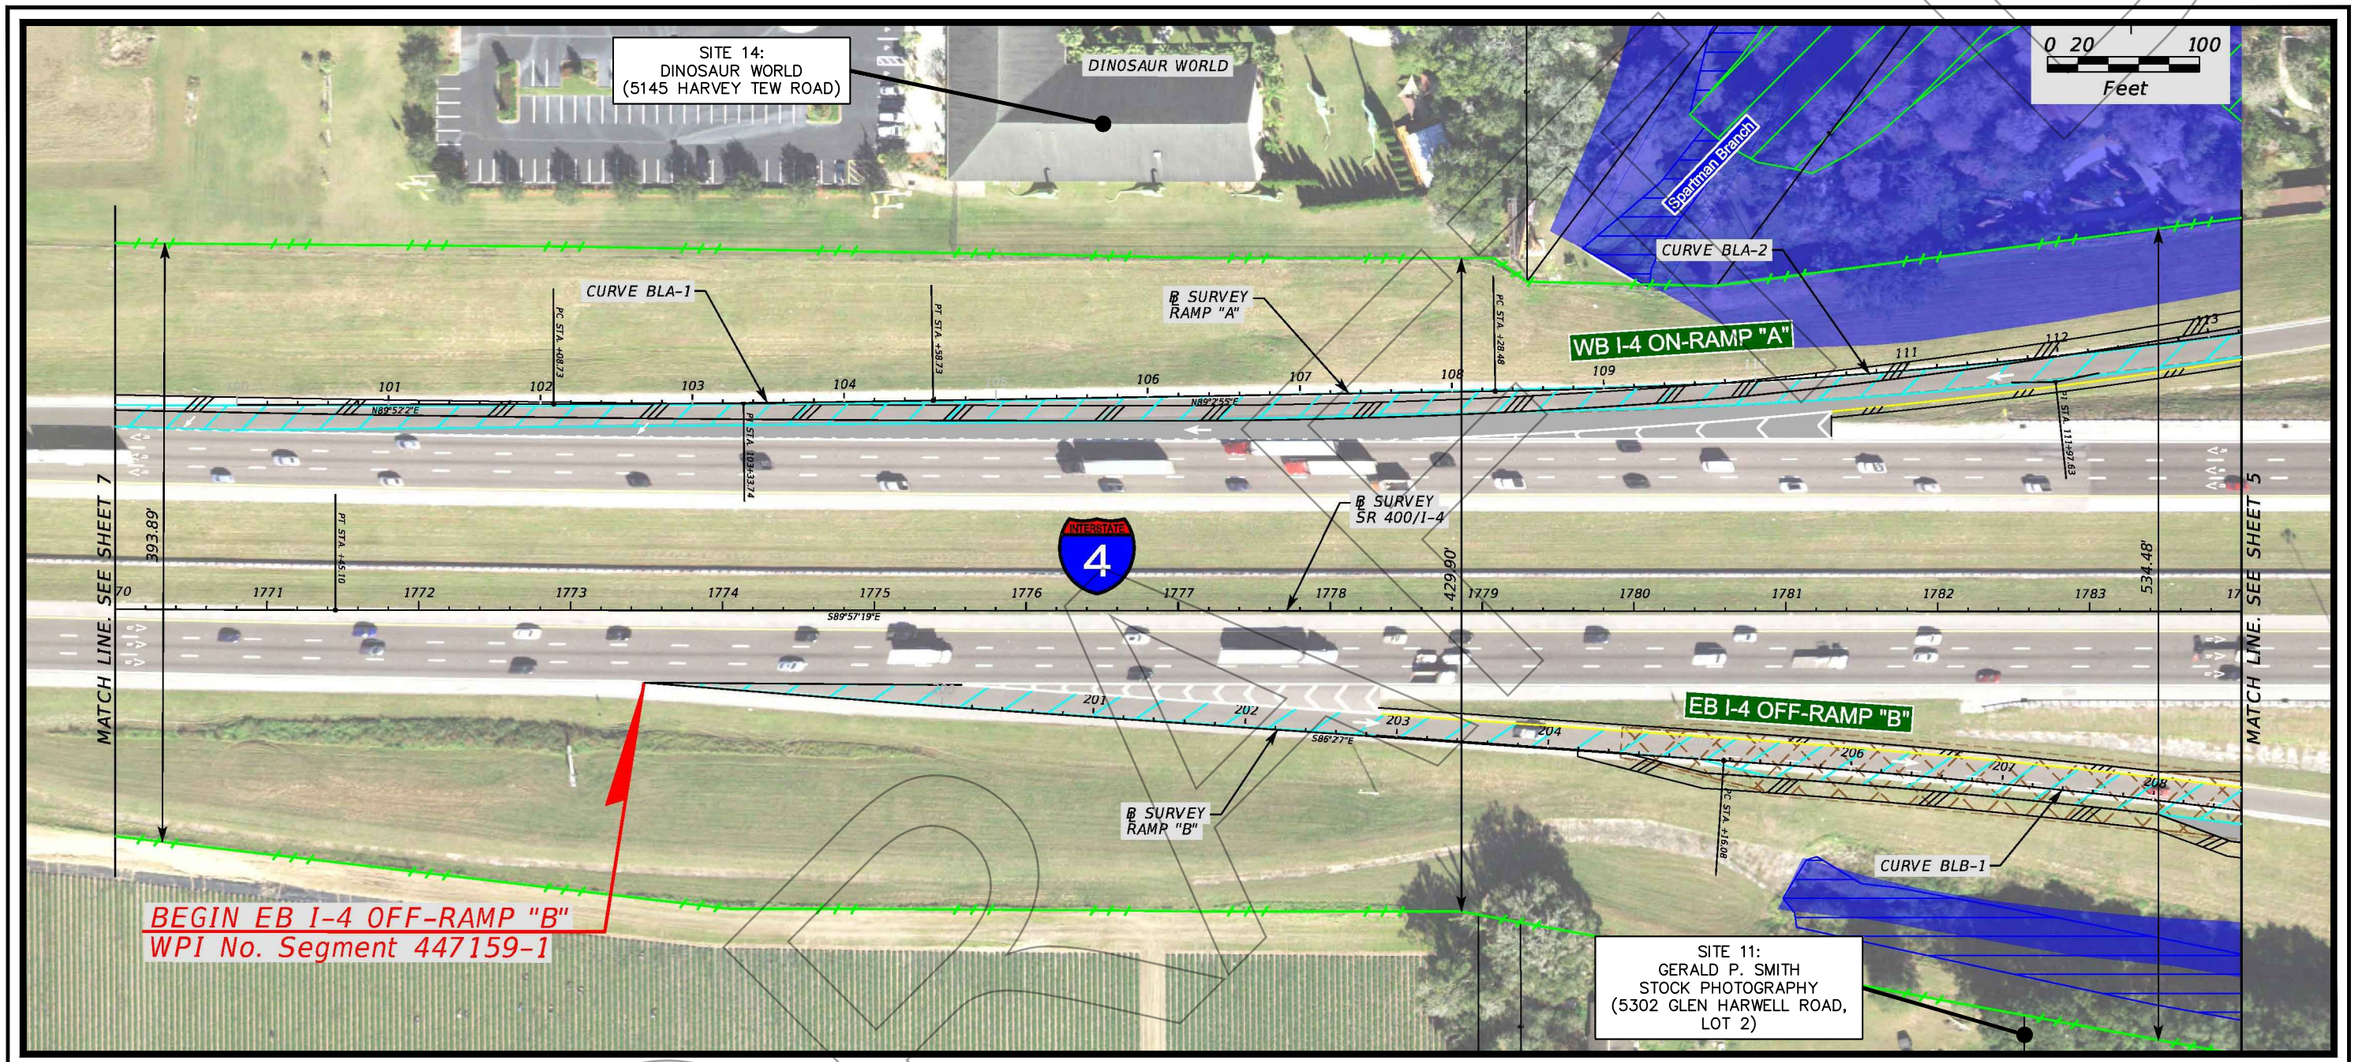

WETLANDS BOUNDARY
OTHER SURFACE WATERS BOUNDARY
FLOODPLAINS AREA
PREFERRED SMF AND FPC AREA
POTENTIAL BUSINESS RELOCATION
POTENTIAL RESIDENTIAL RELOCATION

POTENTIALLY CONTAMINATED SITE
PROPERTY LINE
EXISTING ROW
EXISTING LA ROW
PROPOSED ROW

MILLING AND RESURFACING
PROPOSED SIDEWALK/ SHARED USE PATH

IMPROVEMENTS BY FDOT
PROPOSED MEDIAN (SOD)
PROPOSED TRAFFIC SEPARATOR

SCALE (FEET)
0 100 200

N

OFFICE:	DATE:	ACAD FILE:
TAMPA	8-5-24	6728B9

SITE LOCATION MAP (SITES 11 and 14)

CLIENT: FLORIDA DEPARTMENT OF TRANSPORTATION–DISTRICT 7

PM: JJ

LOCATION:

BRANCH FORBES ROAD
PD&E STUDY from SOUTH of US 92 to NORTH of INTERSTATE 4
HILLSBOROUGH COUNTY, FLORIDA
WORK PROGRAM ITEM SEGMENT: 447159-1
ETDM PROJECT NUMBER 14470

DESIGNED:	DRAWN:	PROJECT NO.:	FIGURE:
JJ	SDJF	631036728	5

DRAFT

SITE 12:
SHELL–FORBES #795/
CITGO FORBES #795/
FOOD MART–PAL'S
SUNOCO #208/
UNITED OIL CO./
1665 CITGO
(1665 BRANCH FORBES ROAD)

SITE 13:
7–ELEVEN STORE No. 37646/
KING'S MARATHON #416/
SHELL #416–KINGS ASSOC, INC./
SHELL–KINGS ASSOCIATION, INC./
MILES J A OIL COMPANY/
KING'S MARATHON #412/
CIRCLE M SHELL #412
(1664 BRANCH FORBES ROAD)

CITGO GAS STATION
MARATHON G STATION
10' SHARED USE PATH
4202' R
℄ SURVEY BRANCH FORBES RD
℄ CONST BRANCH FORBES RD
END PROJECT
WPI Segment No. 447159-1
Branch Forbes Rd
Structure No. 104403
Pemberton Creek
MATCH LINE. SEE SHEET 5
100.43'
76.06'
50.12'
0 20 100 Feet

WETLANDS BOUNDARY
OTHER SURFACE WATERS BOUNDARY
FLOODPLAINS AREA
PREFERRED SMF AND FPC AREA
POTENTIAL BUSINESS RELOCATION
POTENTIAL RESIDENTIAL RELOCATION
POTENTIALLY CONTAMINATED SITE
PROPERTY LINE
EXISTING ROW
EXISTING LA ROW
PROPOSED ROW
MILLING AND RESURFACING
PROPOSED SIDEWALK/ SHARED USE PATH
IMPROVEMENTS BY FDOT
PROPOSED MEDIAN (SOD)
PROPOSED TRAFFIC SEPARATOR

SCALE (FEET)
0 100 200

OFFICE: TAMPA	DATE: 8–5–24	ACAD FILE: 6728B10

SITE LOCATION MAP (SITES 12 and 13)

CLIENT: FLORIDA DEPARTMENT OF TRANSPORTATION–DISTRICT 7	PM: JJ

LOCATION:
BRANCH FORBES ROAD
PD&E STUDY from SOUTH of US 92 to NORTH of INTERSTATE 4
HILLSBOROUGH COUNTY, FLORIDA
WORK PROGRAM ITEM SEGMENT: 447159–1
ETDM PROJECT NUMBER 14470

DESIGNED:	DRAWN:	PROJECT NO.:	FIGURE:
JJ	SDJF	631036728	6

Appendix A
Site Photographs

DRAFT

Photographic Record

Client:	FDOT District 7	**Site Name:**	Level I Contamination Screening Evaluation Report Branch Forbes Rd
WPIS:	447159-1	**Site Location:**	Hillsborough County, Florida

Photo Number: 1

Photographer: Chad Ramey

Date: 03/12/2024

Direction: West

Comments:

Site 1:
Weitz William Kent
5208 Ward Road

Site is currently a private residence.

Photo Number: 2

Photographer: Chad Ramey

Date: 03/12/2024

Direction: West

Comments:

Site 2:
Advance Auto Parts 9497
5201 US 92 W

Site is an active automotive parts store.

Photographic Record

Client:	FDOT District 7	**Site Name:**	Level I Contamination Screening Evaluation Report Branch Forbes Rd
WPIS:	447159-1	**Site Location:**	Hillsborough County, Florida

Photo Number: 3

Photographer: Chad Ramey

Date: 03/12/2024

Direction: East

Comments:

Site 3:
Citgo-Plant City #796/
Citgo PC #147/
Prime Time #702/
Ava Anthony, Inc.
5107 & 5117 US 92 W
1106 N Forbes Road

Site is an active Citgo gasoline station.

Photo Number: 4

Photographer: Chad Ramey

Date: 03/12/2024

Direction: West

Comments:

Site 4:
AutoZone 3825
5202 US 92 W

Site is an active automotive parts store.

Photographic Record

Client:	FDOT District 7	**Site Name:**	Level I Contamination Screening Evaluation Report Branch Forbes Rd
WPIS:	447159-1	**Site Location:**	Hillsborough County, Florida

Photo Number: 5

Photographer: Chad Ramey

Date: 03/12/2024

Direction: East

Comments:

Site 5:
92 Tire Service Repair/
Chevron-Bennetts/
BP-Bennetts/
Exxon-Bennetts/ Bennetts Service Station by Lutfi Awwod/
Bennetts Auto Care, Inc./
AWWAD Lufti Mike
5112 US 92

Site an active automotive tire shop with USTs and dispensers.

Photo Number: 6

Photographer: Chad Ramey

Date: 03/12/2024

Direction: West

Comments:

Site 6:
Deli Food Store
5110 US 92 W

Site is an active Chevron convenience store and El Bori Barbershop.

Photographic Record

Client:	FDOT District 7	**Site Name:**	Level I Contamination Screening Evaluation Report Branch Forbes Rd
WPIS:	447159-1	**Site Location:**	Hillsborough County, Florida

Photo Number: 7 **Photographer:** Chad Ramey **Date:** 03/12/2024 **Direction:** West **Comments:** Site 7: Jones Welding and Repair Service 5207 Glen Harwell Road Site is currently a private residence.	
Photo Number: 8 **Photographer:** Chad Ramey **Date:** 03/12/2024 **Direction:** West **Comments:** Site 8: SPILLS Incident Branch Forbes Road and Glen Harwell Road Exact location of incident is unknown.	

Photographic Record

Client:	FDOT District 7	**Site Name:**	Level I Contamination Screening Evaluation Report Branch Forbes Rd
WPIS:	447159-1	**Site Location:**	Hillsborough County, Florida

Photo Number: 9 **Photographer:** Chad Ramey **Date:** 03/12/2024 **Direction:** West **Comments:** Site 9: Circle K #2707563/ Circle K Stores, Inc. 5108 Glen Harwell Road 1609 Branch Forbes Road Site is an active Circle K gasoline station.	
Photo Number: 10 **Photographer:** Chad Ramey **Date:** 03/12/2024 **Direction:** East **Comments:** Site 10: Strawberry Squares 5002 Beauchamp Road Site is an active strawberry field with food trucks and the Farm House at Gillman Farms produce stand.	

Photographic Record

Client:	FDOT District 7	**Site Name:**	Level I Contamination Screening Evaluation Report Branch Forbes Rd
WPIS:	447159-1	**Site Location:**	Hillsborough County, Florida

Photo Number: 11

Photographer: Chad Ramey

Date: 03/12/2024

Direction: Northwest

Comments:

Site 11:
Gerald P Smith Stock Photography
5302 Glen Harwell Road
Lot 2

Site is currently a private residence located within a mobile home park.

Photo Number: 12

Photographer: Chad Ramey

Date: 03/12/2024

Direction: Northwest

Comments:

Site 12:
Shell-Forbes #795/
Citgo Forbes #795/
Food Mart-Pal's/
Sunoco #208/
United Oil Co./
1665 Citgo
1665 N Forbes Road

Site is an active Shell gasoline station.

Photographic Record

Client:	FDOT District 7	**Site Name:**	Level I Contamination Screening Evaluation Report Branch Forbes Rd
WPIS:	447159-1	**Site Location:**	Hillsborough County, Florida

Photo Number: 13

Photographer: Chad Ramey

Date: 03/12/2024

Direction: East

Comments:

Site 13:
7-Eleven Store No. 37646/ King's Marathon #416/ Shell #416-Kings Assoc Inc./ Shell-Kings Association, Inc./ Miles J A Oil Company/ King's Marathon #412/Circle M Shell #412
1664 Branch Forbes Road

Site is an active Marathon gasoline station.

Photo Number: 14

Photographer: Chad Ramey

Date: 03/12/2024

Direction: North

Comments:

Site 14:
Dinosaur World
5145 Harvey Tew Road

Site is an active theme park.

Appendix B
EDR Reports

DRAFT

Branch Forbes Rd From US 92 To Harvey Tew Rd
Branch Forbes Rd From US 92 To Harvey Tew Rd
Plant City, FL 33566

Inquiry Number: 7586104.8s
March 05, 2024

EDR Area / Corridor Report

DRAFT

6 Armstrong Road, 4th floor
Shelton, CT 06484
Toll Free: 800.352.0050
www.edrnet.com

TABLE OF CONTENTS

SECTION	PAGE
Executive Summary	ES1
Mapped Sites Summary	2
Key Map	11
Map Findings Summary	12
Focus Maps	16
Map Findings	34
Orphan Summary	OR-1
Government Records Searched/Data Currency Tracking	GR-1

Thank you for your business.
Please contact EDR at 1-800-352-0050
with any questions or comments.

Disclaimer - Copyright and Trademark Notice

This Report contains certain information obtained from a variety of public and other sources reasonably available to Environmental Data Resources, LLC. It cannot be concluded from this Report that coverage information for the target and surrounding properties does not exist from other sources. This Report is provided on an "AS IS", "AS AVAILABLE" basis. **NO WARRANTY EXPRESS OR IMPLIED IS MADE WHATSOEVER IN CONNECTION WITH THIS REPORT. ENVIRONMENTAL DATA RESOURCES, LLC AND ITS SUBSIDIARIES, AFFILIATES AND THIRD PARTY SUPPLIERS DISCLAIM ALL WARRANTIES, OF ANY KIND OR NATURE, EXPRESS OR IMPLIED, ARISING OUT OF OR RELATED TO THIS REPORT OR ANY OF THE DATA AND INFORMATION PROVIDED IN THIS REPORT, INCLUDING WITHOUT LIMITATION, ANY WARRANTIES REGARDING ACCURACY, QUALITY, CORRECTNESS, COMPLETENESS, COMPREHENSIVENESS, SUITABILITY, MERCHANTABILITY, FITNESS FOR A PARTICULAR PURPOSE, TITLE, NON-INFRINGEMENT, MISAPPROPRIATION, OR OTHERWISE. ALL RISK IS ASSUMED BY THE USER. IN NO EVENT SHALL ENVIRONMENTAL DATA RESOURCES, LLC OR ITS SUBSIDIARIES, AFFILIATES OR THIRD PARTY SUPPLIERS BE LIABLE TO ANYONE FOR ANY DIRECT, INCIDENTAL, INDIRECT, SPECIAL, CONSEQUENTIAL OR OTHER DAMAGES OF ANY TYPE OR KIND (INCLUDING BUT NOT LIMITED TO LOSS OF PROFITS, LOSS OF USE, OR LOSS OF DATA) INFORMATION PROVIDED IN THIS REPORT.** Any analyses, estimates, ratings, environmental risk levels, or risk codes provided in this Report are provided for illustrative purposes only, and are not intended to provide, nor should they be interpreted as providing any facts regarding, or prediction or forecast of, any environmental risk for any property. Only an assessment performed by a qualified environmental professional can provide findings, opinions or conclusions regarding the environmental risk or conditions in, on or at any property.

Copyright 2024 by Environmental Data Resources, LLC. All rights reserved. Reproduction in any media or format, in whole or in part, of any report or map of Environmental Data Resources, LLC, or its affiliates, is prohibited without prior written permission.

EDR and its logos (including Sanborn and Sanborn Map) are trademarks of Environmental Data Resources, LLC or its affiliates. All other trademarks used herein are the property of their respective owners.

EXECUTIVE SUMMARY

A search of available environmental records was conducted by Environmental Data Resources, Inc (EDR). The report was designed to assist parties seeking to meet the search requirements of EPA's Standards and Practices for All Appropriate Inquiries (40 CFR Part 312), the ASTM Standard Practice for Environmental Site Assessments (E1527 - 21), the ASTM Standard Practice for Environmental Site Assessments for Forestland or Rural Property (E2247 - 16), the ASTM Standard Practice for Limited Environmental Due Diligence: Transaction Screen Process (E1528 - 22) or custom requirements developed for the evaluation of environmental risk associated with a parcel of real estate.

SUBJECT PROPERTY INFORMATION

ADDRESS

BRANCH FORBES RD FROM US 92 TO HARVEY TEW RD
PLANT CITY, FL 33566

TARGET PROPERTY SEARCH RESULTS

The Target Property was identified in the following databases.

Page Numbers and Map Identifcations refer to the EDR Area/Corridor Report where detailed data on individual sites can be reviewed.

Sites listed in ***bold italics*** are in multiple databases.

STANDARD ENVIRONMENTAL RECORDS

Lists of state and tribal landfills and solid waste disposal facilities

SWF/LF: Solid Waste Facility Database

A review of the SWF/LF list, as provided by EDR, has revealed that there are 2 SWF/LF sites within the requested target property.

Site	Address	Map ID / Focus Map(s)	Page
92 TIRE SERVICE REPA	***5112 US HIGWAY 92 W***	***I40 / 5***	***107***
Database: SWF/LF, Date of Government Version: 10/09/2023 Facility-Site Id: 99139 Class Status: REGISTERED (R)			
CHEVRON-BENNETTS	***5112 US HWY 92 W***	***I42 / 5***	***111***
Database: SWF/LF, Date of Government Version: 10/09/2023 Facility-Site Id: 95627 Class Status: INACTIVE (I)			

Lists of state and tribal leaking storage tanks

LUST: Petroleum Contamination Detail Report

A review of the LUST list, as provided by EDR, and dated 10/23/2023 has revealed that there are 5 LUST sites within the requested target property.

DRAFT

EXECUTIVE SUMMARY

Site	Address	Map ID / Focus Map(s)	Page
7-ELEVEN STORE #3764	***1664 N BRANCH FORBES***	***C13 / 2***	***40***
Facility Status: OPEN Facility-Site Id: 8625090 Discharge Cleanup Status: NREQ - CLEANUP NOT REQUIRED Discharge Cleanup Status: RA - RA ONGOING			
CIRCLE K #2707563	***5108 GLEN HARWELL RD***	***E18 / 2***	***73***
Facility Status: OPEN Facility-Site Id: 9806398 Discharge Cleanup Status: NFA - NFA COMPLETE			
PILGRIM HATHCOCK VIL	***5914 HWY 92 W***	***G27 / 5***	***92***
Facility Status: CLOSED Facility-Site Id: 9806947 Discharge Cleanup Status: RA - RA ONGOING			
CHEVRON-BENNETTS	***5112 US HWY 92 W***	***I42 / 5***	***111***
Facility Status: OPEN Facility-Site Id: 8625492 Discharge Cleanup Status: NREQ - CLEANUP NOT REQUIRED Discharge Cleanup Status: NFA - NFA COMPLETE			
CITGO-PLANT CITY #79	***5117 HWY 29 W***	***K59 / 5***	***156***
Facility Status: OPEN Facility-Site Id: 8732462 Discharge Cleanup Status: NREQ - CLEANUP NOT REQUIRED Discharge Cleanup Status: NFA - NFA COMPLETE			

Lists of state and tribal registered storage tanks

UST: Storage Tank Facility Information

A review of the UST list, as provided by EDR, has revealed that there are 6 UST sites within the requested target property.

Site	Address	Map ID / Focus Map(s)	Page
7-ELEVEN STORE #3764	***1664 N BRANCH FORBES***	***C13 / 2***	***40***
Database: UST, Date of Government Version: 11/09/2023 Tank Status: B-Removed from Site Tank Status: U-In Service Facility-Site Id: 8625090 Facility Status: OPEN			
CIRCLE K #2707563	***5108 GLEN HARWELL RD***	***E18 / 2***	***73***
Database: UST, Date of Government Version: 11/09/2023 Tank Status: U-In Service Facility-Site Id: 9806398 Facility Status: OPEN			
PILGRIM HATHCOCK VIL	***5914 HWY 92 W***	***G27 / 5***	***92***
Database: UST, Date of Government Version: 11/09/2023 Tank Status: B-Removed from Site Facility-Site Id: 9806947 Facility Status: CLOSED			
CHEVRON-BENNETTS	***5112 US HWY 92 W***	***I42 / 5***	***111***
Database: UST, Date of Government Version: 11/09/2023			

DRAFT

Tank Status: B-Removed from Site
Tank Status: U-In Service
Facility-Site Id: 8625492
Facility Status: OPEN

LEVIS SALOON 5402 RT US 92 L51 / 5 152
Database: UST, Date of Government Version: 11/09/2023
Tank Status: B-Removed from Site
Facility-Site Id: 9602340
Facility Status: CLOSED

CITGO-PLANT CITY #79 5117 HWY 29 W K59 / 5 156
Database: UST, Date of Government Version: 11/09/2023
Tank Status: B-Removed from Site
Tank Status: U-In Service
Facility-Site Id: 8732462
Facility Status: OPEN

AST: Storage Tank Facility Information

A review of the AST list, as provided by EDR, has revealed that there are 4 AST sites within the requested target property.

Site	Address	Map ID / Focus Map(s)	Page
DUKES BENSON FARM	1301 ROGERS RD	30 / 5	99
Database: AST, Date of Government Version: 11/09/2023 Facility-Site Id: 8841678 Facility Status: OPEN Facility Status: OPEN			
CHEVRON-BENNETTS	***5112 US HWY 92 W***	***I42 / 5***	***111***
Database: AST, Date of Government Version: 11/09/2023 Facility-Site Id: 8625492 Facility Status: OPEN Facility Status: OPEN			
EPPS NURSERY	5502 TANNER RD	52 / 5	153
Database: AST, Date of Government Version: 11/09/2023 Facility-Site Id: 8841883 Facility Status: OPEN Facility Status: OPEN			
HARRWELL FARMS	4906 US HWY 92 W	M53 / 5	154
Database: AST, Date of Government Version: 11/09/2023 Facility-Site Id: 8841881 Facility Status: OPEN Facility Status: OPEN			

ADDITIONAL ENVIRONMENTAL RECORDS

Records of Emergency Release Reports

SPILLS: Oil and Hazardous Materials Incidents

A review of the SPILLS list, as provided by EDR, and dated 09/27/2023 has revealed that there are 4

DRAFT

SPILLS sites within the requested target property.

Site	Address	Map ID / Focus Map(s)	Page
CIRCLE K #2707563 OHMIT Incident Number: 51645 Incident Status: Closed	***5108 GLEN HARWELL RD***	***E18 / 2***	***73***
Not reported OHMIT Incident Number: 12103 Incident Status: Closed	BRANCH FORBES ROAD @	20 / 5	89
Not reported OHMIT Incident Number: 22213 Incident Status: Closed	HIGHWAY 92 & TURKEY	60 / 6	192
Not reported OHMIT Incident Number: 67785 Incident Status: Pending-HQ	4601 WEST US HWY 92	63 / 6	193

Other Ascertainable Records

FINDS: Facility Index System/Facility Registry System

A review of the FINDS list, as provided by EDR, and dated 11/03/2023 has revealed that there are 5 FINDS sites within the requested target property.

Site	Address	Map ID / Focus Map(s)	Page
SPEER MHP Registry ID:: 110035466974	1902 N FORBES ROAD	A1 / 2	33
STRAWBERRY SQUARES Registry ID:: 110035461247	BEAUCAMP ROAD	21 / 5	89
ASAP FABRICATION INC Registry ID:: 110070348083	5340 W US HIGHWAY 92	H32 / 5	100
THE HAY EXCHANGE Registry ID:: 110067379991	***4950 US HWY 92 W***	***J47 / 5***	***150***
DELI FOOD STORE-DELI Registry ID:: 110053724136	***5110 U.S. HIGHWAY 92***	***K49 / 5***	***151***

ECHO: Enforcement & Compliance History Information

A review of the ECHO list, as provided by EDR, and dated 12/17/2023 has revealed that there are 2 ECHO sites within the requested target property.

Site	Address	Map ID / Focus Map(s)	Page
THE HAY EXCHANGE Registry ID: 110067379991	***4950 US HWY 92 W***	***J47 / 5***	***150***
DELI FOOD STORE-DELI Registry ID: 110053724136	***5110 U.S. HIGHWAY 92***	***K49 / 5***	***151***

DRAFT

EXECUTIVE SUMMARY

CLEANUP SITES: DEP Cleanup Sites - Contamination Locator Map Listing

A review of the CLEANUP SITES list, as provided by EDR, and dated 08/10/2023 has revealed that there are 2 CLEANUP SITES sites within the requested target property.

Site	Address	Map ID / Focus Map(s)	Page
7-ELEVEN STORE #3764 DEP Cleanup Site Key: 76695879	1664 N BRANCH FORBES	C12 / 2	39
PILGRIM HATHCOCK VIL DEP Cleanup Site Key: 76697913	***5914 HWY 92 W***	***G27 / 5***	***92***

DWM CONTAM: DWM CONTAMINATED SITES

A review of the DWM CONTAM list, as provided by EDR, and dated 07/14/2023 has revealed that there are 5 DWM CONTAM sites within the requested target property.

Site	Address	Map ID / Focus Map(s)	Page
7-ELEVEN STORE #3764 Program Site Id: 8625090	***1664 N BRANCH FORBES***	***C13 / 2***	***40***
CIRCLE K #2707563 Program Site Id: 9806398	***5108 GLEN HARWELL RD***	***E18 / 2***	***73***
PILGRIM HATHCOCK VIL Program Site Id: 9806947	***5914 HWY 92 W***	***G27 / 5***	***92***
92 TIRE SERVICE REPA Program Site Id: 8625492	***5112 US HIGWAY 92 W***	***I40 / 5***	***107***
CITGO-PLANT CITY #79 Program Site Id: 8732462	***5117 HWY 29 W***	***K59 / 5***	***156***

Financial Assurance: Financial Assurance Information Listing

A review of the Financial Assurance list, as provided by EDR, has revealed that there are 4 Financial Assurance sites within the requested target property.

Site	Address	Map ID / Focus Map(s)	Page
7-ELEVEN STORE #3764 Database: Financial Assurance 3, Date of Government Version: 11/09/2023 Facility Status: OPEN Facility ID: 8625090	***1664 N BRANCH FORBES***	***C13 / 2***	***40***
CIRCLE K #2707563 Database: Financial Assurance 3, Date of Government Version: 11/09/2023 Facility Status: OPEN Facility ID: 9806398	***5108 GLEN HARWELL RD***	***E18 / 2***	***73***
CHEVRON-BENNETTS Database: Financial Assurance 3, Date of Government Version: 11/09/2023 Facility Status: OPEN Facility ID: 8625492	***5112 US HWY 92 W***	***I42 / 5***	***111***
CITGO-PLANT CITY #79 Database: Financial Assurance 3, Date of Government Version: 11/09/2023 Facility Status: OPEN	***5117 HWY 29 W***	***K59 / 5***	***156***

DRAFT

EXECUTIVE SUMMARY

Facility ID: 8732462

HAZ WASTE: Hazardous Waste Information Listing

A review of the HAZ WASTE list, as provided by EDR, and dated 11/10/2023 has revealed that there are 16 HAZ WASTE sites within the requested target property.

Site	Address	Map ID / Focus Map(s)	Page
GINO TOWING	1833 BRANCH FORBES 9	2 / 2	33
JONES WELDING AND RE	5207 GLEN HARWELL	22 / 5	90
CLASSICA TRAILERS	5213 KEENE	23 / 5	90
TIMBERLINE DEVELOPME	5318 CINDY KAY	F24 / 5	90
ROY CARLISLES PRESSU	5810 92 UNIT 112	25 / 5	91
HILLSBORO ARMATURE W	5840 92	29 / 5	98
HARVEYS TV SERVICE	5416 92	31 / 5	100
BENNETTS SERVICE STA	5112 92	I33 / 5	101
BENNETTS AUTO CARE I	5112 92 B	I39 / 5	107
SALAZAR MOTORS	5413 92 W	44 / 5	148
ASAP FABRICATION INC	5340 92 W	H45 / 5	149
AUTOZONE 3825	5202 92 W	48 / 5	151
ADVANCE AUTO PARTS 9	5201 92 W	I50 / 5	152
HAY EXCHANGE LLC	4950 US 92 W	M58 / 5	155
SUNDANCE BUG & BUGGY	4815 92 W	L61 / 5	192
TURKEY CREEK ANIMAL	4645 92 W	62 / 6	193

TIER 2: Tier 2 Facility Listing

A review of the TIER 2 list, as provided by EDR, and dated 12/31/2022 has revealed that there is 1 TIER 2 site within the requested target property.

Site	Address	Map ID / Focus Map(s)	Page
JOHN CARLO - PLANT C	1907 NORTH BETHLEHEM	D14 / 1	69

NPDES: Wastewater Facility Regulation Database

A review of the NPDES list, as provided by EDR, and dated 07/18/2023 has revealed that there is 1 NPDES site within the requested target property.

Site	Address	Map ID / Focus Map(s)	Page
THE HAY EXCHANGE Status: A Facility ID: FLR10PU51	4950 US HWY 92 W	J46 / 5	149

UST FINDER RELEASE: UST Finder Releases Database

A review of the UST FINDER RELEASE list, as provided by EDR, and dated 06/08/2023 has revealed that there are 4 UST FINDER RELEASE sites within the requested target property.

Site	Address	Map ID / Focus Map(s)	Page
7-ELEVEN STORE #3764	***1664 N BRANCH FORBES***	***C9 / 2***	***35***
CIRCLE K #2707563	***5108 GLEN HARWELL RD***	***E16 / 2***	***71***

DRAFT

EXECUTIVE SUMMARY

Site	Address	Map ID / Focus Map(s)	Page
PILGRIM HATHCOCK VIL	***5914 HWY 92 W***	***G28 / 5***	***97***
BP-BENNETTS	***5112 US HWY 92 W***	***I35 / 5***	***102***

UST FINDER: UST Finder Database

A review of the UST FINDER list, as provided by EDR, and dated 06/08/2023 has revealed that there are 4 UST FINDER sites within the requested target property.

Site	Address	Map ID / Focus Map(s)	Page
7-ELEVEN STORE #3764	***1664 N BRANCH FORBES***	***C9 / 2***	***35***
CIRCLE K #2707563	***5108 GLEN HARWELL RD***	***E16 / 2***	***71***
PILGRIM HATHCOCK VIL	***5914 HWY 92 W***	***G28 / 5***	***97***
BP-BENNETTS	***5112 US HWY 92 W***	***I35 / 5***	***102***

EDR HIGH RISK HISTORICAL RECORDS

EDR Exclusive Records

EDR Hist Auto: EDR Exclusive Historical Auto Stations

A review of the EDR Hist Auto list, as provided by EDR, has revealed that there are 8 EDR Hist Auto sites within the requested target property.

Site	Address	Map ID / Focus Map(s)	Page
MILES J A OIL COMPAN	1664 BRANCH FORBES R	C8 / 2	35
CIRCLE K STORES INC	1609 BRANCH FORBES R	E15 / 2	71
CIRCLE K STORES INC	5108 GLEN HARWELL RD	E17 / 2	73
AWWAD LUFTI MIKE	5112 US HIGHWAY 92 W	I34 / 5	101
BENNETTS FINA	5104 US HIGHWAY 92 W	43 / 5	148
AVA ANTHONY INC	5107 US HIGHWAY 92 W	K55 / 5	155
AVA ANTHONY INC	5117 US HIGHWAY 92 W	K57 / 5	155
AVA ANTHONY INC	1106 N FORBES RD	64 / 5	194

EDR RECOVERED GOVERNMENT ARCHIVES

Exclusive Recovered Govt. Archives

RGA LUST: Recovered Government Archive Leaking Underground Storage Tank

A review of the RGA LUST list, as provided by EDR, has revealed that there are 15 RGA LUST sites within the requested target property.

Site	Address	Map ID / Focus Map(s)	Page
FOOD MART-PAL'S Facility ID: 8733390	1665 N FORBES RD	B3 / 2	34
SHELL #416-KINGS ASS	1664 BRANCH FORBES R	C4 / 2	34

DRAFT

Facility ID: 8625090			
KINGS MARATHON #416 Facility ID: 8625090	1664 BRANCH FORBES R	C5 / 2	34
SHELL-KINGS Facility ID: 8625090	1664 BRANCH FORBES R	C6 / 2	34
SHELL-KINGS ASSOC IN Facility ID: 8625090	1664 BRANCH FORBES R	C7 / 2	35
KINGS MARATHON #412 Facility ID: 8625090	1664 BRANCH FORBES R	C10 / 2	39
CIRCLE M SHELL #4 Facility ID: 8625090	1664 BRANCH FROBES R	C11 / 2	39
CIRCLE K # 2707563 Facility ID: 9806398	5108 GLEN HARWELL RD	E19 / 2	89
PILGRIM HATHCOCK VIL Facility ID: 9806947	5914 HWY 92 W	G26 / 5	91
CHEVRON-BENNETTS Facility ID: 8625492	5112 US HWY 92 W	I36 / 5	106
EXXON-BENNETTS Facility ID: 8625492	5112 US HWY 92 W	I37 / 5	106
EXXON-BENNETT'S Facility ID: 8625492	5112 US HWY 92 W	I38 / 5	106
BP-BENNETTS Facility ID: 8625492	5112 US HWY 92 W	I41 / 5	110
CITGO PC #147 Facility ID: 8732462	5107 HWY 92 WEST	K54 / 5	154
PRIME TIME #702 Facility ID: 8732462	5107 HWY 92 WEST	K56 / 5	155

SURROUNDING SITES: SEARCH RESULTS

Surrounding sites were identified in the following databases.

Page Numbers and Map Identifcations refer to the EDR Area/Corridor Report where detailed data on individual sites can be reviewed.

Sites listed in ***bold italics*** are in multiple databases.

Unmappable (orphan) sites are not considered in the foregoing analysis.

STANDARD ENVIRONMENTAL RECORDS

Lists of Federal RCRA generators

RCRA-SQG: RCRA - Small Quantity Generators

A review of the RCRA-SQG list, as provided by EDR, and dated 12/04/2023 has revealed that there is 1

DRAFT

RCRA-SQG site within approximately1 mile of the requested target property.

Site	Address	Direction / Distance	Map ID / Focus Map(s)	Page
TRIEST AG GROUP INC EPA ID:: FLR000076299	4310 NATIONAL GUARD	SSE 1/2 - 1 (0.930 mi.)	BD325 / 6	590

RCRA-VSQG: RCRA - Very Small Quantity Generators (Formerly Conditionally Exempt Small Quantity Generators)

A review of the RCRA-VSQG list, as provided by EDR, and dated 12/04/2023 has revealed that there are 3 RCRA-VSQG sites within approximately1 mile of the requested target property.

Site	Address	Direction / Distance	Map ID / Focus Map(s)	Page
FOOD MART-PALS EPA ID:: FLT060078243	1665 BRANCH FORBES R	WNW 0 - 1/8 (0.017 mi.)	B77 / 2	234
GREG'S PLACE EPA ID:: FLR000003780	***4801 US HWY 574 W***	***S 1/2 - 1 (0.914 mi.)***	***AY312 / 5***	***556***
FREEHOLD CARTAGE EPA ID:: FLT010068203	TURKEY CREEK & AIRPO	S 1/2 - 1 (0.980 mi.)	BM374 / 6	702

Federal ERNS list

ERNS: Emergency Response Notification System

A review of the ERNS list, as provided by EDR, and dated 12/12/2023 has revealed that there are 2 ERNS sites within approximately1 mile of the requested target property.

Site	Address	Direction / Distance	Map ID / Focus Map(s)	Page
Not reported NRC Report #: 1005431 Incident Date Time: 2012-03-05 15:00:00	4612 STATE ROAD 574	S 1/2 - 1 (0.852 mi.)	AU280 / 6	517
Not reported NRC Report #: 398991 Incident Date Time: 1997-08-11 18:45:00	4310 NATIONAL GUARD	SSE 1/2 - 1 (0.930 mi.)	BD328 / 6	609

Lists of state and tribal landfills and solid waste disposal facilities

SWF/LF: Solid Waste Facility Database

A review of the SWF/LF list, as provided by EDR, has revealed that there are 7 SWF/LF sites within approximately1 mile of the requested target property.

Site	Address	Direction / Distance	Map ID / Focus Map(s)	Page
PLANT CITY LF (TURKE Database: SWF/LF, Date of Government Version: 10/09/2023 Facility-Site Id: 41395 Class Status: CLOSED, NO GW MONITORING (J)	TURKEY CREEK	SSE 1/8 - 1/4 (0.169 mi.)	110 / 5	260
TOMS TIRE AND AUTO R Database: SWF/LF, Date of Government Version: 10/09/2023	***3801 US HWY 92 E***	***E 1/2 - 1 (0.598 mi.)***	***AE183 / 6***	***348***

Facility-Site Id: 96252
Class Status: INACTIVE (I)

YARBROUGH FAMILY HOL 4306 STATE ROAD 574 SSE 1/2 - 1 (0.827 mi.) AR256 / 6 471
Database: SWF/LF, Date of Government Version: 10/09/2023
Facility-Site Id: 96634
Class Status: COMPLAINT UNDER INVESTIGATION (L)
Class Status: INACTIVE (I)

EL TORO TIRE SERVICE 4304 STATE ROAD 574 SSE 1/2 - 1 (0.830 mi.) AR262 / 6 475
Database: SWF/LF, Date of Government Version: 10/09/2023
Facility-Site Id: 102022
Class Status: REGISTERED (R)

RUBY'S TIRES & REPAI 3703 STATE ROAD 574 SE 1/2 - 1 (0.897 mi.) AX304 / 6 549
Database: SWF/LF, Date of Government Version: 10/09/2023
Facility-Site Id: 103182
Class Status: INACTIVE (I)

JESUS CRUZ 4803 E. MLK JR BLVD S 1/2 - 1 (0.922 mi.) BB317 / 5 563
Database: SWF/LF, Date of Government Version: 10/09/2023
Facility-Site Id: 96419
Class Status: INACTIVE (I)

TRIEST AG GROUP INC 4310 NATIONAL GUARD SSE 1/2 - 1 (0.930 mi.) BD326 / 6 595
Database: SWF/LF, Date of Government Version: 10/09/2023
Facility-Site Id: 104992
Class Status: REGISTERED (R)

Lists of state and tribal leaking storage tanks

LUST: Petroleum Contamination Detail Report

A review of the LUST list, as provided by EDR, and dated 10/23/2023 has revealed that there are 15 LUST sites within approximately1 mile of the requested target property.

Site	Address	Direction / Distance	Map ID / Focus Map(s)	Page
SHELL-FORBES #795	***1665 N BRANCH FORBES***	***WNW 0 - 1/8 (0.017 mi.)***	***B72 / 2***	***201***
Facility Status: OPEN Facility-Site Id: 8733390 Discharge Cleanup Status: SRCR - SRCR COMPLETE				
GLOBAL HARVEST	***13514 GLEN HARWELL R***	***WSW 1/4 - 1/2 (0.317 mi.)***	***V139 / 1***	***275***
Facility Status: CLOSED Facility-Site Id: 8508960 Discharge Cleanup Status: NFA - NFA COMPLETE				
RAY PROPERTY	***2401 N HAWK GRIFFIN***	***N 1/4 - 1/2 (0.411 mi.)***	***Z154 / 2***	***288***
Facility Status: CLOSED Facility-Site Id: 9200995 Discharge Cleanup Status: NREQ - CLEANUP NOT REQUIRED				
ROBERTS FARMS	***2412 N BETHLEHEM RD***	***N 1/2 - 1 (0.573 mi.)***	***AD178 / 2***	***342***
Facility Status: CLOSED Facility-Site Id: 8841691 Discharge Cleanup Status: SRCR - SRCR COMPLETE				
TOMS TIRE AND AUTO R	***3801 US HWY 92 E***	***E 1/2 - 1 (0.598 mi.)***	***AE183 / 6***	***348***

DRAFT

Facility Status: CLOSED
Facility-Site Id: 8840669
Discharge Cleanup Status: SRCR - SRCR COMPLETE

HOOKER JAMES ***13606 US HWY 92 E*** ***WSW 1/2 - 1 (0.649 mi.)*** ***AG198 / 4*** ***381***
Facility Status: CLOSED
Facility-Site Id: 8625247
Discharge Cleanup Status: SRCR - SRCR COMPLETE

CAPPS PROPERTY ***1925 HAGGERTY RD*** ***ENE 1/2 - 1 (0.652 mi.)*** ***AH201 / 3*** ***390***
Facility Status: CLOSED
Facility-Site Id: 9801614
Discharge Cleanup Status: NREQ - CLEANUP NOT REQUIRED

FINA-HAHN & TIRE SER ***3502 W BAKER ST*** ***E 1/2 - 1 (0.810 mi.)*** ***AN240 / 6*** ***415***
Facility Status: CLOSED
Facility-Site Id: 8624810
Discharge Cleanup Status: NREQ - CLEANUP NOT REQUIRED

PLANT CITY FOODMART ***3501 W BAKER ST*** ***E 1/2 - 1 (0.824 mi.)*** ***AN249 / 6*** ***428***
Facility Status: OPEN
Facility-Site Id: 8625046
Discharge Cleanup Status: SRCR - SRCR COMPLETE
Discharge Cleanup Status: NREQ - CLEANUP NOT REQUIRED

EL RINCON MEXICANO ***4109 W SR 574*** ***SSE 1/2 - 1 (0.826 mi.)*** ***AQ252 / 6*** ***464***
Facility Status: CLOSED
Facility-Site Id: 8625385
Discharge Cleanup Status: RA - RA ONGOING

CIRCLE K #7558 ***4614 W DR MARTIN LUT*** ***S 1/2 - 1 (0.849 mi.)*** ***AU277 / 6*** ***487***
Facility Status: OPEN
Facility-Site Id: 9701319
Discharge Cleanup Status: RAP - RAP ONGOING
Discharge Cleanup Status: SRCR - SRCR COMPLETE

PRESCO STORE # 28 ***4612 HWY 574*** ***S 1/2 - 1 (0.857 mi.)*** ***AU290 / 6*** ***521***
Facility Status: OPEN
Facility-Site Id: 8625035
Discharge Cleanup Status: NFA - NFA COMPLETE

HILLSBOROUGH CNTY-FI ***5302 W THONOTASASSA*** ***N 1/2 - 1 (0.948 mi.)*** ***BG349 / 2*** ***650***
Facility Status: OPEN
Facility-Site Id: 8624941
Discharge Cleanup Status: NFA - NFA COMPLETE

CENTRAL FLORIDA PIPE ***4935 DR MARTIN LUTHE*** ***SSE 1/2 - 1 (0.950 mi.)*** ***BE358 / 5*** ***674***
Facility Status: CLOSED
Facility-Site Id: 9807833
Discharge Cleanup Status: RA - RA ONGOING

SEVEN STAR ***15634 MARTIN LUTHER*** ***S 1/2 - 1 (0.972 mi.)*** ***BK368 / 5*** ***687***
Facility Status: OPEN
Facility-Site Id: 9800814
Discharge Cleanup Status: SRCR - SRCR COMPLETE

DRAFT

EXECUTIVE SUMMARY

Lists of state and tribal registered storage tanks

UST: Storage Tank Facility Information

A review of the UST list, as provided by EDR, has revealed that there are 15 UST sites within approximately1 mile of the requested target property.

Site	Address	Direction / Distance	Map ID / Focus Map(s)	Page
SHELL-FORBES #795	***1665 N BRANCH FORBES***	***WNW 0 - 1/8 (0.017 mi.)***	***B72 / 2***	***201***
Database: UST, Date of Government Version: 11/09/2023 Tank Status: B-Removed from Site Tank Status: U-In Service Facility-Site Id: 8733390 Facility Status: OPEN				
EUGENE ROACH	***4710 N BETHLEHEM RD***	***S 0 - 1/8 (0.070 mi.)***	***Q96 / 1***	***246***
Database: UST, Date of Government Version: 11/09/2023 Tank Status: B-Removed from Site Tank Status: U-In Service Facility-Site Id: 8736832 Facility Status: OPEN				
FL DEPT OF TRANSPORT	1323 W HAINES ST	S 1/4 - 1/2 (0.383 mi.)	149 / 6	282
Database: UST, Date of Government Version: 11/09/2023 Tank Status: B-Removed from Site Facility-Site Id: 8625088 Facility Status: CLOSED				
RAY PROPERTY	***2401 N HAWK GRIFFIN***	***N 1/4 - 1/2 (0.411 mi.)***	***Z154 / 2***	***288***
Database: UST, Date of Government Version: 11/09/2023 Tank Status: B-Removed from Site Facility-Site Id: 9200995 Facility Status: CLOSED				
TOMS TIRE AND AUTO R	***3801 US HWY 92 E***	***E 1/2 - 1 (0.598 mi.)***	***AE183 / 6***	***348***
Database: UST, Date of Government Version: 11/09/2023 Tank Status: B-Removed from Site Facility-Site Id: 8840669 Facility Status: CLOSED				
HOOKER JAMES	***13606 US HWY 92 E***	***WSW 1/2 - 1 (0.649 mi.)***	***AG198 / 4***	***381***
Database: UST, Date of Government Version: 11/09/2023 Tank Status: B-Removed from Site Facility-Site Id: 8625247 Facility Status: CLOSED				
FINA-HAHN & TIRE SER	***3502 W BAKER ST***	***E 1/2 - 1 (0.810 mi.)***	***AN240 / 6***	***415***
Database: UST, Date of Government Version: 11/09/2023 Tank Status: B-Removed from Site Facility-Site Id: 8624810 Facility Status: CLOSED				
PLANT CITY FOODMART	***3501 W BAKER ST***	***E 1/2 - 1 (0.824 mi.)***	***AN249 / 6***	***428***
Database: UST, Date of Government Version: 11/09/2023 Tank Status: B-Removed from Site Tank Status: U-In Service Facility-Site Id: 8625046 Facility Status: OPEN				
EL RINCON MEXICANO	***4109 W SR 574***	***SSE 1/2 - 1 (0.826 mi.)***	***AQ252 / 6***	***464***
Database: UST, Date of Government Version: 11/09/2023				

DRAFT

Tank Status: B-Removed from Site
Facility-Site Id: 8625385
Facility Status: CLOSED

CIRCLE K #7558 ***4614 W DR MARTIN LUT*** ***S 1/2 - 1 (0.849 mi.)*** ***AU277 / 6*** ***487***
Database: UST, Date of Government Version: 11/09/2023
Tank Status: A-Closed In Place
Tank Status: U-In Service
Facility-Site Id: 9701319
Facility Status: OPEN

PRESCO STORE # 28 ***4612 HWY 574*** ***S 1/2 - 1 (0.857 mi.)*** ***AU290 / 6*** ***521***
Database: UST, Date of Government Version: 11/09/2023
Tank Status: B-Removed from Site
Tank Status: U-In Service
Facility-Site Id: 8625035
Facility Status: OPEN

HILLSBOROUGH CNTY-FI ***5302 W THONOTASASSA*** ***N 1/2 - 1 (0.948 mi.)*** ***BG349 / 2*** ***650***
Database: UST, Date of Government Version: 11/09/2023
Tank Status: B-Removed from Site
Facility-Site Id: 8624941
Facility Status: OPEN

CENTRAL FLORIDA PIPE ***4935 DR MARTIN LUTHE*** ***SSE 1/2 - 1 (0.950 mi.)*** ***BE358 / 5*** ***674***
Database: UST, Date of Government Version: 11/09/2023
Tank Status: B-Removed from Site
Tank Status: A-Closed In Place
Facility-Site Id: 9807833
Facility Status: CLOSED

SEVEN STAR ***15634 MARTIN LUTHER*** ***S 1/2 - 1 (0.972 mi.)*** ***BK368 / 5*** ***687***
Database: UST, Date of Government Version: 11/09/2023
Tank Status: U-In Service
Facility-Site Id: 9800814
Facility Status: OPEN

FL DEPT OF TRANSPORT 15640 MARTIN LUTHER S 1/2 - 1 (0.974 mi.) BK372 / 5 700
Database: UST, Date of Government Version: 11/09/2023
Tank Status: B-Removed from Site
Facility-Site Id: 9301001
Facility Status: CLOSED

AST: Storage Tank Facility Information

A review of the AST list, as provided by EDR, has revealed that there are 12 AST sites within approximately1 mile of the requested target property.

Site	Address	Direction / Distance	Map ID / Focus Map(s)	Page
FRANKLIN FARM KP	RT 2 BOX 886	N 0 - 1/8 (0.062 mi.)	O92 / 2	243
Database: AST, Date of Government Version: 11/09/2023 Facility-Site Id: 8841675 Facility Status: OPEN Facility Status: OPEN				
EUGENE ROACH	***4710 N BETHLEHEM RD***	***S 0 - 1/8 (0.070 mi.)***	***Q96 / 1***	***246***
Database: AST, Date of Government Version: 11/09/2023 Facility-Site Id: 8736832				

DRAFT

Facility Status: OPEN
Facility Status: OPEN

GLOBAL HARVEST 13514 GLEN HARWELL R WSW 1/4 - 1/2 (0.317 mi.) V138 / 1 273
Database: AST, Date of Government Version: 11/09/2023
Facility-Site Id: 8508960
Facility Status: CLOSED
Facility Status: CLOSED

VERIZON WIRELESS PLA 4160 BOOT BAY RD E 1/4 - 1/2 (0.414 mi.) AA155 / 3 292
Database: AST, Date of Government Version: 11/09/2023
Facility-Site Id: 9602010
Facility Status: OPEN
Facility Status: OPEN

ROBERTS FARMS 2412 N BETHLEHEM RD N 1/2 - 1 (0.573 mi.) AD178 / 2 342
Database: AST, Date of Government Version: 11/09/2023
Facility-Site Id: 8841691
Facility Status: CLOSED
Facility Status: CLOSED

PARKESDALE FARMS INC 3914 TANNER RD SW 1/2 - 1 (0.612 mi.) AF189 / 5 368
Database: AST, Date of Government Version: 11/09/2023
Facility-Site Id: 8841689
Facility Status: OPEN
Facility Status: OPEN

D & J FARMS 3829 TANNER RD SW 1/2 - 1 (0.718 mi.) AL216 / 5 401
Database: AST, Date of Government Version: 11/09/2023
Facility-Site Id: 8508933
Facility Status: OPEN
Facility Status: OPEN

PLANT CITY, FL 4310 NATIONAL GUARD SSE 1/2 - 1 (0.930 mi.) BD332 / 6 632
Database: AST, Date of Government Version: 11/09/2023
Facility-Site Id: 9812507
Facility Status: CLOSED
Facility Status: CLOSED

PARKE FAMILY HOLDING 3719 TANNER RD SSW 1/2 - 1 (0.944 mi.) BH343 / 5 644
Database: AST, Date of Government Version: 11/09/2023
Facility-Site Id: 8841687
Facility Status: CLOSED
Facility Status: CLOSED

ALDERMAN VIRGINIA 5415 W THONOTOSASSA NNW 1/2 - 1 (0.945 mi.) BI346 / 2 647
Database: AST, Date of Government Version: 11/09/2023
Facility-Site Id: 8945367
Facility Status: CLOSED
Facility Status: CLOSED

HILLSBOROUGH CNTY-FI 5302 W THONOTASASSA N 1/2 - 1 (0.948 mi.) BG349 / 2 650
Database: AST, Date of Government Version: 11/09/2023
Facility-Site Id: 8624941
Facility Status: OPEN
Facility Status: OPEN

JACKSON EXPRESS TRAN 3509 STATE ROAD 574 SE 1/2 - 1 (0.949 mi.) BF355 / 6 671
Database: AST, Date of Government Version: 11/09/2023
Facility-Site Id: 9811719
Facility Status: CLOSED

DRAFT

Facility Status: CLOSED

TANKS: Storage Tank Facility List

A review of the TANKS list, as provided by EDR, and dated 11/09/2023 has revealed that there are 2 TANKS sites within approximately1 mile of the requested target property.

Site	Address	Direction / Distance	Map ID / Focus Map(s)	Page
CAPPS PROPERTY	***1925 HAGGERTY RD***	***ENE 1/2 - 1 (0.652 mi.)***	***AH201 / 3***	***390***
Facility Status: CLOSED Facility ID: 9801614				
FOREMAN'S AUTO SERVI	***4303 S.R. 574 WEST***	***SSE 1/2 - 1 (0.850 mi.)***	***278 / 6***	***515***
Facility Status: CLOSED Facility ID: 9819773				

Lists of state and tribal brownfield sites

BROWNFIELDS: Brownfields Sites Database

A review of the BROWNFIELDS list, as provided by EDR, has revealed that there is 1 BROWNFIELDS site within approximately1 mile of the requested target property.

Site	Address	Direction / Distance	Map ID / Focus Map(s)	Page
PLANT CITY INDUSTRIA		SE 1/2 - 1 (0.819 mi.)	Region / 6,5	33
Database: BROWNFIELDS AREAS, Date of Government Version: 08/03/2023				

ADDITIONAL ENVIRONMENTAL RECORDS

Local Lists of Hazardous waste / Contaminated Sites

US CDL: National Clandestine Laboratory Register

A review of the US CDL list, as provided by EDR, and dated 11/17/2023 has revealed that there is 1 US CDL site within approximately1 mile of the requested target property.

Site	Address	Direction / Distance	Map ID / Focus Map(s)	Page
1206 FLETCHER LANE	1206 FLETCHER LANE	E 1/4 - 1/2 (0.310 mi.)	U133 / 6	271

Records of Emergency Release Reports

HMIRS: Hazardous Materials Information Reporting System

A review of the HMIRS list, as provided by EDR, and dated 12/12/2023 has revealed that there is 1

DRAFT

EXECUTIVE SUMMARY

HMIRS site within approximately1 mile of the requested target property.

Site	Address	Direction / Distance	Map ID / Focus Map(s)	Page
Not reported	4310 NATIONAL GUARD	SSE 1/2 - 1 (0.930 mi.)	BD329 / 6	609

SPILLS: Oil and Hazardous Materials Incidents

A review of the SPILLS list, as provided by EDR, and dated 09/27/2023 has revealed that there are 7 SPILLS sites within approximately1 mile of the requested target property.

Site	Address	Direction / Distance	Map ID / Focus Map(s)	Page
Not reported OHMIT Incident Number: 9163 Incident Status: Closed	US 92 & BETHLEHEM RD	W 0 - 1/8 (0.027 mi.)	N85 / 4	239
ROSEMONT FARMS OHMIT Incident Number: 45214 Incident Status: Closed	***510 NORTH TURKEY CRE***	***S 1/2 - 1 (0.670 mi.)***	***204 / 6***	***394***
CIRCLE K #7558 OHMIT Incident Number: 50290 Incident Status: Closed	***4614 W DR MARTIN LUT***	***S 1/2 - 1 (0.849 mi.)***	***AU273 / 6***	***482***
Not reported OHMIT Incident Number: 46769 Incident Status: Closed	4612 SR 574 AT PRESC	S 1/2 - 1 (0.852 mi.)	AU281 / 6	517
Not reported OHMIT Incident Number: 16875 Incident Status: Closed	SR 574 @ TURKEY CREE	S 1/2 - 1 (0.861 mi.)	AU295 / 6	545
Not reported OHMIT Incident Number: 54863 Incident Status: Closed	4900 MLK BLVD., 2ND	S 1/2 - 1 (0.930 mi.)	BC322 / 5	566
Not reported OHMIT Incident Number: 37204 Incident Status: Closed	HC FIRE STATION 26,	N 1/2 - 1 (0.941 mi.)	BG340 / 2	643

Other Ascertainable Records

RCRA NonGen / NLR: RCRA - Non Generators / No Longer Regulated

A review of the RCRA NonGen / NLR list, as provided by EDR, and dated 12/04/2023 has revealed that there are 2 RCRA NonGen / NLR sites within approximately1 mile of the requested target property.

Site	Address	Direction / Distance	Map ID / Focus Map(s)	Page
NICHOLSONS GARAGE EPA ID:: FLD981745110	3701 STATE ROAD 574	SE 1/2 - 1 (0.899 mi.)	AX305 / 6	549
MILLER SPECIALITIES EPA ID:: FLR000047225	4807 M L KING JR BLV	S 1/2 - 1 (0.934 mi.)	BC335 / 5	638

DRAFT

EXECUTIVE SUMMARY

SSTS: Section 7 Tracking Systems

A review of the SSTS list, as provided by EDR, and dated 10/19/2023 has revealed that there are 3 SSTS sites within approximately1 mile of the requested target property.

Site	Address	Direction / Distance	Map ID / Focus Map(s)	Page
HY-YIELD BROMINE	4310 NATIONAL GUARD	SSE 1/2 - 1 (0.930 mi.)	BD323 / 6	567
HY-YIELD BROMINE	4310 NATIONAL GUARD	SSE 1/2 - 1 (0.930 mi.)	BD324 / 6	567
Registration Number:: 029516FL 004				
Registration Number:: 029516FL004				
HYYIELD-BROMINE	4310 NATIONAL GUARD	SSE 1/2 - 1 (0.930 mi.)	BD330 / 6	609
Registration Number:: 029516FL 004				

ICIS: Integrated Compliance Information System

A review of the ICIS list, as provided by EDR, and dated 11/18/2016 has revealed that there are 2 ICIS sites within approximately1 mile of the requested target property.

Site	Address	Direction / Distance	Map ID / Focus Map(s)	Page
PLANT CITY AUTO SALV	***4303 HWY 574 W***	***SSE 1/2 - 1 (0.831 mi.)***	***AR264 / 6***	***476***
FRS ID:: 110009007378				
PH7	***3407 BOOT BAY ROAD***	***ENE 1/2 - 1 (0.928 mi.)***	***321 / 6***	***564***
FRS ID:: 110017714080				

US AIRS: Aerometric Information Retrieval System Facility Subsystem

A review of the US AIRS list, as provided by EDR, has revealed that there are 2 US AIRS sites within approximately1 mile of the requested target property.

Site	Address	Direction / Distance	Map ID / Focus Map(s)	Page
FOREMAN'S AUTO SERVI	***4303 S.R. 574 WEST***	***SSE 1/2 - 1 (0.850 mi.)***	***278 / 6***	***515***
Database: US AIRS MINOR, Date of Government Version: 10/12/2016				
EPA plant ID:: 110009007378				
RAY WREEDE'S GARAGE	***3507 HWY 574 WEST***	***SE 1/2 - 1 (0.976 mi.)***	***BL373 / 6***	***701***
Database: US AIRS MINOR, Date of Government Version: 10/12/2016				
EPA plant ID:: 110007244525				

MINES MRDS: Mineral Resources Data System

A review of the MINES MRDS list, as provided by EDR, and dated 08/23/2022 has revealed that there are 2 MINES MRDS sites within approximately1 mile of the requested target property.

Site	Address	Direction / Distance	Map ID / Focus Map(s)	Page
RED BARN FARM EXCAVA		N 1/2 - 1 (0.799 mi.)	235 / 3	411
F.E. STEARNS PEAT -		WSW 1/2 - 1 (0.985 mi.)	385 / 4	717

DRAFT

EXECUTIVE SUMMARY

FINDS: Facility Index System/Facility Registry System

A review of the FINDS list, as provided by EDR, and dated 11/03/2023 has revealed that there are 39 FINDS sites within approximately1 mile of the requested target property.

Site	Address	Direction / Distance	Map ID / Focus Map(s)	Page
WOODARD MANOR	***5304 CINDY KAY***	***0 - 1/8 (0.000 mi.)***	***65 / 5***	***194***
Registry ID:: 110013167321				
MAGNOLIA EXECUTIVES	***4470 US HWY 92 W***	***NE 0 - 1/8 (0.012 mi.)***	***68 / 6***	***197***
Registry ID:: 110024457461				
FOOD MART-PALS	***1665 BRANCH FORBES R***	***WNW 0 - 1/8 (0.017 mi.)***	***B73 / 2***	***231***
Registry ID:: 110053900089				
Registry ID:: 110027254646				
DINOSAUR WORLD ENTRY	***UNKNOWN***	***N 0 - 1/8 (0.024 mi.)***	***80 / 2***	***237***
Registry ID:: 110041948729				
JOHN CARLO I-4 TEMPO	1907 N BETHLEHEM ROA	N 0 - 1/8 (0.026 mi.)	D81 / 1	237
Registry ID:: 110035683800				
JOHN CARLO, INC.	***1907 N BETHLEHEM RD***	***N 0 - 1/8 (0.026 mi.)***	***D82 / 1***	***238***
Registry ID:: 110039610980				
HARWELL ESTATES	***US 92 & BETHLEHEM RO***	***W 0 - 1/8 (0.027 mi.)***	***N84 / 4***	***239***
Registry ID:: 110009110194				
NICHOLSONS GARAGE	***3701 WHY574***	***E 0 - 1/8 (0.070 mi.)***	***97 / 5***	***248***
Registry ID:: 110007415127				
RAINBOW ROCK MHP WWT	1150 FLETCHER LN	E 1/4 - 1/2 (0.256 mi.)	T124 / 6	267
Registry ID:: 110027973076				
RAINBOW ROCK MHP		***E 1/4 - 1/2 (0.308 mi.)***	***U131 / 6***	***270***
Registry ID:: 110013167027				
DRY FIRST	818 TANNER ROAD	S 1/4 - 1/2 (0.314 mi.)	135 / 5	272
Registry ID:: 110056150098				
REYNOLDS RIDGE	***REYNOLDS CREEK DR***	***SSE 1/4 - 1/2 (0.363 mi.)***	***X143 / 6***	***279***
Registry ID:: 110032807470				
ROBINSON S ORANGE PA	US 92 1/4 MILE W OF	E 1/4 - 1/2 (0.372 mi.)	144 / 6	280
Registry ID:: 110035461238				
COUNTRY LAKE	***REYNOLDS CREEK AVE &***	***SE 1/4 - 1/2 (0.405 mi.)***	***Y151 / 6***	***285***
Registry ID:: 110024460812				
Registry ID:: 110070688132				
BRANCH RANCH RESTAUR	5121 THONOTOSASSA RD	N 1/4 - 1/2 (0.422 mi.)	157 / 2	332
Registry ID:: 110035662994				
SUGAR CREEK PHASE 2	CREEK WOODS DR	SE 1/2 - 1 (0.526 mi.)	171 / 6	339
Registry ID:: 110035461498				
FAITH CHRISTIAN ACAD	3617 W REYNOLDS ST	ESE 1/2 - 1 (0.730 mi.)	AM220 / 6	404
Registry ID:: 110071365580				
SUNCOAST TAMPA BAY B	***TURKEY CREEK ROAD***	***S 1/2 - 1 (0.765 mi.)***	***229 / 6***	***408***
Registry ID:: 110015616573				
Registry ID:: 110071369394				
Registry ID:: 110071178183				
TURKEY CREEK CONTRAC	***UNKNOWN***	***S 1/2 - 1 (0.822 mi.)***	***245 / 6***	***423***
Registry ID:: 110040766392				
Registry ID:: 110070693592				

DRAFT

EXECUTIVE SUMMARY

Registry ID:: 110070816001				
BREEZE RV	***3500 W BAKER ST***	***E 1/2 - 1 (0.829 mi.)***	***AN260 / 6***	***474***
Registry ID:: 110071405016				
PLANT CITY AUTO SALV	***4303 HWY 574 W***	***SSE 1/2 - 1 (0.831 mi.)***	***AR264 / 6***	***476***
Registry ID:: 110009007378				
LOETSCHER BODY SHOP/	***4304-4308 SR574***	***SSE 1/2 - 1 (0.837 mi.)***	***AR265 / 6***	***478***
Registry ID:: 110070045507				
CIRCLE K STORES INC	4614 DR MARTIN LUTHE	S 1/2 - 1 (0.849 mi.)	AU276 / 6	486
Registry ID:: 110070794490				
RED BERRY PLACE FARM	***3841 BETHLEHEM RD***	***S 1/2 - 1 (0.853 mi.)***	***AV282 / 4***	***518***
Registry ID:: 110070262843				
CIRCLE K STORE #7558	***4614 STATE ROAD 574***	***S 1/2 - 1 (0.857 mi.)***	***AU284 / 6***	***520***
Registry ID:: 110044884934				
GREG'S PLACE	***4801 US HWY 574 W***	***S 1/2 - 1 (0.914 mi.)***	***AY312 / 5***	***556***
Registry ID:: 110006156275				
FREE RIDER FELLOWSHI	2902 CORK ROAD	NE 1/2 - 1 (0.923 mi.)	319 / 3	564
Registry ID:: 110071085972				
PH7	***3407 BOOT BAY ROAD***	***ENE 1/2 - 1 (0.928 mi.)***	***321 / 6***	***564***
Registry ID:: 110017714080				
TRIEST AG GROUP, INC	***4310 NATIONAL GUARD***	***SSE 1/2 - 1 (0.930 mi.)***	***BD331 / 6***	***629***
Registry ID:: 110007252748				
MILLER SPECIALITIES	***4807 M L KING JR BLV***	***S 1/2 - 1 (0.934 mi.)***	***BC337 / 5***	***641***
Registry ID:: 110005651339				
STATE ROAD NO. 574 (	***UNKNOWN***	***SSE 1/2 - 1 (0.943 mi.)***	***342 / 5***	***644***
Registry ID:: 110043751053				
10 INCH DIESEL PIPEL	***UNKNOWN***	***SSE 1/2 - 1 (0.948 mi.)***	***BJ351 / 5***	***666***
Registry ID:: 110024398846				
STRAWBERRY ACHERY CA		SSE 1/2 - 1 (0.948 mi.)	BJ352 / 5	667
Registry ID:: 110035742364				
Registry ID:: 110053900374				
Registry ID:: 110063331942				
UNITED SHEET METAL W	4911 W. SAM ALLEN RD	NNE 1/2 - 1 (0.963 mi.)	364 / 2	684
Registry ID:: 110070288421				
RAY WREEDE'S GARAGE	***3507 HWY 574 WEST***	***SE 1/2 - 1 (0.976 mi.)***	***BL373 / 6***	***701***
Registry ID:: 110007244525				
FREEHOLD CARTAGE	***TURKEY CREEK & AIRPO***	***S 1/2 - 1 (0.980 mi.)***	***BM375 / 6***	***704***
Registry ID:: 110035714689				
CR 581 (CORK PRAIRIE	***UNKNOWN***	***ENE 1/2 - 1 (0.984 mi.)***	***BN382 / 3***	***715***
Registry ID:: 110063603186				
CR 581 BRUCE B DOWN	***UNKNOWN***	***ENE 1/2 - 1 (0.984 mi.)***	***BN383 / 3***	***716***
Registry ID:: 110063603177				
15620 MLK	***15620 MARTIN LUTHER***	***S 1/2 - 1 (0.991 mi.)***	***BO388 / 5***	***719***
Registry ID:: 110044262035				

DRAFT

EXECUTIVE SUMMARY

ECHO: Enforcement & Compliance History Information

A review of the ECHO list, as provided by EDR, and dated 12/17/2023 has revealed that there are 32 ECHO sites within approximately1 mile of the requested target property.

Site	Address	Direction / Distance	Map ID / Focus Map(s)	Page
WOODARD MANOR Registry ID: 110013167321	***5304 CINDY KAY***	***0 - 1/8 (0.000 mi.)***	***65 / 5***	***194***
MAGNOLIA EXECUTIVES Registry ID: 110024457461	***4470 US HWY 92 W***	***NE 0 - 1/8 (0.012 mi.)***	***68 / 6***	***197***
FOOD MART-PALS Registry ID: 110027254646	***1665 BRANCH FORBES R***	***WNW 0 - 1/8 (0.017 mi.)***	***B73 / 2***	***231***
1665 CITGO-CITGO 166 Registry ID: 110053900089	1665 BRANCH FORBES R	WNW 0 - 1/8 (0.017 mi.)	B78 / 2	236
DINOSAUR WORLD ENTRY Registry ID: 110041948729	***UNKNOWN***	***N 0 - 1/8 (0.024 mi.)***	***80 / 2***	***237***
JOHN CARLO, INC. Registry ID: 110039610980	***1907 N BETHLEHEM RD***	***N 0 - 1/8 (0.026 mi.)***	***D82 / 1***	***238***
HARWELL ESTATES Registry ID: 110009110194	***US 92 & BETHLEHEM RO***	***W 0 - 1/8 (0.027 mi.)***	***N84 / 4***	***239***
NICHOLSONS GARAGE Registry ID: 110007415127	***3701 WHY574***	***E 0 - 1/8 (0.070 mi.)***	***97 / 5***	***248***
RAINBOW ROCK MHP Registry ID: 110013167027		***E 1/4 - 1/2 (0.308 mi.)***	***U131 / 6***	***270***
PLANT CITY REYNOLDS Registry ID: 110070688132	REYNOLDS CREEK AVE	SSE 1/4 - 1/2 (0.363 mi.)	X142 / 6	279
REYNOLDS RIDGE Registry ID: 110032807470	***REYNOLDS CREEK DR***	***SSE 1/4 - 1/2 (0.363 mi.)***	***X143 / 6***	***279***
COUNTRY LAKE Registry ID: 110024460812	***REYNOLDS CREEK AVE &***	***SE 1/4 - 1/2 (0.405 mi.)***	***Y151 / 6***	***285***
FAITH CHRISTIAN ACAD Registry ID: 110071365580	3617 W REYNOLDS ST	ESE 1/2 - 1 (0.730 mi.)	AM221 / 6	404
SUNCOAST TAMPA BAY B Registry ID: 110015616573	***TURKEY CREEK ROAD***	***S 1/2 - 1 (0.765 mi.)***	***229 / 6***	***408***
TURKEY CREEK CONTRAC Registry ID: 110040766392	***UNKNOWN***	***S 1/2 - 1 (0.822 mi.)***	***245 / 6***	***423***
BREEZE RV Registry ID: 110071405016	***3500 W BAKER ST***	***E 1/2 - 1 (0.829 mi.)***	***AN260 / 6***	***474***
PLANT CITY AUTO SALV Registry ID: 110009007378	***4303 HWY 574 W***	***SSE 1/2 - 1 (0.831 mi.)***	***AR264 / 6***	***476***
LOETSCHER BODY SHOP/ Registry ID: 110070045507	***4304-4308 SR574***	***SSE 1/2 - 1 (0.837 mi.)***	***AR265 / 6***	***478***
CIRCLE K STORES INC Registry ID: 110070794490	4614 DR MARTIN LUTHE	S 1/2 - 1 (0.849 mi.)	AU274 / 6	484
RED BERRY PLACE FARM Registry ID: 110070262843	***3841 BETHLEHEM RD***	***S 1/2 - 1 (0.853 mi.)***	***AV282 / 4***	***518***
CIRCLE K STORE #7558 Registry ID: 110044884934	***4614 STATE ROAD 574***	***S 1/2 - 1 (0.857 mi.)***	***AU284 / 6***	***520***
GREG'S PLACE	***4801 US HWY 574 W***	***S 1/2 - 1 (0.914 mi.)***	***AY312 / 5***	***556***

DRAFT

Registry ID: 110006156275				
PH7	***3407 BOOT BAY ROAD***	***ENE 1/2 - 1 (0.928 mi.)***	***321 / 6***	***564***
Registry ID: 110017714080				
TRIEST AG GROUP, INC	***4310 NATIONAL GUARD***	***SSE 1/2 - 1 (0.930 mi.)***	***BD331 / 6***	***629***
Registry ID: 110007252748				
MILLER SPECIALITIES	***4807 M L KING JR BLV***	***S 1/2 - 1 (0.934 mi.)***	***BC337 / 5***	***641***
Registry ID: 110005651339				
STATE ROAD NO. 574 (	***UNKNOWN***	***SSE 1/2 - 1 (0.943 mi.)***	***342 / 5***	***644***
Registry ID: 110043751053				
10 INCH DIESEL PIPEL	***UNKNOWN***	***SSE 1/2 - 1 (0.948 mi.)***	***BJ351 / 5***	***666***
Registry ID: 110024398846				
RAY WREEDE'S GARAGE	***3507 HWY 574 WEST***	***SE 1/2 - 1 (0.976 mi.)***	***BL373 / 6***	***701***
Registry ID: 110007244525				
FREEHOLD CARTAGE	***TURKEY CREEK & AIRPO***	***S 1/2 - 1 (0.980 mi.)***	***BM375 / 6***	***704***
Registry ID: 110035714689				
CR 581 (CORK PRAIRIE	***UNKNOWN***	***ENE 1/2 - 1 (0.984 mi.)***	***BN382 / 3***	***715***
Registry ID: 110063603186				
CR 581 BRUCE B DOWN	***UNKNOWN***	***ENE 1/2 - 1 (0.984 mi.)***	***BN383 / 3***	***716***
Registry ID: 110064407226				
Registry ID: 110063603177				
15620 MLK	***15620 MARTIN LUTHER***	***S 1/2 - 1 (0.991 mi.)***	***BO388 / 5***	***719***
Registry ID: 110044262035				

PFAS ECHO: Facilities in Industries that May Be Handling PFAS Listing

A review of the PFAS ECHO list, as provided by EDR, and dated 12/28/2023 has revealed that there is 1 PFAS ECHO site within approximately1 mile of the requested target property.

Site	Address	Direction / Distance	Map ID / Focus Map(s)	Page
TRIEST AG GROUP, INC	***4310 NATIONAL GUARD***	***SSE 1/2 - 1 (0.930 mi.)***	***BD331 / 6***	***629***

AIRS: Permitted Facilities Listing

A review of the AIRS list, as provided by EDR, and dated 10/23/2023 has revealed that there is 1 AIRS site within approximately1 mile of the requested target property.

Site	Address	Direction / Distance	Map ID / Focus Map(s)	Page
TRIEST AG GROUP, INC Facility Status: I Facility Id: 571054	4310 NATIONAL GUARD	SSE 1/2 - 1 (0.930 mi.)	BD327 / 6	605

ASBESTOS: ASBESTOS

A review of the ASBESTOS list, as provided by EDR, and dated 11/08/2023 has revealed that there are 2 ASBESTOS sites within approximately1 mile of the requested target property.

Site	Address	Direction / Distance	Map ID / Focus Map(s)	Page
HERIBERTO & ELVIRA C	3757 TANNER RD.	SSW 1/2 - 1 (0.821 mi.)	244 / 5	422

DRAFT

EXECUTIVE SUMMARY

Site	Address	Direction / Distance	Map ID / Focus Map(s)	Page
KD BUGS LLC	603 ELNOR ST	SE 1/2 - 1 (0.847 mi.)	AS270 / 6	480

CLEANUP SITES: DEP Cleanup Sites - Contamination Locator Map Listing

A review of the CLEANUP SITES list, as provided by EDR, and dated 08/10/2023 has revealed that there are 3 CLEANUP SITES sites within approximately1 mile of the requested target property.

Site	Address	Direction / Distance	Map ID / Focus Map(s)	Page
EL RINCON MEXICANO	***4109 W SR 574***	***SSE 1/2 - 1 (0.826 mi.)***	***AQ252 / 6***	***464***
DEP Cleanup Site Key: 76695968				
CIRCLE K #7558	***4614 W DR MARTIN LUT***	***S 1/2 - 1 (0.849 mi.)***	***AU273 / 6***	***482***
DEP Cleanup Site Key: 76697029				
CENTRAL FLORIDA PIPE	***4935 DR MARTIN LUTHE***	***SSE 1/2 - 1 (0.950 mi.)***	***BE358 / 5***	***674***
DEP Cleanup Site Key: 76697930				

DEDB: Ethylene Dibromide Database Results

A review of the DEDB list, as provided by EDR, and dated 11/30/2023 has revealed that there is 1 DEDB site within approximately1 mile of the requested target property.

Site	Address	Direction / Distance	Map ID / Focus Map(s)	Page
SHELL-FORBES #795	***1665 N BRANCH FORBES***	***WNW 0 - 1/8 (0.017 mi.)***	***B76 / 2***	***232***
Well Id: 290017201				
Status: TYPE 6 POE FR'd 8/23/18				

DWM CONTAM: DWM CONTAMINATED SITES

A review of the DWM CONTAM list, as provided by EDR, and dated 07/14/2023 has revealed that there are 15 DWM CONTAM sites within approximately1 mile of the requested target property.

Site	Address	Direction / Distance	Map ID / Focus Map(s)	Page
SHELL-FORBES #795	***1665 N BRANCH FORBES***	***WNW 0 - 1/8 (0.017 mi.)***	***B76 / 2***	***232***
Program Site Id: 8733390				
GLOBAL HARVEST	***13514 GLEN HARWELL R***	***WSW 1/4 - 1/2 (0.317 mi.)***	***V139 / 1***	***275***
Program Site Id: 8508960				
RAY PROPERTY	***2401 N HAWK GRIFFIN***	***N 1/4 - 1/2 (0.411 mi.)***	***Z154 / 2***	***288***
Program Site Id: 9200995				
ROBERTS FARMS	***2412 N BETHLEHEM RD***	***N 1/2 - 1 (0.573 mi.)***	***AD178 / 2***	***342***
Program Site Id: 8841691				
TOMS TIRE AND AUTO R	***3801 US HWY 92 E***	***E 1/2 - 1 (0.598 mi.)***	***AE183 / 6***	***348***
Program Site Id: 8840669				
HOOKER JAMES	***13606 US HWY 92 E***	***WSW 1/2 - 1 (0.649 mi.)***	***AG198 / 4***	***381***
Program Site Id: 8625247				
CAPPS PROPERTY	***1925 HAGGERTY RD***	***ENE 1/2 - 1 (0.652 mi.)***	***AH201 / 3***	***390***
Program Site Id: 9801614				
FINA-HAHN & TIRE SER	***3502 W BAKER ST***	***E 1/2 - 1 (0.810 mi.)***	***AN240 / 6***	***415***

DRAFT

Program Site Id: 8624810				
PLANT CITY FOODMART	***3501 W BAKER ST***	***E 1/2 - 1 (0.824 mi.)***	***AN249 / 6***	***428***
Program Site Id: 8625046				
EL RINCON MEXICANO	***4109 W SR 574***	***SSE 1/2 - 1 (0.826 mi.)***	***AQ252 / 6***	***464***
Program Site Id: 8625385				
CIRCLE K #7558	***4614 W DR MARTIN LUT***	***S 1/2 - 1 (0.849 mi.)***	***AU277 / 6***	***487***
Program Site Id: 9701319				
PRESCO STORE # 28	***4612 HWY 574***	***S 1/2 - 1 (0.857 mi.)***	***AU290 / 6***	***521***
Program Site Id: 8625035				
HILLSBOROUGH CNTY-FI	***5302 W THONOTASASSA***	***N 1/2 - 1 (0.948 mi.)***	***BG349 / 2***	***650***
Program Site Id: 8624941				
CENTRAL FLORIDA PIPE	***4935 DR MARTIN LUTHE***	***SSE 1/2 - 1 (0.950 mi.)***	***BE358 / 5***	***674***
Program Site Id: 9807833				
SEVEN STAR	***15634 MARTIN LUTHER***	***S 1/2 - 1 (0.972 mi.)***	***BK368 / 5***	***687***
Program Site Id: 9800814				

Financial Assurance: Financial Assurance Information Listing

A review of the Financial Assurance list, as provided by EDR, has revealed that there are 11 Financial Assurance sites within approximately1 mile of the requested target property.

Site	Address	Direction / Distance	Map ID / Focus Map(s)	Page
SHELL-FORBES #795	***1665 N BRANCH FORBES***	***WNW 0 - 1/8 (0.017 mi.)***	***B72 / 2***	***201***
Database: Financial Assurance 3, Date of Government Version: 11/09/2023 Facility Status: OPEN Facility ID: 8733390				
VERIZON WIRELESS TAM	***4160 BOOT BAY RD.***	***E 1/4 - 1/2 (0.414 mi.)***	***AA156 / 3***	***319***
Database: Financial Assurance 3, Date of Government Version: 11/09/2023 Facility Status: OPEN Facility ID: 9602010				
PARKESDALE FARMS INC	***3914 TANNER RD***	***SW 1/2 - 1 (0.612 mi.)***	***AF188 / 5***	***356***
Database: Financial Assurance 3, Date of Government Version: 11/09/2023 Facility Status: OPEN Facility ID: 8841689				
D & J FARMS	3829 TANNER RD	SW 1/2 - 1 (0.718 mi.)	AL215 / 5	401
Database: Financial Assurance 3, Date of Government Version: 11/09/2023 Facility Status: OPEN Facility ID: 8508933				
PLANT CITY FOODMART	***3501 W BAKER ST***	***E 1/2 - 1 (0.824 mi.)***	***AN249 / 6***	***428***
Database: Financial Assurance 3, Date of Government Version: 11/09/2023 Facility Status: OPEN Facility ID: 8625046				
CIRCLE K #7558	***4614 W DR MARTIN LUT***	***S 1/2 - 1 (0.849 mi.)***	***AU277 / 6***	***487***
Database: Financial Assurance 3, Date of Government Version: 11/09/2023 Facility Status: OPEN Facility ID: 9701319				
PRESCO STORE # 28	***4612 HWY 574***	***S 1/2 - 1 (0.857 mi.)***	***AU290 / 6***	***521***
Database: Financial Assurance 3, Date of Government Version: 11/09/2023				

DRAFT

Facility Status: OPEN
Facility ID: 8625035

PARKE FAMILY HOLDING 3719 TANNER RD SSW 1/2 - 1 (0.944 mi.) BH344 / 5 646
Database: Financial Assurance 3, Date of Government Version: 11/09/2023
Facility Status: CLOSED
Facility ID: 8841687

HILLSBOROUGH CNTY-FI 5302 W THONOTASASSA N 1/2 - 1 (0.948 mi.) BG349 / 2 650
Database: Financial Assurance 3, Date of Government Version: 11/09/2023
Facility Status: OPEN
Facility ID: 8624941

JACKSON EXPRESS TRAN 3509 STATE ROAD 574 SE 1/2 - 1 (0.949 mi.) BF353 / 6 667
Database: Financial Assurance 3, Date of Government Version: 11/09/2023
Facility Status: CLOSED
Facility ID: 9811719

SEVEN STAR 15634 MARTIN LUTHER S 1/2 - 1 (0.972 mi.) BK368 / 5 687
Database: Financial Assurance 3, Date of Government Version: 11/09/2023
Facility Status: OPEN
Facility ID: 9800814

HAZ WASTE: Hazardous Waste Information Listing

A review of the HAZ WASTE list, as provided by EDR, and dated 11/10/2023 has revealed that there are 154 HAZ WASTE sites within approximately1 mile of the requested target property.

Site	Address	Direction / Distance	Map ID / Focus Map(s)	Page
GERALD P SMITH STOCK	5302 GLEN HOWELL RD	W 0 - 1/8 (0.011 mi.)	67 / 2	197
BRATT ENTERPRISES	5316 CINDY KAY	N 0 - 1/8 (0.027 mi.)	F83 / 5	238
WEITZ WILLIAM KENT	5208 WARD	W 0 - 1/8 (0.027 mi.)	86 / 5	240
DINOSAUR WORLD INC	5145 HARVEY TEW	N 0 - 1/8 (0.029 mi.)	87 / 2	240
LARISEY PUMP REPAIR	4426 BETHLEHEM	SSW 0 - 1/8 (0.046 mi.)	88 / 4	241
CAR SALES GROUP	4475 US 92 W	E 0 - 1/8 (0.046 mi.)	89 / 6	241
GREEN INDUSTRIES INC	5855 HARVEY TEW	N 0 - 1/8 (0.052 mi.)	90 / 2	242
RIGHT WAY PRESSURE C	5309 KEENE	WSW 0 - 1/8 (0.061 mi.)	91 / 5	242
DAVIDS CUSTOM CABINE	4504 JOE SANCHEZ	N 0 - 1/8 (0.066 mi.)	P93 / 2	244
JAMES PERKINS PRESSU	4502 JOE SANCHEZ	N 0 - 1/8 (0.067 mi.)	P94 / 2	245
HOWARDS PICTURE FRAM	4605 BEAUCHAMP	S 0 - 1/8 (0.073 mi.)	99 / 6	251
NEIGHBORHOOD PRINT S	4770 US HWY 92 W	N 0 - 1/8 (0.074 mi.)	100 / 5	252
CHRIS CARLISLE	5352 HARVEY TEW	N 0 - 1/8 (0.081 mi.)	O102 / 2	256
DEPIERO ROBERT	6002 EMERALD GLEN	N 0 - 1/8 (0.083 mi.)	103 / 5	256
GREGORY ROGERS DBA F	5706 GLEN HARWELL	S 0 - 1/8 (0.084 mi.)	104 / 2	257
ROUSE HOUSE DESIGN	901 HAGGARD	SE 0 - 1/8 (0.092 mi.)	105 / 5	257
SYLVIA TORRES AUTO R	4421 92	E 0 - 1/8 (0.111 mi.)	106 / 6	258
WOODARDS NURSERY	1405 ROGERS	SSW 0 - 1/8 (0.112 mi.)	107 / 5	258
SEYMOUR JOSEPH	1406 GORDON	S 1/8 - 1/4 (0.138 mi.)	108 / 5	259
EMERALD HILL NURSERY	1907 HAWK GRIFFIN N	N 1/8 - 1/4 (0.155 mi.)	109 / 2	259
TULLOHS PEST CONTROL	4327 LARK DR	WSW 1/8 - 1/4 (0.191 mi.)	R111 / 4	260
TULLOHS PEST CONTROL	4327 LARK	WSW 1/8 - 1/4 (0.191 mi.)	R112 / 4	261
SIRGIA E SANCHEZ	802 PEARL MARY	S 1/8 - 1/4 (0.195 mi.)	113 / 5	261
BALDEMAR NAVAS CLEAN	2001 HAWK GRIFFIN	N 1/8 - 1/4 (0.227 mi.)	114 / 2	262
JAMY BARRONS FILL DI	5526 HARVEY TEW	N 1/8 - 1/4 (0.230 mi.)	115 / 2	262
SPRINGER LAWN CARE	13821 MEADOW OAKS	WSW 1/8 - 1/4 (0.230 mi.)	S116 / 4	263
RUSSELL C FEYOCK	950 TANNER	WSW 1/8 - 1/4 (0.232 mi.)	117 / 5	263
TRACTOR PARTS OF PLA	4288 US 92 UNIT 6	E 1/8 - 1/4 (0.235 mi.)	118 / 6	264
DELGADO JERRY	4310 LARK	SW 1/8 - 1/4 (0.242 mi.)	119 / 4	264

EXECUTIVE SUMMARY

Site	Address	Direction / Distance	Map ID / Focus Map(s)	Page
JOHNS MOBILE HOME RE	2202 FORBES	N 1/8 - 1/4 (0.243 mi.)	120 / 2	265
VANTILBURG JAMES	13812 MEADOW OAKS	WSW 1/8 - 1/4 (0.249 mi.)	S121 / 4	265
L & H CONCRETE SERVI	1150 FLETCHER BUSINE	E 1/4 - 1/2 (0.256 mi.)	T122 / 6	266
MOORE DELBERT	1150 FLETCHER	E 1/4 - 1/2 (0.256 mi.)	T123 / 6	266
AAA CLEANING SYSTEMS	13804 MEADOW OAKS	WSW 1/4 - 1/2 (0.268 mi.)	126 / 4	268
FORD PAUL M	4307 COUNTRY HILLS	SE 1/4 - 1/2 (0.271 mi.)	127 / 6	268
R & D EXPRESS CORPOR	419 ABIGAIL	S 1/4 - 1/2 (0.271 mi.)	128 / 6	269
JIMMY SKEENS CONCRET	2510 BROCK	ENE 1/4 - 1/2 (0.289 mi.)	129 / 2	269
ANN WALDRONS PORCELI	6415 ROCK	NNW 1/4 - 1/2 (0.292 mi.)	130 / 1	270
FGT CARRIERS INC	3801 JOE SANCHEZ	ENE 1/4 - 1/2 (0.309 mi.)	132 / 3	271
JOHNSON JESSE V II	1206 FLETCHER STE TT	E 1/4 - 1/2 (0.310 mi.)	U134 / 6	271
DIXIE FIRE PROTECTIO	2248 BRANCH FORBES	N 1/4 - 1/2 (0.316 mi.)	136 / 2	272
BROWN DAVID A	4445 COUNTRY HILLS	SSE 1/4 - 1/2 (0.321 mi.)	W140 / 6	278
BURR SHARMAINE	305 MARY BETH	SSE 1/4 - 1/2 (0.344 mi.)	W141 / 6	278
BIG MAC LAWNMOWER RE	4140 BETHLEHEM	S 1/4 - 1/2 (0.376 mi.)	145 / 4	280
BETTY JO SHIRLEY	13751 92	W 1/4 - 1/2 (0.377 mi.)	146 / 4	280
HARLEY BROOK FOR BY	4274 PROMENADE	ENE 1/4 - 1/2 (0.378 mi.)	147 / 6	281
CASTANEDA FIDEL	921 PARKER FORBES	SW 1/4 - 1/2 (0.386 mi.)	150 / 5	284
SWABODA MICKEY N DBA	5241 STAFFORD	NNW 1/4 - 1/2 (0.427 mi.)	158 / 2	333
KENNETH HARRIS	13740 92	SW 1/4 - 1/2 (0.437 mi.)	159 / 4	333
SIBLEYS AUDIO VIDEO	4501 ETHAN	SSE 1/4 - 1/2 (0.443 mi.)	160 / 6	334
DUFFY PATRICK M/DBA/	4609 SUMMER WIND	S 1/4 - 1/2 (0.462 mi.)	162 / 6	334
MARSHALL FOXWORTHY	3605 JOE SANCHEZ	ENE 1/4 - 1/2 (0.465 mi.)	163 / 3	335
SYKES ROSS	4655 EASTWIND	S 1/4 - 1/2 (0.483 mi.)	165 / 6	336
STRICKLAND TRAVIS KE	5102 THONOTOSASSA E	NNE 1/4 - 1/2 (0.483 mi.)	166 / 2	336
SUN BAY FORKLIFT COM	13664 US HIGHWAY 92	SW 1/2 - 1 (0.525 mi.)	AB167 / 4	337
SUN BAY FORKLIFT COM	13664 US HIGHWAY 92	SW 1/2 - 1 (0.525 mi.)	AB168 / 4	337
BARICSKA ZOLTAN	13664 US HIGHWAY 92	SW 1/2 - 1 (0.525 mi.)	AB169 / 4	338
BARICSKA ZOLTAN	13664 US HIGHWAY 92	SW 1/2 - 1 (0.525 mi.)	AB170 / 4	338
HAWAIIAN POOL SERVIC	2301 MILLARD BOYD	WNW 1/2 - 1 (0.527 mi.)	172 / 2	339
TAMPA OBSTETRICS DBA	514 SUGAR CREEK BUSI	E 1/2 - 1 (0.538 mi.)	AC173 / 6	339
EXODUS WOMEN'S CENTE	514 SUGAR CREEK BUSI	E 1/2 - 1 (0.538 mi.)	AC174 / 6	340
JOSEPH A DELALLO	4608 COUNTRY HILLS	S 1/2 - 1 (0.539 mi.)	175 / 6	340
JOE BARRONS TRUCKING	2525 BETHLEHEM	N 1/2 - 1 (0.580 mi.)	179 / 1	346
RAMIREZ ABDIEL	4721 SILKRUN	S 1/2 - 1 (0.581 mi.)	180 / 6	347
PC POWERSPORTS	2814 SUNNY POINT	NNE 1/2 - 1 (0.584 mi.)	181 / 2	347
JOANNE SMITH	4620 COUNTRY HILLS	S 1/2 - 1 (0.586 mi.)	182 / 6	348
SOUTHERN FOLIAGE	2230 FRITZKE	WNW 1/2 - 1 (0.600 mi.)	185 / 1	355
SMITH DANIEL TERRY	4801 VALHALLA	N 1/2 - 1 (0.601 mi.)	186 / 3	355
H & R HANDYMAN SERVI	2818 ANNIE SMITH	NNE 1/2 - 1 (0.612 mi.)	187 / 2	356
IRRIGATION INC	5301 FULWOOD	NNW 1/2 - 1 (0.616 mi.)	190 / 2	376
BELMONTES ESPERANZA	3804 BOOT BAY	ENE 1/2 - 1 (0.627 mi.)	191 / 3	376
DEAN AND CAROLS TREE	606 MIDWOOD	S 1/2 - 1 (0.628 mi.)	192 / 5	377
ELEGANT CONCRETE DES	6030 ROLLING VISTA	S 1/2 - 1 (0.638 mi.)	193 / 4	377
BRUCE M KING	4716 HUNTS	S 1/2 - 1 (0.645 mi.)	194 / 6	378
J L ENTERPRISES	4510 FRITZKE	WSW 1/2 - 1 (0.665 mi.)	202 / 4	393
S & S TRANSPORT INC	4601 COPPER	S 1/2 - 1 (0.667 mi.)	AI203 / 6	394
SMITH JAMES R	3849 TANNER	SW 1/2 - 1 (0.671 mi.)	205 / 5	396
KENNETH O MC DONALD	602 MIDWOOD	S 1/2 - 1 (0.690 mi.)	AJ207 / 5	397
ELEGANCE BY L A	6005 ROLLING VISTA	S 1/2 - 1 (0.693 mi.)	208 / 5	397
PHILLIP A MEUMANN FO	4609 HUNTS	S 1/2 - 1 (0.696 mi.)	AI209 / 6	398
PHILLIP D BARNETT PR	511 MIDWOOD	S 1/2 - 1 (0.700 mi.)	AJ210 / 5	398
TERRY BRASWELLS PRES	3821 LESLIE BELL	SSW 1/2 - 1 (0.709 mi.)	AK211 / 5	399
MOEHRING DONALD BRUC	3815 LESLIE BELL	SSW 1/2 - 1 (0.714 mi.)	AK212 / 5	399
JESSES CABINETRY IIN	805 ENTERPRISE	E 1/2 - 1 (0.716 mi.)	213 / 6	400
MILLERS ANTIQUE AUTO	13582 92	WSW 1/2 - 1 (0.716 mi.)	214 / 4	400

DRAFT

EXECUTIVE SUMMARY

Site	Address	Direction / Distance	Map ID / Focus Map(s)	Page
DAVIS BOBCAT SERVICE	3915 SUMNER	S 1/2 - 1 (0.720 mi.)	217 / 5	402
PLANT CITY AWNING CO	3830 TANNER	SW 1/2 - 1 (0.721 mi.)	AL218 / 5	403
BILLY LAWSON JR TIRE	2316 KIRKLAND	WNW 1/2 - 1 (0.723 mi.)	219 / 1	403
JERRYS CLEANING SERV	4105 THREE OAKS	NE 1/2 - 1 (0.732 mi.)	223 / 3	405
PAT'S PUMP SALES & S	702 ENTERPRISE	E 1/2 - 1 (0.740 mi.)	224 / 6	405
SNL DELIVERIES INC	4663 COPPER	S 1/2 - 1 (0.745 mi.)	225 / 6	406
AW MOORE HAULING SER	3311 JOE SANCHEZ	ENE 1/2 - 1 (0.746 mi.)	226 / 3	406
CHRISTOPHER MEEKS	4722 BLOOM	SSE 1/2 - 1 (0.749 mi.)	227 / 6	407
WEAVER BOBBY L	4308 THONOTOSASSA	NNE 1/2 - 1 (0.759 mi.)	228 / 3	407
MURPHY WALTER T	1005 WHITEHURST	ENE 1/2 - 1 (0.773 mi.)	230 / 6	409
FRYES HAULING BY ALB	412 PEVETTI	ESE 1/2 - 1 (0.777 mi.)	231 / 6	409
KEYS BILLY	5107 MOLL ACRES	S 1/2 - 1 (0.786 mi.)	232 / 5	410
JOHNSON NURSERY	4630 REOLA	W 1/2 - 1 (0.794 mi.)	233 / 4	410
TERRY D SPEER RESIDE	6001 STAFFORD	N 1/2 - 1 (0.797 mi.)	234 / 2	411
DRAWDY GLASS	2376 KIRKLAND	WNW 1/2 - 1 (0.806 mi.)	236 / 1	412
BROADWAY NEW AND USE	3502 BAKER	E 1/2 - 1 (0.810 mi.)	AN237 / 6	412
JERICHO FALLS	2510 FRITZKE	NW 1/2 - 1 (0.810 mi.)	AO242 / 1	421
JOHNS UPHOLSTERY	2806 CHERRY TREE	NNE 1/2 - 1 (0.812 mi.)	243 / 3	422
QUICK SILVER MAINTEN	4733 BLOOM	S 1/2 - 1 (0.824 mi.)	AP246 / 6	424
DANIELS AUTO SALES	4001 574 SR	SE 1/2 - 1 (0.828 mi.)	AS257 / 6	472
SHOESTRING GRAPHICS	5816 STAFFORD	N 1/2 - 1 (0.829 mi.)	258 / 2	473
EL TORO TIRE CORPORA	4304 574 W	SSE 1/2 - 1 (0.830 mi.)	AR261 / 6	474
BOBS AUTOMOTIVE	4308 SR 574 W	SSE 1/2 - 1 (0.830 mi.)	AR263 / 6	475
HERB WRIGHT	607 WALTER	E 1/2 - 1 (0.840 mi.)	AT266 / 6	478
HONORS ALTON	605 WALTER APT G	E 1/2 - 1 (0.840 mi.)	AT267 / 6	479
WOODS CONCRETE PUMPI	4740 BLOOM	S 1/2 - 1 (0.841 mi.)	AP268 / 6	479
PERSONAL TOUCH ROSE	4610 REOLA	WSW 1/2 - 1 (0.845 mi.)	269 / 4	480
KARL WALLERS LAWN CA	2521 FRITZKE	NW 1/2 - 1 (0.847 mi.)	AO271 / 1	481
VICTOR H NAJERA	4504 574 STE 51	S 1/2 - 1 (0.859 mi.)	AW292 / 6	543
MARIO A GONZALEZ	4504 574	S 1/2 - 1 (0.859 mi.)	AW293 / 6	544
C & S QUALITY CARS	3409 BAKER ST W	E 1/2 - 1 (0.860 mi.)	AT294 / 6	544
ALDERMAN STEVE M	5401 THONOTOSASSA	NNW 1/2 - 1 (0.866 mi.)	297 / 2	545
QUALITY CONCRETE COA	609 ELNOR ST	SE 1/2 - 1 (0.870 mi.)	298 / 6	546
HUTCHINSON WELDING	3749 TANNER	SSW 1/2 - 1 (0.874 mi.)	299 / 5	546
S AND O GREENWORKS	4944 MLK	SSE 1/2 - 1 (0.878 mi.)	300 / 5	547
JN THOMPSON FIRE EQU	203 WALTER	ESE 1/2 - 1 (0.883 mi.)	301 / 6	547
SOMERLOTT TRUCKING O	306 WALTER	ESE 1/2 - 1 (0.891 mi.)	302 / 6	548
PLANT CITY AUTO AND	3703 574 SR	SE 1/2 - 1 (0.897 mi.)	AX303 / 6	548
MULLIS CARLOS M JR	3701 574	SE 1/2 - 1 (0.899 mi.)	AX306 / 6	553
LI BODY & REPAIR INC	3405 OAK	ESE 1/2 - 1 (0.903 mi.)	308 / 6	554
GUSS AUTO REPAIR	4757 574	S 1/2 - 1 (0.906 mi.)	AY310 / 6	555
DOVER DISCOUNT MUFFL	3813 BETHLEHEM	S 1/2 - 1 (0.907 mi.)	AZ311 / 4	556
H & H RADIATOR & STE	4801 574	S 1/2 - 1 (0.914 mi.)	AY313 / 5	561
LOCO MOTORS	5024 MLK	SSE 1/2 - 1 (0.915 mi.)	BA314 / 5	561
H INTER DEALER INC	5024 MLK BLVD W	SSE 1/2 - 1 (0.915 mi.)	BA315 / 5	562
N & R MOBILE AUTO RE	4803 574	S 1/2 - 1 (0.922 mi.)	BB316 / 5	562
D MAN WHEELS & DESIG	3206 JOE SANCHEZ RD	ENE 1/2 - 1 (0.922 mi.)	318 / 3	563
VELAZQUEZ PALLETS MA	1107 TURKEY CREEK	S 1/2 - 1 (0.924 mi.)	320 / 6	564
TRIEST AG GROUP INC	***4310 NATIONAL GUARD***	***SSE 1/2 - 1 (0.930 mi.)***	***BD326 / 6***	***595***
JAMES M CALDWELL EQU	1310 WHITEHURST	ENE 1/2 - 1 (0.930 mi.)	333 / 3	637
KEVIN BARRONS TRACTO	4938 MLK	SSE 1/2 - 1 (0.932 mi.)	BE334 / 5	638
BARRERA AUTOMOTIVE	4807 574	S 1/2 - 1 (0.934 mi.)	BC336 / 5	641
D AND R TOWING	4807 MLK	S 1/2 - 1 (0.934 mi.)	BC338 / 5	642
SUTTION LARRY EUGENE	3603 574	SE 1/2 - 1 (0.940 mi.)	BF339 / 6	642
QUALITY SEPTIC INC	3801 BETHLEHEM	S 1/2 - 1 (0.942 mi.)	AZ341 / 4	643
VA TRUCKING	5415 THONOTOSASSA	NNW 1/2 - 1 (0.945 mi.)	BI345 / 2	647

DRAFT

EXECUTIVE SUMMARY

Site	Address	Direction / Distance	Map ID / Focus Map(s)	Page
CORK KNIGHTS FIRE ST	5302 THONOTOSASSA	N 1/2 - 1 (0.948 mi.)	BG347 / 2	648
DYE JERRY	4817 LYNN OAKS	W 1/2 - 1 (0.950 mi.)	356 / 4	672
ANDREW STEELE	4935 MLK STE 277	SSE 1/2 - 1 (0.950 mi.)	BE359 / 5	679
EAST HILLSBOROUGH AP	5118 MLK	S 1/2 - 1 (0.958 mi.)	361 / 5	682
CHARLES LOETSCHER JR	3605 574	SE 1/2 - 1 (0.958 mi.)	BF362 / 6	683
POLAR BRITE PRESSURE	4811 LYNN OAKS	WSW 1/2 - 1 (0.959 mi.)	363 / 4	683
AUGUSTINE CONCRETE L	3305 GLORIA	E 1/2 - 1 (0.968 mi.)	365 / 6	684
RALPHS USED CARS	15634 MLK	S 1/2 - 1 (0.972 mi.)	BK367 / 5	686
FAMY TIRE	15640 MLK	S 1/2 - 1 (0.974 mi.)	BK370 / 5	698
JANKOWSKIS DAY AND N	3507 574 SR W	SE 1/2 - 1 (0.980 mi.)	BL376 / 6	704
JANKOWSKIS DAY AND N	3507 574	SE 1/2 - 1 (0.980 mi.)	BL378 / 6	713
DAVID SCOTT COLLINS	3304 LAKE	ESE 1/2 - 1 (0.981 mi.)	379 / 6	713
LAWNS INC	4801 LYNN OAKS	WSW 1/2 - 1 (0.991 mi.)	386 / 4	718

HW GEN: Hazardous Waste Generators

A review of the HW GEN list, as provided by EDR, and dated 08/11/2023 has revealed that there is 1 HW GEN site within approximately1 mile of the requested target property.

Site	Address	Direction / Distance	Map ID / Focus Map(s)	Page
TRIEST AG GROUP INC	***4310 NATIONAL GUARD***	***SSE 1/2 - 1 (0.930 mi.)***	***BD326 / 6***	***595***

TIER 2: Tier 2 Facility Listing

A review of the TIER 2 list, as provided by EDR, and dated 12/31/2022 has revealed that there are 10 TIER 2 sites within approximately1 mile of the requested target property.

Site	Address	Direction / Distance	Map ID / Focus Map(s)	Page
DUKES FARM	1303 ROGERS ROAD	N 0 - 1/8 (0.009 mi.)	F66 / 5	195
A T AND T WIRELESS -	4813 BEAUCHAMPS ROAD	S 0 - 1/8 (0.071 mi.)	98 / 5	249
G AND F FARMS - FRAN	5360 HARVEY TEW ROAD	N 0 - 1/8 (0.078 mi.)	O101 / 2	252
VERIZON WIRELESS TAM	***4160 BOOT BAY RD.***	***E 1/4 - 1/2 (0.414 mi.)***	***AA156 / 3***	***319***
Facility Id: 6638561				
Facility Id: 7255660				
Facility Id: 6374662				
Facility Id: 4522073				
Facility Id: 7098620				
**Additional key fields are available in the Map Findings section*				
PARKESDALE FARMS INC	***3914 TANNER RD***	***SW 1/2 - 1 (0.612 mi.)***	***AF188 / 5***	***356***
Facility Id: 4491501				
Facility Id: 4300752				
Facility Id: 4997206				
ROSEMONT FARMS	***510 NORTH TURKEY CRE***	***S 1/2 - 1 (0.670 mi.)***	***204 / 6***	***394***
TRIEST AG GROUP INC	***4310 NATIONAL GUARD***	***SSE 1/2 - 1 (0.930 mi.)***	***BD326 / 6***	***595***
Facility Id: 4561120				
Facility Id: 5017794				
Facility Id: 3994795				
PLANT CITY, FL	***4310 NATIONAL GUARD***	***SSE 1/2 - 1 (0.930 mi.)***	***BD332 / 6***	***632***
Facility Id: 4089113				
THONATOSASSA - FLF18	5425 THONOTOSASSA RD	NNW 1/2 - 1 (0.956 mi.)	BI360 / 2	679

DRAFT

Facility Id: 6635290 Facility Id: 7086680 Facility Id: 7250077 Facility Id: 6792449				
DIAMOND R FERTILIZER Facility Id: 5409632 Facility Id: 4566734 Facility Id: 6110592 Facility Id: 5049600 Facility Id: 3994363 **Additional key fields are available in the Map Findings section*	3507 STATE ROAD 574	SE 1/2 - 1 (0.980 mi.)	BL377 / 6	705

NPDES: Wastewater Facility Regulation Database

A review of the NPDES list, as provided by EDR, and dated 07/18/2023 has revealed that there are 14 NPDES sites within approximately1 mile of the requested target property.

Site	Address	Direction / Distance	Map ID / Focus Map(s)	Page
SPEER MHP WWTF Status: A Facility ID: FLA012194	1955 BRANCH FORBES R	N 0 - 1/8 (0.019 mi.)	A79 / 2	236
RAINBOW ROCK MOBILE Status: A Facility ID: FLA012240	1150 FLETCHER LN	E 1/4 - 1/2 (0.256 mi.)	T125 / 6	267
ROBINSON'S ORANGE MO Status: A Facility ID: FLA012253	4002 US HIGHWAY 92 W	E 1/4 - 1/2 (0.467 mi.)	164 / 6	335
FAITH CHRISTIAN ACAD Status: A Facility ID: FLR20FW29	3617 W REYNOLDS ST	ESE 1/2 - 1 (0.730 mi.)	AM222 / 6	404
LOETSCHER'S BODY SHO Status: A Facility ID: FLR05F685	4306 SR-574 WEST	SSE 1/2 - 1 (0.827 mi.)	AR255 / 6	470
BREEZE RV Status: A Facility ID: FLR10VW13	3500 W BAKER ST	E 1/2 - 1 (0.829 mi.)	AN259 / 6	473
FOREMAN'S AUTO SERVI Status: A Facility ID: FLR05A912	***4303 S.R. 574 WEST***	***SSE 1/2 - 1 (0.850 mi.)***	***278 / 6***	***515***
RED BERRY PLACE FARM Status: A Facility ID: FLR10RW60	3841 BETHLEHEM RD	S 1/2 - 1 (0.853 mi.)	AV283 / 4	519
SUMMER CREEK TOWNHOM Status: A Facility ID: FLR20EL34	-	SE 1/2 - 1 (0.902 mi.)	307 / 6	553
STATE ROAD NO. 574 (Status: A Facility ID: FLR10KO80		SSE 1/2 - 1 (0.903 mi.)	309 / 5	554
SR 574		SE 1/2 - 1 (0.982 mi.)	BL380 / 6	714

DRAFT

Status: A Facility ID: FLR10RA75				
SR 574 E7N30 Status: A Facility ID: FLR10UX58		SE 1/2 - 1 (0.982 mi.)	BL381 / 6	714
CR 581 (CORK PRAIRIE Status: A Facility ID: FLR10OS93		ENE 1/2 - 1 (0.984 mi.)	BN384 / 3	716
15620 MLK Status: A Facility ID: FLR10KT61	15620 MARTIN LUTHER	S 1/2 - 1 (0.991 mi.)	BO387 / 5	718

UST FINDER RELEASE: UST Finder Releases Database

A review of the UST FINDER RELEASE list, as provided by EDR, and dated 06/08/2023 has revealed that there are 14 UST FINDER RELEASE sites within approximately1 mile of the requested target property.

Site	Address	Direction / Distance	Map ID / Focus Map(s)	Page
CITGO-FORBES #795	***1665 BRANCH FORBES R***	***WNW 0 - 1/8 (0.017 mi.)***	***B69 / 2***	***198***
GLOBAL HARVEST	13514 GLEN HARWELL R	WSW 1/4 - 1/2 (0.317 mi.)	V137 / 1	273
RAY PROPERTY	***2401 N HAWK GRIFFIN***	***N 1/4 - 1/2 (0.411 mi.)***	***Z153 / 2***	***286***
ROBERTS FARMS	2412 N BETHLEHEM RD	N 1/2 - 1 (0.573 mi.)	AD176 / 2	341
HOOKER JAMES	***13606 US HWY 92 E***	***WSW 1/2 - 1 (0.649 mi.)***	***AG196 / 4***	***378***
CAPPS PROPERTY	1925 HAGGERTY RD	ENE 1/2 - 1 (0.652 mi.)	AH199 / 3	389
FINA-HAHN & TIRE SER	***3502 W BAKER ST***	***E 1/2 - 1 (0.810 mi.)***	***AN238 / 6***	***413***
PLANT CITY FOODMART	***3501 W BAKER ST***	***E 1/2 - 1 (0.824 mi.)***	***AN248 / 6***	***425***
EL RINCON MEXICANO	***4109 W SR 574***	***SSE 1/2 - 1 (0.826 mi.)***	***AQ254 / 6***	***469***
CIRCLE K #7558	***4614 W MARTIN LUTHER***	***S 1/2 - 1 (0.849 mi.)***	***AU275 / 6***	***484***
PRESCO STORE # 28	***4612 HWY 574***	***S 1/2 - 1 (0.857 mi.)***	***AU291 / 6***	***541***
HILLSBOROUGH CNTY-FI	***5302 W THONOTASASSA***	***N 1/2 - 1 (0.948 mi.)***	***BG348 / 2***	***648***
CENTRAL FLORIDA PIPE	***4935 DR MARTIN LUTHE***	***SSE 1/2 - 1 (0.950 mi.)***	***BE357 / 5***	***673***
SEVEN STAR	***15634 MARTIN LUTHER***	***S 1/2 - 1 (0.972 mi.)***	***BK366 / 5***	***684***

UST FINDER: UST Finder Database

A review of the UST FINDER list, as provided by EDR, and dated 06/08/2023 has revealed that there are 13 UST FINDER sites within approximately1 mile of the requested target property.

Site	Address	Direction / Distance	Map ID / Focus Map(s)	Page
CITGO-FORBES #795	***1665 BRANCH FORBES R***	***WNW 0 - 1/8 (0.017 mi.)***	***B69 / 2***	***198***
EUGENE ROACH	4710 N BETHLEHEM RD	S 0 - 1/8 (0.070 mi.)	Q95 / 1	245
RAY PROPERTY	***2401 N HAWK GRIFFIN***	***N 1/4 - 1/2 (0.411 mi.)***	***Z153 / 2***	***286***
HOOKER JAMES	***13606 US HWY 92 E***	***WSW 1/2 - 1 (0.649 mi.)***	***AG196 / 4***	***378***
FINA-HAHN & TIRE SER	***3502 W BAKER ST***	***E 1/2 - 1 (0.810 mi.)***	***AN238 / 6***	***413***
PLANT CITY FOODMART	***3501 W BAKER ST***	***E 1/2 - 1 (0.824 mi.)***	***AN248 / 6***	***425***
EL RINCON MEXICANO	***4109 W SR 574***	***SSE 1/2 - 1 (0.826 mi.)***	***AQ254 / 6***	***469***
CIRCLE K #7558	***4614 W MARTIN LUTHER***	***S 1/2 - 1 (0.849 mi.)***	***AU275 / 6***	***484***
PRESCO STORE # 28	***4612 HWY 574***	***S 1/2 - 1 (0.857 mi.)***	***AU291 / 6***	***541***
HILLSBOROUGH CNTY-FI	***5302 W THONOTASASSA***	***N 1/2 - 1 (0.948 mi.)***	***BG348 / 2***	***648***
CENTRAL FLORIDA PIPE	***4935 DR MARTIN LUTHE***	***SSE 1/2 - 1 (0.950 mi.)***	***BE357 / 5***	***673***
SEVEN STAR	***15634 MARTIN LUTHER***	***S 1/2 - 1 (0.972 mi.)***	***BK366 / 5***	***684***
FL DEPT OF TRANSPORT	15640 MARTIN LUTHER	S 1/2 - 1 (0.974 mi.)	BK371 / 5	699

EXECUTIVE SUMMARY

EDR HIGH RISK HISTORICAL RECORDS

EDR Exclusive Records

EDR Hist Auto: EDR Exclusive Historical Auto Stations

A review of the EDR Hist Auto list, as provided by EDR, has revealed that there are 8 EDR Hist Auto sites within approximately1 mile of the requested target property.

Site	Address	Direction / Distance	Map ID / Focus Map(s)	Page
UNITED OIL CO INC	1665 BRANCH FORBES R	WNW 0 - 1/8 (0.017 mi.)	B75 / 2	232
DADE CITY CHEVRON LL	4403 TINA LN	SE 1/4 - 1/2 (0.380 mi.)	Y148 / 6	281
TRANSMISSION CENTER	619 N FORBES RD	S 1/4 - 1/2 (0.448 mi.)	161 / 5	334
SOBHAGYA INC	4602 COPPER LN	S 1/2 - 1 (0.672 mi.)	AI206 / 6	397
HAHNS FINA & TIRE SE	3502 W BAKER STREET	E 1/2 - 1 (0.810 mi.)	AN241 / 6	421
PATEL MAYUR	3501 W BAKER ST	E 1/2 - 1 (0.824 mi.)	AN250 / 6	463
JOGI INC	4612 STATE ROAD 574	S 1/2 - 1 (0.852 mi.)	AU279 / 6	517
C&S TRANSMISSIONS &	3509 STATE ROAD 574	SE 1/2 - 1 (0.949 mi.)	BF354 / 6	671

EDR RECOVERED GOVERNMENT ARCHIVES

Exclusive Recovered Govt. Archives

RGA LUST: Recovered Government Archive Leaking Underground Storage Tank

A review of the RGA LUST list, as provided by EDR, has revealed that there are 22 RGA LUST sites within approximately1 mile of the requested target property.

Site	Address	Direction / Distance	Map ID / Focus Map(s)	Page
FOOD MART-PALS Facility ID: 8733390	1665 N BRANCH FORBES	WNW 0 - 1/8 (0.017 mi.)	B70 / 2	201
UNITED Facility ID: 8733390	1665 N BRANCH FORBES	WNW 0 - 1/8 (0.017 mi.)	B71 / 2	201
SUNOCO #208 Facility ID: 8733390	1665 N BRANCH FORBES	WNW 0 - 1/8 (0.017 mi.)	B74 / 2	232
RAY PROPERTY Facility ID: 9200995	2401 N HAWK GRIFFIN	N 1/4 - 1/2 (0.411 mi.)	Z152 / 2	285
ROBERTS FARMS Facility ID: 8841691	2412 N BETHLEHEM RD	N 1/2 - 1 (0.573 mi.)	AD177 / 2	342
TOMS TIRE AND AUTO R Facility ID: 8840669	3801 US HWY 92 E	E 1/2 - 1 (0.598 mi.)	AE184 / 6	354
HOOKER JAMES Facility ID: 8625247	13606 US HWY 92 E	WSW 1/2 - 1 (0.649 mi.)	AG195 / 4	378
JAMES HOOKER Facility ID: 8625247	13606 US HWY 92 E	WSW 1/2 - 1 (0.649 mi.)	AG197 / 4	380
CAPPS PROPERTY Facility ID: 9801614	1925 HAGGERTY RD	ENE 1/2 - 1 (0.652 mi.)	AH200 / 3	389
FINA-HAHN & TIRE SER	3502 W BAKER ST	E 1/2 - 1 (0.810 mi.)	AN239 / 6	415

DRAFT

EXECUTIVE SUMMARY

Facility ID: 8624810				
PRESCO FOOD STORE #1 Facility ID: 8625046	3501 W BAKER ST	E 1/2 - 1 (0.824 mi.)	AN247 / 6	424
SHOP OK HARDWARE Facility ID: 8625385	4109 W SR 574	SSE 1/2 - 1 (0.826 mi.)	AQ251 / 6	463
EL RINCON MEXICANO Facility ID: 8625385	4109 W SR 574	SSE 1/2 - 1 (0.826 mi.)	AQ253 / 6	468
CIRCLE K #7558 Facility ID: 9701319	4614 W MARTIN LUTHER	S 1/2 - 1 (0.849 mi.)	AU272 / 6	481
CITGO-TURKEY CREEK # Facility ID: 8625035	4612 HWY 574	S 1/2 - 1 (0.857 mi.)	AU285 / 6	520
CITGO-TURKEY CREEK Facility ID: 8625035	4612 HWY 574	S 1/2 - 1 (0.857 mi.)	AU286 / 6	520
TURKEY CREEK CITGO Facility ID: 8625035	4612 HWY 574	S 1/2 - 1 (0.857 mi.)	AU287 / 6	521
PRESCO FOOD STORE #2 Facility ID: 8625035	4612 HWY 574	S 1/2 - 1 (0.857 mi.)	AU288 / 6	521
PRESCO STORE # 28 Facility ID: 8625035	4612 HWY 574	S 1/2 - 1 (0.857 mi.)	AU289 / 6	521
CIRCLE K Facility ID: 9701319	4617 W MARTIN LUTHER	S 1/2 - 1 (0.865 mi.)	AU296 / 6	545
HILLSBOROUGH CNTY-FI Facility ID: 8624941	5302 W THONOTASASSA	N 1/2 - 1 (0.948 mi.)	BG350 / 2	666
SEVEN STAR Facility ID: 9800814	15634 MARTIN LUTHER	S 1/2 - 1 (0.972 mi.)	BK369 / 5	698

DRAFT

MAPPED SITES SUMMARY

Target Property:
BRANCH FORBES RD FROM US 92 TO HARVEY TEW RD
PLANT CITY, FL 33566

MAP ID / FOCUS MAP	SITE NAME	ADDRESS	DATABASE ACRONYMS	DIST (ft. & mi.) DIRECTION
Reg / Multiple	PLANT CITY INDUSTRIA		BROWNFIELDS	4325 0.819 SE
A1 / 2	SPEER MHP	1902 N FORBES ROAD	FINDS	TP
2 / 2	GINO TOWING	1833 BRANCH FORBES 9	HAZ WASTE	TP
B3 / 2	FOOD MART-PAL'S	1665 N FORBES RD	RGA LUST	TP
C4 / 2	SHELL #416-KINGS ASS	1664 BRANCH FORBES R	RGA LUST	TP
C5 / 2	KINGS MARATHON #416	1664 BRANCH FORBES R	RGA LUST	TP
C6 / 2	SHELL-KINGS	1664 BRANCH FORBES R	RGA LUST	TP
C7 / 2	SHELL-KINGS ASSOC IN	1664 BRANCH FORBES R	RGA LUST	TP
C8 / 2	MILES J A OIL COMPAN	1664 BRANCH FORBES R	EDR Hist Auto	TP
C9 / 2	7-ELEVEN STORE #3764	1664 N BRANCH FORBES	UST FINDER, UST FINDER RELEASE	TP
C10 / 2	KINGS MARATHON #412	1664 BRANCH FORBES R	RGA LUST	TP
C11 / 2	CIRCLE M SHELL #4	1664 BRANCH FROBES R	RGA LUST	TP
C12 / 2	7-ELEVEN STORE #3764	1664 N BRANCH FORBES	CLEANUP SITES	TP
C13 / 2	7-ELEVEN STORE #3764	1664 N BRANCH FORBES	LUST, UST, DWM CONTAM, Financial Assuran...	TP
D14 / 1	JOHN CARLO - PLANT C	1907 NORTH BETHLEHEM	TIER 2	TP
E15 / 2	CIRCLE K STORES INC	1609 BRANCH FORBES R	EDR Hist Auto	TP
E16 / 2	CIRCLE K #2707563	5108 GLEN HARWELL RD	UST FINDER, UST FINDER RELEASE	TP
E17 / 2	CIRCLE K STORES INC	5108 GLEN HARWELL RD	EDR Hist Auto	TP
E18 / 2	CIRCLE K #2707563	5108 GLEN HARWELL RD	LUST, UST, SPILLS, DWM CONTAM, Financial...	TP
E19 / 2	CIRCLE K # 2707563	5108 GLEN HARWELL RD	RGA LUST	TP
20 / 5		BRANCH FORBES ROAD @	SPILLS	TP
21 / 5	STRAWBERRY SQUARES	BEAUCAMP ROAD	FINDS	TP
22 / 5	JONES WELDING AND RE	5207 GLEN HARWELL	HAZ WASTE	TP
23 / 5	CLASSICA TRAILERS	5213 KEENE	HAZ WASTE	TP
F24 / 5	TIMBERLINE DEVELOPME	5318 CINDY KAY	HAZ WASTE	TP
25 / 5	ROY CARLISLES PRESSU	5810 92 UNIT 112	HAZ WASTE	TP
G26 / 5	PILGRIM HATHCOCK VIL	5914 HWY 92 W	RGA LUST	TP
G27 / 5	PILGRIM HATHCOCK VIL	5914 HWY 92 W	LUST, UST, CLEANUP SITES, DWM CONTAM	TP
G28 / 5	PILGRIM HATHCOCK VIL	5914 HWY 92 W	UST FINDER, UST FINDER RELEASE	TP
29 / 5	HILLSBORO ARMATURE W	5840 92	HAZ WASTE	TP
30 / 5	DUKES BENSON FARM	1301 ROGERS RD	AST	TP
31 / 5	HARVEYS TV SERVICE	5416 92	HAZ WASTE	TP
H32 / 5	ASAP FABRICATION INC	5340 W US HIGHWAY 92	FINDS	TP
I33 / 5	BENNETTS SERVICE STA	5112 92	HAZ WASTE	TP
I34 / 5	AWWAD LUFTI MIKE	5112 US HIGHWAY 92 W	EDR Hist Auto	TP
I35 / 5	BP-BENNETTS	5112 US HWY 92 W	UST FINDER, UST FINDER RELEASE	TP
I36 / 5	CHEVRON-BENNETTS	5112 US HWY 92 W	RGA LUST	TP
I37 / 5	EXXON-BENNETTS	5112 US HWY 92 W	RGA LUST	TP
I38 / 5	EXXON-BENNETT'S	5112 US HWY 92 W	RGA LUST	TP

MAPPED SITES SUMMARY

Target Property:
BRANCH FORBES RD FROM US 92 TO HARVEY TEW RD
PLANT CITY, FL 33566

MAP ID / FOCUS MAP	SITE NAME	ADDRESS	DATABASE ACRONYMS	DIST (ft. & mi.) DIRECTION		
I39 / 5	BENNETTS AUTO CARE I	5112 92 B	HAZ WASTE	TP		
I40 / 5	92 TIRE SERVICE REPA	5112 US HIGWAY 92 W	SWF/LF, DWM CONTAM	TP		
I41 / 5	BP-BENNETTS	5112 US HWY 92 W	RGA LUST	TP		
I42 / 5	CHEVRON-BENNETTS	5112 US HWY 92 W	SWF/LF, LUST, UST, AST, Financial Assura...	TP		
43 / 5	BENNETTS FINA	5104 US HIGHWAY 92 W	EDR Hist Auto	TP		
44 / 5	SALAZAR MOTORS	5413 92 W	HAZ WASTE	TP		
H45 / 5	ASAP FABRICATION INC	5340 92 W	HAZ WASTE	TP		
J46 / 5	THE HAY EXCHANGE	4950 US HWY 92 W	NPDES	TP		
J47 / 5	THE HAY EXCHANGE	4950 US HWY 92 W	FINDS, ECHO	TP		
48 / 5	AUTOZONE 3825	5202 92 W	HAZ WASTE	TP		
K49 / 5	DELI FOOD STORE-DELI	5110 U.S. HIGHWAY 92	FINDS, ECHO	TP		
I50 / 5	ADVANCE AUTO PARTS 9	5201 92 W	HAZ WASTE	TP		
L51 / 5	LEVIS SALOON	5402 RT US 92	UST	TP		
52 / 5	EPPS NURSERY	5502 TANNER RD	AST	TP		
M53 / 5	HARRWELL FARMS	4906 US HWY 92 W	AST	TP		
K54 / 5	CITGO PC #147	5107 HWY 92 WEST	RGA LUST	TP		
K55 / 5	AVA ANTHONY INC	5107 US HIGHWAY 92 W	EDR Hist Auto	TP		
K56 / 5	PRIME TIME #702	5107 HWY 92 WEST	RGA LUST	TP		
K57 / 5	AVA ANTHONY INC	5117 US HIGHWAY 92 W	EDR Hist Auto	TP		
M58 / 5	HAY EXCHANGE LLC	4950 US 92 W	HAZ WASTE	TP		
K59 / 5	CITGO-PLANT CITY #79	5117 HWY 29 W	LUST, UST, DWM CONTAM, Financial Assuran...	TP		
60 / 6		HIGHWAY 92 & TURKEY	SPILLS	TP		
L61 / 5	SUNDANCE BUG & BUGGY	4815 92 W	HAZ WASTE	TP		
62 / 6	TURKEY CREEK ANIMAL	4645 92 W	HAZ WASTE	TP		
63 / 6		4601 WEST US HWY 92	SPILLS	TP		
64 / 5	AVA ANTHONY INC	1106 N FORBES RD	EDR Hist Auto	TP		
65 / 5	WOODARD MANOR	5304 CINDY KAY	FINDS, ECHO	1 ft.		
F66 / 5	DUKES FARM	1303 ROGERS ROAD	TIER 2	50	0.009	North
67 / 2	GERALD P SMITH STOCK	5302 GLEN HOWELL RD	HAZ WASTE	60	0.011	West
68 / 6	MAGNOLIA EXECUTIVES	4470 US HWY 92 W	FINDS, ECHO	64	0.012	NE
B69 / 2	CITGO-FORBES #795	1665 BRANCH FORBES R	UST FINDER, UST FINDER RELEASE	92	0.017	WNW
B70 / 2	FOOD MART-PALS	1665 N BRANCH FORBES	RGA LUST	92	0.017	WNW
B71 / 2	UNITED	1665 N BRANCH FORBES	RGA LUST	92	0.017	WNW
B72 / 2	SHELL-FORBES #795	1665 N BRANCH FORBES	LUST, UST, Financial Assurance	92	0.017	WNW
B73 / 2	FOOD MART-PALS	1665 BRANCH FORBES R	FINDS, ECHO	92	0.017	WNW
B74 / 2	SUNOCO #208	1665 N BRANCH FORBES	RGA LUST	92	0.017	WNW
B75 / 2	UNITED OIL CO INC	1665 BRANCH FORBES R	EDR Hist Auto	92	0.017	WNW
B76 / 2	SHELL-FORBES #795	1665 N BRANCH FORBES	DEDB, DWM CONTAM	92	0.017	WNW
B77 / 2	FOOD MART-PALS	1665 BRANCH FORBES R	RCRA-VSQG	92	0.017	WNW

DRAFT

MAPPED SITES SUMMARY

Target Property:
BRANCH FORBES RD FROM US 92 TO HARVEY TEW RD
PLANT CITY, FL 33566

MAP ID / FOCUS MAP	SITE NAME	ADDRESS	DATABASE ACRONYMS	DIST (ft. & mi.) DIRECTION
B78 / 2	1665 CITGO-CITGO 166	1665 BRANCH FORBES R	ECHO	92 0.017 WNW
A79 / 2	SPEER MHP WWTF	1955 BRANCH FORBES R	NPDES	101 0.019 North
80 / 2	DINOSAUR WORLD ENTRY	UNKNOWN	FINDS, ECHO	127 0.024 North
D81 / 1	JOHN CARLO I-4 TEMPO	1907 N BETHLEHEM ROA	FINDS	138 0.026 North
D82 / 1	JOHN CARLO, INC.	1907 N BETHLEHEM RD	FINDS, ECHO	138 0.026 North
F83 / 5	BRATT ENTERPRISES	5316 CINDY KAY	HAZ WASTE	141 0.027 North
N84 / 4	HARWELL ESTATES	US 92 & BETHLEHEM RO	FINDS, ECHO	141 0.027 West
N85 / 4		US 92 & BETHLEHEM RD	SPILLS	141 0.027 West
86 / 5	WEITZ WILLIAM KENT	5208 WARD	HAZ WASTE	144 0.027 West
87 / 2	DINOSAUR WORLD INC	5145 HARVEY TEW	HAZ WASTE	153 0.029 North
88 / 4	LARISEY PUMP REPAIR	4426 BETHLEHEM	HAZ WASTE	242 0.046 SSW
89 / 6	CAR SALES GROUP	4475 US 92 W	HAZ WASTE	245 0.046 East
90 / 2	GREEN INDUSTRIES INC	5855 HARVEY TEW	HAZ WASTE	273 0.052 North
91 / 5	RIGHT WAY PRESSURE C	5309 KEENE	HAZ WASTE	324 0.061 WSW
O92 / 2	FRANKLIN FARM KP	RT 2 BOX 886	AST	328 0.062 North
P93 / 2	DAVIDS CUSTOM CABINE	4504 JOE SANCHEZ	HAZ WASTE	348 0.066 North
P94 / 2	JAMES PERKINS PRESSU	4502 JOE SANCHEZ	HAZ WASTE	354 0.067 North
Q95 / 1	EUGENE ROACH	4710 N BETHLEHEM RD	UST FINDER	368 0.070 South
Q96 / 1	EUGENE ROACH	4710 N BETHLEHEM RD	UST, AST	368 0.070 South
97 / 5	NICHOLSONS GARAGE	3701 WHY574	FINDS, ECHO	370 0.070 East
98 / 5	A T AND T WIRELESS -	4813 BEAUCHAMPS ROAD	TIER 2	375 0.071 South
99 / 6	HOWARDS PICTURE FRAM	4605 BEAUCHAMP	HAZ WASTE	383 0.073 South
100 / 5	NEIGHBORHOOD PRINT S	4770 US HWY 92 W	HAZ WASTE	389 0.074 North
O101 / 2	G AND F FARMS - FRAN	5360 HARVEY TEW ROAD	TIER 2	413 0.078 North
O102 / 2	CHRIS CARLISLE	5352 HARVEY TEW	HAZ WASTE	430 0.081 North
103 / 5	DEPIERO ROBERT	6002 EMERALD GLEN	HAZ WASTE	438 0.083 North
104 / 2	GREGORY ROGERS DBA F	5706 GLEN HARWELL	HAZ WASTE	443 0.084 South
105 / 5	ROUSE HOUSE DESIGN	901 HAGGARD	HAZ WASTE	487 0.092 SE
106 / 6	SYLVIA TORRES AUTO R	4421 92	HAZ WASTE	585 0.111 East
107 / 5	WOODARDS NURSERY	1405 ROGERS	HAZ WASTE	594 0.112 SSW
108 / 5	SEYMOUR JOSEPH	1406 GORDON	HAZ WASTE	729 0.138 South
109 / 2	EMERALD HILL NURSERY	1907 HAWK GRIFFIN N	HAZ WASTE	816 0.155 North
110 / 5	PLANT CITY LF (TURKE	TURKEY CREEK	SWF/LF	892 0.169 SSE
R111 / 4	TULLOHS PEST CONTROL	4327 LARK DR	HAZ WASTE	1010 0.191 WSW
R112 / 4	TULLOHS PEST CONTROL	4327 LARK	HAZ WASTE	1010 0.191 WSW
113 / 5	SIRGIA E SANCHEZ	802 PEARL MARY	HAZ WASTE	1029 0.195 South
114 / 2	BALDEMAR NAVAS CLEAN	2001 HAWK GRIFFIN	HAZ WASTE	1199 0.227 North
115 / 2	JAMY BARRONS FILL DI	5526 HARVEY TEW	HAZ WASTE	1213 0.230 North
S116 / 4	SPRINGER LAWN CARE	13821 MEADOW OAKS	HAZ WASTE	1216 0.230 WSW

DRAFT

MAPPED SITES SUMMARY

Target Property:
BRANCH FORBES RD FROM US 92 TO HARVEY TEW RD
PLANT CITY, FL 33566

MAP ID / FOCUS MAP	SITE NAME	ADDRESS	DATABASE ACRONYMS	DIST (ft. & mi.) DIRECTION		
117 / 5	RUSSELL C FEYOCK	950 TANNER	HAZ WASTE	1225	0.232	WSW
118 / 6	TRACTOR PARTS OF PLA	4288 US 92 UNIT 6	HAZ WASTE	1243	0.235	East
119 / 4	DELGADO JERRY	4310 LARK	HAZ WASTE	1277	0.242	SW
120 / 2	JOHNS MOBILE HOME RE	2202 FORBES	HAZ WASTE	1282	0.243	North
S121 / 4	VANTILBURG JAMES	13812 MEADOW OAKS	HAZ WASTE	1314	0.249	WSW
T122 / 6	L & H CONCRETE SERVI	1150 FLETCHER BUSINE	HAZ WASTE	1350	0.256	East
T123 / 6	MOORE DELBERT	1150 FLETCHER	HAZ WASTE	1350	0.256	East
T124 / 6	RAINBOW ROCK MHP WWT	1150 FLETCHER LN	FINDS	1350	0.256	East
T125 / 6	RAINBOW ROCK MOBILE	1150 FLETCHER LN	NPDES	1350	0.256	East
126 / 4	AAA CLEANING SYSTEMS	13804 MEADOW OAKS	HAZ WASTE	1413	0.268	WSW
127 / 6	FORD PAUL M	4307 COUNTRY HILLS	HAZ WASTE	1429	0.271	SE
128 / 6	R & D EXPRESS CORPOR	419 ABIGAIL	HAZ WASTE	1430	0.271	South
129 / 2	JIMMY SKEENS CONCRET	2510 BROCK	HAZ WASTE	1527	0.289	ENE
130 / 1	ANN WALDRONS PORCELI	6415 ROCK	HAZ WASTE	1543	0.292	NNW
U131 / 6	RAINBOW ROCK MHP		FINDS, ECHO	1628	0.308	East
132 / 3	FGT CARRIERS INC	3801 JOE SANCHEZ	HAZ WASTE	1634	0.309	ENE
U133 / 6	1206 FLETCHER LANE	1206 FLETCHER LANE	US CDL	1635	0.310	East
U134 / 6	JOHNSON JESSE V II	1206 FLETCHER STE TT	HAZ WASTE	1635	0.310	East
135 / 5	DRY FIRST	818 TANNER ROAD	FINDS	1658	0.314	South
136 / 2	DIXIE FIRE PROTECTIO	2248 BRANCH FORBES	HAZ WASTE	1667	0.316	North
V137 / 1	GLOBAL HARVEST	13514 GLEN HARWELL R	UST FINDER RELEASE	1673	0.317	WSW
V138 / 1	GLOBAL HARVEST	13514 GLEN HARWELL R	AST	1673	0.317	WSW
V139 / 1	GLOBAL HARVEST	13514 GLEN HARWELL R	LUST, DWM CONTAM	1673	0.317	WSW
W140 / 6	BROWN DAVID A	4445 COUNTRY HILLS	HAZ WASTE	1697	0.321	SSE
W141 / 6	BURR SHARMAINE	305 MARY BETH	HAZ WASTE	1817	0.344	SSE
X142 / 6	PLANT CITY REYNOLDS	REYNOLDS CREEK AVE	ECHO	1914	0.363	SSE
X143 / 6	REYNOLDS RIDGE	REYNOLDS CREEK DR	FINDS, ECHO	1914	0.363	SSE
144 / 6	ROBINSON S ORANGE PA	US 92 1/4 MILE W OF	FINDS	1966	0.372	East
145 / 4	BIG MAC LAWNMOWER RE	4140 BETHLEHEM	HAZ WASTE	1985	0.376	South
146 / 4	BETTY JO SHIRLEY	13751 92	HAZ WASTE	1992	0.377	West
147 / 6	HARLEY BROOK FOR BY	4274 PROMENADE	HAZ WASTE	1995	0.378	ENE
Y148 / 6	DADE CITY CHEVRON LL	4403 TINA LN	EDR Hist Auto	2006	0.380	SE
149 / 6	FL DEPT OF TRANSPORT	1323 W HAINES ST	UST	2024	0.383	South
150 / 5	CASTANEDA FIDEL	921 PARKER FORBES	HAZ WASTE	2039	0.386	SW
Y151 / 6	COUNTRY LAKE	REYNOLDS CREEK AVE &	FINDS, ECHO	2137	0.405	SE
Z152 / 2	RAY PROPERTY	2401 N HAWK GRIFFIN	RGA LUST	2172	0.411	North
Z153 / 2	RAY PROPERTY	2401 N HAWK GRIFFIN	UST FINDER, UST FINDER RELEASE	2172	0.411	North
Z154 / 2	RAY PROPERTY	2401 N HAWK GRIFFIN	LUST, UST, DWM CONTAM	2172	0.411	North
AA155 / 3	VERIZON WIRELESS PLA	4160 BOOT BAY RD	AST	2188	0.414	East

DRAFT

MAPPED SITES SUMMARY

Target Property:
BRANCH FORBES RD FROM US 92 TO HARVEY TEW RD
PLANT CITY, FL 33566

MAP ID / FOCUS MAP	SITE NAME	ADDRESS	DATABASE ACRONYMS	DIST (ft. & mi.) DIRECTION		
AA156 / 3	VERIZON WIRELESS TAM	4160 BOOT BAY RD.	Financial Assurance, TIER 2	2188	0.414	East
157 / 2	BRANCH RANCH RESTAUR	5121 THONOTOSASSA RD	FINDS	2228	0.422	North
158 / 2	SWABODA MICKEY N DBA	5241 STAFFORD	HAZ WASTE	2252	0.427	NNW
159 / 4	KENNETH HARRIS	13740 92	HAZ WASTE	2306	0.437	SW
160 / 6	SIBLEYS AUDIO VIDEO	4501 ETHAN	HAZ WASTE	2338	0.443	SSE
161 / 5	TRANSMISSION CENTER	619 N FORBES RD	EDR Hist Auto	2365	0.448	South
162 / 6	DUFFY PATRICK M/DBA/	4609 SUMMER WIND	HAZ WASTE	2438	0.462	South
163 / 3	MARSHALL FOXWORTHY	3605 JOE SANCHEZ	HAZ WASTE	2454	0.465	ENE
164 / 6	ROBINSON'S ORANGE MO	4002 US HIGHWAY 92 W	NPDES	2466	0.467	East
165 / 6	SYKES ROSS	4655 EASTWIND	HAZ WASTE	2549	0.483	South
166 / 2	STRICKLAND TRAVIS KE	5102 THONOTOSASSA E	HAZ WASTE	2550	0.483	NNE
AB167 / 4	SUN BAY FORKLIFT COM	13664 US HIGHWAY 92	HAZ WASTE	2774	0.525	SW
AB168 / 4	SUN BAY FORKLIFT COM	13664 US HIGHWAY 92	HAZ WASTE	2774	0.525	SW
AB169 / 4	BARICSKA ZOLTAN	13664 US HIGHWAY 92	HAZ WASTE	2774	0.525	SW
AB170 / 4	BARICSKA ZOLTAN	13664 US HIGHWAY 92	HAZ WASTE	2774	0.525	SW
171 / 6	SUGAR CREEK PHASE 2	CREEK WOODS DR	FINDS	2776	0.526	SE
172 / 2	HAWAIIAN POOL SERVIC	2301 MILLARD BOYD	HAZ WASTE	2783	0.527	WNW
AC173 / 6	TAMPA OBSTETRICS DBA	514 SUGAR CREEK BUSI	HAZ WASTE	2838	0.538	East
AC174 / 6	EXODUS WOMEN'S CENTE	514 SUGAR CREEK BUSI	HAZ WASTE	2838	0.538	East
175 / 6	JOSEPH A DELALLO	4608 COUNTRY HILLS	HAZ WASTE	2844	0.539	South
AD176 / 2	ROBERTS FARMS	2412 N BETHLEHEM RD	UST FINDER RELEASE	3024	0.573	North
AD177 / 2	ROBERTS FARMS	2412 N BETHLEHEM RD	RGA LUST	3024	0.573	North
AD178 / 2	ROBERTS FARMS	2412 N BETHLEHEM RD	LUST, AST, DWM CONTAM	3024	0.573	North
179 / 1	JOE BARRONS TRUCKING	2525 BETHLEHEM	HAZ WASTE	3060	0.580	North
180 / 6	RAMIREZ ABDIEL	4721 SILKRUN	HAZ WASTE	3067	0.581	South
181 / 2	PC POWERSPORTS	2814 SUNNY POINT	HAZ WASTE	3084	0.584	NNE
182 / 6	JOANNE SMITH	4620 COUNTRY HILLS	HAZ WASTE	3094	0.586	South
AE183 / 6	TOMS TIRE AND AUTO R	3801 US HWY 92 E	SWF/LF, LUST, UST, DWM CONTAM	3159	0.598	East
AE184 / 6	TOMS TIRE AND AUTO R	3801 US HWY 92 E	RGA LUST	3159	0.598	East
185 / 1	SOUTHERN FOLIAGE	2230 FRITZKE	HAZ WASTE	3168	0.600	WNW
186 / 3	SMITH DANIEL TERRY	4801 VALHALLA	HAZ WASTE	3173	0.601	North
187 / 2	H & R HANDYMAN SERVI	2818 ANNIE SMITH	HAZ WASTE	3231	0.612	NNE
AF188 / 5	PARKESDALE FARMS INC	3914 TANNER RD	Financial Assurance, TIER 2	3232	0.612	SW
AF189 / 5	PARKESDALE FARMS INC	3914 TANNER RD	AST	3232	0.612	SW
190 / 2	IRRIGATION INC	5301 FULWOOD	HAZ WASTE	3254	0.616	NNW
191 / 3	BELMONTES ESPERANZA	3804 BOOT BAY	HAZ WASTE	3313	0.627	ENE
192 / 5	DEAN AND CAROLS TREE	606 MIDWOOD	HAZ WASTE	3314	0.628	South
193 / 4	ELEGANT CONCRETE DES	6030 ROLLING VISTA	HAZ WASTE	3371	0.638	South
194 / 6	BRUCE M KING	4716 HUNTS	HAZ WASTE	3406	0.645	South

DRAFT

MAPPED SITES SUMMARY

Target Property:
BRANCH FORBES RD FROM US 92 TO HARVEY TEW RD
PLANT CITY, FL 33566

MAP ID / FOCUS MAP	SITE NAME	ADDRESS	DATABASE ACRONYMS	DIST (ft. & mi.) DIRECTION		
AG195 / 4	HOOKER JAMES	13606 US HWY 92 E	RGA LUST	3428	0.649	WSW
AG196 / 4	HOOKER JAMES	13606 US HWY 92 E	UST FINDER, UST FINDER RELEASE	3428	0.649	WSW
AG197 / 4	JAMES HOOKER	13606 US HWY 92 E	RGA LUST	3428	0.649	WSW
AG198 / 4	HOOKER JAMES	13606 US HWY 92 E	LUST, UST, DWM CONTAM	3428	0.649	WSW
AH199 / 3	CAPPS PROPERTY	1925 HAGGERTY RD	UST FINDER RELEASE	3440	0.652	ENE
AH200 / 3	CAPPS PROPERTY	1925 HAGGERTY RD	RGA LUST	3440	0.652	ENE
AH201 / 3	CAPPS PROPERTY	1925 HAGGERTY RD	LUST, TANKS, DWM CONTAM	3440	0.652	ENE
202 / 4	J L ENTERPRISES	4510 FRITZKE	HAZ WASTE	3511	0.665	WSW
AI203 / 6	S & S TRANSPORT INC	4601 COPPER	HAZ WASTE	3520	0.667	South
204 / 6	ROSEMONT FARMS	510 NORTH TURKEY CRE	SPILLS, TIER 2	3537	0.670	South
205 / 5	SMITH JAMES R	3849 TANNER	HAZ WASTE	3542	0.671	SW
AI206 / 6	SOBHAGYA INC	4602 COPPER LN	EDR Hist Auto	3549	0.672	South
AJ207 / 5	KENNETH O MC DONALD	602 MIDWOOD	HAZ WASTE	3645	0.690	South
208 / 5	ELEGANCE BY L A	6005 ROLLING VISTA	HAZ WASTE	3658	0.693	South
AI209 / 6	PHILLIP A MEUMANN FO	4609 HUNTS	HAZ WASTE	3674	0.696	South
AJ210 / 5	PHILLIP D BARNETT PR	511 MIDWOOD	HAZ WASTE	3694	0.700	South
AK211 / 5	TERRY BRASWELLS PRES	3821 LESLIE BELL	HAZ WASTE	3742	0.709	SSW
AK212 / 5	MOEHRING DONALD BRUC	3815 LESLIE BELL	HAZ WASTE	3769	0.714	SSW
213 / 6	JESSES CABINETRY IIN	805 ENTERPRISE	HAZ WASTE	3778	0.716	East
214 / 4	MILLERS ANTIQUE AUTO	13582 92	HAZ WASTE	3783	0.716	WSW
AL215 / 5	D & J FARMS	3829 TANNER RD	Financial Assurance	3789	0.718	SW
AL216 / 5	D & J FARMS	3829 TANNER RD	AST	3789	0.718	SW
217 / 5	DAVIS BOBCAT SERVICE	3915 SUMNER	HAZ WASTE	3799	0.720	South
AL218 / 5	PLANT CITY AWNING CO	3830 TANNER	HAZ WASTE	3809	0.721	SW
219 / 1	BILLY LAWSON JR TIRE	2316 KIRKLAND	HAZ WASTE	3820	0.723	WNW
AM220 / 6	FAITH CHRISTIAN ACAD	3617 W REYNOLDS ST	FINDS	3853	0.730	ESE
AM221 / 6	FAITH CHRISTIAN ACAD	3617 W REYNOLDS ST	ECHO	3853	0.730	ESE
AM222 / 6	FAITH CHRISTIAN ACAD	3617 W REYNOLDS ST	NPDES	3853	0.730	ESE
223 / 3	JERRYS CLEANING SERV	4105 THREE OAKS	HAZ WASTE	3864	0.732	NE
224 / 6	PAT'S PUMP SALES & S	702 ENTERPRISE	HAZ WASTE	3906	0.740	East
225 / 6	SNL DELIVERIES INC	4663 COPPER	HAZ WASTE	3931	0.745	South
226 / 3	AW MOORE HAULING SER	3311 JOE SANCHEZ	HAZ WASTE	3940	0.746	ENE
227 / 6	CHRISTOPHER MEEKS	4722 BLOOM	HAZ WASTE	3955	0.749	SSE
228 / 3	WEAVER BOBBY L	4308 THONOTOSASSA	HAZ WASTE	4008	0.759	NNE
229 / 6	SUNCOAST TAMPA BAY B	TURKEY CREEK ROAD	FINDS, ECHO	4037	0.765	South
230 / 6	MURPHY WALTER T	1005 WHITEHURST	HAZ WASTE	4083	0.773	ENE
231 / 6	FRYES HAULING BY ALB	412 PEVETTI	HAZ WASTE	4104	0.777	ESE
232 / 5	KEYS BILLY	5107 MOLL ACRES	HAZ WASTE	4149	0.786	South
233 / 4	JOHNSON NURSERY	4630 REOLA	HAZ WASTE	4191	0.794	West

DRAFT

MAPPED SITES SUMMARY

Target Property:
BRANCH FORBES RD FROM US 92 TO HARVEY TEW RD
PLANT CITY, FL 33566

MAP ID / FOCUS MAP	SITE NAME	ADDRESS	DATABASE ACRONYMS	DIST (ft. & mi.) DIRECTION		
234 / 2	TERRY D SPEER RESIDE	6001 STAFFORD	HAZ WASTE	4210	0.797	North
235 / 3	RED BARN FARM EXCAVA		MINES MRDS	4221	0.799	North
236 / 1	DRAWDY GLASS	2376 KIRKLAND	HAZ WASTE	4258	0.806	WNW
AN237 / 6	BROADWAY NEW AND USE	3502 BAKER	HAZ WASTE	4277	0.810	East
AN238 / 6	FINA-HAHN & TIRE SER	3502 W BAKER ST	UST FINDER, UST FINDER RELEASE	4277	0.810	East
AN239 / 6	FINA-HAHN & TIRE SER	3502 W BAKER ST	RGA LUST	4277	0.810	East
AN240 / 6	FINA-HAHN & TIRE SER	3502 W BAKER ST	LUST, UST, DWM CONTAM	4277	0.810	East
AN241 / 6	HAHNS FINA & TIRE SE	3502 W BAKER STREET	EDR Hist Auto	4277	0.810	East
AO242 / 1	JERICHO FALLS	2510 FRITZKE	HAZ WASTE	4278	0.810	NW
243 / 3	JOHNS UPHOLSTERY	2806 CHERRY TREE	HAZ WASTE	4287	0.812	NNE
244 / 5	HERIBERTO & ELVIRA C	3757 TANNER RD.	ASBESTOS	4334	0.821	SSW
245 / 6	TURKEY CREEK CONTRAC	UNKNOWN	FINDS, ECHO	4338	0.822	South
AP246 / 6	QUICK SILVER MAINTEN	4733 BLOOM	HAZ WASTE	4349	0.824	South
AN247 / 6	PRESCO FOOD STORE #1	3501 W BAKER ST	RGA LUST	4350	0.824	East
AN248 / 6	PLANT CITY FOODMART	3501 W BAKER ST	UST FINDER, UST FINDER RELEASE	4350	0.824	East
AN249 / 6	PLANT CITY FOODMART	3501 W BAKER ST	LUST, UST, DWM CONTAM, Financial Assuran...	4350	0.824	East
AN250 / 6	PATEL MAYUR	3501 W BAKER ST	EDR Hist Auto	4350	0.824	East
AQ251 / 6	SHOP OK HARDWARE	4109 W SR 574	RGA LUST	4361	0.826	SSE
AQ252 / 6	EL RINCON MEXICANO	4109 W SR 574	LUST, UST, CLEANUP SITES, DWM CONTAM	4361	0.826	SSE
AQ253 / 6	EL RINCON MEXICANO	4109 W SR 574	RGA LUST	4361	0.826	SSE
AQ254 / 6	EL RINCON MEXICANO	4109 W SR 574	UST FINDER, UST FINDER RELEASE	4361	0.826	SSE
AR255 / 6	LOETSCHER'S BODY SHO	4306 SR-574 WEST	NPDES	4364	0.827	SSE
AR256 / 6	YARBROUGH FAMILY HOL	4306 STATE ROAD 574	SWF/LF	4364	0.827	SSE
AS257 / 6	DANIELS AUTO SALES	4001 574 SR	HAZ WASTE	4373	0.828	SE
258 / 2	SHOESTRING GRAPHICS	5816 STAFFORD	HAZ WASTE	4376	0.829	North
AN259 / 6	BREEZE RV	3500 W BAKER ST	NPDES	4376	0.829	East
AN260 / 6	BREEZE RV	3500 W BAKER ST	FINDS, ECHO	4376	0.829	East
AR261 / 6	EL TORO TIRE CORPORA	4304 574 W	HAZ WASTE	4380	0.830	SSE
AR262 / 6	EL TORO TIRE SERVICE	4304 STATE ROAD 574	SWF/LF	4380	0.830	SSE
AR263 / 6	BOBS AUTOMOTIVE	4308 SR 574 W	HAZ WASTE	4383	0.830	SSE
AR264 / 6	PLANT CITY AUTO SALV	4303 HWY 574 W	ICIS, FINDS, ECHO	4390	0.831	SSE
AR265 / 6	LOETSCHER BODY SHOP/	4304-4308 SR574	FINDS, ECHO	4419	0.837	SSE
AT266 / 6	HERB WRIGHT	607 WALTER	HAZ WASTE	4435	0.840	East
AT267 / 6	HONORS ALTON	605 WALTER APT G	HAZ WASTE	4435	0.840	East
AP268 / 6	WOODS CONCRETE PUMPI	4740 BLOOM	HAZ WASTE	4443	0.841	South
269 / 4	PERSONAL TOUCH ROSE	4610 REOLA	HAZ WASTE	4461	0.845	WSW
AS270 / 6	KD BUGS LLC	603 ELNOR ST	ASBESTOS	4471	0.847	SE
AO271 / 1	KARL WALLERS LAWN CA	2521 FRITZKE	HAZ WASTE	4474	0.847	NW
AU272 / 6	CIRCLE K #7558	4614 W MARTIN LUTHER	RGA LUST	4484	0.849	South

DRAFT

MAPPED SITES SUMMARY

Target Property:
BRANCH FORBES RD FROM US 92 TO HARVEY TEW RD
PLANT CITY, FL 33566

MAP ID / FOCUS MAP	SITE NAME	ADDRESS	DATABASE ACRONYMS	DIST (ft. & mi.)		DIRECTION
AU273 / 6	CIRCLE K #7558	4614 W DR MARTIN LUT	SPILLS, CLEANUP SITES	4484	0.849	South
AU274 / 6	CIRCLE K STORES INC	4614 DR MARTIN LUTHE	ECHO	4484	0.849	South
AU275 / 6	CIRCLE K #7558	4614 W MARTIN LUTHER	UST FINDER, UST FINDER RELEASE	4484	0.849	South
AU276 / 6	CIRCLE K STORES INC	4614 DR MARTIN LUTHE	FINDS	4484	0.849	South
AU277 / 6	CIRCLE K #7558	4614 W DR MARTIN LUT	LUST, UST, DWM CONTAM, Financial Assuran...	4484	0.849	South
278 / 6	FOREMAN'S AUTO SERVI	4303 S.R. 574 WEST	TANKS, US AIRS, NPDES	4486	0.850	SSE
AU279 / 6	JOGI INC	4612 STATE ROAD 574	EDR Hist Auto	4496	0.852	South
AU280 / 6		4612 STATE ROAD 574	ERNS	4496	0.852	South
AU281 / 6		4612 SR 574 AT PRESC	SPILLS	4496	0.852	South
AV282 / 4	RED BERRY PLACE FARM	3841 BETHLEHEM RD	FINDS, ECHO	4503	0.853	South
AV283 / 4	RED BERRY PLACE FARM	3841 BETHLEHEM RD	NPDES	4503	0.853	South
AU284 / 6	CIRCLE K STORE #7558	4614 STATE ROAD 574	FINDS, ECHO	4525	0.857	South
AU285 / 6	CITGO-TURKEY CREEK #	4612 HWY 574	RGA LUST	4525	0.857	South
AU286 / 6	CITGO-TURKEY CREEK	4612 HWY 574	RGA LUST	4525	0.857	South
AU287 / 6	TURKEY CREEK CITGO	4612 HWY 574	RGA LUST	4525	0.857	South
AU288 / 6	PRESCO FOOD STORE #2	4612 HWY 574	RGA LUST	4525	0.857	South
AU289 / 6	PRESCO STORE # 28	4612 HWY 574	RGA LUST	4525	0.857	South
AU290 / 6	PRESCO STORE # 28	4612 HWY 574	LUST, UST, DWM CONTAM, Financial Assuran...	4525	0.857	South
AU291 / 6	PRESCO STORE # 28	4612 HWY 574	UST FINDER, UST FINDER RELEASE	4525	0.857	South
AW292 / 6	VICTOR H NAJERA	4504 574 STE 51	HAZ WASTE	4535	0.859	South
AW293 / 6	MARIO A GONZALEZ	4504 574	HAZ WASTE	4535	0.859	South
AT294 / 6	C & S QUALITY CARS	3409 BAKER ST W	HAZ WASTE	4541	0.860	East
AU295 / 6		SR 574 @ TURKEY CREE	SPILLS	4545	0.861	South
AU296 / 6	CIRCLE K	4617 W MARTIN LUTHER	RGA LUST	4565	0.865	South
297 / 2	ALDERMAN STEVE M	5401 THONOTOSASSA	HAZ WASTE	4574	0.866	NNW
298 / 6	QUALITY CONCRETE COA	609 ELNOR ST	HAZ WASTE	4594	0.870	SE
299 / 5	HUTCHINSON WELDING	3749 TANNER	HAZ WASTE	4616	0.874	SSW
300 / 5	S AND O GREENWORKS	4944 MLK	HAZ WASTE	4638	0.878	SSE
301 / 6	JN THOMPSON FIRE EQU	203 WALTER	HAZ WASTE	4662	0.883	ESE
302 / 6	SOMERLOTT TRUCKING O	306 WALTER	HAZ WASTE	4705	0.891	ESE
AX303 / 6	PLANT CITY AUTO AND	3703 574 SR	HAZ WASTE	4734	0.897	SE
AX304 / 6	RUBY'S TIRES & REPAI	3703 STATE ROAD 574	SWF/LF	4734	0.897	SE
AX305 / 6	NICHOLSONS GARAGE	3701 STATE ROAD 574	RCRA NonGen / NLR	4746	0.899	SE
AX306 / 6	MULLIS CARLOS M JR	3701 574	HAZ WASTE	4746	0.899	SE
307 / 6	SUMMER CREEK TOWNHOM	-	NPDES	4762	0.902	SE
308 / 6	LI BODY & REPAIR INC	3405 OAK	HAZ WASTE	4766	0.903	ESE
309 / 5	STATE ROAD NO. 574 (		NPDES	4770	0.903	SSE
AY310 / 6	GUSS AUTO REPAIR	4757 574	HAZ WASTE	4786	0.906	South
AZ311 / 4	DOVER DISCOUNT MUFFL	3813 BETHLEHEM	HAZ WASTE	4791	0.907	South

MAPPED SITES SUMMARY

Target Property:
BRANCH FORBES RD FROM US 92 TO HARVEY TEW RD
PLANT CITY, FL 33566

MAP ID / FOCUS MAP	SITE NAME	ADDRESS	DATABASE ACRONYMS	DIST (ft. & mi.) DIRECTION		
AY312 / 5	GREG'S PLACE	4801 US HWY 574 W	RCRA-VSQG, FINDS, ECHO	4824	0.914	South
AY313 / 5	H & H RADIATOR & STE	4801 574	HAZ WASTE	4824	0.914	South
BA314 / 5	LOCO MOTORS	5024 MLK	HAZ WASTE	4831	0.915	SSE
BA315 / 5	H INTER DEALER INC	5024 MLK BLVD W	HAZ WASTE	4831	0.915	SSE
BB316 / 5	N & R MOBILE AUTO RE	4803 574	HAZ WASTE	4867	0.922	South
BB317 / 5	JESUS CRUZ	4803 E. MLK JR BLVD	SWF/LF	4867	0.922	South
318 / 3	D MAN WHEELS & DESIG	3206 JOE SANCHEZ RD	HAZ WASTE	4870	0.922	ENE
319 / 3	FREE RIDER FELLOWSHI	2902 CORK ROAD	FINDS	4872	0.923	NE
320 / 6	VELAZQUEZ PALLETS MA	1107 TURKEY CREEK	HAZ WASTE	4880	0.924	South
321 / 6	PH7	3407 BOOT BAY ROAD	ICIS, FINDS, ECHO	4898	0.928	ENE
BC322 / 5		4900 MLK BLVD., 2ND	SPILLS	4908	0.930	South
BD323 / 6	HY-YIELD BROMINE	4310 NATIONAL GUARD	SSTS	4910	0.930	SSE
BD324 / 6	HY-YIELD BROMINE	4310 NATIONAL GUARD	SSTS	4910	0.930	SSE
BD325 / 6	TRIEST AG GROUP INC	4310 NATIONAL GUARD	RCRA-SQG	4910	0.930	SSE
BD326 / 6	TRIEST AG GROUP INC	4310 NATIONAL GUARD	SWF/LF, HAZ WASTE, HW GEN, TIER 2	4910	0.930	SSE
BD327 / 6	TRIEST AG GROUP, INC	4310 NATIONAL GUARD	AIRS	4910	0.930	SSE
BD328 / 6		4310 NATIONAL GUARD	ERNS	4910	0.930	SSE
BD329 / 6		4310 NATIONAL GUARD	HMIRS	4910	0.930	SSE
BD330 / 6	HYYIELD-BROMINE	4310 NATIONAL GUARD	SSTS	4910	0.930	SSE
BD331 / 6	TRIEST AG GROUP, INC	4310 NATIONAL GUARD	FINDS, ECHO, PFAS ECHO	4910	0.930	SSE
BD332 / 6	PLANT CITY, FL	4310 NATIONAL GUARD	AST, TIER 2	4910	0.930	SSE
333 / 3	JAMES M CALDWELL EQU	1310 WHITEHURST	HAZ WASTE	4913	0.930	ENE
BE334 / 5	KEVIN BARRONS TRACTO	4938 MLK	HAZ WASTE	4921	0.932	SSE
BC335 / 5	MILLER SPECIALITIES	4807 M L KING JR BLV	RCRA NonGen / NLR	4933	0.934	South
BC336 / 5	BARRERA AUTOMOTIVE	4807 574	HAZ WASTE	4933	0.934	South
BC337 / 5	MILLER SPECIALITIES	4807 M L KING JR BLV	FINDS, ECHO	4933	0.934	South
BC338 / 5	D AND R TOWING	4807 MLK	HAZ WASTE	4933	0.934	South
BF339 / 6	SUTTION LARRY EUGENE	3603 574	HAZ WASTE	4963	0.940	SE
BG340 / 2		HC FIRE STATION 26,	SPILLS	4969	0.941	North
AZ341 / 4	QUALITY SEPTIC INC	3801 BETHLEHEM	HAZ WASTE	4974	0.942	South
342 / 5	STATE ROAD NO. 574 (	UNKNOWN	FINDS, ECHO	4979	0.943	SSE
BH343 / 5	PARKE FAMILY HOLDING	3719 TANNER RD	AST	4984	0.944	SSW
BH344 / 5	PARKE FAMILY HOLDING	3719 TANNER RD	Financial Assurance	4984	0.944	SSW
BI345 / 2	VA TRUCKING	5415 THONOTOSASSA	HAZ WASTE	4990	0.945	NNW
BI346 / 2	ALDERMAN VIRGINIA	5415 W THONOTOSASSA	AST	4990	0.945	NNW
BG347 / 2	CORK KNIGHTS FIRE ST	5302 THONOTOSASSA	HAZ WASTE	5005	0.948	North
BG348 / 2	HILLSBOROUGH CNTY-FI	5302 W THONOTASASSA	UST FINDER, UST FINDER RELEASE	5005	0.948	North
BG349 / 2	HILLSBOROUGH CNTY-FI	5302 W THONOTASASSA	LUST, UST, AST, DWM CONTAM, Financial As...	5005	0.948	North
BG350 / 2	HILLSBOROUGH CNTY-FI	5302 W THONOTASASSA	RGA LUST	5005	0.948	North

MAPPED SITES SUMMARY

Target Property:
BRANCH FORBES RD FROM US 92 TO HARVEY TEW RD
PLANT CITY, FL 33566

MAP ID / FOCUS MAP	SITE NAME	ADDRESS	DATABASE ACRONYMS	DIST (ft. & mi.) DIRECTION		
BJ351 / 5	10 INCH DIESEL PIPEL	UNKNOWN	FINDS, ECHO	5006	0.948	SSE
BJ352 / 5	STRAWBERRY ACHERY CA		FINDS	5007	0.948	SSE
BF353 / 6	JACKSON EXPRESS TRAN	3509 STATE ROAD 574	Financial Assurance	5009	0.949	SE
BF354 / 6	C&S TRANSMISSIONS &	3509 STATE ROAD 574	EDR Hist Auto	5009	0.949	SE
BF355 / 6	JACKSON EXPRESS TRAN	3509 STATE ROAD 574	AST	5009	0.949	SE
356 / 4	DYE JERRY	4817 LYNN OAKS	HAZ WASTE	5015	0.950	West
BE357 / 5	CENTRAL FLORIDA PIPE	4935 DR MARTIN LUTHE	UST FINDER, UST FINDER RELEASE	5016	0.950	SSE
BE358 / 5	CENTRAL FLORIDA PIPE	4935 DR MARTIN LUTHE	LUST, UST, CLEANUP SITES, DWM CONTAM	5016	0.950	SSE
BE359 / 5	ANDREW STEELE	4935 MLK STE 277	HAZ WASTE	5016	0.950	SSE
BI360 / 2	THONATOSASSA - FLF18	5425 THONOTOSASSA RD	TIER 2	5046	0.956	NNW
361 / 5	EAST HILLSBOROUGH AP	5118 MLK	HAZ WASTE	5056	0.958	South
BF362 / 6	CHARLES LOETSCHER JR	3605 574	HAZ WASTE	5056	0.958	SE
363 / 4	POLAR BRITE PRESSURE	4811 LYNN OAKS	HAZ WASTE	5061	0.959	WSW
364 / 2	UNITED SHEET METAL W	4911 W. SAM ALLEN RD	FINDS	5084	0.963	NNE
365 / 6	AUGUSTINE CONCRETE L	3305 GLORIA	HAZ WASTE	5113	0.968	East
BK366 / 5	SEVEN STAR	15634 MARTIN LUTHER	UST FINDER, UST FINDER RELEASE	5131	0.972	South
BK367 / 5	RALPHS USED CARS	15634 MLK	HAZ WASTE	5131	0.972	South
BK368 / 5	SEVEN STAR	15634 MARTIN LUTHER	LUST, UST, DWM CONTAM, Financial Assuran...	5131	0.972	South
BK369 / 5	SEVEN STAR	15634 MARTIN LUTHER	RGA LUST	5131	0.972	South
BK370 / 5	FAMY TIRE	15640 MLK	HAZ WASTE	5145	0.974	South
BK371 / 5	FL DEPT OF TRANSPORT	15640 MARTIN LUTHER	UST FINDER	5145	0.974	South
BK372 / 5	FL DEPT OF TRANSPORT	15640 MARTIN LUTHER	UST	5145	0.974	South
BL373 / 6	RAY WREEDE'S GARAGE	3507 HWY 574 WEST	US AIRS, FINDS, ECHO	5152	0.976	SE
BM374 / 6	FREEHOLD CARTAGE	TURKEY CREEK & AIRPO	RCRA-VSQG	5173	0.980	South
BM375 / 6	FREEHOLD CARTAGE	TURKEY CREEK & AIRPO	FINDS, ECHO	5173	0.980	South
BL376 / 6	JANKOWSKIS DAY AND N	3507 574 SR W	HAZ WASTE	5174	0.980	SE
BL377 / 6	DIAMOND R FERTILIZER	3507 STATE ROAD 574	TIER 2	5174	0.980	SE
BL378 / 6	JANKOWSKIS DAY AND N	3507 574	HAZ WASTE	5174	0.980	SE
379 / 6	DAVID SCOTT COLLINS	3304 LAKE	HAZ WASTE	5182	0.981	ESE
BL380 / 6	SR 574		NPDES	5183	0.982	SE
BL381 / 6	SR 574 E7N30		NPDES	5184	0.982	SE
BN382 / 3	CR 581 (CORK PRAIRIE	UNKNOWN	FINDS, ECHO	5196	0.984	ENE
BN383 / 3	CR 581 BRUCE B DOWN	UNKNOWN	FINDS, ECHO	5196	0.984	ENE
BN384 / 3	CR 581 (CORK PRAIRIE		NPDES	5197	0.984	ENE
385 / 4	F.E. STEARNS PEAT -		MINES MRDS	5199	0.985	WSW
386 / 4	LAWNS INC	4801 LYNN OAKS	HAZ WASTE	5230	0.991	WSW
BO387 / 5	15620 MLK	15620 MARTIN LUTHER	NPDES	5233	0.991	South
BO388 / 5	15620 MLK	15620 MARTIN LUTHER	FINDS, ECHO	5233	0.991	South

DRAFT

Key Map - 7586104.8s

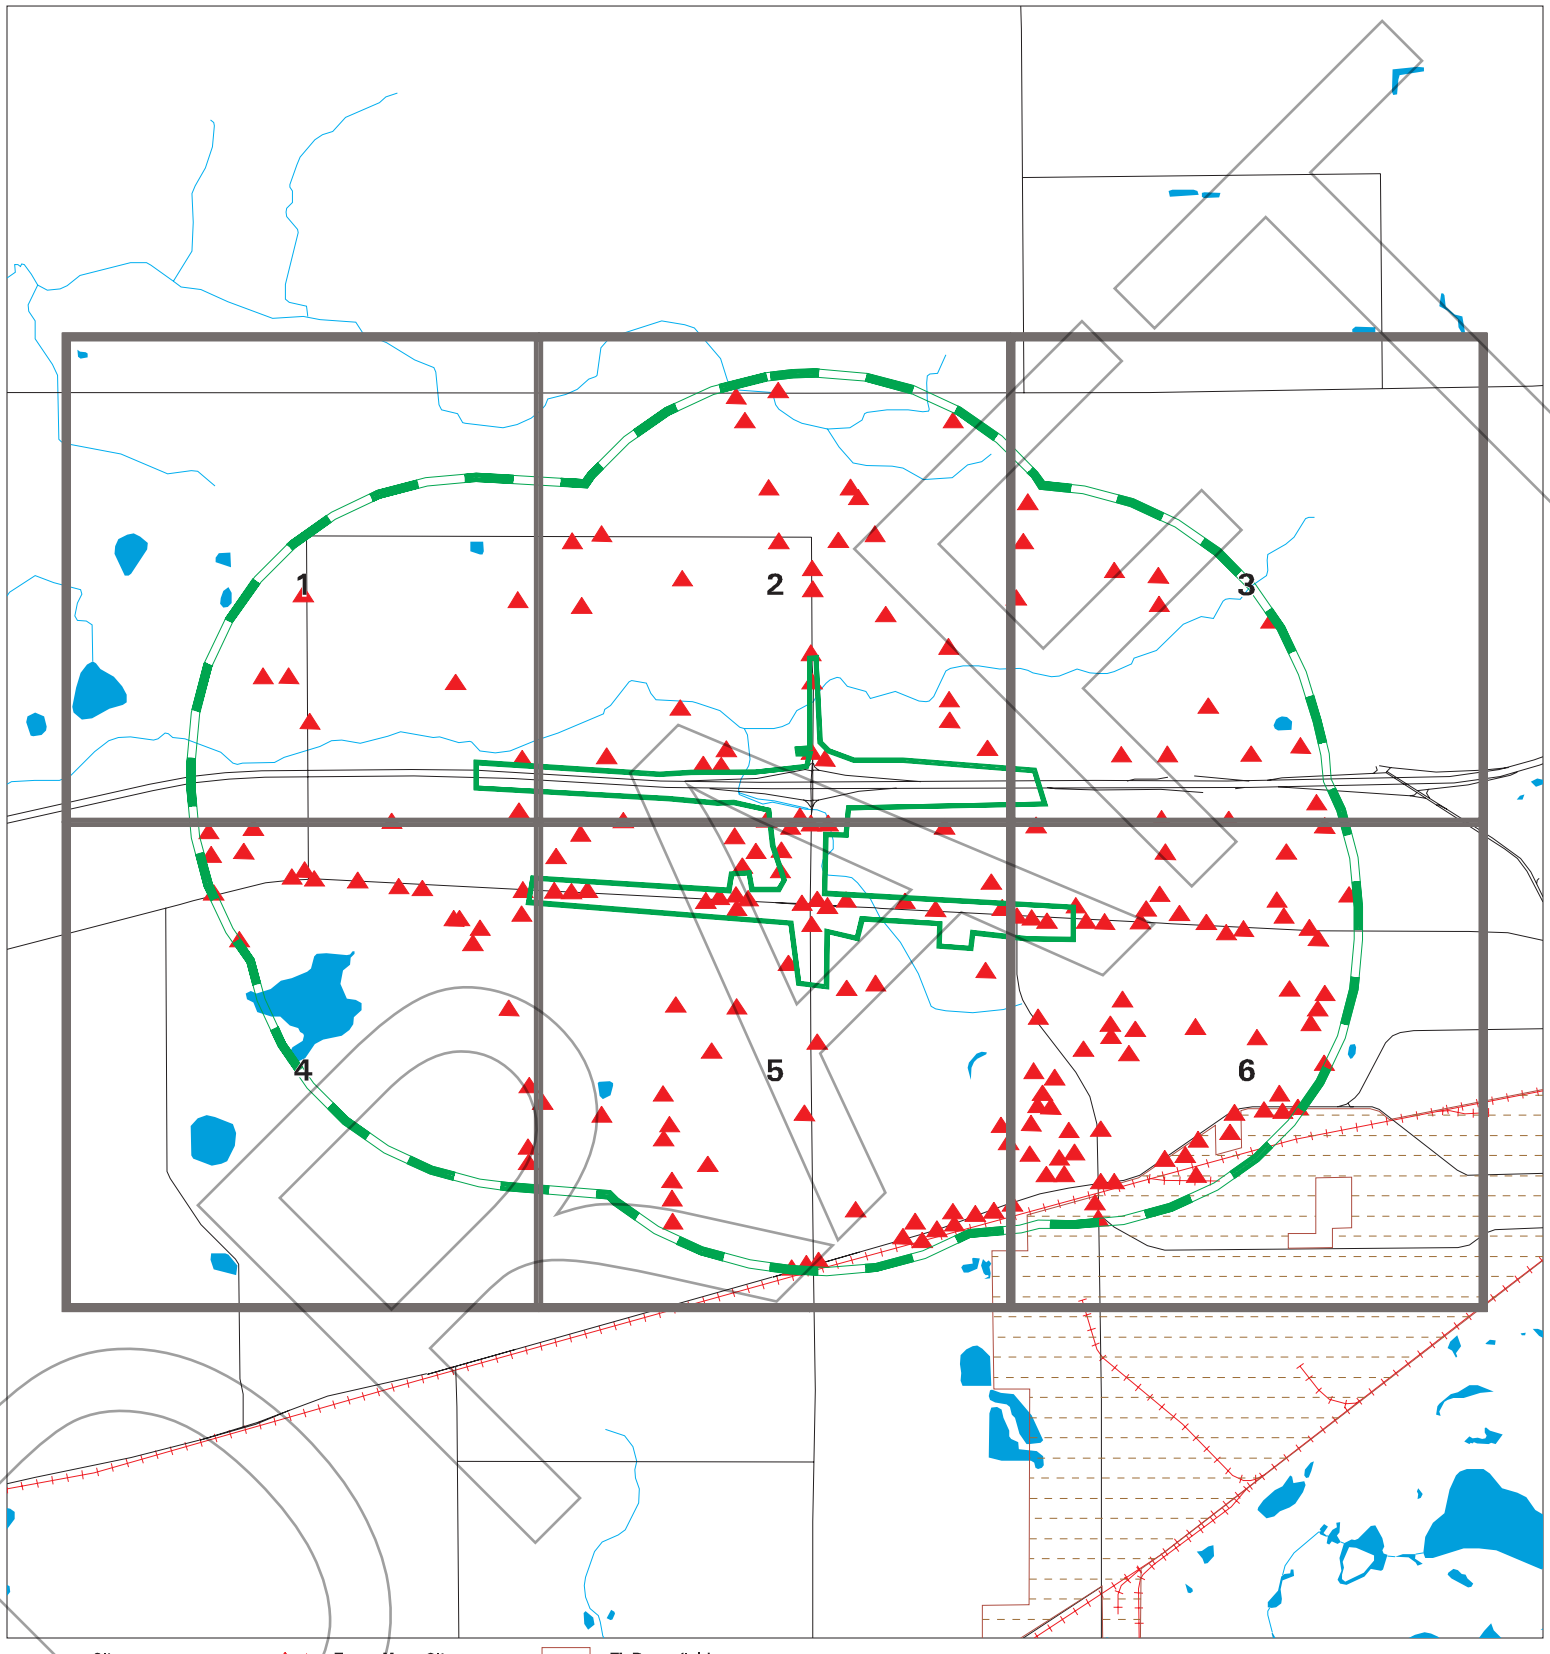

Sites
Target Property
Search Buffer
Focus Map - No Sites
Focus Map - Sites
National Priority List Sites
Dept. Defense Sites
Indian Reservations BIA
FL Brownfield

SITE NAME: Branch Forbes Rd From US 92 To Harvey Tew Rd	CLIENT: APTIM
ADDRESS: Branch Forbes Rd From US 92 To Harvey Tew Rd	CONTACT: Jessica Jordan
CITY/STATE: Plant City FL	INQUIRY #: 7586104.8s
ZIP: 33566	DATE: 03/05/24 12:57 PM

Copyright © 2024 EDR, Inc. © 2015 TomTom Rel. 2015.

MAP FINDINGS SUMMARY

Database	Search Distance (Miles)	Target Property	< 1/8	1/8 - 1/4	1/4 - 1/2	1/2 - 1	> 1	Total Plotted
STANDARD ENVIRONMENTAL RECORDS								
Lists of Federal NPL (Superfund) sites								
NPL	1.000		0	0	0	0	NR	0
Proposed NPL	1.000		0	0	0	0	NR	0
NPL LIENS	1.000		0	0	0	0	NR	0
Lists of Federal Delisted NPL sites								
Delisted NPL	1.000		0	0	0	0	NR	0
Lists of Federal sites subject to CERCLA removals and CERCLA orders								
FEDERAL FACILITY	1.000		0	0	0	0	NR	0
SEMS	1.000		0	0	0	0	NR	0
Lists of Federal CERCLA sites with NFRAP								
SEMS-ARCHIVE	1.000		0	0	0	0	NR	0
Lists of Federal RCRA facilities undergoing Corrective Action								
CORRACTS	1.000		0	0	0	0	NR	0
Lists of Federal RCRA TSD facilities								
RCRA-TSDF	1.000		0	0	0	0	NR	0
Lists of Federal RCRA generators								
RCRA-LQG	1.000		0	0	0	0	NR	0
RCRA-SQG	1.000		0	0	0	1	NR	1
RCRA-VSQG	1.000		1	0	0	2	NR	3
Federal institutional controls / engineering controls registries								
LUCIS	1.000		0	0	0	0	NR	0
US ENG CONTROLS	1.000		0	0	0	0	NR	0
US INST CONTROLS	1.000		0	0	0	0	NR	0
Federal ERNS list								
ERNS	1.000		0	0	0	2	NR	2
Lists of state- and tribal hazardous waste facilities								
SHWS	1.000		0	0	0	0	NR	0
Lists of state and tribal landfills and solid waste disposal facilities								
SWF/LF	1.000	2	0	1	0	6	NR	9
Lists of state and tribal leaking storage tanks								
LAST	1.000		0	0	0	0	NR	0

DRAFT

MAP FINDINGS SUMMARY

Database	Search Distance (Miles)	Target Property	< 1/8	1/8 - 1/4	1/4 - 1/2	1/2 - 1	> 1	Total Plotted
LUST	1.000	5	1	0	2	12	NR	20
INDIAN LUST	1.000		0	0	0	0	NR	0
Lists of state and tribal registered storage tanks								
FEMA UST	1.000		0	0	0	0	NR	0
FF TANKS	1.000		0	0	0	0	NR	0
UST	1.000	6	2	0	2	11	NR	21
AST	1.000	4	2	0	2	8	NR	16
INDIAN UST	1.000		0	0	0	0	NR	0
TANKS	1.000		0	0	0	2	NR	2
State and tribal institutional control / engineering control registries								
ENG CONTROLS	1.000		0	0	0	0	NR	0
INST CONTROL	1.000		0	0	0	0	NR	0
Lists of state and tribal voluntary cleanup sites								
VCP	1.000		0	0	0	0	NR	0
INDIAN VCP	1.000		0	0	0	0	NR	0
Lists of state and tribal brownfield sites								
BROWNFIELDS	1.000		0	0	0	1	NR	1
ADDITIONAL ENVIRONMENTAL RECORDS								
Local Brownfield lists								
US BROWNFIELDS	1.000		0	0	0	0	NR	0
Local Lists of Landfill / Solid Waste Disposal Sites								
SWRCY	1.000		0	0	0	0	NR	0
INDIAN ODI	1.000		0	0	0	0	NR	0
ODI	1.000		0	0	0	0	NR	0
DEBRIS REGION 9	1.000		0	0	0	0	NR	0
IHS OPEN DUMPS	1.000		0	0	0	0	NR	0
Local Lists of Hazardous waste / Contaminated Sites								
US HIST CDL	1.000		0	0	0	0	NR	0
PRIORITYCLEANERS	1.000		0	0	0	0	NR	0
Fl Sites	1.000		0	0	0	0	NR	0
US CDL	1.000		0	0	1	0	NR	1
Local Land Records								
LIENS 2	1.000		0	0	0	0	NR	0
Records of Emergency Release Reports								
HMIRS	1.000		0	0	0	1	NR	1
SPILLS	1.000	4	1	0	0	6	NR	11
SPILLS 90	1.000		0	0	0	0	NR	0

DRAFT

MAP FINDINGS SUMMARY

Database	Search Distance (Miles)	Target Property	< 1/8	1/8 - 1/4	1/4 - 1/2	1/2 - 1	> 1	Total Plotted
SPILLS 80	1.000		0	0	0	0	NR	0
Other Ascertainable Records								
RCRA NonGen / NLR	1.000		0	0	0	2	NR	2
FUDS	1.000		0	0	0	0	NR	0
DOD	1.000		0	0	0	0	NR	0
SCRD DRYCLEANERS	1.000		0	0	0	0	NR	0
US FIN ASSUR	1.000		0	0	0	0	NR	0
EPA WATCH LIST	1.000		0	0	0	0	NR	0
2020 COR ACTION	1.000		0	0	0	0	NR	0
TSCA	1.000		0	0	0	0	NR	0
TRIS	1.000		0	0	0	0	NR	0
SSTS	1.000		0	0	0	3	NR	3
ROD	1.000		0	0	0	0	NR	0
RMP	1.000		0	0	0	0	NR	0
RAATS	1.000		0	0	0	0	NR	0
PRP	1.000		0	0	0	0	NR	0
PADS	1.000		0	0	0	0	NR	0
ICIS	1.000		0	0	0	2	NR	2
FTTS	1.000		0	0	0	0	NR	0
MLTS	1.000		0	0	0	0	NR	0
COAL ASH DOE	1.000		0	0	0	0	NR	0
COAL ASH EPA	1.000		0	0	0	0	NR	0
PCB TRANSFORMER	1.000		0	0	0	0	NR	0
RADINFO	1.000		0	0	0	0	NR	0
HIST FTTS	1.000		0	0	0	0	NR	0
DOT OPS	1.000		0	0	0	0	NR	0
CONSENT	1.000		0	0	0	0	NR	0
INDIAN RESERV	1.000		0	0	0	0	NR	0
FUSRAP	1.000		0	0	0	0	NR	0
UMTRA	1.000		0	0	0	0	NR	0
LEAD SMELTERS	1.000		0	0	0	0	NR	0
US AIRS	1.000		0	0	0	2	NR	2
US MINES	1.000		0	0	0	0	NR	0
ABANDONED MINES	1.000		0	0	0	0	NR	0
MINES MRDS	1.000		0	0	0	2	NR	2
FINDS	1.000	5	8	0	7	24	NR	44
UXO	1.000		0	0	0	0	NR	0
DOCKET HWC	1.000		0	0	0	0	NR	0
ECHO	1.000	2	8	0	4	20	NR	34
FUELS PROGRAM	1.000		0	0	0	0	NR	0
PFAS NPL	1.000		0	0	0	0	NR	0
PFAS FEDERAL SITES	1.000		0	0	0	0	NR	0
PFAS TSCA	1.000		0	0	0	0	NR	0
PFAS TRIS	1.000		0	0	0	0	NR	0
PFAS RCRA MANIFEST	1.000		0	0	0	0	NR	0
PFAS ATSDR	1.000		0	0	0	0	NR	0
PFAS WQP	1.000		0	0	0	0	NR	0
PFAS NPDES	1.000		0	0	0	0	NR	0
PFAS ECHO	1.000		0	0	0	1	NR	1
PFAS ECHO FIRE TRAINING	1.000		0	0	0	0	NR	0

MAP FINDINGS SUMMARY

Database	Search Distance (Miles)	Target Property	< 1/8	1/8 - 1/4	1/4 - 1/2	1/2 - 1	> 1	Total Plotted
PFAS PART 139 AIRPORT	1.000		0	0	0	0	NR	0
AQUEOUS FOAM NRC	1.000		0	0	0	0	NR	0
BIOSOLIDS	1.000		0	0	0	0	NR	0
PFAS	1.000		0	0	0	0	NR	0
AQUEOUS FOAM	1.000		0	0	0	0	NR	0
AIRS	1.000		0	0	0	1	NR	1
ASBESTOS	1.000		0	0	0	2	NR	2
CLEANUP SITES	1.000	2	0	0	0	3	NR	5
DEDB	1.000		1	0	0	0	NR	1
DRYCLEANERS	1.000		0	0	0	0	NR	0
DWM CONTAM	1.000	5	1	0	2	12	NR	20
Financial Assurance	1.000	4	1	0	1	9	NR	15
FL Cattle Dip. Vats	1.000		0	0	0	0	NR	0
HAZ WASTE	1.000	16	18	13	23	100	NR	170
HW GEN	1.000		0	0	0	1	NR	1
RESP PARTY	1.000		0	0	0	0	NR	0
SOLCP	1.000		0	0	0	0	NR	0
SITE INV SITES	1.000		0	0	0	0	NR	0
TIER 2	1.000	1	3	0	1	6	NR	11
UIC	1.000		0	0	0	0	NR	0
NPDES	1.000	1	1	0	2	11	NR	15
ERIC WASTE CLEANUP	1.000		0	0	0	0	NR	0
UST FINDER RELEASE	1.000	4	1	0	2	11	NR	18
UST FINDER	1.000	4	2	0	1	10	NR	17
EDR HIGH RISK HISTORICAL RECORDS								
EDR Exclusive Records								
EDR MGP	1.000		0	0	0	0	NR	0
EDR Hist Auto	1.000	8	1	0	2	5	NR	16
EDR Hist Cleaner	1.000		0	0	0	0	NR	0
EDR RECOVERED GOVERNMENT ARCHIVES								
Exclusive Recovered Govt. Archives								
RGA HWS	1.000		0	0	0	0	NR	0
RGA LF	1.000		0	0	0	0	NR	0
RGA LUST	1.000	15	3	0	1	18	NR	37
- Totals --		88	55	14	53	297	0	507

NOTES:

TP = Target Property

NR = Not Requested at this Search Distance

Sites may be listed in more than one database

Focus Map - 1 - 7586104.8s

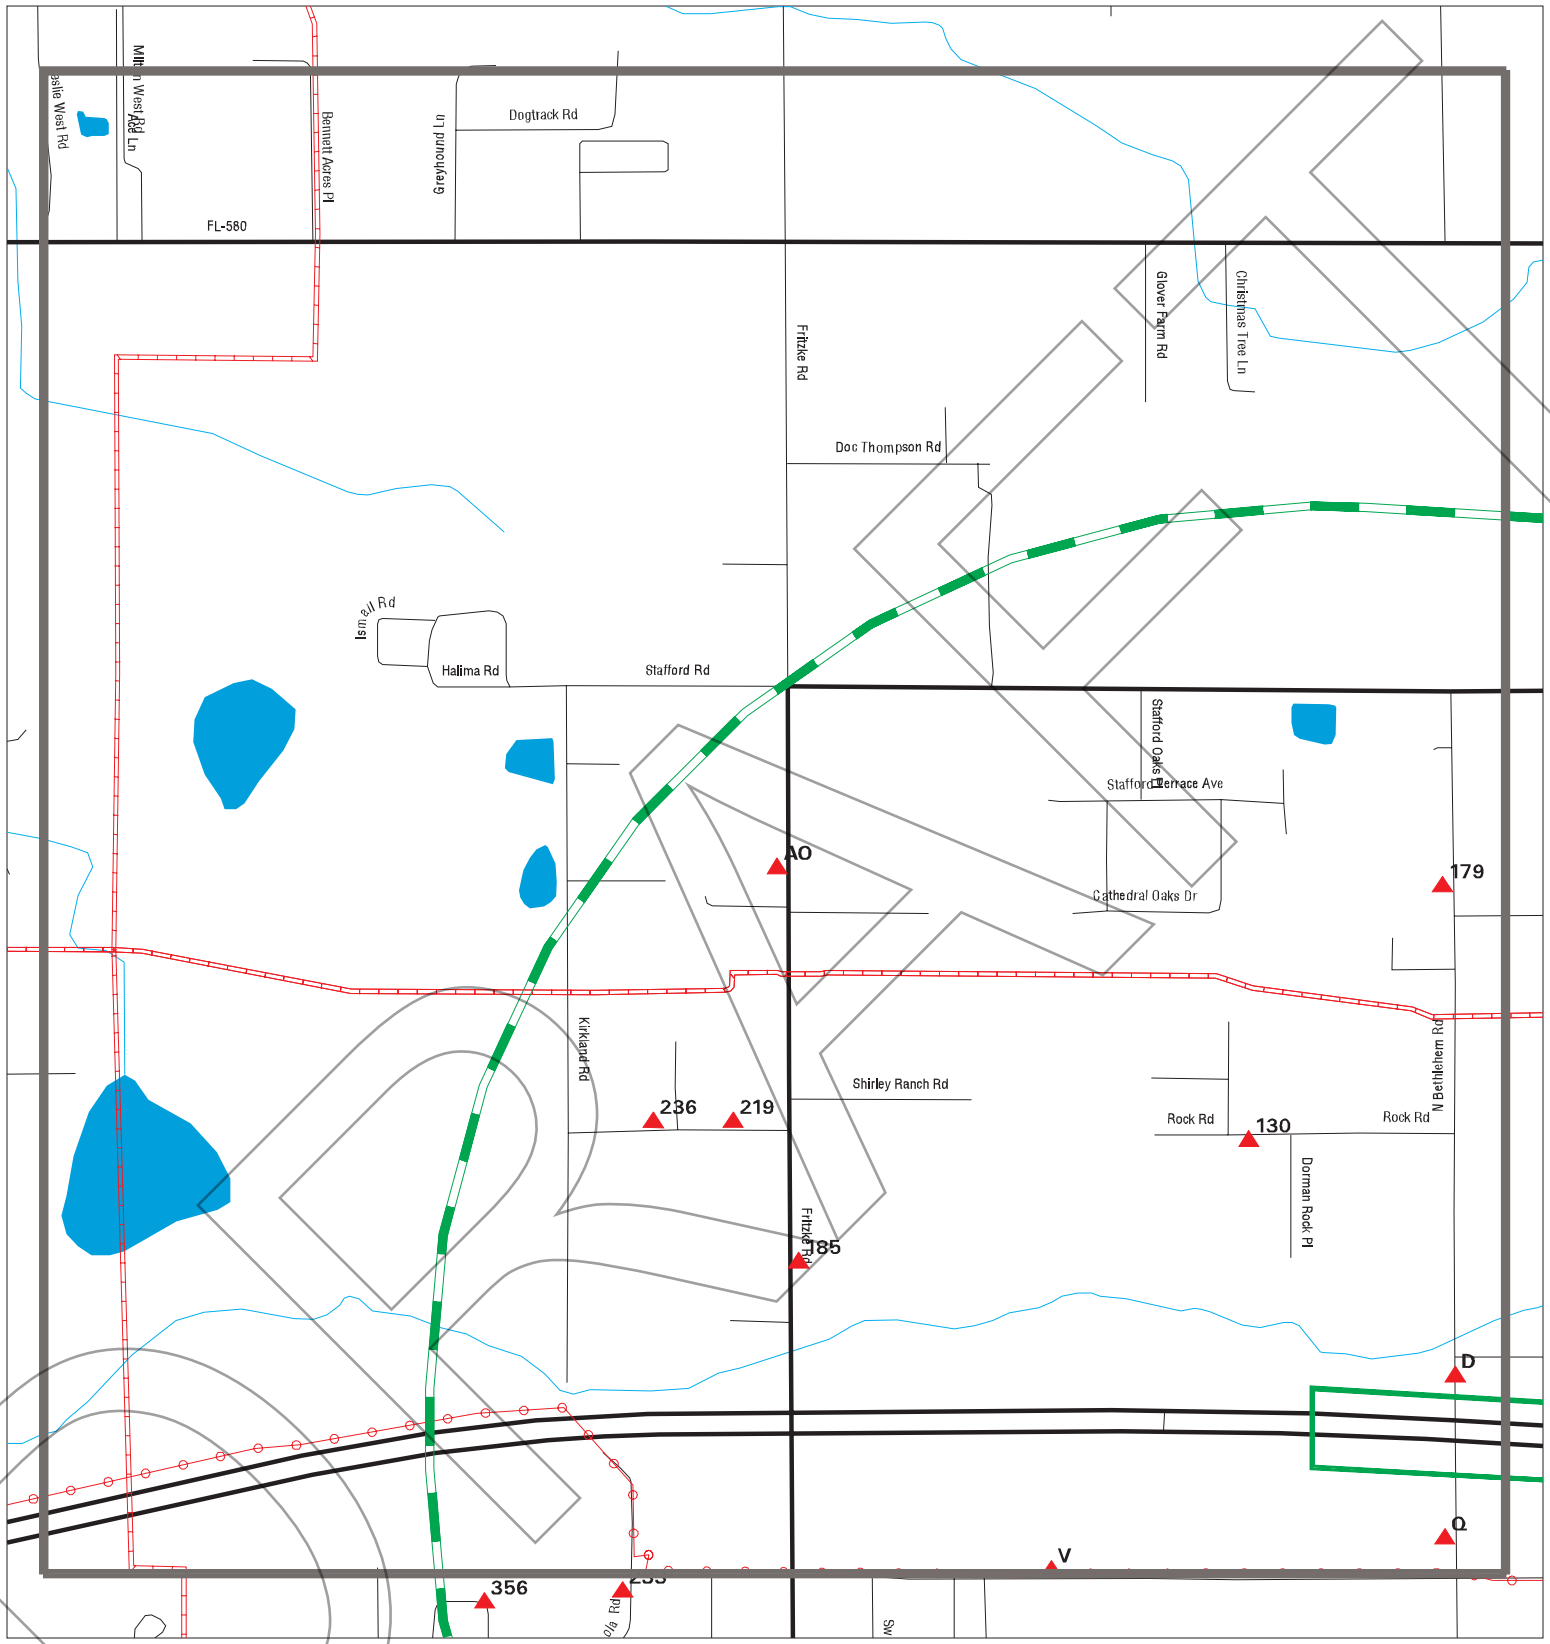

Sites
Target Property
Search Buffer
Focus Map - No Sites
Focus Map - Sites
Power Line
Pipe Line
National Priority List Sites
Dept. Defense Sites
Indian Reservations BIA
FL Brownfield

0 1/8 1/4 Miles

SITE NAME: Branch Forbes Rd From US 92 To Harvey Tew Rd	CLIENT: APTIM
ADDRESS: Branch Forbes Rd From US 92 To Harvey Tew Rd	CONTACT: Jessica Jordan
CITY/STATE: Plant City FL	INQUIRY #: 7586104.8s
ZIP: 33566	DATE: 03/05/24

Copyright © 2024 EDR, Inc. © 2015 TomTom Rel. 2015.

MAPPED SITES SUMMARY - FOCUS MAP 1

Target Property:
BRANCH FORBES RD FROM US 92 TO HARVEY TEW RD
PLANT CITY, FL 33566

MAP ID / FOCUS MAP	SITE NAME	ADDRESS	DATABASE ACRONYMS	DIST (ft. & mi.) DIRECTION
D14 / 1	JOHN CARLO - PLANT C	1907 NORTH BETHLEHEM	TIER 2	TP
D81 / 1	JOHN CARLO I-4 TEMPO	1907 N BETHLEHEM ROA	FINDS	138 0.026 North
D82 / 1	JOHN CARLO, INC.	1907 N BETHLEHEM RD	FINDS, ECHO	138 0.026 North
Q95 / 1	EUGENE ROACH	4710 N BETHLEHEM RD	UST FINDER	368 0.070 South
Q96 / 1	EUGENE ROACH	4710 N BETHLEHEM RD	UST, AST	368 0.070 South
130 / 1	ANN WALDRONS PORCELI	6415 ROCK	HAZ WASTE	1543 0.292 NNW
V137 / 1	GLOBAL HARVEST	13514 GLEN HARWELL R	UST FINDER RELEASE	1673 0.317 WSW
V138 / 1	GLOBAL HARVEST	13514 GLEN HARWELL R	AST	1673 0.317 WSW
V139 / 1	GLOBAL HARVEST	13514 GLEN HARWELL R	LUST, DWM CONTAM	1673 0.317 WSW
179 / 1	JOE BARRONS TRUCKING	2525 BETHLEHEM	HAZ WASTE	3060 0.580 North
185 / 1	SOUTHERN FOLIAGE	2230 FRITZKE	HAZ WASTE	3168 0.600 WNW
219 / 1	BILLY LAWSON JR TIRE	2316 KIRKLAND	HAZ WASTE	3820 0.723 WNW
236 / 1	DRAWDY GLASS	2376 KIRKLAND	HAZ WASTE	4258 0.806 WNW
AO242 / 1	JERICHO FALLS	2510 FRITZKE	HAZ WASTE	4278 0.810 NW
AO271 / 1	KARL WALLERS LAWN CA	2521 FRITZKE	HAZ WASTE	4474 0.847 NW

DRAFT

Focus Map - 2 - 7586104.8s

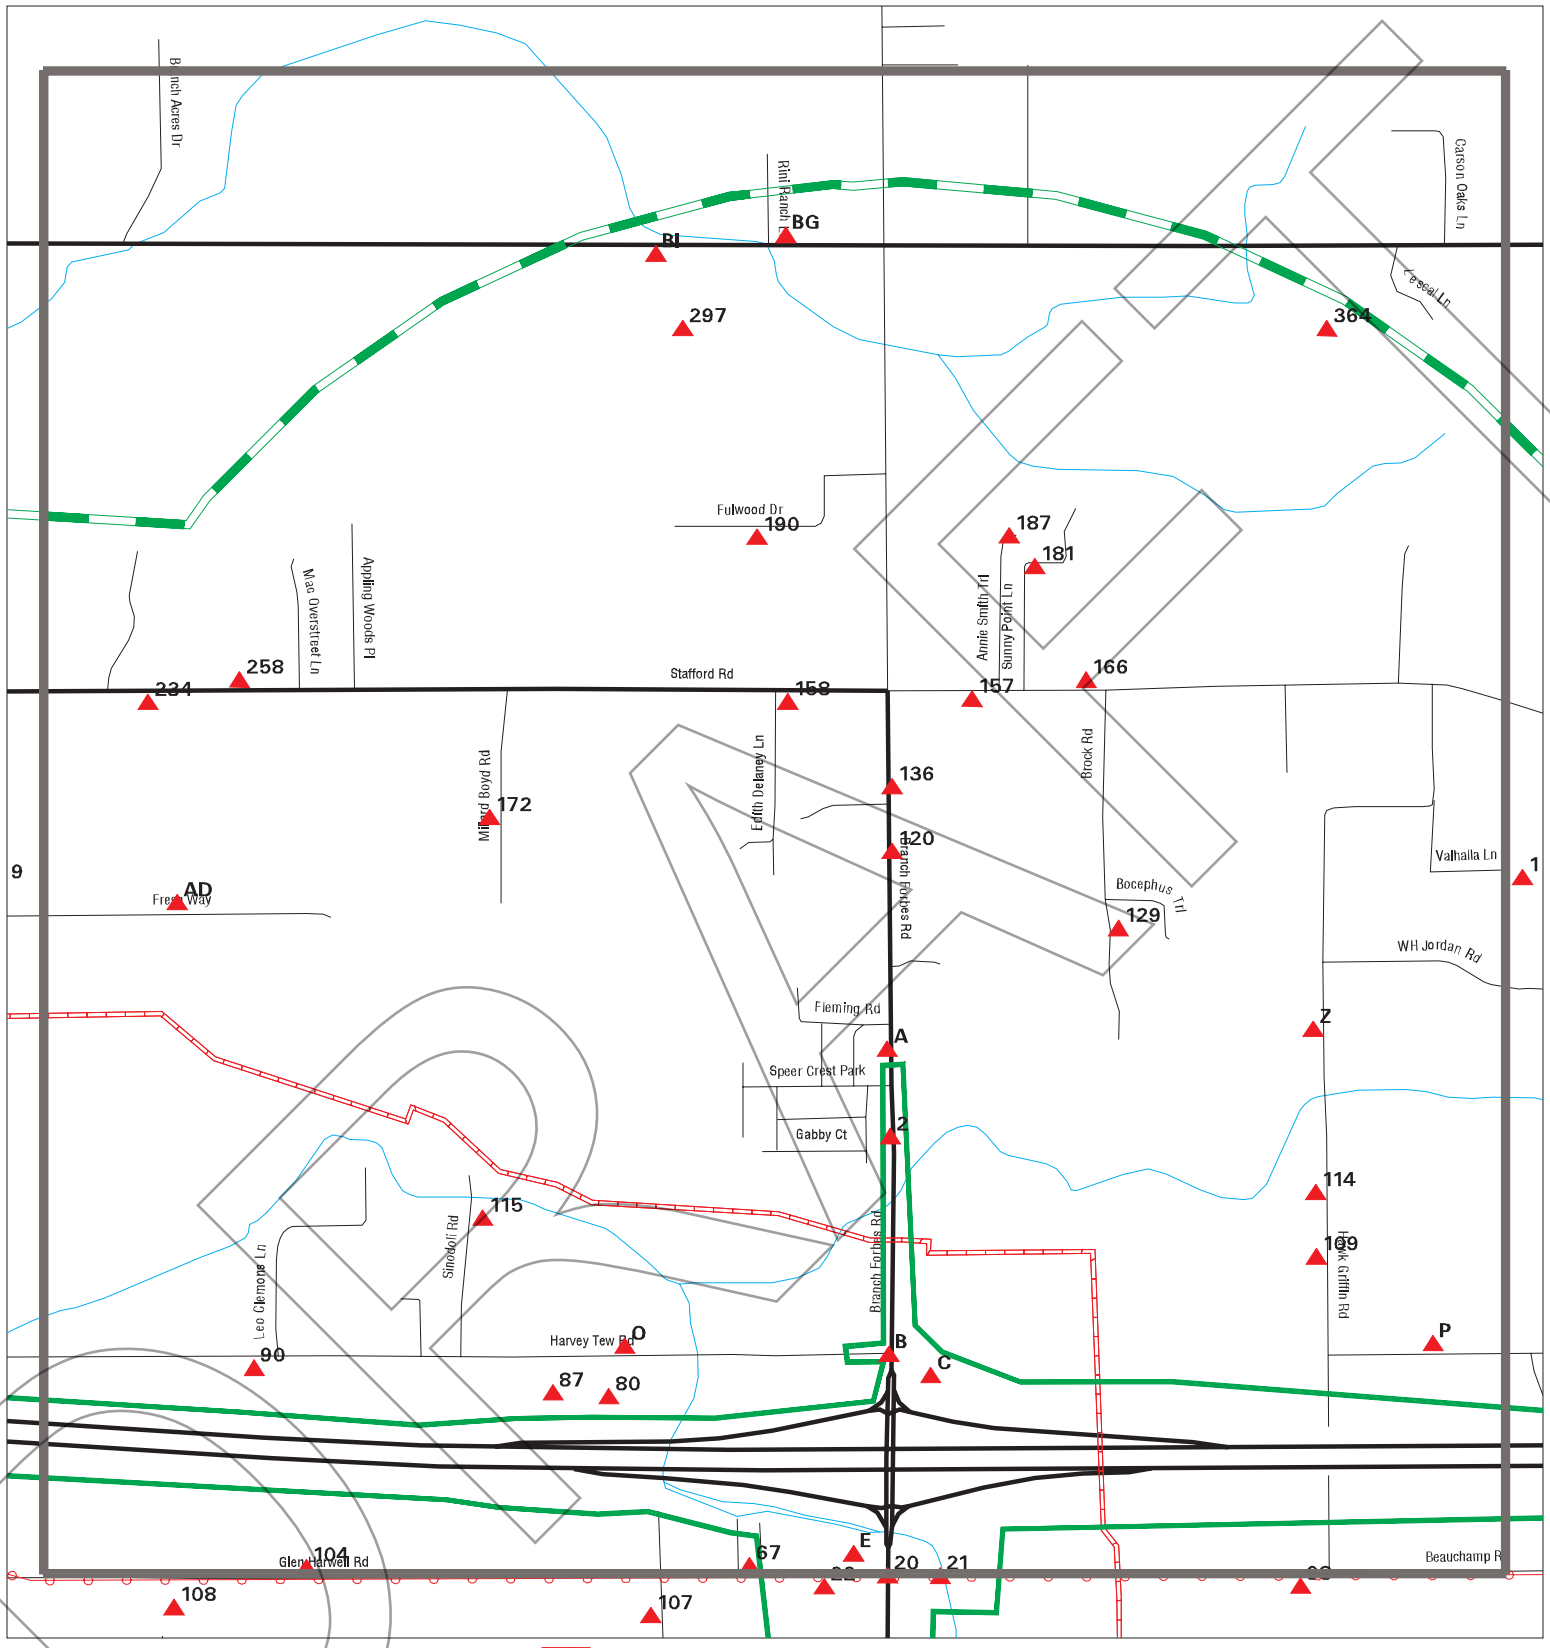

Sites
Target Property
Search Buffer
Focus Map - No Sites
Focus Map - Sites
Power Line
Pipe Line
National Priority List Sites
Dept. Defense Sites
Indian Reservations BIA
FL Brownfield

0 1/8 1/4 Miles

SITE NAME: Branch Forbes Rd From US 92 To Harvey Tew Rd	CLIENT: APTIM
ADDRESS: Branch Forbes Rd From US 92 To Harvey Tew Rd	CONTACT: Jessica Jordan
CITY/STATE: Plant City FL	INQUIRY #: 7586104.8s
ZIP: 33566	DATE: 03/05/24

Copyright © 2024 EDR, Inc. © 2015 TomTom Rel. 2015.

MAPPED SITES SUMMARY - FOCUS MAP 2

Target Property:
BRANCH FORBES RD FROM US 92 TO HARVEY TEW RD
PLANT CITY, FL 33566

MAP ID / FOCUS MAP	SITE NAME	ADDRESS	DATABASE ACRONYMS	DIST (ft. & mi.) DIRECTION		
A1 / 2	SPEER MHP	1902 N FORBES ROAD	FINDS	TP		
2 / 2	GINO TOWING	1833 BRANCH FORBES 9	HAZ WASTE	TP		
B3 / 2	FOOD MART-PAL'S	1665 N FORBES RD	RGA LUST	TP		
C4 / 2	SHELL #416-KINGS ASS	1664 BRANCH FORBES R	RGA LUST	TP		
C5 / 2	KINGS MARATHON #416	1664 BRANCH FORBES R	RGA LUST	TP		
C6 / 2	SHELL-KINGS	1664 BRANCH FORBES R	RGA LUST	TP		
C7 / 2	SHELL-KINGS ASSOC IN	1664 BRANCH FORBES R	RGA LUST	TP		
C8 / 2	MILES J A OIL COMPAN	1664 BRANCH FORBES R	EDR Hist Auto	TP		
C9 / 2	7-ELEVEN STORE #3764	1664 N BRANCH FORBES	UST FINDER, UST FINDER RELEASE	TP		
C10 / 2	KINGS MARATHON #412	1664 BRANCH FORBES R	RGA LUST	TP		
C11 / 2	CIRCLE M SHELL #4	1664 BRANCH FROBES R	RGA LUST	TP		
C12 / 2	7-ELEVEN STORE #3764	1664 N BRANCH FORBES	CLEANUP SITES	TP		
C13 / 2	7-ELEVEN STORE #3764	1664 N BRANCH FORBES	LUST, UST, DWM CONTAM, Financial Assuran...	TP		
E15 / 2	CIRCLE K STORES INC	1609 BRANCH FORBES R	EDR Hist Auto	TP		
E16 / 2	CIRCLE K #2707563	5108 GLEN HARWELL RD	UST FINDER, UST FINDER RELEASE	TP		
E17 / 2	CIRCLE K STORES INC	5108 GLEN HARWELL RD	EDR Hist Auto	TP		
E18 / 2	CIRCLE K #2707563	5108 GLEN HARWELL RD	LUST, UST, SPILLS, DWM CONTAM, Financial...	TP		
E19 / 2	CIRCLE K # 2707563	5108 GLEN HARWELL RD	RGA LUST	TP		
67 / 2	GERALD P SMITH STOCK	5302 GLEN HOWELL RD	HAZ WASTE	60	0.011	West
B69 / 2	CITGO-FORBES #795	1665 BRANCH FORBES R	UST FINDER, UST FINDER RELEASE	92	0.017	WNW
B70 / 2	FOOD MART-PALS	1665 N BRANCH FORBES	RGA LUST	92	0.017	WNW
B71 / 2	UNITED	1665 N BRANCH FORBES	RGA LUST	92	0.017	WNW
B72 / 2	SHELL-FORBES #795	1665 N BRANCH FORBES	LUST, UST, Financial Assurance	92	0.017	WNW
B73 / 2	FOOD MART-PALS	1665 BRANCH FORBES R	FINDS, ECHO	92	0.017	WNW
B74 / 2	SUNOCO #208	1665 N BRANCH FORBES	RGA LUST	92	0.017	WNW
B75 / 2	UNITED OIL CO INC	1665 BRANCH FORBES R	EDR Hist Auto	92	0.017	WNW
B76 / 2	SHELL-FORBES #795	1665 N BRANCH FORBES	DEDB, DWM CONTAM	92	0.017	WNW
B77 / 2	FOOD MART-PALS	1665 BRANCH FORBES R	RCRA-VSQG	92	0.017	WNW
B78 / 2	1665 CITGO-CITGO 166	1665 BRANCH FORBES R	ECHO	92	0.017	WNW
A79 / 2	SPEER MHP WWTF	1955 BRANCH FORBES R	NPDES	101	0.019	North
80 / 2	DINOSAUR WORLD ENTRY	UNKNOWN	FINDS, ECHO	127	0.024	North
87 / 2	DINOSAUR WORLD INC	5145 HARVEY TEW	HAZ WASTE	153	0.029	North
90 / 2	GREEN INDUSTRIES INC	5855 HARVEY TEW	HAZ WASTE	273	0.052	North
O92 / 2	FRANKLIN FARM KP	RT 2 BOX 886	AST	328	0.062	North
P93 / 2	DAVIDS CUSTOM CABINE	4504 JOE SANCHEZ	HAZ WASTE	348	0.066	North
P94 / 2	JAMES PERKINS PRESSU	4502 JOE SANCHEZ	HAZ WASTE	354	0.067	North
O101 / 2	G AND F FARMS - FRAN	5360 HARVEY TEW ROAD	TIER 2	413	0.078	North
O102 / 2	CHRIS CARLISLE	5352 HARVEY TEW	HAZ WASTE	430	0.081	North
104 / 2	GREGORY ROGERS DBA F	5706 GLEN HARWELL	HAZ WASTE	443	0.084	South

MAPPED SITES SUMMARY - FOCUS MAP 2

Target Property:
BRANCH FORBES RD FROM US 92 TO HARVEY TEW RD
PLANT CITY, FL 33566

MAP ID / FOCUS MAP	SITE NAME	ADDRESS	DATABASE ACRONYMS	DIST (ft. & mi.) DIRECTION
109 / 2	EMERALD HILL NURSERY	1907 HAWK GRIFFIN N	HAZ WASTE	816 0.155 North
114 / 2	BALDEMAR NAVAS CLEAN	2001 HAWK GRIFFIN	HAZ WASTE	1199 0.227 North
115 / 2	JAMY BARRONS FILL DI	5526 HARVEY TEW	HAZ WASTE	1213 0.230 North
120 / 2	JOHNS MOBILE HOME RE	2202 FORBES	HAZ WASTE	1282 0.243 North
129 / 2	JIMMY SKEENS CONCRET	2510 BROCK	HAZ WASTE	1527 0.289 ENE
136 / 2	DIXIE FIRE PROTECTIO	2248 BRANCH FORBES	HAZ WASTE	1667 0.316 North
Z152 / 2	RAY PROPERTY	2401 N HAWK GRIFFIN	RGA LUST	2172 0.411 North
Z153 / 2	RAY PROPERTY	2401 N HAWK GRIFFIN	UST FINDER, UST FINDER RELEASE	2172 0.411 North
Z154 / 2	RAY PROPERTY	2401 N HAWK GRIFFIN	LUST, UST, DWM CONTAM	2172 0.411 North
157 / 2	BRANCH RANCH RESTAUR	5121 THONOTOSASSA RD	FINDS	2228 0.422 North
158 / 2	SWABODA MICKEY N DBA	5241 STAFFORD	HAZ WASTE	2252 0.427 NNW
166 / 2	STRICKLAND TRAVIS KE	5102 THONOTOSASSA E	HAZ WASTE	2550 0.483 NNE
172 / 2	HAWAIIAN POOL SERVIC	2301 MILLARD BOYD	HAZ WASTE	2783 0.527 WNW
AD176 / 2	ROBERTS FARMS	2412 N BETHLEHEM RD	UST FINDER RELEASE	3024 0.573 North
AD177 / 2	ROBERTS FARMS	2412 N BETHLEHEM RD	RGA LUST	3024 0.573 North
AD178 / 2	ROBERTS FARMS	2412 N BETHLEHEM RD	LUST, AST, DWM CONTAM	3024 0.573 North
181 / 2	PC POWERSPORTS	2814 SUNNY POINT	HAZ WASTE	3084 0.584 NNE
187 / 2	H & R HANDYMAN SERVI	2818 ANNIE SMITH	HAZ WASTE	3231 0.612 NNE
190 / 2	IRRIGATION INC	5301 FULWOOD	HAZ WASTE	3254 0.616 NNW
234 / 2	TERRY D SPEER RESIDE	6001 STAFFORD	HAZ WASTE	4210 0.797 North
258 / 2	SHOESTRING GRAPHICS	5816 STAFFORD	HAZ WASTE	4376 0.829 North
297 / 2	ALDERMAN STEVE M	5401 THONOTOSASSA	HAZ WASTE	4574 0.866 NNW
BG340 / 2		HC FIRE STATION 26,	SPILLS	4969 0.941 North
BI345 / 2	VA TRUCKING	5415 THONOTOSASSA	HAZ WASTE	4990 0.945 NNW
BI346 / 2	ALDERMAN VIRGINIA	5415 W THONOTOSASSA	AST	4990 0.945 NNW
BG347 / 2	CORK KNIGHTS FIRE ST	5302 THONOTOSASSA	HAZ WASTE	5005 0.948 North
BG348 / 2	HILLSBOROUGH CNTY-FI	5302 W THONOTASASSA	UST FINDER, UST FINDER RELEASE	5005 0.948 North
BG349 / 2	HILLSBOROUGH CNTY-FI	5302 W THONOTASASSA	LUST, UST, AST, DWM CONTAM, Financial As...	5005 0.948 North
BG350 / 2	HILLSBOROUGH CNTY-FI	5302 W THONOTASASSA	RGA LUST	5005 0.948 North
BI360 / 2	THONATOSASSA - FLF18	5425 THONOTOSASSA RD	TIER 2	5046 0.956 NNW
364 / 2	UNITED SHEET METAL W	4911 W. SAM ALLEN RD	FINDS	5084 0.963 NNE

DRAFT

Focus Map - 3 - 7586104.8s

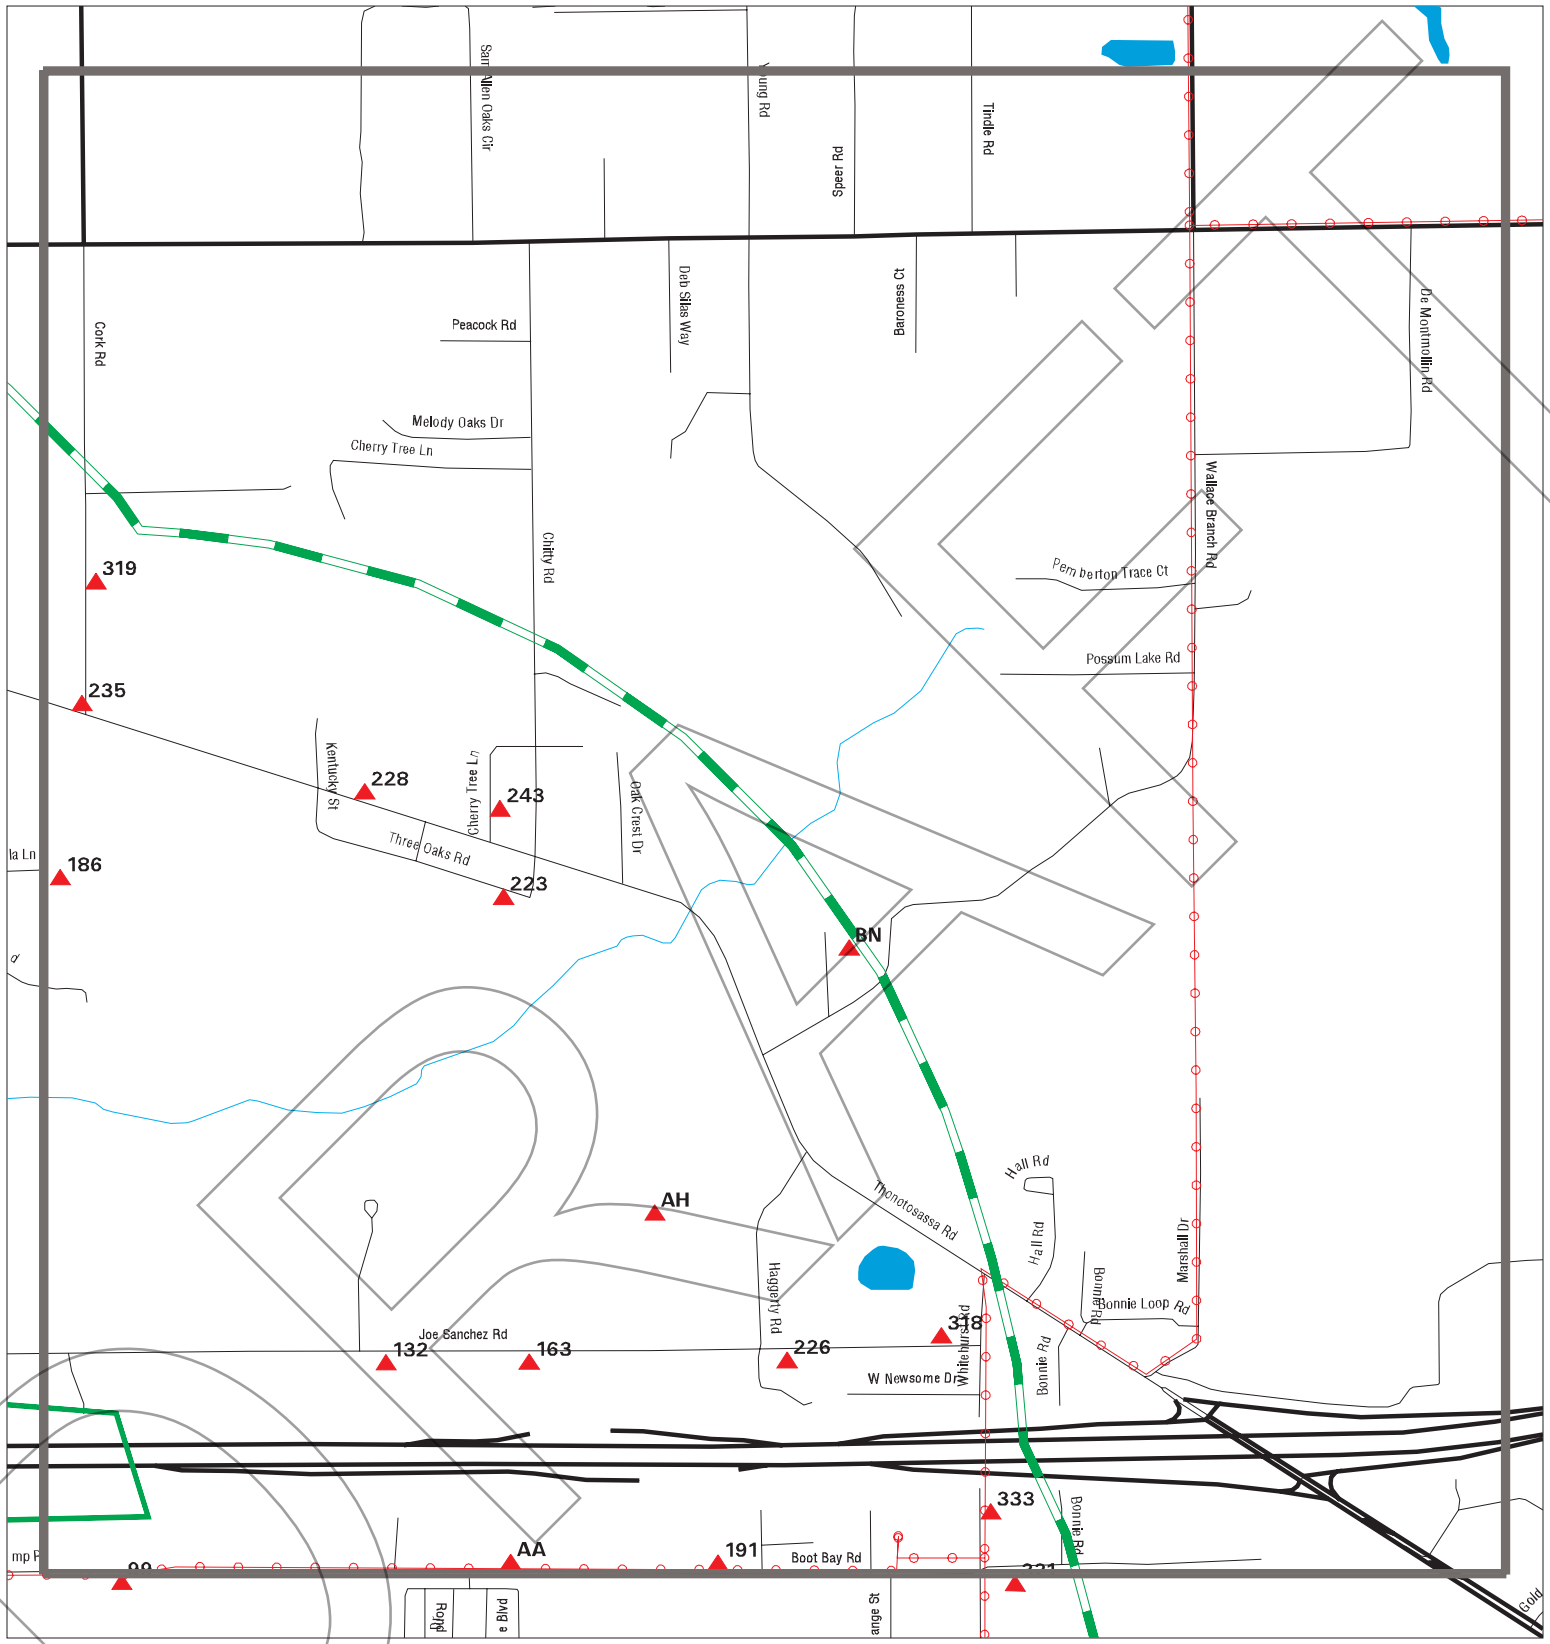

- Sites
- Target Property
- Search Buffer
- Focus Map - No Sites
- Focus Map - Sites
- Power Line
- Pipe Line
- National Priority List Sites
- Dept. Defense Sites
- Indian Reservations BIA
- FL Brownfield

SITE NAME: Branch Forbes Rd From US 92 To Harvey Tew Rd	CLIENT: APTIM
ADDRESS: Branch Forbes Rd From US 92 To Harvey Tew Rd	CONTACT: Jessica Jordan
CITY/STATE: Plant City FL	INQUIRY #: 7586104.8s
ZIP: 33566	DATE: 03/05/24

Copyright © 2024 EDR, Inc. © 2015 TomTom Rel. 2015.

MAPPED SITES SUMMARY - FOCUS MAP 3

Target Property:
BRANCH FORBES RD FROM US 92 TO HARVEY TEW RD
PLANT CITY, FL 33566

MAP ID / FOCUS MAP	SITE NAME	ADDRESS	DATABASE ACRONYMS	DIST (ft. & mi.) DIRECTION		
132 / 3	FGT CARRIERS INC	3801 JOE SANCHEZ	HAZ WASTE	1634	0.309	ENE
AA155 / 3	VERIZON WIRELESS PLA	4160 BOOT BAY RD	AST	2188	0.414	East
AA156 / 3	VERIZON WIRELESS TAM	4160 BOOT BAY RD.	Financial Assurance, TIER 2	2188	0.414	East
163 / 3	MARSHALL FOXWORTHY	3605 JOE SANCHEZ	HAZ WASTE	2454	0.465	ENE
186 / 3	SMITH DANIEL TERRY	4801 VALHALLA	HAZ WASTE	3173	0.601	North
191 / 3	BELMONTES ESPERANZA	3804 BOOT BAY	HAZ WASTE	3313	0.627	ENE
AH199 / 3	CAPPS PROPERTY	1925 HAGGERTY RD	UST FINDER RELEASE	3440	0.652	ENE
AH200 / 3	CAPPS PROPERTY	1925 HAGGERTY RD	RGA LUST	3440	0.652	ENE
AH201 / 3	CAPPS PROPERTY	1925 HAGGERTY RD	LUST, TANKS, DWM CONTAM	3440	0.652	ENE
223 / 3	JERRYS CLEANING SERV	4105 THREE OAKS	HAZ WASTE	3864	0.732	NE
226 / 3	AW MOORE HAULING SER	3311 JOE SANCHEZ	HAZ WASTE	3940	0.746	ENE
228 / 3	WEAVER BOBBY L	4308 THONOTOSASSA	HAZ WASTE	4008	0.759	NNE
235 / 3	RED BARN FARM EXCAVA		MINES MRDS	4221	0.799	North
243 / 3	JOHNS UPHOLSTERY	2806 CHERRY TREE	HAZ WASTE	4287	0.812	NNE
318 / 3	D MAN WHEELS & DESIG	3206 JOE SANCHEZ RD	HAZ WASTE	4870	0.922	ENE
319 / 3	FREE RIDER FELLOWSHI	2902 CORK ROAD	FINDS	4872	0.923	NE
333 / 3	JAMES M CALDWELL EQU	1310 WHITEHURST	HAZ WASTE	4913	0.930	ENE
BN382 / 3	CR 581 (CORK PRAIRIE	UNKNOWN	FINDS, ECHO	5196	0.984	ENE
BN383 / 3	CR 581 BRUCE B DOWN	UNKNOWN	FINDS, ECHO	5196	0.984	ENE
BN384 / 3	CR 581 (CORK PRAIRIE		NPDES	5197	0.984	ENE

DRAFT

Focus Map - 4 - 7586104.8s

Sites
Target Property
Search Buffer
Focus Map - No Sites
Focus Map - Sites
Power Line
Pipe Line
National Priority List Sites
Dept. Defense Sites
Indian Reservations BIA
FL Brownfield

0 1/8 1/4 Miles

SITE NAME: Branch Forbes Rd From US 92 To Harvey Tew Rd	CLIENT: APTIM
ADDRESS: Branch Forbes Rd From US 92 To Harvey Tew Rd	CONTACT: Jessica Jordan
CITY/STATE: Plant City FL	INQUIRY #: 7586104.8s
ZIP: 33566	DATE: 03/05/24

Copyright © 2024 EDR, Inc. © 2015 TomTom Rel. 2015.

MAPPED SITES SUMMARY - FOCUS MAP 4

Target Property:
BRANCH FORBES RD FROM US 92 TO HARVEY TEW RD
PLANT CITY, FL 33566

MAP ID / FOCUS MAP	SITE NAME	ADDRESS	DATABASE ACRONYMS	DIST (ft. & mi.) DIRECTION
N84 / 4	HARWELL ESTATES	US 92 & BETHLEHEM RO	FINDS, ECHO	141 0.027 West
N85 / 4		US 92 & BETHLEHEM RD	SPILLS	141 0.027 West
88 / 4	LARISEY PUMP REPAIR	4426 BETHLEHEM	HAZ WASTE	242 0.046 SSW
R111 / 4	TULLOHS PEST CONTROL	4327 LARK DR	HAZ WASTE	1010 0.191 WSW
R112 / 4	TULLOHS PEST CONTROL	4327 LARK	HAZ WASTE	1010 0.191 WSW
S116 / 4	SPRINGER LAWN CARE	13821 MEADOW OAKS	HAZ WASTE	1216 0.230 WSW
119 / 4	DELGADO JERRY	4310 LARK	HAZ WASTE	1277 0.242 SW
S121 / 4	VANTILBURG JAMES	13812 MEADOW OAKS	HAZ WASTE	1314 0.249 WSW
126 / 4	AAA CLEANING SYSTEMS	13804 MEADOW OAKS	HAZ WASTE	1413 0.268 WSW
145 / 4	BIG MAC LAWNMOWER RE	4140 BETHLEHEM	HAZ WASTE	1985 0.376 South
146 / 4	BETTY JO SHIRLEY	13751 92	HAZ WASTE	1992 0.377 West
159 / 4	KENNETH HARRIS	13740 92	HAZ WASTE	2306 0.437 SW
AB167 / 4	SUN BAY FORKLIFT COM	13664 US HIGHWAY 92	HAZ WASTE	2774 0.525 SW
AB168 / 4	SUN BAY FORKLIFT COM	13664 US HIGHWAY 92	HAZ WASTE	2774 0.525 SW
AB169 / 4	BARICSKA ZOLTAN	13664 US HIGHWAY 92	HAZ WASTE	2774 0.525 SW
AB170 / 4	BARICSKA ZOLTAN	13664 US HIGHWAY 92	HAZ WASTE	2774 0.525 SW
193 / 4	ELEGANT CONCRETE DES	6030 ROLLING VISTA	HAZ WASTE	3371 0.638 South
AG195 / 4	HOOKER JAMES	13606 US HWY 92 E	RGA LUST	3428 0.649 WSW
AG196 / 4	HOOKER JAMES	13606 US HWY 92 E	UST FINDER, UST FINDER RELEASE	3428 0.649 WSW
AG197 / 4	JAMES HOOKER	13606 US HWY 92 E	RGA LUST	3428 0.649 WSW
AG198 / 4	HOOKER JAMES	13606 US HWY 92 E	LUST, UST, DWM CONTAM	3428 0.649 WSW
202 / 4	J L ENTERPRISES	4510 FRITZKE	HAZ WASTE	3511 0.665 WSW
214 / 4	MILLERS ANTIQUE AUTO	13582 92	HAZ WASTE	3783 0.716 WSW
233 / 4	JOHNSON NURSERY	4630 REOLA	HAZ WASTE	4191 0.794 West
269 / 4	PERSONAL TOUCH ROSE	4610 REOLA	HAZ WASTE	4461 0.845 WSW
AV282 / 4	RED BERRY PLACE FARM	3841 BETHLEHEM RD	FINDS, ECHO	4503 0.853 South
AV283 / 4	RED BERRY PLACE FARM	3841 BETHLEHEM RD	NPDES	4503 0.853 South
AZ311 / 4	DOVER DISCOUNT MUFFL	3813 BETHLEHEM	HAZ WASTE	4791 0.907 South
AZ341 / 4	QUALITY SEPTIC INC	3801 BETHLEHEM	HAZ WASTE	4974 0.942 South
356 / 4	DYE JERRY	4817 LYNN OAKS	HAZ WASTE	5015 0.950 West
363 / 4	POLAR BRITE PRESSURE	4811 LYNN OAKS	HAZ WASTE	5061 0.959 WSW
385 / 4	F.E. STEARNS PEAT -		MINES MRDS	5199 0.985 WSW
386 / 4	LAWNS INC	4801 LYNN OAKS	HAZ WASTE	5230 0.991 WSW

DRAFT

Focus Map - 5 - 7586104.8s

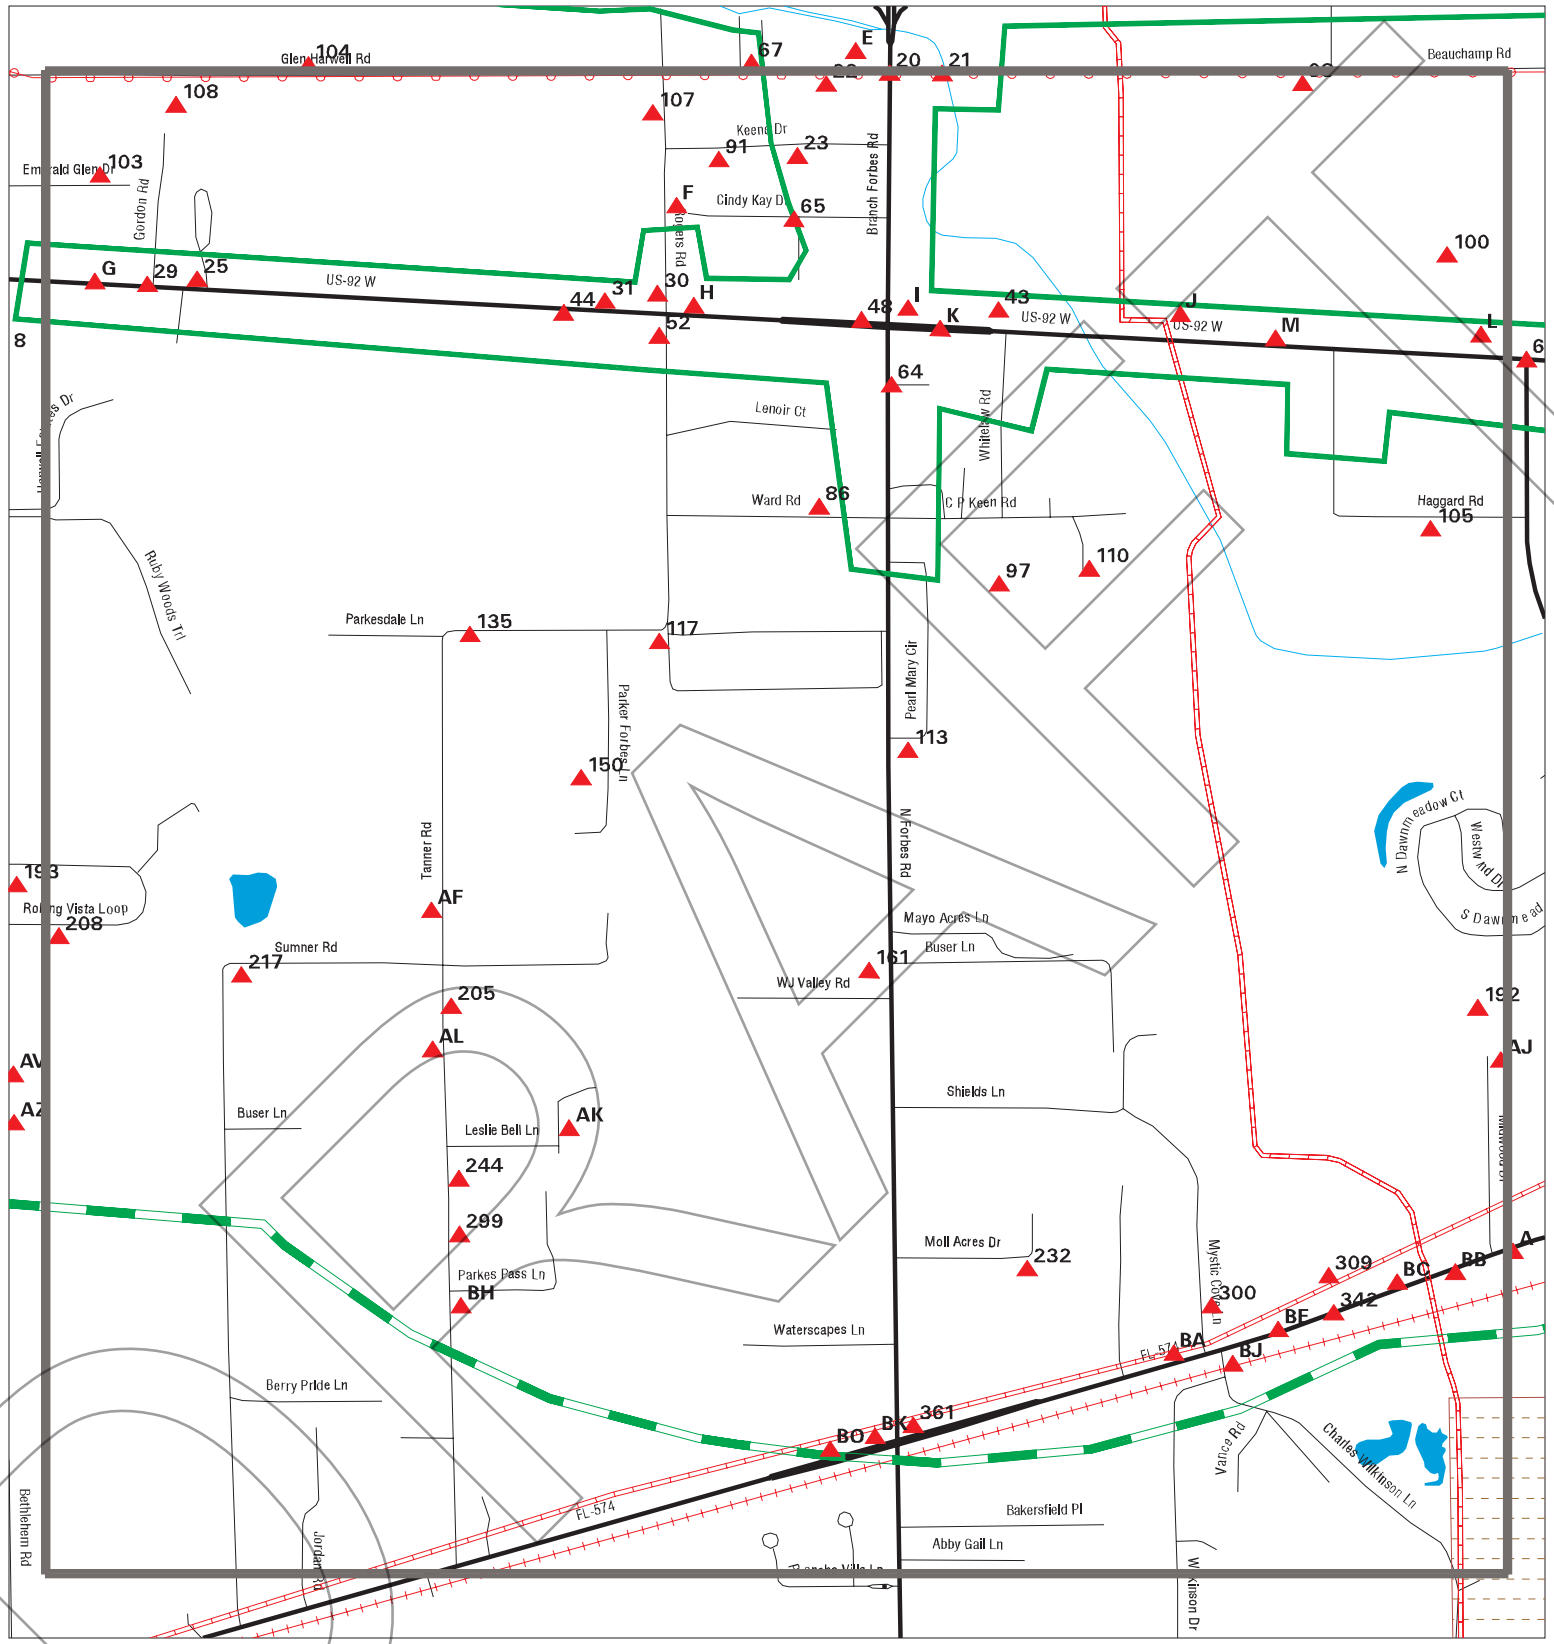

Sites
Target Property
Search Buffer
Focus Map - No Sites
Focus Map - Sites
Power Line
Pipe Line
National Priority List Sites
Dept. Defense Sites
Indian Reservations BIA
FL Brownfield

0 1/8 1/4 Miles

SITE NAME:	Branch Forbes Rd From US 92 To Harvey Tew Rd
ADDRESS:	Branch Forbes Rd From US 92 To Harvey Tew Rd
CITY/STATE:	Plant City FL
ZIP:	33566

CLIENT:	APTIM
CONTACT:	Jessica Jordan
INQUIRY #:	7586104.8s
DATE:	03/05/24

Copyright © 2024 EDR, Inc. © 2015 TomTom Rel. 2015.

MAPPED SITES SUMMARY - FOCUS MAP 5

Target Property:
BRANCH FORBES RD FROM US 92 TO HARVEY TEW RD
PLANT CITY, FL 33566

MAP ID / FOCUS MAP	SITE NAME	ADDRESS	DATABASE ACRONYMS	DIST (ft. & mi.) DIRECTION
Reg / Multiple	PLANT CITY INDUSTRIA		BROWNFIELDS	4325 0.819 SE
20 / 5		BRANCH FORBES ROAD @	SPILLS	TP
21 / 5	STRAWBERRY SQUARES	BEAUCAMP ROAD	FINDS	TP
22 / 5	JONES WELDING AND RE	5207 GLEN HARWELL	HAZ WASTE	TP
23 / 5	CLASSICA TRAILERS	5213 KEENE	HAZ WASTE	TP
F24 / 5	TIMBERLINE DEVELOPME	5318 CINDY KAY	HAZ WASTE	TP
25 / 5	ROY CARLISLES PRESSU	5810 92 UNIT 112	HAZ WASTE	TP
G26 / 5	PILGRIM HATHCOCK VIL	5914 HWY 92 W	RGA LUST	TP
G27 / 5	PILGRIM HATHCOCK VIL	5914 HWY 92 W	LUST, UST, CLEANUP SITES, DWM CONTAM	TP
G28 / 5	PILGRIM HATHCOCK VIL	5914 HWY 92 W	UST FINDER, UST FINDER RELEASE	TP
29 / 5	HILLSBORO ARMATURE W	5840 92	HAZ WASTE	TP
30 / 5	DUKES BENSON FARM	1301 ROGERS RD	AST	TP
31 / 5	HARVEYS TV SERVICE	5416 92	HAZ WASTE	TP
H32 / 5	ASAP FABRICATION INC	5340 W US HIGHWAY 92	FINDS	TP
I33 / 5	BENNETTS SERVICE STA	5112 92	HAZ WASTE	TP
I34 / 5	AWWAD LUFTI MIKE	5112 US HIGHWAY 92 W	EDR Hist Auto	TP
I35 / 5	BP-BENNETTS	5112 US HWY 92 W	UST FINDER, UST FINDER RELEASE	TP
I36 / 5	CHEVRON-BENNETTS	5112 US HWY 92 W	RGA LUST	TP
I37 / 5	EXXON-BENNETTS	5112 US HWY 92 W	RGA LUST	TP
I38 / 5	EXXON-BENNETT'S	5112 US HWY 92 W	RGA LUST	TP
I39 / 5	BENNETTS AUTO CARE I	5112 92 B	HAZ WASTE	TP
I40 / 5	92 TIRE SERVICE REPA	5112 US HIGWAY 92 W	SWF/LF, DWM CONTAM	TP
I41 / 5	BP-BENNETTS	5112 US HWY 92 W	RGA LUST	TP
I42 / 5	CHEVRON-BENNETTS	5112 US HWY 92 W	SWF/LF, LUST, UST, AST, Financial Assura...	TP
43 / 5	BENNETTS FINA	5104 US HIGHWAY 92 W	EDR Hist Auto	TP
44 / 5	SALAZAR MOTORS	5413 92 W	HAZ WASTE	TP
H45 / 5	ASAP FABRICATION INC	5340 92 W	HAZ WASTE	TP
J46 / 5	THE HAY EXCHANGE	4950 US HWY 92 W	NPDES	TP
J47 / 5	THE HAY EXCHANGE	4950 US HWY 92 W	FINDS, ECHO	TP
48 / 5	AUTOZONE 3825	5202 92 W	HAZ WASTE	TP
K49 / 5	DELI FOOD STORE-DELI	5110 U.S. HIGHWAY 92	FINDS, ECHO	TP
I50 / 5	ADVANCE AUTO PARTS 9	5201 92 W	HAZ WASTE	TP
L51 / 5	LEVIS SALOON	5402 RT US 92	UST	TP
52 / 5	EPPS NURSERY	5502 TANNER RD	AST	TP
M53 / 5	HARRWELL FARMS	4906 US HWY 92 W	AST	TP
K54 / 5	CITGO PC #147	5107 HWY 92 WEST	RGA LUST	TP
K55 / 5	AVA ANTHONY INC	5107 US HIGHWAY 92 W	EDR Hist Auto	TP
K56 / 5	PRIME TIME #702	5107 HWY 92 WEST	RGA LUST	TP
K57 / 5	AVA ANTHONY INC	5117 US HIGHWAY 92 W	EDR Hist Auto	TP

MAPPED SITES SUMMARY - FOCUS MAP 5

Target Property:
BRANCH FORBES RD FROM US 92 TO HARVEY TEW RD
PLANT CITY, FL 33566

MAP ID / FOCUS MAP	SITE NAME	ADDRESS	DATABASE ACRONYMS	DIST (ft. & mi.) DIRECTION
M58 / 5	HAY EXCHANGE LLC	4950 US 92 W	HAZ WASTE	TP
K59 / 5	CITGO-PLANT CITY #79	5117 HWY 29 W	LUST, UST, DWM CONTAM, Financial Assuran...	TP
L61 / 5	SUNDANCE BUG & BUGGY	4815 92 W	HAZ WASTE	TP
64 / 5	AVA ANTHONY INC	1106 N FORBES RD	EDR Hist Auto	TP
65 / 5	WOODARD MANOR	5304 CINDY KAY	FINDS, ECHO	1 ft.
F66 / 5	DUKES FARM	1303 ROGERS ROAD	TIER 2	50 0.009 North
F83 / 5	BRATT ENTERPRISES	5316 CINDY KAY	HAZ WASTE	141 0.027 North
86 / 5	WEITZ WILLIAM KENT	5208 WARD	HAZ WASTE	144 0.027 West
91 / 5	RIGHT WAY PRESSURE C	5309 KEENE	HAZ WASTE	324 0.061 WSW
97 / 5	NICHOLSONS GARAGE	3701 WHY574	FINDS, ECHO	370 0.070 East
98 / 5	A T AND T WIRELESS -	4813 BEAUCHAMPS ROAD	TIER 2	375 0.071 South
100 / 5	NEIGHBORHOOD PRINT S	4770 US HWY 92 W	HAZ WASTE	389 0.074 North
103 / 5	DEPIERO ROBERT	6002 EMERALD GLEN	HAZ WASTE	438 0.083 North
105 / 5	ROUSE HOUSE DESIGN	901 HAGGARD	HAZ WASTE	487 0.092 SE
107 / 5	WOODARDS NURSERY	1405 ROGERS	HAZ WASTE	594 0.112 SSW
108 / 5	SEYMOUR JOSEPH	1406 GORDON	HAZ WASTE	729 0.138 South
110 / 5	PLANT CITY LF (TURKE	TURKEY CREEK	SWF/LF	892 0.169 SSE
113 / 5	SIRGIA E SANCHEZ	802 PEARL MARY	HAZ WASTE	1029 0.195 South
117 / 5	RUSSELL C FEYOCK	950 TANNER	HAZ WASTE	1225 0.232 WSW
135 / 5	DRY FIRST	818 TANNER ROAD	FINDS	1658 0.314 South
150 / 5	CASTANEDA FIDEL	921 PARKER FORBES	HAZ WASTE	2039 0.386 SW
161 / 5	TRANSMISSION CENTER	619 N FORBES RD	EDR Hist Auto	2365 0.448 South
AF188 / 5	PARKESDALE FARMS INC	3914 TANNER RD	Financial Assurance, TIER 2	3232 0.612 SW
AF189 / 5	PARKESDALE FARMS INC	3914 TANNER RD	AST	3232 0.612 SW
192 / 5	DEAN AND CAROLS TREE	606 MIDWOOD	HAZ WASTE	3314 0.628 South
205 / 5	SMITH JAMES R	3849 TANNER	HAZ WASTE	3542 0.671 SW
AJ207 / 5	KENNETH O MC DONALD	602 MIDWOOD	HAZ WASTE	3645 0.690 South
208 / 5	ELEGANCE BY L A	6005 ROLLING VISTA	HAZ WASTE	3658 0.693 South
AJ210 / 5	PHILLIP D BARNETT PR	511 MIDWOOD	HAZ WASTE	3694 0.700 South
AK211 / 5	TERRY BRASWELLS PRES	3821 LESLIE BELL	HAZ WASTE	3742 0.709 SSW
AK212 / 5	MOEHRING DONALD BRUC	3815 LESLIE BELL	HAZ WASTE	3769 0.714 SSW
AL215 / 5	D & J FARMS	3829 TANNER RD	Financial Assurance	3789 0.718 SW
AL216 / 5	D & J FARMS	3829 TANNER RD	AST	3789 0.718 SW
217 / 5	DAVIS BOBCAT SERVICE	3915 SUMNER	HAZ WASTE	3799 0.720 South
AL218 / 5	PLANT CITY AWNING CO	3830 TANNER	HAZ WASTE	3809 0.721 SW
232 / 5	KEYS BILLY	5107 MOLL ACRES	HAZ WASTE	4149 0.786 South
244 / 5	HERIBERTO & ELVIRA C	3757 TANNER RD.	ASBESTOS	4334 0.821 SSW
299 / 5	HUTCHINSON WELDING	3749 TANNER	HAZ WASTE	4616 0.874 SSW
300 / 5	S AND O GREENWORKS	4944 MLK	HAZ WASTE	4638 0.878 SSE

DRAFT

MAPPED SITES SUMMARY - FOCUS MAP 5

Target Property:
BRANCH FORBES RD FROM US 92 TO HARVEY TEW RD
PLANT CITY, FL 33566

MAP ID / FOCUS MAP	SITE NAME	ADDRESS	DATABASE ACRONYMS	DIST (ft. & mi.) DIRECTION		
309 / 5	STATE ROAD NO. 574 (		NPDES	4770	0.903	SSE
AY312 / 5	GREG'S PLACE	4801 US HWY 574 W	RCRA-VSQG, FINDS, ECHO	4824	0.914	South
AY313 / 5	H & H RADIATOR & STE	4801 574	HAZ WASTE	4824	0.914	South
BA314 / 5	LOCO MOTORS	5024 MLK	HAZ WASTE	4831	0.915	SSE
BA315 / 5	H INTER DEALER INC	5024 MLK BLVD W	HAZ WASTE	4831	0.915	SSE
BB316 / 5	N & R MOBILE AUTO RE	4803 574	HAZ WASTE	4867	0.922	South
BB317 / 5	JESUS CRUZ	4803 E. MLK JR BLVD	SWF/LF	4867	0.922	South
BC322 / 5		4900 MLK BLVD., 2ND	SPILLS	4908	0.930	South
BE334 / 5	KEVIN BARRONS TRACTO	4938 MLK	HAZ WASTE	4921	0.932	SSE
BC335 / 5	MILLER SPECIALITIES	4807 M L KING JR BLV	RCRA NonGen / NLR	4933	0.934	South
BC336 / 5	BARRERA AUTOMOTIVE	4807 574	HAZ WASTE	4933	0.934	South
BC337 / 5	MILLER SPECIALITIES	4807 M L KING JR BLV	FINDS, ECHO	4933	0.934	South
BC338 / 5	D AND R TOWING	4807 MLK	HAZ WASTE	4933	0.934	South
342 / 5	STATE ROAD NO. 574 (	UNKNOWN	FINDS, ECHO	4979	0.943	SSE
BH343 / 5	PARKE FAMILY HOLDING	3719 TANNER RD	AST	4984	0.944	SSW
BH344 / 5	PARKE FAMILY HOLDING	3719 TANNER RD	Financial Assurance	4984	0.944	SSW
BJ351 / 5	10 INCH DIESEL PIPEL	UNKNOWN	FINDS, ECHO	5006	0.948	SSE
BJ352 / 5	STRAWBERRY ACHERY CA		FINDS	5007	0.948	SSE
BE357 / 5	CENTRAL FLORIDA PIPE	4935 DR MARTIN LUTHE	UST FINDER, UST FINDER RELEASE	5016	0.950	SSE
BE358 / 5	CENTRAL FLORIDA PIPE	4935 DR MARTIN LUTHE	LUST, UST, CLEANUP SITES, DWM CONTAM	5016	0.950	SSE
BE359 / 5	ANDREW STEELE	4935 MLK STE 277	HAZ WASTE	5016	0.950	SSE
361 / 5	EAST HILLSBOROUGH AP	5118 MLK	HAZ WASTE	5056	0.958	South
BK366 / 5	SEVEN STAR	15634 MARTIN LUTHER	UST FINDER, UST FINDER RELEASE	5131	0.972	South
BK367 / 5	RALPHS USED CARS	15634 MLK	HAZ WASTE	5131	0.972	South
BK368 / 5	SEVEN STAR	15634 MARTIN LUTHER	LUST, UST, DWM CONTAM, Financial Assuran...	5131	0.972	South
BK369 / 5	SEVEN STAR	15634 MARTIN LUTHER	RGA LUST	5131	0.972	South
BK370 / 5	FAMY TIRE	15640 MLK	HAZ WASTE	5145	0.974	South
BK371 / 5	FL DEPT OF TRANSPORT	15640 MARTIN LUTHER	UST FINDER	5145	0.974	South
BK372 / 5	FL DEPT OF TRANSPORT	15640 MARTIN LUTHER	UST	5145	0.974	South
BO387 / 5	15620 MLK	15620 MARTIN LUTHER	NPDES	5233	0.991	South
BO388 / 5	15620 MLK	15620 MARTIN LUTHER	FINDS, ECHO	5233	0.991	South

DRAFT

Focus Map - 6 - 7586104.8s

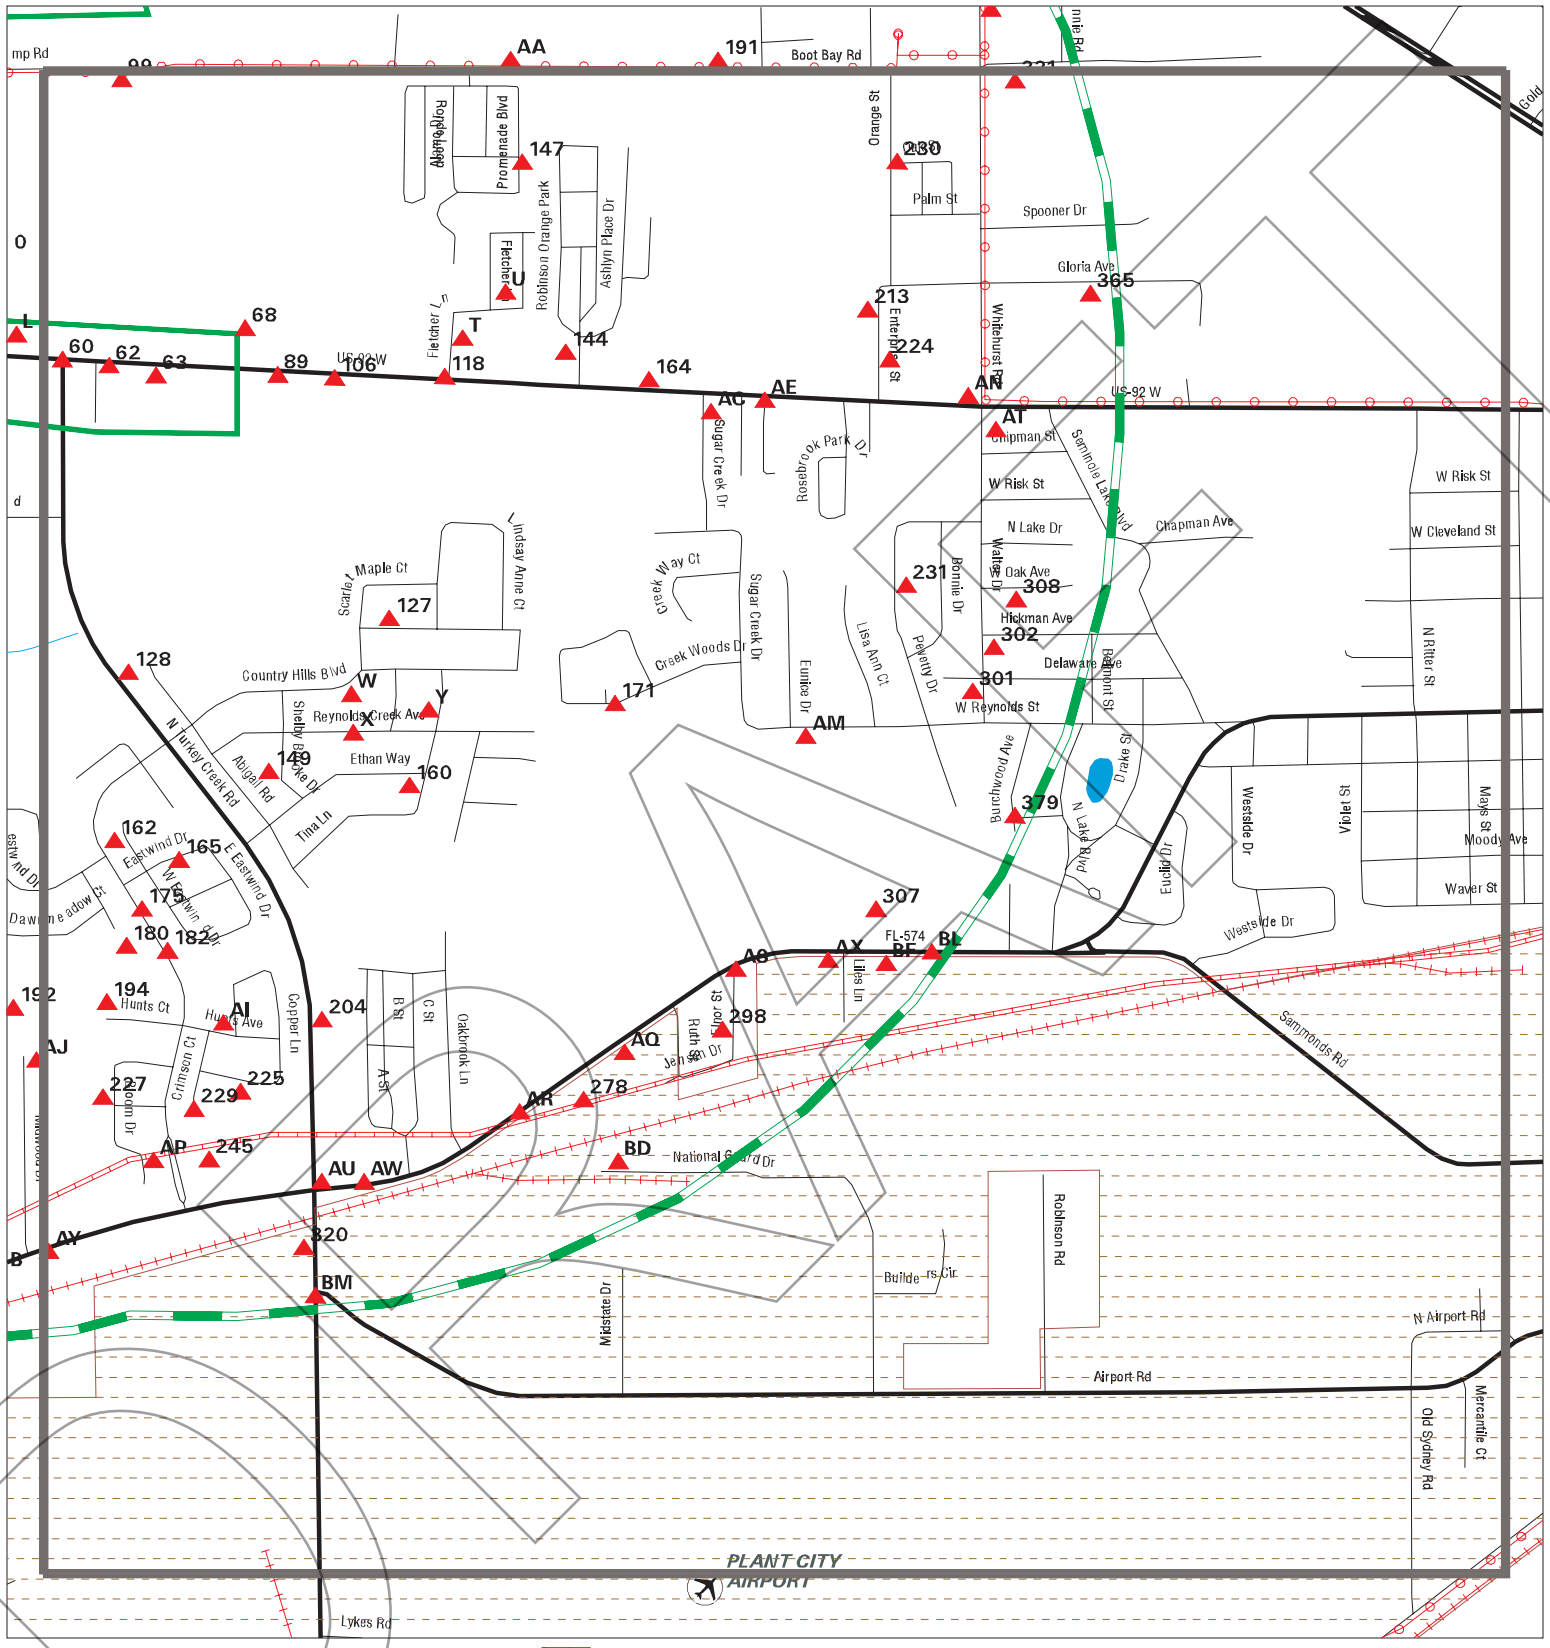

Sites
Target Property
Search Buffer
Focus Map - No Sites
Focus Map - Sites
Power Line
Pipe Line
National Priority List Sites
Dept. Defense Sites
Indian Reservations BIA
FL Brownfield

0 1/8 1/4 Miles

SITE NAME:	Branch Forbes Rd From US 92 To Harvey Tew Rd
ADDRESS:	Branch Forbes Rd From US 92 To Harvey Tew Rd
CITY/STATE:	Plant City FL
ZIP:	33566

CLIENT:	APTIM
CONTACT:	Jessica Jordan
INQUIRY #:	7586104.8s
DATE:	03/05/24

Copyright © 2024 EDR, Inc. © 2015 TomTom Rel. 2015.

MAPPED SITES SUMMARY - FOCUS MAP 6

Target Property:
BRANCH FORBES RD FROM US 92 TO HARVEY TEW RD
PLANT CITY, FL 33566

MAP ID / FOCUS MAP	SITE NAME	ADDRESS	DATABASE ACRONYMS	DIST (ft. & mi.) DIRECTION
Reg / Multiple	PLANT CITY INDUSTRIA		BROWNFIELDS	4325 0.819 SE
60 / 6		HIGHWAY 92 & TURKEY	SPILLS	TP
62 / 6	TURKEY CREEK ANIMAL	4645 92 W	HAZ WASTE	TP
63 / 6		4601 WEST US HWY 92	SPILLS	TP
68 / 6	MAGNOLIA EXECUTIVES	4470 US HWY 92 W	FINDS, ECHO	64 0.012 NE
89 / 6	CAR SALES GROUP	4475 US 92 W	HAZ WASTE	245 0.046 East
99 / 6	HOWARDS PICTURE FRAM	4605 BEAUCHAMP	HAZ WASTE	383 0.073 South
106 / 6	SYLVIA TORRES AUTO R	4421 92	HAZ WASTE	585 0.111 East
118 / 6	TRACTOR PARTS OF PLA	4288 US 92 UNIT 6	HAZ WASTE	1243 0.235 East
T122 / 6	L & H CONCRETE SERVI	1150 FLETCHER BUSINE	HAZ WASTE	1350 0.256 East
T123 / 6	MOORE DELBERT	1150 FLETCHER	HAZ WASTE	1350 0.256 East
T124 / 6	RAINBOW ROCK MHP WWT	1150 FLETCHER LN	FINDS	1350 0.256 East
T125 / 6	RAINBOW ROCK MOBILE	1150 FLETCHER LN	NPDES	1350 0.256 East
127 / 6	FORD PAUL M	4307 COUNTRY HILLS	HAZ WASTE	1429 0.271 SE
128 / 6	R & D EXPRESS CORPOR	419 ABIGAIL	HAZ WASTE	1430 0.271 South
U131 / 6	RAINBOW ROCK MHP		FINDS, ECHO	1628 0.308 East
U133 / 6	1206 FLETCHER LANE	1206 FLETCHER LANE	US CDL	1635 0.310 East
U134 / 6	JOHNSON JESSE V II	1206 FLETCHER STE TT	HAZ WASTE	1635 0.310 East
W140 / 6	BROWN DAVID A	4445 COUNTRY HILLS	HAZ WASTE	1697 0.321 SSE
W141 / 6	BURR SHARMAINE	305 MARY BETH	HAZ WASTE	1817 0.344 SSE
X142 / 6	PLANT CITY REYNOLDS	REYNOLDS CREEK AVE	ECHO	1914 0.363 SSE
X143 / 6	REYNOLDS RIDGE	REYNOLDS CREEK DR	FINDS, ECHO	1914 0.363 SSE
144 / 6	ROBINSON S ORANGE PA	US 92 1/4 MILE W OF	FINDS	1966 0.372 East
147 / 6	HARLEY BROOK FOR BY	4274 PROMENADE	HAZ WASTE	1995 0.378 ENE
Y148 / 6	DADE CITY CHEVRON LL	4403 TINA LN	EDR Hist Auto	2006 0.380 SE
149 / 6	FL DEPT OF TRANSPORT	1323 W HAINES ST	UST	2024 0.383 South
Y151 / 6	COUNTRY LAKE	REYNOLDS CREEK AVE &	FINDS, ECHO	2137 0.405 SE
160 / 6	SIBLEYS AUDIO VIDEO	4501 ETHAN	HAZ WASTE	2338 0.443 SSE
162 / 6	DUFFY PATRICK M/DBA/	4609 SUMMER WIND	HAZ WASTE	2438 0.462 South
164 / 6	ROBINSON'S ORANGE MO	4002 US HIGHWAY 92 W	NPDES	2466 0.467 East
165 / 6	SYKES ROSS	4655 EASTWIND	HAZ WASTE	2549 0.483 South
171 / 6	SUGAR CREEK PHASE 2	CREEK WOODS DR	FINDS	2776 0.526 SE
AC173 / 6	TAMPA OBSTETRICS DBA	514 SUGAR CREEK BUSI	HAZ WASTE	2838 0.538 East
AC174 / 6	EXODUS WOMEN'S CENTE	514 SUGAR CREEK BUSI	HAZ WASTE	2838 0.538 East
175 / 6	JOSEPH A DELALLO	4608 COUNTRY HILLS	HAZ WASTE	2844 0.539 South
180 / 6	RAMIREZ ABDIEL	4721 SILKRUN	HAZ WASTE	3067 0.581 South
182 / 6	JOANNE SMITH	4620 COUNTRY HILLS	HAZ WASTE	3094 0.586 South
AE183 / 6	TOMS TIRE AND AUTO R	3801 US HWY 92 E	SWF/LF, LUST, UST, DWM CONTAM	3159 0.598 East
AE184 / 6	TOMS TIRE AND AUTO R	3801 US HWY 92 E	RGA LUST	3159 0.598 East

DRAFT

MAPPED SITES SUMMARY - FOCUS MAP 6

Target Property:
BRANCH FORBES RD FROM US 92 TO HARVEY TEW RD
PLANT CITY, FL 33566

MAP ID / FOCUS MAP	SITE NAME	ADDRESS	DATABASE ACRONYMS	DIST (ft. & mi.)		DIRECTION
194 / 6	BRUCE M KING	4716 HUNTS	HAZ WASTE	3406	0.645	South
AI203 / 6	S & S TRANSPORT INC	4601 COPPER	HAZ WASTE	3520	0.667	South
204 / 6	ROSEMONT FARMS	510 NORTH TURKEY CRE	SPILLS, TIER 2	3537	0.670	South
AI206 / 6	SOBHAGYA INC	4602 COPPER LN	EDR Hist Auto	3549	0.672	South
AI209 / 6	PHILLIP A MEUMANN FO	4609 HUNTS	HAZ WASTE	3674	0.696	South
213 / 6	JESSES CABINETRY IIN	805 ENTERPRISE	HAZ WASTE	3778	0.716	East
AM220 / 6	FAITH CHRISTIAN ACAD	3617 W REYNOLDS ST	FINDS	3853	0.730	ESE
AM221 / 6	FAITH CHRISTIAN ACAD	3617 W REYNOLDS ST	ECHO	3853	0.730	ESE
AM222 / 6	FAITH CHRISTIAN ACAD	3617 W REYNOLDS ST	NPDES	3853	0.730	ESE
224 / 6	PAT'S PUMP SALES & S	702 ENTERPRISE	HAZ WASTE	3906	0.740	East
225 / 6	SNL DELIVERIES INC	4663 COPPER	HAZ WASTE	3931	0.745	South
227 / 6	CHRISTOPHER MEEKS	4722 BLOOM	HAZ WASTE	3955	0.749	SSE
229 / 6	SUNCOAST TAMPA BAY B	TURKEY CREEK ROAD	FINDS, ECHO	4037	0.765	South
230 / 6	MURPHY WALTER T	1005 WHITEHURST	HAZ WASTE	4083	0.773	ENE
231 / 6	FRYES HAULING BY ALB	412 PEVETTI	HAZ WASTE	4104	0.777	ESE
AN237 / 6	BROADWAY NEW AND USE	3502 BAKER	HAZ WASTE	4277	0.810	East
AN238 / 6	FINA-HAHN & TIRE SER	3502 W BAKER ST	UST FINDER, UST FINDER RELEASE	4277	0.810	East
AN239 / 6	FINA-HAHN & TIRE SER	3502 W BAKER ST	RGA LUST	4277	0.810	East
AN240 / 6	FINA-HAHN & TIRE SER	3502 W BAKER ST	LUST, UST, DWM CONTAM	4277	0.810	East
AN241 / 6	HAHNS FINA & TIRE SE	3502 W BAKER STREET	EDR Hist Auto	4277	0.810	East
245 / 6	TURKEY CREEK CONTRAC	UNKNOWN	FINDS, ECHO	4338	0.822	South
AP246 / 6	QUICK SILVER MAINTEN	4733 BLOOM	HAZ WASTE	4349	0.824	South
AN247 / 6	PRESCO FOOD STORE #1	3501 W BAKER ST	RGA LUST	4350	0.824	East
AN248 / 6	PLANT CITY FOODMART	3501 W BAKER ST	UST FINDER, UST FINDER RELEASE	4350	0.824	East
AN249 / 6	PLANT CITY FOODMART	3501 W BAKER ST	LUST, UST, DWM CONTAM, Financial Assuran...	4350	0.824	East
AN250 / 6	PATEL MAYUR	3501 W BAKER ST	EDR Hist Auto	4350	0.824	East
AQ251 / 6	SHOP OK HARDWARE	4109 W SR 574	RGA LUST	4361	0.826	SSE
AQ252 / 6	EL RINCON MEXICANO	4109 W SR 574	LUST, UST, CLEANUP SITES, DWM CONTAM	4361	0.826	SSE
AQ253 / 6	EL RINCON MEXICANO	4109 W SR 574	RGA LUST	4361	0.826	SSE
AQ254 / 6	EL RINCON MEXICANO	4109 W SR 574	UST FINDER, UST FINDER RELEASE	4361	0.826	SSE
AR255 / 6	LOETSCHER'S BODY SHO	4306 SR-574 WEST	NPDES	4364	0.827	SSE
AR256 / 6	YARBROUGH FAMILY HOL	4306 STATE ROAD 574	SWF/LF	4364	0.827	SSE
AS257 / 6	DANIELS AUTO SALES	4001 574 SR	HAZ WASTE	4373	0.828	SE
AN259 / 6	BREEZE RV	3500 W BAKER ST	NPDES	4376	0.829	East
AN260 / 6	BREEZE RV	3500 W BAKER ST	FINDS, ECHO	4376	0.829	East
AR261 / 6	EL TORO TIRE CORPORA	4304 574 W	HAZ WASTE	4380	0.830	SSE
AR262 / 6	EL TORO TIRE SERVICE	4304 STATE ROAD 574	SWF/LF	4380	0.830	SSE
AR263 / 6	BOBS AUTOMOTIVE	4308 SR 574 W	HAZ WASTE	4383	0.830	SSE
AR264 / 6	PLANT CITY AUTO SALV	4303 HWY 574 W	ICIS, FINDS, ECHO	4390	0.831	SSE

MAPPED SITES SUMMARY - FOCUS MAP 6

Target Property:
BRANCH FORBES RD FROM US 92 TO HARVEY TEW RD
PLANT CITY, FL 33566

MAP ID / FOCUS MAP	SITE NAME	ADDRESS	DATABASE ACRONYMS	DIST (ft. & mi.) DIRECTION		
AR265 / 6	LOETSCHER BODY SHOP/	4304-4308 SR574	FINDS, ECHO	4419	0.837	SSE
AT266 / 6	HERB WRIGHT	607 WALTER	HAZ WASTE	4435	0.840	East
AT267 / 6	HONORS ALTON	605 WALTER APT G	HAZ WASTE	4435	0.840	East
AP268 / 6	WOODS CONCRETE PUMPI	4740 BLOOM	HAZ WASTE	4443	0.841	South
AS270 / 6	KD BUGS LLC	603 ELNOR ST	ASBESTOS	4471	0.847	SE
AU272 / 6	CIRCLE K #7558	4614 W MARTIN LUTHER	RGA LUST	4484	0.849	South
AU273 / 6	CIRCLE K #7558	4614 W DR MARTIN LUT	SPILLS, CLEANUP SITES	4484	0.849	South
AU274 / 6	CIRCLE K STORES INC	4614 DR MARTIN LUTHE	ECHO	4484	0.849	South
AU275 / 6	CIRCLE K #7558	4614 W MARTIN LUTHER	UST FINDER, UST FINDER RELEASE	4484	0.849	South
AU276 / 6	CIRCLE K STORES INC	4614 DR MARTIN LUTHE	FINDS	4484	0.849	South
AU277 / 6	CIRCLE K #7558	4614 W DR MARTIN LUT	LUST, UST, DWM CONTAM, Financial Assuran...	4484	0.849	South
278 / 6	FOREMAN'S AUTO SERVI	4303 S.R. 574 WEST	TANKS, US AIRS, NPDES	4486	0.850	SSE
AU279 / 6	JOGI INC	4612 STATE ROAD 574	EDR Hist Auto	4496	0.852	South
AU280 / 6		4612 STATE ROAD 574	ERNS	4496	0.852	South
AU281 / 6		4612 SR 574 AT PRESC	SPILLS	4496	0.852	South
AU284 / 6	CIRCLE K STORE #7558	4614 STATE ROAD 574	FINDS, ECHO	4525	0.857	South
AU285 / 6	CITGO-TURKEY CREEK #	4612 HWY 574	RGA LUST	4525	0.857	South
AU286 / 6	CITGO-TURKEY CREEK	4612 HWY 574	RGA LUST	4525	0.857	South
AU287 / 6	TURKEY CREEK CITGO	4612 HWY 574	RGA LUST	4525	0.857	South
AU288 / 6	PRESCO FOOD STORE #2	4612 HWY 574	RGA LUST	4525	0.857	South
AU289 / 6	PRESCO STORE # 28	4612 HWY 574	RGA LUST	4525	0.857	South
AU290 / 6	PRESCO STORE # 28	4612 HWY 574	LUST, UST, DWM CONTAM, Financial Assuran...	4525	0.857	South
AU291 / 6	PRESCO STORE # 28	4612 HWY 574	UST FINDER, UST FINDER RELEASE	4525	0.857	South
AW292 / 6	VICTOR H NAJERA	4504 574 STE 51	HAZ WASTE	4535	0.859	South
AW293 / 6	MARIO A GONZALEZ	4504 574	HAZ WASTE	4535	0.859	South
AT294 / 6	C & S QUALITY CARS	3409 BAKER ST W	HAZ WASTE	4541	0.860	East
AU295 / 6		SR 574 @ TURKEY CREE	SPILLS	4545	0.861	South
AU296 / 6	CIRCLE K	4617 W MARTIN LUTHER	RGA LUST	4565	0.865	South
298 / 6	QUALITY CONCRETE COA	609 ELNOR ST	HAZ WASTE	4594	0.870	SE
301 / 6	JN THOMPSON FIRE EQU	203 WALTER	HAZ WASTE	4662	0.883	ESE
302 / 6	SOMERLOTT TRUCKING O	306 WALTER	HAZ WASTE	4705	0.891	ESE
AX303 / 6	PLANT CITY AUTO AND	3703 574 SR	HAZ WASTE	4734	0.897	SE
AX304 / 6	RUBY'S TIRES & REPAI	3703 STATE ROAD 574	SWF/LF	4734	0.897	SE
AX305 / 6	NICHOLSONS GARAGE	3701 STATE ROAD 574	RCRA NonGen / NLR	4746	0.899	SE
AX306 / 6	MULLIS CARLOS M JR	3701 574	HAZ WASTE	4746	0.899	SE
307 / 6	SUMMER CREEK TOWNHOM	-	NPDES	4762	0.902	SE
308 / 6	LI BODY & REPAIR INC	3405 OAK	HAZ WASTE	4766	0.903	ESE
AY310 / 6	GUSS AUTO REPAIR	4757 574	HAZ WASTE	4786	0.906	South
320 / 6	VELAZQUEZ PALLETS MA	1107 TURKEY CREEK	HAZ WASTE	4880	0.924	South

DRAFT

MAPPED SITES SUMMARY - FOCUS MAP 6

Target Property:
BRANCH FORBES RD FROM US 92 TO HARVEY TEW RD
PLANT CITY, FL 33566

MAP ID / FOCUS MAP	SITE NAME	ADDRESS	DATABASE ACRONYMS	DIST (ft. & mi.) DIRECTION		
321 / 6	PH7	3407 BOOT BAY ROAD	ICIS, FINDS, ECHO	4898	0.928	ENE
BD323 / 6	HY-YIELD BROMINE	4310 NATIONAL GUARD	SSTS	4910	0.930	SSE
BD324 / 6	HY-YIELD BROMINE	4310 NATIONAL GUARD	SSTS	4910	0.930	SSE
BD325 / 6	TRIEST AG GROUP INC	4310 NATIONAL GUARD	RCRA-SQG	4910	0.930	SSE
BD326 / 6	TRIEST AG GROUP INC	4310 NATIONAL GUARD	SWF/LF, HAZ WASTE, HW GEN, TIER 2	4910	0.930	SSE
BD327 / 6	TRIEST AG GROUP, INC	4310 NATIONAL GUARD	AIRS	4910	0.930	SSE
BD328 / 6		4310 NATIONAL GUARD	ERNS	4910	0.930	SSE
BD329 / 6		4310 NATIONAL GUARD	HMIRS	4910	0.930	SSE
BD330 / 6	HYYIELD-BROMINE	4310 NATIONAL GUARD	SSTS	4910	0.930	SSE
BD331 / 6	TRIEST AG GROUP, INC	4310 NATIONAL GUARD	FINDS, ECHO, PFAS ECHO	4910	0.930	SSE
BD332 / 6	PLANT CITY, FL	4310 NATIONAL GUARD	AST, TIER 2	4910	0.930	SSE
BF339 / 6	SUTTION LARRY EUGENE	3603 574	HAZ WASTE	4963	0.940	SE
BF353 / 6	JACKSON EXPRESS TRAN	3509 STATE ROAD 574	Financial Assurance	5009	0.949	SE
BF354 / 6	C&S TRANSMISSIONS &	3509 STATE ROAD 574	EDR Hist Auto	5009	0.949	SE
BF355 / 6	JACKSON EXPRESS TRAN	3509 STATE ROAD 574	AST	5009	0.949	SE
BF362 / 6	CHARLES LOETSCHER JR	3605 574	HAZ WASTE	5056	0.958	SE
365 / 6	AUGUSTINE CONCRETE L	3305 GLORIA	HAZ WASTE	5113	0.968	East
BL373 / 6	RAY WREEDE'S GARAGE	3507 HWY 574 WEST	US AIRS, FINDS, ECHO	5152	0.976	SE
BM374 / 6	FREEHOLD CARTAGE	TURKEY CREEK & AIRPO	RCRA-VSQG	5173	0.980	South
BM375 / 6	FREEHOLD CARTAGE	TURKEY CREEK & AIRPO	FINDS, ECHO	5173	0.980	South
BL376 / 6	JANKOWSKIS DAY AND N	3507 574 SR W	HAZ WASTE	5174	0.980	SE
BL377 / 6	DIAMOND R FERTILIZER	3507 STATE ROAD 574	TIER 2	5174	0.980	SE
BL378 / 6	JANKOWSKIS DAY AND N	3507 574	HAZ WASTE	5174	0.980	SE
379 / 6	DAVID SCOTT COLLINS	3304 LAKE	HAZ WASTE	5182	0.981	ESE
BL380 / 6	SR 574		NPDES	5183	0.982	SE
BL381 / 6	SR 574 E7N30		NPDES	5184	0.982	SE

DRAFT

SE 1/2-1 4325 ft. **PLANT CITY INDUSTRIAL AREA** **BROWNFIELDS** **S113719066** **N/A**

PLANT CITY, FL

Focus Map: 6,5

BROWNFIELDS AREAS:

Name:	PLANT CITY INDUSTRIAL AREA
Address:	Not reported
City,State,Zip:	PLANT CITY, FL
Area id:	BF291301000
District:	Southwest
Acreage:	1512.77237
Resolution:	42-2013
Resolution Date:	03/11/2013
Source:	The City Commission of the City of Plant City
Object Id:	362
Method:	SHP
Area:	6121997.11
XCoord:	580580.214
YCoord:	445218.9446

A1 Target Property **SPEER MHP** **FINDS** **1011398735** **N/A**

1902 N FORBES ROAD
PLANT CITY, FL 33565

Site 1 of 2 in cluster A

Actual: 89 ft.

Focus Map: 2

FINDS:

Registry ID: 110035466974

Click Here for FRS Facility Detail Report:

Environmental Interest/Information System:

The Florida Integrated Environmental System Today (FIESTA) Data Maintenance (FDM) System maintains entity, environmental interest, and affiliation data.

Click this hyperlink while viewing on your computer to access additional FINDS: detail in the EDR Site Report.

---

2 Target Property **GINO TOWING** **HAZ WASTE** **S130077798** **N/A**

1833 BRANCH FORBES 98
PLANT CITY, FL 33565

Actual: 90 ft.

Focus Map: 2

HAZ WASTE:

Facility ID:	197968
Name:	GINO TOWING
Address:	1833 BRANCH FORBES 98
City,State,Zip:	PLANT CITY, FL 33565
County:	HILLSBOROUGH
Telephone:	(813)627-2600
Email:	Not reported
Status:	O - OUT OF BUSINESS
Generator Status:	N - NOT A HAZARDOUS WASTE GENERATOR
EPA ID:	Not reported
Other ID:	Not reported
Old Facility ID:	2937619
SIC:	7389 - SERVICES - BUSINESS SERVICES, NEC
Verified:	P - VERIFICATION BY PHONE CALL
Verified Date:	11/23/2010
Hazardous Waste LBS/YEAR:	0

DRAFT

GINO TOWING (Continued) **S130077798**

Wastes: 0

B3 **FOOD MART-PAL'S** **RGA LUST** **S115177072**
Target **1665 N FORBES RD** **N/A**
Property **PLANT CITY, FL**

Site 1 of 11 in cluster B

Actual: RGA LUST:
93 ft.

2000	FOOD MART-PAL'S	1665 N FORBES RD
1999	FOOD MART-PAL'S	1665 N FORBES RD
1998	FOOD MART-PAL'S	1665 N FORBES RD

Focus Map:
2

C4 **SHELL #416-KINGS ASSOC INC** **RGA LUST** **S115195993**
Target **1664 BRANCH FORBES RD** **N/A**
Property **PLANT CITY, FL**

Site 1 of 10 in cluster C

Actual: RGA LUST:
97 ft.

2007	SHELL #416-KINGS ASSOC INC	1664 BRANCH FORBES RD

Focus Map:
2

C5 **KINGS MARATHON #416** **RGA LUST** **S115183356**
Target **1664 BRANCH FORBES RD** **N/A**
Property **PLANT CITY, FL**

Site 2 of 10 in cluster C

Actual: RGA LUST:
97 ft.

2009	KINGS MARATHON #416	1664 BRANCH FORBES RD
2008	KINGS MARATHON #416	1664 BRANCH FORBES RD

Focus Map:
2

C6 **SHELL-KINGS** **RGA LUST** **S115196831**
Target **1664 BRANCH FORBES RD** **N/A**
Property **PLANT CITY, FL**

Site 3 of 10 in cluster C

Actual: RGA LUST:
97 ft.

2004	SHELL-KINGS	1664 BRANCH FORBES RD
2003	SHELL-KINGS	1664 BRANCH FORBES RD
2002	SHELL-KINGS	1664 BRANCH FORBES RD

Focus Map:
2

DRAFT

C7 **SHELL-KINGS ASSOC INC** **RGA LUST** **S115196830**
Target Property **1664 BRANCH FORBES RD** **N/A**
PLANT CITY, FL

Site 4 of 10 in cluster C

Actual: **97 ft.**
RGA LUST:

2006	SHELL-KINGS ASSOC INC	1664 BRANCH FORBES RD
2005	SHELL-KINGS ASSOC INC	1664 BRANCH FORBES RD

Focus Map: **2**

C8 **MILES J A OIL COMPANY INC** **EDR Hist Auto** **1020556832**
Target Property **1664 BRANCH FORBES RD** **N/A**
PLANT CITY, FL 33565

Site 5 of 10 in cluster C

Actual: **97 ft.**
EDR Hist Auto

Focus Map: **2**

Year:	Name:	Type:
1997	MILES J A OIL COMPANY INC	Convenience Stores
1998	MILES J A OIL COMPANY INC	Convenience Stores
1999	MILES J A OIL COMPANY INC	Convenience Stores
2000	MILES J A OIL COMPANY INC	Convenience Stores
2001	MILES J A OIL COMPANY INC	Convenience Stores
2002	MILES J A OIL COMPANY INC	Convenience Stores
2009	SHELL KING	Gasoline Service Stations
2010	SHELL KING	Gasoline Service Stations
2011	SHELL KING	Gasoline Service Stations

C9 **7-ELEVEN STORE #37646** **UST FINDER** **1028231476**
Target Property **1664 N BRANCH FORBES RD** **UST FINDER RELEASE** **N/A**
PLANT CITY, FL 0

Site 6 of 10 in cluster C

Actual: **97 ft.**
UST FINDER:

Focus Map: **2**

Object ID:	721394
Facility ID:	FL8625090
Name:	7-ELEVEN STORE #37646
Address:	1664 N BRANCH FORBES RD
City,State,Zip:	PLANT CITY, FL 33565
Address Match Type:	Not reported
Open USTs:	2
Closed USTs:	5
TOS USTs:	0
Population 1500ft:	1104
Private Wells 1500ft:	50
Within 100yr Floodplain:	No
Land Use:	Developed, Medium Intensity
Within SPA:	No
SPA PWS Facility ID:	Not reported
SPA Water Type:	Not reported
SPA Facility Type:	Not reported

DRAFT

7-ELEVEN STORE #37646 (Continued) **1028231476**

SPA HUC12: Not reported
Within WHPA: Yes
WHPA PWS Facility ID: FL6295425_1436513679
WHPA Water Type: GW - Ground water
WHPA Facility Type: WL - Well
WHPA HUC12: 031002050301
Facility Status: Open UST(s)
Date of Last Inspection: Not reported
EPA Region: 4
Tribe: Not reported
Coordinate Source: State
X Coord: -82.1869444439999
Y Coord: 28.028333333
Latitude: 28.0283333333333
Longitude: -82.1869444444444

UST FINDER:
Object ID: 196271
Facility ID: FL8625090
Tank ID: FL8625090-4
Tank Status: Open
Installation Date: 2008/09/01 15:59:59+00
Removal Date: Not reported
Tank Capacity: 15000
Substances: Unleaded Gas
Tank Wall Type: Not reported

Object ID: 196272
Facility ID: FL8625090
Tank ID: FL8625090-5
Tank Status: Open
Installation Date: 2008/09/01 15:59:59+00
Removal Date: Not reported
Tank Capacity: 15000
Substances: Vehicular Diesel
Tank Wall Type: Not reported

Object ID: 215293
Facility ID: FL8625090
Tank ID: FL8625090-1R1
Tank Status: Closed
Installation Date: 1989/08/01 16:00:00+00
Removal Date: Not reported
Tank Capacity: 8000
Substances: Unleaded Gas
Tank Wall Type: Not reported

Object ID: 215294
Facility ID: FL8625090
Tank ID: FL8625090-2R1
Tank Status: Closed
Installation Date: 1989/08/01 16:00:00+00
Removal Date: Not reported
Tank Capacity: 8000
Substances: Unleaded Gas
Tank Wall Type: Not reported

Object ID: 215295

DRAFT

7-ELEVEN STORE #37646 (Continued) **1028231476**

Facility ID:	FL8625090
Tank ID:	FL8625090-3
Tank Status:	Closed
Installation Date:	1989/08/01 16:00:00+00
Removal Date:	Not reported
Tank Capacity:	8000
Substances:	Unleaded Gas
Tank Wall Type:	Not reported

Object ID:	282730
Facility ID:	FL8625090
Tank ID:	FL8625090-1
Tank Status:	Closed
Installation Date:	Not reported
Removal Date:	Not reported
Tank Capacity:	8000
Substances:	Unleaded Gas
Tank Wall Type:	Not reported

Object ID:	282731
Facility ID:	FL8625090
Tank ID:	FL8625090-2
Tank Status:	Closed
Installation Date:	Not reported
Removal Date:	Not reported
Tank Capacity:	8000
Substances:	Unleaded Gas
Tank Wall Type:	Not reported

UST FINDER RELEASE:

Object ID:	104274
Facility ID:	FL8625090
Lust ID:	FL26944
Name:	7-ELEVEN STORE #37646
Address:	1664 N BRANCH FORBES RD
City,State,Zip:	PLANT CITY, FL 0
Address Match Type:	Not reported
Reported Date:	1988/12/19 16:00:00+00
Status:	Open
Substance:	Not reported
Population within 1500ft:	156
Domestic Wells within 1500ft:	50
Land Use:	Developed, Medium Intensity
Within SPA:	No
SPA PWS Facility ID:	Not reported
SPA Water Type:	Not reported
SPA Facility Type:	Not reported
SPA HUC12:	Not reported
Within WHPA:	Yes
WHPA PWS Facility ID:	FL6295425_1436513679
WHPA Water Type:	GW - Ground water
WHPA Facility Type:	WL - Well
WHPA HUC12:	031002050301
Within 100yr Floodplain:	No
Tribe:	Not reported
EPA Region:	4

DRAFT

7-ELEVEN STORE #37646 (Continued) **1028231476**

NFA Letter 1:	Not reported
NFA Letter 2:	Not reported
NFA Letter 3:	Not reported
NFA Letter 4:	Not reported
Closed With Residual Contaminate:	Not reported
Coordinate Source:	State
X Coord:	-82.1869399999999
Y Coord:	28.02833
Latitude:	28.02833
Longitude:	-82.18694
Object ID:	104275
Facility ID:	FL8625090
Lust ID:	FL17533
Name:	7-ELEVEN STORE #37646
Address:	1664 N BRANCH FORBES RD
City,State,Zip:	PLANT CITY, FL 0
Address Match Type:	Not reported
Reported Date:	1992/06/10 15:59:59+00
Status:	No Further Action
Substance:	Not reported
Population within 1500ft:	156
Domestic Wells within 1500ft:	50
Land Use:	Developed, Medium Intensity
Within SPA:	No
SPA PWS Facility ID:	Not reported
SPA Water Type:	Not reported
SPA Facility Type:	Not reported
SPA HUC12:	Not reported
Within WHPA:	Yes
WHPA PWS Facility ID:	FL6295425_1436513679
WHPA Water Type:	GW - Ground water
WHPA Facility Type:	WL - Well
WHPA HUC12:	031002050301
Within 100yr Floodplain:	No
Tribe:	Not reported
EPA Region:	4
NFA Letter 1:	Not reported
NFA Letter 2:	Not reported
NFA Letter 3:	Not reported
NFA Letter 4:	Not reported
Closed With Residual Contaminate:	Not reported
Coordinate Source:	State
X Coord:	-82.1869399999999
Y Coord:	28.02833
Latitude:	28.02833
Longitude:	-82.18694

DRAFT

C10 **KINGS MARATHON #412** **RGA LUST** **S115183355**
Target **1664 BRANCH FORBES RD** **N/A**
Property **PLANT CITY, FL**

Site 7 of 10 in cluster C

Actual: RGA LUST:
97 ft.

2012	KINGS MARATHON #412	1664 BRANCH FORBES RD
2011	KINGS MARATHON #412	1664 BRANCH FORBES RD
2010	KINGS MARATHON #412	1664 BRANCH FORBES RD

Focus Map:
2

C11 **CIRCLE M SHELL #4** **RGA LUST** **S115168704**
Target **1664 BRANCH FROBES RD** **N/A**
Property **PLANT CITY, FL**

Site 8 of 10 in cluster C

Actual: RGA LUST:
97 ft.

2001	CIRCLE M SHELL #4	1664 BRANCH FROBES RD
2000	CIRCLE M SHELL #4	1664 BRANCH FROBES RD

Focus Map:
2

C12 **7-ELEVEN STORE #37646** **CLEANUP SITES** **S121509559**
Target **1664 N BRANCH FORBES RD** **N/A**
Property **PLANT CITY, FL 33565**

Site 9 of 10 in cluster C

Actual: CLEANUP SITES:
97 ft.

Name:	7-ELEVEN STORE #37646
Address:	1664 N BRANCH FORBES RD
City,State,Zip:	PLANT CITY, FL 33565
DEP Cleanup Site Key:	76695879
Source Database Name:	Storage Tank Contamination Monitoring
Source Database Id:	8625090
CPAC Program Area Id:	TK
CLLC Cleanup Category Key:	PETRO
RSC2 Remediation Status Key:	ACTIVE
Data Load Date:	08/10/2023
OC3 Office Id:	SWD
Physical Address Line 2:	Not reported
OIC Object Of Interest Id:	FACIL
PC2 Proximity Id:	EXACT
Calc Coordinates Accuracy Level Id:	4
CMC2 Coordinate Method Id:	Digital Aerial Photography With Ground Control
DC4 Datum Id:	High Accuracy Reference Network
VSC1 Verification Status:	REVIEWED
Collect Username:	RICCI_L
Collect Date:	04/14/2003
Collect Affiliation:	DEPARTMENT OF ENVIRONMENTAL PR
Map Source:	1994 doqs
Map Source Scale:	741
Interpolation Scale:	Not reported
Verifier Username:	RICCI_L

Focus Map:
2

DRAFT

7-ELEVEN STORE #37646 (Continued) **S121509559**

Verifier Affiliation:	DEPARTMENT OF ENVIRONMENTAL PR
Verification Date:	04/14/2003
Verified Coordinate Method Id:	Digital Aerial Photography With Ground Control
Source Database Name Code:	STCM
CMC2 Coordinate Method ID Code:	DPHO
DC4 Datum ID Code:	HARN
Verified Coordinate Method ID Code:	DPHO
Comments:	Not reported
Latitude/Longitude (deg/min/sec):	28 1 / 82 11

C13 **7-ELEVEN STORE #37646** **LUST U003434918**
Target **1664 N BRANCH FORBES RD** **UST N/A**
Property **PLANT CITY, FL 33565** **DWM CONTAM**
Financial Assurance

Site 10 of 10 in cluster C

Actual:
97 ft.

Focus Map:
2

LUST:

Name:	7-ELEVEN STORE #37646
Address:	1664 N BRANCH FORBES RD
City,State,Zip:	PLANT CITY, FL 33565
Region:	STATE
Facility Id:	8625090
Facility Status:	OPEN
Facility Type:	A - Retail Station
Facility Phone:	(904)501-6827
Facility Cleanup Rank:	1656
District:	Southwest District
Lat/Long (dms):	28 1 41.9705000 / 82 11 11.0235
Section:	23
Township:	28S
Range:	21E
Feature:	Not reported
Method:	AGPS
Datum:	0
Score:	56
Score Effective Date:	2010-03-17 00:00:00
Score When Ranked:	61
Operator:	JOHN MEYER
Name Update:	2016-04-06 00:00:00
Address Update:	2018-03-26 00:00:00

Petroleum Cleanup PCT Facility Score:

Facility Cleanup Status:	ONGO - ONGOING
Contact:	DAVID PETERSEN | MILEI AVILES | JENNIFER DART
Contact Company:	7-ELEVEN INC.
Contact Address:	PO BOX 711
Contact City/State/Zip:	Dallas, TX 75221
Phone:	(407)403-2995
Bad Address Ind:	N
State:	FL
Zip:	33565
Score:	56
Score Effective Date:	2010-03-17 00:00:00
Related Party ID:	20385
Primary RP Role:	ACCOUNT OWNER
RP Begin Date:	2016-04-06
RP Zip:	711
RP Extension:	Not reported

DRAFT

7-ELEVEN STORE #37646 (Continued) **U003434918**

Discharge Cleanup Summary:

Discharge Date:	6/10/1992
PCT Discharge Combined:	Not reported
Cleanup Required:	N - NO CLEANUP REQUIRED
Discharge Cleanup Status:	NREQ - CLEANUP NOT REQUIRED
Disch Cleanup Status Date:	5/24/2004
Cleanup Work Status:	COMPLETED
Information Source:	D - DISCHARGE NOTIFICATION
Other Source Description:	Not reported
Eligibility Indicator:	I - INELIGIBLE
Site Manager:	AYER_TO
Site Mgr End Date:	2/1/2004
Tank Office:	PCLP29 - HILLSBOROUGH ENVIRONMENTAL PROTECTION COMMISSION
Discharge Date:	12/19/1988
PCT Discharge Combined:	Not reported
Cleanup Required:	R - CLEANUP REQUIRED
Discharge Cleanup Status:	RA - RA ONGOING
Disch Cleanup Status Date:	11/7/2000
Cleanup Work Status:	ACTIVE
Information Source:	E - EDI
Other Source Description:	Not reported
Eligibility Indicator:	E - ELIGIBLE
Site Manager:	MARTINO_B
Site Mgr End Date:	Not reported
Tank Office:	PCLP29 - HILLSBOROUGH ENVIRONMENTAL PROTECTION COMMISSION

Petroleum Cleanup Program Eligibility:

Facility ID:	8625090
Discharge Date:	12/19/1988
Pct Discharge Combined With:	Not reported
Cleanup Required:	R - CLEANUP REQUIRED
Discharge Cleanup Status:	RA - RA ONGOING
Disch Cleanup Status Date:	11/7/2000
Cleanup Work Status:	ACTIVE
Information Source:	E - EDI
Other Source Description:	Not reported
Application Received Date:	12/30/1988
Cleanup Program:	E - EARLY DETECTION INCENTIVE
Eligibility Status:	8/9/1990
Elig Status Date:	8/9/1990
Letter Of Intent Date:	8/19/1994
Redetermined:	No
Inspection Date:	6/19/1989
Site Manager:	MARTINO_B
Site Mgr End Date:	Not reported
Tank Office:	PCLP29 - HILLSBOROUGH ENVIRONMENTAL PROTECTION COMMISSION
Deductible Amount:	Not reported
Deductible Paid To Date:	0
Co-Pay Amount:	Not reported
Co-Pay Paid To Date:	0
Cap Amount:	0
Facility ID:	8625090
Discharge Date:	6/10/1992
Pct Discharge Combined With:	Not reported
Cleanup Required:	N - NO CLEANUP REQUIRED
Discharge Cleanup Status:	NREQ - CLEANUP NOT REQUIRED
Disch Cleanup Status Date:	5/24/2004

DRAFT

7-ELEVEN STORE #37646 (Continued) **U003434918**

Cleanup Work Status:	COMPLETED
Information Source:	D - DISCHARGE NOTIFICATION
Other Source Description:	Not reported
Application Received Date:	Not reported
Cleanup Program:	C - PETROLEUM CLEANUP PARTICIPATION PROGRAM
Eligibility Status:	Not reported
Elig Status Date:	Not reported
Letter Of Intent Date:	Not reported
Redetermined:	No
Inspection Date:	6/10/1992
Site Manager:	AYER_TO
Site Mgr End Date:	2/1/2004
Tank Office:	PCLP29 - HILLSBOROUGH ENVIRONMENTAL PROTECTION COMMISSION
Deductible Amount:	Not reported
Deductible Paid To Date:	Not reported
Co-Pay Amount:	Not reported
Co-Pay Paid To Date:	Not reported
Cap Amount:	0

Contaminated Media:

Discharge Date:	6/10/1992
Pct Discharge Combined With:	Not reported
Cleanup Required:	N - NO CLEANUP REQUIRED
Discharge Cleanup Status:	NREQ - CLEANUP NOT REQUIRED
Disch Cleanup Status Date:	5/24/2004
Cleanup Work Status:	COMPLETED
Information Source:	D - DISCHARGE NOTIFICATION
Other Source Description:	Not reported
Elig Indicator:	I - INELIGIBLE
Site Manager:	AYER_TO
Site Mgr End Date:	2/1/2004
Tank Office:	PCLP29 - HILLSBOROUGH ENVIRONM
Contaminated Drinking Wells:	Not reported
Contaminated Monitoring Well:	Not reported
Contaminated Soil:	Not reported
Contaminated Surface Water:	Not reported
Contaminated Ground Water:	Not reported
Pollutant:	D - Vehicular Diesel
Pollutant Other Description:	Not reported
Gallons Discharged:	Not reported
Discharge Date:	12/19/1988
Pct Discharge Combined With:	Not reported
Cleanup Required:	R - CLEANUP REQUIRED
Discharge Cleanup Status:	RA - RA ONGOING
Disch Cleanup Status Date:	11/7/2000
Cleanup Work Status:	ACTIVE
Information Source:	E - EDI
Other Source Description:	Not reported
Elig Indicator:	E - ELIGIBLE
Site Manager:	MARTINO_B
Site Mgr End Date:	Not reported
Tank Office:	PCLP29 - HILLSBOROUGH ENVIRONM
Contaminated Drinking Wells:	0
Contaminated Monitoring Well:	Yes
Contaminated Soil:	Yes
Contaminated Surface Water:	No
Contaminated Ground Water:	Yes
Pollutant:	Y - Unknown/Not Reported

DRAFT

7-ELEVEN STORE #37646 (Continued) **U003434918**

Pollutant Other Description: Not reported
Gallons Discharged: Not reported

Task Information:
District: SWD
Facility ID: 8625090
Facility Status: OPEN
Facility Type: A - Retail Station -
County: HILLSBOROUGH
County ID: 29
Cleanup Eligibility Status: I
Source Effective Date: Not reported
Discharge Date: 06-10-1992
Cleanup Required: N - NO CLEANUP REQUIRED
Discharge Cleanup Status: NREQ - CLEANUP NOT REQUIRED
Disch Cleanup Status Date: 05-24-2004
SRC Action Type: -
SRC Submit Date: Not reported
SRC Review Date: Not reported
SRC Completion Status: -
SRC Issue Date: Not reported
SRC Comment: Not reported
Cleanup Work Status: COMPLETED
Site Mgr: AYER_TO
Site Mgr End Date: 02-01-2004
Tank Office: PCLP29 - Hillsborough County
SR Task ID: Not reported
SR Cleanup Responsible: -
SR Funding Eligibility Type: -
SR Actual Cost: Not reported
SR Completion Date: Not reported
SR Payment Date: Not reported
SR Oral Date: Not reported
SR Written Date: Not reported
SR Soil Removal: Not reported
SR Free Product Removal: Not reported
SR Soil Tonnage Removed: Not reported
SR Soil Treatment: Not reported
SR Other Treatment: Not reported
SR Alternate Proc Received Date: Not reported
SR Alternate Procedure Status: Not reported
SR Alternate Procedure Status Date: Not reported
SR Alternate Procedure Comments: Not reported
SA Task ID: Not reported
SA Cleanup Responsible: -
SA Funding Eligibility Type: -
SA Actual Cost: Not reported
SA Completion Date: Not reported
SA Payment Date: Not reported
RAP Task ID: 69032
RAP Cleanup Responsible ID: -
RAP Funding Eligibility Type: -
RAP Actual Cost: Not reported
RAP Completion Date: 04-03-2003
RAP Payment Date: Not reported
RAP Last Order Approved: Not reported
RA Task ID: 64805
RA Cleanup Responsible: -

DRAFT

7-ELEVEN STORE #37646 (Continued) **U003434918**

RA Funding Eligibility Type:	-
RA Years to Complete:	Not reported
RA Actual Cost:	Not reported
District:	SWD
Facility ID:	8625090
Facility Status:	OPEN
Facility Type:	A - Retail Station -
County:	HILLSBOROUGH
County ID:	29
Cleanup Eligibility Status:	E
Source Effective Date:	Not reported
Discharge Date:	12-19-1988
Cleanup Required:	R - CLEANUP REQUIRED
Discharge Cleanup Status:	RA - RA ONGOING
Disch Cleanup Status Date:	11-07-2000
SRC Action Type:	-
SRC Submit Date:	Not reported
SRC Review Date:	Not reported
SRC Completion Status:	-
SRC Issue Date:	Not reported
SRC Comment:	Not reported
Cleanup Work Status:	INACTIVE
Site Mgr:	SANDOVAL_E
Site Mgr End Date:	Not reported
Tank Office:	PCLP29 - Hillsborough County
SR Task ID:	49365
SR Cleanup Responsible:	RP - RESPONSIBLE PARTY
SR Funding Eligibility Type:	-
SR Actual Cost:	$13,131.85
SR Completion Date:	Not reported
SR Payment Date:	11-09-1990
SR Oral Date:	Not reported
SR Written Date:	Not reported
SR Soil Removal:	Y
SR Free Product Removal:	Not reported
SR Soil Tonnage Removed:	Not reported
SR Soil Treatment:	Y
SR Other Treatment:	Not reported
SR Alternate Proc Received Date:	Not reported
SR Alternate Procedure Status:	Not reported
SR Alternate Procedure Status Date:	Not reported
SR Alternate Procedure Comments:	Not reported
SA Task ID:	49366
SA Cleanup Responsible:	RP - RESPONSIBLE PARTY
SA Funding Eligibility Type:	-
SA Actual Cost:	Not reported
SA Completion Date:	08-23-1996
SA Payment Date:	Not reported
RAP Task ID:	49367
RAP Cleanup Responsible ID:	RP - RESPONSIBLE PARTY
RAP Funding Eligibility Type:	-
RAP Actual Cost:	Not reported
RAP Completion Date:	04-03-2003
RAP Payment Date:	Not reported
RAP Last Order Approved:	Not reported
RA Task ID:	49368
RA Cleanup Responsible:	RP - RESPONSIBLE PARTY

DRAFT

7-ELEVEN STORE #37646 (Continued) **U003434918**

RA Funding Eligibility Type: -
RA Years to Complete: Not reported
RA Actual Cost: Not reported

Click here for Florida Oculus:

UST:
Facility ID: 8625090
Name: 7-ELEVEN STORE #37646
Address: 1664 N BRANCH FORBES RD
City,State,Zip: PLANT CITY, FL 33565
Facility Phone: 9045016827
Facility Status: OPEN
Facility Type: A
Type Description: Retail Station
Depco: C
Region: STATE
Positioning Method: AGPS
Latitude/Longitude: 28 1 42 / 82 11 13

UST:
Tank ID: 1
Tank Capacity: 8000
Tank Location: UNDERGROUND
Tank Status: B-Removed from Site
Status Date: 08/31/1989
Install Date: Not reported
Substance: B
Content Description: Unleaded Gas
Vessel Indicator: TANK
DEP Contractor: C

Owner:
Owner ID: 20385
Owner Name: 7-ELEVEN INC.
Owner Address: PO BOX 711
Owner Address 2: ATTN: MGR-FL REGION GAS & ENVIRN COMPL
Owner City,State,Zip: Dallas, TX 75221
Owner Contact: DAVID PETERSEN | MILEI AVILES | JENNIFER DART
Owner Phone: 4074032995

Construction:
Tank ID: 4
Construction Category: O
Construction Description: Tight fill

Tank ID: 5
Construction Category: O
Construction Description: Tight fill

Tank ID: 4
Construction Category: E
Construction Description: Fiberglass

Tank ID: 4
Construction Category: N
Construction Description: Flow shut-Off

DRAFT

7-ELEVEN STORE #37646 (Continued) **U003434918**

Tank ID: 4
Construction Category: M
Construction Description: Spill containment bucket

Tank ID: 4
Construction Category: I
Construction Description: Double wall

Tank ID: 5
Construction Category: E
Construction Description: Fiberglass

Tank ID: 5
Construction Category: M
Construction Description: Spill containment bucket

Tank ID: 5
Construction Category: N
Construction Description: Flow shut-Off

Tank ID: 5
Construction Category: I
Construction Description: Double wall

Tank ID: 5
Construction Category: L
Construction Description: Compartmented

Piping:
Tank ID: 4
Piping Category: C
Piping Description: Fiberglass

Tank ID: 4
Piping Category: F
Piping Description: Double wall

Tank ID: 4
Piping Category: J
Piping Description: Pressurized piping system

Tank ID: 4
Piping Category: K
Piping Description: Dispenser liners

Tank ID: 5
Piping Category: C
Piping Description: Fiberglass

Tank ID: 5
Piping Category: F
Piping Description: Double wall

Tank ID: 5
Piping Category: J
Piping Description: Pressurized piping system

DRAFT

7-ELEVEN STORE #37646 (Continued) **U003434918**

Tank ID: 5
Piping Category: K
Piping Description: Dispenser liners

Monitoring:
Tank ID: 4
Petro Monitoring Category: K
Monitoring Description: Monitor dbl wall pipe space

Tank ID: 4
Petro Monitoring Category: 1
Monitoring Description: Continuous electronic sensing

Tank ID: 5
Petro Monitoring Category: 1
Monitoring Description: Continuous electronic sensing

Tank ID: 5
Petro Monitoring Category: K
Monitoring Description: Monitor dbl wall pipe space

Tank ID: 4
Petro Monitoring Category: F
Monitoring Description: Monitor dbl wall tank space

Tank ID: 4
Petro Monitoring Category: H
Monitoring Description: Mechanical line leak detector

Tank ID: 4
Petro Monitoring Category: 4
Monitoring Description: Visual inspect dispenser liners

Tank ID: 5
Petro Monitoring Category: F
Monitoring Description: Monitor dbl wall tank space

Tank ID: 5
Petro Monitoring Category: H
Monitoring Description: Mechanical line leak detector

Tank ID: 5
Petro Monitoring Category: 3
Monitoring Description: Electronic monitor pipe sumps

Tank ID: 5
Petro Monitoring Category: 4
Monitoring Description: Visual inspect dispenser liners

Tank ID: 4
Petro Monitoring Category: 3
Monitoring Description: Electronic monitor pipe sumps

Tank ID: Not reported
Tank Capacity: 8000
Tank Location: UNDERGROUND

DRAFT

7-ELEVEN STORE #37646 (Continued) **U003434918**

Tank Status: B-Removed from Site
Status Date: 08/01/2008
Install Date: 8/1/1989
Substance: B
Content Description: Unleaded Gas
Vessel Indicator: TANK
DEP Contractor: C

Owner:
Owner ID: 20385
Owner Name: 7-ELEVEN INC.
Owner Address: PO BOX 711
Owner Address 2: ATTN: MGR-FL REGION GAS & ENVIRN COMPL
Owner City,State,Zip: Dallas, TX 75221
Owner Contact: DAVID PETERSEN | MILEI AVILES | JENNIFER DART
Owner Phone: 4074032995

Construction:
Tank ID: 4
Construction Category: O
Construction Description: Tight fill

Tank ID: 5
Construction Category: O
Construction Description: Tight fill

Tank ID: 4
Construction Category: E
Construction Description: Fiberglass

Tank ID: 4
Construction Category: N
Construction Description: Flow shut-Off

Tank ID: 4
Construction Category: M
Construction Description: Spill containment bucket

Tank ID: 4
Construction Category: I
Construction Description: Double wall

Tank ID: 5
Construction Category: E
Construction Description: Fiberglass

Tank ID: 5
Construction Category: M
Construction Description: Spill containment bucket

Tank ID: 5
Construction Category: N
Construction Description: Flow shut-Off

Tank ID: 5
Construction Category: I
Construction Description: Double wall

DRAFT

7-ELEVEN STORE #37646 (Continued) **U003434918**

Tank ID: 5
Construction Category: L
Construction Description: Compartmented

Piping:
Tank ID: 4
Piping Category: C
Piping Description: Fiberglass

Tank ID: 4
Piping Category: F
Piping Description: Double wall

Tank ID: 4
Piping Category: J
Piping Description: Pressurized piping system

Tank ID: 4
Piping Category: K
Piping Description: Dispenser liners

Tank ID: 5
Piping Category: C
Piping Description: Fiberglass

Tank ID: 5
Piping Category: F
Piping Description: Double wall

Tank ID: 5
Piping Category: J
Piping Description: Pressurized piping system

Tank ID: 5
Piping Category: K
Piping Description: Dispenser liners

Monitoring:
Tank ID: 4
Petro Monitoring Category: K
Monitoring Description: Monitor dbl wall pipe space

Tank ID: 4
Petro Monitoring Category: 1
Monitoring Description: Continuous electronic sensing

Tank ID: 5
Petro Monitoring Category: 1
Monitoring Description: Continuous electronic sensing

Tank ID: 5
Petro Monitoring Category: K
Monitoring Description: Monitor dbl wall pipe space

Tank ID: 4
Petro Monitoring Category: F

DRAFT

7-ELEVEN STORE #37646 (Continued) **U003434918**

Monitoring Description: Monitor dbl wall tank space

Tank ID: 4
Petro Monitoring Category: H
Monitoring Description: Mechanical line leak detector

Tank ID: 4
Petro Monitoring Category: 4
Monitoring Description: Visual inspect dispenser liners

Tank ID: 5
Petro Monitoring Category: F
Monitoring Description: Monitor dbl wall tank space

Tank ID: 5
Petro Monitoring Category: H
Monitoring Description: Mechanical line leak detector

Tank ID: 5
Petro Monitoring Category: 3
Monitoring Description: Electronic monitor pipe sumps

Tank ID: 5
Petro Monitoring Category: 4
Monitoring Description: Visual inspect dispenser liners

Tank ID: 4
Petro Monitoring Category: 3
Monitoring Description: Electronic monitor pipe sumps

Tank ID: 2
Tank Capacity: 8000
Tank Location: UNDERGROUND
Tank Status: B-Removed from Site
Status Date: 08/31/1989
Install Date: Not reported
Substance: B
Content Description: Unleaded Gas
Vessel Indicator: TANK
DEP Contractor: C

Owner:
Owner ID: 20385
Owner Name: 7-ELEVEN INC.
Owner Address: PO BOX 711
Owner Address 2: ATTN: MGR-FL REGION GAS & ENVIRN COMPL
Owner City,State,Zip: Dallas, TX 75221
Owner Contact: DAVID PETERSEN | MILEI AVILES | JENNIFER DART
Owner Phone: 4074032995

Construction:
Tank ID: 4
Construction Category: O
Construction Description: Tight fill

Tank ID: 5

DRAFT

7-ELEVEN STORE #37646 (Continued) **U003434918**

Construction Category: O
Construction Description: Tight fill

Tank ID: 4
Construction Category: E
Construction Description: Fiberglass

Tank ID: 4
Construction Category: N
Construction Description: Flow shut-Off

Tank ID: 4
Construction Category: M
Construction Description: Spill containment bucket

Tank ID: 4
Construction Category: I
Construction Description: Double wall

Tank ID: 5
Construction Category: E
Construction Description: Fiberglass

Tank ID: 5
Construction Category: M
Construction Description: Spill containment bucket

Tank ID: 5
Construction Category: N
Construction Description: Flow shut-Off

Tank ID: 5
Construction Category: I
Construction Description: Double wall

Tank ID: 5
Construction Category: L
Construction Description: Compartmented

Piping:
Tank ID: 4
Piping Category: C
Piping Description: Fiberglass

Tank ID: 4
Piping Category: F
Piping Description: Double wall

Tank ID: 4
Piping Category: J
Piping Description: Pressurized piping system

Tank ID: 4
Piping Category: K
Piping Description: Dispenser liners

Tank ID: 5

DRAFT

7-ELEVEN STORE #37646 (Continued) **U003434918**

Piping Category: C
Piping Description: Fiberglass

Tank ID: 5
Piping Category: F
Piping Description: Double wall

Tank ID: 5
Piping Category: J
Piping Description: Pressurized piping system

Tank ID: 5
Piping Category: K
Piping Description: Dispenser liners

Monitoring:
Tank ID: 4
Petro Monitoring Category: K
Monitoring Description: Monitor dbl wall pipe space

Tank ID: 4
Petro Monitoring Category: 1
Monitoring Description: Continuous electronic sensing

Tank ID: 5
Petro Monitoring Category: 1
Monitoring Description: Continuous electronic sensing

Tank ID: 5
Petro Monitoring Category: K
Monitoring Description: Monitor dbl wall pipe space

Tank ID: 4
Petro Monitoring Category: F
Monitoring Description: Monitor dbl wall tank space

Tank ID: 4
Petro Monitoring Category: H
Monitoring Description: Mechanical line leak detector

Tank ID: 4
Petro Monitoring Category: 4
Monitoring Description: Visual inspect dispenser liners

Tank ID: 5
Petro Monitoring Category: F
Monitoring Description: Monitor dbl wall tank space

Tank ID: 5
Petro Monitoring Category: H
Monitoring Description: Mechanical line leak detector

Tank ID: 5
Petro Monitoring Category: 3
Monitoring Description: Electronic monitor pipe sumps

Tank ID: 5

DRAFT

7-ELEVEN STORE #37646 (Continued) **U003434918**

Petro Monitoring Category: 4
Monitoring Description: Visual inspect dispenser liners

Tank ID: 4
Petro Monitoring Category: 3
Monitoring Description: Electronic monitor pipe sumps

Tank ID: Not reported
Tank Capacity: 8000
Tank Location: UNDERGROUND
Tank Status: B-Removed from Site
Status Date: 08/01/2008
Install Date: 8/1/1989
Substance: B
Content Description: Unleaded Gas
Vessel Indicator: TANK
DEP Contractor: C

Owner:
Owner ID: 20385
Owner Name: 7-ELEVEN INC.
Owner Address: PO BOX 711
Owner Address 2: ATTN: MGR-FL REGION GAS & ENVIRN COMPL
Owner City,State,Zip: Dallas, TX 75221
Owner Contact: DAVID PETERSEN | MILEI AVILES | JENNIFER DART
Owner Phone: 4074032995

Construction:
Tank ID: 4
Construction Category: O
Construction Description: Tight fill

Tank ID: 5
Construction Category: O
Construction Description: Tight fill

Tank ID: 4
Construction Category: E
Construction Description: Fiberglass

Tank ID: 4
Construction Category: N
Construction Description: Flow shut-Off

Tank ID: 4
Construction Category: M
Construction Description: Spill containment bucket

Tank ID: 4
Construction Category: I
Construction Description: Double wall

Tank ID: 5
Construction Category: E
Construction Description: Fiberglass

DRAFT

7-ELEVEN STORE #37646 (Continued) **U003434918**

Tank ID: 5
Construction Category: M
Construction Description: Spill containment bucket

Tank ID: 5
Construction Category: N
Construction Description: Flow shut-Off

Tank ID: 5
Construction Category: I
Construction Description: Double wall

Tank ID: 5
Construction Category: L
Construction Description: Compartmented

Piping:
Tank ID: 4
Piping Category: C
Piping Description: Fiberglass

Tank ID: 4
Piping Category: F
Piping Description: Double wall

Tank ID: 4
Piping Category: J
Piping Description: Pressurized piping system

Tank ID: 4
Piping Category: K
Piping Description: Dispenser liners

Tank ID: 5
Piping Category: C
Piping Description: Fiberglass

Tank ID: 5
Piping Category: F
Piping Description: Double wall

Tank ID: 5
Piping Category: J
Piping Description: Pressurized piping system

Tank ID: 5
Piping Category: K
Piping Description: Dispenser liners

Monitoring:
Tank ID: 4
Petro Monitoring Category: K
Monitoring Description: Monitor dbl wall pipe space

Tank ID: 4
Petro Monitoring Category: 1

DRAFT

7-ELEVEN STORE #37646 (Continued) **U003434918**

Monitoring Description: Continuous electronic sensing

Tank ID: 5
Petro Monitoring Category: 1
Monitoring Description: Continuous electronic sensing

Tank ID: 5
Petro Monitoring Category: K
Monitoring Description: Monitor dbl wall pipe space

Tank ID: 4
Petro Monitoring Category: F
Monitoring Description: Monitor dbl wall tank space

Tank ID: 4
Petro Monitoring Category: H
Monitoring Description: Mechanical line leak detector

Tank ID: 4
Petro Monitoring Category: 4
Monitoring Description: Visual inspect dispenser liners

Tank ID: 5
Petro Monitoring Category: F
Monitoring Description: Monitor dbl wall tank space

Tank ID: 5
Petro Monitoring Category: H
Monitoring Description: Mechanical line leak detector

Tank ID: 5
Petro Monitoring Category: 3
Monitoring Description: Electronic monitor pipe sumps

Tank ID: 5
Petro Monitoring Category: 4
Monitoring Description: Visual inspect dispenser liners

Tank ID: 4
Petro Monitoring Category: 3
Monitoring Description: Electronic monitor pipe sumps

Tank ID: 3
Tank Capacity: 8000
Tank Location: UNDERGROUND
Tank Status: B-Removed from Site
Status Date: 08/01/2008
Install Date: 8/1/1989
Substance: B
Content Description: Unleaded Gas
Vessel Indicator: TANK
DEP Contractor: C

Owner:
Owner ID: 20385
Owner Name: 7-ELEVEN INC.
Owner Address: PO BOX 711

DRAFT

7-ELEVEN STORE #37646 (Continued) **U003434918**

Owner Address 2: ATTN: MGR-FL REGION GAS & ENVIRN COMPL
Owner City,State,Zip: Dallas, TX 75221
Owner Contact: DAVID PETERSEN | MILEI AVILES | JENNIFER DART
Owner Phone: 4074032995

Construction:
Tank ID: 4
Construction Category: O
Construction Description: Tight fill

Tank ID: 5
Construction Category: O
Construction Description: Tight fill

Tank ID: 4
Construction Category: E
Construction Description: Fiberglass

Tank ID: 4
Construction Category: N
Construction Description: Flow shut-Off

Tank ID: 4
Construction Category: M
Construction Description: Spill containment bucket

Tank ID: 4
Construction Category: I
Construction Description: Double wall

Tank ID: 5
Construction Category: E
Construction Description: Fiberglass

Tank ID: 5
Construction Category: M
Construction Description: Spill containment bucket

Tank ID: 5
Construction Category: N
Construction Description: Flow shut-Off

Tank ID: 5
Construction Category: I
Construction Description: Double wall

Tank ID: 5
Construction Category: L
Construction Description: Compartmented

Piping:
Tank ID: 4
Piping Category: C
Piping Description: Fiberglass

Tank ID: 4

DRAFT

7-ELEVEN STORE #37646 (Continued) **U003434918**

Piping Category: F
Piping Description: Double wall

Tank ID: 4
Piping Category: J
Piping Description: Pressurized piping system

Tank ID: 4
Piping Category: K
Piping Description: Dispenser liners

Tank ID: 5
Piping Category: C
Piping Description: Fiberglass

Tank ID: 5
Piping Category: F
Piping Description: Double wall

Tank ID: 5
Piping Category: J
Piping Description: Pressurized piping system

Tank ID: 5
Piping Category: K
Piping Description: Dispenser liners

Monitoring:
Tank ID: 4
Petro Monitoring Category: K
Monitoring Description: Monitor dbl wall pipe space

Tank ID: 4
Petro Monitoring Category: 1
Monitoring Description: Continuous electronic sensing

Tank ID: 5
Petro Monitoring Category: 1
Monitoring Description: Continuous electronic sensing

Tank ID: 5
Petro Monitoring Category: K
Monitoring Description: Monitor dbl wall pipe space

Tank ID: 4
Petro Monitoring Category: F
Monitoring Description: Monitor dbl wall tank space

Tank ID: 4
Petro Monitoring Category: H
Monitoring Description: Mechanical line leak detector

Tank ID: 4
Petro Monitoring Category: 4
Monitoring Description: Visual inspect dispenser liners

Tank ID: 5

DRAFT

7-ELEVEN STORE #37646 (Continued) **U003434918**

Petro Monitoring Category: F
Monitoring Description: Monitor dbl wall tank space

Tank ID: 5
Petro Monitoring Category: H
Monitoring Description: Mechanical line leak detector

Tank ID: 5
Petro Monitoring Category: 3
Monitoring Description: Electronic monitor pipe sumps

Tank ID: 5
Petro Monitoring Category: 4
Monitoring Description: Visual inspect dispenser liners

Tank ID: 4
Petro Monitoring Category: 3
Monitoring Description: Electronic monitor pipe sumps

Tank ID: 4
Tank Capacity: 15000
Tank Location: UNDERGROUND
Tank Status: U-In Service
Status Date: 09/01/2008
Install Date: 9/1/2008
Substance: B
Content Description: Unleaded Gas
Vessel Indicator: TANK
DEP Contractor: C

Owner:
Owner ID: 20385
Owner Name: 7-ELEVEN INC.
Owner Address: PO BOX 711
Owner Address 2: ATTN: MGR-FL REGION GAS & ENVIRN COMPL
Owner City,State,Zip: Dallas, TX 75221
Owner Contact: DAVID PETERSEN | MILEI AVILES | JENNIFER DART
Owner Phone: 4074032995

Construction:
Tank ID: 4
Construction Category: O
Construction Description: Tight fill

Tank ID: 5
Construction Category: O
Construction Description: Tight fill

Tank ID: 4
Construction Category: E
Construction Description: Fiberglass

Tank ID: 4
Construction Category: N
Construction Description: Flow shut-Off

DRAFT

7-ELEVEN STORE #37646 (Continued) **U003434918**

Tank ID: 4
Construction Category: M
Construction Description: Spill containment bucket

Tank ID: 4
Construction Category: I
Construction Description: Double wall

Tank ID: 5
Construction Category: E
Construction Description: Fiberglass

Tank ID: 5
Construction Category: M
Construction Description: Spill containment bucket

Tank ID: 5
Construction Category: N
Construction Description: Flow shut-Off

Tank ID: 5
Construction Category: I
Construction Description: Double wall

Tank ID: 5
Construction Category: L
Construction Description: Compartmented

Piping:
Tank ID: 4
Piping Category: C
Piping Description: Fiberglass

Tank ID: 4
Piping Category: F
Piping Description: Double wall

Tank ID: 4
Piping Category: J
Piping Description: Pressurized piping system

Tank ID: 4
Piping Category: K
Piping Description: Dispenser liners

Tank ID: 5
Piping Category: C
Piping Description: Fiberglass

Tank ID: 5
Piping Category: F
Piping Description: Double wall

Tank ID: 5
Piping Category: J
Piping Description: Pressurized piping system

DRAFT

7-ELEVEN STORE #37646 (Continued) **U003434918**

Tank ID: 5
Piping Category: K
Piping Description: Dispenser liners

Monitoring:
Tank ID: 4
Petro Monitoring Category: K
Monitoring Description: Monitor dbl wall pipe space

Tank ID: 4
Petro Monitoring Category: 1
Monitoring Description: Continuous electronic sensing

Tank ID: 5
Petro Monitoring Category: 1
Monitoring Description: Continuous electronic sensing

Tank ID: 5
Petro Monitoring Category: K
Monitoring Description: Monitor dbl wall pipe space

Tank ID: 4
Petro Monitoring Category: F
Monitoring Description: Monitor dbl wall tank space

Tank ID: 4
Petro Monitoring Category: H
Monitoring Description: Mechanical line leak detector

Tank ID: 4
Petro Monitoring Category: 4
Monitoring Description: Visual inspect dispenser liners

Tank ID: 5
Petro Monitoring Category: F
Monitoring Description: Monitor dbl wall tank space

Tank ID: 5
Petro Monitoring Category: H
Monitoring Description: Mechanical line leak detector

Tank ID: 5
Petro Monitoring Category: 3
Monitoring Description: Electronic monitor pipe sumps

Tank ID: 5
Petro Monitoring Category: 4
Monitoring Description: Visual inspect dispenser liners

Tank ID: 4
Petro Monitoring Category: 3
Monitoring Description: Electronic monitor pipe sumps

Tank ID: 5
Tank Capacity: 15000
Tank Location: UNDERGROUND

DRAFT

7-ELEVEN STORE #37646 (Continued) **U003434918**

Tank Status: U-In Service
Status Date: 09/01/2008
Install Date: 9/1/2008
Substance: D
Content Description: Vehicular Diesel
Vessel Indicator: TANK
DEP Contractor: C

Owner:
Owner ID: 20385
Owner Name: 7-ELEVEN INC.
Owner Address: PO BOX 711
Owner Address 2: ATTN: MGR-FL REGION GAS & ENVIRN COMPL
Owner City,State,Zip: Dallas, TX 75221
Owner Contact: DAVID PETERSEN | MILEI AVILES | JENNIFER DART
Owner Phone: 4074032995

Construction:
Tank ID: 4
Construction Category: O
Construction Description: Tight fill

Tank ID: 5
Construction Category: O
Construction Description: Tight fill

Tank ID: 4
Construction Category: E
Construction Description: Fiberglass

Tank ID: 4
Construction Category: N
Construction Description: Flow shut-Off

Tank ID: 4
Construction Category: M
Construction Description: Spill containment bucket

Tank ID: 4
Construction Category: I
Construction Description: Double wall

Tank ID: 5
Construction Category: E
Construction Description: Fiberglass

Tank ID: 5
Construction Category: M
Construction Description: Spill containment bucket

Tank ID: 5
Construction Category: N
Construction Description: Flow shut-Off

Tank ID: 5
Construction Category: I
Construction Description: Double wall

DRAFT

7-ELEVEN STORE #37646 (Continued) **U003434918**

Tank ID: 5
Construction Category: L
Construction Description: Compartmented

Piping:
Tank ID: 4
Piping Category: C
Piping Description: Fiberglass

Tank ID: 4
Piping Category: F
Piping Description: Double wall

Tank ID: 4
Piping Category: J
Piping Description: Pressurized piping system

Tank ID: 4
Piping Category: K
Piping Description: Dispenser liners

Tank ID: 5
Piping Category: C
Piping Description: Fiberglass

Tank ID: 5
Piping Category: F
Piping Description: Double wall

Tank ID: 5
Piping Category: J
Piping Description: Pressurized piping system

Tank ID: 5
Piping Category: K
Piping Description: Dispenser liners

Monitoring:
Tank ID: 4
Petro Monitoring Category: K
Monitoring Description: Monitor dbl wall pipe space

Tank ID: 4
Petro Monitoring Category: 1
Monitoring Description: Continuous electronic sensing

Tank ID: 5
Petro Monitoring Category: 1
Monitoring Description: Continuous electronic sensing

Tank ID: 5
Petro Monitoring Category: K
Monitoring Description: Monitor dbl wall pipe space

Tank ID: 4
Petro Monitoring Category: F

DRAFT

7-ELEVEN STORE #37646 (Continued) **U003434918**

Monitoring Description: Monitor dbl wall tank space

Tank ID: 4
Petro Monitoring Category: H
Monitoring Description: Mechanical line leak detector

Tank ID: 4
Petro Monitoring Category: 4
Monitoring Description: Visual inspect dispenser liners

Tank ID: 5
Petro Monitoring Category: F
Monitoring Description: Monitor dbl wall tank space

Tank ID: 5
Petro Monitoring Category: H
Monitoring Description: Mechanical line leak detector

Tank ID: 5
Petro Monitoring Category: 3
Monitoring Description: Electronic monitor pipe sumps

Tank ID: 5
Petro Monitoring Category: 4
Monitoring Description: Visual inspect dispenser liners

Tank ID: 4
Petro Monitoring Category: 3
Monitoring Description: Electronic monitor pipe sumps

DWM CONTAM:
Name: 7-ELEVEN STORE #37646
Address: 1664 N BRANCH FORBES RD
City,State,Zip: PLANT CITY, FL 33565
Program Site Id: 8625090
Lat DD: 28
Lat MM: 1
Lat SS: 42
Long DD: 82
Long MM: 11
Long SS: 13
Office/ District: SWD
Program Area: PETROLEUM
Priority Score: Not reported
Datum: 0
Method: AGPS
Facility Status: CLOSED-STCM
Facility Type: A - Retail Station
Score Effective Date: 2010-03-17 00:00:00
Score When Ranked: 61
Rank: 1656
Operator: Not reported
Phone: Not reported
Name Changed: Not reported
Addr Changed: Not reported

DRAFT

7-ELEVEN STORE #37646 (Continued) **U003434918**

Related Party ID:	20385
Primary RP Role:	ACCOUNT OWNER
RP Begin Date:	4/6/2016
RP Name:	7-ELEVEN INC - GASOLINE COMP DEPT 0148
RP Address1:	PO BOX 711
RP Address2:	ATTN: FL REGION COMPLIANCE MGR
RP City:	DALLAS
RP State:	TX
RP Zip5:	711
RP Zip4:	75221
Contact:	JOSE RIOS / MILEI AVILES / DAVID PETERSEN
RP Phone:	(407)403-2995
RP Extension:	Not reported
Site Manager:	Not reported

Name:	7-ELEVEN STORE #37646
Address:	1664 N BRANCH FORBES RD
City,State,Zip:	PLANT CITY, FL 33565
Program Site Id:	8625090
Lat DD:	28
Lat MM:	1
Lat SS:	42
Long DD:	82
Long MM:	11
Long SS:	13
Office/ District:	SWD
Program Area:	PETROLEUM
Priority Score:	Not reported
Datum:	0
Method:	AGPS
Facility Status:	OPEN-STCM
Facility Type:	A - Retail Station
Score Effective Date:	2010-03-17 00:00:00
Score When Ranked:	61
Rank:	1656
Operator:	Not reported
Phone:	Not reported
Name Changed:	Not reported
Addr Changed:	Not reported
Related Party ID:	20385
Primary RP Role:	ACCOUNT OWNER
RP Begin Date:	4/6/2016
RP Name:	7-ELEVEN INC - GASOLINE COMP DEPT 0148
RP Address1:	PO BOX 711
RP Address2:	ATTN: FL REGION COMPLIANCE MGR
RP City:	DALLAS
RP State:	TX
RP Zip5:	711
RP Zip4:	75221
Contact:	JOSE RIOS / MILEI AVILES / DAVID PETERSEN
RP Phone:	(407)403-2995
RP Extension:	Not reported
Site Manager:	MARTINO_B

FL Financial Assurance 3:

Name:	7-ELEVEN STORE #37646
Address:	1664 N BRANCH FORBES RD

DRAFT

7-ELEVEN STORE #37646 (Continued) **U003434918**

City,State,Zip:	PLANT CITY, FL 33565
Region:	3
Facility ID:	8625090
Facility Phone:	9045016827
Facility Status:	OPEN
Facility Type:	A
Type Description:	Retail Station
DEP CO:	C
Finaincial Responsibility:	INSURANCE
Insurance Company:	ACE
Effective Date:	10/01/2008
Expire Date:	10/01/2009
Owner ID:	20385
Onwer Name:	7-ELEVEN INC.
Owner Address:	PO BOX 711
Owner Address2:	ATTN: MGR-FL REGION GAS & ENVIRN COMPL
Owner City,St,Zip:	Dallas, TX 75221
Contact:	DAVID PETERSEN | MILEI AVILES | JENNIFER DART
Resp Party Phone:	4074032995

Name:	7-ELEVEN STORE #37646
Address:	1664 N BRANCH FORBES RD
City,State,Zip:	PLANT CITY, FL 33565
Region:	3
Facility ID:	8625090
Facility Phone:	9045016827
Facility Status:	OPEN
Facility Type:	A
Type Description:	Retail Station
DEP CO:	C
Finaincial Responsibility:	INSURANCE
Insurance Company:	AMERICAN SAFETY INDEMNITY CO
Effective Date:	10/01/2013
Expire Date:	10/01/2014
Owner ID:	20385
Onwer Name:	7-ELEVEN INC.
Owner Address:	PO BOX 711
Owner Address2:	ATTN: MGR-FL REGION GAS & ENVIRN COMPL
Owner City,St,Zip:	Dallas, TX 75221
Contact:	DAVID PETERSEN | MILEI AVILES | JENNIFER DART
Resp Party Phone:	4074032995

Name:	7-ELEVEN STORE #37646
Address:	1664 N BRANCH FORBES RD
City,State,Zip:	PLANT CITY, FL 33565
Region:	3
Facility ID:	8625090
Facility Phone:	9045016827
Facility Status:	OPEN
Facility Type:	A
Type Description:	Retail Station
DEP CO:	C
Finaincial Responsibility:	INSURANCE
Insurance Company:	COMMERCE & INDUSTRY
Effective Date:	10/01/2009
Expire Date:	10/01/2010
Owner ID:	20385

DRAFT

7-ELEVEN STORE #37646 (Continued) **U003434918**

Onwer Name:	7-ELEVEN INC.
Owner Address:	PO BOX 711
Owner Address2:	ATTN: MGR-FL REGION GAS & ENVIRN COMPL
Owner City,St,Zip:	Dallas, TX 75221
Contact:	DAVID PETERSEN | MILEI AVILES | JENNIFER DART
Resp Party Phone:	4074032995
Name:	7-ELEVEN STORE #37646
Address:	1664 N BRANCH FORBES RD
City,State,Zip:	PLANT CITY, FL 33565
Region:	3
Facility ID:	8625090
Facility Phone:	9045016827
Facility Status:	OPEN
Facility Type:	A
Type Description:	Retail Station
DEP CO:	C
Finaincial Responsibility:	INSURANCE
Insurance Company:	COMMERCE & INDUSTRY
Effective Date:	10/01/2010
Expire Date:	10/01/2011
Owner ID:	20385
Onwer Name:	7-ELEVEN INC.
Owner Address:	PO BOX 711
Owner Address2:	ATTN: MGR-FL REGION GAS & ENVIRN COMPL
Owner City,St,Zip:	Dallas, TX 75221
Contact:	DAVID PETERSEN | MILEI AVILES | JENNIFER DART
Resp Party Phone:	4074032995
Name:	7-ELEVEN STORE #37646
Address:	1664 N BRANCH FORBES RD
City,State,Zip:	PLANT CITY, FL 33565
Region:	3
Facility ID:	8625090
Facility Phone:	9045016827
Facility Status:	OPEN
Facility Type:	A
Type Description:	Retail Station
DEP CO:	C
Finaincial Responsibility:	INSURANCE
Insurance Company:	COMMERCE & INDUSTRY
Effective Date:	10/01/2011
Expire Date:	10/01/2012
Owner ID:	20385
Onwer Name:	7-ELEVEN INC.
Owner Address:	PO BOX 711
Owner Address2:	ATTN: MGR-FL REGION GAS & ENVIRN COMPL
Owner City,St,Zip:	Dallas, TX 75221
Contact:	DAVID PETERSEN | MILEI AVILES | JENNIFER DART
Resp Party Phone:	4074032995
Name:	7-ELEVEN STORE #37646
Address:	1664 N BRANCH FORBES RD
City,State,Zip:	PLANT CITY, FL 33565
Region:	3
Facility ID:	8625090
Facility Phone:	9045016827

DRAFT

7-ELEVEN STORE #37646 (Continued) **U003434918**

Facility Status:	OPEN
Facility Type:	A
Type Description:	Retail Station
DEP CO:	C
Finaincial Responsibility:	INSURANCE
Insurance Company:	COMMERCE & INDUSTRY
Effective Date:	10/01/2012
Expire Date:	10/01/2013
Owner ID:	20385
Onwer Name:	7-ELEVEN INC.
Owner Address:	PO BOX 711
Owner Address2:	ATTN: MGR-FL REGION GAS & ENVIRN COMPL
Owner City,St,Zip:	Dallas, TX 75221
Contact:	DAVID PETERSEN | MILEI AVILES | JENNIFER DART
Resp Party Phone:	4074032995

Name:	7-ELEVEN STORE #37646
Address:	1664 N BRANCH FORBES RD
City,State,Zip:	PLANT CITY, FL 33565
Region:	3
Facility ID:	8625090
Facility Phone:	9045016827
Facility Status:	OPEN
Facility Type:	A
Type Description:	Retail Station
DEP CO:	C
Finaincial Responsibility:	INSURANCE
Insurance Company:	CRUM & FORSTER INDEMNITY
Effective Date:	10/01/2014
Expire Date:	10/01/2015
Owner ID:	20385
Onwer Name:	7-ELEVEN INC.
Owner Address:	PO BOX 711
Owner Address2:	ATTN: MGR-FL REGION GAS & ENVIRN COMPL
Owner City,St,Zip:	Dallas, TX 75221
Contact:	DAVID PETERSEN | MILEI AVILES | JENNIFER DART
Resp Party Phone:	4074032995

Name:	7-ELEVEN STORE #37646
Address:	1664 N BRANCH FORBES RD
City,State,Zip:	PLANT CITY, FL 33565
Region:	3
Facility ID:	8625090
Facility Phone:	9045016827
Facility Status:	OPEN
Facility Type:	A
Type Description:	Retail Station
DEP CO:	C
Finaincial Responsibility:	INSURANCE
Insurance Company:	IRONSHORE SPECIALTY INSURANCE CO
Effective Date:	12/18/2015
Expire Date:	12/18/2016
Owner ID:	20385
Onwer Name:	7-ELEVEN INC.
Owner Address:	PO BOX 711
Owner Address2:	ATTN: MGR-FL REGION GAS & ENVIRN COMPL
Owner City,St,Zip:	Dallas, TX 75221

DRAFT

7-ELEVEN STORE #37646 (Continued) **U003434918**

Contact: DAVID PETERSEN | MILEI AVILES | JENNIFER DART
Resp Party Phone: 4074032995

Name: 7-ELEVEN STORE #37646
Address: 1664 N BRANCH FORBES RD
City,State,Zip: PLANT CITY, FL 33565
Region: 3
Facility ID: 8625090
Facility Phone: 9045016827
Facility Status: OPEN
Facility Type: A
Type Description: Retail Station
DEP CO: C
Finaincial Responsibility: INSURANCE
Insurance Company: IRONSHORE SPECIALTY INSURANCE CO
Effective Date: 12/18/2015
Expire Date: 12/18/2019
Owner ID: 20385
Onwer Name: 7-ELEVEN INC.
Owner Address: PO BOX 711
Owner Address2: ATTN: MGR-FL REGION GAS & ENVIRN COMPL
Owner City,St,Zip: Dallas, TX 75221
Contact: DAVID PETERSEN | MILEI AVILES | JENNIFER DART
Resp Party Phone: 4074032995

Name: 7-ELEVEN STORE #37646
Address: 1664 N BRANCH FORBES RD
City,State,Zip: PLANT CITY, FL 33565
Region: 3
Facility ID: 8625090
Facility Phone: 9045016827
Facility Status: OPEN
Facility Type: A
Type Description: Retail Station
DEP CO: C
Finaincial Responsibility: INSURANCE
Insurance Company: IRONSHORE SPECIALTY INSURANCE CO
Effective Date: 12/18/2016
Expire Date: 12/18/2017
Owner ID: 20385
Onwer Name: 7-ELEVEN INC.
Owner Address: PO BOX 711
Owner Address2: ATTN: MGR-FL REGION GAS & ENVIRN COMPL
Owner City,St,Zip: Dallas, TX 75221
Contact: DAVID PETERSEN | MILEI AVILES | JENNIFER DART
Resp Party Phone: 4074032995

Name: 7-ELEVEN STORE #37646
Address: 1664 N BRANCH FORBES RD
City,State,Zip: PLANT CITY, FL 33565
Region: 3
Facility ID: 8625090
Facility Phone: 9045016827
Facility Status: OPEN
Facility Type: A
Type Description: Retail Station
DEP CO: C

DRAFT

7-ELEVEN STORE #37646 (Continued) **U003434918**

Finaincial Responsibility:	INSURANCE
Insurance Company:	IRONSHORE SPECIALTY INSURANCE CO
Effective Date:	12/18/2017
Expire Date:	12/18/2021
Owner ID:	20385
Onwer Name:	7-ELEVEN INC.
Owner Address:	PO BOX 711
Owner Address2:	ATTN: MGR-FL REGION GAS & ENVIRN COMPL
Owner City,St,Zip:	Dallas, TX 75221
Contact:	DAVID PETERSEN | MILEI AVILES | JENNIFER DART
Resp Party Phone:	4074032995

D14 **JOHN CARLO - PLANT CITY** **TIER 2** **S109142982**
Target **1907 NORTH BETHLEHEM ROAD** **N/A**
Property **PLANT CITY, FL 33565**

Site 1 of 3 in cluster D

Actual:
103 ft.

Focus Map:
1

TIER 2:

Name:	JOHN CARLO - PLANT CITY
Address:	1907 NORTH BETHLEHEM ROAD
City,State,Zip:	PLANT CITY, FL 33565
Year:	Not reported
Facility Id:	Not reported
Active Date:	01/01/2007
Inactive Date:	Not reported
Sale Pending:	False
Original Date:	Not reported
PLOT Source:	Address
Latitude:	28.028000
Longitude:	-82.203800
LEPC District:	8
Counties:	Pinellas,Pasco,Manatee,Hillsborough,
SERC:	35040
Program Level:	0
PRIME:	25465
SIC Code:	1611
SIC Code 2:	Not reported
NAICS Code:	23411

Other Chemical Data:

Report Year:	2007
Tier 2 Report ID:	99554
Chemical ID:	296719
CAS Number:	65997151
Chemical Name:	PORTLAND CEMENT
Chemical Date:	5/2/2008
Average Amount:	5
Maximum Amount:	108000
Location ID:	490553
Chemical State:	Solid Powder
Mixture:	True
Mixture Percent:	.00
Containter:	H - SILO
Pressure:	1 - AMBIENT PRESSURE
Temperature:	4 - AMBIENT TEMPERATURE
Average Amount:	5
Maximum Amount:	108000

DRAFT

JOHN CARLO - PLANT CITY (Continued) **S109142982**

Days on Site: 365
Site Plan: False
Site Plan Document: Not reported
Private Location: False
Location: WHEN PLANT IS RUNNING, MATERIAL IS ON SITE

Report Year: 2007
Tier 2 Report ID: 99554
Chemical ID: 296718
CAS Number: 68131748
Chemical Name: FLY ASH [COAL ASH]
Chemical Date: 5/2/2008
Average Amount: 4
Maximum Amount: 54000
Location ID: 490550
Chemical State: Solid Powder
Mixture: True
Mixture Percent: .00
Containter: H - SILO
Pressure: 1 - AMBIENT PRESSURE
Temperature: 4 - AMBIENT TEMPERATURE
Average Amount: 4
Maximum Amount: 54000
Days on Site: 365
Site Plan: False
Site Plan Document: Not reported
Private Location: False
Location: WHEN PLANT IS RUNNING, MATERIAL IS ON SITE

Company Info:
Company Name: JOHN CARLO INC
Company Address: 14165 NORTH MAIN STREET
Company City,St,Zip: JACKSONVILLE, FL 32218
Company Phone: 904-696-8865
Company Fax: 904-696-8951
Company Email: jharvey@carlocompanies.com
FEI Number: 381650909
Comany Contact Name: Jenny
Cmpny Contact Phone: 904-696-8865
Reduced Fees: True
Exempt Fees: False
Electronic Filing: False
Employee: 0
Comments: Not reported

DRAFT

E15 CIRCLE K STORES INC **EDR Hist Auto 1020615840**
Target 1609 BRANCH FORBES RD **N/A**
Property PLANT CITY, FL 33566

Site 1 of 5 in cluster E

Actual: EDR Hist Auto
92 ft.

Focus Map:
2

Year:	Name:	Type:
2011	CIRCLE K STORES INC	Gasoline Service Stations, NEC
2012	CIRCLE K STORES INC	Gasoline Service Stations, NEC
2013	CIRCLE K STORES INC	Gasoline Service Stations, NEC

E16 CIRCLE K #2707563 **UST FINDER 1028255291**
Target 5108 GLEN HARWELL RD **UST FINDER RELEASE N/A**
Property PLANT CITY, FL 33566

Site 2 of 5 in cluster E

Actual: UST FINDER:
93 ft.

Focus Map:
2

Object ID:	721796
Facility ID:	FL9806398
Name:	CIRCLE K #2707563
Address:	5108 GLEN HARWELL RD
City,State,Zip:	PLANT CITY, FL 33566
Address Match Type:	StreetAddress
Open USTs:	2
Closed USTs:	0
TOS USTs:	0
Population 1500ft:	925
Private Wells 1500ft:	85
Within 100yr Floodplain:	Yes
Land Use:	Non-Developed
Within SPA:	No
SPA PWS Facility ID:	Not reported
SPA Water Type:	Not reported
SPA Facility Type:	Not reported
SPA HUC12:	Not reported
Within WHPA:	Yes
WHPA PWS Facility ID:	FL6296246_4359750883
WHPA Water Type:	GW - Ground water
WHPA Facility Type:	WL - Well
WHPA HUC12:	031002050301
Facility Status:	Open UST(s)
Date of Last Inspection:	Not reported
EPA Region:	4
Tribe:	Not reported
Coordinate Source:	Geocode
X Coord:	-82.187500302
Y Coord:	28.0251652380001
Latitude:	28.0251652382076
Longitude:	-82.1875003015744

UST FINDER:

Object ID:	200836
Facility ID:	FL9806398
Tank ID:	FL9806398-1
Tank Status:	Open
Installation Date:	2004/01/01 15:59:59+00
Removal Date:	Not reported

DRAFT

CIRCLE K #2707563 (Continued) **1028255291**

Tank Capacity: 15000
Substances: Unleaded Gas
Tank Wall Type: Not reported

Object ID: 200837
Facility ID: FL9806398
Tank ID: FL9806398-2
Tank Status: Open
Installation Date: 2004/01/01 15:59:59+00
Removal Date: Not reported
Tank Capacity: 15000
Substances: Unleaded Gas
Tank Wall Type: Not reported

UST FINDER RELEASE:
Object ID: 104263
Facility ID: FL9806398
Lust ID: FL1597
Name: CIRCLE K #2707563
Address: 5108 GLEN HARWELL RD
City,State,Zip: PLANT CITY, FL 0
Address Match Type: PointAddress
Reported Date: 2010/07/13 15:59:59+00
Status: No Further Action
Substance: Not reported
Population within 1500ft: 251
Domestic Wells within 1500ft: 86
Land Use: Non-Developed
Within SPA: No
SPA PWS Facility ID: Not reported
SPA Water Type: Not reported
SPA Facility Type: Not reported
SPA HUC12: Not reported
Within WHPA: Yes
WHPA PWS Facility ID: FL6296246_4359750883
WHPA Water Type: GW - Ground water
WHPA Facility Type: WL - Well
WHPA HUC12: 031002050301
Within 100yr Floodplain: Yes
Tribe: Not reported
EPA Region: 4
NFA Letter 1: Not reported
NFA Letter 2: Not reported
NFA Letter 3: Not reported
NFA Letter 4: Not reported
Closed With Residual Contaminate: Not reported
Coordinate Source: Geocode
X Coord: -82.1875899999999
Y Coord: 28.02513
Latitude: 28.02513
Longitude: -82.18759

DRAFT

E17 **CIRCLE K STORES INC** **EDR Hist Auto** **1022221976**
Target **5108 GLEN HARWELL RD** **N/A**
Property **PLANT CITY, FL 33566**

Site 3 of 5 in cluster E

Actual: EDR Hist Auto
93 ft.

Focus Map: Year: Name: Type:
2 2009 CIRCLE K STORES INC Gasoline Service Stations, NEC
2010 CIRCLE K STORES INC Gasoline Service Stations, NEC

E18 **CIRCLE K #2707563** **LUST** **U003961955**
Target **5108 GLEN HARWELL RD** **UST** **N/A**
Property **PLANT CITY, FL 33566** **SPILLS**
DWM CONTAM

Site 4 of 5 in cluster E **Financial Assurance**

Actual: LUST:
93 ft.

Name:	CIRCLE K #2707563
Address:	5108 GLEN HARWELL RD
City,State,Zip:	PLANT CITY, FL 33566
Region:	STATE
Facility Id:	9806398
Facility Status:	OPEN
Facility Type:	A - Retail Station
Facility Phone:	(919)774-6700
Facility Cleanup Rank:	Not reported
District:	Southwest District
Lat/Long (dms):	28 1 31.3237999 / 82 11 14.9736999
Section:	Not reported
Township:	Not reported
Range:	Not reported
Feature:	Not reported
Method:	Not reported
Datum:	Not reported
Score:	Not reported
Score Effective Date:	Not reported
Score When Ranked:	Not reported
Operator:	GRAHAM BIGGS
Name Update:	2014-08-07 00:00:00
Address Update:	2006-11-03 00:00:00

Petroleum Cleanup PCT Facility Score:

Facility Cleanup Status:	CMPL - COMPLETED
Contact:	IRA LEWIS
Contact Company:	CIRCLE K STORES INC
Contact Address:	1100 Situs Ct
Contact City/State/Zip:	Raleigh, NC 27606
Phone:	(984)389-1300
Bad Address Ind:	N
State:	FL
Zip:	33566
Score:	Not reported
Score Effective Date:	Not reported
Related Party ID:	4045
Primary RP Role:	ACCOUNT OWNER
RP Begin Date:	2006-11-03
RP Zip:	4295
RP Extension:	Not reported

DRAFT

CIRCLE K #2707563 (Continued) **U003961955**

Discharge Cleanup Summary:

Discharge Date:	7/13/2010
PCT Discharge Combined:	Not reported
Cleanup Required:	R - CLEANUP REQUIRED
Discharge Cleanup Status:	NFA - NFA COMPLETE
Disch Cleanup Status Date:	6/1/2011
Cleanup Work Status:	COMPLETED
Information Source:	D - DISCHARGE NOTIFICATION
Other Source Description:	Not reported
Eligibility Indicator:	I - INELIGIBLE
Site Manager:	HEINTZ_C
Site Mgr End Date:	5/11/2011
Tank Office:	PCLP29 - HILLSBOROUGH ENVIRONMENTAL PROTECTION COMMISSION

Contaminated Media:

Discharge Date:	7/13/2010
Pct Discharge Combined With:	Not reported
Cleanup Required:	R - CLEANUP REQUIRED
Discharge Cleanup Status:	NFA - NFA COMPLETE
Disch Cleanup Status Date:	6/1/2011
Cleanup Work Status:	COMPLETED
Information Source:	D - DISCHARGE NOTIFICATION
Other Source Description:	Not reported
Elig Indicator:	I - INELIGIBLE
Site Manager:	HEINTZ_C
Site Mgr End Date:	5/11/2011
Tank Office:	PCLP29 - HILLSBOROUGH ENVIRONM
Contaminated Drinking Wells:	Not reported
Contaminated Monitoring Well:	No
Contaminated Soil:	Yes
Contaminated Surface Water:	No
Contaminated Ground Water:	No
Pollutant:	B - Unleaded Gas
Pollutant Other Description:	Premium and Regular Unleaded
Gallons Discharged:	Not reported

Task Information:

District:	SWD
Facility ID:	9806398
Facility Status:	OPEN
Facility Type:	A - Retail Station -
County:	HILLSBOROUGH
County ID:	29
Cleanup Eligibility Status:	I
Source Effective Date:	05-11-2011
Discharge Date:	07-13-2010
Cleanup Required:	R - CLEANUP REQUIRED
Discharge Cleanup Status:	NFA - NFA COMPLETE
Disch Cleanup Status Date:	06-01-2011
SRC Action Type:	NFA - NO FURTHER ACTION
SRC Submit Date:	04-26-2011
SRC Review Date:	04-28-2011
SRC Completion Status:	A - APPROVED
SRC Issue Date:	06-01-2011
SRC Comment:	Not reported
Cleanup Work Status:	COMPLETED
Site Mgr:	HEINTZ_C
Site Mgr End Date:	05-11-2011

DRAFT

CIRCLE K #2707563 (Continued) **U003961955**

Tank Office:	PCLP29 - Hillsborough County
SR Task ID:	Not reported
SR Cleanup Responsible:	-
SR Funding Eligibility Type:	-
SR Actual Cost:	Not reported
SR Completion Date:	Not reported
SR Payment Date:	Not reported
SR Oral Date:	Not reported
SR Written Date:	Not reported
SR Soil Removal:	Not reported
SR Free Product Removal:	Not reported
SR Soil Tonnage Removed:	Not reported
SR Soil Treatment:	Not reported
SR Other Treatment:	Not reported
SR Alternate Proc Received Date:	Not reported
SR Alternate Procedure Status:	Not reported
SR Alternate Procedure Status Date:	Not reported
SR Alternate Procedure Comments:	Not reported
SA Task ID:	86933
SA Cleanup Responsible:	-
SA Funding Eligibility Type:	-
SA Actual Cost:	Not reported
SA Completion Date:	Not reported
SA Payment Date:	Not reported
RAP Task ID:	Not reported
RAP Cleanup Responsible ID:	-
RAP Funding Eligibility Type:	-
RAP Actual Cost:	Not reported
RAP Completion Date:	Not reported
RAP Payment Date:	Not reported
RAP Last Order Approved:	Not reported
RA Task ID:	87625
RA Cleanup Responsible:	-
RA Funding Eligibility Type:	-
RA Years to Complete:	0
RA Actual Cost:	Not reported

Click here for Florida Oculus:

UST:

Facility ID:	9806398
Name:	CIRCLE K #2707563
Address:	5108 GLEN HARWELL RD
City,State,Zip:	PLANT CITY, FL 33566
Facility Phone:	9197746700
Facility Status:	OPEN
Facility Type:	A
Type Description:	Retail Station
Depco:	C
Region:	STATE
Positioning Method:	Not reported
Latitude/Longitude:	Not reported

UST:

Tank ID:	1
Tank Capacity:	15000
Tank Location:	UNDERGROUND

DRAFT

CIRCLE K #2707563 (Continued) **U003961955**

Tank Status: U-In Service
Status Date: 03/01/2004
Install Date: 1/1/2004
Substance: B
Content Description: Unleaded Gas
Vessel Indicator: TANK
DEP Contractor: C

Owner:
Owner ID: 4045
Owner Name: CIRCLE K STORES INC
Owner Address: 1100 Situs Ct
Owner Address 2: ATTN: STORAGE TANK REGIS Ste 100
Owner City,State,Zip: Raleigh, NC 27606
Owner Contact: IRA LEWIS / GABI JEMENEZ (813) 910-6875
Owner Phone: 9843891300

Construction:
Tank ID: 1
Construction Category: R
Construction Description: Double wall - tank jacket

Tank ID: 1
Construction Category: M
Construction Description: Spill containment bucket

Tank ID: 1
Construction Category: N
Construction Description: Flow shut-Off

Tank ID: 1
Construction Category: O
Construction Description: Tight fill

Tank ID: 1
Construction Category: P
Construction Description: Level gauges/alarms

Tank ID: 2
Construction Category: R
Construction Description: Double wall - tank jacket

Tank ID: 2
Construction Category: M
Construction Description: Spill containment bucket

Tank ID: 2
Construction Category: N
Construction Description: Flow shut-Off

Tank ID: 2
Construction Category: O
Construction Description: Tight fill

Tank ID: 2
Construction Category: P
Construction Description: Level gauges/alarms

DRAFT

CIRCLE K #2707563 (Continued) **U003961955**

Tank ID: 2
Construction Category: C
Construction Description: Steel

Tank ID: 1
Construction Category: C
Construction Description: Steel

Piping:
Tank ID: 1
Piping Category: C
Piping Description: Fiberglass

Tank ID: 1
Piping Category: F
Piping Description: Double wall

Tank ID: 1
Piping Category: J
Piping Description: Pressurized piping system

Tank ID: 1
Piping Category: K
Piping Description: Dispenser liners

Tank ID: 2
Piping Category: C
Piping Description: Fiberglass

Tank ID: 2
Piping Category: F
Piping Description: Double wall

Tank ID: 2
Piping Category: J
Piping Description: Pressurized piping system

Tank ID: 2
Piping Category: K
Piping Description: Dispenser liners

Monitoring:
Tank ID: 1
Petro Monitoring Category: F
Monitoring Description: Monitor dbl wall tank space

Tank ID: 1
Petro Monitoring Category: K
Monitoring Description: Monitor dbl wall pipe space

Tank ID: 1
Petro Monitoring Category: 1
Monitoring Description: Continuous electronic sensing

Tank ID: 2
Petro Monitoring Category: F

DRAFT

CIRCLE K #2707563 (Continued) **U003961955**

Monitoring Description: Monitor dbl wall tank space

Tank ID: 2
Petro Monitoring Category: K
Monitoring Description: Monitor dbl wall pipe space

Tank ID: 2
Petro Monitoring Category: 1
Monitoring Description: Continuous electronic sensing

Tank ID: 2
Petro Monitoring Category: G
Monitoring Description: Electronic line leak detector

Tank ID: 1
Petro Monitoring Category: G
Monitoring Description: Electronic line leak detector

Tank ID: 1
Petro Monitoring Category: 2
Monitoring Description: Visual inspect pipe sumps

Tank ID: 1
Petro Monitoring Category: 4
Monitoring Description: Visual inspect dispenser liners

Tank ID: 2
Petro Monitoring Category: 2
Monitoring Description: Visual inspect pipe sumps

Tank ID: 2
Petro Monitoring Category: 4
Monitoring Description: Visual inspect dispenser liners

Tank ID: 2
Tank Capacity: 15000
Tank Location: UNDERGROUND
Tank Status: U-In Service
Status Date: 03/01/2004
Install Date: 1/1/2004
Substance: B
Content Description: Unleaded Gas
Vessel Indicator: TANK
DEP Contractor: C

Owner:
Owner ID: 4045
Owner Name: CIRCLE K STORES INC
Owner Address: 1100 Situs Ct
Owner Address 2: ATTN: STORAGE TANK REGIS Ste 100
Owner City,State,Zip: Raleigh, NC 27606
Owner Contact: IRA LEWIS / GABI JEMENEZ (813) 910-6875
Owner Phone: 9843891300

Construction:
Tank ID: 1

DRAFT

CIRCLE K #2707563 (Continued) **U003961955**

Construction Category: R
Construction Description: Double wall - tank jacket

Tank ID: 1
Construction Category: M
Construction Description: Spill containment bucket

Tank ID: 1
Construction Category: N
Construction Description: Flow shut-Off

Tank ID: 1
Construction Category: O
Construction Description: Tight fill

Tank ID: 1
Construction Category: P
Construction Description: Level gauges/alarms

Tank ID: 2
Construction Category: R
Construction Description: Double wall - tank jacket

Tank ID: 2
Construction Category: M
Construction Description: Spill containment bucket

Tank ID: 2
Construction Category: N
Construction Description: Flow shut-Off

Tank ID: 2
Construction Category: O
Construction Description: Tight fill

Tank ID: 2
Construction Category: P
Construction Description: Level gauges/alarms

Tank ID: 2
Construction Category: C
Construction Description: Steel

Tank ID: 1
Construction Category: C
Construction Description: Steel

Piping:
Tank ID: 1
Piping Category: C
Piping Description: Fiberglass

Tank ID: 1
Piping Category: F
Piping Description: Double wall

Tank ID: 1

DRAFT

CIRCLE K #2707563 (Continued) **U003961955**

Piping Category: J
Piping Description: Pressurized piping system

Tank ID: 1
Piping Category: K
Piping Description: Dispenser liners

Tank ID: 2
Piping Category: C
Piping Description: Fiberglass

Tank ID: 2
Piping Category: F
Piping Description: Double wall

Tank ID: 2
Piping Category: J
Piping Description: Pressurized piping system

Tank ID: 2
Piping Category: K
Piping Description: Dispenser liners

Monitoring:
Tank ID: 1
Petro Monitoring Category: F
Monitoring Description: Monitor dbl wall tank space

Tank ID: 1
Petro Monitoring Category: K
Monitoring Description: Monitor dbl wall pipe space

Tank ID: 1
Petro Monitoring Category: 1
Monitoring Description: Continuous electronic sensing

Tank ID: 2
Petro Monitoring Category: F
Monitoring Description: Monitor dbl wall tank space

Tank ID: 2
Petro Monitoring Category: K
Monitoring Description: Monitor dbl wall pipe space

Tank ID: 2
Petro Monitoring Category: 1
Monitoring Description: Continuous electronic sensing

Tank ID: 2
Petro Monitoring Category: G
Monitoring Description: Electronic line leak detector

Tank ID: 1
Petro Monitoring Category: G
Monitoring Description: Electronic line leak detector

Tank ID: 1

DRAFT

CIRCLE K #2707563 (Continued) **U003961955**

Petro Monitoring Category: 2
Monitoring Description: Visual inspect pipe sumps

Tank ID: 1
Petro Monitoring Category: 4
Monitoring Description: Visual inspect dispenser liners

Tank ID: 2
Petro Monitoring Category: 2
Monitoring Description: Visual inspect pipe sumps

Tank ID: 2
Petro Monitoring Category: 4
Monitoring Description: Visual inspect dispenser liners

SPILLS:
Name: Not reported
Address: 5108 GLEN HARWELL ROAD
City,State,Zip: PLANT CITY, FL
OHMIT Incident Number: 51645
Incident Legacy: Not reported
On-Scene Response: Yes
Criminal Indicator: No
Hurricane Indicator: No
Incident Date: 10/05/2014
Incident Status: Closed
Incident Report Date: 10/05/2014
Pollutant: Gasoline
Pollutants Category: Petroleum
Substance Spilled: Gasoline
Amount Spilled (Gallons): 50
Pollutant - Unit Measure: gallon

Incident Party Name: Circle K #2707563
Description: Inland

Incident Party Name: Circle K #2707563
Description: Inland

Incident Party Name: Circle K #2707563
Description: Inland

Incident Party Name: Environmental Compliance Services
Description: Inland

Incident Party Name: Environmental Compliance Services
Description: Inland

Incident Party Name: Environmental Compliance Services
Description: Inland

Incident Party Name: Hillsborough County Fire Rescue
Description: Inland

Incident Party Name: Hillsborough County Fire Rescue

DRAFT

CIRCLE K #2707563 (Continued) **U003961955**

Description: Inland

Incident Party Name: Hillsborough County Fire Rescue
Description: Inland

Incident Party Name: Hillsborough County Fire Rescue
Description: Inland

Incident Party Name: Hillsborough County Fire Rescue
Description: Inland

Incident Party Name: Hillsborough County Fire Rescue
Description: Inland

Incident Party Name: Local Fire Department
Description: Inland

Incident Party Name: Local Fire Department
Description: Inland

Incident Party Name: Local Fire Department
Description: Inland

Incident Party Name: Monarch Environmental Services
Description: Inland

Incident Party Name: Monarch Environmental Services
Description: Inland

Incident Party Name: Monarch Environmental Services
Description: Inland

DWM CONTAM:

Name:	CIRCLE K #2707563
Address:	5108 GLEN HARWELL RD
City,State,Zip:	PLANT CITY, FL
Program Site Id:	9806398
Lat DD:	Not reported
Lat MM:	Not reported
Lat SS:	Not reported
Long DD:	Not reported
Long MM:	Not reported
Long SS:	Not reported
Office/ District:	SWD
Program Area:	PETROLEUM
Priority Score:	Not reported
Datum:	Not reported
Method:	Not reported
Facility Status:	CLOSED-STCM
Facility Type:	Not reported
Score Effective Date:	Not reported
Score When Ranked:	Not reported
Rank:	Not reported
Operator:	Not reported
Phone:	Not reported
Name Changed:	Not reported

DRAFT

CIRCLE K #2707563 (Continued) **U003961955**

Addr Changed:	Not reported
Related Party ID:	Not reported
Primary RP Role:	Not reported
RP Begin Date:	Not reported
RP Name:	Not reported
RP Address1:	Not reported
RP Address2:	Not reported
RP City:	Not reported
RP State:	Not reported
RP Zip5:	Not reported
RP Zip4:	Not reported
Contact:	Not reported
RP Phone:	Not reported
RP Extension:	Not reported
Site Manager:	Not reported

FL Financial Assurance 3:

Name:	CIRCLE K #2707563
Address:	5108 GLEN HARWELL RD
City,State,Zip:	PLANT CITY, FL 33566
Region:	3
Facility ID:	9806398
Facility Phone:	9197746700
Facility Status:	OPEN
Facility Type:	A
Type Description:	Retail Station
DEP CO:	C
Finaincial Responsibility:	GUARANTEE
Insurance Company:	Not reported
Effective Date:	04/24/2022
Expire Date:	08/21/2023
Owner ID:	4045
Onwer Name:	CIRCLE K STORES INC
Owner Address:	1100 Situs Ct
Owner Address2:	ATTN: STORAGE TANK REGIS Ste 100
Owner City,St,Zip:	Raleigh, NC 27606
Contact:	IRA LEWIS / GABI JEMENEZ (813) 910-6875
Resp Party Phone:	9843891300

Name:	CIRCLE K #2707563
Address:	5108 GLEN HARWELL RD
City,State,Zip:	PLANT CITY, FL 33566
Region:	3
Facility ID:	9806398
Facility Phone:	9197746700
Facility Status:	OPEN
Facility Type:	A
Type Description:	Retail Station
DEP CO:	C
Finaincial Responsibility:	GUARANTEE
Insurance Company:	Not reported
Effective Date:	04/25/2021
Expire Date:	08/27/2022
Owner ID:	4045
Onwer Name:	CIRCLE K STORES INC
Owner Address:	1100 Situs Ct
Owner Address2:	ATTN: STORAGE TANK REGIS Ste 100

DRAFT

CIRCLE K #2707563 (Continued) **U003961955**

Owner City,St,Zip: Raleigh, NC 27606
Contact: IRA LEWIS / GABI JEMENEZ (813) 910-6875
Resp Party Phone: 9843891300

Name: CIRCLE K #2707563
Address: 5108 GLEN HARWELL RD
City,State,Zip: PLANT CITY, FL 33566
Region: 3
Facility ID: 9806398
Facility Phone: 9197746700
Facility Status: OPEN
Facility Type: A
Type Description: Retail Station
DEP CO: C
Finaincial Responsibility: INSURANCE
Insurance Company: AMERICAN INTERNATIONAL SPECIALTY LINES
Effective Date: 12/17/2008
Expire Date: 12/17/2009
Owner ID: 4045
Onwer Name: CIRCLE K STORES INC
Owner Address: 1100 Situs Ct
Owner Address2: ATTN: STORAGE TANK REGIS Ste 100
Owner City,St,Zip: Raleigh, NC 27606
Contact: IRA LEWIS / GABI JEMENEZ (813) 910-6875
Resp Party Phone: 9843891300

Name: CIRCLE K #2707563
Address: 5108 GLEN HARWELL RD
City,State,Zip: PLANT CITY, FL 33566
Region: 3
Facility ID: 9806398
Facility Phone: 9197746700
Facility Status: OPEN
Facility Type: A
Type Description: Retail Station
DEP CO: C
Finaincial Responsibility: INSURANCE
Insurance Company: CHUBB
Effective Date: 12/01/2011
Expire Date: 12/01/2012
Owner ID: 4045
Onwer Name: CIRCLE K STORES INC
Owner Address: 1100 Situs Ct
Owner Address2: ATTN: STORAGE TANK REGIS Ste 100
Owner City,St,Zip: Raleigh, NC 27606
Contact: IRA LEWIS / GABI JEMENEZ (813) 910-6875
Resp Party Phone: 9843891300

Name: CIRCLE K #2707563
Address: 5108 GLEN HARWELL RD
City,State,Zip: PLANT CITY, FL 33566
Region: 3
Facility ID: 9806398
Facility Phone: 9197746700
Facility Status: OPEN
Facility Type: A
Type Description: Retail Station

DRAFT

CIRCLE K #2707563 (Continued) **U003961955**

DEP CO: C
Finaincial Responsibility: INSURANCE
Insurance Company: CHUBB
Effective Date: 12/01/2012
Expire Date: 12/01/2013
Owner ID: 4045
Onwer Name: CIRCLE K STORES INC
Owner Address: 1100 Situs Ct
Owner Address2: ATTN: STORAGE TANK REGIS Ste 100
Owner City,St,Zip: Raleigh, NC 27606
Contact: IRA LEWIS / GABI JEMENEZ (813) 910-6875
Resp Party Phone: 9843891300

Name: CIRCLE K #2707563
Address: 5108 GLEN HARWELL RD
City,State,Zip: PLANT CITY, FL 33566
Region: 3
Facility ID: 9806398
Facility Phone: 9197746700
Facility Status: OPEN
Facility Type: A
Type Description: Retail Station
DEP CO: C
Finaincial Responsibility: INSURANCE
Insurance Company: CHUBB
Effective Date: 12/17/2009
Expire Date: 12/17/2010
Owner ID: 4045
Onwer Name: CIRCLE K STORES INC
Owner Address: 1100 Situs Ct
Owner Address2: ATTN: STORAGE TANK REGIS Ste 100
Owner City,St,Zip: Raleigh, NC 27606
Contact: IRA LEWIS / GABI JEMENEZ (813) 910-6875
Resp Party Phone: 9843891300

Name: CIRCLE K #2707563
Address: 5108 GLEN HARWELL RD
City,State,Zip: PLANT CITY, FL 33566
Region: 3
Facility ID: 9806398
Facility Phone: 9197746700
Facility Status: OPEN
Facility Type: A
Type Description: Retail Station
DEP CO: C
Finaincial Responsibility: INSURANCE
Insurance Company: CHUBB
Effective Date: 12/18/2009
Expire Date: 12/17/2010
Owner ID: 4045
Onwer Name: CIRCLE K STORES INC
Owner Address: 1100 Situs Ct
Owner Address2: ATTN: STORAGE TANK REGIS Ste 100
Owner City,St,Zip: Raleigh, NC 27606
Contact: IRA LEWIS / GABI JEMENEZ (813) 910-6875
Resp Party Phone: 9843891300

DRAFT

CIRCLE K #2707563 (Continued) **U003961955**

Name:	CIRCLE K #2707563
Address:	5108 GLEN HARWELL RD
City,State,Zip:	PLANT CITY, FL 33566
Region:	3
Facility ID:	9806398
Facility Phone:	9197746700
Facility Status:	OPEN
Facility Type:	A
Type Description:	Retail Station
DEP CO:	C
Finaincial Responsibility:	INSURANCE
Insurance Company:	IRONSHORE SPECIALTY INSURANCE CO
Effective Date:	12/01/2013
Expire Date:	12/01/2014
Owner ID:	4045
Onwer Name:	CIRCLE K STORES INC
Owner Address:	1100 Situs Ct
Owner Address2:	ATTN: STORAGE TANK REGIS Ste 100
Owner City,St,Zip:	Raleigh, NC 27606
Contact:	IRA LEWIS / GABI JEMENEZ (813) 910-6875
Resp Party Phone:	9843891300

Name:	CIRCLE K #2707563
Address:	5108 GLEN HARWELL RD
City,State,Zip:	PLANT CITY, FL 33566
Region:	3
Facility ID:	9806398
Facility Phone:	9197746700
Facility Status:	OPEN
Facility Type:	A
Type Description:	Retail Station
DEP CO:	C
Finaincial Responsibility:	INSURANCE
Insurance Company:	IRONSHORE SPECIALTY INSURANCE CO
Effective Date:	12/01/2014
Expire Date:	12/01/2015
Owner ID:	4045
Onwer Name:	CIRCLE K STORES INC
Owner Address:	1100 Situs Ct
Owner Address2:	ATTN: STORAGE TANK REGIS Ste 100
Owner City,St,Zip:	Raleigh, NC 27606
Contact:	IRA LEWIS / GABI JEMENEZ (813) 910-6875
Resp Party Phone:	9843891300

Name:	CIRCLE K #2707563
Address:	5108 GLEN HARWELL RD
City,State,Zip:	PLANT CITY, FL 33566
Region:	3
Facility ID:	9806398
Facility Phone:	9197746700
Facility Status:	OPEN
Facility Type:	A
Type Description:	Retail Station
DEP CO:	C
Finaincial Responsibility:	INSURANCE
Insurance Company:	IRONSHORE SPECIALTY INSURANCE CO
Effective Date:	12/01/2015

DRAFT

CIRCLE K #2707563 (Continued) **U003961955**

Expire Date: 12/01/2016
Owner ID: 4045
Onwer Name: CIRCLE K STORES INC
Owner Address: 1100 Situs Ct
Owner Address2: ATTN: STORAGE TANK REGIS Ste 100
Owner City,St,Zip: Raleigh, NC 27606
Contact: IRA LEWIS / GABI JEMENEZ (813) 910-6875
Resp Party Phone: 9843891300

Name: CIRCLE K #2707563
Address: 5108 GLEN HARWELL RD
City,State,Zip: PLANT CITY, FL 33566
Region: 3
Facility ID: 9806398
Facility Phone: 9197746700
Facility Status: OPEN
Facility Type: A
Type Description: Retail Station
DEP CO: C
Finaincial Responsibility: INSURANCE
Insurance Company: IRONSHORE SPECIALTY INSURANCE CO
Effective Date: 12/01/2016
Expire Date: 12/01/2017
Owner ID: 4045
Onwer Name: CIRCLE K STORES INC
Owner Address: 1100 Situs Ct
Owner Address2: ATTN: STORAGE TANK REGIS Ste 100
Owner City,St,Zip: Raleigh, NC 27606
Contact: IRA LEWIS / GABI JEMENEZ (813) 910-6875
Resp Party Phone: 9843891300

Name: CIRCLE K #2707563
Address: 5108 GLEN HARWELL RD
City,State,Zip: PLANT CITY, FL 33566
Region: 3
Facility ID: 9806398
Facility Phone: 9197746700
Facility Status: OPEN
Facility Type: A
Type Description: Retail Station
DEP CO: C
Finaincial Responsibility: INSURANCE
Insurance Company: IRONSHORE SPECIALTY INSURANCE CO
Effective Date: 12/01/2017
Expire Date: 12/01/2018
Owner ID: 4045
Onwer Name: CIRCLE K STORES INC
Owner Address: 1100 Situs Ct
Owner Address2: ATTN: STORAGE TANK REGIS Ste 100
Owner City,St,Zip: Raleigh, NC 27606
Contact: IRA LEWIS / GABI JEMENEZ (813) 910-6875
Resp Party Phone: 9843891300

Name: CIRCLE K #2707563
Address: 5108 GLEN HARWELL RD
City,State,Zip: PLANT CITY, FL 33566
Region: 3

DRAFT

CIRCLE K #2707563 (Continued) **U003961955**

Facility ID: 9806398
Facility Phone: 9197746700
Facility Status: OPEN
Facility Type: A
Type Description: Retail Station
DEP CO: C
Finaincial Responsibility: INSURANCE
Insurance Company: IRONSHORE SPECIALTY INSURANCE CO
Effective Date: 12/01/2018
Expire Date: 12/01/2019
Owner ID: 4045
Onwer Name: CIRCLE K STORES INC
Owner Address: 1100 Situs Ct
Owner Address2: ATTN: STORAGE TANK REGIS Ste 100
Owner City,St,Zip: Raleigh, NC 27606
Contact: IRA LEWIS / GABI JEMENEZ (813) 910-6875
Resp Party Phone: 9843891300

Name: CIRCLE K #2707563
Address: 5108 GLEN HARWELL RD
City,State,Zip: PLANT CITY, FL 33566
Region: 3
Facility ID: 9806398
Facility Phone: 9197746700
Facility Status: OPEN
Facility Type: A
Type Description: Retail Station
DEP CO: C
Finaincial Responsibility: INSURANCE
Insurance Company: NAVIGATORS SPECIALTY INSURANCE CO
Effective Date: 12/01/2019
Expire Date: 12/01/2020
Owner ID: 4045
Onwer Name: CIRCLE K STORES INC
Owner Address: 1100 Situs Ct
Owner Address2: ATTN: STORAGE TANK REGIS Ste 100
Owner City,St,Zip: Raleigh, NC 27606
Contact: IRA LEWIS / GABI JEMENEZ (813) 910-6875
Resp Party Phone: 9843891300

Name: CIRCLE K #2707563
Address: 5108 GLEN HARWELL RD
City,State,Zip: PLANT CITY, FL 33566
Region: 3
Facility ID: 9806398
Facility Phone: 9197746700
Facility Status: OPEN
Facility Type: A
Type Description: Retail Station
DEP CO: C
Finaincial Responsibility: INSURANCE
Insurance Company: NAVIGATORS SPECIALTY INSURANCE CO
Effective Date: 12/01/2020
Expire Date: 12/01/2021
Owner ID: 4045
Onwer Name: CIRCLE K STORES INC
Owner Address: 1100 Situs Ct

DRAFT

CIRCLE K #2707563 (Continued) **U003961955**

Owner Address2: ATTN: STORAGE TANK REGIS Ste 100
Owner City,St,Zip: Raleigh, NC 27606
Contact: IRA LEWIS / GABI JEMENEZ (813) 910-6875
Resp Party Phone: 9843891300

E19 **CIRCLE K # 2707563** **RGA LUST** **S115167928**
Target Property **5108 GLEN HARWELL RD** **N/A**
PLANT CITY, FL

Site 5 of 5 in cluster E

Actual: 93 ft.
Focus Map: 2

RGA LUST:

2012	CIRCLE K # 2707563	5108 GLEN HARWELL RD
2011	CIRCLE K # 2707563	5108 GLEN HARWELL RD
2010	CIRCLE K # 2707563	5108 GLEN HARWELL RD

---

20 **SPILLS** **S105192376**
Target Property **BRANCH FORBES ROAD @ GLEN HARWELL** **N/A**
PLANT CITY, FL

Actual: 94 ft.
Focus Map: 5

SPILLS:
Name: Not reported
Address: BRANCH FORBES ROAD @ GLEN HARWELL
City,State,Zip: PLANT CITY, FL
OHMIT Incident Number: 12103
Incident Legacy: 01-4I-0377Z
On-Scene Response: No
Criminal Indicator: No
Hurricane Indicator: No
Incident Date: 05/01/2001
Incident Status: Closed
Incident Report Date: Not reported

---

21 **STRAWBERRY SQUARES** **FINDS** **1011407768**
Target Property **BEAUCAMP ROAD** **N/A**
PLANT CITY, FL 33563

Actual: 89 ft.
Focus Map: 5

FINDS:
Registry ID: 110035461247

Click Here for FRS Facility Detail Report:

Environmental Interest/Information System:
The Florida Integrated Environmental System Today (FIESTA) Data Maintenance (FDM) System maintains entity, environmental interest, and affiliation data.

Click this hyperlink while viewing on your computer to access additional FINDS: detail in the EDR Site Report.

DRAFT

22 **JONES WELDING AND REPAIR SERVI** **HAZ WASTE** **S130146216**
Target **5207 GLEN HARWELL** **N/A**
Property **PLANT CITY, FL 33567**

Actual: **94 ft.**
Focus Map: **5**

HAZ WASTE:

Facility ID:	42430
Name:	JONES WELDING AND REPAIR SERVI
Address:	5207 GLEN HARWELL
City,State,Zip:	PLANT CITY, FL 33567
County:	HILLSBOROUGH
Telephone:	(813)272-5788
Email:	Not reported
Status:	O - OUT OF BUSINESS
Generator Status:	- Unverified Generator Status
EPA ID:	Not reported
Other ID:	Not reported
Old Facility ID:	2910741
SIC:	7692 - SERVICES - WELDING REPAIR
Verified:	P - VERIFICATION BY PHONE CALL
Verified Date:	12/13/1999
Hazardous Waste LBS/YEAR:	0
Wastes:	0

---

23 **CLASSICA TRAILERS** **HAZ WASTE** **S130153398**
Target **5213 KEENE** **N/A**
Property **PLANT CITY, FL 33567**

Actual: **98 ft.**
Focus Map: **5**

HAZ WASTE:

Facility ID:	49320
Name:	CLASSICA TRAILERS
Address:	5213 KEENE
City,State,Zip:	PLANT CITY, FL 33567
County:	HILLSBOROUGH
Telephone:	(813)272-5788
Email:	Not reported
Status:	O - OUT OF BUSINESS
Generator Status:	- Unverified Generator Status
EPA ID:	Not reported
Other ID:	Not reported
Old Facility ID:	2917974
SIC:	7389 - SERVICES - BUSINESS SERVICES, NEC
Verified:	P - VERIFICATION BY PHONE CALL
Verified Date:	12/10/2002
Hazardous Waste LBS/YEAR:	0
Wastes:	0

F24 **TIMBERLINE DEVELOPMENT** **HAZ WASTE** **S130151659**
Target **5318 CINDY KAY** **N/A**
Property **PLANT CITY, FL 33567**

Site 1 of 3 in cluster F

Actual: **100 ft.**
Focus Map: **5**

HAZ WASTE:

Facility ID:	47643
Name:	TIMBERLINE DEVELOPMENT
Address:	5318 CINDY KAY
City,State,Zip:	PLANT CITY, FL 33567
County:	HILLSBOROUGH

TIMBERLINE DEVELOPMENT (Continued) **S130151659**

Telephone:	(813)272-5788
Email:	Not reported
Status:	O - OUT OF BUSINESS
Generator Status:	- Unverified Generator Status
EPA ID:	Not reported
Other ID:	Not reported
Old Facility ID:	2916275
SIC:	1521 - CONSTRUCTION - SINGLE-FAMILY HOUSING CONSTRUCTION
Verified:	P - VERIFICATION BY PHONE CALL
Verified Date:	12/27/2000
Hazardous Waste LBS/YEAR:	0
Wastes:	0

---

25 **ROY CARLISLES PRESSURE WASHING** **HAZ WASTE** **S130027048**
Target **5810 92 UNIT 112** **N/A**
Property **PLANT CITY, FL 33566**

Actual: **96 ft.**
Focus Map: **5**

HAZ WASTE:

Facility ID:	136070
Name:	ROY CARLISLES PRESSURE WASHING
Address:	5810 92 UNIT 112
City,State,Zip:	PLANT CITY, FL 33566
County:	HILLSBOROUGH
Telephone:	(813)272-5960
Email:	Not reported
Status:	O - OUT OF BUSINESS
Generator Status:	- Unverified Generator Status
EPA ID:	Not reported
Other ID:	Not reported
Old Facility ID:	2923124
SIC:	7389 - SERVICES - BUSINESS SERVICES, NEC
Verified:	P - VERIFICATION BY PHONE CALL
Verified Date:	01/05/2005
Hazardous Waste LBS/YEAR:	0
Wastes:	0

G26 **PILGRIM HATHCOCK VILLAGE MHP** **RGA LUST** **S115191904**
Target **5914 HWY 92 W** **N/A**
Property **PLANT CITY, FL**

Site 1 of 3 in cluster G

Actual: **97 ft.**
Focus Map: **5**

RGA LUST:

2012	PILGRIM HATHCOCK VILLAGE MHP	5914 HWY 92 W
2011	PILGRIM HATHCOCK VILLAGE MHP	5914 HWY 92 W
2010	PILGRIM HATHCOCK VILLAGE MHP	5914 HWY 92 W
2009	PILGRIM HATHCOCK VILLAGE MHP	5914 HWY 92 W
2008	PILGRIM HATHCOCK VILLAGE MHP	5914 HWY 92 W
2007	PILGRIM HATHCOCK VILLAGE MHP	5914 HWY 92 W
2006	PILGRIM HATHCOCK VILLAGE MHP	5914 HWY 92 W
2005	PILGRIM HATHCOCK VILLAGE MHP	5914 HWY 92 W

DRAFT

G27 **PILGRIM HATHCOCK VILLAGE MHP** **LUST** **U003986478**
Target **5914 HWY 92 W** **UST** **N/A**
Property **PLANT CITY, FL 33568** **CLEANUP SITES**
DWM CONTAM

Site 2 of 3 in cluster G

Actual:
97 ft.

Focus Map:
5

LUST:

Name:	PILGRIM HATHCOCK VILLAGE MHP
Address:	5914 HWY 92 W
City,State,Zip:	PLANT CITY, FL 33568
Region:	STATE
Facility Id:	9806947
Facility Status:	CLOSED
Facility Type:	X - Contamination Site
Facility Phone:	(813)601-6929
Facility Cleanup Rank:	Not reported
District:	Southwest District
Lat/Long (dms):	28 1 18.2480000 / 82 12 6.77559999
Section:	Not reported
Township:	Not reported
Range:	Not reported
Feature:	Not reported
Method:	Not reported
Datum:	Not reported
Score:	54
Score Effective Date:	2011-09-08 00:00:00
Score When Ranked:	Not reported
Operator:	VIOLA WARBURTON
Name Update:	2005-05-26 00:00:00
Address Update:	Not reported

Petroleum Cleanup PCT Facility Score:

Facility Cleanup Status:	ONGO - ONGOING
Contact:	VIOLA WARBURTON
Contact Company:	PILGRIM HATHCOCK VILLAGE MHP
Contact Address:	5914 HWY 92 W
Contact City/State/Zip:	PLANT CITY, FL 33566
Phone:	(813)601-6929
Bad Address Ind:	N
State:	FL
Zip:	33568
Score:	54
Score Effective Date:	2011-09-08 00:00:00
Related Party ID:	57218
Primary RP Role:	ACCOUNT OWNER
RP Begin Date:	2004-12-09
RP Zip:	Not reported
RP Extension:	Not reported

Discharge Cleanup Summary:

Discharge Date:	5/18/2004
PCT Discharge Combined:	Not reported
Cleanup Required:	R - CLEANUP REQUIRED
Discharge Cleanup Status:	RA - RA ONGOING
Disch Cleanup Status Date:	11/16/2009
Cleanup Work Status:	ACTIVE
Information Source:	C - CLOSURE REPORT
Other Source Description:	Not reported
Eligibility Indicator:	I - INELIGIBLE

DRAFT

PILGRIM HATHCOCK VILLAGE MHP (Continued) **U003986478**

Site Manager: HEINTZ_C
Site Mgr End Date: Not reported
Tank Office: PCLP29 - HILLSBOROUGH ENVIRONMENTAL PROTECTION COMMISSION

Contaminated Media:
Discharge Date: 5/18/2004
Pct Discharge Combined With: Not reported
Cleanup Required: R - CLEANUP REQUIRED
Discharge Cleanup Status: RA - RA ONGOING
Disch Cleanup Status Date: 11/16/2009
Cleanup Work Status: ACTIVE
Information Source: C - CLOSURE REPORT
Other Source Description: Not reported
Elig Indicator: I - INELIGIBLE
Site Manager: HEINTZ_C
Site Mgr End Date: Not reported
Tank Office: PCLP29 - HILLSBOROUGH ENVIRONM
Contaminated Drinking Wells: Not reported
Contaminated Monitoring Well: Not reported
Contaminated Soil: Not reported
Contaminated Surface Water: Not reported
Contaminated Ground Water: Yes
Pollutant: Y - Unknown/Not Reported
Pollutant Other Description: Not reported
Gallons Discharged: Not reported

Task Information:
District: SWD
Facility ID: 9806947
Facility Status: CLOSED
Facility Type: X - Contamination Site -
County: HILLSBOROUGH
County ID: 29
Cleanup Eligibility Status: I
Source Effective Date: Not reported
Discharge Date: 05-18-2004
Cleanup Required: R - CLEANUP REQUIRED
Discharge Cleanup Status: RA - RA ONGOING
Disch Cleanup Status Date: 11-16-2009
SRC Action Type: -
SRC Submit Date: Not reported
SRC Review Date: Not reported
SRC Completion Status: -
SRC Issue Date: Not reported
SRC Comment: Not reported
Cleanup Work Status: INACTIVE
Site Mgr: LUCE_S
Site Mgr End Date: Not reported
Tank Office: PCLP29 - Hillsborough County
SR Task ID: Not reported
SR Cleanup Responsible: -
SR Funding Eligibility Type: -
SR Actual Cost: Not reported
SR Completion Date: Not reported
SR Payment Date: Not reported
SR Oral Date: Not reported
SR Written Date: Not reported
SR Soil Removal: Not reported

DRAFT

PILGRIM HATHCOCK VILLAGE MHP (Continued) **U003986478**

SR Free Product Removal:	Not reported
SR Soil Tonnage Removed:	Not reported
SR Soil Treatment:	Not reported
SR Other Treatment:	Not reported
SR Alternate Proc Received Date:	Not reported
SR Alternate Procedure Status:	Not reported
SR Alternate Procedure Status Date:	Not reported
SR Alternate Procedure Comments:	Not reported
SA Task ID:	78552
SA Cleanup Responsible:	-
SA Funding Eligibility Type:	-
SA Actual Cost:	Not reported
SA Completion Date:	Not reported
SA Payment Date:	Not reported
RAP Task ID:	84654
RAP Cleanup Responsible ID:	-
RAP Funding Eligibility Type:	-
RAP Actual Cost:	Not reported
RAP Completion Date:	Not reported
RAP Payment Date:	Not reported
RAP Last Order Approved:	Not reported
RA Task ID:	85409
RA Cleanup Responsible:	-
RA Funding Eligibility Type:	-
RA Years to Complete:	Not reported
RA Actual Cost:	Not reported

Click here for Florida Oculus:

UST:

Facility ID:	9806947
Name:	PILGRIM HATHCOCK VILLAGE MHP
Address:	5914 HWY 92 W
City,State,Zip:	PLANT CITY, FL 33568
Facility Phone:	8136016929
Facility Status:	CLOSED
Facility Type:	X
Type Description:	Contamination Site
Depco:	P
Region:	STATE
Positioning Method:	Not reported
Latitude/Longitude:	Not reported

UST:

Tank ID:	1
Tank Capacity:	550
Tank Location:	UNDERGROUND
Tank Status:	B-Removed from Site
Status Date:	10/01/2004
Install Date:	Not reported
Substance:	Y
Content Description:	Unknown/Not Reported
Vessel Indicator:	TANK
DEP Contractor:	P

Owner:

Owner ID:	57218
Owner Name:	PILGRIM HATHCOCK VILLAGE MHP

DRAFT

PILGRIM HATHCOCK VILLAGE MHP (Continued) **U003986478**

Owner Address: 5914 HWY 92 W
Owner Address 2: Not reported
Owner City,State,Zip: PLANT CITY, FL 33566
Owner Contact: VIOLA WARBURTON
Owner Phone: 8136016929

Tank ID: 2
Tank Capacity: 750
Tank Location: UNDERGROUND
Tank Status: B-Removed from Site
Status Date: 10/01/2004
Install Date: Not reported
Substance: Y
Content Description: Unknown/Not Reported
Vessel Indicator: TANK
DEP Contractor: P

Owner:
Owner ID: 57218
Owner Name: PILGRIM HATHCOCK VILLAGE MHP
Owner Address: 5914 HWY 92 W
Owner Address 2: Not reported
Owner City,State,Zip: PLANT CITY, FL 33566
Owner Contact: VIOLA WARBURTON
Owner Phone: 8136016929

CLEANUP SITES:
Name: PILGRIM HATHCOCK VILLAGE MHP
Address: 5914 HWY 92 W
City,State,Zip: PLANT CITY, FL 33568
DEP Cleanup Site Key: 76697913
Source Database Name: Storage Tank Contamination Monitoring
Source Database Id: 9806947
CPAC Program Area Id: TK
CLLC Cleanup Category Key: PETRO
RSC2 Remediation Status Key: ACTIVE
Data Load Date: 08/10/2023
OC3 Office Id: SWD
Physical Address Line 2: Not reported
OIC Object Of Interest Id: FACIL
PC2 Proximity Id: APPRX
Calc Coordinates Accuracy Level Id: 4
CMC2 Coordinate Method Id: Digital Aerial Photography With Ground Control
DC4 Datum Id: High Accuracy Reference Network
VSC1 Verification Status: REVIEWED
Collect Username: BERNHARD_K
Collect Date: 03/08/2006
Collect Affiliation: DEPARTMENT OF ENVIRONMENTAL PROTECTION
Map Source: 1999 doqs
Map Source Scale: 5000
Interpolation Scale: Not reported
Verifier Username: BERNHARD_K
Verifier Affiliation: DEPARTMENT OF ENVIRONMENTAL PROTECTION
Verification Date: 03/08/2006

DRAFT

PILGRIM HATHCOCK VILLAGE MHP (Continued) **U003986478**

Verified Coordinate Method Id: Digital Aerial Photography With Ground Control
Source Database Name Code: STCM
CMC2 Coordinate Method ID Code: DPHO
DC4 Datum ID Code: HARN
Verified Coordinate Method ID Code: DPHO
Comments: Not reported
Latitude/Longitude (deg/min/sec): 28 1 / 82 12

DWM CONTAM:
Name: PILGRIM HATHCOCK VILLAGE MHP
Address: 5914 HWY 92 W
City,State,Zip: PLANT CITY, FL 33568
Program Site Id: 9806947
Lat DD: Not reported
Lat MM: Not reported
Lat SS: Not reported
Long DD: Not reported
Long MM: Not reported
Long SS: Not reported
Office/ District: SWD
Program Area: PETROLEUM
Priority Score: Not reported
Datum: Not reported
Method: Not reported
Facility Status: OPEN-STCM
Facility Type: X - Contamination Site
Score Effective Date: 2011-09-08 00:00:00
Score When Ranked: Not reported
Rank: Not reported
Operator: Not reported
Phone: Not reported
Name Changed: Not reported
Addr Changed: Not reported
Related Party ID: 57218
Primary RP Role: ACCOUNT OWNER
RP Begin Date: 12/9/2004
RP Name: PILGRIM HATHCOCK VILLAGE MHP
RP Address1: 5914 HWY 92 W
RP Address2: Not reported
RP City: PLANT CITY
RP State: FL
RP Zip5: Not reported
RP Zip4: 33566
Contact: VIOLA WARBURTON
RP Phone: (813)601-6929
RP Extension: Not reported
Site Manager: HEINTZ_C

DRAFT

G28 **PILGRIM HATHCOCK VILLAGE MHP** **UST FINDER** **1028255437**
Target Property **5914 HWY 92 W** **UST FINDER RELEASE** **N/A**
PLANT CITY, FL 33568

Site 3 of 3 in cluster G

Actual: 97 ft.

Focus Map: 5

UST FINDER:

Object ID:	721797
Facility ID:	FL9806947
Name:	PILGRIM HATHCOCK VILLAGE MHP
Address:	5914 HWY 92 W
City,State,Zip:	PLANT CITY, FL 33568
Address Match Type:	StreetAddress
Open USTs:	0
Closed USTs:	2
TOS USTs:	0
Population 1500ft:	887
Private Wells 1500ft:	100
Within 100yr Floodplain:	No
Land Use:	Developed, Low Intensity
Within SPA:	No
SPA PWS Facility ID:	Not reported
SPA Water Type:	Not reported
SPA Facility Type:	Not reported
SPA HUC12:	Not reported
Within WHPA:	Yes
WHPA PWS Facility ID:	FL6293025_1374613002
WHPA Water Type:	GW - Ground water
WHPA Facility Type:	WL - Well
WHPA HUC12:	031002050301
Facility Status:	Closed UST(s)
Date of Last Inspection:	Not reported
EPA Region:	4
Tribe:	Not reported
Coordinate Source:	Geocode
X Coord:	-82.201751707
Y Coord:	28.02168634
Latitude:	28.0216863404719
Longitude:	-82.2017517072363

UST FINDER:

Object ID:	287382
Facility ID:	FL9806947
Tank ID:	FL9806947-1
Tank Status:	Closed
Installation Date:	Not reported
Removal Date:	Not reported
Tank Capacity:	550
Substances:	Unknown/Not Reported
Tank Wall Type:	Not reported

Object ID:	287383
Facility ID:	FL9806947
Tank ID:	FL9806947-2
Tank Status:	Closed
Installation Date:	Not reported
Removal Date:	Not reported
Tank Capacity:	750
Substances:	Unknown/Not Reported
Tank Wall Type:	Not reported

DRAFT

PILGRIM HATHCOCK VILLAGE MHP (Continued) **1028255437**

UST FINDER RELEASE:

Object ID:	104157
Facility ID:	FL9806947
Lust ID:	FL5077
Name:	PILGRIM HATHCOCK VILLAGE MHP
Address:	5914 HWY 92 W
City,State,Zip:	PLANT CITY, FL 0
Address Match Type:	PointAddress
Reported Date:	2004/05/18 15:59:59+00
Status:	Open
Substance:	Not reported
Population within 1500ft:	278
Domestic Wells within 1500ft:	99
Land Use:	Developed, Low Intensity
Within SPA:	No
SPA PWS Facility ID:	Not reported
SPA Water Type:	Not reported
SPA Facility Type:	Not reported
SPA HUC12:	Not reported
Within WHPA:	Yes
WHPA PWS Facility ID:	FL6293025_1374613002
WHPA Water Type:	GW - Ground water
WHPA Facility Type:	WL - Well
WHPA HUC12:	031002050301
Within 100yr Floodplain:	No
Tribe:	Not reported
EPA Region:	4
NFA Letter 1:	Not reported
NFA Letter 2:	Not reported
NFA Letter 3:	Not reported
NFA Letter 4:	Not reported
Closed With Residual Contaminate:	Not reported
Coordinate Source:	Geocode
X Coord:	-82.2016399999999
Y Coord:	28.02164
Latitude:	28.02164
Longitude:	-82.2016399999999

---

29 **HILLSBORO ARMATURE WORKS** **HAZ WASTE** **S130010690**
Target **5840 92** **N/A**
Property **PLANT CITY, FL 33566**

Actual:
97 ft.

Focus Map:
5

HAZ WASTE:

Facility ID:	114578
Name:	HILLSBORO ARMATURE WORKS
Address:	5840 92
City,State,Zip:	PLANT CITY, FL 33566
County:	HILLSBOROUGH
Telephone:	(813)659-2312
Email:	Not reported
Status:	O - OUT OF BUSINESS
Generator Status:	N - NOT A HAZARDOUS WASTE GENERATOR
EPA ID:	Not reported
Other ID:	Not reported
Old Facility ID:	2901728
SIC:	7699 - SERVICES - REPAIR SERVICES, NEC
Verified:	V - VERIFICATION BY ON-SITE VISIT

HILLSBORO ARMATURE WORKS (Continued) **S130010690**

Verified Date: 04/16/2008
Hazardous Waste LBS/YEAR: 0
Wastes: 0

---

30 **DUKES BENSON FARM** **AST** **A100180275**
Target **1301 ROGERS RD** **N/A**
Property **PLANT CITY, FL 33567**

Actual:
97 ft.

Focus Map:
5

AST:
Facility ID: 8841678
Name: DUKES BENSON FARM
Address: 1301 ROGERS RD
City,State,Zip: PLANT CITY, FL 33567
Facility Phone: 8137545210
Facility Status: OPEN
Facility Type: M
Type Description: Agricultural
Depco: P
Region: STATE
Positioning Method: UNVR
Latitude/Longitude: 27 56 14 / 82 29 4

Tank:
Tank ID: 2
Tank Capacity: 500
Tank Location: ABOVEGROUND
Tank Status: U-In Service
Status Date: Not reported
Install Date: Not reported
Substance: D
Content Description: Vehicular Diesel
Vessel Indicator: TANK
DEP Contractor: P

Owner:
Owner ID: 1889
Owner Name: BENSONS DUKES FARM
Owner Address: 1301 ROGERS RD
Owner Address 2: Not reported
Owner City,State,Zip: PLANT CITY, FL 33567
Owner Contact: BENSON DUKES
Owner Phone: 8137545210

Tank ID: 1
Tank Capacity: 250
Tank Location: ABOVEGROUND
Tank Status: U-In Service
Status Date: Not reported
Install Date: Not reported
Substance: D
Content Description: Vehicular Diesel
Vessel Indicator: TANK
DEP Contractor: P

Owner:
Owner ID: 1889
Owner Name: BENSONS DUKES FARM
Owner Address: 1301 ROGERS RD

DRAFT

DUKES BENSON FARM (Continued) **A100180275**

Owner Address 2: Not reported
Owner City,State,Zip: PLANT CITY, FL 33567
Owner Contact: BENSON DUKES
Owner Phone: 8137545210

---

31 **HARVEYS TV SERVICE** **HAZ WASTE** **S130078228**
Target **5416 92** **N/A**
Property **PLANT CITY, FL 33566**

Actual: **94 ft.**

Focus Map: **5**

HAZ WASTE:
Facility ID: 198361
Name: HARVEYS TV SERVICE
Address: 5416 92
City,State,Zip: PLANT CITY, FL 33566
County: HILLSBOROUGH
Telephone: (813)754-1258
Email: Not reported
Status: P - POTENTIAL GENERATOR
Generator Status: N - NOT A HAZARDOUS WASTE GENERATOR
EPA ID: Not reported
Other ID: Not reported
Old Facility ID: 2938160
SIC: 7622 - SERVICES - RADIO AND TELEVISION REPAIR
Verified: V - VERIFICATION BY ON-SITE VISIT
Verified Date: 04/06/2011
Hazardous Waste LBS/YEAR: 0
Wastes: 0

H32 **ASAP FABRICATION INC.** **FINDS** **1024427535**
Target **5340 W US HIGHWAY 92** **N/A**
Property **PLANT CITY, FL 33566**

Site 1 of 2 in cluster H

Actual: **99 ft.**

Focus Map: **5**

FINDS:
Registry ID: 110070348083

Click Here for FRS Facility Detail Report:

Environmental Interest/Information System:
The Department of Labor, Occupational Safety and Health Administration information system consists of inspection case detail for approximately 100,000 OSHA inspections conducted annually. The FRS dataset includes facilities that had inspections within the last 7 years within the mining, oil and gas, utilities, and manufacturing sectors.

Click this hyperlink while viewing on your computer to access additional FINDS: detail in the EDR Site Report.

DRAFT

I33 **BENNETTS SERVICE STATION BY LUTFI AWWOD** **HAZ WASTE** **S130140931**
Target Property **5112 92** **N/A**
PLANT CITY, FL 33563

Site 1 of 11 in cluster I

Actual: **96 ft.**
Focus Map: **5**

HAZ WASTE:

Facility ID:	37283
Name:	BENNETTS SERVICE STATION BY LUTFI AWWOD
Address:	5112 92
City,State,Zip:	PLANT CITY, FL 33563
County:	HILLSBOROUGH
Telephone:	(813)752-5697
Email:	Not reported
Status:	A - ACTIVE - WASTE GENERATOR
Generator Status:	N - NOT A HAZARDOUS WASTE GENERATOR
EPA ID:	Not reported
Other ID:	Not reported
Old Facility ID:	2902134
SIC:	7538 - SERVICES - GENERAL AUTOMOTIVE REPAIR SHOPS
Verified:	V - VERIFICATION BY ON-SITE VISIT
Verified Date:	08/22/2007
Hazardous Waste LBS/YEAR:	0
Wastes:	2

I34 **AWWAD LUFTI MIKE** **EDR Hist Auto** **1020584751**
Target Property **5112 US HIGHWAY 92 W** **N/A**
PLANT CITY, FL 33563

Site 2 of 11 in cluster I

Actual: **96 ft.**
Focus Map: **5**

EDR Hist Auto

Year:	Name:	Type:
1994	BENNETTS SERVICE STATION	Gasoline Service Stations
1995	BENNETTS SERVICE STATION	Gasoline Service Stations
1996	BENNETTS SERVICE STATION	Gasoline Service Stations
1997	BENNETTS SERVICE STATION	Gasoline Service Stations
1998	BENNETTS SERVICE STATION	Gasoline Service Stations
1999	BENNETTS SERVICE STATION	Gasoline Service Stations
2000	BENNETTS SERVICE STATION	Gasoline Service Stations
2001	BENNETTS SERVICE STATION	Gasoline Service Stations
2002	BENNETTS SERVICE STATION	Gasoline Service Stations
2003	BENNETTS SERVICE STATION	Gasoline Service Stations
2004	BENNETTS SERVICE STATION	Gasoline Service Stations
2005	BENNETTS SERVICE STATION	Gasoline Service Stations
2006	AWWAD LUFTI MIKE	Gasoline Service Stations
2007	AWWAD LUFTI MIKE	Gasoline Service Stations
2007	BENNETTS AUTO CARE	General Automotive Repair Shops
2008	AWWAD LUFTI MIKE	Gasoline Service Stations
2008	BENNETTS AUTO CARE	General Automotive Repair Shops
2009	BENNETTS AUTO CARE	General Automotive Repair Shops
2009	AWWAD LUFTI MIKE	Gasoline Service Stations
2010	AWWAD LUFTI MIKE	Gasoline Service Stations
2010	BENNETTS AUTO CARE	General Automotive Repair Shops
2011	BENNETTS AUTO CARE	General Automotive Repair Shops
2011	AWWAD LUFTI MIKE	Gasoline Service Stations
2012	AWWAD LUFTI MIKE	Gasoline Service Stations
2013	AWWAD LUFTI MIKE	Gasoline Service Stations
2014	AWWAD LUFTI MIKE	Gasoline Service Stations, NEC

DRAFT

I35 **BP-BENNETTS** **UST FINDER** **1028231828**
Target **5112 US HWY 92 W** **UST FINDER RELEASE** **N/A**
Property **PLANT CITY, FL 0**

Site 3 of 11 in cluster I

Actual:
96 ft.

Focus Map:
5

UST FINDER:

Object ID:	721309
Facility ID:	FL8625492
Name:	BP-BENNETTS
Address:	5112 US HWY 92 W
City,State,Zip:	PLANT CITY, FL 33563
Address Match Type:	Not reported
Open USTs:	2
Closed USTs:	4
TOS USTs:	0
Population 1500ft:	404
Private Wells 1500ft:	96
Within 100yr Floodplain:	No
Land Use:	Developed, Low Intensity
Within SPA:	No
SPA PWS Facility ID:	Not reported
SPA Water Type:	Not reported
SPA Facility Type:	Not reported
SPA HUC12:	Not reported
Within WHPA:	Yes
WHPA PWS Facility ID:	FL6296246_4359750883
WHPA Water Type:	GW - Ground water
WHPA Facility Type:	WL - Well
WHPA HUC12:	031002050301
Facility Status:	Open UST(s)
Date of Last Inspection:	Not reported
EPA Region:	4
Tribe:	Not reported
Coordinate Source:	State
X Coord:	-82.1874999999999
Y Coord:	28.020833333
Latitude:	28.0208333333333
Longitude:	-82.1875

UST FINDER:

Object ID:	268319
Facility ID:	FL8625492
Tank ID:	FL8625492-2
Tank Status:	Closed
Installation Date:	1970/07/01 16:00:00+00
Removal Date:	Not reported
Tank Capacity:	15000
Substances:	Unleaded Gas
Tank Wall Type:	Not reported

Object ID:	268320
Facility ID:	FL8625492
Tank ID:	FL8625492-3
Tank Status:	Closed
Installation Date:	1970/07/01 16:00:00+00
Removal Date:	Not reported
Tank Capacity:	15000
Substances:	Unleaded Gas
Tank Wall Type:	Not reported

DRAFT

BP-BENNETTS (Continued) **1028231828**

Object ID:	268321
Facility ID:	FL8625492
Tank ID:	FL8625492-5
Tank Status:	Closed
Installation Date:	1970/07/01 16:00:00+00
Removal Date:	Not reported
Tank Capacity:	15000
Substances:	Vehicular Diesel
Tank Wall Type:	Not reported

Object ID:	268322
Facility ID:	FL8625492
Tank ID:	FL8625492-1
Tank Status:	Closed
Installation Date:	1970/07/01 16:00:00+00
Removal Date:	Not reported
Tank Capacity:	15000
Substances:	Unleaded Gas
Tank Wall Type:	Not reported

Object ID:	196547
Facility ID:	FL8625492
Tank ID:	FL8625492-6
Tank Status:	Open
Installation Date:	2008/06/01 15:59:59+00
Removal Date:	Not reported
Tank Capacity:	20000
Substances:	Unleaded Gas
Tank Wall Type:	Not reported

Object ID:	196548
Facility ID:	FL8625492
Tank ID:	FL8625492-7
Tank Status:	Open
Installation Date:	2008/06/01 15:59:59+00
Removal Date:	Not reported
Tank Capacity:	20000
Substances:	Vehicular Diesel
Tank Wall Type:	Not reported

UST FINDER RELEASE:

Object ID:	104264
Facility ID:	FL8625492
Lust ID:	FL29754
Name:	BP-BENNETTS
Address:	5112 US HWY 92 W
City,State,Zip:	PLANT CITY, FL 0
Address Match Type:	Not reported
Reported Date:	1988/09/11 16:00:00+00
Status:	No Further Action
Substance:	Not reported
Population within 1500ft:	321
Domestic Wells within 1500ft:	96
Land Use:	Developed, Low Intensity
Within SPA:	No
SPA PWS Facility ID:	Not reported

DRAFT

BP-BENNETTS (Continued) **1028231828**

SPA Water Type:	Not reported
SPA Facility Type:	Not reported
SPA HUC12:	Not reported
Within WHPA:	Yes
WHPA PWS Facility ID:	FL6296246_4359750883
WHPA Water Type:	GW - Ground water
WHPA Facility Type:	WL - Well
WHPA HUC12:	031002050301
Within 100yr Floodplain:	No
Tribe:	Not reported
EPA Region:	4
NFA Letter 1:	Not reported
NFA Letter 2:	Not reported
NFA Letter 3:	Not reported
NFA Letter 4:	Not reported
Closed With Residual Contaminate:	Not reported
Coordinate Source:	State
X Coord:	-82.1874999999999
Y Coord:	28.02083
Latitude:	28.02083
Longitude:	-82.1875

Object ID:	104265
Facility ID:	FL8625492
Lust ID:	FL12411
Name:	BP-BENNETTS
Address:	5112 US HWY 92 W
City,State,Zip:	PLANT CITY, FL 0
Address Match Type:	Not reported
Reported Date:	1995/01/26 15:59:59+00
Status:	No Further Action
Substance:	Not reported
Population within 1500ft:	321
Domestic Wells within 1500ft:	96
Land Use:	Developed, Low Intensity
Within SPA:	No
SPA PWS Facility ID:	Not reported
SPA Water Type:	Not reported
SPA Facility Type:	Not reported
SPA HUC12:	Not reported
Within WHPA:	Yes
WHPA PWS Facility ID:	FL6296246_4359750883
WHPA Water Type:	GW - Ground water
WHPA Facility Type:	WL - Well
WHPA HUC12:	031002050301
Within 100yr Floodplain:	No
Tribe:	Not reported
EPA Region:	4
NFA Letter 1:	Not reported
NFA Letter 2:	Not reported
NFA Letter 3:	Not reported
NFA Letter 4:	Not reported
Closed With Residual Contaminate:	Not reported
Coordinate Source:	State
X Coord:	-82.1874999999999
Y Coord:	28.02083
Latitude:	28.02083

DRAFT

BP-BENNETTS (Continued) **1028231828**

Longitude:	-82.1875
Object ID:	104266
Facility ID:	FL8625492
Lust ID:	FL6839
Name:	BP-BENNETTS
Address:	5112 US HWY 92 W
City,State,Zip:	PLANT CITY, FL 0
Address Match Type:	Not reported
Reported Date:	2001/03/01 15:59:59+00
Status:	No Further Action
Substance:	Not reported
Population within 1500ft:	321
Domestic Wells within 1500ft:	96
Land Use:	Developed, Low Intensity
Within SPA:	No
SPA PWS Facility ID:	Not reported
SPA Water Type:	Not reported
SPA Facility Type:	Not reported
SPA HUC12:	Not reported
Within WHPA:	Yes
WHPA PWS Facility ID:	FL6296246_4359750883
WHPA Water Type:	GW - Ground water
WHPA Facility Type:	WL - Well
WHPA HUC12:	031002050301
Within 100yr Floodplain:	No
Tribe:	Not reported
EPA Region:	4
NFA Letter 1:	Not reported
NFA Letter 2:	Not reported
NFA Letter 3:	Not reported
NFA Letter 4:	Not reported
Closed With Residual Contaminate:	Not reported
Coordinate Source:	State
X Coord:	-82.1874999999999
Y Coord:	28.02083
Latitude:	28.02083
Longitude:	-82.1875
Object ID:	104267
Facility ID:	FL8625492
Lust ID:	FL6572
Name:	BP-BENNETTS
Address:	5112 US HWY 92 W
City,State,Zip:	PLANT CITY, FL 0
Address Match Type:	Not reported
Reported Date:	2001/10/09 15:59:59+00
Status:	No Further Action
Substance:	Not reported
Population within 1500ft:	321
Domestic Wells within 1500ft:	96
Land Use:	Developed, Low Intensity
Within SPA:	No
SPA PWS Facility ID:	Not reported
SPA Water Type:	Not reported
SPA Facility Type:	Not reported
SPA HUC12:	Not reported

DRAFT

BP-BENNETTS (Continued) **1028231828**

Within WHPA:	Yes
WHPA PWS Facility ID:	FL6296246_4359750883
WHPA Water Type:	GW - Ground water
WHPA Facility Type:	WL - Well
WHPA HUC12:	031002050301
Within 100yr Floodplain:	No
Tribe:	Not reported
EPA Region:	4
NFA Letter 1:	Not reported
NFA Letter 2:	Not reported
NFA Letter 3:	Not reported
NFA Letter 4:	Not reported
Closed With Residual Contaminate:	Not reported
Coordinate Source:	State
X Coord:	-82.1874999999999
Y Coord:	28.02083
Latitude:	28.02083
Longitude:	-82.1875

I36 **CHEVRON-BENNETTS** **RGA LUST** **S115167428**
Target **5112 US HWY 92 W** **N/A**
Property **PLANT CITY, FL**

Site 4 of 11 in cluster I

Actual: **96 ft.**
Focus Map: **5**

RGA LUST:

2009	CHEVRON-BENNETTS	5112 US HWY 92 W
2008	CHEVRON-BENNETTS	5112 US HWY 92 W
2007	CHEVRON-BENNETTS	5112 US HWY 92 W
2006	CHEVRON-BENNETTS	5112 US HWY 92 W
2005	CHEVRON-BENNETTS	5112 US HWY 92 W

I37 **EXXON-BENNETTS** **RGA LUST** **S115174324**
Target **5112 US HWY 92 W** **N/A**
Property **PLANT CITY, FL**

Site 5 of 11 in cluster I

Actual: **96 ft.**
Focus Map: **5**

RGA LUST:

2004	EXXON-BENNETTS	5112 US HWY 92 W
2003	EXXON-BENNETTS	5112 US HWY 92 W
2002	EXXON-BENNETTS	5112 US HWY 92 W
2001	EXXON-BENNETTS	5112 US HWY 92 W

I38 **EXXON-BENNETT'S** **RGA LUST** **S115174323**
Target **5112 US HWY 92 W** **N/A**
Property **PLANT CITY, FL**

Site 6 of 11 in cluster I

Actual: **96 ft.**
Focus Map: **5**

RGA LUST:

2000	EXXON-BENNETT'S	5112 US HWY 92 W
1999	EXXON-BENNETT'S	5112 US HWY 92 W
1998	EXXON-BENNETT'S	5112 US HWY 92 W

DRAFT

I39 **BENNETTS AUTO CARE INC** **HAZ WASTE** **S130069982**
Target **5112 92 B** **N/A**
Property **PLANT CITY, FL 33563**

Site 7 of 11 in cluster I

Actual: **96 ft.**

Focus Map: **5**

HAZ WASTE:

Facility ID:	190096
Name:	BENNETTS AUTO CARE INC
Address:	5112 92 B
City,State,Zip:	PLANT CITY, FL 33563
County:	HILLSBOROUGH
Telephone:	(813)752-4600
Email:	Not reported
Status:	A - ACTIVE - WASTE GENERATOR
Generator Status:	3 - Very Small Quantity Generator
EPA ID:	Not reported
Other ID:	Not reported
Old Facility ID:	2928224
SIC:	7539 - SERVICES - AUTOMOTIVE REPAIR SHOPS, NEC
Verified:	V - VERIFICATION BY ON-SITE VISIT
Verified Date:	08/22/2007
Hazardous Waste LBS/YEAR:	396
Wastes:	6

I40 **92 TIRE SERVICE REPAIR LLC** **SWF/LF** **S113900466**
Target **5112 US HIGWAY 92 W** **DWM CONTAM** **N/A**
Property **PLANT CITY, FL 33563**

Site 8 of 11 in cluster I

Actual: **96 ft.**

Focus Map: **5**

SWF/LF:

Name:	92 TIRE SERVICE REPAIR LLC
Address:	5112 US HIGWAY 92 W
City,State,Zip:	PLANT CITY, FL 33563
Facility ID:	99139
District:	SWD
Lat/Long:	:: / ::
Class Type:	754
Classification:	WASTE TIRE COLLECTOR
Class Status:	REGISTERED (R)
Section:	Not reported
Township:	Not reported
Range:	Not reported
Responsible Authority Name:	Not reported
Responsible Authority Address:	Not reported
Responsible Authority City,St,Zip:	Not reported
Responsible Authority Phone:	Not reported
EMail Address1:	Not reported
EMail Address2:	Not reported
Site Supervisor Name:	Not reported
Site Supervisor Addr:	Not reported
Site Supervisor City/State/Zip:	Not reported
Site Supervisor Telephone:	Not reported
Land Owner Name:	Not reported
Land Owner Address:	Not reported
Land Owner City/State/Zip:	Not reported
Land Owner Telephone:	Not reported

DRAFT

92 TIRE SERVICE REPAIR LLC (Continued) **S113900466**

Click here for Florida Oculus:

DWM CONTAM:

Name:	CHEVRON-BENNETTS
Address:	5112 US HWY 92 W
City,State,Zip:	PLANT CITY, FL
Program Site Id:	8625492
Lat DD:	28
Lat MM:	1
Lat SS:	15
Long DD:	82
Long MM:	11
Long SS:	15
Office/ District:	SWD
Program Area:	PETROLEUM
Priority Score:	Not reported
Datum:	0
Method:	AGPS
Facility Status:	CLOSED-STCM
Facility Type:	Not reported
Score Effective Date:	Not reported
Score When Ranked:	Not reported
Rank:	Not reported
Operator:	Not reported
Phone:	Not reported
Name Changed:	Not reported
Addr Changed:	Not reported
Related Party ID:	Not reported
Primary RP Role:	Not reported
RP Begin Date:	Not reported
RP Name:	Not reported
RP Address1:	Not reported
RP Address2:	Not reported
RP City:	Not reported
RP State:	Not reported
RP Zip5:	Not reported
RP Zip4:	Not reported
Contact:	Not reported
RP Phone:	Not reported
RP Extension:	Not reported
Site Manager:	Not reported

Name:	CHEVRON-BENNETTS
Address:	5112 US HWY 92 W
City,State,Zip:	PLANT CITY, FL
Program Site Id:	8625492
Lat DD:	28
Lat MM:	1
Lat SS:	15
Long DD:	82
Long MM:	11
Long SS:	15
Office/ District:	SWD
Program Area:	PETROLEUM
Priority Score:	Not reported
Datum:	0

DRAFT

92 TIRE SERVICE REPAIR LLC (Continued) **S113900466**

Method:	AGPS
Facility Status:	CLOSED-STCM
Facility Type:	Not reported
Score Effective Date:	Not reported
Score When Ranked:	Not reported
Rank:	Not reported
Operator:	Not reported
Phone:	Not reported
Name Changed:	Not reported
Addr Changed:	Not reported
Related Party ID:	Not reported
Primary RP Role:	Not reported
RP Begin Date:	Not reported
RP Name:	Not reported
RP Address1:	Not reported
RP Address2:	Not reported
RP City:	Not reported
RP State:	Not reported
RP Zip5:	Not reported
RP Zip4:	Not reported
Contact:	Not reported
RP Phone:	Not reported
RP Extension:	Not reported
Site Manager:	Not reported

Name:	CHEVRON-BENNETTS
Address:	5112 US HWY 92 W
City,State,Zip:	PLANT CITY, FL
Program Site Id:	8625492
Lat DD:	28
Lat MM:	1
Lat SS:	15
Long DD:	82
Long MM:	11
Long SS:	15
Office/ District:	SWD
Program Area:	PETROLEUM
Priority Score:	Not reported
Datum:	0
Method:	AGPS
Facility Status:	CLOSED-STCM
Facility Type:	Not reported
Score Effective Date:	Not reported
Score When Ranked:	Not reported
Rank:	Not reported
Operator:	Not reported
Phone:	Not reported
Name Changed:	Not reported
Addr Changed:	Not reported
Related Party ID:	Not reported
Primary RP Role:	Not reported
RP Begin Date:	Not reported
RP Name:	Not reported
RP Address1:	Not reported
RP Address2:	Not reported
RP City:	Not reported
RP State:	Not reported

DRAFT

92 TIRE SERVICE REPAIR LLC (Continued) **S113900466**

RP Zip5:	Not reported
RP Zip4:	Not reported
Contact:	Not reported
RP Phone:	Not reported
RP Extension:	Not reported
Site Manager:	Not reported
Name:	CHEVRON-BENNETTS
Address:	5112 US HWY 92 W
City,State,Zip:	PLANT CITY, FL
Program Site Id:	8625492
Lat DD:	28
Lat MM:	1
Lat SS:	15
Long DD:	82
Long MM:	11
Long SS:	15
Office/ District:	SWD
Program Area:	PETROLEUM
Priority Score:	Not reported
Datum:	0
Method:	AGPS
Facility Status:	CLOSED-STCM
Facility Type:	Not reported
Score Effective Date:	Not reported
Score When Ranked:	Not reported
Rank:	Not reported
Operator:	Not reported
Phone:	Not reported
Name Changed:	Not reported
Addr Changed:	Not reported
Related Party ID:	Not reported
Primary RP Role:	Not reported
RP Begin Date:	Not reported
RP Name:	Not reported
RP Address1:	Not reported
RP Address2:	Not reported
RP City:	Not reported
RP State:	Not reported
RP Zip5:	Not reported
RP Zip4:	Not reported
Contact:	Not reported
RP Phone:	Not reported
RP Extension:	Not reported
Site Manager:	Not reported

I41 **BP-BENNETTS** **RGA LUST** **S115164739**
Target **5112 US HWY 92 W** **N/A**
Property **PLANT CITY, FL**

Site 9 of 11 in cluster I

Actual: RGA LUST:
96 ft.

Focus Map:	2012	BP-BENNETTS	5112 US HWY 92 W
5	2011	BP-BENNETTS	5112 US HWY 92 W
	2010	BP-BENNETTS	5112 US HWY 92 W

DRAFT

I42 **CHEVRON-BENNETTS** **SWF/LF** **U001354707**
Target **5112 US HWY 92 W** **LUST** **N/A**
Property **PLANT CITY, FL 33563** **UST**
AST

Site 10 of 11 in cluster I **Financial Assurance**

Actual: **96 ft.**

Focus Map: **5**

SWF/LF:

Name:	BENNETT'S SERVICE STATION
Address:	5112 HWY 92 W
City,State,Zip:	PLANT CITY, FL 33567
Facility ID:	95627
District:	SWD
Lat/Long:	:: / ::
Class Type:	754
Classification:	WASTE TIRE COLLECTOR
Class Status:	INACTIVE (I)
Section:	Not reported
Township:	Not reported
Range:	Not reported
Responsible Authority Name:	Not reported
Responsible Authority Address:	Not reported
Responsible Authority City,St,Zip:	Not reported
Responsible Authority Phone:	Not reported
EMail Address1:	Not reported
EMail Address2:	Not reported
Site Supervisor Name:	Not reported
Site Supervisor Addr:	Not reported
Site Supervisor City/State/Zip:	Not reported
Site Supervisor Telephone:	Not reported
Land Owner Name:	Not reported
Land Owner Address:	Not reported
Land Owner City/State/Zip:	Not reported
Land Owner Telephone:	Not reported

Click here for Florida Oculus:

LUST:

Name:	CHEVRON-BENNETTS
Address:	5112 US HWY 92 W
City,State,Zip:	PLANT CITY, FL 33563
Region:	STATE
Facility Id:	8625492
Facility Status:	OPEN
Facility Type:	A - Retail Station
Facility Phone:	(813)754-7648
Facility Cleanup Rank:	Not reported
District:	Southwest District
Lat/Long (dms):	28 1 16.2466000 / 82 11 11.6064000
Section:	22
Township:	28S
Range:	21E
Feature:	Not reported
Method:	AGPS
Datum:	0
Score:	Not reported
Score Effective Date:	Not reported
Score When Ranked:	Not reported
Operator:	FAKHRUDDIN SHAHIN
Name Update:	2019-06-17 00:00:00

DRAFT

CHEVRON-BENNETTS (Continued) **U001354707**

Address Update: 2007-04-17 00:00:00

Petroleum Cleanup PCT Facility Score:
Facility Cleanup Status: CMPL - COMPLETED
Contact: SONYA ALEX | 813-957-2157
Contact Company: BENNETT SERVICE STATION LC
Contact Address: 6532 STAFFORD RD
Contact City/State/Zip: PLANT CITY, FL 33565
Phone: (813)986-0777
Bad Address Ind: N
State: FL
Zip: 33563
Score: Not reported
Score Effective Date: Not reported
Related Party ID: 47705
Primary RP Role: ACCOUNT OWNER
RP Begin Date: 1998-09-08
RP Zip: Not reported
RP Extension: Not reported

Discharge Cleanup Summary:
Discharge Date: 1/26/1995
PCT Discharge Combined: Not reported
Cleanup Required: N - NO CLEANUP REQUIRED
Discharge Cleanup Status: NREQ - CLEANUP NOT REQUIRED
Disch Cleanup Status Date: 5/23/2002
Cleanup Work Status: COMPLETED
Information Source: D - DISCHARGE NOTIFICATION
Other Source Description: Not reported
Eligibility Indicator: I - INELIGIBLE
Site Manager: HEINTZ_C
Site Mgr End Date: 5/30/2002
Tank Office: PCLP29 - HILLSBOROUGH ENVIRONMENTAL PROTECTION COMMISSION
Discharge Date: 3/1/2001
PCT Discharge Combined: Not reported
Cleanup Required: N - NO CLEANUP REQUIRED
Discharge Cleanup Status: NREQ - CLEANUP NOT REQUIRED
Disch Cleanup Status Date: 4/15/2003
Cleanup Work Status: COMPLETED
Information Source: C - CLOSURE REPORT
Other Source Description: Not reported
Eligibility Indicator: I - INELIGIBLE
Site Manager: HEINTZ_C
Site Mgr End Date: 5/30/2002
Tank Office: PCLP29 - HILLSBOROUGH ENVIRONMENTAL PROTECTION COMMISSION
Discharge Date: 9/11/1988
PCT Discharge Combined: Not reported
Cleanup Required: R - CLEANUP REQUIRED
Discharge Cleanup Status: NFA - NFA COMPLETE
Disch Cleanup Status Date: 12/22/1992
Cleanup Work Status: COMPLETED
Information Source: E - EDI
Other Source Description: Not reported
Eligibility Indicator: E - ELIGIBLE
Site Manager: Not reported
Site Mgr End Date: Not reported
Tank Office: -

DRAFT

CHEVRON-BENNETTS (Continued) **U001354707**

Discharge Date:	10/9/2001
PCT Discharge Combined:	Not reported
Cleanup Required:	N - NO CLEANUP REQUIRED
Discharge Cleanup Status:	NREQ - CLEANUP NOT REQUIRED
Disch Cleanup Status Date:	1/28/2003
Cleanup Work Status:	COMPLETED
Information Source:	D - DISCHARGE NOTIFICATION
Other Source Description:	Not reported
Eligibility Indicator:	I - INELIGIBLE
Site Manager:	HEINTZ_C
Site Mgr End Date:	1/29/2003
Tank Office:	PCLP29 - HILLSBOROUGH ENVIRONMENTAL PROTECTION COMMISSION

Petroleum Cleanup Program Eligibility:

Facility ID:	8625492
Discharge Date:	1/26/1995
Pct Discharge Combined With:	Not reported
Cleanup Required:	N - NO CLEANUP REQUIRED
Discharge Cleanup Status:	NREQ - CLEANUP NOT REQUIRED
Disch Cleanup Status Date:	5/23/2002
Cleanup Work Status:	COMPLETED
Information Source:	D - DISCHARGE NOTIFICATION
Other Source Description:	Not reported
Application Received Date:	Not reported
Cleanup Program:	O - OTHER
Eligibility Status:	Not reported
Elig Status Date:	Not reported
Letter Of Intent Date:	Not reported
Redetermined:	No
Inspection Date:	Not reported
Site Manager:	HEINTZ_C
Site Mgr End Date:	5/30/2002
Tank Office:	PCLP29 - HILLSBOROUGH ENVIRONMENTAL PROTECTION COMMISSION
Deductible Amount:	Not reported
Deductible Paid To Date:	Not reported
Co-Pay Amount:	Not reported
Co-Pay Paid To Date:	Not reported
Cap Amount:	0
Facility ID:	8625492
Discharge Date:	9/11/1988
Pct Discharge Combined With:	Not reported
Cleanup Required:	R - CLEANUP REQUIRED
Discharge Cleanup Status:	NFA - NFA COMPLETE
Disch Cleanup Status Date:	12/22/1992
Cleanup Work Status:	COMPLETED
Information Source:	E - EDI
Other Source Description:	Not reported
Application Received Date:	9/16/1988
Cleanup Program:	E - EARLY DETECTION INCENTIVE
Eligibility Status:	8/8/1991
Elig Status Date:	8/8/1991
Letter Of Intent Date:	5/31/1991
Redetermined:	No
Inspection Date:	10/24/1989
Site Manager:	Not reported
Site Mgr End Date:	Not reported
Tank Office:	-
Deductible Amount:	Not reported

DRAFT

CHEVRON-BENNETTS (Continued) **U001354707**

Deductible Paid To Date:	0
Co-Pay Amount:	Not reported
Co-Pay Paid To Date:	0
Cap Amount:	0

Contaminated Media:

Discharge Date:	1/26/1995
Pct Discharge Combined With:	Not reported
Cleanup Required:	N - NO CLEANUP REQUIRED
Discharge Cleanup Status:	NREQ - CLEANUP NOT REQUIRED
Disch Cleanup Status Date:	5/23/2002
Cleanup Work Status:	COMPLETED
Information Source:	D - DISCHARGE NOTIFICATION
Other Source Description:	Not reported
Elig Indicator:	I - INELIGIBLE
Site Manager:	HEINTZ_C
Site Mgr End Date:	5/30/2002
Tank Office:	PCLP29 - HILLSBOROUGH ENVIRONM
Contaminated Drinking Wells:	Not reported
Contaminated Monitoring Well:	Not reported
Contaminated Soil:	Not reported
Contaminated Surface Water:	Not reported
Contaminated Ground Water:	Not reported
Pollutant:	D - Vehicular Diesel
Pollutant Other Description:	Not reported
Gallons Discharged:	Not reported
Discharge Date:	3/1/2001
Pct Discharge Combined With:	Not reported
Cleanup Required:	N - NO CLEANUP REQUIRED
Discharge Cleanup Status:	NREQ - CLEANUP NOT REQUIRED
Disch Cleanup Status Date:	4/15/2003
Cleanup Work Status:	COMPLETED
Information Source:	C - CLOSURE REPORT
Other Source Description:	Not reported
Elig Indicator:	I - INELIGIBLE
Site Manager:	HEINTZ_C
Site Mgr End Date:	5/30/2002
Tank Office:	PCLP29 - HILLSBOROUGH ENVIRONM
Contaminated Drinking Wells:	Not reported
Contaminated Monitoring Well:	Not reported
Contaminated Soil:	Yes
Contaminated Surface Water:	No
Contaminated Ground Water:	Not reported
Pollutant:	D - Vehicular Diesel
Pollutant Other Description:	Not reported
Gallons Discharged:	Not reported
Discharge Date:	10/9/2001
Pct Discharge Combined With:	Not reported
Cleanup Required:	N - NO CLEANUP REQUIRED
Discharge Cleanup Status:	NREQ - CLEANUP NOT REQUIRED
Disch Cleanup Status Date:	1/28/2003
Cleanup Work Status:	COMPLETED
Information Source:	D - DISCHARGE NOTIFICATION
Other Source Description:	Not reported
Elig Indicator:	I - INELIGIBLE
Site Manager:	HEINTZ_C
Site Mgr End Date:	1/29/2003
Tank Office:	PCLP29 - HILLSBOROUGH ENVIRONM

DRAFT

CHEVRON-BENNETTS (Continued) **U001354707**

Contaminated Drinking Wells: Not reported
Contaminated Monitoring Well: Not reported
Contaminated Soil: Yes
Contaminated Surface Water: No
Contaminated Ground Water: Not reported
Pollutant: H - Generator/Pump Diesel
Pollutant Other Description: HIGH SULFUR DIESEL
Gallons Discharged: 50

Task Information:
District: SWD
Facility ID: 8625492
Facility Status: OPEN
Facility Type: A - Retail Station -
County: HILLSBOROUGH
County ID: 29
Cleanup Eligibility Status: I
Source Effective Date: Not reported
Discharge Date: 01-26-1995
Cleanup Required: N - NO CLEANUP REQUIRED
Discharge Cleanup Status: NREQ - CLEANUP NOT REQUIRED
Disch Cleanup Status Date: 05-23-2002
SRC Action Type: -
SRC Submit Date: Not reported
SRC Review Date: Not reported
SRC Completion Status: -
SRC Issue Date: Not reported
SRC Comment: Not reported
Cleanup Work Status: COMPLETED
Site Mgr: HEINTZ_C
Site Mgr End Date: 05-30-2002
Tank Office: PCLP29 - Hillsborough County
SR Task ID: Not reported
SR Cleanup Responsible: -
SR Funding Eligibility Type: -
SR Actual Cost: Not reported
SR Completion Date: Not reported
SR Payment Date: Not reported
SR Oral Date: Not reported
SR Written Date: Not reported
SR Soil Removal: Not reported
SR Free Product Removal: Not reported
SR Soil Tonnage Removed: Not reported
SR Soil Treatment: Not reported
SR Other Treatment: Not reported
SR Alternate Proc Received Date: Not reported
SR Alternate Procedure Status: Not reported
SR Alternate Procedure Status Date: Not reported
SR Alternate Procedure Comments: Not reported
SA Task ID: 63583
SA Cleanup Responsible: -
SA Funding Eligibility Type: -
SA Actual Cost: Not reported
SA Completion Date: Not reported
SA Payment Date: Not reported
RAP Task ID: Not reported
RAP Cleanup Responsible ID: -
RAP Funding Eligibility Type: -

DRAFT

CHEVRON-BENNETTS (Continued) **U001354707**

RAP Actual Cost:	Not reported
RAP Completion Date:	Not reported
RAP Payment Date:	Not reported
RAP Last Order Approved:	Not reported
RA Task ID:	68256
RA Cleanup Responsible:	-
RA Funding Eligibility Type:	-
RA Years to Complete:	0
RA Actual Cost:	Not reported
District:	SWD
Facility ID:	8625492
Facility Status:	OPEN
Facility Type:	A - Retail Station -
County:	HILLSBOROUGH
County ID:	29
Cleanup Eligibility Status:	I
Source Effective Date:	Not reported
Discharge Date:	03-01-2001
Cleanup Required:	N - NO CLEANUP REQUIRED
Discharge Cleanup Status:	NREQ - CLEANUP NOT REQUIRED
Disch Cleanup Status Date:	04-15-2003
SRC Action Type:	-
SRC Submit Date:	Not reported
SRC Review Date:	Not reported
SRC Completion Status:	-
SRC Issue Date:	Not reported
SRC Comment:	Not reported
Cleanup Work Status:	COMPLETED
Site Mgr:	HEINTZ_C
Site Mgr End Date:	05-30-2002
Tank Office:	PCLP29 - Hillsborough County
SR Task ID:	Not reported
SR Cleanup Responsible:	-
SR Funding Eligibility Type:	-
SR Actual Cost:	Not reported
SR Completion Date:	Not reported
SR Payment Date:	Not reported
SR Oral Date:	Not reported
SR Written Date:	Not reported
SR Soil Removal:	Not reported
SR Free Product Removal:	Not reported
SR Soil Tonnage Removed:	Not reported
SR Soil Treatment:	Not reported
SR Other Treatment:	Not reported
SR Alternate Proc Received Date:	Not reported
SR Alternate Procedure Status:	Not reported
SR Alternate Procedure Status Date:	Not reported
SR Alternate Procedure Comments:	Not reported
SA Task ID:	68080
SA Cleanup Responsible:	-
SA Funding Eligibility Type:	-
SA Actual Cost:	Not reported
SA Completion Date:	Not reported
SA Payment Date:	Not reported
RAP Task ID:	Not reported
RAP Cleanup Responsible ID:	-
RAP Funding Eligibility Type:	-

DRAFT

CHEVRON-BENNETTS (Continued) **U001354707**

RAP Actual Cost:	Not reported
RAP Completion Date:	Not reported
RAP Payment Date:	Not reported
RAP Last Order Approved:	Not reported
RA Task ID:	68257
RA Cleanup Responsible:	-
RA Funding Eligibility Type:	-
RA Years to Complete:	0
RA Actual Cost:	Not reported
District:	SWD
Facility ID:	8625492
Facility Status:	OPEN
Facility Type:	A - Retail Station -
County:	HILLSBOROUGH
County ID:	29
Cleanup Eligibility Status:	E
Source Effective Date:	12-22-1992
Discharge Date:	09-11-1988
Cleanup Required:	R - CLEANUP REQUIRED
Discharge Cleanup Status:	NFA - NFA COMPLETE
Disch Cleanup Status Date:	12-22-1992
SRC Action Type:	NFA - NO FURTHER ACTION
SRC Submit Date:	11-25-1992
SRC Review Date:	12-08-1992
SRC Completion Status:	A - APPROVED
SRC Issue Date:	12-22-1992
SRC Comment:	Not reported
Cleanup Work Status:	COMPLETED
Site Mgr:	Not reported
Site Mgr End Date:	Not reported
Tank Office:	-
SR Task ID:	48755
SR Cleanup Responsible:	RP - RESPONSIBLE PARTY
SR Funding Eligibility Type:	-
SR Actual Cost:	Not reported
SR Completion Date:	Not reported
SR Payment Date:	Not reported
SR Oral Date:	Not reported
SR Written Date:	Not reported
SR Soil Removal:	Not reported
SR Free Product Removal:	Not reported
SR Soil Tonnage Removed:	Not reported
SR Soil Treatment:	Not reported
SR Other Treatment:	Not reported
SR Alternate Proc Received Date:	Not reported
SR Alternate Procedure Status:	Not reported
SR Alternate Procedure Status Date:	Not reported
SR Alternate Procedure Comments:	Not reported
SA Task ID:	48756
SA Cleanup Responsible:	RP - RESPONSIBLE PARTY
SA Funding Eligibility Type:	-
SA Actual Cost:	$30,176.76
SA Completion Date:	12-08-1992
SA Payment Date:	12-02-1993
RAP Task ID:	48757
RAP Cleanup Responsible ID:	NA - NOT APPLICABLE
RAP Funding Eligibility Type:	-

DRAFT

CHEVRON-BENNETTS (Continued) **U001354707**

RAP Actual Cost:	Not reported
RAP Completion Date:	Not reported
RAP Payment Date:	Not reported
RAP Last Order Approved:	Not reported
RA Task ID:	48758
RA Cleanup Responsible:	NA - NOT APPLICABLE
RA Funding Eligibility Type:	-
RA Years to Complete:	Not reported
RA Actual Cost:	Not reported
District:	SWD
Facility ID:	8625492
Facility Status:	OPEN
Facility Type:	A - Retail Station -
County:	HILLSBOROUGH
County ID:	29
Cleanup Eligibility Status:	I
Source Effective Date:	Not reported
Discharge Date:	10-09-2001
Cleanup Required:	N - NO CLEANUP REQUIRED
Discharge Cleanup Status:	NREQ - CLEANUP NOT REQUIRED
Disch Cleanup Status Date:	01-28-2003
SRC Action Type:	-
SRC Submit Date:	Not reported
SRC Review Date:	Not reported
SRC Completion Status:	-
SRC Issue Date:	Not reported
SRC Comment:	Not reported
Cleanup Work Status:	COMPLETED
Site Mgr:	HEINTZ_C
Site Mgr End Date:	01-29-2003
Tank Office:	PCLP29 - Hillsborough County
SR Task ID:	68261
SR Cleanup Responsible:	RP - RESPONSIBLE PARTY
SR Funding Eligibility Type:	-
SR Actual Cost:	Not reported
SR Completion Date:	Not reported
SR Payment Date:	Not reported
SR Oral Date:	Not reported
SR Written Date:	05-20-2002
SR Soil Removal:	Y
SR Free Product Removal:	N
SR Soil Tonnage Removed:	29
SR Soil Treatment:	Y
SR Other Treatment:	Not reported
SR Alternate Proc Received Date:	Not reported
SR Alternate Procedure Status:	Not reported
SR Alternate Procedure Status Date:	Not reported
SR Alternate Procedure Comments:	Not reported
SA Task ID:	69856
SA Cleanup Responsible:	RP - RESPONSIBLE PARTY
SA Funding Eligibility Type:	-
SA Actual Cost:	Not reported
SA Completion Date:	Not reported
SA Payment Date:	Not reported
RAP Task ID:	Not reported
RAP Cleanup Responsible ID:	-
RAP Funding Eligibility Type:	-

DRAFT

CHEVRON-BENNETTS (Continued) **U001354707**

RAP Actual Cost:	Not reported
RAP Completion Date:	Not reported
RAP Payment Date:	Not reported
RAP Last Order Approved:	Not reported
RA Task ID:	68262
RA Cleanup Responsible:	-
RA Funding Eligibility Type:	-
RA Years to Complete:	Not reported
RA Actual Cost:	Not reported

Click here for Florida Oculus:

UST:

Facility ID:	8625492
Name:	CHEVRON-BENNETTS
Address:	5112 US HWY 92 W
City,State,Zip:	PLANT CITY, FL 33563
Facility Phone:	8137547648
Facility Status:	OPEN
Facility Type:	A
Type Description:	Retail Station
Depco:	C
Region:	STATE
Positioning Method:	AGPS
Latitude/Longitude:	28 1 15 / 82 11 15

UST:

Tank ID:	1
Tank Capacity:	15000
Tank Location:	UNDERGROUND
Tank Status:	B-Removed from Site
Status Date:	05/01/2008
Install Date:	7/1/1970
Substance:	B
Content Description:	Unleaded Gas
Vessel Indicator:	TANK
DEP Contractor:	C

Owner:

Owner ID:	47705
Owner Name:	BENNETT SERVICE STATION LC
Owner Address:	6532 STAFFORD RD
Owner Address 2:	ATTN: SONYA ALEX
Owner City,State,Zip:	PLANT CITY, FL 33565
Owner Contact:	SONYA ALEX | 813-957-2157
Owner Phone:	8139860777

Construction:

Tank ID:	6
Construction Category:	C
Construction Description:	Steel
Tank ID:	6
Construction Category:	R
Construction Description:	Double wall - tank jacket
Tank ID:	6

DRAFT

CHEVRON-BENNETTS (Continued) **U001354707**

Construction Category: A
Construction Description: Ball check valve

Tank ID: 6
Construction Category: M
Construction Description: Spill containment bucket

Tank ID: 6
Construction Category: N
Construction Description: Flow shut-Off

Tank ID: 6
Construction Category: O
Construction Description: Tight fill

Tank ID: 6
Construction Category: L
Construction Description: Compartmented

Tank ID: 7
Construction Category: C
Construction Description: Steel

Tank ID: 7
Construction Category: R
Construction Description: Double wall - tank jacket

Tank ID: 7
Construction Category: A
Construction Description: Ball check valve

Tank ID: 7
Construction Category: M
Construction Description: Spill containment bucket

Tank ID: 7
Construction Category: N
Construction Description: Flow shut-Off

Tank ID: 7
Construction Category: O
Construction Description: Tight fill

Tank ID: 4
Construction Category: C
Construction Description: Steel

Tank ID: 4
Construction Category: K
Construction Description: AST containment

Tank ID: 4
Construction Category: P
Construction Description: Level gauges/alarms

Piping:
Tank ID: 4

DRAFT

CHEVRON-BENNETTS (Continued) **U001354707**

Piping Category: A
Piping Description: Abv, no soil contact

Tank ID: 4
Piping Category: B
Piping Description: Steel/galvanized metal

Tank ID: 4
Piping Category: I
Piping Description: Suction piping system

Tank ID: 4
Piping Category: K
Piping Description: Dispenser liners

Tank ID: 6
Piping Category: C
Piping Description: Fiberglass

Tank ID: 6
Piping Category: J
Piping Description: Pressurized piping system

Tank ID: 6
Piping Category: F
Piping Description: Double wall

Tank ID: 6
Piping Category: K
Piping Description: Dispenser liners

Tank ID: 7
Piping Category: C
Piping Description: Fiberglass

Tank ID: 7
Piping Category: F
Piping Description: Double wall

Tank ID: 7
Piping Category: J
Piping Description: Pressurized piping system

Tank ID: 7
Piping Category: K
Piping Description: Dispenser liners

Monitoring:
Tank ID: 4
Petro Monitoring Category: Q
Monitoring Description: Visual inspection of ASTs

Tank ID: 4
Petro Monitoring Category: 4
Monitoring Description: Visual inspect dispenser liners

Tank ID: 6

DRAFT

CHEVRON-BENNETTS (Continued) **U001354707**

Petro Monitoring Category: E
Monitoring Description: Monitor UST/liner space

Tank ID: 6
Petro Monitoring Category: L
Monitoring Description: Automatic tank gauging - USTs

Tank ID: 6
Petro Monitoring Category: 3
Monitoring Description: Electronic monitor pipe sumps

Tank ID: 6
Petro Monitoring Category: 5
Monitoring Description: Electronic monitor dispenser liners

Tank ID: 6
Petro Monitoring Category: F
Monitoring Description: Monitor dbl wall tank space

Tank ID: 6
Petro Monitoring Category: G
Monitoring Description: Electronic line leak detector

Tank ID: 6
Petro Monitoring Category: I
Monitoring Description: Not required

Tank ID: 7
Petro Monitoring Category: E
Monitoring Description: Monitor UST/liner space

Tank ID: 7
Petro Monitoring Category: I
Monitoring Description: Not required

Tank ID: 7
Petro Monitoring Category: 3
Monitoring Description: Electronic monitor pipe sumps

Tank ID: 7
Petro Monitoring Category: 5
Monitoring Description: Electronic monitor dispenser liners

Tank ID: 7
Petro Monitoring Category: F
Monitoring Description: Monitor dbl wall tank space

Tank ID: 7
Petro Monitoring Category: G
Monitoring Description: Electronic line leak detector

Tank ID: 7
Petro Monitoring Category: L
Monitoring Description: Automatic tank gauging - USTs

Tank ID: 2

DRAFT

CHEVRON-BENNETTS (Continued) **U001354707**

Tank Capacity: 15000
Tank Location: UNDERGROUND
Tank Status: B-Removed from Site
Status Date: 05/01/2008
Install Date: 7/1/1970
Substance: B
Content Description: Unleaded Gas
Vessel Indicator: TANK
DEP Contractor: C

Owner:
Owner ID: 47705
Owner Name: BENNETT SERVICE STATION LC
Owner Address: 6532 STAFFORD RD
Owner Address 2: ATTN: SONYA ALEX
Owner City,State,Zip: PLANT CITY, FL 33565
Owner Contact: SONYA ALEX | 813-957-2157
Owner Phone: 8139860777

Construction:
Tank ID: 6
Construction Category: C
Construction Description: Steel

Tank ID: 6
Construction Category: R
Construction Description: Double wall - tank jacket

Tank ID: 6
Construction Category: A
Construction Description: Ball check valve

Tank ID: 6
Construction Category: M
Construction Description: Spill containment bucket

Tank ID: 6
Construction Category: N
Construction Description: Flow shut-Off

Tank ID: 6
Construction Category: O
Construction Description: Tight fill

Tank ID: 6
Construction Category: L
Construction Description: Compartmented

Tank ID: 7
Construction Category: C
Construction Description: Steel

Tank ID: 7
Construction Category: R
Construction Description: Double wall - tank jacket

Tank ID: 7

DRAFT

CHEVRON-BENNETTS (Continued) **U001354707**

Construction Category: A
Construction Description: Ball check valve

Tank ID: 7
Construction Category: M
Construction Description: Spill containment bucket

Tank ID: 7
Construction Category: N
Construction Description: Flow shut-Off

Tank ID: 7
Construction Category: O
Construction Description: Tight fill

Tank ID: 4
Construction Category: C
Construction Description: Steel

Tank ID: 4
Construction Category: K
Construction Description: AST containment

Tank ID: 4
Construction Category: P
Construction Description: Level gauges/alarms

Piping:
Tank ID: 4
Piping Category: A
Piping Description: Abv, no soil contact

Tank ID: 4
Piping Category: B
Piping Description: Steel/galvanized metal

Tank ID: 4
Piping Category: I
Piping Description: Suction piping system

Tank ID: 4
Piping Category: K
Piping Description: Dispenser liners

Tank ID: 6
Piping Category: C
Piping Description: Fiberglass

Tank ID: 6
Piping Category: J
Piping Description: Pressurized piping system

Tank ID: 6
Piping Category: F
Piping Description: Double wall

Tank ID: 6

DRAFT

CHEVRON-BENNETTS (Continued) **U001354707**

Piping Category: K
Piping Description: Dispenser liners

Tank ID: 7
Piping Category: C
Piping Description: Fiberglass

Tank ID: 7
Piping Category: F
Piping Description: Double wall

Tank ID: 7
Piping Category: J
Piping Description: Pressurized piping system

Tank ID: 7
Piping Category: K
Piping Description: Dispenser liners

Monitoring:
Tank ID: 4
Petro Monitoring Category: Q
Monitoring Description: Visual inspection of ASTs

Tank ID: 4
Petro Monitoring Category: 4
Monitoring Description: Visual inspect dispenser liners

Tank ID: 6
Petro Monitoring Category: E
Monitoring Description: Monitor UST/liner space

Tank ID: 6
Petro Monitoring Category: L
Monitoring Description: Automatic tank gauging - USTs

Tank ID: 6
Petro Monitoring Category: 3
Monitoring Description: Electronic monitor pipe sumps

Tank ID: 6
Petro Monitoring Category: 5
Monitoring Description: Electronic monitor dispenser liners

Tank ID: 6
Petro Monitoring Category: F
Monitoring Description: Monitor dbl wall tank space

Tank ID: 6
Petro Monitoring Category: G
Monitoring Description: Electronic line leak detector

Tank ID: 6
Petro Monitoring Category: I
Monitoring Description: Not required

Tank ID: 7

DRAFT

CHEVRON-BENNETTS (Continued) **U001354707**

Petro Monitoring Category: E
Monitoring Description: Monitor UST/liner space

Tank ID: 7
Petro Monitoring Category: I
Monitoring Description: Not required

Tank ID: 7
Petro Monitoring Category: 3
Monitoring Description: Electronic monitor pipe sumps

Tank ID: 7
Petro Monitoring Category: 5
Monitoring Description: Electronic monitor dispenser liners

Tank ID: 7
Petro Monitoring Category: F
Monitoring Description: Monitor dbl wall tank space

Tank ID: 7
Petro Monitoring Category: G
Monitoring Description: Electronic line leak detector

Tank ID: 7
Petro Monitoring Category: L
Monitoring Description: Automatic tank gauging - USTs

Tank ID: 3
Tank Capacity: 15000
Tank Location: UNDERGROUND
Tank Status: B-Removed from Site
Status Date: 05/01/2008
Install Date: 7/1/1970
Substance: B
Content Description: Unleaded Gas
Vessel Indicator: TANK
DEP Contractor: C

Owner:
Owner ID: 47705
Owner Name: BENNETT SERVICE STATION LC
Owner Address: 6532 STAFFORD RD
Owner Address 2: ATTN: SONYA ALEX
Owner City,State,Zip: PLANT CITY, FL 33565
Owner Contact: SONYA ALEX | 813-957-2157
Owner Phone: 8139860777

Construction:
Tank ID: 6
Construction Category: C
Construction Description: Steel

Tank ID: 6
Construction Category: R
Construction Description: Double wall - tank jacket

DRAFT

CHEVRON-BENNETTS (Continued) **U001354707**

Tank ID: 6
Construction Category: A
Construction Description: Ball check valve

Tank ID: 6
Construction Category: M
Construction Description: Spill containment bucket

Tank ID: 6
Construction Category: N
Construction Description: Flow shut-Off

Tank ID: 6
Construction Category: O
Construction Description: Tight fill

Tank ID: 6
Construction Category: L
Construction Description: Compartmented

Tank ID: 7
Construction Category: C
Construction Description: Steel

Tank ID: 7
Construction Category: R
Construction Description: Double wall - tank jacket

Tank ID: 7
Construction Category: A
Construction Description: Ball check valve

Tank ID: 7
Construction Category: M
Construction Description: Spill containment bucket

Tank ID: 7
Construction Category: N
Construction Description: Flow shut-Off

Tank ID: 7
Construction Category: O
Construction Description: Tight fill

Tank ID: 4
Construction Category: C
Construction Description: Steel

Tank ID: 4
Construction Category: K
Construction Description: AST containment

Tank ID: 4
Construction Category: P
Construction Description: Level gauges/alarms

DRAFT

CHEVRON-BENNETTS (Continued) **U001354707**

Piping:

Tank ID:	4
Piping Category:	A
Piping Description:	Abv, no soil contact
Tank ID:	4
Piping Category:	B
Piping Description:	Steel/galvanized metal
Tank ID:	4
Piping Category:	I
Piping Description:	Suction piping system
Tank ID:	4
Piping Category:	K
Piping Description:	Dispenser liners
Tank ID:	6
Piping Category:	C
Piping Description:	Fiberglass
Tank ID:	6
Piping Category:	J
Piping Description:	Pressurized piping system
Tank ID:	6
Piping Category:	F
Piping Description:	Double wall
Tank ID:	6
Piping Category:	K
Piping Description:	Dispenser liners
Tank ID:	7
Piping Category:	C
Piping Description:	Fiberglass
Tank ID:	7
Piping Category:	F
Piping Description:	Double wall
Tank ID:	7
Piping Category:	J
Piping Description:	Pressurized piping system
Tank ID:	7
Piping Category:	K
Piping Description:	Dispenser liners

Monitoring:

Tank ID:	4
Petro Monitoring Category:	Q
Monitoring Description:	Visual inspection of ASTs
Tank ID:	4
Petro Monitoring Category:	4

DRAFT

CHEVRON-BENNETTS (Continued) **U001354707**

Monitoring Description: Visual inspect dispenser liners

Tank ID: 6
Petro Monitoring Category: E
Monitoring Description: Monitor UST/liner space

Tank ID: 6
Petro Monitoring Category: L
Monitoring Description: Automatic tank gauging - USTs

Tank ID: 6
Petro Monitoring Category: 3
Monitoring Description: Electronic monitor pipe sumps

Tank ID: 6
Petro Monitoring Category: 5
Monitoring Description: Electronic monitor dispenser liners

Tank ID: 6
Petro Monitoring Category: F
Monitoring Description: Monitor dbl wall tank space

Tank ID: 6
Petro Monitoring Category: G
Monitoring Description: Electronic line leak detector

Tank ID: 6
Petro Monitoring Category: I
Monitoring Description: Not required

Tank ID: 7
Petro Monitoring Category: E
Monitoring Description: Monitor UST/liner space

Tank ID: 7
Petro Monitoring Category: I
Monitoring Description: Not required

Tank ID: 7
Petro Monitoring Category: 3
Monitoring Description: Electronic monitor pipe sumps

Tank ID: 7
Petro Monitoring Category: 5
Monitoring Description: Electronic monitor dispenser liners

Tank ID: 7
Petro Monitoring Category: F
Monitoring Description: Monitor dbl wall tank space

Tank ID: 7
Petro Monitoring Category: G
Monitoring Description: Electronic line leak detector

Tank ID: 7
Petro Monitoring Category: L
Monitoring Description: Automatic tank gauging - USTs

DRAFT

CHEVRON-BENNETTS (Continued) **U001354707**

Tank ID: 5
Tank Capacity: 15000
Tank Location: UNDERGROUND
Tank Status: B-Removed from Site
Status Date: 05/01/2008
Install Date: 7/1/1970
Substance: D
Content Description: Vehicular Diesel
Vessel Indicator: TANK
DEP Contractor: C

Owner:
Owner ID: 47705
Owner Name: BENNETT SERVICE STATION LC
Owner Address: 6532 STAFFORD RD
Owner Address 2: ATTN: SONYA ALEX
Owner City,State,Zip: PLANT CITY, FL 33565
Owner Contact: SONYA ALEX | 813-957-2157
Owner Phone: 8139860777

Construction:
Tank ID: 6
Construction Category: C
Construction Description: Steel

Tank ID: 6
Construction Category: R
Construction Description: Double wall - tank jacket

Tank ID: 6
Construction Category: A
Construction Description: Ball check valve

Tank ID: 6
Construction Category: M
Construction Description: Spill containment bucket

Tank ID: 6
Construction Category: N
Construction Description: Flow shut-Off

Tank ID: 6
Construction Category: O
Construction Description: Tight fill

Tank ID: 6
Construction Category: L
Construction Description: Compartmented

Tank ID: 7
Construction Category: C
Construction Description: Steel

Tank ID: 7
Construction Category: R
Construction Description: Double wall - tank jacket

DRAFT

CHEVRON-BENNETTS (Continued) **U001354707**

Tank ID: 7
Construction Category: A
Construction Description: Ball check valve

Tank ID: 7
Construction Category: M
Construction Description: Spill containment bucket

Tank ID: 7
Construction Category: N
Construction Description: Flow shut-Off

Tank ID: 7
Construction Category: O
Construction Description: Tight fill

Tank ID: 4
Construction Category: C
Construction Description: Steel

Tank ID: 4
Construction Category: K
Construction Description: AST containment

Tank ID: 4
Construction Category: P
Construction Description: Level gauges/alarms

Piping:
Tank ID: 4
Piping Category: A
Piping Description: Abv, no soil contact

Tank ID: 4
Piping Category: B
Piping Description: Steel/galvanized metal

Tank ID: 4
Piping Category: I
Piping Description: Suction piping system

Tank ID: 4
Piping Category: K
Piping Description: Dispenser liners

Tank ID: 6
Piping Category: C
Piping Description: Fiberglass

Tank ID: 6
Piping Category: J
Piping Description: Pressurized piping system

Tank ID: 6
Piping Category: F
Piping Description: Double wall

DRAFT

CHEVRON-BENNETTS (Continued) **U001354707**

Tank ID: 6
Piping Category: K
Piping Description: Dispenser liners

Tank ID: 7
Piping Category: C
Piping Description: Fiberglass

Tank ID: 7
Piping Category: F
Piping Description: Double wall

Tank ID: 7
Piping Category: J
Piping Description: Pressurized piping system

Tank ID: 7
Piping Category: K
Piping Description: Dispenser liners

Monitoring:
Tank ID: 4
Petro Monitoring Category: Q
Monitoring Description: Visual inspection of ASTs

Tank ID: 4
Petro Monitoring Category: 4
Monitoring Description: Visual inspect dispenser liners

Tank ID: 6
Petro Monitoring Category: E
Monitoring Description: Monitor UST/liner space

Tank ID: 6
Petro Monitoring Category: L
Monitoring Description: Automatic tank gauging - USTs

Tank ID: 6
Petro Monitoring Category: 3
Monitoring Description: Electronic monitor pipe sumps

Tank ID: 6
Petro Monitoring Category: 5
Monitoring Description: Electronic monitor dispenser liners

Tank ID: 6
Petro Monitoring Category: F
Monitoring Description: Monitor dbl wall tank space

Tank ID: 6
Petro Monitoring Category: G
Monitoring Description: Electronic line leak detector

Tank ID: 6
Petro Monitoring Category: I
Monitoring Description: Not required

DRAFT

CHEVRON-BENNETTS (Continued) **U001354707**

Tank ID: 7
Petro Monitoring Category: E
Monitoring Description: Monitor UST/liner space

Tank ID: 7
Petro Monitoring Category: I
Monitoring Description: Not required

Tank ID: 7
Petro Monitoring Category: 3
Monitoring Description: Electronic monitor pipe sumps

Tank ID: 7
Petro Monitoring Category: 5
Monitoring Description: Electronic monitor dispenser liners

Tank ID: 7
Petro Monitoring Category: F
Monitoring Description: Monitor dbl wall tank space

Tank ID: 7
Petro Monitoring Category: G
Monitoring Description: Electronic line leak detector

Tank ID: 7
Petro Monitoring Category: L
Monitoring Description: Automatic tank gauging - USTs

Tank ID: 6
Tank Capacity: 20000
Tank Location: UNDERGROUND
Tank Status: U-In Service
Status Date: 06/01/2008
Install Date: 6/1/2008
Substance: B
Content Description: Unleaded Gas
Vessel Indicator: TANK
DEP Contractor: C

Owner:
Owner ID: 47705
Owner Name: BENNETT SERVICE STATION LC
Owner Address: 6532 STAFFORD RD
Owner Address 2: ATTN: SONYA ALEX
Owner City,State,Zip: PLANT CITY, FL 33565
Owner Contact: SONYA ALEX | 813-957-2157
Owner Phone: 8139860777

Construction:
Tank ID: 6
Construction Category: C
Construction Description: Steel

Tank ID: 6
Construction Category: R
Construction Description: Double wall - tank jacket

DRAFT

CHEVRON-BENNETTS (Continued) **U001354707**

Tank ID: 6
Construction Category: A
Construction Description: Ball check valve

Tank ID: 6
Construction Category: M
Construction Description: Spill containment bucket

Tank ID: 6
Construction Category: N
Construction Description: Flow shut-Off

Tank ID: 6
Construction Category: O
Construction Description: Tight fill

Tank ID: 6
Construction Category: L
Construction Description: Compartmented

Tank ID: 7
Construction Category: C
Construction Description: Steel

Tank ID: 7
Construction Category: R
Construction Description: Double wall - tank jacket

Tank ID: 7
Construction Category: A
Construction Description: Ball check valve

Tank ID: 7
Construction Category: M
Construction Description: Spill containment bucket

Tank ID: 7
Construction Category: N
Construction Description: Flow shut-Off

Tank ID: 7
Construction Category: O
Construction Description: Tight fill

Tank ID: 4
Construction Category: C
Construction Description: Steel

Tank ID: 4
Construction Category: K
Construction Description: AST containment

Tank ID: 4
Construction Category: P
Construction Description: Level gauges/alarms

DRAFT

CHEVRON-BENNETTS (Continued) **U001354707**

Piping:

Tank ID:	4
Piping Category:	A
Piping Description:	Abv, no soil contact
Tank ID:	4
Piping Category:	B
Piping Description:	Steel/galvanized metal
Tank ID:	4
Piping Category:	I
Piping Description:	Suction piping system
Tank ID:	4
Piping Category:	K
Piping Description:	Dispenser liners
Tank ID:	6
Piping Category:	C
Piping Description:	Fiberglass
Tank ID:	6
Piping Category:	J
Piping Description:	Pressurized piping system
Tank ID:	6
Piping Category:	F
Piping Description:	Double wall
Tank ID:	6
Piping Category:	K
Piping Description:	Dispenser liners
Tank ID:	7
Piping Category:	C
Piping Description:	Fiberglass
Tank ID:	7
Piping Category:	F
Piping Description:	Double wall
Tank ID:	7
Piping Category:	J
Piping Description:	Pressurized piping system
Tank ID:	7
Piping Category:	K
Piping Description:	Dispenser liners

Monitoring:

Tank ID:	4
Petro Monitoring Category:	Q
Monitoring Description:	Visual inspection of ASTs
Tank ID:	4
Petro Monitoring Category:	4

DRAFT

CHEVRON-BENNETTS (Continued) **U001354707**

Monitoring Description: Visual inspect dispenser liners

Tank ID: 6
Petro Monitoring Category: E
Monitoring Description: Monitor UST/liner space

Tank ID: 6
Petro Monitoring Category: L
Monitoring Description: Automatic tank gauging - USTs

Tank ID: 6
Petro Monitoring Category: 3
Monitoring Description: Electronic monitor pipe sumps

Tank ID: 6
Petro Monitoring Category: 5
Monitoring Description: Electronic monitor dispenser liners

Tank ID: 6
Petro Monitoring Category: F
Monitoring Description: Monitor dbl wall tank space

Tank ID: 6
Petro Monitoring Category: G
Monitoring Description: Electronic line leak detector

Tank ID: 6
Petro Monitoring Category: I
Monitoring Description: Not required

Tank ID: 7
Petro Monitoring Category: E
Monitoring Description: Monitor UST/liner space

Tank ID: 7
Petro Monitoring Category: I
Monitoring Description: Not required

Tank ID: 7
Petro Monitoring Category: 3
Monitoring Description: Electronic monitor pipe sumps

Tank ID: 7
Petro Monitoring Category: 5
Monitoring Description: Electronic monitor dispenser liners

Tank ID: 7
Petro Monitoring Category: F
Monitoring Description: Monitor dbl wall tank space

Tank ID: 7
Petro Monitoring Category: G
Monitoring Description: Electronic line leak detector

Tank ID: 7
Petro Monitoring Category: L
Monitoring Description: Automatic tank gauging - USTs

DRAFT

CHEVRON-BENNETTS (Continued) **U001354707**

Tank ID: 7
Tank Capacity: 20000
Tank Location: UNDERGROUND
Tank Status: U-In Service
Status Date: 06/01/2008
Install Date: 6/1/2008
Substance: D
Content Description: Vehicular Diesel
Vessel Indicator: TANK
DEP Contractor: C

Owner:
Owner ID: 47705
Owner Name: BENNETT SERVICE STATION LC
Owner Address: 6532 STAFFORD RD
Owner Address 2: ATTN: SONYA ALEX
Owner City,State,Zip: PLANT CITY, FL 33565
Owner Contact: SONYA ALEX | 813-957-2157
Owner Phone: 8139860777

Construction:
Tank ID: 6
Construction Category: C
Construction Description: Steel

Tank ID: 6
Construction Category: R
Construction Description: Double wall - tank jacket

Tank ID: 6
Construction Category: A
Construction Description: Ball check valve

Tank ID: 6
Construction Category: M
Construction Description: Spill containment bucket

Tank ID: 6
Construction Category: N
Construction Description: Flow shut-Off

Tank ID: 6
Construction Category: O
Construction Description: Tight fill

Tank ID: 6
Construction Category: L
Construction Description: Compartmented

Tank ID: 7
Construction Category: C
Construction Description: Steel

Tank ID: 7
Construction Category: R
Construction Description: Double wall - tank jacket

DRAFT

CHEVRON-BENNETTS (Continued) **U001354707**

Tank ID: 7
Construction Category: A
Construction Description: Ball check valve

Tank ID: 7
Construction Category: M
Construction Description: Spill containment bucket

Tank ID: 7
Construction Category: N
Construction Description: Flow shut-Off

Tank ID: 7
Construction Category: O
Construction Description: Tight fill

Tank ID: 4
Construction Category: C
Construction Description: Steel

Tank ID: 4
Construction Category: K
Construction Description: AST containment

Tank ID: 4
Construction Category: P
Construction Description: Level gauges/alarms

Piping:
Tank ID: 4
Piping Category: A
Piping Description: Abv, no soil contact

Tank ID: 4
Piping Category: B
Piping Description: Steel/galvanized metal

Tank ID: 4
Piping Category: I
Piping Description: Suction piping system

Tank ID: 4
Piping Category: K
Piping Description: Dispenser liners

Tank ID: 6
Piping Category: C
Piping Description: Fiberglass

Tank ID: 6
Piping Category: J
Piping Description: Pressurized piping system

Tank ID: 6
Piping Category: F
Piping Description: Double wall

DRAFT

CHEVRON-BENNETTS (Continued) **U001354707**

Tank ID: 6
Piping Category: K
Piping Description: Dispenser liners

Tank ID: 7
Piping Category: C
Piping Description: Fiberglass

Tank ID: 7
Piping Category: F
Piping Description: Double wall

Tank ID: 7
Piping Category: J
Piping Description: Pressurized piping system

Tank ID: 7
Piping Category: K
Piping Description: Dispenser liners

Monitoring:
Tank ID: 4
Petro Monitoring Category: Q
Monitoring Description: Visual inspection of ASTs

Tank ID: 4
Petro Monitoring Category: 4
Monitoring Description: Visual inspect dispenser liners

Tank ID: 6
Petro Monitoring Category: E
Monitoring Description: Monitor UST/liner space

Tank ID: 6
Petro Monitoring Category: L
Monitoring Description: Automatic tank gauging - USTs

Tank ID: 6
Petro Monitoring Category: 3
Monitoring Description: Electronic monitor pipe sumps

Tank ID: 6
Petro Monitoring Category: 5
Monitoring Description: Electronic monitor dispenser liners

Tank ID: 6
Petro Monitoring Category: F
Monitoring Description: Monitor dbl wall tank space

Tank ID: 6
Petro Monitoring Category: G
Monitoring Description: Electronic line leak detector

Tank ID: 6
Petro Monitoring Category: I
Monitoring Description: Not required

DRAFT

CHEVRON-BENNETTS (Continued) **U001354707**

Tank ID: 7
Petro Monitoring Category: E
Monitoring Description: Monitor UST/liner space

Tank ID: 7
Petro Monitoring Category: I
Monitoring Description: Not required

Tank ID: 7
Petro Monitoring Category: 3
Monitoring Description: Electronic monitor pipe sumps

Tank ID: 7
Petro Monitoring Category: 5
Monitoring Description: Electronic monitor dispenser liners

Tank ID: 7
Petro Monitoring Category: F
Monitoring Description: Monitor dbl wall tank space

Tank ID: 7
Petro Monitoring Category: G
Monitoring Description: Electronic line leak detector

Tank ID: 7
Petro Monitoring Category: L
Monitoring Description: Automatic tank gauging - USTs

AST:
Facility ID: 8625492
Name: CHEVRON-BENNETTS
Address: 5112 US HWY 92 W
City,State,Zip: PLANT CITY, FL 33563
Facility Phone: 8137547648
Facility Status: OPEN
Facility Type: A
Type Description: Retail Station
Depco: C
Region: STATE
Positioning Method: AGPS
Latitude/Longitude: 28 1 15 / 82 11 15

Tank:
Tank ID: 4
Tank Capacity: 15000
Tank Location: ABOVEGROUND
Tank Status: U-In Service
Status Date: 07/14/2008
Install Date: 7/1/1970
Substance: K
Content Description: Kerosene
Vessel Indicator: TANK
DEP Contractor: C

Piping:
Tank ID: 4

DRAFT

CHEVRON-BENNETTS (Continued) **U001354707**

Piping Category: A
Piping Description: Abv, no soil contact

Tank ID: 4
Piping Category: B
Piping Description: Steel/galvanized metal

Tank ID: 4
Piping Category: I
Piping Description: Suction piping system

Tank ID: 4
Piping Category: K
Piping Description: Dispenser liners

Tank ID: 6
Piping Category: C
Piping Description: Fiberglass

Tank ID: 6
Piping Category: J
Piping Description: Pressurized piping system

Tank ID: 6
Piping Category: F
Piping Description: Double wall

Tank ID: 6
Piping Category: K
Piping Description: Dispenser liners

Tank ID: 7
Piping Category: C
Piping Description: Fiberglass

Tank ID: 7
Piping Category: F
Piping Description: Double wall

Tank ID: 7
Piping Category: J
Piping Description: Pressurized piping system

Tank ID: 7
Piping Category: K
Piping Description: Dispenser liners

Monitoring:
Tank ID: 4
Petro Monitoring Category: Q
Monitoring Description: Visual inspection of ASTs

Tank ID: 4
Petro Monitoring Category: 4
Monitoring Description: Visual inspect dispenser liners

Tank ID: 6

DRAFT

CHEVRON-BENNETTS (Continued) **U001354707**

Petro Monitoring Category: E
Monitoring Description: Monitor UST/liner space

Tank ID: 6
Petro Monitoring Category: L
Monitoring Description: Automatic tank gauging - USTs

Tank ID: 6
Petro Monitoring Category: 3
Monitoring Description: Electronic monitor pipe sumps

Tank ID: 6
Petro Monitoring Category: 5
Monitoring Description: Electronic monitor dispenser liners

Tank ID: 6
Petro Monitoring Category: F
Monitoring Description: Monitor dbl wall tank space

Tank ID: 6
Petro Monitoring Category: G
Monitoring Description: Electronic line leak detector

Tank ID: 6
Petro Monitoring Category: I
Monitoring Description: Not required

Tank ID: 7
Petro Monitoring Category: E
Monitoring Description: Monitor UST/liner space

Tank ID: 7
Petro Monitoring Category: I
Monitoring Description: Not required

Tank ID: 7
Petro Monitoring Category: 3
Monitoring Description: Electronic monitor pipe sumps

Tank ID: 7
Petro Monitoring Category: 5
Monitoring Description: Electronic monitor dispenser liners

Tank ID: 7
Petro Monitoring Category: F
Monitoring Description: Monitor dbl wall tank space

Tank ID: 7
Petro Monitoring Category: G
Monitoring Description: Electronic line leak detector

Tank ID: 7
Petro Monitoring Category: L
Monitoring Description: Automatic tank gauging - USTs

Owner:
Owner ID: 47705

DRAFT

CHEVRON-BENNETTS (Continued) **U001354707**

Owner Name: BENNETT SERVICE STATION LC
Owner Address: 6532 STAFFORD RD
Owner Address 2: ATTN: SONYA ALEX
Owner City,State,Zip: PLANT CITY, FL 33565
Owner Contact: SONYA ALEX | 813-957-2157
Owner Phone: 8139860777

Construction:
Tank ID: 6
Construction Category: C
Construction Description: Steel

Tank ID: 6
Construction Category: R
Construction Description: Double wall - tank jacket

Tank ID: 6
Construction Category: A
Construction Description: Ball check valve

Tank ID: 6
Construction Category: M
Construction Description: Spill containment bucket

Tank ID: 6
Construction Category: N
Construction Description: Flow shut-Off

Tank ID: 6
Construction Category: O
Construction Description: Tight fill

Tank ID: 6
Construction Category: L
Construction Description: Compartmented

Tank ID: 7
Construction Category: C
Construction Description: Steel

Tank ID: 7
Construction Category: R
Construction Description: Double wall - tank jacket

Tank ID: 7
Construction Category: A
Construction Description: Ball check valve

Tank ID: 7
Construction Category: M
Construction Description: Spill containment bucket

Tank ID: 7
Construction Category: N
Construction Description: Flow shut-Off

Tank ID: 7

DRAFT

CHEVRON-BENNETTS (Continued) **U001354707**

Construction Category: O
Construction Description: Tight fill

Tank ID: 4
Construction Category: C
Construction Description: Steel

Tank ID: 4
Construction Category: K
Construction Description: AST containment

Tank ID: 4
Construction Category: P
Construction Description: Level gauges/alarms

FL Financial Assurance 3:
Name: CHEVRON-BENNETTS
Address: 5112 US HWY 92 W
City,State,Zip: PLANT CITY, FL 33563
Region: 3
Facility ID: 8625492
Facility Phone: 8137547648
Facility Status: OPEN
Facility Type: A
Type Description: Retail Station
DEP CO: C
Finaincial Responsibility: INSURANCE
Insurance Company: AMERICAN SAFETY
Effective Date: 07/13/2012
Expire Date: 07/13/2014
Owner ID: 47705
Onwer Name: BENNETT SERVICE STATION LC
Owner Address: 6532 STAFFORD RD
Owner Address2: ATTN: SONYA ALEX
Owner City,St,Zip: PLANT CITY, FL 33565
Contact: SONYA ALEX | 813-957-2157
Resp Party Phone: 8139860777

Name: CHEVRON-BENNETTS
Address: 5112 US HWY 92 W
City,State,Zip: PLANT CITY, FL 33563
Region: 3
Facility ID: 8625492
Facility Phone: 8137547648
Facility Status: OPEN
Facility Type: A
Type Description: Retail Station
DEP CO: C
Finaincial Responsibility: INSURANCE
Insurance Company: COMMERCE & INDUSTRY
Effective Date: 07/13/2011
Expire Date: 07/13/2012
Owner ID: 47705
Onwer Name: BENNETT SERVICE STATION LC
Owner Address: 6532 STAFFORD RD

DRAFT

CHEVRON-BENNETTS (Continued) **U001354707**

Owner Address2: ATTN: SONYA ALEX
Owner City,St,Zip: PLANT CITY, FL 33565
Contact: SONYA ALEX | 813-957-2157
Resp Party Phone: 8139860777

Name: CHEVRON-BENNETTS
Address: 5112 US HWY 92 W
City,State,Zip: PLANT CITY, FL 33563
Region: 3
Facility ID: 8625492
Facility Phone: 8137547648
Facility Status: OPEN
Facility Type: A
Type Description: Retail Station
DEP CO: C
Finaincial Responsibility: INSURANCE
Insurance Company: CRUM & FORSTER INDEMNITY
Effective Date: 07/13/2014
Expire Date: 07/13/2015
Owner ID: 47705
Onwer Name: BENNETT SERVICE STATION LC
Owner Address: 6532 STAFFORD RD
Owner Address2: ATTN: SONYA ALEX
Owner City,St,Zip: PLANT CITY, FL 33565
Contact: SONYA ALEX | 813-957-2157
Resp Party Phone: 8139860777

Name: CHEVRON-BENNETTS
Address: 5112 US HWY 92 W
City,State,Zip: PLANT CITY, FL 33563
Region: 3
Facility ID: 8625492
Facility Phone: 8137547648
Facility Status: OPEN
Facility Type: A
Type Description: Retail Station
DEP CO: C
Finaincial Responsibility: INSURANCE
Insurance Company: CRUM & FORSTER INDEMNITY
Effective Date: 07/13/2014
Expire Date: 07/13/2016
Owner ID: 47705
Onwer Name: BENNETT SERVICE STATION LC
Owner Address: 6532 STAFFORD RD
Owner Address2: ATTN: SONYA ALEX
Owner City,St,Zip: PLANT CITY, FL 33565
Contact: SONYA ALEX | 813-957-2157
Resp Party Phone: 8139860777

Name: CHEVRON-BENNETTS
Address: 5112 US HWY 92 W
City,State,Zip: PLANT CITY, FL 33563
Region: 3
Facility ID: 8625492
Facility Phone: 8137547648
Facility Status: OPEN
Facility Type: A

DRAFT

CHEVRON-BENNETTS (Continued) **U001354707**

Type Description:	Retail Station
DEP CO:	C
Finaincial Responsibility:	INSURANCE
Insurance Company:	CRUM & FORSTER SPECIALTY INS. CO.
Effective Date:	07/13/2016
Expire Date:	07/13/2018
Owner ID:	47705
Onwer Name:	BENNETT SERVICE STATION LC
Owner Address:	6532 STAFFORD RD
Owner Address2:	ATTN: SONYA ALEX
Owner City,St,Zip:	PLANT CITY, FL 33565
Contact:	SONYA ALEX | 813-957-2157
Resp Party Phone:	8139860777

Name:	CHEVRON-BENNETTS
Address:	5112 US HWY 92 W
City,State,Zip:	PLANT CITY, FL 33563
Region:	3
Facility ID:	8625492
Facility Phone:	8137547648
Facility Status:	OPEN
Facility Type:	A
Type Description:	Retail Station
DEP CO:	C
Finaincial Responsibility:	INSURANCE
Insurance Company:	CRUM & FORSTER SPECIALTY INS. CO.
Effective Date:	07/13/2016
Expire Date:	10/13/2018
Owner ID:	47705
Onwer Name:	BENNETT SERVICE STATION LC
Owner Address:	6532 STAFFORD RD
Owner Address2:	ATTN: SONYA ALEX
Owner City,St,Zip:	PLANT CITY, FL 33565
Contact:	SONYA ALEX | 813-957-2157
Resp Party Phone:	8139860777

Name:	CHEVRON-BENNETTS
Address:	5112 US HWY 92 W
City,State,Zip:	PLANT CITY, FL 33563
Region:	3
Facility ID:	8625492
Facility Phone:	8137547648
Facility Status:	OPEN
Facility Type:	A
Type Description:	Retail Station
DEP CO:	C
Finaincial Responsibility:	INSURANCE
Insurance Company:	CRUM & FORSTER SPECIALTY INS. CO.
Effective Date:	07/13/2018
Expire Date:	07/13/2020
Owner ID:	47705
Onwer Name:	BENNETT SERVICE STATION LC
Owner Address:	6532 STAFFORD RD
Owner Address2:	ATTN: SONYA ALEX
Owner City,St,Zip:	PLANT CITY, FL 33565
Contact:	SONYA ALEX | 813-957-2157
Resp Party Phone:	8139860777

DRAFT

CHEVRON-BENNETTS (Continued) **U001354707**

Name:	CHEVRON-BENNETTS
Address:	5112 US HWY 92 W
City,State,Zip:	PLANT CITY, FL 33563
Region:	3
Facility ID:	8625492
Facility Phone:	8137547648
Facility Status:	OPEN
Facility Type:	A
Type Description:	Retail Station
DEP CO:	C
Finaincial Responsibility:	INSURANCE
Insurance Company:	CRUM & FORSTER SPECIALTY INS. CO.
Effective Date:	07/13/2020
Expire Date:	07/13/2022
Owner ID:	47705
Onwer Name:	BENNETT SERVICE STATION LC
Owner Address:	6532 STAFFORD RD
Owner Address2:	ATTN: SONYA ALEX
Owner City,St,Zip:	PLANT CITY, FL 33565
Contact:	SONYA ALEX | 813-957-2157
Resp Party Phone:	8139860777

Name:	CHEVRON-BENNETTS
Address:	5112 US HWY 92 W
City,State,Zip:	PLANT CITY, FL 33563
Region:	3
Facility ID:	8625492
Facility Phone:	8137547648
Facility Status:	OPEN
Facility Type:	A
Type Description:	Retail Station
DEP CO:	C
Finaincial Responsibility:	INSURANCE
Insurance Company:	ZURICH-AMERICAN
Effective Date:	07/13/2008
Expire Date:	07/13/2009
Owner ID:	47705
Onwer Name:	BENNETT SERVICE STATION LC
Owner Address:	6532 STAFFORD RD
Owner Address2:	ATTN: SONYA ALEX
Owner City,St,Zip:	PLANT CITY, FL 33565
Contact:	SONYA ALEX | 813-957-2157
Resp Party Phone:	8139860777

Name:	CHEVRON-BENNETTS
Address:	5112 US HWY 92 W
City,State,Zip:	PLANT CITY, FL 33563
Region:	3
Facility ID:	8625492
Facility Phone:	8137547648
Facility Status:	OPEN
Facility Type:	A
Type Description:	Retail Station
DEP CO:	C
Finaincial Responsibility:	INSURANCE
Insurance Company:	ZURICH-AMERICAN
Effective Date:	07/13/2009

DRAFT

CHEVRON-BENNETTS (Continued) **U001354707**

Expire Date:	07/13/2010
Owner ID:	47705
Onwer Name:	BENNETT SERVICE STATION LC
Owner Address:	6532 STAFFORD RD
Owner Address2:	ATTN: SONYA ALEX
Owner City,St,Zip:	PLANT CITY, FL 33565
Contact:	SONYA ALEX | 813-957-2157
Resp Party Phone:	8139860777

Name:	CHEVRON-BENNETTS
Address:	5112 US HWY 92 W
City,State,Zip:	PLANT CITY, FL 33563
Region:	3
Facility ID:	8625492
Facility Phone:	8137547648
Facility Status:	OPEN
Facility Type:	A
Type Description:	Retail Station
DEP CO:	C
Finaincial Responsibility:	INSURANCE
Insurance Company:	ZURICH-AMERICAN
Effective Date:	07/13/2010
Expire Date:	07/13/2011
Owner ID:	47705
Onwer Name:	BENNETT SERVICE STATION LC
Owner Address:	6532 STAFFORD RD
Owner Address2:	ATTN: SONYA ALEX
Owner City,St,Zip:	PLANT CITY, FL 33565
Contact:	SONYA ALEX | 813-957-2157
Resp Party Phone:	8139860777

---

43 **BENNETTS FINA** **EDR Hist Auto** **1021583023**
Target **5104 US HIGHWAY 92 W** **N/A**
Property **PLANT CITY, FL 33567**

EDR Hist Auto

Actual:
98 ft.

Focus Map:
5

Year:	Name:	Type:
1990	BENNETTS FINA	Gasoline Service Stations
1991	BENNETTS FINA	Gasoline Service Stations
1992	BENNETTS FINA	Gasoline Service Stations
1993	BENNETTS FINA	Gasoline Service Stations
1994	BENNETTS FINA	Gasoline Service Stations

---

44 **SALAZAR MOTORS** **HAZ WASTE** **S130140004**
Target **5413 92 W** **N/A**
Property **PLANT CITY, FL 33566**

HAZ WASTE:

Actual:
92 ft.

Focus Map:
5

Facility ID:	36376
Name:	SALAZAR MOTORS
Address:	5413 92 W
City,State,Zip:	PLANT CITY, FL 33566
County:	HILLSBOROUGH
Telephone:	(813)447-7164
Email:	Not reported

SALAZAR MOTORS (Continued) **S130140004**

Status:	N - NON-GENERATOR
Generator Status:	N - NOT A HAZARDOUS WASTE GENERATOR
EPA ID:	NA
Other ID:	Not reported
Old Facility ID:	2900780
SIC:	5511 - RETAIL TRADE - NEW AND USED CAR DEALERS
Verified:	V - VERIFICATION BY ON-SITE VISIT
Verified Date:	08/10/2016
Hazardous Waste LBS/YEAR:	Not reported
Wastes:	0

H45 **ASAP FABRICATION INC** **HAZ WASTE** **S130004701**
Target **5340 92 W** **N/A**
Property **PLANT CITY, FL 33566**

Site 2 of 2 in cluster H

Actual: **98 ft.**
Focus Map: **5**

HAZ WASTE:

Facility ID:	108982
Name:	ASAP FABRICATION INC
Address:	5340 92 W
City,State,Zip:	PLANT CITY, FL 33566
County:	HILLSBOROUGH
Telephone:	(813)752-1999
Email:	Not reported
Status:	A - ACTIVE - WASTE GENERATOR
Generator Status:	N - NOT A HAZARDOUS WASTE GENERATOR
EPA ID:	NA
Other ID:	Not reported
Old Facility ID:	2922167
SIC:	5084 - WHOLESALE TRADE - INDUSTRIAL MACHINERY AND EQUIPMENT
Verified:	V - VERIFICATION BY ON-SITE VISIT
Verified Date:	02/27/2017
Hazardous Waste LBS/YEAR:	2286
Wastes:	1

J46 **THE HAY EXCHANGE** **NPDES** **S118428403**
Target **4950 US HWY 92 W** **N/A**
Property **PLANT CITY, FL**

Site 1 of 2 in cluster J

Actual: **99 ft.**
Focus Map: **5**

WASTEWATER:

Name:	THE HAY EXCHANGE
Address:	4950 US HWY 92 W
City,State,Zip:	PLANT CITY, FL
Facility ID:	FLR10PU51
Facility Type:	Construction Stormwater GP
Status:	Active - Existing, permitted facility/site for which effluent, reclaimed water or wastewater residual discharge into the environment and/or monitoring is taking place.
District Office:	TLST
NPDES Permitted Site:	Not reported
Environmental Interest:	Not reported
Owner Type:	Unknown
Permit Capacity:	Not reported

DRAFT

THE HAY EXCHANGE (Continued) **S118428403**

Party Name:	William I Glisson, PMTE
Company Name:	BRG of Florida, LLC
RP Address:	4945 Us Hwy 92
RP Address 2:	Not reported
RP City,Stat,Zip:	Plant City FL 33564
Telephone:	8136904100
Email:	bglisson@thehayexchange.net
Issue Date:	01/09/2016
Effective Date:	01/09/2016
Expiration Date:	01/08/2021
DOC Description:	Generic Permit
Latitude Degrees:	28
Latitude Minutes:	1
Latitude Seconds:	16.17
Longitude Degrees:	82
Longitude Minutes:	10
Longitude Seconds:	51.19
Treatment:	Not reported
Decode For Fstatus:	Active
Cell Phone:	Not reported
Permit Type:	Not reported
Major Minor Discharge:	Not reported
Nature of Business:	Not reported

J47 **THE HAY EXCHANGE** **FINDS 1018365680**
Target **4950 US HWY 92 W** **ECHO N/A**
Property **PLANT CITY, FL 33563**

Site 2 of 2 in cluster J

Actual:
99 ft.

Focus Map:
5

FINDS:
Registry ID: 110067379991

Click Here for FRS Facility Detail Report:

Environmental Interest/Information System:
The National Pollutant Discharge Elimination System (NPDES) module of the Integrated Compliance Information System (ICIS). Under NPDES, all facilities that discharge pollutants from any point source into waters of the United States are required to obtain a permit. The permit will likely contain limits on what can be discharged, impose monitoring and reporting requirements, and include other provisions to ensure that the discharge does not adversely affect water quality.

Click this hyperlink while viewing on your computer to access additional FINDS: detail in the EDR Site Report.

ECHO:

Envid:	1018365680
Registry ID:	110067379991
DFR URL:	http://echo.epa.gov/detailed-facility-report?fid=110067379991
Name:	THE HAY EXCHANGE
Address:	4950 US HWY 92 W
City,State,Zip:	PLANT CITY, FL 33563

DRAFT

48 **AUTOZONE 3825** **HAZ WASTE** **S130152798**
Target **5202 92 W** **N/A**
Property **PLANT CITY, FL 33566**

Actual: **95 ft.**

Focus Map: **5**

HAZ WASTE:

Facility ID:	48737
Name:	AUTOZONE 3825
Address:	5202 92 W
City,State,Zip:	PLANT CITY, FL 33566
County:	HILLSBOROUGH
Telephone:	(813)759-2078
Email:	Not reported
Status:	A - ACTIVE - WASTE GENERATOR
Generator Status:	N - NOT A HAZARDOUS WASTE GENERATOR
EPA ID:	NA
Other ID:	Not reported
Old Facility ID:	2917383
SIC:	5531 - RETAIL TRADE - AUTO AND HOME SUPPLY STORES
Verified:	V - VERIFICATION BY ON-SITE VISIT
Verified Date:	08/12/2016
Hazardous Waste LBS/YEAR:	34129
Wastes:	3

K49 **DELI FOOD STORE-DELI FOOD STORE** **FINDS** **1027109143**
Target **5110 U.S. HIGHWAY 92 WEST** **ECHO** **N/A**
Property **PLANT CITY, FL 33563**

Site 1 of 6 in cluster K

Actual: **99 ft.**

Focus Map: **5**

FINDS:
Registry ID: 110053724136

Click Here for FRS Facility Detail Report:

Environmental Interest/Information System:
The Safe Drinking Water Information System contains information about public water systems and their violations of EPA's drinking water regulations.

Click this hyperlink while viewing on your computer to access additional FINDS: detail in the EDR Site Report.

ECHO:

Envid:	1027109143
Registry ID:	110053724136
DFR URL:	http://echo.epa.gov/detailed-facility-report?fid=110053724136
Name:	DELI FOOD STORE-DELI FOOD STORE
Address:	5110 U.S. HIGHWAY 92 WEST
City,State,Zip:	PLANT CITY, FL 33563

DRAFT

I50 **ADVANCE AUTO PARTS 9497** **HAZ WASTE** **S130153819**
Target **5201 92 W** **N/A**
Property **PLANT CITY, FL 33566**

Site 11 of 11 in cluster I

Actual: **97 ft.**

Focus Map: **5**

HAZ WASTE:

Facility ID:	49717
Name:	ADVANCE AUTO PARTS 9497
Address:	5201 92 W
City,State,Zip:	PLANT CITY, FL 33566
County:	HILLSBOROUGH
Telephone:	(813)719-6191
Email:	Not reported
Status:	A - ACTIVE - WASTE GENERATOR
Generator Status:	3 - Very Small Quantity Generator
EPA ID:	NA
Other ID:	Not reported
Old Facility ID:	2918375
SIC:	5531 - RETAIL TRADE - AUTO AND HOME SUPPLY STORES
Verified:	V - VERIFICATION BY ON-SITE VISIT
Verified Date:	09/06/2016
Hazardous Waste LBS/YEAR:	56662
Wastes:	4

L51 **LEVIS SALOON** **UST** **U003167437**
Target **5402 RT US 92** **N/A**
Property **PLANT CITY, FL 33567**

Site 1 of 2 in cluster L

Actual: **99 ft.**

Focus Map: **5**

UST:

Facility ID:	9602340
Name:	LEVIS SALOON
Address:	5402 RT US 92
City,State,Zip:	PLANT CITY, FL 33567
Facility Phone:	Not reported
Facility Status:	CLOSED
Facility Type:	A
Type Description:	Retail Station
Depco:	P
Region:	STATE
Positioning Method:	ADDM
Latitude/Longitude:	28 1 16.183 / 82 11 22.6930000

UST:

Tank ID:	1
Tank Capacity:	550
Tank Location:	UNDERGROUND
Tank Status:	B-Removed from Site
Status Date:	10/25/1996
Install Date:	Not reported
Substance:	B
Content Description:	Unleaded Gas
Vessel Indicator:	TANK
DEP Contractor:	P

DRAFT

52 **EPPS NURSERY** **AST** **A100008903**
Target Property **5502 TANNER RD** **N/A**
PLANT CITY, FL 33566

Actual:
98 ft.

Focus Map:
5

AST:

Facility ID:	8841883
Name:	EPPS NURSERY
Address:	5502 TANNER RD
City,State,Zip:	PLANT CITY, FL 33566
Facility Phone:	8137529620
Facility Status:	OPEN
Facility Type:	M
Type Description:	Agricultural
Depco:	P
Region:	STATE
Positioning Method:	Not reported
Latitude/Longitude:	Not reported

Tank:

Tank ID:	1
Tank Capacity:	550
Tank Location:	ABOVEGROUND
Tank Status:	U-In Service
Status Date:	Not reported
Install Date:	7/1/1986
Substance:	D
Content Description:	Vehicular Diesel
Vessel Indicator:	TANK
DEP Contractor:	P

Owner:

Owner ID:	6624
Owner Name:	EPPS, KEVIN
Owner Address:	5502 TANNER RD
Owner Address 2:	Not reported
Owner City,State,Zip:	PLANT CITY, FL 33566
Owner Contact:	KEVIN EPPS
Owner Phone:	8137529620

Tank ID:	2
Tank Capacity:	550
Tank Location:	ABOVEGROUND
Tank Status:	U-In Service
Status Date:	Not reported
Install Date:	7/1/1986
Substance:	D
Content Description:	Vehicular Diesel
Vessel Indicator:	TANK
DEP Contractor:	P

Owner:

Owner ID:	6624
Owner Name:	EPPS, KEVIN
Owner Address:	5502 TANNER RD
Owner Address 2:	Not reported
Owner City,State,Zip:	PLANT CITY, FL 33566
Owner Contact:	KEVIN EPPS
Owner Phone:	8137529620

DRAFT

M53 **HARRWELL FARMS** **AST** **A100163252**
Target **4906 US HWY 92 W** **N/A**
Property **PLANT CITY, FL 33567**

Site 1 of 2 in cluster M

Actual: **101 ft.**

Focus Map: **5**

AST:

Facility ID:	8841881
Name:	HARRWELL FARMS
Address:	4906 US HWY 92 W
City,State,Zip:	PLANT CITY, FL 33567
Facility Phone:	8137520770
Facility Status:	OPEN
Facility Type:	M
Type Description:	Agricultural
Depco:	P
Region:	STATE
Positioning Method:	ADDM
Latitude/Longitude:	28 1 15.006 / 82 10 55.2252000

Tank:

Tank ID:	1
Tank Capacity:	280
Tank Location:	ABOVEGROUND
Tank Status:	U-In Service
Status Date:	Not reported
Install Date:	7/1/1986
Substance:	D
Content Description:	Vehicular Diesel
Vessel Indicator:	TANK
DEP Contractor:	P

Owner:

Owner ID:	9574
Owner Name:	HARWELL, JAMES JR
Owner Address:	4906 US HWY 92 W
Owner Address 2:	Not reported
Owner City,State,Zip:	PLANT CITY, FL 33567
Owner Contact:	JAMES HARWELL JR
Owner Phone:	8137520770

K54 **CITGO PC #147** **RGA LUST** **S115168849**
Target **5107 HWY 92 WEST** **N/A**
Property **PLANT CITY, FL**

Site 2 of 6 in cluster K

Actual: **102 ft.**

Focus Map: **5**

RGA LUST:

2009	CITGO PC #147	5107 HWY 92 WEST
2008	CITGO PC #147	5107 HWY 92 WEST
2007	CITGO PC #147	5107 HWY 92 WEST
2006	CITGO PC #147	5107 HWY 92 WEST
2005	CITGO PC #147	5107 HWY 92 WEST

DRAFT

K55 **AVA ANTHONY INC** **EDR Hist Auto** **1020334565**
Target **5107 US HIGHWAY 92 W** **N/A**
Property **PLANT CITY, FL 33566**

Site 3 of 6 in cluster K

Actual: EDR Hist Auto
102 ft.

Focus Map:
5

Year:	Name:	Type:
1999	AVA ANTHONY INC	Convenience Stores
2000	AVA ANTHONY INC	Convenience Stores
2001	AVA ANTHONY INC	Convenience Stores
2002	AVA ANTHONY INC	Convenience Stores
2003	AVA ANTHONY INC	Convenience Stores
2004	AVA ANTHONY INC	Convenience Stores
2005	AVA ANTHONY INC	Convenience Stores
2006	AVA ANTHONY INC	Convenience Stores

K56 **PRIME TIME #702** **RGA LUST** **S115192696**
Target **5107 HWY 92 WEST** **N/A**
Property **PLANT CITY, FL**

Site 4 of 6 in cluster K

Actual: RGA LUST:
102 ft.

Focus Map:
5

2004	PRIME TIME #702	5107 HWY 92 WEST
2003	PRIME TIME #702	5107 HWY 92 WEST
2002	PRIME TIME #702	5107 HWY 92 WEST
2001	PRIME TIME #702	5107 HWY 92 WEST
2000	PRIME TIME #702	5107 HWY 92 WEST
1999	PRIME TIME #702	5107 HWY 92 WEST
1998	PRIME TIME #702	5107 HWY 92 WEST

K57 **AVA ANTHONY INC** **EDR Hist Auto** **1020188962**
Target **5117 US HIGHWAY 92 W** **N/A**
Property **PLANT CITY, FL 33566**

Site 5 of 6 in cluster K

Actual: EDR Hist Auto
99 ft.

Focus Map:
5

Year:	Name:	Type:
2007	AVA ANTHONY INC	Convenience Stores
2008	AVA ANTHONY INC	Convenience Stores

M58 **HAY EXCHANGE LLC** **HAZ WASTE** **S130108599**
Target **4950 US 92 W** **N/A**
Property **PLANT CITY, FL 33563**

Site 2 of 2 in cluster M

Actual: HAZ WASTE:
101 ft.

Focus Map:
5

Facility ID:	229955
Name:	HAY EXCHANGE LLC
Address:	4950 US 92 W
City,State,Zip:	PLANT CITY, FL 33563
County:	HILLSBOROUGH

HAY EXCHANGE LLC (Continued) **S130108599**

Telephone:	(813)754-5405
Email:	Not reported
Status:	A - ACTIVE - WASTE GENERATOR
Generator Status:	N - NOT A HAZARDOUS WASTE GENERATOR
EPA ID:	NA
Other ID:	Not reported
Old Facility ID:	2942440
SIC:	7389 - SERVICES - BUSINESS SERVICES, NEC
Verified:	V - VERIFICATION BY ON-SITE VISIT
Verified Date:	07/22/2016
Hazardous Waste LBS/YEAR:	804
Wastes:	3

K59 **CITGO-PLANT CITY #796** **LUST U004158307**
Target **5117 HWY 29 W** **UST N/A**
Property **PLANT CITY, FL 33566** **DWM CONTAM**
Financial Assurance

Site 6 of 6 in cluster K

Actual:
100 ft.

Focus Map:
5

LUST:

Name:	CITGO-PLANT CITY #796
Address:	5117 HWY 29 W
City,State,Zip:	PLANT CITY, FL 33566
Region:	STATE
Facility Id:	8732462
Facility Status:	OPEN
Facility Type:	A - Retail Station
Facility Phone:	(813)681-4279
Facility Cleanup Rank:	Not reported
District:	Southwest District
Lat/Long (dms):	28 1 16.4375 / 82 11 11.6158
Section:	26
Township:	28S
Range:	21E
Feature:	Not reported
Method:	AGPS
Datum:	0
Score:	Not reported
Score Effective Date:	2002-11-07 00:00:00
Score When Ranked:	Not reported
Operator:	RICK HERWEH
Name Update:	2016-10-05 00:00:00
Address Update:	2011-07-27 00:00:00

Petroleum Cleanup PCT Facility Score:

Facility Cleanup Status:	CMPL - COMPLETED
Contact:	BILL MCKNIGHT | RICK HERWEH
Contact Company:	AUTOMATED PETROLEUM & ENERGY CO INC (APEC)
Contact Address:	PO BOX 1110
Contact City/State/Zip:	Brandon, FL 33509
Phone:	(813)681-4279
Bad Address Ind:	N
State:	FL
Zip:	33566
Score:	Not reported
Score Effective Date:	2002-11-07 00:00:00
Related Party ID:	922
Primary RP Role:	ACCOUNT OWNER

DRAFT

CITGO-PLANT CITY #796 (Continued) **U004158307**

RP Begin Date: 2016-10-05
RP Zip: 1110
RP Extension: 211

Discharge Cleanup Summary:
Discharge Date: 12/1/1988
PCT Discharge Combined: Not reported
Cleanup Required: N - NO CLEANUP REQUIRED
Discharge Cleanup Status: NREQ - CLEANUP NOT REQUIRED
Disch Cleanup Status Date: 5/29/2001
Cleanup Work Status: COMPLETED
Information Source: E - EDI
Other Source Description: Not reported
Eligibility Indicator: I - INELIGIBLE
Site Manager: MCKELVEY_M
Site Mgr End Date: 3/11/1999
Tank Office: PCLP29 - HILLSBOROUGH ENVIRONMENTAL PROTECTION COMMISSION
Discharge Date: 12/13/1993
PCT Discharge Combined: Not reported
Cleanup Required: N - NO CLEANUP REQUIRED
Discharge Cleanup Status: NREQ - CLEANUP NOT REQUIRED
Disch Cleanup Status Date: 8/25/2003
Cleanup Work Status: COMPLETED
Information Source: D - DISCHARGE NOTIFICATION
Other Source Description: Not reported
Eligibility Indicator: I - INELIGIBLE
Site Manager: HEINTZ_C
Site Mgr End Date: 8/25/2003
Tank Office: PCLP29 - HILLSBOROUGH ENVIRONMENTAL PROTECTION COMMISSION
Discharge Date: 12/28/2009
PCT Discharge Combined: Not reported
Cleanup Required: R - CLEANUP REQUIRED
Discharge Cleanup Status: NFA - NFA COMPLETE
Disch Cleanup Status Date: 9/16/2010
Cleanup Work Status: COMPLETED
Information Source: D - DISCHARGE NOTIFICATION
Other Source Description: Not reported
Eligibility Indicator: I - INELIGIBLE
Site Manager: HEINTZ_C
Site Mgr End Date: 9/16/2010
Tank Office: PCLP29 - HILLSBOROUGH ENVIRONMENTAL PROTECTION COMMISSION

Petroleum Cleanup Program Eligibility:
Facility ID: 8732462
Discharge Date: 12/1/1988
Pct Discharge Combined With: Not reported
Cleanup Required: N - NO CLEANUP REQUIRED
Discharge Cleanup Status: NREQ - CLEANUP NOT REQUIRED
Disch Cleanup Status Date: 5/29/2001
Cleanup Work Status: COMPLETED
Information Source: E - EDI
Other Source Description: Not reported
Application Received Date: 12/30/1988
Cleanup Program: E - EARLY DETECTION INCENTIVE
Eligibility Status: 3/8/1990
Elig Status Date: 3/8/1990
Letter Of Intent Date: Not reported

CITGO-PLANT CITY #796 (Continued) **U004158307**

Redetermined:	No
Inspection Date:	2/8/1990
Site Manager:	MCKELVEY_M
Site Mgr End Date:	3/11/1999
Tank Office:	PCLP29 - HILLSBOROUGH ENVIRONMENTAL PROTECTION COMMISSION
Deductible Amount:	Not reported
Deductible Paid To Date:	Not reported
Co-Pay Amount:	Not reported
Co-Pay Paid To Date:	Not reported
Cap Amount:	0
Facility ID:	8732462
Discharge Date:	12/13/1993
Pct Discharge Combined With:	Not reported
Cleanup Required:	N - NO CLEANUP REQUIRED
Discharge Cleanup Status:	NREQ - CLEANUP NOT REQUIRED
Disch Cleanup Status Date:	8/25/2003
Cleanup Work Status:	COMPLETED
Information Source:	D - DISCHARGE NOTIFICATION
Other Source Description:	Not reported
Application Received Date:	8/29/1994
Cleanup Program:	P - PETROLEUM LIABILITY AND RESTORATION INSURANCE PROGRAM
Eligibility Status:	10/21/1994
Elig Status Date:	10/21/1994
Letter Of Intent Date:	8/29/1994
Redetermined:	No
Inspection Date:	12/13/1993
Site Manager:	HEINTZ_C
Site Mgr End Date:	8/25/2003
Tank Office:	PCLP29 - HILLSBOROUGH ENVIRONMENTAL PROTECTION COMMISSION
Deductible Amount:	Not reported
Deductible Paid To Date:	Not reported
Co-Pay Amount:	Not reported
Co-Pay Paid To Date:	Not reported
Cap Amount:	0

Contaminated Media:

Discharge Date:	12/1/1988
Pct Discharge Combined With:	Not reported
Cleanup Required:	N - NO CLEANUP REQUIRED
Discharge Cleanup Status:	NREQ - CLEANUP NOT REQUIRED
Disch Cleanup Status Date:	5/29/2001
Cleanup Work Status:	COMPLETED
Information Source:	E - EDI
Other Source Description:	Not reported
Elig Indicator:	I - INELIGIBLE
Site Manager:	MCKELVEY_M
Site Mgr End Date:	3/11/1999
Tank Office:	PCLP29 - HILLSBOROUGH ENVIRONM
Contaminated Drinking Wells:	0
Contaminated Monitoring Well:	No
Contaminated Soil:	Yes
Contaminated Surface Water:	No
Contaminated Ground Water:	No
Pollutant:	Z - Other Non Regulated
Pollutant Other Description:	Not reported
Gallons Discharged:	Not reported
Discharge Date:	12/13/1993
Pct Discharge Combined With:	Not reported

DRAFT

CITGO-PLANT CITY #796 (Continued) **U004158307**

Cleanup Required:	N - NO CLEANUP REQUIRED
Discharge Cleanup Status:	NREQ - CLEANUP NOT REQUIRED
Disch Cleanup Status Date:	8/25/2003
Cleanup Work Status:	COMPLETED
Information Source:	D - DISCHARGE NOTIFICATION
Other Source Description:	Not reported
Elig Indicator:	I - INELIGIBLE
Site Manager:	HEINTZ_C
Site Mgr End Date:	8/25/2003
Tank Office:	PCLP29 - HILLSBOROUGH ENVIRONM
Contaminated Drinking Wells:	Not reported
Contaminated Monitoring Well:	Not reported
Contaminated Soil:	Not reported
Contaminated Surface Water:	Not reported
Contaminated Ground Water:	Not reported
Pollutant:	D - Vehicular Diesel
Pollutant Other Description:	Not reported
Gallons Discharged:	Not reported
Discharge Date:	12/28/2009
Pct Discharge Combined With:	Not reported
Cleanup Required:	R - CLEANUP REQUIRED
Discharge Cleanup Status:	NFA - NFA COMPLETE
Disch Cleanup Status Date:	9/16/2010
Cleanup Work Status:	COMPLETED
Information Source:	D - DISCHARGE NOTIFICATION
Other Source Description:	Not reported
Elig Indicator:	I - INELIGIBLE
Site Manager:	HEINTZ_C
Site Mgr End Date:	9/16/2010
Tank Office:	PCLP29 - HILLSBOROUGH ENVIRONM
Contaminated Drinking Wells:	Not reported
Contaminated Monitoring Well:	No
Contaminated Soil:	Yes
Contaminated Surface Water:	No
Contaminated Ground Water:	No
Pollutant:	B - Unleaded Gas
Pollutant Other Description:	Not reported
Gallons Discharged:	Not reported
Discharge Date:	12/28/2009
Pct Discharge Combined With:	Not reported
Cleanup Required:	R - CLEANUP REQUIRED
Discharge Cleanup Status:	NFA - NFA COMPLETE
Disch Cleanup Status Date:	9/16/2010
Cleanup Work Status:	COMPLETED
Information Source:	D - DISCHARGE NOTIFICATION
Other Source Description:	Not reported
Elig Indicator:	I - INELIGIBLE
Site Manager:	HEINTZ_C
Site Mgr End Date:	9/16/2010
Tank Office:	PCLP29 - HILLSBOROUGH ENVIRONM
Contaminated Drinking Wells:	Not reported
Contaminated Monitoring Well:	No
Contaminated Soil:	Yes
Contaminated Surface Water:	No
Contaminated Ground Water:	No
Pollutant:	D - Vehicular Diesel
Pollutant Other Description:	Not reported

DRAFT

CITGO-PLANT CITY #796 (Continued) **U004158307**

Gallons Discharged: Not reported

Task Information:

District:	SWD
Facility ID:	8732462
Facility Status:	OPEN
Facility Type:	A - Retail Station -
County:	HILLSBOROUGH
County ID:	29
Cleanup Eligibility Status:	I
Source Effective Date:	Not reported
Discharge Date:	12-01-1988
Cleanup Required:	N - NO CLEANUP REQUIRED
Discharge Cleanup Status:	NREQ - CLEANUP NOT REQUIRED
Disch Cleanup Status Date:	05-29-2001
SRC Action Type:	-
SRC Submit Date:	Not reported
SRC Review Date:	Not reported
SRC Completion Status:	-
SRC Issue Date:	Not reported
SRC Comment:	Not reported
Cleanup Work Status:	COMPLETED
Site Mgr:	MCKELVEY_M
Site Mgr End Date:	03-11-1999
Tank Office:	PCLP29 - Hillsborough County
SR Task ID:	Not reported
SR Cleanup Responsible:	-
SR Funding Eligibility Type:	-
SR Actual Cost:	Not reported
SR Completion Date:	Not reported
SR Payment Date:	Not reported
SR Oral Date:	Not reported
SR Written Date:	Not reported
SR Soil Removal:	Not reported
SR Free Product Removal:	Not reported
SR Soil Tonnage Removed:	Not reported
SR Soil Treatment:	Not reported
SR Other Treatment:	Not reported
SR Alternate Proc Received Date:	Not reported
SR Alternate Procedure Status:	Not reported
SR Alternate Procedure Status Date:	Not reported
SR Alternate Procedure Comments:	Not reported
SA Task ID:	47837
SA Cleanup Responsible:	-
SA Funding Eligibility Type:	-
SA Actual Cost:	Not reported
SA Completion Date:	Not reported
SA Payment Date:	Not reported
RAP Task ID:	47838
RAP Cleanup Responsible ID:	ST - STATE
RAP Funding Eligibility Type:	-
RAP Actual Cost:	Not reported
RAP Completion Date:	Not reported
RAP Payment Date:	Not reported
RAP Last Order Approved:	Not reported
RA Task ID:	47839
RA Cleanup Responsible:	ST - STATE
RA Funding Eligibility Type:	-

DRAFT

CITGO-PLANT CITY #796 (Continued) **U004158307**

RA Years to Complete:	Not reported
RA Actual Cost:	Not reported
District:	SWD
Facility ID:	8732462
Facility Status:	OPEN
Facility Type:	A - Retail Station -
County:	HILLSBOROUGH
County ID:	29
Cleanup Eligibility Status:	I
Source Effective Date:	Not reported
Discharge Date:	12-13-1993
Cleanup Required:	N - NO CLEANUP REQUIRED
Discharge Cleanup Status:	NREQ - CLEANUP NOT REQUIRED
Disch Cleanup Status Date:	08-25-2003
SRC Action Type:	-
SRC Submit Date:	Not reported
SRC Review Date:	Not reported
SRC Completion Status:	-
SRC Issue Date:	Not reported
SRC Comment:	Not reported
Cleanup Work Status:	COMPLETED
Site Mgr:	HEINTZ_C
Site Mgr End Date:	08-25-2003
Tank Office:	PCLP29 - Hillsborough County
SR Task ID:	47836
SR Cleanup Responsible:	RP - RESPONSIBLE PARTY
SR Funding Eligibility Type:	-
SR Actual Cost:	Not reported
SR Completion Date:	Not reported
SR Payment Date:	Not reported
SR Oral Date:	Not reported
SR Written Date:	12-22-1993
SR Soil Removal:	Y
SR Free Product Removal:	Not reported
SR Soil Tonnage Removed:	22
SR Soil Treatment:	Y
SR Other Treatment:	Not reported
SR Alternate Proc Received Date:	Not reported
SR Alternate Procedure Status:	Not reported
SR Alternate Procedure Status Date:	Not reported
SR Alternate Procedure Comments:	Not reported
SA Task ID:	71803
SA Cleanup Responsible:	RP - RESPONSIBLE PARTY
SA Funding Eligibility Type:	-
SA Actual Cost:	Not reported
SA Completion Date:	Not reported
SA Payment Date:	Not reported
RAP Task ID:	Not reported
RAP Cleanup Responsible ID:	-
RAP Funding Eligibility Type:	-
RAP Actual Cost:	Not reported
RAP Completion Date:	Not reported
RAP Payment Date:	Not reported
RAP Last Order Approved:	Not reported
RA Task ID:	Not reported
RA Cleanup Responsible:	-
RA Funding Eligibility Type:	-

DRAFT

CITGO-PLANT CITY #796 (Continued) **U004158307**

RA Years to Complete:	Not reported
RA Actual Cost:	Not reported
District:	SWD
Facility ID:	8732462
Facility Status:	OPEN
Facility Type:	A - Retail Station -
County:	HILLSBOROUGH
County ID:	29
Cleanup Eligibility Status:	I
Source Effective Date:	09-01-2010
Discharge Date:	12-28-2009
Cleanup Required:	R - CLEANUP REQUIRED
Discharge Cleanup Status:	NFA - NFA COMPLETE
Disch Cleanup Status Date:	09-16-2010
SRC Action Type:	NFA - NO FURTHER ACTION
SRC Submit Date:	08-27-2010
SRC Review Date:	09-01-2010
SRC Completion Status:	A - APPROVED
SRC Issue Date:	09-16-2010
SRC Comment:	Not reported
Cleanup Work Status:	COMPLETED
Site Mgr:	HEINTZ_C
Site Mgr End Date:	09-16-2010
Tank Office:	PCLP29 - Hillsborough County
SR Task ID:	86432
SR Cleanup Responsible:	RP - RESPONSIBLE PARTY
SR Funding Eligibility Type:	-
SR Actual Cost:	Not reported
SR Completion Date:	Not reported
SR Payment Date:	Not reported
SR Oral Date:	Not reported
SR Written Date:	07-16-2010
SR Soil Removal:	Y
SR Free Product Removal:	N
SR Soil Tonnage Removed:	3
SR Soil Treatment:	Y
SR Other Treatment:	Not reported
SR Alternate Proc Received Date:	Not reported
SR Alternate Procedure Status:	Not reported
SR Alternate Procedure Status Date:	Not reported
SR Alternate Procedure Comments:	Not reported
SA Task ID:	86224
SA Cleanup Responsible:	RP - RESPONSIBLE PARTY
SA Funding Eligibility Type:	-
SA Actual Cost:	Not reported
SA Completion Date:	Not reported
SA Payment Date:	Not reported
RAP Task ID:	Not reported
RAP Cleanup Responsible ID:	-
RAP Funding Eligibility Type:	-
RAP Actual Cost:	Not reported
RAP Completion Date:	Not reported
RAP Payment Date:	Not reported
RAP Last Order Approved:	Not reported
RA Task ID:	86441
RA Cleanup Responsible:	RP - RESPONSIBLE PARTY
RA Funding Eligibility Type:	-

DRAFT

CITGO-PLANT CITY #796 (Continued) **U004158307**

RA Years to Complete: 0
RA Actual Cost: Not reported

Click here for Florida Oculus:

UST:
Facility ID: 8732462
Name: CITGO-PLANT CITY #796
Address: 5117 HWY 29 W
City,State,Zip: PLANT CITY, FL 33566
Facility Phone: 8136814279
Facility Status: OPEN
Facility Type: A
Type Description: Retail Station
Depco: C
Region: STATE
Positioning Method: AGPS
Latitude/Longitude: 28 1 14 / 82 11 11

UST:
Tank ID: 7
Tank Capacity: 1000
Tank Location: UNDERGROUND
Tank Status: B-Removed from Site
Status Date: 08/01/1998
Install Date: Not reported
Substance: A
Content Description: Leaded Gas
Vessel Indicator: TANK
DEP Contractor: C

Owner:
Owner ID: 922
Owner Name: AUTOMATED PETROLEUM & ENERGY CO INC (APEC)
Owner Address: PO BOX 1110
Owner Address 2: ATTN: STORAGE TANK REGIS
Owner City,State,Zip: Brandon, FL 33509
Owner Contact: BILL MCKNIGHT | RICK HERWEH
Owner Phone: 8136814279

Construction:
Tank ID: 5
Construction Category: N
Construction Description: Flow shut-Off

Tank ID: 6
Construction Category: N
Construction Description: Flow shut-Off

Tank ID: 5
Construction Category: C
Construction Description: Steel

Tank ID: 5
Construction Category: M
Construction Description: Spill containment bucket

DRAFT

CITGO-PLANT CITY #796 (Continued) **U004158307**

Tank ID: 5
Construction Category: O
Construction Description: Tight fill

Tank ID: 5
Construction Category: R
Construction Description: Double wall - tank jacket

Tank ID: 6
Construction Category: C
Construction Description: Steel

Tank ID: 6
Construction Category: M
Construction Description: Spill containment bucket

Tank ID: 6
Construction Category: O
Construction Description: Tight fill

Tank ID: 6
Construction Category: R
Construction Description: Double wall - tank jacket

Tank ID: 6
Construction Category: L
Construction Description: Compartmented

Tank ID: 5
Construction Category: L
Construction Description: Compartmented

Piping:
Tank ID: 5
Piping Category: N
Piping Description: Approved synthetic material

Tank ID: 5
Piping Category: M
Piping Description: Double wall - pipe jacket

Tank ID: 5
Piping Category: J
Piping Description: Pressurized piping system

Tank ID: 5
Piping Category: K
Piping Description: Dispenser liners

Tank ID: 6
Piping Category: N
Piping Description: Approved synthetic material

Tank ID: 6
Piping Category: M
Piping Description: Double wall - pipe jacket

DRAFT

CITGO-PLANT CITY #796 (Continued) **U004158307**

Tank ID: 6
Piping Category: J
Piping Description: Pressurized piping system

Tank ID: 6
Piping Category: K
Piping Description: Dispenser liners

Monitoring:
Tank ID: 5
Petro Monitoring Category: 2
Monitoring Description: Visual inspect pipe sumps

Tank ID: 5
Petro Monitoring Category: 4
Monitoring Description: Visual inspect dispenser liners

Tank ID: 6
Petro Monitoring Category: 2
Monitoring Description: Visual inspect pipe sumps

Tank ID: 6
Petro Monitoring Category: 4
Monitoring Description: Visual inspect dispenser liners

Tank ID: 5
Petro Monitoring Category: F
Monitoring Description: Monitor dbl wall tank space

Tank ID: 5
Petro Monitoring Category: H
Monitoring Description: Mechanical line leak detector

Tank ID: 5
Petro Monitoring Category: K
Monitoring Description: Monitor dbl wall pipe space

Tank ID: 6
Petro Monitoring Category: F
Monitoring Description: Monitor dbl wall tank space

Tank ID: 6
Petro Monitoring Category: H
Monitoring Description: Mechanical line leak detector

Tank ID: 6
Petro Monitoring Category: K
Monitoring Description: Monitor dbl wall pipe space

Tank ID: 5
Petro Monitoring Category: L
Monitoring Description: Automatic tank gauging - USTs

Tank ID: 6
Petro Monitoring Category: L
Monitoring Description: Automatic tank gauging - USTs

DRAFT

CITGO-PLANT CITY #796 (Continued) **U004158307**

Tank ID: 8
Tank Capacity: 1000
Tank Location: UNDERGROUND
Tank Status: B-Removed from Site
Status Date: 07/01/1998
Install Date: Not reported
Substance: B
Content Description: Unleaded Gas
Vessel Indicator: TANK
DEP Contractor: C

Owner:
Owner ID: 922
Owner Name: AUTOMATED PETROLEUM & ENERGY CO INC (APEC)
Owner Address: PO BOX 1110
Owner Address 2: ATTN: STORAGE TANK REGIS
Owner City,State,Zip: Brandon, FL 33509
Owner Contact: BILL MCKNIGHT | RICK HERWEH
Owner Phone: 8136814279

Construction:
Tank ID: 5
Construction Category: N
Construction Description: Flow shut-Off

Tank ID: 6
Construction Category: N
Construction Description: Flow shut-Off

Tank ID: 5
Construction Category: C
Construction Description: Steel

Tank ID: 5
Construction Category: M
Construction Description: Spill containment bucket

Tank ID: 5
Construction Category: O
Construction Description: Tight fill

Tank ID: 5
Construction Category: R
Construction Description: Double wall - tank jacket

Tank ID: 6
Construction Category: C
Construction Description: Steel

Tank ID: 6
Construction Category: M
Construction Description: Spill containment bucket

Tank ID: 6
Construction Category: O
Construction Description: Tight fill

DRAFT

CITGO-PLANT CITY #796 (Continued) **U004158307**

Tank ID: 6
Construction Category: R
Construction Description: Double wall - tank jacket

Tank ID: 6
Construction Category: L
Construction Description: Compartmented

Tank ID: 5
Construction Category: L
Construction Description: Compartmented

Piping:
Tank ID: 5
Piping Category: N
Piping Description: Approved synthetic material

Tank ID: 5
Piping Category: M
Piping Description: Double wall - pipe jacket

Tank ID: 5
Piping Category: J
Piping Description: Pressurized piping system

Tank ID: 5
Piping Category: K
Piping Description: Dispenser liners

Tank ID: 6
Piping Category: N
Piping Description: Approved synthetic material

Tank ID: 6
Piping Category: M
Piping Description: Double wall - pipe jacket

Tank ID: 6
Piping Category: J
Piping Description: Pressurized piping system

Tank ID: 6
Piping Category: K
Piping Description: Dispenser liners

Monitoring:
Tank ID: 5
Petro Monitoring Category: 2
Monitoring Description: Visual inspect pipe sumps

Tank ID: 5
Petro Monitoring Category: 4
Monitoring Description: Visual inspect dispenser liners

Tank ID: 6
Petro Monitoring Category: 2

DRAFT

CITGO-PLANT CITY #796 (Continued) **U004158307**

Monitoring Description: Visual inspect pipe sumps

Tank ID: 6
Petro Monitoring Category: 4
Monitoring Description: Visual inspect dispenser liners

Tank ID: 5
Petro Monitoring Category: F
Monitoring Description: Monitor dbl wall tank space

Tank ID: 5
Petro Monitoring Category: H
Monitoring Description: Mechanical line leak detector

Tank ID: 5
Petro Monitoring Category: K
Monitoring Description: Monitor dbl wall pipe space

Tank ID: 6
Petro Monitoring Category: F
Monitoring Description: Monitor dbl wall tank space

Tank ID: 6
Petro Monitoring Category: H
Monitoring Description: Mechanical line leak detector

Tank ID: 6
Petro Monitoring Category: K
Monitoring Description: Monitor dbl wall pipe space

Tank ID: 5
Petro Monitoring Category: L
Monitoring Description: Automatic tank gauging - USTs

Tank ID: 6
Petro Monitoring Category: L
Monitoring Description: Automatic tank gauging - USTs

Tank ID: 5
Tank Capacity: 12000
Tank Location: UNDERGROUND
Tank Status: U-In Service
Status Date: 08/01/1998
Install Date: 8/1/1998
Substance: B
Content Description: Unleaded Gas
Vessel Indicator: TANK
DEP Contractor: C

Owner:
Owner ID: 922
Owner Name: AUTOMATED PETROLEUM & ENERGY CO INC (APEC)
Owner Address: PO BOX 1110
Owner Address 2: ATTN: STORAGE TANK REGIS
Owner City,State,Zip: Brandon, FL 33509
Owner Contact: BILL MCKNIGHT | RICK HERWEH
Owner Phone: 8136814279

DRAFT

CITGO-PLANT CITY #796 (Continued) **U004158307**

Construction:

Tank ID:	5
Construction Category:	N
Construction Description:	Flow shut-Off
Tank ID:	6
Construction Category:	N
Construction Description:	Flow shut-Off
Tank ID:	5
Construction Category:	C
Construction Description:	Steel
Tank ID:	5
Construction Category:	M
Construction Description:	Spill containment bucket
Tank ID:	5
Construction Category:	O
Construction Description:	Tight fill
Tank ID:	5
Construction Category:	R
Construction Description:	Double wall - tank jacket
Tank ID:	6
Construction Category:	C
Construction Description:	Steel
Tank ID:	6
Construction Category:	M
Construction Description:	Spill containment bucket
Tank ID:	6
Construction Category:	O
Construction Description:	Tight fill
Tank ID:	6
Construction Category:	R
Construction Description:	Double wall - tank jacket
Tank ID:	6
Construction Category:	L
Construction Description:	Compartmented
Tank ID:	5
Construction Category:	L
Construction Description:	Compartmented

Piping:

Tank ID:	5
Piping Category:	N
Piping Description:	Approved synthetic material
Tank ID:	5
Piping Category:	M

DRAFT

CITGO-PLANT CITY #796 (Continued) **U004158307**

Piping Description: Double wall - pipe jacket

Tank ID: 5
Piping Category: J
Piping Description: Pressurized piping system

Tank ID: 5
Piping Category: K
Piping Description: Dispenser liners

Tank ID: 6
Piping Category: N
Piping Description: Approved synthetic material

Tank ID: 6
Piping Category: M
Piping Description: Double wall - pipe jacket

Tank ID: 6
Piping Category: J
Piping Description: Pressurized piping system

Tank ID: 6
Piping Category: K
Piping Description: Dispenser liners

Monitoring:
Tank ID: 5
Petro Monitoring Category: 2
Monitoring Description: Visual inspect pipe sumps

Tank ID: 5
Petro Monitoring Category: 4
Monitoring Description: Visual inspect dispenser liners

Tank ID: 6
Petro Monitoring Category: 2
Monitoring Description: Visual inspect pipe sumps

Tank ID: 6
Petro Monitoring Category: 4
Monitoring Description: Visual inspect dispenser liners

Tank ID: 5
Petro Monitoring Category: F
Monitoring Description: Monitor dbl wall tank space

Tank ID: 5
Petro Monitoring Category: H
Monitoring Description: Mechanical line leak detector

Tank ID: 5
Petro Monitoring Category: K
Monitoring Description: Monitor dbl wall pipe space

Tank ID: 6
Petro Monitoring Category: F

DRAFT

CITGO-PLANT CITY #796 (Continued) **U004158307**

Monitoring Description: Monitor dbl wall tank space

Tank ID: 6
Petro Monitoring Category: H
Monitoring Description: Mechanical line leak detector

Tank ID: 6
Petro Monitoring Category: K
Monitoring Description: Monitor dbl wall pipe space

Tank ID: 5
Petro Monitoring Category: L
Monitoring Description: Automatic tank gauging - USTs

Tank ID: 6
Petro Monitoring Category: L
Monitoring Description: Automatic tank gauging - USTs

Tank ID: 1
Tank Capacity: 8000
Tank Location: UNDERGROUND
Tank Status: B-Removed from Site
Status Date: 07/01/1998
Install Date: 12/1/1985
Substance: B
Content Description: Unleaded Gas
Vessel Indicator: TANK
DEP Contractor: C

Owner:
Owner ID: 922
Owner Name: AUTOMATED PETROLEUM & ENERGY CO INC (APEC)
Owner Address: PO BOX 1110
Owner Address 2: ATTN: STORAGE TANK REGIS
Owner City,State,Zip: Brandon, FL 33509
Owner Contact: BILL MCKNIGHT | RICK HERWEH
Owner Phone: 8136814279

Construction:
Tank ID: 5
Construction Category: N
Construction Description: Flow shut-Off

Tank ID: 6
Construction Category: N
Construction Description: Flow shut-Off

Tank ID: 5
Construction Category: C
Construction Description: Steel

Tank ID: 5
Construction Category: M
Construction Description: Spill containment bucket

Tank ID: 5

DRAFT

CITGO-PLANT CITY #796 (Continued) **U004158307**

Construction Category: O
Construction Description: Tight fill

Tank ID: 5
Construction Category: R
Construction Description: Double wall - tank jacket

Tank ID: 6
Construction Category: C
Construction Description: Steel

Tank ID: 6
Construction Category: M
Construction Description: Spill containment bucket

Tank ID: 6
Construction Category: O
Construction Description: Tight fill

Tank ID: 6
Construction Category: R
Construction Description: Double wall - tank jacket

Tank ID: 6
Construction Category: L
Construction Description: Compartmented

Tank ID: 5
Construction Category: L
Construction Description: Compartmented

Piping:
Tank ID: 5
Piping Category: N
Piping Description: Approved synthetic material

Tank ID: 5
Piping Category: M
Piping Description: Double wall - pipe jacket

Tank ID: 5
Piping Category: J
Piping Description: Pressurized piping system

Tank ID: 5
Piping Category: K
Piping Description: Dispenser liners

Tank ID: 6
Piping Category: N
Piping Description: Approved synthetic material

Tank ID: 6
Piping Category: M
Piping Description: Double wall - pipe jacket

Tank ID: 6

DRAFT

CITGO-PLANT CITY #796 (Continued) **U004158307**

Piping Category: J
Piping Description: Pressurized piping system

Tank ID: 6
Piping Category: K
Piping Description: Dispenser liners

Monitoring:
Tank ID: 5
Petro Monitoring Category: 2
Monitoring Description: Visual inspect pipe sumps

Tank ID: 5
Petro Monitoring Category: 4
Monitoring Description: Visual inspect dispenser liners

Tank ID: 6
Petro Monitoring Category: 2
Monitoring Description: Visual inspect pipe sumps

Tank ID: 6
Petro Monitoring Category: 4
Monitoring Description: Visual inspect dispenser liners

Tank ID: 5
Petro Monitoring Category: F
Monitoring Description: Monitor dbl wall tank space

Tank ID: 5
Petro Monitoring Category: H
Monitoring Description: Mechanical line leak detector

Tank ID: 5
Petro Monitoring Category: K
Monitoring Description: Monitor dbl wall pipe space

Tank ID: 6
Petro Monitoring Category: F
Monitoring Description: Monitor dbl wall tank space

Tank ID: 6
Petro Monitoring Category: H
Monitoring Description: Mechanical line leak detector

Tank ID: 6
Petro Monitoring Category: K
Monitoring Description: Monitor dbl wall pipe space

Tank ID: 5
Petro Monitoring Category: L
Monitoring Description: Automatic tank gauging - USTs

Tank ID: 6
Petro Monitoring Category: L
Monitoring Description: Automatic tank gauging - USTs

DRAFT

CITGO-PLANT CITY #796 (Continued) **U004158307**

Tank ID: 2
Tank Capacity: 8000
Tank Location: UNDERGROUND
Tank Status: B-Removed from Site
Status Date: 07/01/1998
Install Date: 12/1/1985
Substance: B
Content Description: Unleaded Gas
Vessel Indicator: TANK
DEP Contractor: C

Owner:
Owner ID: 922
Owner Name: AUTOMATED PETROLEUM & ENERGY CO INC (APEC)
Owner Address: PO BOX 1110
Owner Address 2: ATTN: STORAGE TANK REGIS
Owner City,State,Zip: Brandon, FL 33509
Owner Contact: BILL MCKNIGHT | RICK HERWEH
Owner Phone: 8136814279

Construction:
Tank ID: 5
Construction Category: N
Construction Description: Flow shut-Off

Tank ID: 6
Construction Category: N
Construction Description: Flow shut-Off

Tank ID: 5
Construction Category: C
Construction Description: Steel

Tank ID: 5
Construction Category: M
Construction Description: Spill containment bucket

Tank ID: 5
Construction Category: O
Construction Description: Tight fill

Tank ID: 5
Construction Category: R
Construction Description: Double wall - tank jacket

Tank ID: 6
Construction Category: C
Construction Description: Steel

Tank ID: 6
Construction Category: M
Construction Description: Spill containment bucket

Tank ID: 6
Construction Category: O
Construction Description: Tight fill

DRAFT

CITGO-PLANT CITY #796 (Continued) **U004158307**

Tank ID: 6
Construction Category: R
Construction Description: Double wall - tank jacket

Tank ID: 6
Construction Category: L
Construction Description: Compartmented

Tank ID: 5
Construction Category: L
Construction Description: Compartmented

Piping:
Tank ID: 5
Piping Category: N
Piping Description: Approved synthetic material

Tank ID: 5
Piping Category: M
Piping Description: Double wall - pipe jacket

Tank ID: 5
Piping Category: J
Piping Description: Pressurized piping system

Tank ID: 5
Piping Category: K
Piping Description: Dispenser liners

Tank ID: 6
Piping Category: N
Piping Description: Approved synthetic material

Tank ID: 6
Piping Category: M
Piping Description: Double wall - pipe jacket

Tank ID: 6
Piping Category: J
Piping Description: Pressurized piping system

Tank ID: 6
Piping Category: K
Piping Description: Dispenser liners

Monitoring:
Tank ID: 5
Petro Monitoring Category: 2
Monitoring Description: Visual inspect pipe sumps

Tank ID: 5
Petro Monitoring Category: 4
Monitoring Description: Visual inspect dispenser liners

Tank ID: 6
Petro Monitoring Category: 2

DRAFT

CITGO-PLANT CITY #796 (Continued) **U004158307**

Monitoring Description: Visual inspect pipe sumps

Tank ID: 6
Petro Monitoring Category: 4
Monitoring Description: Visual inspect dispenser liners

Tank ID: 5
Petro Monitoring Category: F
Monitoring Description: Monitor dbl wall tank space

Tank ID: 5
Petro Monitoring Category: H
Monitoring Description: Mechanical line leak detector

Tank ID: 5
Petro Monitoring Category: K
Monitoring Description: Monitor dbl wall pipe space

Tank ID: 6
Petro Monitoring Category: F
Monitoring Description: Monitor dbl wall tank space

Tank ID: 6
Petro Monitoring Category: H
Monitoring Description: Mechanical line leak detector

Tank ID: 6
Petro Monitoring Category: K
Monitoring Description: Monitor dbl wall pipe space

Tank ID: 5
Petro Monitoring Category: L
Monitoring Description: Automatic tank gauging - USTs

Tank ID: 6
Petro Monitoring Category: L
Monitoring Description: Automatic tank gauging - USTs

Tank ID: 3
Tank Capacity: 8000
Tank Location: UNDERGROUND
Tank Status: B-Removed from Site
Status Date: 07/01/1998
Install Date: 12/1/1985
Substance: B
Content Description: Unleaded Gas
Vessel Indicator: TANK
DEP Contractor: C

Owner:
Owner ID: 922
Owner Name: AUTOMATED PETROLEUM & ENERGY CO INC (APEC)
Owner Address: PO BOX 1110
Owner Address 2: ATTN: STORAGE TANK REGIS
Owner City,State,Zip: Brandon, FL 33509
Owner Contact: BILL MCKNIGHT | RICK HERWEH
Owner Phone: 8136814279

DRAFT

CITGO-PLANT CITY #796 (Continued) **U004158307**

Construction:

Tank ID:	5
Construction Category:	N
Construction Description:	Flow shut-Off
Tank ID:	6
Construction Category:	N
Construction Description:	Flow shut-Off
Tank ID:	5
Construction Category:	C
Construction Description:	Steel
Tank ID:	5
Construction Category:	M
Construction Description:	Spill containment bucket
Tank ID:	5
Construction Category:	O
Construction Description:	Tight fill
Tank ID:	5
Construction Category:	R
Construction Description:	Double wall - tank jacket
Tank ID:	6
Construction Category:	C
Construction Description:	Steel
Tank ID:	6
Construction Category:	M
Construction Description:	Spill containment bucket
Tank ID:	6
Construction Category:	O
Construction Description:	Tight fill
Tank ID:	6
Construction Category:	R
Construction Description:	Double wall - tank jacket
Tank ID:	6
Construction Category:	L
Construction Description:	Compartmented
Tank ID:	5
Construction Category:	L
Construction Description:	Compartmented

Piping:

Tank ID:	5
Piping Category:	N
Piping Description:	Approved synthetic material
Tank ID:	5
Piping Category:	M

DRAFT

CITGO-PLANT CITY #796 (Continued) **U004158307**

Piping Description: Double wall - pipe jacket

Tank ID: 5
Piping Category: J
Piping Description: Pressurized piping system

Tank ID: 5
Piping Category: K
Piping Description: Dispenser liners

Tank ID: 6
Piping Category: N
Piping Description: Approved synthetic material

Tank ID: 6
Piping Category: M
Piping Description: Double wall - pipe jacket

Tank ID: 6
Piping Category: J
Piping Description: Pressurized piping system

Tank ID: 6
Piping Category: K
Piping Description: Dispenser liners

Monitoring:
Tank ID: 5
Petro Monitoring Category: 2
Monitoring Description: Visual inspect pipe sumps

Tank ID: 5
Petro Monitoring Category: 4
Monitoring Description: Visual inspect dispenser liners

Tank ID: 6
Petro Monitoring Category: 2
Monitoring Description: Visual inspect pipe sumps

Tank ID: 6
Petro Monitoring Category: 4
Monitoring Description: Visual inspect dispenser liners

Tank ID: 5
Petro Monitoring Category: F
Monitoring Description: Monitor dbl wall tank space

Tank ID: 5
Petro Monitoring Category: H
Monitoring Description: Mechanical line leak detector

Tank ID: 5
Petro Monitoring Category: K
Monitoring Description: Monitor dbl wall pipe space

Tank ID: 6
Petro Monitoring Category: F

DRAFT

CITGO-PLANT CITY #796 (Continued) **U004158307**

Monitoring Description: Monitor dbl wall tank space

Tank ID: 6
Petro Monitoring Category: H
Monitoring Description: Mechanical line leak detector

Tank ID: 6
Petro Monitoring Category: K
Monitoring Description: Monitor dbl wall pipe space

Tank ID: 5
Petro Monitoring Category: L
Monitoring Description: Automatic tank gauging - USTs

Tank ID: 6
Petro Monitoring Category: L
Monitoring Description: Automatic tank gauging - USTs

Tank ID: 4
Tank Capacity: 8000
Tank Location: UNDERGROUND
Tank Status: B-Removed from Site
Status Date: 07/01/1998
Install Date: 12/1/1985
Substance: D
Content Description: Vehicular Diesel
Vessel Indicator: TANK
DEP Contractor: C

Owner:
Owner ID: 922
Owner Name: AUTOMATED PETROLEUM & ENERGY CO INC (APEC)
Owner Address: PO BOX 1110
Owner Address 2: ATTN: STORAGE TANK REGIS
Owner City,State,Zip: Brandon, FL 33509
Owner Contact: BILL MCKNIGHT | RICK HERWEH
Owner Phone: 8136814279

Construction:
Tank ID: 5
Construction Category: N
Construction Description: Flow shut-Off

Tank ID: 6
Construction Category: N
Construction Description: Flow shut-Off

Tank ID: 5
Construction Category: C
Construction Description: Steel

Tank ID: 5
Construction Category: M
Construction Description: Spill containment bucket

Tank ID: 5

DRAFT

CITGO-PLANT CITY #796 (Continued) **U004158307**

Construction Category: O
Construction Description: Tight fill

Tank ID: 5
Construction Category: R
Construction Description: Double wall - tank jacket

Tank ID: 6
Construction Category: C
Construction Description: Steel

Tank ID: 6
Construction Category: M
Construction Description: Spill containment bucket

Tank ID: 6
Construction Category: O
Construction Description: Tight fill

Tank ID: 6
Construction Category: R
Construction Description: Double wall - tank jacket

Tank ID: 6
Construction Category: L
Construction Description: Compartmented

Tank ID: 5
Construction Category: L
Construction Description: Compartmented

Piping:
Tank ID: 5
Piping Category: N
Piping Description: Approved synthetic material

Tank ID: 5
Piping Category: M
Piping Description: Double wall - pipe jacket

Tank ID: 5
Piping Category: J
Piping Description: Pressurized piping system

Tank ID: 5
Piping Category: K
Piping Description: Dispenser liners

Tank ID: 6
Piping Category: N
Piping Description: Approved synthetic material

Tank ID: 6
Piping Category: M
Piping Description: Double wall - pipe jacket

Tank ID: 6

DRAFT

CITGO-PLANT CITY #796 (Continued) **U004158307**

Piping Category: J
Piping Description: Pressurized piping system

Tank ID: 6
Piping Category: K
Piping Description: Dispenser liners

Monitoring:
Tank ID: 5
Petro Monitoring Category: 2
Monitoring Description: Visual inspect pipe sumps

Tank ID: 5
Petro Monitoring Category: 4
Monitoring Description: Visual inspect dispenser liners

Tank ID: 6
Petro Monitoring Category: 2
Monitoring Description: Visual inspect pipe sumps

Tank ID: 6
Petro Monitoring Category: 4
Monitoring Description: Visual inspect dispenser liners

Tank ID: 5
Petro Monitoring Category: F
Monitoring Description: Monitor dbl wall tank space

Tank ID: 5
Petro Monitoring Category: H
Monitoring Description: Mechanical line leak detector

Tank ID: 5
Petro Monitoring Category: K
Monitoring Description: Monitor dbl wall pipe space

Tank ID: 6
Petro Monitoring Category: F
Monitoring Description: Monitor dbl wall tank space

Tank ID: 6
Petro Monitoring Category: H
Monitoring Description: Mechanical line leak detector

Tank ID: 6
Petro Monitoring Category: K
Monitoring Description: Monitor dbl wall pipe space

Tank ID: 5
Petro Monitoring Category: L
Monitoring Description: Automatic tank gauging - USTs

Tank ID: 6
Petro Monitoring Category: L
Monitoring Description: Automatic tank gauging - USTs

DRAFT

CITGO-PLANT CITY #796 (Continued) **U004158307**

Tank ID: 6
Tank Capacity: 12000
Tank Location: UNDERGROUND
Tank Status: U-In Service
Status Date: 08/01/1998
Install Date: 8/1/1998
Substance: D
Content Description: Vehicular Diesel
Vessel Indicator: TANK
DEP Contractor: C

Owner:
Owner ID: 922
Owner Name: AUTOMATED PETROLEUM & ENERGY CO INC (APEC)
Owner Address: PO BOX 1110
Owner Address 2: ATTN: STORAGE TANK REGIS
Owner City,State,Zip: Brandon, FL 33509
Owner Contact: BILL MCKNIGHT | RICK HERWEH
Owner Phone: 8136814279

Construction:
Tank ID: 5
Construction Category: N
Construction Description: Flow shut-Off

Tank ID: 6
Construction Category: N
Construction Description: Flow shut-Off

Tank ID: 5
Construction Category: C
Construction Description: Steel

Tank ID: 5
Construction Category: M
Construction Description: Spill containment bucket

Tank ID: 5
Construction Category: O
Construction Description: Tight fill

Tank ID: 5
Construction Category: R
Construction Description: Double wall - tank jacket

Tank ID: 6
Construction Category: C
Construction Description: Steel

Tank ID: 6
Construction Category: M
Construction Description: Spill containment bucket

Tank ID: 6
Construction Category: O
Construction Description: Tight fill

DRAFT

CITGO-PLANT CITY #796 (Continued) **U004158307**

Tank ID: 6
Construction Category: R
Construction Description: Double wall - tank jacket

Tank ID: 6
Construction Category: L
Construction Description: Compartmented

Tank ID: 5
Construction Category: L
Construction Description: Compartmented

Piping:
Tank ID: 5
Piping Category: N
Piping Description: Approved synthetic material

Tank ID: 5
Piping Category: M
Piping Description: Double wall - pipe jacket

Tank ID: 5
Piping Category: J
Piping Description: Pressurized piping system

Tank ID: 5
Piping Category: K
Piping Description: Dispenser liners

Tank ID: 6
Piping Category: N
Piping Description: Approved synthetic material

Tank ID: 6
Piping Category: M
Piping Description: Double wall - pipe jacket

Tank ID: 6
Piping Category: J
Piping Description: Pressurized piping system

Tank ID: 6
Piping Category: K
Piping Description: Dispenser liners

Monitoring:
Tank ID: 5
Petro Monitoring Category: 2
Monitoring Description: Visual inspect pipe sumps

Tank ID: 5
Petro Monitoring Category: 4
Monitoring Description: Visual inspect dispenser liners

Tank ID: 6
Petro Monitoring Category: 2

DRAFT

CITGO-PLANT CITY #796 (Continued) **U004158307**

Monitoring Description: Visual inspect pipe sumps

Tank ID: 6
Petro Monitoring Category: 4
Monitoring Description: Visual inspect dispenser liners

Tank ID: 5
Petro Monitoring Category: F
Monitoring Description: Monitor dbl wall tank space

Tank ID: 5
Petro Monitoring Category: H
Monitoring Description: Mechanical line leak detector

Tank ID: 5
Petro Monitoring Category: K
Monitoring Description: Monitor dbl wall pipe space

Tank ID: 6
Petro Monitoring Category: F
Monitoring Description: Monitor dbl wall tank space

Tank ID: 6
Petro Monitoring Category: H
Monitoring Description: Mechanical line leak detector

Tank ID: 6
Petro Monitoring Category: K
Monitoring Description: Monitor dbl wall pipe space

Tank ID: 5
Petro Monitoring Category: L
Monitoring Description: Automatic tank gauging - USTs

Tank ID: 6
Petro Monitoring Category: L
Monitoring Description: Automatic tank gauging - USTs

DWM CONTAM:
Name: CITGO-PLANT CITY #796
Address: 5117 HWY 29 W
City,State,Zip: PLANT CITY, FL
Program Site Id: 8732462
Lat DD: 28
Lat MM: 1
Lat SS: 14
Long DD: 82
Long MM: 11
Long SS: 11
Office/ District: SWD
Program Area: PETROLEUM
Priority Score: Not reported
Datum: 0
Method: AGPS
Facility Status: CLOSED-STCM

DRAFT

CITGO-PLANT CITY #796 (Continued) **U004158307**

Facility Type:	Not reported
Score Effective Date:	Not reported
Score When Ranked:	Not reported
Rank:	Not reported
Operator:	Not reported
Phone:	Not reported
Name Changed:	Not reported
Addr Changed:	Not reported
Related Party ID:	Not reported
Primary RP Role:	Not reported
RP Begin Date:	Not reported
RP Name:	Not reported
RP Address1:	Not reported
RP Address2:	Not reported
RP City:	Not reported
RP State:	Not reported
RP Zip5:	Not reported
RP Zip4:	Not reported
Contact:	Not reported
RP Phone:	Not reported
RP Extension:	Not reported
Site Manager:	Not reported
Name:	CITGO-PLANT CITY #796
Address:	5117 HWY 29 W
City,State,Zip:	PLANT CITY, FL
Program Site Id:	8732462
Lat DD:	28
Lat MM:	1
Lat SS:	14
Long DD:	82
Long MM:	11
Long SS:	11
Office/ District:	SWD
Program Area:	PETROLEUM
Priority Score:	Not reported
Datum:	0
Method:	AGPS
Facility Status:	CLOSED-STCM
Facility Type:	Not reported
Score Effective Date:	Not reported
Score When Ranked:	Not reported
Rank:	Not reported
Operator:	Not reported
Phone:	Not reported
Name Changed:	Not reported
Addr Changed:	Not reported
Related Party ID:	Not reported
Primary RP Role:	Not reported
RP Begin Date:	Not reported
RP Name:	Not reported
RP Address1:	Not reported
RP Address2:	Not reported
RP City:	Not reported
RP State:	Not reported
RP Zip5:	Not reported
RP Zip4:	Not reported

DRAFT

CITGO-PLANT CITY #796 (Continued) **U004158307**

Contact:	Not reported
RP Phone:	Not reported
RP Extension:	Not reported
Site Manager:	Not reported

Name:	CITGO-PLANT CITY #796
Address:	5117 HWY 29 W
City,State,Zip:	PLANT CITY, FL
Program Site Id:	8732462
Lat DD:	28
Lat MM:	1
Lat SS:	14
Long DD:	82
Long MM:	11
Long SS:	11
Office/ District:	SWD
Program Area:	PETROLEUM
Priority Score:	Not reported
Datum:	0
Method:	AGPS
Facility Status:	CLOSED-STCM
Facility Type:	Not reported
Score Effective Date:	Not reported
Score When Ranked:	Not reported
Rank:	Not reported
Operator:	Not reported
Phone:	Not reported
Name Changed:	Not reported
Addr Changed:	Not reported
Related Party ID:	Not reported
Primary RP Role:	Not reported
RP Begin Date:	Not reported
RP Name:	Not reported
RP Address1:	Not reported
RP Address2:	Not reported
RP City:	Not reported
RP State:	Not reported
RP Zip5:	Not reported
RP Zip4:	Not reported
Contact:	Not reported
RP Phone:	Not reported
RP Extension:	Not reported
Site Manager:	Not reported

FL Financial Assurance 3:

Name:	CITGO-PLANT CITY #796
Address:	5117 HWY 29 W
City,State,Zip:	PLANT CITY, FL 33566
Region:	3
Facility ID:	8732462
Facility Phone:	8136814279
Facility Status:	OPEN
Facility Type:	A
Type Description:	Retail Station
DEP CO:	C
Finaincial Responsibility:	FULLY FUNDED TRUST
Insurance Company:	Not reported

DRAFT

CITGO-PLANT CITY #796 (Continued) **U004158307**

Effective Date: 05/31/2018
Expire Date: 01/31/2022
Owner ID: 922
Onwer Name: AUTOMATED PETROLEUM & ENERGY CO INC (APEC)
Owner Address: PO BOX 1110
Owner Address2: ATTN: STORAGE TANK REGIS
Owner City,St,Zip: Brandon, FL 33509
Contact: BILL MCKNIGHT | RICK HERWEH
Resp Party Phone: 8136814279

Name: CITGO-PLANT CITY #796
Address: 5117 HWY 29 W
City,State,Zip: PLANT CITY, FL 33566
Region: 3
Facility ID: 8732462
Facility Phone: 8136814279
Facility Status: OPEN
Facility Type: A
Type Description: Retail Station
DEP CO: C
Finaincial Responsibility: INSURANCE
Insurance Company: ACE
Effective Date: 07/17/2013
Expire Date: 07/17/2014
Owner ID: 922
Onwer Name: AUTOMATED PETROLEUM & ENERGY CO INC (APEC)
Owner Address: PO BOX 1110
Owner Address2: ATTN: STORAGE TANK REGIS
Owner City,St,Zip: Brandon, FL 33509
Contact: BILL MCKNIGHT | RICK HERWEH
Resp Party Phone: 8136814279

Name: CITGO-PLANT CITY #796
Address: 5117 HWY 29 W
City,State,Zip: PLANT CITY, FL 33566
Region: 3
Facility ID: 8732462
Facility Phone: 8136814279
Facility Status: OPEN
Facility Type: A
Type Description: Retail Station
DEP CO: C
Finaincial Responsibility: INSURANCE
Insurance Company: ACE
Effective Date: 07/17/2014
Expire Date: 07/17/2015
Owner ID: 922
Onwer Name: AUTOMATED PETROLEUM & ENERGY CO INC (APEC)
Owner Address: PO BOX 1110
Owner Address2: ATTN: STORAGE TANK REGIS
Owner City,St,Zip: Brandon, FL 33509
Contact: BILL MCKNIGHT | RICK HERWEH
Resp Party Phone: 8136814279

Name: CITGO-PLANT CITY #796
Address: 5117 HWY 29 W
City,State,Zip: PLANT CITY, FL 33566

DRAFT

CITGO-PLANT CITY #796 (Continued) **U004158307**

Region:	3
Facility ID:	8732462
Facility Phone:	8136814279
Facility Status:	OPEN
Facility Type:	A
Type Description:	Retail Station
DEP CO:	C
Finaincial Responsibility:	INSURANCE
Insurance Company:	ACE
Effective Date:	09/01/2014
Expire Date:	09/01/2015
Owner ID:	922
Onwer Name:	AUTOMATED PETROLEUM & ENERGY CO INC (APEC)
Owner Address:	PO BOX 1110
Owner Address2:	ATTN: STORAGE TANK REGIS
Owner City,St,Zip:	Brandon, FL 33509
Contact:	BILL MCKNIGHT | RICK HERWEH
Resp Party Phone:	8136814279

Name:	CITGO-PLANT CITY #796
Address:	5117 HWY 29 W
City,State,Zip:	PLANT CITY, FL 33566
Region:	3
Facility ID:	8732462
Facility Phone:	8136814279
Facility Status:	OPEN
Facility Type:	A
Type Description:	Retail Station
DEP CO:	C
Finaincial Responsibility:	INSURANCE
Insurance Company:	ACE
Effective Date:	10/07/2014
Expire Date:	10/07/2015
Owner ID:	922
Onwer Name:	AUTOMATED PETROLEUM & ENERGY CO INC (APEC)
Owner Address:	PO BOX 1110
Owner Address2:	ATTN: STORAGE TANK REGIS
Owner City,St,Zip:	Brandon, FL 33509
Contact:	BILL MCKNIGHT | RICK HERWEH
Resp Party Phone:	8136814279

Name:	CITGO-PLANT CITY #796
Address:	5117 HWY 29 W
City,State,Zip:	PLANT CITY, FL 33566
Region:	3
Facility ID:	8732462
Facility Phone:	8136814279
Facility Status:	OPEN
Facility Type:	A
Type Description:	Retail Station
DEP CO:	C
Finaincial Responsibility:	INSURANCE
Insurance Company:	FPLIPA
Effective Date:	06/01/1990
Expire Date:	10/01/1998
Owner ID:	922
Onwer Name:	AUTOMATED PETROLEUM & ENERGY CO INC (APEC)

DRAFT

CITGO-PLANT CITY #796 (Continued) **U004158307**

Owner Address: PO BOX 1110
Owner Address2: ATTN: STORAGE TANK REGIS
Owner City,St,Zip: Brandon, FL 33509
Contact: BILL MCKNIGHT | RICK HERWEH
Resp Party Phone: 8136814279

Name: CITGO-PLANT CITY #796
Address: 5117 HWY 29 W
City,State,Zip: PLANT CITY, FL 33566
Region: 3
Facility ID: 8732462
Facility Phone: 8136814279
Facility Status: OPEN
Facility Type: A
Type Description: Retail Station
DEP CO: C
Finaincial Responsibility: INSURANCE
Insurance Company: LIBERTY SURPLUS INSURANCE CORP
Effective Date: Not reported
Expire Date: Not reported
Owner ID: 922
Onwer Name: AUTOMATED PETROLEUM & ENERGY CO INC (APEC)
Owner Address: PO BOX 1110
Owner Address2: ATTN: STORAGE TANK REGIS
Owner City,St,Zip: Brandon, FL 33509
Contact: BILL MCKNIGHT | RICK HERWEH
Resp Party Phone: 8136814279

Name: CITGO-PLANT CITY #796
Address: 5117 HWY 29 W
City,State,Zip: PLANT CITY, FL 33566
Region: 3
Facility ID: 8732462
Facility Phone: 8136814279
Facility Status: OPEN
Facility Type: A
Type Description: Retail Station
DEP CO: C
Finaincial Responsibility: INSURANCE
Insurance Company: NAUTILUS INSURANCE COMPANY
Effective Date: 12/31/2016
Expire Date: 12/31/2017
Owner ID: 922
Onwer Name: AUTOMATED PETROLEUM & ENERGY CO INC (APEC)
Owner Address: PO BOX 1110
Owner Address2: ATTN: STORAGE TANK REGIS
Owner City,St,Zip: Brandon, FL 33509
Contact: BILL MCKNIGHT | RICK HERWEH
Resp Party Phone: 8136814279

Name: CITGO-PLANT CITY #796
Address: 5117 HWY 29 W
City,State,Zip: PLANT CITY, FL 33566
Region: 3
Facility ID: 8732462
Facility Phone: 8136814279
Facility Status: OPEN

DRAFT

CITGO-PLANT CITY #796 (Continued) **U004158307**

Facility Type: A
Type Description: Retail Station
DEP CO: C
Finaincial Responsibility: INSURANCE
Insurance Company: NAUTILUS INSURANCE COMPANY
Effective Date: 12/31/2017
Expire Date: 12/31/2018
Owner ID: 922
Onwer Name: AUTOMATED PETROLEUM & ENERGY CO INC (APEC)
Owner Address: PO BOX 1110
Owner Address2: ATTN: STORAGE TANK REGIS
Owner City,St,Zip: Brandon, FL 33509
Contact: BILL MCKNIGHT | RICK HERWEH
Resp Party Phone: 8136814279

Name: CITGO-PLANT CITY #796
Address: 5117 HWY 29 W
City,State,Zip: PLANT CITY, FL 33566
Region: 3
Facility ID: 8732462
Facility Phone: 8136814279
Facility Status: OPEN
Facility Type: A
Type Description: Retail Station
DEP CO: C
Finaincial Responsibility: INSURANCE
Insurance Company: SCOTTSDALE
Effective Date: 12/31/2017
Expire Date: 12/31/2018
Owner ID: 922
Onwer Name: AUTOMATED PETROLEUM & ENERGY CO INC (APEC)
Owner Address: PO BOX 1110
Owner Address2: ATTN: STORAGE TANK REGIS
Owner City,St,Zip: Brandon, FL 33509
Contact: BILL MCKNIGHT | RICK HERWEH
Resp Party Phone: 8136814279

Name: CITGO-PLANT CITY #796
Address: 5117 HWY 29 W
City,State,Zip: PLANT CITY, FL 33566
Region: 3
Facility ID: 8732462
Facility Phone: 8136814279
Facility Status: OPEN
Facility Type: A
Type Description: Retail Station
DEP CO: C
Finaincial Responsibility: INSURANCE
Insurance Company: ZURICH-AMERICAN
Effective Date: 12/31/2007
Expire Date: 12/31/2008
Owner ID: 922
Onwer Name: AUTOMATED PETROLEUM & ENERGY CO INC (APEC)
Owner Address: PO BOX 1110
Owner Address2: ATTN: STORAGE TANK REGIS
Owner City,St,Zip: Brandon, FL 33509
Contact: BILL MCKNIGHT | RICK HERWEH

DRAFT

CITGO-PLANT CITY #796 (Continued) **U004158307**

Resp Party Phone: 8136814279

Name: CITGO-PLANT CITY #796
Address: 5117 HWY 29 W
City,State,Zip: PLANT CITY, FL 33566
Region: 3
Facility ID: 8732462
Facility Phone: 8136814279
Facility Status: OPEN
Facility Type: A
Type Description: Retail Station
DEP CO: C
Finaincial Responsibility: INSURANCE
Insurance Company: ZURICH-AMERICAN
Effective Date: 12/31/2009
Expire Date: 12/31/2010
Owner ID: 922
Onwer Name: AUTOMATED PETROLEUM & ENERGY CO INC (APEC)
Owner Address: PO BOX 1110
Owner Address2: ATTN: STORAGE TANK REGIS
Owner City,St,Zip: Brandon, FL 33509
Contact: BILL MCKNIGHT | RICK HERWEH
Resp Party Phone: 8136814279

Name: CITGO-PLANT CITY #796
Address: 5117 HWY 29 W
City,State,Zip: PLANT CITY, FL 33566
Region: 3
Facility ID: 8732462
Facility Phone: 8136814279
Facility Status: OPEN
Facility Type: A
Type Description: Retail Station
DEP CO: C
Finaincial Responsibility: LETTER OF CREDIT
Insurance Company: Not reported
Effective Date: 01/31/2019
Expire Date: 01/31/2020
Owner ID: 922
Onwer Name: AUTOMATED PETROLEUM & ENERGY CO INC (APEC)
Owner Address: PO BOX 1110
Owner Address2: ATTN: STORAGE TANK REGIS
Owner City,St,Zip: Brandon, FL 33509
Contact: BILL MCKNIGHT | RICK HERWEH
Resp Party Phone: 8136814279

Name: CITGO-PLANT CITY #796
Address: 5117 HWY 29 W
City,State,Zip: PLANT CITY, FL 33566
Region: 3
Facility ID: 8732462
Facility Phone: 8136814279
Facility Status: OPEN
Facility Type: A
Type Description: Retail Station
DEP CO: C
Finaincial Responsibility: SELF-INSURANCE - LETTER FROM CHIEF FINANCIAL OFFIC

DRAFT

CITGO-PLANT CITY #796 (Continued) **U004158307**

Insurance Company:	Not reported
Effective Date:	05/31/2018
Expire Date:	05/31/2019
Owner ID:	922
Onwer Name:	AUTOMATED PETROLEUM & ENERGY CO INC (APEC)
Owner Address:	PO BOX 1110
Owner Address2:	ATTN: STORAGE TANK REGIS
Owner City,St,Zip:	Brandon, FL 33509
Contact:	BILL MCKNIGHT | RICK HERWEH
Resp Party Phone:	8136814279

---

60 **SPILLS** **S105748482**
Target Property **HIGHWAY 92 & TURKEY CREEK ROAD** **N/A**
PLANT CITY, FL

Actual: 100 ft.
Focus Map: 6

SPILLS:

Name:	Not reported
Address:	HIGHWAY 92 & TURKEY CREEK ROAD
City,State,Zip:	PLANT CITY, FL
OHMIT Incident Number:	22213
Incident Legacy:	02-4I-0692Z
On-Scene Response:	No
Criminal Indicator:	No
Hurricane Indicator:	No
Incident Date:	12/12/2002
Incident Status:	Closed
Incident Report Date:	Not reported

L61 **SUNDANCE BUG & BUGGY INC** **HAZ WASTE** **S130119155**
Target Property **4815 92 W** **N/A**
PLANT CITY, FL 33566

Site 2 of 2 in cluster L

Actual: 99 ft.
Focus Map: 5

HAZ WASTE:

Facility ID:	241291
Name:	SUNDANCE BUG & BUGGY INC
Address:	4815 92 W
City,State,Zip:	PLANT CITY, FL 33566
County:	HILLSBOROUGH
Telephone:	(813)752-4207
Email:	Not reported
Status:	O - OUT OF BUSINESS
Generator Status:	N - NOT A HAZARDOUS WASTE GENERATOR
EPA ID:	NA
Other ID:	Not reported
Old Facility ID:	2937391
SIC:	7538 - SERVICES - GENERAL AUTOMOTIVE REPAIR SHOPS
Verified:	P - VERIFICATION BY PHONE CALL
Verified Date:	05/20/2020
Hazardous Waste LBS/YEAR:	Not reported
Wastes:	0

DRAFT

62 **TURKEY CREEK ANIMAL HOSPITAL** **HAZ WASTE** **S130144620**
Target **4645 92 W** **N/A**
Property **PLANT CITY, FL 33563**

Actual: **100 ft.**
Focus Map: **6**

HAZ WASTE:

Facility ID:	40878
Name:	TURKEY CREEK ANIMAL HOSPITAL
Address:	4645 92 W
City,State,Zip:	PLANT CITY, FL 33563
County:	HILLSBOROUGH
Telephone:	(813)952-1010
Email:	Not reported
Status:	A - ACTIVE - WASTE GENERATOR
Generator Status:	N - NOT A HAZARDOUS WASTE GENERATOR
EPA ID:	NA
Other ID:	Not reported
Old Facility ID:	2907690
SIC:	0011 - UNKNOWN
Verified:	V - VERIFICATION BY ON-SITE VISIT
Verified Date:	09/04/2019
Hazardous Waste LBS/YEAR:	Not reported
Wastes:	0

---

63 **SPILLS** **S127581402**
Target **4601 WEST US HWY 92** **N/A**
Property **PLANT CITY, FL**

Actual: **101 ft.**
Focus Map: **6**

SPILLS:

Name:	Not reported
Address:	4601 WEST US HWY 92
City,State,Zip:	PLANT CITY, FL
OHMIT Incident Number:	67785
Incident Legacy:	Not reported
On-Scene Response:	No
Criminal Indicator:	No
Hurricane Indicator:	No
Incident Date:	05/27/2021
Incident Status:	Pending-HQ
Incident Report Date:	Not reported
Pollutant:	Oil-based paint, n.o.s.
Pollutants Category:	Paint
Substance Spilled:	Oil-based paint, n.o.s.
Amount Spilled (Gallons):	0
Pollutant - Unit Measure:	gallon
Incident Party Name:	Hillsborough County Fire Department dispatch
Description:	Inland
Incident Party Name:	Hillsborough County Fire Department dispatch
Description:	Inland
Incident Party Name:	Local Programs
Description:	Inland
Incident Party Name:	Local Programs
Description:	Inland
Incident Party Name:	Office of Emergency Response
Description:	Inland

DRAFT

(Continued) **S127581402**

Incident Party Name: Office of Emergency Response
Description: Inland

Incident Party Name: Phillips James
Description: Inland

Incident Party Name: Phillips James
Description: Inland

Incident Party Name: Phillips James
Description: Inland

Incident Party Name: Phillips James
Description: Inland

Incident Party Name: US Ecology
Description: Inland

Incident Party Name: US Ecology
Description: Inland

---

64 **AVA ANTHONY INC** **EDR Hist Auto** **1021476968**
Target **1106 N FORBES RD** **N/A**
Property **PLANT CITY, FL 33567**

EDR Hist Auto

Actual: **104 ft.**

Year:	Name:	Type:
1999	AVA ANTHONY INC	Convenience Stores
2000	AVA ANTHONY INC	Convenience Stores

Focus Map: **5**

---

65 **WOODARD MANOR** **FINDS** **1008042997**
5304 CINDY KAY **ECHO** **N/A**
< 1/8 **DOVER, FL 33527**
1 ft.

FINDS:

Actual: **96 ft.**

Registry ID: 110013167321

Focus Map: **5**

Click Here for FRS Facility Detail Report:

Environmental Interest/Information System:
The Safe Drinking Water Information System contains information about public water systems and their violations of EPA's drinking water regulations.

Click this hyperlink while viewing on your computer to access additional FINDS: detail in the EDR Site Report.

ECHO:
Envid: 1008042997

DRAFT

WOODARD MANOR (Continued) **1008042997**

Registry ID: 110013167321
DFR URL: http://echo.epa.gov/detailed-facility-report?fid=110013167321
Name: WOODARD MANOR
Address: 5304 CINDY KAY
City,State,Zip: DOVER, FL 33527

F66 **DUKES FARM** **TIER 2** **S107717790**
North **1303 ROGERS ROAD** **N/A**
< 1/8 **PLANT CITY, FL 33566**
0.009 mi.
50 ft. **Site 2 of 3 in cluster F**

Actual:
100 ft.

Focus Map:
5

TIER 2:
Name: DUKES FARM
Address: 1303 ROGERS ROAD
City,State,Zip: PLANT CITY, FL 33566
Year: Not reported
Facility Id: Not reported
Active Date: 01/01/1989
Inactive Date: Not reported
Sale Pending: False
Original Date: Not reported
PLOT Source: GPS
Latitude: 28.021170
Longitude: -82.191170
LEPC District: 8
Counties: Pinellas,Pasco,Manatee,Hillsborough,
SERC: 7450
Program Level: 0
PRIME: 7450
SIC Code: 0174
SIC Code 2: Not reported
NAICS Code: 11132

Other Chemical Data:
Report Year: 1996
Tier 2 Report ID: 30301
Chemical ID: 5679
CAS Number: 74839
Chemical Name: BROMOMETHANE [METHYL BROMIDE]
Chemical Date: 1/2/1972
Average Amount: 0
Maximum Amount: 980
Location ID: 204419
Chemical State: GAS
Mixture: False
Mixture Percent: 100.00
Containter: CONV
Pressure: CONV
Temperature: CONV
Average Amount: 0
Maximum Amount: 980
Days on Site: 2
Site Plan: False
Site Plan Document: Not reported
Private Location: False
Location: Not reported

DRAFT

DUKES FARM (Continued) **S107717790**

Report Year:	1998
Tier 2 Report ID:	47545
Chemical ID:	5678
CAS Number:	74839
Chemical Name:	BROMOMETHANE [METHYL BROMIDE]
Chemical Date:	1/2/1972
Average Amount:	0
Maximum Amount:	660
Location ID:	236564
Chemical State:	LIQUID
Mixture:	False
Mixture Percent:	100.00
Containter:	CONV
Pressure:	CONV
Temperature:	CONV
Average Amount:	0
Maximum Amount:	660
Days on Site:	2
Site Plan:	False
Site Plan Document:	Not reported
Private Location:	False
Location:	Not reported

Report Year:	2000
Tier 2 Report ID:	65497
Chemical ID:	5677
CAS Number:	74839
Chemical Name:	BROMOMETHANE [METHYL BROMIDE]
Chemical Date:	1/2/1972
Average Amount:	0
Maximum Amount:	660
Location ID:	272061
Chemical State:	GAS
Mixture:	False
Mixture Percent:	100.00
Containter:	CONV
Pressure:	CONV
Temperature:	CONV
Average Amount:	0
Maximum Amount:	660
Days on Site:	2
Site Plan:	False
Site Plan Document:	Not reported
Private Location:	False
Location:	Not reported

Company Info:

Company Name:	DUKES FARM
Company Address:	1303 ROGERS ROAD
Company City,St,Zip:	PLANT CITY, FL 33566
Company Phone:	813-754-5210
Company Fax:	Not reported
Company Email:	Not reported
FEI Number:	591965576
Comany Contact Name:	BENSON DUKES

DRAFT

DUKES FARM (Continued) **S107717790**

Cmpny Contact Phone: 813-754-5210
Reduced Fees: False
Exempt Fees: False
Electronic Filing: False
Employee: Not reported
Comments: Not reported

67
West
< 1/8
0.011 mi.
60 ft.

GERALD P SMITH STOCK PHOTOGRAP **HAZ WASTE** **S130142619**
5302 GLEN HOWELL RD , LOT LOT 2 **N/A**
PLANT CITY, FL 33566

Actual:
92 ft.

Focus Map:
2

HAZ WASTE:
Facility ID: 38932
Name: GERALD P SMITH STOCK PHOTOGRAP
Address: 5302 GLEN HOWELL RD , LOT LOT 2
City,State,Zip: PLANT CITY, FL 33566
County: HILLSBOROUGH
Telephone: (813)754-5882
Email: Not reported
Status: O - OUT OF BUSINESS
Generator Status: - Unverified Generator Status
EPA ID: Not reported
Other ID: Not reported
Old Facility ID: 2904286
SIC: 7221 - SERVICES - PHOTGRAPHIC STUDIOS, PORTRAIT
Verified: V - VERIFICATION BY ON-SITE VISIT
Verified Date: 06/01/1995
Hazardous Waste LBS/YEAR: 0
Wastes: 0

68
NE
< 1/8
0.012 mi.
64 ft.

MAGNOLIA EXECUTIVES OFFICES **FINDS** **1009318165**
4470 US HWY 92 W **ECHO** **N/A**
PLANT CITY, FL 33563

Actual:
99 ft.

Focus Map:
6

FINDS:
Registry ID: 110024457461

Click Here for FRS Facility Detail Report:

Environmental Interest/Information System:
The Florida Integrated Environmental System Today (FIESTA) Data Maintenance (FDM) System maintains entity, environmental interest, and affiliation data.
The National Pollutant Discharge Elimination System (NPDES) module of the Integrated Compliance Information System (ICIS). Under NPDES, all facilities that discharge pollutants from any point source into waters of the United States are required to obtain a permit. The permit will likely contain limits on what can be discharged, impose monitoring and reporting requirements, and include other provisions to ensure that the discharge does not adversely affect water quality.

DRAFT

MAGNOLIA EXECUTIVES OFFICES (Continued) **1009318165**

Click this hyperlink while viewing on your computer to access additional FINDS: detail in the EDR Site Report.

ECHO:

Envid:	1009318165
Registry ID:	110024457461
DFR URL:	http://echo.epa.gov/detailed-facility-report?fid=110024457461
Name:	MAGNOLIA EXECUTIVES OFFICES
Address:	4470 US HWY 92 W
City,State,Zip:	PLANT CITY, FL 33563

B69 **CITGO-FORBES #795** **UST FINDER** **1028237746**
WNW **1665 BRANCH FORBES RD** **UST FINDER RELEASE** **N/A**
< 1/8 **PLANT CITY, FL 33565**
0.017 mi.
92 ft. **Site 2 of 11 in cluster B**

Actual:
92 ft.

Focus Map:
2

UST FINDER:

Object ID:	721393
Facility ID:	FL8733390
Name:	CITGO-FORBES #795
Address:	1665 BRANCH FORBES RD
City,State,Zip:	PLANT CITY, FL 33565
Address Match Type:	Not reported
Open USTs:	2
Closed USTs:	7
TOS USTs:	0
Population 1500ft:	95
Private Wells 1500ft:	60
Within 100yr Floodplain:	No
Land Use:	Developed, Open Space
Within SPA:	No
SPA PWS Facility ID:	Not reported
SPA Water Type:	Not reported
SPA Facility Type:	Not reported
SPA HUC12:	Not reported
Within WHPA:	Yes
WHPA PWS Facility ID:	FL6295425_1436513679
WHPA Water Type:	GW - Ground water
WHPA Facility Type:	WL - Well
WHPA HUC12:	031002050301
Facility Status:	Open UST(s)
Date of Last Inspection:	Not reported
EPA Region:	4
Tribe:	Not reported
Coordinate Source:	State
X Coord:	-82.1874999999999
Y Coord:	28.028333333
Latitude:	28.0283333333333
Longitude:	-82.1875

UST FINDER:

Object ID:	198683
Facility ID:	FL8733390
Tank ID:	FL8733390-8
Tank Status:	Open
Installation Date:	2006/08/01 15:59:59+00
Removal Date:	Not reported

DRAFT

CITGO-FORBES #795 (Continued) **1028237746**

Tank Capacity: 15000
Substances: Unleaded Gas
Tank Wall Type: Not reported

Object ID: 198684
Facility ID: FL8733390
Tank ID: FL8733390-9
Tank Status: Open
Installation Date: 2006/08/01 15:59:59+00
Removal Date: Not reported
Tank Capacity: 15000
Substances: Vehicular Diesel
Tank Wall Type: Not reported

Object ID: 214391
Facility ID: FL8733390
Tank ID: FL8733390-5
Tank Status: Closed
Installation Date: 1989/11/01 15:59:59+00
Removal Date: Not reported
Tank Capacity: 10000
Substances: Unleaded Gas
Tank Wall Type: Not reported

Object ID: 214392
Facility ID: FL8733390
Tank ID: FL8733390-6
Tank Status: Closed
Installation Date: 1989/11/01 15:59:59+00
Removal Date: Not reported
Tank Capacity: 10000
Substances: Unleaded Gas
Tank Wall Type: Not reported

Object ID: 214393
Facility ID: FL8733390
Tank ID: FL8733390-7
Tank Status: Closed
Installation Date: 1989/11/01 15:59:59+00
Removal Date: Not reported
Tank Capacity: 10000
Substances: Vehicular Diesel
Tank Wall Type: Not reported

Object ID: 283779
Facility ID: FL8733390
Tank ID: FL8733390-1
Tank Status: Closed
Installation Date: Not reported
Removal Date: Not reported
Tank Capacity: 10000
Substances: Unleaded Gas
Tank Wall Type: Not reported

Object ID: 283780
Facility ID: FL8733390
Tank ID: FL8733390-2

DRAFT

CITGO-FORBES #795 (Continued) **1028237746**

Tank Status:	Closed
Installation Date:	Not reported
Removal Date:	Not reported
Tank Capacity:	10000
Substances:	Unleaded Gas
Tank Wall Type:	Not reported
Object ID:	283781
Facility ID:	FL8733390
Tank ID:	FL8733390-3
Tank Status:	Closed
Installation Date:	Not reported
Removal Date:	Not reported
Tank Capacity:	10000
Substances:	Unleaded Gas
Tank Wall Type:	Not reported
Object ID:	283782
Facility ID:	FL8733390
Tank ID:	FL8733390-4
Tank Status:	Closed
Installation Date:	Not reported
Removal Date:	Not reported
Tank Capacity:	10000
Substances:	Unleaded Gas
Tank Wall Type:	Not reported

UST FINDER RELEASE:

Object ID:	104268
Facility ID:	FL8733390
Lust ID:	FL24312
Name:	CITGO-FORBES #795
Address:	1665 BRANCH FORBES RD
City,State,Zip:	PLANT CITY, FL 0
Address Match Type:	Not reported
Reported Date:	1989/10/25 15:59:59+00
Status:	Open
Substance:	Not reported
Population within 1500ft:	190
Domestic Wells within 1500ft:	60
Land Use:	Developed, Open Space
Within SPA:	No
SPA PWS Facility ID:	Not reported
SPA Water Type:	Not reported
SPA Facility Type:	Not reported
SPA HUC12:	Not reported
Within WHPA:	Yes
WHPA PWS Facility ID:	FL6295425_1436513679
WHPA Water Type:	GW - Ground water
WHPA Facility Type:	WL - Well
WHPA HUC12:	031002050301
Within 100yr Floodplain:	No
Tribe:	Not reported
EPA Region:	4
NFA Letter 1:	Not reported
NFA Letter 2:	Not reported

DRAFT

CITGO-FORBES #795 (Continued) **1028237746**

NFA Letter 3:	Not reported
NFA Letter 4:	Not reported
Closed With Residual Contaminate:	Not reported
Coordinate Source:	State
X Coord:	-82.1874999999999
Y Coord:	28.02833
Latitude:	28.02833
Longitude:	-82.1875

B70 **FOOD MART-PALS** **RGA LUST** **S115177073**
WNW **1665 N BRANCH FORBES RD** **N/A**
< 1/8 **PLANT CITY, FL**
0.017 mi.
92 ft. **Site 3 of 11 in cluster B**

Actual: RGA LUST:
92 ft.

2006	FOOD MART-PALS	1665 N BRANCH FORBES RD
2005	FOOD MART-PALS	1665 N BRANCH FORBES RD
2004	FOOD MART-PALS	1665 N BRANCH FORBES RD
2003	FOOD MART-PALS	1665 N BRANCH FORBES RD
2002	FOOD MART-PALS	1665 N BRANCH FORBES RD
2001	FOOD MART-PALS	1665 N BRANCH FORBES RD

Focus Map:
2

B71 **UNITED** **RGA LUST** **S115204307**
WNW **1665 N BRANCH FORBES RD** **N/A**
< 1/8 **PLANT CITY, FL**
0.017 mi.
92 ft. **Site 4 of 11 in cluster B**

Actual: RGA LUST:
92 ft.

2007	UNITED	1665 N BRANCH FORBES RD

Focus Map:
2

B72 **SHELL-FORBES #795** **LUST** **U001045352**
WNW **1665 N BRANCH FORBES RD** **UST** **N/A**
< 1/8 **PLANT CITY, FL 33565** **Financial Assurance**
0.017 mi.
92 ft. **Site 5 of 11 in cluster B**

Actual: LUST:
92 ft.

Name:	SHELL-FORBES #795
Address:	1665 N BRANCH FORBES RD
City,State,Zip:	PLANT CITY, FL 33565
Region:	STATE
Facility Id:	8733390
Facility Status:	OPEN
Facility Type:	A - Retail Station
Facility Phone:	(813)681-4279
Facility Cleanup Rank:	1656
District:	Southwest District
Lat/Long (dms):	28 1 42.2280000 / 82 11 14.8613

Focus Map:
2

SHELL-FORBES #795 (Continued) **U001045352**

Section:	22
Township:	28S
Range:	21E
Feature:	Not reported
Method:	AGPS
Datum:	0
Score:	46
Score Effective Date:	2009-01-27 00:00:00
Score When Ranked:	61
Operator:	RICK HERWEH
Name Update:	2022-03-29 00:00:00
Address Update:	2022-03-29 00:00:00

Petroleum Cleanup PCT Facility Score:

Facility Cleanup Status:	CMPL - COMPLETED
Contact:	BILL MCKNIGHT | RICK HERWEH
Contact Company:	AUTOMATED PETROLEUM & ENERGY CO INC (APEC)
Contact Address:	PO BOX 1110
Contact City/State/Zip:	Brandon, FL 33509
Phone:	(813)681-4279
Bad Address Ind:	N
State:	FL
Zip:	33565, 5769
Score:	46
Score Effective Date:	2009-01-27 00:00:00
Related Party ID:	922
Primary RP Role:	ACCOUNT OWNER
RP Begin Date:	2016-03-30
RP Zip:	1110
RP Extension:	211

Discharge Cleanup Summary:

Discharge Date:	10/25/1989
PCT Discharge Combined:	Not reported
Cleanup Required:	R - CLEANUP REQUIRED
Discharge Cleanup Status:	SRCR - SRCR COMPLETE
Disch Cleanup Status Date:	3/17/2022
Cleanup Work Status:	COMPLETED
Information Source:	D - DISCHARGE NOTIFICATION
Other Source Description:	Not reported
Eligibility Indicator:	E - ELIGIBLE
Site Manager:	KURAYAZIYADEH_N
Site Mgr End Date:	3/17/2022
Tank Office:	PCLP29 - HILLSBOROUGH ENVIRONMENTAL PROTECTION COMMISSION

Petroleum Cleanup Program Eligibility:

Facility ID:	8733390
Discharge Date:	10/25/1989
Pct Discharge Combined With:	Not reported
Cleanup Required:	R - CLEANUP REQUIRED
Discharge Cleanup Status:	SRCR - SRCR COMPLETE
Disch Cleanup Status Date:	3/17/2022
Cleanup Work Status:	COMPLETED
Information Source:	D - DISCHARGE NOTIFICATION
Other Source Description:	Not reported
Application Received Date:	8/29/1994
Cleanup Program:	C - PETROLEUM CLEANUP PARTICIPATION PROGRAM
Eligibility Status:	12/8/1995

DRAFT

SHELL-FORBES #795 (Continued) **U001045352**

Elig Status Date:	12/8/1995
Letter Of Intent Date:	8/29/1994
Redetermined:	No
Inspection Date:	3/27/1989
Site Manager:	KURAYAZIYADEH_N
Site Mgr End Date:	3/17/2022
Tank Office:	PCLP29 - HILLSBOROUGH ENVIRONMENTAL PROTECTION COMMISSION
Deductible Amount:	Not reported
Deductible Paid To Date:	0
Co-Pay Amount:	25
Co-Pay Paid To Date:	6396
Cap Amount:	400000
Facility ID:	8733390
Discharge Date:	10/25/1989
Pct Discharge Combined With:	Not reported
Cleanup Required:	R - CLEANUP REQUIRED
Discharge Cleanup Status:	SRCR - SRCR COMPLETE
Disch Cleanup Status Date:	3/17/2022
Cleanup Work Status:	COMPLETED
Information Source:	D - DISCHARGE NOTIFICATION
Other Source Description:	Not reported
Application Received Date:	12/11/1989
Cleanup Program:	C - PETROLEUM CLEANUP PARTICIPATION PROGRAM
Eligibility Status:	9/20/1996
Elig Status Date:	9/20/1996
Letter Of Intent Date:	8/20/1996
Redetermined:	No
Inspection Date:	3/27/1989
Site Manager:	KURAYAZIYADEH_N
Site Mgr End Date:	3/17/2022
Tank Office:	PCLP29 - HILLSBOROUGH ENVIRONMENTAL PROTECTION COMMISSION
Deductible Amount:	Not reported
Deductible Paid To Date:	0
Co-Pay Amount:	25
Co-Pay Paid To Date:	6396
Cap Amount:	400000
Facility ID:	8733390
Discharge Date:	10/25/1989
Pct Discharge Combined With:	Not reported
Cleanup Required:	R - CLEANUP REQUIRED
Discharge Cleanup Status:	SRCR - SRCR COMPLETE
Disch Cleanup Status Date:	3/17/2022
Cleanup Work Status:	COMPLETED
Information Source:	D - DISCHARGE NOTIFICATION
Other Source Description:	Not reported
Application Received Date:	8/29/1994
Cleanup Program:	P - PETROLEUM LIABILITY AND RESTORATION INSURANCE PROGRAM
Eligibility Status:	12/8/1995
Elig Status Date:	12/8/1995
Letter Of Intent Date:	8/29/1994
Redetermined:	No
Inspection Date:	3/27/1989
Site Manager:	KURAYAZIYADEH_N
Site Mgr End Date:	3/17/2022
Tank Office:	PCLP29 - HILLSBOROUGH ENVIRONMENTAL PROTECTION COMMISSION
Deductible Amount:	Not reported
Deductible Paid To Date:	0

DRAFT

SHELL-FORBES #795 (Continued) **U001045352**

Co-Pay Amount:	25
Co-Pay Paid To Date:	6396
Cap Amount:	400000
Facility ID:	8733390
Discharge Date:	10/25/1989
Pct Discharge Combined With:	Not reported
Cleanup Required:	R - CLEANUP REQUIRED
Discharge Cleanup Status:	SRCR - SRCR COMPLETE
Disch Cleanup Status Date:	3/17/2022
Cleanup Work Status:	COMPLETED
Information Source:	D - DISCHARGE NOTIFICATION
Other Source Description:	Not reported
Application Received Date:	12/11/1989
Cleanup Program:	P - PETROLEUM LIABILITY AND RESTORATION INSURANCE PROGRAM
Eligibility Status:	9/20/1996
Elig Status Date:	9/20/1996
Letter Of Intent Date:	8/20/1996
Redetermined:	No
Inspection Date:	3/27/1989
Site Manager:	KURAYAZIYADEH_N
Site Mgr End Date:	3/17/2022
Tank Office:	PCLP29 - HILLSBOROUGH ENVIRONMENTAL PROTECTION COMMISSION
Deductible Amount:	Not reported
Deductible Paid To Date:	0
Co-Pay Amount:	25
Co-Pay Paid To Date:	6396
Cap Amount:	400000

Contaminated Media:

Discharge Date:	10/25/1989
Pct Discharge Combined With:	Not reported
Cleanup Required:	R - CLEANUP REQUIRED
Discharge Cleanup Status:	SRCR - SRCR COMPLETE
Disch Cleanup Status Date:	3/17/2022
Cleanup Work Status:	COMPLETED
Information Source:	D - DISCHARGE NOTIFICATION
Other Source Description:	Not reported
Elig Indicator:	E - ELIGIBLE
Site Manager:	KURAYAZIYADEH_N
Site Mgr End Date:	3/17/2022
Tank Office:	PCLP29 - HILLSBOROUGH ENVIRONM
Contaminated Drinking Wells:	Not reported
Contaminated Monitoring Well:	Not reported
Contaminated Soil:	Not reported
Contaminated Surface Water:	Not reported
Contaminated Ground Water:	Not reported
Pollutant:	B - Unleaded Gas
Pollutant Other Description:	Not reported
Gallons Discharged:	Not reported

Task Information:

District:	SWD
Facility ID:	8733390
Facility Status:	OPEN
Facility Type:	A - Retail Station -
County:	HILLSBOROUGH
County ID:	29
Cleanup Eligibility Status:	E

DRAFT

SHELL-FORBES #795 (Continued) **U001045352**

Source Effective Date:	Not reported
Discharge Date:	10-25-1989
Cleanup Required:	R - CLEANUP REQUIRED
Discharge Cleanup Status:	RA - RA ONGOING
Disch Cleanup Status Date:	01-24-1995
SRC Action Type:	-
SRC Submit Date:	Not reported
SRC Review Date:	Not reported
SRC Completion Status:	-
SRC Issue Date:	Not reported
SRC Comment:	Not reported
Cleanup Work Status:	INACTIVE
Site Mgr:	COTON_V
Site Mgr End Date:	Not reported
Tank Office:	PCLP29 - Hillsborough County
SR Task ID:	47792
SR Cleanup Responsible:	RP - RESPONSIBLE PARTY
SR Funding Eligibility Type:	-
SR Actual Cost:	Not reported
SR Completion Date:	Not reported
SR Payment Date:	Not reported
SR Oral Date:	Not reported
SR Written Date:	11-22-1989
SR Soil Removal:	Y
SR Free Product Removal:	Not reported
SR Soil Tonnage Removed:	Not reported
SR Soil Treatment:	Not reported
SR Other Treatment:	Not reported
SR Alternate Proc Received Date:	Not reported
SR Alternate Procedure Status:	Not reported
SR Alternate Procedure Status Date:	Not reported
SR Alternate Procedure Comments:	Not reported
SA Task ID:	47793
SA Cleanup Responsible:	RP - RESPONSIBLE PARTY
SA Funding Eligibility Type:	-
SA Actual Cost:	Not reported
SA Completion Date:	10-01-1993
SA Payment Date:	Not reported
RAP Task ID:	47794
RAP Cleanup Responsible ID:	RP - RESPONSIBLE PARTY
RAP Funding Eligibility Type:	-
RAP Actual Cost:	Not reported
RAP Completion Date:	04-22-1994
RAP Payment Date:	Not reported
RAP Last Order Approved:	1994-04-22 00:00:00
RA Task ID:	47795
RA Cleanup Responsible:	RP - RESPONSIBLE PARTY
RA Funding Eligibility Type:	-
RA Years to Complete:	Not reported
RA Actual Cost:	Not reported

Click here for Florida Oculus:

UST:

Facility ID:	8733390
Name:	SHELL-FORBES #795
Address:	1665 N BRANCH FORBES RD

SHELL-FORBES #795 (Continued) **U001045352**

City,State,Zip: PLANT CITY, FL 33565
Facility Phone: 8136814279
Facility Status: OPEN
Facility Type: A
Type Description: Retail Station
Depco: C
Region: STATE
Positioning Method: AGPS
Latitude/Longitude: 28 1 42 / 82 11 15

UST:
Tank ID: 1
Tank Capacity: 10000
Tank Location: UNDERGROUND
Tank Status: B-Removed from Site
Status Date: 11/30/1989
Install Date: Not reported
Substance: B
Content Description: Unleaded Gas
Vessel Indicator: TANK
DEP Contractor: C

Owner:
Owner ID: 922
Owner Name: AUTOMATED PETROLEUM & ENERGY CO INC (APEC)
Owner Address: PO BOX 1110
Owner Address 2: ATTN: STORAGE TANK REGIS
Owner City,State,Zip: Brandon, FL 33509
Owner Contact: BILL MCKNIGHT | RICK HERWEH
Owner Phone: 8136814279

Construction:
Tank ID: 9
Construction Category: L
Construction Description: Compartmented

Tank ID: 8
Construction Category: C
Construction Description: Steel

Tank ID: 8
Construction Category: M
Construction Description: Spill containment bucket

Tank ID: 8
Construction Category: N
Construction Description: Flow shut-Off

Tank ID: 8
Construction Category: O
Construction Description: Tight fill

Tank ID: 8
Construction Category: R
Construction Description: Double wall - tank jacket

Tank ID: 9
Construction Category: C

DRAFT

SHELL-FORBES #795 (Continued) **U001045352**

Construction Description: Steel

Tank ID: 9
Construction Category: M
Construction Description: Spill containment bucket

Tank ID: 9
Construction Category: N
Construction Description: Flow shut-Off

Tank ID: 9
Construction Category: O
Construction Description: Tight fill

Tank ID: 9
Construction Category: R
Construction Description: Double wall - tank jacket

Piping:
Tank ID: 8
Piping Category: J
Piping Description: Pressurized piping system

Tank ID: 8
Piping Category: K
Piping Description: Dispenser liners

Tank ID: 9
Piping Category: C
Piping Description: Fiberglass

Tank ID: 9
Piping Category: F
Piping Description: Double wall

Tank ID: 9
Piping Category: J
Piping Description: Pressurized piping system

Tank ID: 9
Piping Category: K
Piping Description: Dispenser liners

Tank ID: 8
Piping Category: C
Piping Description: Fiberglass

Tank ID: 8
Piping Category: F
Piping Description: Double wall

Monitoring:
Tank ID: 8
Petro Monitoring Category: F
Monitoring Description: Monitor dbl wall tank space

DRAFT

SHELL-FORBES #795 (Continued) **U001045352**

Tank ID: 8
Petro Monitoring Category: H
Monitoring Description: Mechanical line leak detector

Tank ID: 8
Petro Monitoring Category: 4
Monitoring Description: Visual inspect dispenser liners

Tank ID: 9
Petro Monitoring Category: F
Monitoring Description: Monitor dbl wall tank space

Tank ID: 9
Petro Monitoring Category: H
Monitoring Description: Mechanical line leak detector

Tank ID: 9
Petro Monitoring Category: 4
Monitoring Description: Visual inspect dispenser liners

Tank ID: 8
Petro Monitoring Category: 2
Monitoring Description: Visual inspect pipe sumps

Tank ID: 9
Petro Monitoring Category: 2
Monitoring Description: Visual inspect pipe sumps

Tank ID: 5
Tank Capacity: 10000
Tank Location: UNDERGROUND
Tank Status: B-Removed from Site
Status Date: 09/01/2006
Install Date: 11/1/1989
Substance: B
Content Description: Unleaded Gas
Vessel Indicator: TANK
DEP Contractor: C

Owner:
Owner ID: 922
Owner Name: AUTOMATED PETROLEUM & ENERGY CO INC (APEC)
Owner Address: PO BOX 1110
Owner Address 2: ATTN: STORAGE TANK REGIS
Owner City,State,Zip: Brandon, FL 33509
Owner Contact: BILL MCKNIGHT | RICK HERWEH
Owner Phone: 8136814279

Construction:
Tank ID: 9
Construction Category: L
Construction Description: Compartmented

Tank ID: 8
Construction Category: C
Construction Description: Steel

DRAFT

SHELL-FORBES #795 (Continued) **U001045352**

Tank ID: 8
Construction Category: M
Construction Description: Spill containment bucket

Tank ID: 8
Construction Category: N
Construction Description: Flow shut-Off

Tank ID: 8
Construction Category: O
Construction Description: Tight fill

Tank ID: 8
Construction Category: R
Construction Description: Double wall - tank jacket

Tank ID: 9
Construction Category: C
Construction Description: Steel

Tank ID: 9
Construction Category: M
Construction Description: Spill containment bucket

Tank ID: 9
Construction Category: N
Construction Description: Flow shut-Off

Tank ID: 9
Construction Category: O
Construction Description: Tight fill

Tank ID: 9
Construction Category: R
Construction Description: Double wall - tank jacket

Piping:
Tank ID: 8
Piping Category: J
Piping Description: Pressurized piping system

Tank ID: 8
Piping Category: K
Piping Description: Dispenser liners

Tank ID: 9
Piping Category: C
Piping Description: Fiberglass

Tank ID: 9
Piping Category: F
Piping Description: Double wall

Tank ID: 9
Piping Category: J
Piping Description: Pressurized piping system

DRAFT

SHELL-FORBES #795 (Continued) **U001045352**

Tank ID: 9
Piping Category: K
Piping Description: Dispenser liners

Tank ID: 8
Piping Category: C
Piping Description: Fiberglass

Tank ID: 8
Piping Category: F
Piping Description: Double wall

Monitoring:
Tank ID: 8
Petro Monitoring Category: F
Monitoring Description: Monitor dbl wall tank space

Tank ID: 8
Petro Monitoring Category: H
Monitoring Description: Mechanical line leak detector

Tank ID: 8
Petro Monitoring Category: 4
Monitoring Description: Visual inspect dispenser liners

Tank ID: 9
Petro Monitoring Category: F
Monitoring Description: Monitor dbl wall tank space

Tank ID: 9
Petro Monitoring Category: H
Monitoring Description: Mechanical line leak detector

Tank ID: 9
Petro Monitoring Category: 4
Monitoring Description: Visual inspect dispenser liners

Tank ID: 8
Petro Monitoring Category: 2
Monitoring Description: Visual inspect pipe sumps

Tank ID: 9
Petro Monitoring Category: 2
Monitoring Description: Visual inspect pipe sumps

Tank ID: 2
Tank Capacity: 10000
Tank Location: UNDERGROUND
Tank Status: B-Removed from Site
Status Date: 11/30/1989
Install Date: Not reported
Substance: B
Content Description: Unleaded Gas
Vessel Indicator: TANK
DEP Contractor: C

DRAFT

SHELL-FORBES #795 (Continued) **U001045352**

Owner:
Owner ID: 922
Owner Name: AUTOMATED PETROLEUM & ENERGY CO INC (APEC)
Owner Address: PO BOX 1110
Owner Address 2: ATTN: STORAGE TANK REGIS
Owner City,State,Zip: Brandon, FL 33509
Owner Contact: BILL MCKNIGHT | RICK HERWEH
Owner Phone: 8136814279

Construction:
Tank ID: 9
Construction Category: L
Construction Description: Compartmented

Tank ID: 8
Construction Category: C
Construction Description: Steel

Tank ID: 8
Construction Category: M
Construction Description: Spill containment bucket

Tank ID: 8
Construction Category: N
Construction Description: Flow shut-Off

Tank ID: 8
Construction Category: O
Construction Description: Tight fill

Tank ID: 8
Construction Category: R
Construction Description: Double wall - tank jacket

Tank ID: 9
Construction Category: C
Construction Description: Steel

Tank ID: 9
Construction Category: M
Construction Description: Spill containment bucket

Tank ID: 9
Construction Category: N
Construction Description: Flow shut-Off

Tank ID: 9
Construction Category: O
Construction Description: Tight fill

Tank ID: 9
Construction Category: R
Construction Description: Double wall - tank jacket

Piping:
Tank ID: 8

DRAFT

SHELL-FORBES #795 (Continued) **U001045352**

Piping Category: J
Piping Description: Pressurized piping system

Tank ID: 8
Piping Category: K
Piping Description: Dispenser liners

Tank ID: 9
Piping Category: C
Piping Description: Fiberglass

Tank ID: 9
Piping Category: F
Piping Description: Double wall

Tank ID: 9
Piping Category: J
Piping Description: Pressurized piping system

Tank ID: 9
Piping Category: K
Piping Description: Dispenser liners

Tank ID: 8
Piping Category: C
Piping Description: Fiberglass

Tank ID: 8
Piping Category: F
Piping Description: Double wall

Monitoring:
Tank ID: 8
Petro Monitoring Category: F
Monitoring Description: Monitor dbl wall tank space

Tank ID: 8
Petro Monitoring Category: H
Monitoring Description: Mechanical line leak detector

Tank ID: 8
Petro Monitoring Category: 4
Monitoring Description: Visual inspect dispenser liners

Tank ID: 9
Petro Monitoring Category: F
Monitoring Description: Monitor dbl wall tank space

Tank ID: 9
Petro Monitoring Category: H
Monitoring Description: Mechanical line leak detector

Tank ID: 9
Petro Monitoring Category: 4
Monitoring Description: Visual inspect dispenser liners

Tank ID: 8

DRAFT

SHELL-FORBES #795 (Continued) **U001045352**

Petro Monitoring Category: 2
Monitoring Description: Visual inspect pipe sumps

Tank ID: 9
Petro Monitoring Category: 2
Monitoring Description: Visual inspect pipe sumps

Tank ID: 6
Tank Capacity: 10000
Tank Location: UNDERGROUND
Tank Status: B-Removed from Site
Status Date: 09/01/2006
Install Date: 11/1/1989
Substance: B
Content Description: Unleaded Gas
Vessel Indicator: TANK
DEP Contractor: C

Owner:
Owner ID: 922
Owner Name: AUTOMATED PETROLEUM & ENERGY CO INC (APEC)
Owner Address: PO BOX 1110
Owner Address 2: ATTN: STORAGE TANK REGIS
Owner City,State,Zip: Brandon, FL 33509
Owner Contact: BILL MCKNIGHT | RICK HERWEH
Owner Phone: 8136814279

Construction:
Tank ID: 9
Construction Category: L
Construction Description: Compartmented

Tank ID: 8
Construction Category: C
Construction Description: Steel

Tank ID: 8
Construction Category: M
Construction Description: Spill containment bucket

Tank ID: 8
Construction Category: N
Construction Description: Flow shut-Off

Tank ID: 8
Construction Category: O
Construction Description: Tight fill

Tank ID: 8
Construction Category: R
Construction Description: Double wall - tank jacket

Tank ID: 9
Construction Category: C
Construction Description: Steel

DRAFT

SHELL-FORBES #795 (Continued) **U001045352**

Tank ID: 9
Construction Category: M
Construction Description: Spill containment bucket

Tank ID: 9
Construction Category: N
Construction Description: Flow shut-Off

Tank ID: 9
Construction Category: O
Construction Description: Tight fill

Tank ID: 9
Construction Category: R
Construction Description: Double wall - tank jacket

Piping:
Tank ID: 8
Piping Category: J
Piping Description: Pressurized piping system

Tank ID: 8
Piping Category: K
Piping Description: Dispenser liners

Tank ID: 9
Piping Category: C
Piping Description: Fiberglass

Tank ID: 9
Piping Category: F
Piping Description: Double wall

Tank ID: 9
Piping Category: J
Piping Description: Pressurized piping system

Tank ID: 9
Piping Category: K
Piping Description: Dispenser liners

Tank ID: 8
Piping Category: C
Piping Description: Fiberglass

Tank ID: 8
Piping Category: F
Piping Description: Double wall

Monitoring:
Tank ID: 8
Petro Monitoring Category: F
Monitoring Description: Monitor dbl wall tank space

Tank ID: 8
Petro Monitoring Category: H

DRAFT

SHELL-FORBES #795 (Continued) **U001045352**

Monitoring Description: Mechanical line leak detector

Tank ID: 8
Petro Monitoring Category: 4
Monitoring Description: Visual inspect dispenser liners

Tank ID: 9
Petro Monitoring Category: F
Monitoring Description: Monitor dbl wall tank space

Tank ID: 9
Petro Monitoring Category: H
Monitoring Description: Mechanical line leak detector

Tank ID: 9
Petro Monitoring Category: 4
Monitoring Description: Visual inspect dispenser liners

Tank ID: 8
Petro Monitoring Category: 2
Monitoring Description: Visual inspect pipe sumps

Tank ID: 9
Petro Monitoring Category: 2
Monitoring Description: Visual inspect pipe sumps

Tank ID: 9
Tank Capacity: 15000
Tank Location: UNDERGROUND
Tank Status: U-In Service
Status Date: 12/06/2021
Install Date: 8/1/2006
Substance: D
Content Description: Vehicular Diesel
Vessel Indicator: TANK
DEP Contractor: C

Owner:
Owner ID: 922
Owner Name: AUTOMATED PETROLEUM & ENERGY CO INC (APEC)
Owner Address: PO BOX 1110
Owner Address 2: ATTN: STORAGE TANK REGIS
Owner City,State,Zip: Brandon, FL 33509
Owner Contact: BILL MCKNIGHT | RICK HERWEH
Owner Phone: 8136814279

Construction:
Tank ID: 9
Construction Category: L
Construction Description: Compartmented

Tank ID: 8
Construction Category: C
Construction Description: Steel

Tank ID: 8

DRAFT

SHELL-FORBES #795 (Continued) **U001045352**

Construction Category: M
Construction Description: Spill containment bucket

Tank ID: 8
Construction Category: N
Construction Description: Flow shut-Off

Tank ID: 8
Construction Category: O
Construction Description: Tight fill

Tank ID: 8
Construction Category: R
Construction Description: Double wall - tank jacket

Tank ID: 9
Construction Category: C
Construction Description: Steel

Tank ID: 9
Construction Category: M
Construction Description: Spill containment bucket

Tank ID: 9
Construction Category: N
Construction Description: Flow shut-Off

Tank ID: 9
Construction Category: O
Construction Description: Tight fill

Tank ID: 9
Construction Category: R
Construction Description: Double wall - tank jacket

Piping:
Tank ID: 8
Piping Category: J
Piping Description: Pressurized piping system

Tank ID: 8
Piping Category: K
Piping Description: Dispenser liners

Tank ID: 9
Piping Category: C
Piping Description: Fiberglass

Tank ID: 9
Piping Category: F
Piping Description: Double wall

Tank ID: 9
Piping Category: J
Piping Description: Pressurized piping system

Tank ID: 9

DRAFT

SHELL-FORBES #795 (Continued) **U001045352**

Piping Category: K
Piping Description: Dispenser liners

Tank ID: 8
Piping Category: C
Piping Description: Fiberglass

Tank ID: 8
Piping Category: F
Piping Description: Double wall

Monitoring:
Tank ID: 8
Petro Monitoring Category: F
Monitoring Description: Monitor dbl wall tank space

Tank ID: 8
Petro Monitoring Category: H
Monitoring Description: Mechanical line leak detector

Tank ID: 8
Petro Monitoring Category: 4
Monitoring Description: Visual inspect dispenser liners

Tank ID: 9
Petro Monitoring Category: F
Monitoring Description: Monitor dbl wall tank space

Tank ID: 9
Petro Monitoring Category: H
Monitoring Description: Mechanical line leak detector

Tank ID: 9
Petro Monitoring Category: 4
Monitoring Description: Visual inspect dispenser liners

Tank ID: 8
Petro Monitoring Category: 2
Monitoring Description: Visual inspect pipe sumps

Tank ID: 9
Petro Monitoring Category: 2
Monitoring Description: Visual inspect pipe sumps

Tank ID: 7
Tank Capacity: 10000
Tank Location: UNDERGROUND
Tank Status: B-Removed from Site
Status Date: 09/01/2006
Install Date: 11/1/1989
Substance: D
Content Description: Vehicular Diesel
Vessel Indicator: TANK
DEP Contractor: C

Owner:

DRAFT

SHELL-FORBES #795 (Continued) **U001045352**

Owner ID: 922
Owner Name: AUTOMATED PETROLEUM & ENERGY CO INC (APEC)
Owner Address: PO BOX 1110
Owner Address 2: ATTN: STORAGE TANK REGIS
Owner City,State,Zip: Brandon, FL 33509
Owner Contact: BILL MCKNIGHT | RICK HERWEH
Owner Phone: 8136814279

Construction:
Tank ID: 9
Construction Category: L
Construction Description: Compartmented

Tank ID: 8
Construction Category: C
Construction Description: Steel

Tank ID: 8
Construction Category: M
Construction Description: Spill containment bucket

Tank ID: 8
Construction Category: N
Construction Description: Flow shut-Off

Tank ID: 8
Construction Category: O
Construction Description: Tight fill

Tank ID: 8
Construction Category: R
Construction Description: Double wall - tank jacket

Tank ID: 9
Construction Category: C
Construction Description: Steel

Tank ID: 9
Construction Category: M
Construction Description: Spill containment bucket

Tank ID: 9
Construction Category: N
Construction Description: Flow shut-Off

Tank ID: 9
Construction Category: O
Construction Description: Tight fill

Tank ID: 9
Construction Category: R
Construction Description: Double wall - tank jacket

Piping:
Tank ID: 8
Piping Category: J

DRAFT

SHELL-FORBES #795 (Continued) **U001045352**

Piping Description: Pressurized piping system

Tank ID: 8
Piping Category: K
Piping Description: Dispenser liners

Tank ID: 9
Piping Category: C
Piping Description: Fiberglass

Tank ID: 9
Piping Category: F
Piping Description: Double wall

Tank ID: 9
Piping Category: J
Piping Description: Pressurized piping system

Tank ID: 9
Piping Category: K
Piping Description: Dispenser liners

Tank ID: 8
Piping Category: C
Piping Description: Fiberglass

Tank ID: 8
Piping Category: F
Piping Description: Double wall

Monitoring:
Tank ID: 8
Petro Monitoring Category: F
Monitoring Description: Monitor dbl wall tank space

Tank ID: 8
Petro Monitoring Category: H
Monitoring Description: Mechanical line leak detector

Tank ID: 8
Petro Monitoring Category: 4
Monitoring Description: Visual inspect dispenser liners

Tank ID: 9
Petro Monitoring Category: F
Monitoring Description: Monitor dbl wall tank space

Tank ID: 9
Petro Monitoring Category: H
Monitoring Description: Mechanical line leak detector

Tank ID: 9
Petro Monitoring Category: 4
Monitoring Description: Visual inspect dispenser liners

Tank ID: 8
Petro Monitoring Category: 2

DRAFT

SHELL-FORBES #795 (Continued) **U001045352**

Monitoring Description: Visual inspect pipe sumps

Tank ID: 9
Petro Monitoring Category: 2
Monitoring Description: Visual inspect pipe sumps

Tank ID: 4
Tank Capacity: 10000
Tank Location: UNDERGROUND
Tank Status: B-Removed from Site
Status Date: 11/30/1989
Install Date: Not reported
Substance: B
Content Description: Unleaded Gas
Vessel Indicator: TANK
DEP Contractor: C

Owner:
Owner ID: 922
Owner Name: AUTOMATED PETROLEUM & ENERGY CO INC (APEC)
Owner Address: PO BOX 1110
Owner Address 2: ATTN: STORAGE TANK REGIS
Owner City,State,Zip: Brandon, FL 33509
Owner Contact: BILL MCKNIGHT | RICK HERWEH
Owner Phone: 8136814279

Construction:
Tank ID: 9
Construction Category: L
Construction Description: Compartmented

Tank ID: 8
Construction Category: C
Construction Description: Steel

Tank ID: 8
Construction Category: M
Construction Description: Spill containment bucket

Tank ID: 8
Construction Category: N
Construction Description: Flow shut-Off

Tank ID: 8
Construction Category: O
Construction Description: Tight fill

Tank ID: 8
Construction Category: R
Construction Description: Double wall - tank jacket

Tank ID: 9
Construction Category: C
Construction Description: Steel

Tank ID: 9

DRAFT

SHELL-FORBES #795 (Continued) **U001045352**

Construction Category: M
Construction Description: Spill containment bucket

Tank ID: 9
Construction Category: N
Construction Description: Flow shut-Off

Tank ID: 9
Construction Category: O
Construction Description: Tight fill

Tank ID: 9
Construction Category: R
Construction Description: Double wall - tank jacket

Piping:
Tank ID: 8
Piping Category: J
Piping Description: Pressurized piping system

Tank ID: 8
Piping Category: K
Piping Description: Dispenser liners

Tank ID: 9
Piping Category: C
Piping Description: Fiberglass

Tank ID: 9
Piping Category: F
Piping Description: Double wall

Tank ID: 9
Piping Category: J
Piping Description: Pressurized piping system

Tank ID: 9
Piping Category: K
Piping Description: Dispenser liners

Tank ID: 8
Piping Category: C
Piping Description: Fiberglass

Tank ID: 8
Piping Category: F
Piping Description: Double wall

Monitoring:
Tank ID: 8
Petro Monitoring Category: F
Monitoring Description: Monitor dbl wall tank space

Tank ID: 8
Petro Monitoring Category: H
Monitoring Description: Mechanical line leak detector

DRAFT

SHELL-FORBES #795 (Continued) **U001045352**

Tank ID: 8
Petro Monitoring Category: 4
Monitoring Description: Visual inspect dispenser liners

Tank ID: 9
Petro Monitoring Category: F
Monitoring Description: Monitor dbl wall tank space

Tank ID: 9
Petro Monitoring Category: H
Monitoring Description: Mechanical line leak detector

Tank ID: 9
Petro Monitoring Category: 4
Monitoring Description: Visual inspect dispenser liners

Tank ID: 8
Petro Monitoring Category: 2
Monitoring Description: Visual inspect pipe sumps

Tank ID: 9
Petro Monitoring Category: 2
Monitoring Description: Visual inspect pipe sumps

Tank ID: 8
Tank Capacity: 15000
Tank Location: UNDERGROUND
Tank Status: U-In Service
Status Date: 12/06/2021
Install Date: 8/1/2006
Substance: B
Content Description: Unleaded Gas
Vessel Indicator: TANK
DEP Contractor: C

Owner:
Owner ID: 922
Owner Name: AUTOMATED PETROLEUM & ENERGY CO INC (APEC)
Owner Address: PO BOX 1110
Owner Address 2: ATTN: STORAGE TANK REGIS
Owner City,State,Zip: Brandon, FL 33509
Owner Contact: BILL MCKNIGHT | RICK HERWEH
Owner Phone: 8136814279

Construction:
Tank ID: 9
Construction Category: L
Construction Description: Compartmented

Tank ID: 8
Construction Category: C
Construction Description: Steel

Tank ID: 8
Construction Category: M
Construction Description: Spill containment bucket

DRAFT

SHELL-FORBES #795 (Continued) **U001045352**

Tank ID: 8
Construction Category: N
Construction Description: Flow shut-Off

Tank ID: 8
Construction Category: O
Construction Description: Tight fill

Tank ID: 8
Construction Category: R
Construction Description: Double wall - tank jacket

Tank ID: 9
Construction Category: C
Construction Description: Steel

Tank ID: 9
Construction Category: M
Construction Description: Spill containment bucket

Tank ID: 9
Construction Category: N
Construction Description: Flow shut-Off

Tank ID: 9
Construction Category: O
Construction Description: Tight fill

Tank ID: 9
Construction Category: R
Construction Description: Double wall - tank jacket

Piping:
Tank ID: 8
Piping Category: J
Piping Description: Pressurized piping system

Tank ID: 8
Piping Category: K
Piping Description: Dispenser liners

Tank ID: 9
Piping Category: C
Piping Description: Fiberglass

Tank ID: 9
Piping Category: F
Piping Description: Double wall

Tank ID: 9
Piping Category: J
Piping Description: Pressurized piping system

Tank ID: 9
Piping Category: K
Piping Description: Dispenser liners

DRAFT

SHELL-FORBES #795 (Continued) **U001045352**

Tank ID: 8
Piping Category: C
Piping Description: Fiberglass

Tank ID: 8
Piping Category: F
Piping Description: Double wall

Monitoring:
Tank ID: 8
Petro Monitoring Category: F
Monitoring Description: Monitor dbl wall tank space

Tank ID: 8
Petro Monitoring Category: H
Monitoring Description: Mechanical line leak detector

Tank ID: 8
Petro Monitoring Category: 4
Monitoring Description: Visual inspect dispenser liners

Tank ID: 9
Petro Monitoring Category: F
Monitoring Description: Monitor dbl wall tank space

Tank ID: 9
Petro Monitoring Category: H
Monitoring Description: Mechanical line leak detector

Tank ID: 9
Petro Monitoring Category: 4
Monitoring Description: Visual inspect dispenser liners

Tank ID: 8
Petro Monitoring Category: 2
Monitoring Description: Visual inspect pipe sumps

Tank ID: 9
Petro Monitoring Category: 2
Monitoring Description: Visual inspect pipe sumps

Tank ID: 3
Tank Capacity: 10000
Tank Location: UNDERGROUND
Tank Status: B-Removed from Site
Status Date: 11/30/1989
Install Date: Not reported
Substance: B
Content Description: Unleaded Gas
Vessel Indicator: TANK
DEP Contractor: C

Owner:
Owner ID: 922
Owner Name: AUTOMATED PETROLEUM & ENERGY CO INC (APEC)
Owner Address: PO BOX 1110

DRAFT

SHELL-FORBES #795 (Continued) **U001045352**

Owner Address 2: ATTN: STORAGE TANK REGIS
Owner City,State,Zip: Brandon, FL 33509
Owner Contact: BILL MCKNIGHT | RICK HERWEH
Owner Phone: 8136814279

Construction:
Tank ID: 9
Construction Category: L
Construction Description: Compartmented

Tank ID: 8
Construction Category: C
Construction Description: Steel

Tank ID: 8
Construction Category: M
Construction Description: Spill containment bucket

Tank ID: 8
Construction Category: N
Construction Description: Flow shut-Off

Tank ID: 8
Construction Category: O
Construction Description: Tight fill

Tank ID: 8
Construction Category: R
Construction Description: Double wall - tank jacket

Tank ID: 9
Construction Category: C
Construction Description: Steel

Tank ID: 9
Construction Category: M
Construction Description: Spill containment bucket

Tank ID: 9
Construction Category: N
Construction Description: Flow shut-Off

Tank ID: 9
Construction Category: O
Construction Description: Tight fill

Tank ID: 9
Construction Category: R
Construction Description: Double wall - tank jacket

Piping:
Tank ID: 8
Piping Category: J
Piping Description: Pressurized piping system

Tank ID: 8

DRAFT

SHELL-FORBES #795 (Continued) **U001045352**

Piping Category: K
Piping Description: Dispenser liners

Tank ID: 9
Piping Category: C
Piping Description: Fiberglass

Tank ID: 9
Piping Category: F
Piping Description: Double wall

Tank ID: 9
Piping Category: J
Piping Description: Pressurized piping system

Tank ID: 9
Piping Category: K
Piping Description: Dispenser liners

Tank ID: 8
Piping Category: C
Piping Description: Fiberglass

Tank ID: 8
Piping Category: F
Piping Description: Double wall

Monitoring:
Tank ID: 8
Petro Monitoring Category: F
Monitoring Description: Monitor dbl wall tank space

Tank ID: 8
Petro Monitoring Category: H
Monitoring Description: Mechanical line leak detector

Tank ID: 8
Petro Monitoring Category: 4
Monitoring Description: Visual inspect dispenser liners

Tank ID: 9
Petro Monitoring Category: F
Monitoring Description: Monitor dbl wall tank space

Tank ID: 9
Petro Monitoring Category: H
Monitoring Description: Mechanical line leak detector

Tank ID: 9
Petro Monitoring Category: 4
Monitoring Description: Visual inspect dispenser liners

Tank ID: 8
Petro Monitoring Category: 2
Monitoring Description: Visual inspect pipe sumps

Tank ID: 9

DRAFT

SHELL-FORBES #795 (Continued) **U001045352**

Petro Monitoring Category: 2
Monitoring Description: Visual inspect pipe sumps

FL Financial Assurance 3:
Name: SHELL-FORBES #795
Address: 1665 N BRANCH FORBES RD
City,State,Zip: PLANT CITY, FL 33565
Region: 3
Facility ID: 8733390
Facility Phone: 8136814279
Facility Status: OPEN
Facility Type: A
Type Description: Retail Station
DEP CO: C
Finaincial Responsibility: INSURANCE
Insurance Company: ACE AMERICAN INSURANCE COMPANY
Effective Date: 10/07/2014
Expire Date: 10/07/2015
Owner ID: 922
Onwer Name: AUTOMATED PETROLEUM & ENERGY CO INC (APEC)
Owner Address: PO BOX 1110
Owner Address2: ATTN: STORAGE TANK REGIS
Owner City,St,Zip: Brandon, FL 33509
Contact: BILL MCKNIGHT | RICK HERWEH
Resp Party Phone: 8136814279

Name: SHELL-FORBES #795
Address: 1665 N BRANCH FORBES RD
City,State,Zip: PLANT CITY, FL 33565
Region: 3
Facility ID: 8733390
Facility Phone: 8136814279
Facility Status: OPEN
Facility Type: A
Type Description: Retail Station
DEP CO: C
Finaincial Responsibility: INSURANCE
Insurance Company: LIBERTY SURPLUS INSURANCE CORP
Effective Date: 03/06/2011
Expire Date: 03/06/2012
Owner ID: 922
Onwer Name: AUTOMATED PETROLEUM & ENERGY CO INC (APEC)
Owner Address: PO BOX 1110
Owner Address2: ATTN: STORAGE TANK REGIS
Owner City,St,Zip: Brandon, FL 33509
Contact: BILL MCKNIGHT | RICK HERWEH
Resp Party Phone: 8136814279

Name: SHELL-FORBES #795
Address: 1665 N BRANCH FORBES RD
City,State,Zip: PLANT CITY, FL 33565
Region: 3
Facility ID: 8733390
Facility Phone: 8136814279
Facility Status: OPEN

DRAFT

SHELL-FORBES #795 (Continued) **U001045352**

Facility Type:	A
Type Description:	Retail Station
DEP CO:	C
Finaincial Responsibility:	INSURANCE
Insurance Company:	LIBERTY SURPLUS INSURANCE CORP
Effective Date:	03/21/2016
Expire Date:	12/31/2016
Owner ID:	922
Onwer Name:	AUTOMATED PETROLEUM & ENERGY CO INC (APEC)
Owner Address:	PO BOX 1110
Owner Address2:	ATTN: STORAGE TANK REGIS
Owner City,St,Zip:	Brandon, FL 33509
Contact:	BILL MCKNIGHT | RICK HERWEH
Resp Party Phone:	8136814279

Name:	SHELL-FORBES #795
Address:	1665 N BRANCH FORBES RD
City,State,Zip:	PLANT CITY, FL 33565
Region:	3
Facility ID:	8733390
Facility Phone:	8136814279
Facility Status:	OPEN
Facility Type:	A
Type Description:	Retail Station
DEP CO:	C
Finaincial Responsibility:	INSURANCE
Insurance Company:	LIBERTY SURPLUS INSURANCE CORP
Effective Date:	Not reported
Expire Date:	Not reported
Owner ID:	922
Onwer Name:	AUTOMATED PETROLEUM & ENERGY CO INC (APEC)
Owner Address:	PO BOX 1110
Owner Address2:	ATTN: STORAGE TANK REGIS
Owner City,St,Zip:	Brandon, FL 33509
Contact:	BILL MCKNIGHT | RICK HERWEH
Resp Party Phone:	8136814279

Name:	SHELL-FORBES #795
Address:	1665 N BRANCH FORBES RD
City,State,Zip:	PLANT CITY, FL 33565
Region:	3
Facility ID:	8733390
Facility Phone:	8136814279
Facility Status:	OPEN
Facility Type:	A
Type Description:	Retail Station
DEP CO:	C
Finaincial Responsibility:	INSURANCE
Insurance Company:	NAUTILUS INSURANCE COMPANY
Effective Date:	12/31/2016
Expire Date:	12/31/2017
Owner ID:	922
Onwer Name:	AUTOMATED PETROLEUM & ENERGY CO INC (APEC)
Owner Address:	PO BOX 1110
Owner Address2:	ATTN: STORAGE TANK REGIS
Owner City,St,Zip:	Brandon, FL 33509
Contact:	BILL MCKNIGHT | RICK HERWEH

DRAFT

SHELL-FORBES #795 (Continued) **U001045352**

Resp Party Phone: 8136814279

Name: SHELL-FORBES #795
Address: 1665 N BRANCH FORBES RD
City,State,Zip: PLANT CITY, FL 33565
Region: 3
Facility ID: 8733390
Facility Phone: 8136814279
Facility Status: OPEN
Facility Type: A
Type Description: Retail Station
DEP CO: C
Finaincial Responsibility: INSURANCE
Insurance Company: SCOTTSDALE
Effective Date: 12/31/2017
Expire Date: 12/31/2018
Owner ID: 922
Onwer Name: AUTOMATED PETROLEUM & ENERGY CO INC (APEC)
Owner Address: PO BOX 1110
Owner Address2: ATTN: STORAGE TANK REGIS
Owner City,St,Zip: Brandon, FL 33509
Contact: BILL MCKNIGHT | RICK HERWEH
Resp Party Phone: 8136814279

Name: SHELL-FORBES #795
Address: 1665 N BRANCH FORBES RD
City,State,Zip: PLANT CITY, FL 33565
Region: 3
Facility ID: 8733390
Facility Phone: 8136814279
Facility Status: OPEN
Facility Type: A
Type Description: Retail Station
DEP CO: C
Finaincial Responsibility: INSURANCE
Insurance Company: ZURICH-AMERICAN
Effective Date: 03/06/2009
Expire Date: 03/06/2010
Owner ID: 922
Onwer Name: AUTOMATED PETROLEUM & ENERGY CO INC (APEC)
Owner Address: PO BOX 1110
Owner Address2: ATTN: STORAGE TANK REGIS
Owner City,St,Zip: Brandon, FL 33509
Contact: BILL MCKNIGHT | RICK HERWEH
Resp Party Phone: 8136814279

Name: SHELL-FORBES #795
Address: 1665 N BRANCH FORBES RD
City,State,Zip: PLANT CITY, FL 33565
Region: 3
Facility ID: 8733390
Facility Phone: 8136814279
Facility Status: OPEN
Facility Type: A
Type Description: Retail Station
DEP CO: C
Finaincial Responsibility: INSURANCE

DRAFT

SHELL-FORBES #795 (Continued) **U001045352**

Insurance Company:	ZURICH-AMERICAN
Effective Date:	03/06/2010
Expire Date:	03/06/2011
Owner ID:	922
Onwer Name:	AUTOMATED PETROLEUM & ENERGY CO INC (APEC)
Owner Address:	PO BOX 1110
Owner Address2:	ATTN: STORAGE TANK REGIS
Owner City,St,Zip:	Brandon, FL 33509
Contact:	BILL MCKNIGHT | RICK HERWEH
Resp Party Phone:	8136814279

Name:	SHELL-FORBES #795
Address:	1665 N BRANCH FORBES RD
City,State,Zip:	PLANT CITY, FL 33565
Region:	3
Facility ID:	8733390
Facility Phone:	8136814279
Facility Status:	OPEN
Facility Type:	A
Type Description:	Retail Station
DEP CO:	C
Finaincial Responsibility:	LETTER OF CREDIT
Insurance Company:	Not reported
Effective Date:	01/31/2019
Expire Date:	01/31/2020
Owner ID:	922
Onwer Name:	AUTOMATED PETROLEUM & ENERGY CO INC (APEC)
Owner Address:	PO BOX 1110
Owner Address2:	ATTN: STORAGE TANK REGIS
Owner City,St,Zip:	Brandon, FL 33509
Contact:	BILL MCKNIGHT | RICK HERWEH
Resp Party Phone:	8136814279

Name:	SHELL-FORBES #795
Address:	1665 N BRANCH FORBES RD
City,State,Zip:	PLANT CITY, FL 33565
Region:	3
Facility ID:	8733390
Facility Phone:	8136814279
Facility Status:	OPEN
Facility Type:	A
Type Description:	Retail Station
DEP CO:	C
Finaincial Responsibility:	LETTER OF CREDIT
Insurance Company:	Not reported
Effective Date:	05/31/2018
Expire Date:	01/31/2022
Owner ID:	922
Onwer Name:	AUTOMATED PETROLEUM & ENERGY CO INC (APEC)
Owner Address:	PO BOX 1110
Owner Address2:	ATTN: STORAGE TANK REGIS
Owner City,St,Zip:	Brandon, FL 33509
Contact:	BILL MCKNIGHT | RICK HERWEH
Resp Party Phone:	8136814279

Name:	SHELL-FORBES #795
Address:	1665 N BRANCH FORBES RD

DRAFT

SHELL-FORBES #795 (Continued) **U001045352**

City,State,Zip:	PLANT CITY, FL 33565
Region:	3
Facility ID:	8733390
Facility Phone:	8136814279
Facility Status:	OPEN
Facility Type:	A
Type Description:	Retail Station
DEP CO:	C
Finaincial Responsibility:	SELF-INSURANCE - LETTER FROM CHIEF FINANCIAL OFFIC
Insurance Company:	Not reported
Effective Date:	05/31/2018
Expire Date:	01/31/2023
Owner ID:	922
Onwer Name:	AUTOMATED PETROLEUM & ENERGY CO INC (APEC)
Owner Address:	PO BOX 1110
Owner Address2:	ATTN: STORAGE TANK REGIS
Owner City,St,Zip:	Brandon, FL 33509
Contact:	BILL MCKNIGHT | RICK HERWEH
Resp Party Phone:	8136814279

B73 **FOOD MART-PALS** **FINDS 1009803980**
WNW **1665 BRANCH FORBES RD** **ECHO N/A**
< 1/8 **PLANT CITY, FL 33565**
0.017 mi.
92 ft. **Site 6 of 11 in cluster B**

Actual:
92 ft.

Focus Map:
2

FINDS:
Registry ID: 110053900089

Click Here for FRS Facility Detail Report:

Environmental Interest/Information System:
The Safe Drinking Water Information System contains information about public water systems and their violations of EPA's drinking water regulations.
Registry ID: 110027254646

Click Here for FRS Facility Detail Report:

Environmental Interest/Information System:
The Florida Integrated Environmental System Today (FIESTA) Data Maintenance (FDM) System maintains entity, environmental interest, and affiliation data.
The Resource Conservation and Recovery Act Information System (RCRAInfo) is EPA's comprehensive information system in support of the Resource Conservation and Recovery Act (RCRA) of 1976 and the Hazardous and Solid Waste Amendments (HSWA) of 1984. It tracks many types of information about generators, transporters, treaters, storers, and disposers of hazardous waste.

Click this hyperlink while viewing on your computer to access additional FINDS: detail in the EDR Site Report.

ECHO:

Envid:	1009803980
Registry ID:	110027254646
DFR URL:	http://echo.epa.gov/detailed-facility-report?fid=110027254646
Name:	FOOD MART-PALS
Address:	1665 BRANCH FORBES RD

DRAFT

FOOD MART-PALS (Continued) **1009803980**

City,State,Zip: PLANT CITY, FL 33565

B74 **SUNOCO #208** **RGA LUST** **S115199810**
WNW **1665 N BRANCH FORBES RD** **N/A**
< 1/8 **PLANT CITY, FL**
0.017 mi.
92 ft. **Site 7 of 11 in cluster B**

Actual: RGA LUST:
92 ft.

2012	SUNOCO #208	1665 N BRANCH FORBES RD
2011	SUNOCO #208	1665 N BRANCH FORBES RD
2010	SUNOCO #208	1665 N BRANCH FORBES RD
2009	SUNOCO #208	1665 N BRANCH FORBES RD
2008	SUNOCO #208	1665 N BRANCH FORBES RD

Focus Map:
2

B75 **UNITED OIL CO INC** **EDR Hist Auto** **1020787294**
WNW **1665 BRANCH FORBES RD** **N/A**
< 1/8 **PLANT CITY, FL 33565**
0.017 mi.
92 ft. **Site 8 of 11 in cluster B**

Actual: EDR Hist Auto
92 ft.

Focus Map:
2

Year:	Name:	Type:
2010	UNITED OIL CO INC	Gasoline Service Stations

B76 **SHELL-FORBES #795** **DEDB** **S112283755**
WNW **1665 N BRANCH FORBES RD** **DWM CONTAM** **N/A**
< 1/8 **PLANT CITY, FL 33565**
0.017 mi.
92 ft. **Site 9 of 11 in cluster B**

Actual: DEDB:
92 ft.

Focus Map:
2

Name:	Not reported
Address:	1665 N BRANCH FORBES ROAD
City,State,Zip:	PLANT CITY, FL
Well Id:	290017201
Location Method:	DGPS
Florida Id:	AAE2533
Latitude:	28.028661
Longitude:	-82.1871
Well Depth:	0
Case depth:	0
Diameter:	4
Well Type:	Non-community water system
Long DD:	-8
Long MM:	2
Long SS:	187334
Lat DD:	28
Lat MM:	0
Lat SS:	28306
Permit No:	6295425
Directions:	I-4 WEST TO FORBES ROAD, TURN RIGHT, WILL BE ON LEFT. 110726-013 showed MTBE at 6.
Comments:	county approved FR , IRON FILTER MAINT. IS OWNER'S RESPON.new

DRAFT

SHELL-FORBES #795 (Continued) **S112283755**

	owner/operator Ghannad at 813-625-5644. office 813-2414610
Status:	TYPE 6 POE FR'd 8/23/18
Recheck:	Not reported
Reimbursement:	N
Tagged:	Y
Exchange:	Not reported
Alb X:	0
Alb Y:	0
Username:	OPS$BEARD_V
Time Stamp:	05/10/2002
Datum:	Nad83-90/HPGN
Scale:	0
Accuracy:	5
QA Method:	Visual QA With DOQ
Created:	Not reported
Filter status:	Not reported
Resample:	Not reported
Oculus:	Not reported
Sample ID:	980930-032
Sample Date:	09/29/1998
Analysis:	PURGEABLES
Discharge:	2
Chemical:	ETHYLENE DIBROMIDE (EDB)
Value:	0.2
Res Qual:	E
Units:	ug/L
CAS Number:	106-93-4
Facility Zip Ext:	Not reported
Method:	4
Sample Type:	Not reported
FLUWID:	Not reported
Resident Last Name:	Not reported
Job Name:	Not reported
Customer ID:	Not reported

DWM CONTAM:

Name:	SHELL-FORBES #795
Address:	1665 N BRANCH FORBES RD
City,State,Zip:	PLANT CITY, FL 33565
Program Site Id:	8733390
Lat DD:	28
Lat MM:	1
Lat SS:	42
Long DD:	82
Long MM:	11
Long SS:	15
Office/ District:	SWD
Program Area:	PETROLEUM
Priority Score:	Not reported
Datum:	0
Method:	AGPS
Facility Status:	CLOSED-STCM
Facility Type:	A - Retail Station
Score Effective Date:	2009-01-27 00:00:00
Score When Ranked:	61
Rank:	1656
Operator:	Not reported

DRAFT

SHELL-FORBES #795 (Continued) **S112283755**

Phone:	Not reported
Name Changed:	Not reported
Addr Changed:	Not reported
Related Party ID:	922
Primary RP Role:	ACCOUNT OWNER
RP Begin Date:	3/30/2016
RP Name:	AUTOMATED PETROLEUM & ENERGY CO INC (APEC)
RP Address1:	PO BOX 1110
RP Address2:	ATTN: STORAGE TANK REGIS
RP City:	BRANDON
RP State:	FL
RP Zip5:	1110
RP Zip4:	33509
Contact:	BILL MCKNIGHT | RICK HERWEH
RP Phone:	(813)681-4279
RP Extension:	211
Site Manager:	Not reported

B77 **FOOD MART-PALS** **RCRA-VSQG** **1014467047**
WNW **1665 BRANCH FORBES RD** **FLT060078243**
< 1/8 **PLANT CITY, FL 33565**
0.017 mi.
92 ft. **Site 10 of 11 in cluster B**

Actual:
92 ft.

Focus Map:
2

RCRA Listings:

Date Form Received by Agency:	20061211
Handler Name:	Food Mart-Pals
Handler Address:	BRANCH FORBES RD
Handler City,State,Zip:	PLANT CITY, FL 33565-5769
EPA ID:	FLT060078243
Contact Name:	MICHAEL R BATEMAN
Contact Address:	STATE ROAD 574 W
Contact City,State,Zip:	PLANT CITY, FL 33563-4522
Contact Telephone:	813-719-1255
Contact Fax:	Not reported
Contact Email:	Not reported
Contact Title:	P G
EPA Region:	04
Land Type:	Other
Federal Waste Generator Description:	Conditionally Exempt Small Quantity Generator
Non-Notifier:	Not reported
Biennial Report Cycle:	Not reported
Accessibility:	Not reported
Active Site Indicator:	Handler Activities
State District Owner:	Fl
State District:	SW
Mailing Address:	STATE ROAD 574 W
Mailing City,State,Zip:	PLANT CITY, FL 33563-4522
Owner Name:	Not reported
Owner Type:	Not reported
Operator Name:	Not reported
Operator Type:	Not reported
Short-Term Generator Activity:	Yes
Importer Activity:	No
Mixed Waste Generator:	No
Transporter Activity:	No
Transfer Facility Activity:	No
Recycler Activity with Storage:	No

DRAFT

FOOD MART-PALS (Continued) **1014467047**

Small Quantity On-Site Burner Exemption:	No
Smelting Melting and Refining Furnace Exemption:	No
Underground Injection Control:	No
Off-Site Waste Receipt:	No
Universal Waste Indicator:	No
Universal Waste Destination Facility:	No
Federal Universal Waste:	No
Active Site State-Reg Handler:	---
Federal Facility Indicator:	Not reported
Hazardous Secondary Material Indicator:	NN
Sub-Part K Indicator:	Not reported
2018 GPRA Permit Baseline:	Not on the Baseline
2018 GPRA Renewals Baseline:	Not on the Baseline
202 GPRA Corrective Action Baseline:	No
Subject to Corrective Action Universe:	No
Non-TSDFs Where RCRA CA has Been Imposed Universe:	No
Corrective Action Priority Ranking:	No NCAPS ranking
Environmental Control Indicator:	No
Institutional Control Indicator:	No
Human Exposure Controls Indicator:	N/A
Groundwater Controls Indicator:	N/A
Significant Non-Complier Universe:	No
Unaddressed Significant Non-Complier Universe:	No
Addressed Significant Non-Complier Universe:	No
Significant Non-Complier With a Compliance Schedule Universe:	No
Financial Assurance Required:	Not reported
Handler Date of Last Change:	20110623
Recognized Trader-Importer:	No
Recognized Trader-Exporter:	No
Importer of Spent Lead Acid Batteries:	No
Exporter of Spent Lead Acid Batteries:	No
Recycler Activity Without Storage:	Not reported
Manifest Broker:	Not reported
Sub-Part P Indicator:	No

Historic Generators:

Receive Date:	20061211
Handler Name: FOOD MART-PALS	
Federal Waste Generator Description:	Conditionally Exempt Small Quantity Generator
State District Owner:	Fl
Large Quantity Handler of Universal Waste:	No
Recognized Trader Importer:	No
Recognized Trader Exporter:	No
Spent Lead Acid Battery Importer:	No
Spent Lead Acid Battery Exporter:	No
Current Record:	Yes
Non Storage Recycler Activity:	Not reported
Electronic Manifest Broker:	Not reported

List of NAICS Codes and Descriptions:

NAICS Codes:	No NAICS Codes Found

Facility Has Received Notices of Violations:

Violations:	No Violations Found

DRAFT

FOOD MART-PALS (Continued) **1014467047**

Evaluation Action Summary:
Evaluations: No Evaluations Found

B78 **1665 CITGO-CITGO 1665 FOOD MART** **ECHO** **1027270787**
WNW **1665 BRANCH FORBES RD** **N/A**
< 1/8 **PLANT CITY, FL 33565**
0.017 mi.
92 ft. **Site 11 of 11 in cluster B**

Actual:
92 ft.

Focus Map:
2

ECHO:

Envid:	1027270787
Registry ID:	110053900089
DFR URL:	http://echo.epa.gov/detailed-facility-report?fid=110053900089
Name:	1665 CITGO-CITGO 1665 FOOD MART
Address:	1665 BRANCH FORBES RD
City,State,Zip:	PLANT CITY, FL 33565

A79 **SPEER MHP WWTF** **NPDES** **S111788423**
North **1955 BRANCH FORBES ROAD** **N/A**
< 1/8 **PLANT CITY, FL**
0.019 mi.
101 ft. **Site 2 of 2 in cluster A**

Actual:
90 ft.

Focus Map:
2

WASTEWATER:

Name:	SPEER MHP WWTF
Address:	1955 BRANCH FORBES ROAD
City,State,Zip:	PLANT CITY, FL
Facility ID:	FLA012194
Facility Type:	Domestic WWTP
Status:	Active - Existing, permitted facility/site for which effluent, reclaimed water or wastewater residual discharge into the environment and/or monitoring is taking place.
District Office:	SWHI
NPDES Permitted Site:	No
Environmental Interest:	Not reported
Owner Type:	Private
Permit Capacity:	0.016
Party Name:	Desmond Surujbali
Company Name:	Speer Mobile Home Park
RP Address:	912 Schools Landing Drive
RP Address 2:	-
RP City,Stat,Zip:	Brandon, FL 33511 -
Telephone:	8134860995
Email:	sweetlivinginc@aol.com
Issue Date:	04/06/2022
Effective Date:	04/06/2022
Expiration Date:	04/05/2027
DOC Description:	-
Latitude Degrees:	Not reported
Latitude Minutes:	Not reported
Latitude Seconds:	Not reported
Longitude Degrees:	Not reported
Longitude Minutes:	Not reported
Longitude Seconds:	Not reported
Treatment:	Extended Aeration

DRAFT

SPEER MHP WWTF (Continued) **S111788423**

Decode For Fstatus: Active
Cell Phone: -
Permit Type: Not reported
Major Minor Discharge: Not reported
Nature of Business: Not reported

---

80 **DINOSAUR WORLD ENTRY** **FINDS** **1014689014**
North **UNKNOWN** **ECHO** **N/A**
< 1/8 **PLANT CITY, FL 33565**
0.024 mi.
127 ft.

Actual:
103 ft.

FINDS:
Registry ID: 110041948729

Focus Map:
2

Click Here for FRS Facility Detail Report:

Environmental Interest/Information System:
The National Pollutant Discharge Elimination System (NPDES) module of the Integrated Compliance Information System (ICIS). Under NPDES, all facilities that discharge pollutants from any point source into waters of the United States are required to obtain a permit. The permit will likely contain limits on what can be discharged, impose monitoring and reporting requirements, and include other provisions to ensure that the discharge does not adversely affect water quality.

Click this hyperlink while viewing on your computer to access additional FINDS: detail in the EDR Site Report.

ECHO:
Envid: 1014689014
Registry ID: 110041948729
DFR URL: http://echo.epa.gov/detailed-facility-report?fid=110041948729
Name: DINOSAUR WORLD ENTRY
Address: UNKNOWN
City,State,Zip: PLANT CITY, FL 33565

D81 **JOHN CARLO I-4 TEMPORARY CBP** **FINDS** **1011420186**
North **1907 N BETHLEHEM ROAD** **N/A**
< 1/8 **PLANT CITY, FL 33565**
0.026 mi.
138 ft. **Site 2 of 3 in cluster D**

Actual:
99 ft.

FINDS:
Registry ID: 110035683800

Focus Map:
1

Click Here for FRS Facility Detail Report:

Environmental Interest/Information System:
The Florida Integrated Environmental System Today (FIESTA) Data Maintenance (FDM) System maintains entity, environmental interest, and affiliation data.

Click this hyperlink while viewing on your computer to access additional FINDS: detail in the EDR Site Report.

D82 **JOHN CARLO, INC.** **FINDS** **1012241250**
North **1907 N BETHLEHEM RD** **ECHO** **N/A**
< 1/8 **PLANT CITY, FL 33565**
0.026 mi.
138 ft. **Site 3 of 3 in cluster D**

Actual:
99 ft.

FINDS:
Registry ID: 110039610980

Focus Map:
1

Click Here for FRS Facility Detail Report:

Environmental Interest/Information System:
The Air Facility System (AFS) contains compliance and permit data for stationary sources of air pollution regulated by the EPA, state, and local air pollution agencies.
ICIS-Air (AIR) AIR is the modernization of the Air Facility System (AFS) into the Integrated Compliance Information System (ICIS). AIR contains enforcement, compliance, and permit data for stationary sources of air pollution regulated by the EPA, State, and Local air pollution agencies.

Click this hyperlink while viewing on your computer to access additional FINDS: detail in the EDR Site Report.

ECHO:
Envid: 1012241250
Registry ID: 110039610980
DFR URL: http://echo.epa.gov/detailed-facility-report?fid=110039610980
Name: JOHN CARLO, INC.
Address: 1907 N BETHLEHEM RD
City,State,Zip: PLANT CITY, FL 33565

F83 **BRATT ENTERPRISES** **HAZ WASTE** **S130040079**
North **5316 CINDY KAY** **N/A**
< 1/8 **PLANT CITY, FL 33566**
0.027 mi.
141 ft. **Site 3 of 3 in cluster F**

Actual:
99 ft.

HAZ WASTE:
Facility ID: 152520
Name: BRATT ENTERPRISES

Focus Map:
5

Address: 5316 CINDY KAY
City,State,Zip: PLANT CITY, FL 33566
County: HILLSBOROUGH
Telephone: (813)627-2600
Email: Not reported
Status: O - OUT OF BUSINESS
Generator Status: N - NOT A HAZARDOUS WASTE GENERATOR
EPA ID: Not reported
Other ID: Not reported
Old Facility ID: 2925971
SIC: 7389 - SERVICES - BUSINESS SERVICES, NEC
Verified: P - VERIFICATION BY PHONE CALL
Verified Date: 11/16/2006
Hazardous Waste LBS/YEAR: 0
Wastes: 0

N84 **HARWELL ESTATES** **FINDS** **1005834063**
West **US 92 & BETHLEHEM ROAD** **ECHO** **N/A**
< 1/8 **PLANT CITY, FL 33566**
0.027 mi.
141 ft. **Site 1 of 2 in cluster N**

Actual:
97 ft.

Focus Map:
4

FINDS:
Registry ID: 110009110194

Click Here for FRS Facility Detail Report:

Environmental Interest/Information System:
The Florida Integrated Environmental System Today (FIESTA) Data Maintenance (FDM) System maintains entity, environmental interest, and affiliation data.
The National Pollutant Discharge Elimination System (NPDES) module of the Integrated Compliance Information System (ICIS). Under NPDES, all facilities that discharge pollutants from any point source into waters of the United States are required to obtain a permit. The permit will likely contain limits on what can be discharged, impose monitoring and reporting requirements, and include other provisions to ensure that the discharge does not adversely affect water quality.

Click this hyperlink while viewing on your computer to access additional FINDS: detail in the EDR Site Report.

ECHO:
Envid: 1005834063
Registry ID: 110009110194
DFR URL: http://echo.epa.gov/detailed-facility-report?fid=110009110194
Name: HARWELL ESTATES
Address: US 92 & BETHLEHEM ROAD
City,State,Zip: PLANT CITY, FL 33566

N85 **SPILLS** **S105189510**
West **US 92 & BETHLEHEM RD** **N/A**
< 1/8 **DOVER, FL**
0.027 mi.
141 ft. **Site 2 of 2 in cluster N**

Actual:
97 ft.

Focus Map:
4

SPILLS:
Name: Not reported
Address: US 92 & BETHLEHEM RD
City,State,Zip: DOVER, FL
OHMIT Incident Number: 9163
Incident Legacy: 00-4I-0185Z
On-Scene Response: No
Criminal Indicator: No
Hurricane Indicator: No
Incident Date: 03/13/2000
Incident Status: Closed
Incident Report Date: Not reported

DRAFT

86
West
< 1/8
0.027 mi.
144 ft.

WEITZ WILLIAM KENT
5208 WARD
PLANT CITY, FL 33567

HAZ WASTE **S130147724**
N/A

Actual:
112 ft.

Focus Map:
5

HAZ WASTE:

Facility ID:	43887
Name:	WEITZ WILLIAM KENT
Address:	5208 WARD
City,State,Zip:	PLANT CITY, FL 33567
County:	HILLSBOROUGH
Telephone:	(0)-
Email:	Not reported
Status:	O - OUT OF BUSINESS
Generator Status:	- Unverified Generator Status
EPA ID:	Not reported
Other ID:	Not reported
Old Facility ID:	2912353
SIC:	0011 - UNKNOWN
Verified:	P - VERIFICATION BY PHONE CALL
Verified Date:	12/16/1997
Hazardous Waste LBS/YEAR:	0
Wastes:	0

87
North
< 1/8
0.029 mi.
153 ft.

DINOSAUR WORLD INC
5145 HARVEY TEW
PLANT CITY, FL 33565

HAZ WASTE **S130149056**
N/A

Actual:
100 ft.

Focus Map:
2

HAZ WASTE:

Facility ID:	45153
Name:	DINOSAUR WORLD INC
Address:	5145 HARVEY TEW
City,State,Zip:	PLANT CITY, FL 33565
County:	HILLSBOROUGH
Telephone:	(813)717-9865
Email:	Not reported
Status:	A - ACTIVE - WASTE GENERATOR
Generator Status:	3 - Very Small Quantity Generator
EPA ID:	NA
Other ID:	Not reported
Old Facility ID:	2913713
SIC:	8412 - SERVICES - MUSEUMS AND ART GALLERIES
Verified:	V - VERIFICATION BY ON-SITE VISIT
Verified Date:	09/16/2016
Hazardous Waste LBS/YEAR:	41
Wastes:	2

DRAFT

88
SSW
< 1/8
0.046 mi.
242 ft.

LARISEY PUMP REPAIR
4426 BETHLEHEM
DOVER, FL 33527

HAZ WASTE **S130141940**
N/A

Actual:
92 ft.

Focus Map:
4

HAZ WASTE:

Facility ID:	38273
Name:	LARISEY PUMP REPAIR
Address:	4426 BETHLEHEM
City,State,Zip:	DOVER, FL 33527
County:	HILLSBOROUGH
Telephone:	(813)659-0600
Email:	Not reported
Status:	O - OUT OF BUSINESS
Generator Status:	- Unverified Generator Status
EPA ID:	Not reported
Other ID:	Not reported
Old Facility ID:	2903464
SIC:	1711 - CONSTRUCTION - PLUMBING, HEATING, AIR CONDITIONING
Verified:	V - VERIFICATION BY ON-SITE VISIT
Verified Date:	12/30/1996
Hazardous Waste LBS/YEAR:	0
Wastes:	0

89
East
< 1/8
0.046 mi.
245 ft.

CAR SALES GROUP
4475 US 92 W
PLANT CITY, FL 33563

HAZ WASTE **S130108037**
N/A

Actual:
101 ft.

Focus Map:
6

HAZ WASTE:

Facility ID:	229431
Name:	CAR SALES GROUP
Address:	4475 US 92 W
City,State,Zip:	PLANT CITY, FL 33563
County:	HILLSBOROUGH
Telephone:	(813)305-7428
Email:	Not reported
Status:	A - ACTIVE - WASTE GENERATOR
Generator Status:	N - NOT A HAZARDOUS WASTE GENERATOR
EPA ID:	NA
Other ID:	Not reported
Old Facility ID:	2937929
SIC:	5015 - WHOLESALE TRADE - MOTOR VEHICLE PARTS, USED
Verified:	V - VERIFICATION BY ON-SITE VISIT
Verified Date:	05/02/2017
Hazardous Waste LBS/YEAR:	6916
Wastes:	3

DRAFT

90
North
< 1/8
0.052 mi.
273 ft.

GREEN INDUSTRIES INC **HAZ WASTE** **S130034888**
5855 HARVEY TEW **N/A**
PLANT CITY, FL 33565

Actual:
84 ft.

Focus Map:
2

HAZ WASTE:

Facility ID:	146135
Name:	GREEN INDUSTRIES INC
Address:	5855 HARVEY TEW
City,State,Zip:	PLANT CITY, FL 33565
County:	HILLSBOROUGH
Telephone:	(627)260-0
Email:	Not reported
Status:	O - OUT OF BUSINESS
Generator Status:	- Unverified Generator Status
EPA ID:	Not reported
Other ID:	Not reported
Old Facility ID:	2925055
SIC:	7389 - SERVICES - BUSINESS SERVICES, NEC
Verified:	P - VERIFICATION BY PHONE CALL
Verified Date:	01/17/2006
Hazardous Waste LBS/YEAR:	0
Wastes:	0

91
WSW
< 1/8
0.061 mi.
324 ft.

RIGHT WAY PRESSURE CLEANING AN **HAZ WASTE** **S130147773**
5309 KEENE **N/A**
PLANT CITY, FL 33567

Actual:
97 ft.

Focus Map:
5

HAZ WASTE:

Facility ID:	43930
Name:	RIGHT WAY PRESSURE CLEANING AN
Address:	5309 KEENE
City,State,Zip:	PLANT CITY, FL 33567
County:	HILLSBOROUGH
Telephone:	(0)-
Email:	Not reported
Status:	O - OUT OF BUSINESS
Generator Status:	- Unverified Generator Status
EPA ID:	Not reported
Other ID:	Not reported
Old Facility ID:	2912398
SIC:	0011 - UNKNOWN
Verified:	P - VERIFICATION BY PHONE CALL
Verified Date:	12/05/1997
Hazardous Waste LBS/YEAR:	0
Wastes:	0

DRAFT

O92 **FRANKLIN FARM KP** **AST** **A100180276**
North **RT 2 BOX 886** **N/A**
< 1/8 **DOVER, FL 33527**
0.062 mi.
328 ft. **Site 1 of 3 in cluster O**

Actual:
99 ft.

Focus Map:
2

AST:

Facility ID:	8841675
Name:	FRANKLIN FARM KP
Address:	RT 2 BOX 886
City,State,Zip:	DOVER, FL 33527
Facility Phone:	8137521339
Facility Status:	OPEN
Facility Type:	M
Type Description:	Agricultural
Depco:	P
Region:	STATE
Positioning Method:	UNVR
Latitude/Longitude:	28 1 43 / 82 11 33

Tank:

Tank ID:	3
Tank Capacity:	500
Tank Location:	ABOVEGROUND
Tank Status:	U-In Service
Status Date:	Not reported
Install Date:	Not reported
Substance:	D
Content Description:	Vehicular Diesel
Vessel Indicator:	TANK
DEP Contractor:	P

Owner:

Owner ID:	7784
Owner Name:	FRANKLIN FARM
Owner Address:	RR 2 BOX 886
Owner Address 2:	Not reported
Owner City,State,Zip:	DOVER, FL 33527
Owner Contact:	K.P. FRANKLIN
Owner Phone:	8137521339

Tank ID:	2
Tank Capacity:	500
Tank Location:	ABOVEGROUND
Tank Status:	U-In Service
Status Date:	Not reported
Install Date:	Not reported
Substance:	D
Content Description:	Vehicular Diesel
Vessel Indicator:	TANK
DEP Contractor:	P

Owner:

Owner ID:	7784
Owner Name:	FRANKLIN FARM
Owner Address:	RR 2 BOX 886
Owner Address 2:	Not reported
Owner City,State,Zip:	DOVER, FL 33527
Owner Contact:	K.P. FRANKLIN
Owner Phone:	8137521339

DRAFT

FRANKLIN FARM KP (Continued) **A100180276**

Tank ID: 1
Tank Capacity: 500
Tank Location: ABOVEGROUND
Tank Status: U-In Service
Status Date: Not reported
Install Date: Not reported
Substance: D
Content Description: Vehicular Diesel
Vessel Indicator: TANK
DEP Contractor: P

Owner:
Owner ID: 7784
Owner Name: FRANKLIN FARM
Owner Address: RR 2 BOX 886
Owner Address 2: Not reported
Owner City,State,Zip: DOVER, FL 33527
Owner Contact: K.P. FRANKLIN
Owner Phone: 8137521339

P93 **DAVIDS CUSTOM CABINETRY** **HAZ WASTE** **S130149736**
North **4504 JOE SANCHEZ** **N/A**
< 1/8 **PLANT CITY, FL 33565**
0.066 mi.
348 ft. **Site 1 of 2 in cluster P**

Actual:
109 ft.

Focus Map:
2

HAZ WASTE:
Facility ID: 45808
Name: DAVIDS CUSTOM CABINETRY
Address: 4504 JOE SANCHEZ
City,State,Zip: PLANT CITY, FL 33565
County: HILLSBOROUGH
Telephone: (813)272-5788
Email: Not reported
Status: O - OUT OF BUSINESS
Generator Status: N - NOT A HAZARDOUS WASTE GENERATOR
EPA ID: Not reported
Other ID: Not reported
Old Facility ID: 2914383
SIC: 7389 - SERVICES - BUSINESS SERVICES, NEC
Verified: P - VERIFICATION BY PHONE CALL
Verified Date: 12/30/2008
Hazardous Waste LBS/YEAR: 0
Wastes: 0

DRAFT

P94 **JAMES PERKINS PRESSURE WASHING** **HAZ WASTE** **S130034286**
North **4502 JOE SANCHEZ** **N/A**
< 1/8 **PLANT CITY, FL 33565**
0.067 mi.
354 ft. **Site 2 of 2 in cluster P**

Actual:
108 ft.

Focus Map:
2

HAZ WASTE:

Facility ID:	145558
Name:	JAMES PERKINS PRESSURE WASHING
Address:	4502 JOE SANCHEZ
City,State,Zip:	PLANT CITY, FL 33565
County:	HILLSBOROUGH
Telephone:	(813)627-2600
Email:	Not reported
Status:	O - OUT OF BUSINESS
Generator Status:	- Unverified Generator Status
EPA ID:	Not reported
Other ID:	Not reported
Old Facility ID:	2924430
SIC:	7389 - SERVICES - BUSINESS SERVICES, NEC
Verified:	P - VERIFICATION BY PHONE CALL
Verified Date:	12/15/2005
Hazardous Waste LBS/YEAR:	0
Wastes:	0

Q95 **EUGENE ROACH** **UST FINDER** **1028239757**
South **4710 N BETHLEHEM RD** **N/A**
< 1/8 **PLANT CITY, FL 33567**
0.070 mi.
368 ft. **Site 1 of 2 in cluster Q**

Actual:
92 ft.

Focus Map:
1

UST FINDER:

Object ID:	721369
Facility ID:	FL8736832
Name:	EUGENE ROACH
Address:	4710 N BETHLEHEM RD
City,State,Zip:	PLANT CITY, FL 33567
Address Match Type:	Not reported
Open USTs:	0
Closed USTs:	2
TOS USTs:	0
Population 1500ft:	1101
Private Wells 1500ft:	79
Within 100yr Floodplain:	No
Land Use:	Developed, Low Intensity
Within SPA:	No
SPA PWS Facility ID:	Not reported
SPA Water Type:	Not reported
SPA Facility Type:	Not reported
SPA HUC12:	Not reported
Within WHPA:	Yes
WHPA PWS Facility ID:	FL6296113_1477714093
WHPA Water Type:	GW - Ground water
WHPA Facility Type:	WL - Well
WHPA HUC12:	031002050301
Facility Status:	Closed UST(s)
Date of Last Inspection:	Not reported
EPA Region:	4
Tribe:	Not reported
Coordinate Source:	State

DRAFT

EUGENE ROACH (Continued) **1028239757**

X Coord: -82.203611111
Y Coord: 28.025555556
Latitude: 28.0255555555556
Longitude: -82.2036111111111

UST FINDER:
Object ID: 284577
Facility ID: FL8736832
Tank ID: FL8736832-2
Tank Status: Closed
Installation Date: Not reported
Removal Date: Not reported
Tank Capacity: 500
Substances: Vehicular Diesel
Tank Wall Type: Not reported

Object ID: 284578
Facility ID: FL8736832
Tank ID: FL8736832-1
Tank Status: Closed
Installation Date: Not reported
Removal Date: Not reported
Tank Capacity: 500
Substances: Unleaded Gas
Tank Wall Type: Not reported

Q96 **EUGENE ROACH** **UST U001355676**
South **4710 N BETHLEHEM RD** **AST N/A**
< 1/8 **PLANT CITY, FL 33567**
0.070 mi.
368 ft. **Site 2 of 2 in cluster Q**

Actual:
92 ft.

Focus Map:
1

UST:
Facility ID: 8736832
Name: EUGENE ROACH
Address: 4710 N BETHLEHEM RD
City,State,Zip: PLANT CITY, FL 33567
Facility Phone: 8136590865
Facility Status: OPEN
Facility Type: C
Type Description: Fuel user/Non-retail
Depco: P
Region: STATE
Positioning Method: UNVR
Latitude/Longitude: 28 1 32 / 82 12 13

UST:
Tank ID: 1
Tank Capacity: 500
Tank Location: UNDERGROUND
Tank Status: B-Removed from Site
Status Date: 09/30/1991
Install Date: Not reported
Substance: B
Content Description: Unleaded Gas
Vessel Indicator: TANK
DEP Contractor: P

DRAFT

EUGENE ROACH (Continued) **U001355676**

Owner:
- Owner ID: 18404
- Owner Name: ROACH, EUGENE
- Owner Address: 4710 N BETHLEHEM RD
- Owner Address 2: Not reported
- Owner City,State,Zip: PLANT CITY, FL 33527
- Owner Contact: EUGENE ROACH
- Owner Phone: 8136590865

- Tank ID: 2
- Tank Capacity: 500
- Tank Location: UNDERGROUND
- Tank Status: B-Removed from Site
- Status Date: 09/30/1991
- Install Date: Not reported
- Substance: D
- Content Description: Vehicular Diesel
- Vessel Indicator: TANK
- DEP Contractor: P

Owner:
- Owner ID: 18404
- Owner Name: ROACH, EUGENE
- Owner Address: 4710 N BETHLEHEM RD
- Owner Address 2: Not reported
- Owner City,State,Zip: PLANT CITY, FL 33527
- Owner Contact: EUGENE ROACH
- Owner Phone: 8136590865

- Tank ID: 3
- Tank Capacity: 500
- Tank Location: UNDERGROUND
- Tank Status: U-In Service
- Status Date: Not reported
- Install Date: Not reported
- Substance: M
- Content Description: Fuel Oil - Onsite Heat
- Vessel Indicator: TANK
- DEP Contractor: P

Owner:
- Owner ID: 18404
- Owner Name: ROACH, EUGENE
- Owner Address: 4710 N BETHLEHEM RD
- Owner Address 2: Not reported
- Owner City,State,Zip: PLANT CITY, FL 33527
- Owner Contact: EUGENE ROACH
- Owner Phone: 8136590865

AST:
- Facility ID: 8736832
- Name: EUGENE ROACH
- Address: 4710 N BETHLEHEM RD

DRAFT

EUGENE ROACH (Continued) **U001355676**

City,State,Zip: PLANT CITY, FL 33567
Facility Phone: 8136590865
Facility Status: OPEN
Facility Type: C
Type Description: Fuel user/Non-retail
Depco: P
Region: STATE
Positioning Method: UNVR
Latitude/Longitude: 28 1 32 / 82 12 13

Tank:
Tank ID: 4
Tank Capacity: 500
Tank Location: ABOVEGROUND
Tank Status: U-In Service
Status Date: Not reported
Install Date: Not reported
Substance: M
Content Description: Fuel Oil - Onsite Heat
Vessel Indicator: TANK
DEP Contractor: P

Owner:
Owner ID: 18404
Owner Name: ROACH, EUGENE
Owner Address: 4710 N BETHLEHEM RD
Owner Address 2: Not reported
Owner City,State,Zip: PLANT CITY, FL 33527
Owner Contact: EUGENE ROACH
Owner Phone: 8136590865

97
East
< 1/8
0.070 mi.
370 ft.

NICHOLSONS GARAGE **FINDS 1016221812**
3701 WHY574 **ECHO N/A**
PLANT CITY, FL 33566

Actual:
109 ft.

Focus Map:
5

FINDS:
Registry ID: 110007415127

Click Here for FRS Facility Detail Report:

Environmental Interest/Information System:
The Florida Integrated Environmental System Today (FIESTA) Data Maintenance (FDM) System maintains entity, environmental interest, and affiliation data.
The Resource Conservation and Recovery Act Information System (RCRAInfo) is EPA's comprehensive information system in support of the Resource Conservation and Recovery Act (RCRA) of 1976 and the Hazardous and Solid Waste Amendments (HSWA) of 1984. It tracks many types of information about generators, transporters, treaters, storers, and disposers of hazardous waste.

Click this hyperlink while viewing on your computer to access additional FINDS: detail in the EDR Site Report.

ECHO:
Envid: 1016221812

DRAFT

NICHOLSONS GARAGE (Continued) **1016221812**

Registry ID: 110007415127
DFR URL: http://echo.epa.gov/detailed-facility-report?fid=110007415127
Name: NICHOLSONS GARAGE
Address: 3701 WHY574
City,State,Zip: PLANT CITY, FL 33566

98
South
< 1/8
0.071 mi.
375 ft.

A T AND T WIRELESS - BRANCH FORBES 7433 **TIER 2** **S107713372**
4813 BEAUCHAMPS ROAD **N/A**
PLANT CITY, FL 33567

Actual:
113 ft.

Focus Map:
5

TIER 2:
Name: A T AND T WIRELESS - BRANCH FORBES 7433
Address: 4813 BEAUCHAMPS ROAD
City,State,Zip: PLANT CITY, FL 33567
Year: Not reported
Facility Id: Not reported
Active Date: 08/01/1999
Inactive Date: 01/01/2002
Sale Pending: False
Original Date: Not reported
PLOT Source: Address
Latitude: 27.939840
Longitude: -82.085850
LEPC District: 8
Counties: Pinellas,Pasco,Manatee,Hillsborough,
SERC: 26171
Program Level: 0
PRIME: 1
SIC Code: 4812
SIC Code 2: Not reported
NAICS Code: 51333

Other Chemical Data:
Report Year: 1998
Tier 2 Report ID: 42853
Chemical ID: 147359
CAS Number: 7664939
Chemical Name: Sulfuric acid
Chemical Date: 1/2/1972
Average Amount: 2
Maximum Amount: 780
Location ID: 226191
Chemical State: LIQUID
Mixture: False
Mixture Percent: 100.00
Containter: CONV
Pressure: CONV
Temperature: CONV
Average Amount: 2
Maximum Amount: 780
Days on Site: 365
Site Plan: False
Site Plan Document: Not reported
Private Location: False
Location: Not reported

DRAFT

A T AND T WIRELESS - BRANCH FORBES 7433 (Continued) **S107713372**

Report Year:	1999
Tier 2 Report ID:	51642
Chemical ID:	147358
CAS Number:	7664939
Chemical Name:	Sulfuric acid
Chemical Date:	1/2/1972
Average Amount:	2
Maximum Amount:	780
Location ID:	243009
Chemical State:	LIQUID
Mixture:	False
Mixture Percent:	100.00
Containter:	CONV
Pressure:	CONV
Temperature:	CONV
Average Amount:	2
Maximum Amount:	780
Days on Site:	365
Site Plan:	False
Site Plan Document:	Not reported
Private Location:	False
Location:	Not reported

Report Year:	2000
Tier 2 Report ID:	60760
Chemical ID:	147357
CAS Number:	7664939
Chemical Name:	Sulfuric acid
Chemical Date:	1/2/1972
Average Amount:	2
Maximum Amount:	780
Location ID:	260796
Chemical State:	LIQUID
Mixture:	False
Mixture Percent:	100.00
Containter:	CONV
Pressure:	CONV
Temperature:	CONV
Average Amount:	2
Maximum Amount:	780
Days on Site:	365
Site Plan:	False
Site Plan Document:	Not reported
Private Location:	False
Location:	Not reported

Report Year:	2001
Tier 2 Report ID:	69954
Chemical ID:	147356
CAS Number:	7664939
Chemical Name:	Sulfuric acid
Chemical Date:	1/2/1972
Average Amount:	2
Maximum Amount:	780
Location ID:	279834

DRAFT

A T AND T WIRELESS - BRANCH FORBES 7433 (Continued) **S107713372**

Chemical State:	LIQUID
Mixture:	False
Mixture Percent:	100.00
Containter:	CONV
Pressure:	CONV
Temperature:	CONV
Average Amount:	2
Maximum Amount:	780
Days on Site:	365
Site Plan:	False
Site Plan Document:	Not reported
Private Location:	False
Location:	Not reported

Company Info:

Company Name:	A T AND T WIRELESS
Company Address:	8645 154 AVENUE NORTHEAST
Company City,St,Zip:	REDMOND, WA 98052
Company Phone:	425-580-1891
Company Fax:	Not reported
Company Email:	Not reported
FEI Number:	911256097
Comany Contact Name:	BRENNA DAVIS
Cmpny Contact Phone:	425-580-1891
Reduced Fees:	False
Exempt Fees:	False
Electronic Filing:	True
Employee:	Not reported
Comments:	Not reported

---

99 **HOWARDS PICTURE FRAMEING** **HAZ WASTE** **S130146742**
South **4605 BEAUCHAMP** **N/A**
< 1/8 **PLANT CITY, FL 33567**
0.073 mi.
383 ft.

Actual:
100 ft.

Focus Map:
6

HAZ WASTE:

Facility ID:	42933
Name:	HOWARDS PICTURE FRAMEING
Address:	4605 BEAUCHAMP
City,State,Zip:	PLANT CITY, FL 33567
County:	HILLSBOROUGH
Telephone:	(813)272-5788
Email:	Not reported
Status:	O - OUT OF BUSINESS
Generator Status:	- Unverified Generator Status
EPA ID:	Not reported
Other ID:	Not reported
Old Facility ID:	2911334
SIC:	7389 - SERVICES - BUSINESS SERVICES, NEC
Verified:	P - VERIFICATION BY PHONE CALL
Verified Date:	07/16/1999
Hazardous Waste LBS/YEAR:	0

DRAFT

HOWARDS PICTURE FRAMEING (Continued) **S130146742**

Wastes: 0

100
North
< 1/8
0.074 mi.
389 ft.

NEIGHBORHOOD PRINT SHOP **HAZ WASTE** **S130108233**
4770 US HWY 92 W **N/A**
PLANT CITY, FL 33563

Actual:
99 ft.

Focus Map:
5

HAZ WASTE:

Facility ID:	229614
Name:	NEIGHBORHOOD PRINT SHOP
Address:	4770 US HWY 92 W
City,State,Zip:	PLANT CITY, FL 33563
County:	HILLSBOROUGH
Telephone:	(813)704-4832
Email:	Not reported
Status:	A - ACTIVE - WASTE GENERATOR
Generator Status:	3 - Very Small Quantity Generator
EPA ID:	NA
Other ID:	Not reported
Old Facility ID:	2939942
SIC:	0011 - UNKNOWN
Verified:	V - VERIFICATION BY ON-SITE VISIT
Verified Date:	08/30/2016
Hazardous Waste LBS/YEAR:	Not reported
Wastes:	0

O101
North
< 1/8
0.078 mi.
413 ft.

G AND F FARMS - FRANKLIN FARMS **TIER 2** **S107718754**
5360 HARVEY TEW ROAD **N/A**
PLANT CITY, FL 33565

Site 2 of 3 in cluster O

Actual:
97 ft.

Focus Map:
2

TIER 2:

Name:	G AND F FARMS - FRANKLIN FARMS
Address:	5360 HARVEY TEW ROAD
City,State,Zip:	PLANT CITY, FL 33565
Year:	Not reported
Facility Id:	Not reported
Active Date:	01/01/2003
Inactive Date:	Not reported
Sale Pending:	False
Original Date:	Not reported
PLOT Source:	GPS
Latitude:	28.030560
Longitude:	-82.192780
LEPC District:	8
Counties:	Pinellas,Pasco,Manatee,Hillsborough,
SERC:	7773
Program Level:	0
PRIME:	25767
SIC Code:	1061
SIC Code 2:	Not reported
NAICS Code:	212299

Other Chemical Data:

Report Year:	1996

G AND F FARMS - FRANKLIN FARMS (Continued) **S107718754**

Tier 2 Report ID:	30449
Chemical ID:	6009
CAS Number:	74839
Chemical Name:	BROMOMETHANE [METHYL BROMIDE]
Chemical Date:	1/2/1972
Average Amount:	0
Maximum Amount:	7350
Location ID:	204608
Chemical State:	GAS
Mixture:	False
Mixture Percent:	100.00
Containter:	CONV
Pressure:	CONV
Temperature:	CONV
Average Amount:	0
Maximum Amount:	7350
Days on Site:	1
Site Plan:	False
Site Plan Document:	Not reported
Private Location:	False
Location:	Not reported

Report Year:	1998
Tier 2 Report ID:	47692
Chemical ID:	6008
CAS Number:	74839
Chemical Name:	BROMOMETHANE [METHYL BROMIDE]
Chemical Date:	1/2/1972
Average Amount:	0
Maximum Amount:	7350
Location ID:	236769
Chemical State:	LIQUID
Mixture:	False
Mixture Percent:	100.00
Containter:	CONV
Pressure:	CONV
Temperature:	CONV
Average Amount:	0
Maximum Amount:	7350
Days on Site:	6
Site Plan:	False
Site Plan Document:	Not reported
Private Location:	False
Location:	Not reported

Report Year:	2000
Tier 2 Report ID:	65641
Chemical ID:	6007
CAS Number:	74839
Chemical Name:	BROMOMETHANE [METHYL BROMIDE]
Chemical Date:	1/2/1972
Average Amount:	1
Maximum Amount:	5025
Location ID:	272276
Chemical State:	GAS

DRAFT

G AND F FARMS - FRANKLIN FARMS (Continued) **S107718754**

Mixture: False
Mixture Percent: 100.00
Containter: CONV
Pressure: CONV
Temperature: CONV
Average Amount: 0
Maximum Amount: 5025
Days on Site: 6
Site Plan: False
Site Plan Document: Not reported
Private Location: False
Location: Not reported

Report Year: 1998
Tier 2 Report ID: 47692
Chemical ID: 59965
CAS Number: 1910425
Chemical Name: PARAQUAT DICHLORIDE [GRAMOXONE] [GRAMOXONE EXTRA] [GRAMOXONE SPECIAL]
Chemical Date: 1/2/1972
Average Amount: 0
Maximum Amount: 18
Location ID: 236768
Chemical State: LIQUID
Mixture: False
Mixture Percent: 100.00
Containter: CONV
Pressure: CONV
Temperature: CONV
Average Amount: 0
Maximum Amount: 18
Days on Site: 2
Site Plan: False
Site Plan Document: Not reported
Private Location: False
Location: Not reported

Report Year: 2000
Tier 2 Report ID: 65641
Chemical ID: 59964
CAS Number: 1910425
Chemical Name: PARAQUAT DICHLORIDE [GRAMOXONE] [GRAMOXONE EXTRA] [GRAMOXONE SPECIAL]
Chemical Date: 1/2/1972
Average Amount: 1
Maximum Amount: 18
Location ID: 272275
Chemical State: SOLID
Mixture: False
Mixture Percent: 100.00
Containter: CONV
Pressure: CONV
Temperature: CONV
Average Amount: 0
Maximum Amount: 18
Days on Site: 2
Site Plan: False

DRAFT

G AND F FARMS - FRANKLIN FARMS (Continued) **S107718754**

Site Plan Document: Not reported
Private Location: False
Location: Not reported

Report Year: 2003
Tier 2 Report ID: 83447
Chemical ID: 191510
CAS Number: 74839
Chemical Name: Methyl bromide
Chemical Date: 5/12/2004
Average Amount: 1
Maximum Amount: 5025
Location ID: 352531
Chemical State: Gas
Mixture: True
Mixture Percent: .00
Containter: L - CYLINDER
Pressure: 2 - GREATER THAN AMBIENT PRESSURE
Temperature: 4 - AMBIENT TEMPERATURE
Average Amount: 1
Maximum Amount: 5025
Days on Site: 365
Site Plan: False
Site Plan Document: Not reported
Private Location: False
Location: Not reported

Company Info:
Company Name: G AND F FARMS, LLC
Company Address: POST OFFICE BOX 279
Company City,St,Zip: DOVER , FL 3527
Company Phone: 813-659-0400
Company Fax: 813-659-1148
Company Email: Not reported
FEI Number: 113668152
Comany Contact Name: GLENN WILLIAMSON
Cmpny Contact Phone: 813-659-0400
Reduced Fees: True
Exempt Fees: False
Electronic Filing: False
Employee: 0
Comments: 1/18/06 - EFFECTIVE 1/1/2003 OWNER FORMED NEW COMPANY UNDER THE NAME OF G AND F FARMS, LLC PER LETTER DATED FEBRUARY 20, 2003 AND SIGNED BY GLENN WILLIAMSON, MANAGING MEMBER P.K.

DRAFT

O102 **CHRIS CARLISLE** **HAZ WASTE** **S130039880**
North **5352 HARVEY TEW** **N/A**
< 1/8 **PLANT CITY, FL 33565**
0.081 mi.
430 ft. **Site 3 of 3 in cluster O**

Actual:
96 ft.

Focus Map:
2

HAZ WASTE:

Facility ID:	152326
Name:	CHRIS CARLISLE
Address:	5352 HARVEY TEW
City,State,Zip:	PLANT CITY, FL 33565
County:	HILLSBOROUGH
Telephone:	(813)627-2600
Email:	Not reported
Status:	O - OUT OF BUSINESS
Generator Status:	N - NOT A HAZARDOUS WASTE GENERATOR
EPA ID:	Not reported
Other ID:	Not reported
Old Facility ID:	2926217
SIC:	7389 - SERVICES - BUSINESS SERVICES, NEC
Verified:	P - VERIFICATION BY PHONE CALL
Verified Date:	12/05/2006
Hazardous Waste LBS/YEAR:	0
Wastes:	0

---

103 **DEPIERO ROBERT** **HAZ WASTE** **S130119139**
North **6002 EMERALD GLEN** **N/A**
< 1/8 **PLANT CITY, FL 33566**
0.083 mi.
438 ft.

Actual:
96 ft.

Focus Map:
5

HAZ WASTE:

Facility ID:	241276
Name:	DEPIERO ROBERT
Address:	6002 EMERALD GLEN
City,State,Zip:	PLANT CITY, FL 33566
County:	HILLSBOROUGH
Telephone:	(813)627-2600
Email:	Not reported
Status:	A - ACTIVE - WASTE GENERATOR
Generator Status:	N - NOT A HAZARDOUS WASTE GENERATOR
EPA ID:	NA
Other ID:	Not reported
Old Facility ID:	2937222
SIC:	7389 - SERVICES - BUSINESS SERVICES, NEC
Verified:	L - LABOR, DEPT. OF
Verified Date:	12/12/2019
Hazardous Waste LBS/YEAR:	Not reported
Wastes:	0

DRAFT

104
South
< 1/8
0.084 mi.
443 ft.

GREGORY ROGERS DBA FLATHEAD CONSTRUCTION
5706 GLEN HARWELL
PLANT CITY, FL 33566

HAZ WASTE **S130151172**
N/A

Actual:
91 ft.

Focus Map:
2

HAZ WASTE:

Facility ID:	47180
Name:	GREGORY ROGERS DBA FLATHEAD CONSTRUCTION
Address:	5706 GLEN HARWELL
City,State,Zip:	PLANT CITY, FL 33566
County:	HILLSBOROUGH
Telephone:	(813)478-1600
Email:	Not reported
Status:	O - OUT OF BUSINESS
Generator Status:	N - NOT A HAZARDOUS WASTE GENERATOR
EPA ID:	NA
Other ID:	Not reported
Old Facility ID:	2915802
SIC:	0011 - UNKNOWN
Verified:	P - VERIFICATION BY PHONE CALL
Verified Date:	05/29/2020
Hazardous Waste LBS/YEAR:	Not reported
Wastes:	0

105
SE
< 1/8
0.092 mi.
487 ft.

ROUSE HOUSE DESIGN
901 HAGGARD
PLANT CITY, FL 33567

HAZ WASTE **S130149878**
N/A

Actual:
99 ft.

Focus Map:
5

HAZ WASTE:

Facility ID:	45944
Name:	ROUSE HOUSE DESIGN
Address:	901 HAGGARD
City,State,Zip:	PLANT CITY, FL 33567
County:	HILLSBOROUGH
Telephone:	(813)272-5960
Email:	Not reported
Status:	O - OUT OF BUSINESS
Generator Status:	- Unverified Generator Status
EPA ID:	Not reported
Other ID:	Not reported
Old Facility ID:	2914519
SIC:	7389 - SERVICES - BUSINESS SERVICES, NEC
Verified:	P - VERIFICATION BY PHONE CALL
Verified Date:	02/05/2004
Hazardous Waste LBS/YEAR:	Not reported
Wastes:	0

DRAFT

106
East
< 1/8
0.111 mi.
585 ft.

SYLVIA TORRES AUTO REPAIR SHOP
4421 92
PLANT CITY, FL 33563

HAZ WASTE **S130070460**
N/A

Actual:
102 ft.

Focus Map:
6

HAZ WASTE:

Facility ID:	190536
Name:	SYLVIA TORRES AUTO REPAIR SHOP
Address:	4421 92
City,State,Zip:	PLANT CITY, FL 33563
County:	HILLSBOROUGH
Telephone:	(813)627-2600
Email:	Not reported
Status:	O - OUT OF BUSINESS
Generator Status:	N - NOT A HAZARDOUS WASTE GENERATOR
EPA ID:	Not reported
Other ID:	Not reported
Old Facility ID:	2929666
SIC:	7538 - SERVICES - GENERAL AUTOMOTIVE REPAIR SHOPS
Verified:	P - VERIFICATION BY PHONE CALL
Verified Date:	11/16/2007
Hazardous Waste LBS/YEAR:	0
Wastes:	0

107
SSW
< 1/8
0.112 mi.
594 ft.

WOODARDS NURSERY
1405 ROGERS
PLANT CITY, FL 33567

HAZ WASTE **S130015688**
N/A

Actual:
100 ft.

Focus Map:
5

HAZ WASTE:

Facility ID:	123672
Name:	WOODARDS NURSERY
Address:	1405 ROGERS
City,State,Zip:	PLANT CITY, FL 33567
County:	HILLSBOROUGH
Telephone:	(813)272-5960
Email:	Not reported
Status:	A - ACTIVE - WASTE GENERATOR
Generator Status:	N - NOT A HAZARDOUS WASTE GENERATOR
EPA ID:	NA
Other ID:	Not reported
Old Facility ID:	2909067
SIC:	0011 - UNKNOWN
Verified:	L - LABOR, DEPT. OF
Verified Date:	12/12/2019
Hazardous Waste LBS/YEAR:	Not reported
Wastes:	0

DRAFT

108
South
1/8-1/4
0.138 mi.
729 ft.

SEYMOUR JOSEPH
1406 GORDON
PLANT CITY, FL 33566

HAZ WASTE **S130033951**
N/A

Actual:
89 ft.

Focus Map:
5

HAZ WASTE:

Facility ID:	145243
Name:	SEYMOUR JOSEPH
Address:	1406 GORDON
City,State,Zip:	PLANT CITY, FL 33566
County:	HILLSBOROUGH
Telephone:	(813)627-2600
Email:	Not reported
Status:	O - OUT OF BUSINESS
Generator Status:	- Unverified Generator Status
EPA ID:	Not reported
Other ID:	Not reported
Old Facility ID:	2924109
SIC:	7389 - SERVICES - BUSINESS SERVICES, NEC
Verified:	P - VERIFICATION BY PHONE CALL
Verified Date:	12/07/2005
Hazardous Waste LBS/YEAR:	0
Wastes:	0

109
North
1/8-1/4
0.155 mi.
816 ft.

EMERALD HILL NURSERY INC
1907 HAWK GRIFFIN N
PLANT CITY, FL 33565

HAZ WASTE **S130009050**
N/A

Actual:
100 ft.

Focus Map:
2

HAZ WASTE:

Facility ID:	113040
Name:	EMERALD HILL NURSERY INC
Address:	1907 HAWK GRIFFIN N
City,State,Zip:	PLANT CITY, FL 33565
County:	HILLSBOROUGH
Telephone:	(813)754-4751
Email:	Not reported
Status:	A - ACTIVE - WASTE GENERATOR
Generator Status:	3 - Very Small Quantity Generator
EPA ID:	NA
Other ID:	Not reported
Old Facility ID:	2910305
SIC:	0011 - UNKNOWN
Verified:	V - VERIFICATION BY ON-SITE VISIT
Verified Date:	09/07/2016
Hazardous Waste LBS/YEAR:	Not reported
Wastes:	0

DRAFT

110
SSE
1/8-1/4
0.169 mi.
892 ft.

PLANT CITY LF (TURKEY CREEK)
TURKEY CREEK
PLANT CITY, FL

SWF/LF **S100020992**
N/A

Actual:
100 ft.

Focus Map:
5

SWF/LF:

Name:	PLANT CITY LF (TURKEY CREEK)
Address:	TURKEY CREEK
City,State,Zip:	PLANT CITY, FL
Facility ID:	41395
District:	SWD
Lat/Long:	28:1:1 / 82:11:0
Class Type:	100
Classification:	CLASS I LANDFILL
Class Status:	CLOSED, NO GW MONITORING (J)
Section:	9
Township:	29S
Range:	22E
Responsible Authority Name:	(NO DATA)
Responsible Authority Address:	(NO DATA)
Responsible Authority City,St,Zip:	(NO DATA), FL
Responsible Authority Phone:	Not reported
EMail Address1:	Not reported
EMail Address2:	Not reported
Site Supervisor Name:	Not reported
Site Supervisor Addr:	Not reported
Site Supervisor City/State/Zip:	Not reported
Site Supervisor Telephone:	Not reported
Land Owner Name:	Not reported
Land Owner Address:	Not reported
Land Owner City/State/Zip:	Not reported
Land Owner Telephone:	Not reported

Click here for Florida Oculus:

R111
WSW
1/8-1/4
0.191 mi.
1010 ft.

TULLOHS PEST CONTROL
4327 LARK DR
DOVER, FL 33527
Site 1 of 2 in cluster R

HAZ WASTE **S130064945**
N/A

Actual:
84 ft.

Focus Map:
4

HAZ WASTE:

Facility ID:	179303
Name:	TULLOHS PEST CONTROL
Address:	4327 LARK DR
City,State,Zip:	DOVER, FL 33527
County:	HILLSBOROUGH
Telephone:	(813)707-8885
Email:	Not reported
Status:	A - ACTIVE - WASTE GENERATOR
Generator Status:	N - NOT A HAZARDOUS WASTE GENERATOR
EPA ID:	Not reported
Other ID:	Not reported
Old Facility ID:	Not reported
SIC:	0782 - AGRICULTURE - LAWN AND GARDEN SERVICES
Verified:	V - VERIFICATION BY ON-SITE VISIT
Verified Date:	01/10/2011
Hazardous Waste LBS/YEAR:	Not reported
Wastes:	0

R112 **TULLOHS PEST CONTROL** **HAZ WASTE** **S130070052**
WSW **4327 LARK** **N/A**
1/8-1/4 **DOVER, FL 33527**
0.191 mi.
1010 ft. **Site 2 of 2 in cluster R**

Actual:
84 ft.

Focus Map:
4

HAZ WASTE:

Facility ID:	190159
Name:	TULLOHS PEST CONTROL
Address:	4327 LARK
City,State,Zip:	DOVER, FL 33527
County:	HILLSBOROUGH
Telephone:	(813)707-8885
Email:	Not reported
Status:	O - OUT OF BUSINESS
Generator Status:	N - NOT A HAZARDOUS WASTE GENERATOR
EPA ID:	NA
Other ID:	Not reported
Old Facility ID:	2928471
SIC:	0011 - UNKNOWN
Verified:	P - VERIFICATION BY PHONE CALL
Verified Date:	03/17/2020
Hazardous Waste LBS/YEAR:	Not reported
Wastes:	0

---

113 **SIRGIA E SANCHEZ** **HAZ WASTE** **S130027736**
South **802 PEARL MARY** **N/A**
1/8-1/4 **PLANT CITY, FL 33566**
0.195 mi.
1029 ft.

Actual:
100 ft.

Focus Map:
5

HAZ WASTE:

Facility ID:	136736
Name:	SIRGIA E SANCHEZ
Address:	802 PEARL MARY
City,State,Zip:	PLANT CITY, FL 33566
County:	HILLSBOROUGH
Telephone:	(813)707-9245
Email:	Not reported
Status:	I - INACTIVE - DOES NOT GENERATE WASTE
Generator Status:	- Unverified Generator Status
EPA ID:	Not reported
Other ID:	Not reported
Old Facility ID:	2922399
SIC:	4212 - TRANS. & UTILITIES - LOCAL TRUCKING, WITHOUT STORAGE
Verified:	P - VERIFICATION BY PHONE CALL
Verified Date:	06/01/2005
Hazardous Waste LBS/YEAR:	0
Wastes:	0

DRAFT

114 **BALDEMAR NAVAS CLEANING SERVIC** **HAZ WASTE** **S130149551**
North **2001 HAWK GRIFFIN** **N/A**
1/8-1/4 **PLANT CITY, FL 33565**
0.227 mi.
1199 ft.

Actual:
95 ft.

Focus Map:
2

HAZ WASTE:

Facility ID:	45632
Name:	BALDEMAR NAVAS CLEANING SERVIC
Address:	2001 HAWK GRIFFIN
City,State,Zip:	PLANT CITY, FL 33565
County:	HILLSBOROUGH
Telephone:	(813)272-5788
Email:	Not reported
Status:	O - OUT OF BUSINESS
Generator Status:	- Unverified Generator Status
EPA ID:	Not reported
Other ID:	Not reported
Old Facility ID:	2914204
SIC:	7342 - SERVICES - DISINFECTING AND PEST CONTROL SERVICES
Verified:	P - VERIFICATION BY PHONE CALL
Verified Date:	12/09/1999
Hazardous Waste LBS/YEAR:	0
Wastes:	0

---

115 **JAMY BARRONS FILL DIRT & HAULING** **HAZ WASTE** **S130034289**
North **5526 HARVEY TEW** **N/A**
1/8-1/4 **PLANT CITY, FL 33565**
0.230 mi.
1213 ft.

Actual:
85 ft.

Focus Map:
2

HAZ WASTE:

Facility ID:	145560
Name:	JAMY BARRONS FILL DIRT & HAULING
Address:	5526 HARVEY TEW
City,State,Zip:	PLANT CITY, FL 33565
County:	HILLSBOROUGH
Telephone:	(813)627-2600
Email:	Not reported
Status:	O - OUT OF BUSINESS
Generator Status:	- Unverified Generator Status
EPA ID:	Not reported
Other ID:	Not reported
Old Facility ID:	2924432
SIC:	7389 - SERVICES - BUSINESS SERVICES, NEC
Verified:	P - VERIFICATION BY PHONE CALL
Verified Date:	12/15/2005
Hazardous Waste LBS/YEAR:	0
Wastes:	0

DRAFT

S116 **SPRINGER LAWN CARE** **HAZ WASTE** **S130142776**
WSW **13821 MEADOW OAKS** **N/A**
1/8-1/4 **DOVER, FL 33527**
0.230 mi.
1216 ft. **Site 1 of 2 in cluster S**

Actual: HAZ WASTE:
83 ft.
Facility ID: 39082
Name: SPRINGER LAWN CARE
Address: 13821 MEADOW OAKS
City,State,Zip: DOVER, FL 33527
County: HILLSBOROUGH
Telephone: (813)659-0370
Email: Not reported
Status: A - ACTIVE - WASTE GENERATOR
Generator Status: - Unverified Generator Status
EPA ID: Not reported
Other ID: Not reported
Old Facility ID: 2904502
SIC: 0782 - AGRICULTURE - LAWN AND GARDEN SERVICES
Verified: V - VERIFICATION BY ON-SITE VISIT
Verified Date: 12/15/1994
Hazardous Waste LBS/YEAR: 0
Wastes: 2

Focus Map:
4

---

117 **RUSSELL C FEYOCK** **HAZ WASTE** **S130039642**
WSW **950 TANNER** **N/A**
1/8-1/4 **PLANT CITY, FL 33566**
0.232 mi.
1225 ft.

Actual: HAZ WASTE:
113 ft.
Facility ID: 152103
Name: RUSSELL C FEYOCK
Address: 950 TANNER
City,State,Zip: PLANT CITY, FL 33566
County: HILLSBOROUGH
Telephone: (813)627-2600
Email: Not reported
Status: O - OUT OF BUSINESS
Generator Status: N - NOT A HAZARDOUS WASTE GENERATOR
EPA ID: Not reported
Other ID: Not reported
Old Facility ID: 2926151
SIC: 7389 - SERVICES - BUSINESS SERVICES, NEC
Verified: P - VERIFICATION BY PHONE CALL
Verified Date: 12/05/2006
Hazardous Waste LBS/YEAR: 0
Wastes: 0

Focus Map:
5

DRAFT

118
East
1/8-1/4
0.235 mi.
1243 ft.

Actual:
105 ft.

Focus Map:
6

TRACTOR PARTS OF PLANT CITY
4288 US 92 UNIT 6
PLANT CITY, FL 33563

HAZ WASTE **S130148858**
N/A

HAZ WASTE:

Facility ID:	44966
Name:	TRACTOR PARTS OF PLANT CITY
Address:	4288 US 92 UNIT 6
City,State,Zip:	PLANT CITY, FL 33563
County:	HILLSBOROUGH
Telephone:	(813)752-4525
Email:	Not reported
Status:	A - ACTIVE - WASTE GENERATOR
Generator Status:	N - NOT A HAZARDOUS WASTE GENERATOR
EPA ID:	Not reported
Other ID:	Not reported
Old Facility ID:	2913518
SIC:	5531 - RETAIL TRADE - AUTO AND HOME SUPPLY STORES
Verified:	V - VERIFICATION BY ON-SITE VISIT
Verified Date:	10/22/2008
Hazardous Waste LBS/YEAR:	0
Wastes:	2

119
SW
1/8-1/4
0.242 mi.
1277 ft.

Actual:
83 ft.

Focus Map:
4

DELGADO JERRY
4310 LARK
DOVER, FL 33527

HAZ WASTE **S130147775**
N/A

HAZ WASTE:

Facility ID:	43932
Name:	DELGADO JERRY
Address:	4310 LARK
City,State,Zip:	DOVER, FL 33527
County:	HILLSBOROUGH
Telephone:	(813)272-5960
Email:	Not reported
Status:	P - POTENTIAL GENERATOR
Generator Status:	- Unverified Generator Status
EPA ID:	Not reported
Other ID:	Not reported
Old Facility ID:	2912400
SIC:	0011 - UNKNOWN
Verified:	C - COUNTY/RPC SOURCES
Verified Date:	04/15/1996
Hazardous Waste LBS/YEAR:	0
Wastes:	0

DRAFT

120 North 1/8-1/4 0.243 mi. 1282 ft. **JOHNS MOBILE HOME REPAIR**
2202 FORBES
PLANT CITY, FL 33566

HAZ WASTE **S130146218**
N/A

Actual: 94 ft.
Focus Map: 2

HAZ WASTE:

Facility ID:	42432
Name:	JOHNS MOBILE HOME REPAIR
Address:	2202 FORBES
City,State,Zip:	PLANT CITY, FL 33566
County:	HILLSBOROUGH
Telephone:	(813)272-6040
Email:	Not reported
Status:	O - OUT OF BUSINESS
Generator Status:	- Unverified Generator Status
EPA ID:	Not reported
Other ID:	Not reported
Old Facility ID:	2910743
SIC:	0011 - UNKNOWN
Verified:	P - VERIFICATION BY PHONE CALL
Verified Date:	06/12/1998
Hazardous Waste LBS/YEAR:	0
Wastes:	0

S121 WSW 1/8-1/4 0.249 mi. 1314 ft. **VANTILBURG JAMES**
13812 MEADOW OAKS
DOVER, FL 33527
Site 2 of 2 in cluster S

HAZ WASTE **S130014821**
N/A

Actual: 84 ft.
Focus Map: 4

HAZ WASTE:

Facility ID:	122839
Name:	VANTILBURG JAMES
Address:	13812 MEADOW OAKS
City,State,Zip:	DOVER, FL 33527
County:	HILLSBOROUGH
Telephone:	(813)659-0150
Email:	Not reported
Status:	O - OUT OF BUSINESS
Generator Status:	N - NOT A HAZARDOUS WASTE GENERATOR
EPA ID:	Not reported
Other ID:	Not reported
Old Facility ID:	2900433
SIC:	1771 - CONSTRUCTION - CONCRETE WORK
Verified:	P - VERIFICATION BY PHONE CALL
Verified Date:	12/29/2008
Hazardous Waste LBS/YEAR:	0
Wastes:	0

DRAFT

Map ID / Direction / Distance / Elevation	Site	Database(s)	EDR ID Number / EPA ID Number

T122 **L & H CONCRETE SERVICES** **HAZ WASTE** **S130040367**
East **1150 FLETCHER BUSINESS 1** **N/A**
1/4-1/2 **PLANT CITY, FL 33566**
0.256 mi.
1350 ft. **Site 1 of 4 in cluster T**

Actual: **108 ft.**

Focus Map: **6**

HAZ WASTE:

Facility ID:	152783
Name:	L & H CONCRETE SERVICES
Address:	1150 FLETCHER BUSINESS 1
City,State,Zip:	PLANT CITY, FL 33566
County:	HILLSBOROUGH
Telephone:	(813)627-2600
Email:	Not reported
Status:	O - OUT OF BUSINESS
Generator Status:	N - NOT A HAZARDOUS WASTE GENERATOR
EPA ID:	Not reported
Other ID:	Not reported
Old Facility ID:	2926756
SIC:	7389 - SERVICES - BUSINESS SERVICES, NEC
Verified:	P - VERIFICATION BY PHONE CALL
Verified Date:	12/18/2006
Hazardous Waste LBS/YEAR:	0
Wastes:	0

T123 **MOORE DELBERT** **HAZ WASTE** **S130153780**
East **1150 FLETCHER** **N/A**
1/4-1/2 **PLANT CITY, FL 33566**
0.256 mi.
1350 ft. **Site 2 of 4 in cluster T**

Actual: **108 ft.**

Focus Map: **6**

HAZ WASTE:

Facility ID:	49682
Name:	MOORE DELBERT
Address:	1150 FLETCHER
City,State,Zip:	PLANT CITY, FL 33566
County:	HILLSBOROUGH
Telephone:	(813)272-5788
Email:	Not reported
Status:	O - OUT OF BUSINESS
Generator Status:	- Unverified Generator Status
EPA ID:	Not reported
Other ID:	Not reported
Old Facility ID:	2918340
SIC:	7389 - SERVICES - BUSINESS SERVICES, NEC
Verified:	P - VERIFICATION BY PHONE CALL
Verified Date:	12/31/2001
Hazardous Waste LBS/YEAR:	0
Wastes:	0

DRAFT

T124 **RAINBOW ROCK MHP WWTF** **FINDS** **1009684326**
East **1150 FLETCHER LN** **N/A**
1/4-1/2 **PLANT CITY, FL 33563**
0.256 mi.
1350 ft. **Site 3 of 4 in cluster T**

Actual:
108 ft.

FINDS:
Registry ID: 110027973076

Focus Map:
6

Click Here for FRS Facility Detail Report:

Environmental Interest/Information System:
The Florida Integrated Environmental System Today (FIESTA) Data Maintenance (FDM) System maintains entity, environmental interest, and affiliation data.

Click this hyperlink while viewing on your computer to access additional FINDS: detail in the EDR Site Report.

T125 **RAINBOW ROCK MOBILE HOME PARK** **NPDES** **S102847014**
East **1150 FLETCHER LN** **N/A**
1/4-1/2 **PLANT CITY, FL**
0.256 mi.
1350 ft. **Site 4 of 4 in cluster T**

Actual:
108 ft.

WASTEWATER:

Focus Map:
6

Name:	RAINBOW ROCK MOBILE HOME PARK
Address:	1150 FLETCHER LN
City,State,Zip:	PLANT CITY, FL
Facility ID:	FLA012240
Facility Type:	Domestic WWTP
Status:	Active - Existing, permitted facility/site for which effluent, reclaimed water or wastewater residual discharge into the environment and/or monitoring is taking place.
District Office:	SWHI
NPDES Permitted Site:	No
Environmental Interest:	Not reported
Owner Type:	Private
Permit Capacity:	0.012
Party Name:	David Knecht
Company Name:	Rainbow City LLC
RP Address:	9012 NE 117th Pl
RP Address 2:	-
RP City,Stat,Zip:	Kirkland, WA 98034 -
Telephone:	4258296562
Email:	davidck@comcast.net
Issue Date:	03/25/2021
Effective Date:	06/17/2021
Expiration Date:	06/16/2026
DOC Description:	-
Latitude Degrees:	Not reported
Latitude Minutes:	Not reported
Latitude Seconds:	Not reported
Longitude Degrees:	Not reported
Longitude Minutes:	Not reported
Longitude Seconds:	Not reported
Treatment:	Extended Aeration
Decode For Fstatus:	Active
Cell Phone:	-
Permit Type:	Not reported
Major Minor Discharge:	Not reported

DRAFT

RAINBOW ROCK MOBILE HOME PARK (Continued) **S102847014**

Nature of Business: Not reported

---

126 **AAA CLEANING SYSTEMS** **HAZ WASTE** **S130141230**
WSW **13804 MEADOW OAKS** **N/A**
1/4-1/2 **DOVER, FL 33527**
0.268 mi.
1413 ft.

Actual: **84 ft.**
Focus Map: **4**

HAZ WASTE:

Facility ID:	37580
Name:	AAA CLEANING SYSTEMS
Address:	13804 MEADOW OAKS
City,State,Zip:	DOVER, FL 33527
County:	HILLSBOROUGH
Telephone:	(813)272-5788
Email:	Not reported
Status:	O - OUT OF BUSINESS
Generator Status:	- Unverified Generator Status
EPA ID:	Not reported
Other ID:	Not reported
Old Facility ID:	2902575
SIC:	7349 - SERVICES - BUILDING MAINTENANCE SERVICES, NEC
Verified:	P - VERIFICATION BY PHONE CALL
Verified Date:	07/20/1999
Hazardous Waste LBS/YEAR:	0
Wastes:	0

---

127 **FORD PAUL M** **HAZ WASTE** **S130034910**
SE **4307 COUNTRY HILLS** **N/A**
1/4-1/2 **PLANT CITY, FL 33563**
0.271 mi.
1429 ft.

Actual: **109 ft.**
Focus Map: **6**

HAZ WASTE:

Facility ID:	146156
Name:	FORD PAUL M
Address:	4307 COUNTRY HILLS
City,State,Zip:	PLANT CITY, FL 33563
County:	HILLSBOROUGH
Telephone:	(627)260-0
Email:	Not reported
Status:	O - OUT OF BUSINESS
Generator Status:	- Unverified Generator Status
EPA ID:	Not reported
Other ID:	Not reported
Old Facility ID:	2925076
SIC:	7389 - SERVICES - BUSINESS SERVICES, NEC
Verified:	P - VERIFICATION BY PHONE CALL
Verified Date:	01/18/2006
Hazardous Waste LBS/YEAR:	0
Wastes:	0

128
South
1/4-1/2
0.271 mi.
1430 ft.

R & D EXPRESS CORPORATION
419 ABIGAIL
PLANT CITY, FL 33567

HAZ WASTE **S130034774**
N/A

Actual:
99 ft.

Focus Map:
6

HAZ WASTE:

Facility ID:	146028
Name:	R & D EXPRESS CORPORATION
Address:	419 ABIGAIL
City,State,Zip:	PLANT CITY, FL 33567
County:	HILLSBOROUGH
Telephone:	(813)627-2600
Email:	Not reported
Status:	O - OUT OF BUSINESS
Generator Status:	- Unverified Generator Status
EPA ID:	Not reported
Other ID:	Not reported
Old Facility ID:	2924936
SIC:	7389 - SERVICES - BUSINESS SERVICES, NEC
Verified:	P - VERIFICATION BY PHONE CALL
Verified Date:	01/12/2006
Hazardous Waste LBS/YEAR:	0
Wastes:	0

129
ENE
1/4-1/2
0.289 mi.
1527 ft.

JIMMY SKEENS CONCRETE INC
2510 BROCK
PLANT CITY, FL 33565

HAZ WASTE **S130077952**
N/A

Actual:
94 ft.

Focus Map:
2

HAZ WASTE:

Facility ID:	198107
Name:	JIMMY SKEENS CONCRETE INC
Address:	2510 BROCK
City,State,Zip:	PLANT CITY, FL 33565
County:	HILLSBOROUGH
Telephone:	(813)627-2600
Email:	Not reported
Status:	O - OUT OF BUSINESS
Generator Status:	N - NOT A HAZARDOUS WASTE GENERATOR
EPA ID:	Not reported
Other ID:	Not reported
Old Facility ID:	2937791
SIC:	7389 - SERVICES - BUSINESS SERVICES, NEC
Verified:	P - VERIFICATION BY PHONE CALL
Verified Date:	12/13/2010
Hazardous Waste LBS/YEAR:	0
Wastes:	0

DRAFT

130
NNW
1/4-1/2
0.292 mi.
1543 ft.

ANN WALDRONS PORCELIAN DOLLS
6415 ROCK
PLANT CITY, FL 33565

HAZ WASTE **S130033351**
N/A

Actual:
87 ft.

Focus Map:
1

HAZ WASTE:

Facility ID:	144659
Name:	ANN WALDRONS PORCELIAN DOLLS
Address:	6415 ROCK
City,State,Zip:	PLANT CITY, FL 33565
County:	HILLSBOROUGH
Telephone:	(813)986-6036
Email:	Not reported
Status:	N - NON-GENERATOR
Generator Status:	- Unverified Generator Status
EPA ID:	Not reported
Other ID:	Not reported
Old Facility ID:	2922952
SIC:	3942 - MANUFACTURING - DOLLS AND STUFFED TOYS
Verified:	P - VERIFICATION BY PHONE CALL
Verified Date:	08/10/2005
Hazardous Waste LBS/YEAR:	0
Wastes:	0

U131
East
1/4-1/2
0.308 mi.
1628 ft.

RAINBOW ROCK MHP
HILLS (County), FL
Site 1 of 3 in cluster U

FINDS **1008042969**
ECHO **N/A**

Actual:
111 ft.

Focus Map:
6

FINDS:
Registry ID: 110013167027

Click Here for FRS Facility Detail Report:

Environmental Interest/Information System:
The Safe Drinking Water Information System contains information about public water systems and their violations of EPA's drinking water regulations.

Click this hyperlink while viewing on your computer to access additional FINDS: detail in the EDR Site Report.

ECHO:

Envid:	1008042969
Registry ID:	110013167027
DFR URL:	http://echo.epa.gov/detailed-facility-report?fid=110013167027
Name:	RAINBOW ROCK MHP
Address:	Not reported
City,State,Zip:	FL

DRAFT

132
ENE
1/4-1/2
0.309 mi.
1634 ft.

FGT CARRIERS INC — **HAZ WASTE** — **S130040296**
3801 JOE SANCHEZ — **N/A**
PLANT CITY, FL 33565

Actual:
108 ft.

Focus Map:
3

HAZ WASTE:

Facility ID:	152719
Name:	FGT CARRIERS INC
Address:	3801 JOE SANCHEZ
City,State,Zip:	PLANT CITY, FL 33565
County:	HILLSBOROUGH
Telephone:	(813)627-2600
Email:	Not reported
Status:	O - OUT OF BUSINESS
Generator Status:	N - NOT A HAZARDOUS WASTE GENERATOR
EPA ID:	Not reported
Other ID:	Not reported
Old Facility ID:	2926817
SIC:	7389 - SERVICES - BUSINESS SERVICES, NEC
Verified:	P - VERIFICATION BY PHONE CALL
Verified Date:	12/19/2006
Hazardous Waste LBS/YEAR:	0
Wastes:	0

U133
East
1/4-1/2
0.310 mi.
1635 ft.

1206 FLETCHER LANE — **US CDL** — **1015758380**
1206 FLETCHER LANE — **N/A**
PLANT CITY, FL

Site 2 of 3 in cluster U

Actual:
110 ft.

Focus Map:
6

US CDL:

Address:	1206 FLETCHER LANE
City:	PLANT CITY
State:	FL
Seizure Date:	12/08/2012

U134
East
1/4-1/2
0.310 mi.
1635 ft.

JOHNSON JESSE V II — **HAZ WASTE** — **S130004085**
1206 FLETCHER STE TT5 — **N/A**
PLANT CITY, FL 33567

Site 3 of 3 in cluster U

Actual:
110 ft.

Focus Map:
6

HAZ WASTE:

Facility ID:	108413
Name:	JOHNSON JESSE V II
Address:	1206 FLETCHER STE TT5
City,State,Zip:	PLANT CITY, FL 33567
County:	HILLSBOROUGH
Telephone:	(813)272-5960
Email:	Not reported
Status:	N - NON-GENERATOR
Generator Status:	- Unverified Generator Status
EPA ID:	Not reported
Other ID:	Not reported
Old Facility ID:	2921556
SIC:	2434 - MANUFACTURING - WOOD KITCHEN CABINETS
Verified:	P - VERIFICATION BY PHONE CALL

DRAFT

JOHNSON JESSE V II (Continued) **S130004085**

Verified Date: 12/23/2003
Hazardous Waste LBS/YEAR: Not reported
Wastes: 0

---

135 **DRY FIRST** **FINDS** **1016446316**
South **818 TANNER ROAD** **N/A**
1/4-1/2 **PLANT CITY, FL 33566**
0.314 mi.
1658 ft.

Actual:
106 ft.

Focus Map:
5

FINDS:
Registry ID: 110056150098

Click Here for FRS Facility Detail Report:

Environmental Interest/Information System:
The Integrated Compliance Information System (ICIS) provides a database that, when complete, will contain integrated enforcement and compliance information across most of EPA's programs. The vision for ICIS is to replace EPA's independent databases that contain enforcement data with a single repository for that information. Currently, ICIS contains all Federal Administrative and Judicial enforcement actions and a subset of the Permit Compliance System (PCS), which supports the National Pollutant Discharge Elimination System (NPDES). This information is maintained in ICIS by EPA in the Regional offices and it at Headquarters. A future release of ICIS will completely replace PCS and will integrate that information with Federal actions already in the system. ICIS also has the capability to track other activities that support compliance and enforcement programs, including incident tracking, compliance assistance, and compliance monitoring.

Click this hyperlink while viewing on your computer to access additional FINDS: detail in the EDR Site Report.

---

136 **DIXIE FIRE PROTECTION** **HAZ WASTE** **S130070723**
North **2248 BRANCH FORBES** **N/A**
1/4-1/2 **PLANT CITY, FL 33565**
0.316 mi.
1667 ft.

Actual:
94 ft.

Focus Map:
2

HAZ WASTE:
Facility ID: 190775
Name: DIXIE FIRE PROTECTION
Address: 2248 BRANCH FORBES
City,State,Zip: PLANT CITY, FL 33565
County: HILLSBOROUGH
Telephone: (627)260-0
Email: Not reported
Status: O - OUT OF BUSINESS
Generator Status: N - NOT A HAZARDOUS WASTE GENERATOR
EPA ID: Not reported
Other ID: Not reported
Old Facility ID: 2930086
SIC: 7389 - SERVICES - BUSINESS SERVICES, NEC
Verified: P - VERIFICATION BY PHONE CALL
Verified Date: 12/06/2007
Hazardous Waste LBS/YEAR: 0

DIXIE FIRE PROTECTION (Continued) **S130070723**

Wastes: 0

V137 **GLOBAL HARVEST** **UST FINDER RELEASE** **1028958246**
WSW **13514 GLEN HARWELL RD** **N/A**
1/4-1/2 **DOVER, FL 0**
0.317 mi.
1673 ft. **Site 1 of 3 in cluster V**

Actual:
96 ft.

Focus Map:
1

UST FINDER RELEASE:

Object ID:	104106
Facility ID:	FL8508960
Lust ID:	FL857
Name:	GLOBAL HARVEST
Address:	13514 GLEN HARWELL RD
City,State,Zip:	DOVER, FL 0
Address Match Type:	Not reported
Reported Date:	2013/07/18 15:59:59+00
Status:	No Further Action
Substance:	Not reported
Population within 1500ft:	216
Domestic Wells within 1500ft:	68
Land Use:	Developed, Open Space
Within SPA:	No
SPA PWS Facility ID:	Not reported
SPA Water Type:	Not reported
SPA Facility Type:	Not reported
SPA HUC12:	Not reported
Within WHPA:	No
WHPA PWS Facility ID:	Not reported
WHPA Water Type:	Not reported
WHPA Facility Type:	Not reported
WHPA HUC12:	Not reported
Within 100yr Floodplain:	No
Tribe:	Not reported
EPA Region:	4
NFA Letter 1:	Not reported
NFA Letter 2:	Not reported
NFA Letter 3:	Not reported
NFA Letter 4:	Not reported
Closed With Residual Contaminate:	Not reported
Coordinate Source:	State
X Coord:	-82.21215
Y Coord:	28.0252400000001
Latitude:	28.02524
Longitude:	-82.2121499999999

V138 **GLOBAL HARVEST** **AST** **A100115588**
WSW **13514 GLEN HARWELL RD** **N/A**
1/4-1/2 **DOVER, FL 33527**
0.317 mi.
1673 ft. **Site 2 of 3 in cluster V**

Actual:
96 ft.

Focus Map:
1

AST:

Facility ID:	8508960
Name:	GLOBAL HARVEST
Address:	13514 GLEN HARWELL RD

GLOBAL HARVEST (Continued) **A100115588**

City,State,Zip: DOVER, FL 33527
Facility Phone: 8137528441
Facility Status: CLOSED
Facility Type: M
Type Description: Agricultural
Depco: P
Region: STATE
Positioning Method: ADDM
Latitude/Longitude: 28 1 30.8532000 / 82 12 43.7291999

Tank:
Tank ID: 1
Tank Capacity: 1500
Tank Location: ABOVEGROUND
Tank Status: B-Removed from Site
Status Date: 08/01/1998
Install Date: 7/1/1977
Substance: H
Content Description: Generator/Pump Diesel
Vessel Indicator: TANK
DEP Contractor: P

Owner:
Owner ID: 9641
Owner Name: HAWKINS, GENE
Owner Address: 14020 WALDEN SHEFFIELD RD
Owner Address 2: Not reported
Owner City,State,Zip: DOVER, FL 33527
Owner Contact: GENE HAWKINS
Owner Phone: 8136592665

Tank ID: 2
Tank Capacity: 1500
Tank Location: ABOVEGROUND
Tank Status: B-Removed from Site
Status Date: 08/01/1998
Install Date: 7/1/1977
Substance: H
Content Description: Generator/Pump Diesel
Vessel Indicator: TANK
DEP Contractor: P

Owner:
Owner ID: 9641
Owner Name: HAWKINS, GENE
Owner Address: 14020 WALDEN SHEFFIELD RD
Owner Address 2: Not reported
Owner City,State,Zip: DOVER, FL 33527
Owner Contact: GENE HAWKINS
Owner Phone: 8136592665

DRAFT

V139 **GLOBAL HARVEST** **LUST** **S116552754**
WSW **13514 GLEN HARWELL RD** **DWM CONTAM** **N/A**
1/4-1/2 **DOVER, FL 33527**
0.317 mi.
1673 ft. **Site 3 of 3 in cluster V**

Actual:
96 ft.

Focus Map:
1

LUST:

Name:	GLOBAL HARVEST
Address:	13514 GLEN HARWELL RD
City,State,Zip:	DOVER, FL 33527
Region:	STATE
Facility Id:	8508960
Facility Status:	CLOSED
Facility Type:	M - Agricultural
Facility Phone:	(813)752-8441
Facility Cleanup Rank:	Not reported
District:	Southwest District
Lat/Long (dms):	28 1 31.4462000 / 82 12 39.8355000
Section:	21
Township:	28
Range:	21
Feature:	Not reported
Method:	ADDM
Datum:	0
Score:	Not reported
Score Effective Date:	Not reported
Score When Ranked:	Not reported
Operator:	JAYE WEBSTER
Name Update:	1998-09-30 00:00:00
Address Update:	1998-09-30 00:00:00

Petroleum Cleanup PCT Facility Score:

Facility Cleanup Status:	CMPL - COMPLETED
Contact:	GENE HAWKINS
Contact Company:	HAWKINS, GENE
Contact Address:	14020 WALDEN SHEFFIELD RD
Contact City/State/Zip:	DOVER, FL 33527
Phone:	(813)659-2665
Bad Address Ind:	N
State:	FL
Zip:	33527
Score:	Not reported
Score Effective Date:	Not reported
Related Party ID:	9641
Primary RP Role:	ACCOUNT OWNER
RP Begin Date:	1985-07-01
RP Zip:	9335
RP Extension:	Not reported

Discharge Cleanup Summary:

Discharge Date:	7/18/2013
PCT Discharge Combined:	Not reported
Cleanup Required:	R - CLEANUP REQUIRED
Discharge Cleanup Status:	NFA - NFA COMPLETE
Disch Cleanup Status Date:	11/10/2014
Cleanup Work Status:	COMPLETED
Information Source:	D - DISCHARGE NOTIFICATION
Other Source Description:	Not reported
Eligibility Indicator:	I - INELIGIBLE

DRAFT

GLOBAL HARVEST (Continued) **S116552754**

Site Manager: HEINTZ_C
Site Mgr End Date: 11/10/2014
Tank Office: PCLP29 - HILLSBOROUGH ENVIRONMENTAL PROTECTION COMMISSION

Contaminated Media:
Discharge Date: 7/18/2013
Pct Discharge Combined With: Not reported
Cleanup Required: R - CLEANUP REQUIRED
Discharge Cleanup Status: NFA - NFA COMPLETE
Disch Cleanup Status Date: 11/10/2014
Cleanup Work Status: COMPLETED
Information Source: D - DISCHARGE NOTIFICATION
Other Source Description: Not reported
Elig Indicator: I - INELIGIBLE
Site Manager: HEINTZ_C
Site Mgr End Date: 11/10/2014
Tank Office: PCLP29 - HILLSBOROUGH ENVIRONM
Contaminated Drinking Wells: Not reported
Contaminated Monitoring Well: No
Contaminated Soil: Yes
Contaminated Surface Water: No
Contaminated Ground Water: No
Pollutant: H - Generator/Pump Diesel
Pollutant Other Description: Not reported
Gallons Discharged: Not reported

Task Information:
District: SWD
Facility ID: 8508960
Facility Status: CLOSED
Facility Type: M - Agricultural -
County: HILLSBOROUGH
County ID: 29
Cleanup Eligibility Status: I
Source Effective Date: 09-16-2014
Discharge Date: 07-18-2013
Cleanup Required: R - CLEANUP REQUIRED
Discharge Cleanup Status: NFA - NFA COMPLETE
Disch Cleanup Status Date: 11-10-2014
SRC Action Type: NFA - NO FURTHER ACTION
SRC Submit Date: 03-28-2014
SRC Review Date: 09-17-2014
SRC Completion Status: A - APPROVED
SRC Issue Date: 11-10-2014
SRC Comment: Not reported
Cleanup Work Status: COMPLETED
Site Mgr: HEINTZ_C
Site Mgr End Date: 11-10-2014
Tank Office: PCLP29 - Hillsborough County
SR Task ID: 91249
SR Cleanup Responsible: RP - RESPONSIBLE PARTY
SR Funding Eligibility Type: -
SR Actual Cost: Not reported
SR Completion Date: Not reported
SR Payment Date: Not reported
SR Oral Date: Not reported
SR Written Date: 03-28-2014
SR Soil Removal: Y

DRAFT

GLOBAL HARVEST (Continued) **S116552754**

SR Free Product Removal:	N
SR Soil Tonnage Removed:	26
SR Soil Treatment:	Y
SR Other Treatment:	Not reported
SR Alternate Proc Received Date:	Not reported
SR Alternate Procedure Status:	Not reported
SR Alternate Procedure Status Date:	Not reported
SR Alternate Procedure Comments:	Not reported
SA Task ID:	91248
SA Cleanup Responsible:	RP - RESPONSIBLE PARTY
SA Funding Eligibility Type:	-
SA Actual Cost:	Not reported
SA Completion Date:	Not reported
SA Payment Date:	Not reported
RAP Task ID:	Not reported
RAP Cleanup Responsible ID:	-
RAP Funding Eligibility Type:	-
RAP Actual Cost:	Not reported
RAP Completion Date:	Not reported
RAP Payment Date:	Not reported
RAP Last Order Approved:	Not reported
RA Task ID:	91221
RA Cleanup Responsible:	RP - RESPONSIBLE PARTY
RA Funding Eligibility Type:	-
RA Years to Complete:	0
RA Actual Cost:	Not reported

Click here for Florida Oculus:

DWM CONTAM:

Name:	GLOBAL HARVEST
Address:	13514 GLEN HARWELL RD
City,State,Zip:	DOVER, FL
Program Site Id:	8508960
Lat DD:	28
Lat MM:	1
Lat SS:	30.8532
Long DD:	82
Long MM:	12
Long SS:	43.7292
Office/ District:	SWD
Program Area:	PETROLEUM
Priority Score:	Not reported
Datum:	0
Method:	ADDM
Facility Status:	CLOSED-STCM
Facility Type:	Not reported
Score Effective Date:	Not reported
Score When Ranked:	Not reported
Rank:	Not reported
Operator:	Not reported
Phone:	Not reported
Name Changed:	Not reported
Addr Changed:	Not reported
Related Party ID:	Not reported
Primary RP Role:	Not reported
RP Begin Date:	Not reported

DRAFT

GLOBAL HARVEST (Continued) **S116552754**

RP Name:	Not reported
RP Address1:	Not reported
RP Address2:	Not reported
RP City:	Not reported
RP State:	Not reported
RP Zip5:	Not reported
RP Zip4:	Not reported
Contact:	Not reported
RP Phone:	Not reported
RP Extension:	Not reported
Site Manager:	Not reported

W140 **BROWN DAVID A** **HAZ WASTE** **S130034067**
SSE **4445 COUNTRY HILLS** **N/A**
1/4-1/2 **PLANT CITY, FL 33563**
0.321 mi.
1697 ft. **Site 1 of 2 in cluster W**

Actual: **110 ft.**

Focus Map: **6**

HAZ WASTE:

Facility ID:	145353
Name:	BROWN DAVID A
Address:	4445 COUNTRY HILLS
City,State,Zip:	PLANT CITY, FL 33563
County:	HILLSBOROUGH
Telephone:	(813)627-2600
Email:	Not reported
Status:	O - OUT OF BUSINESS
Generator Status:	- Unverified Generator Status
EPA ID:	Not reported
Other ID:	Not reported
Old Facility ID:	2924222
SIC:	7389 - SERVICES - BUSINESS SERVICES, NEC
Verified:	P - VERIFICATION BY PHONE CALL
Verified Date:	12/12/2005
Hazardous Waste LBS/YEAR:	0
Wastes:	0

W141 **BURR SHARMAINE** **HAZ WASTE** **S130072411**
SSE **305 MARY BETH** **N/A**
1/4-1/2 **PLANT CITY, FL 33583**
0.344 mi.
1817 ft. **Site 2 of 2 in cluster W**

Actual: **111 ft.**

Focus Map: **6**

HAZ WASTE:

Facility ID:	192358
Name:	BURR SHARMAINE
Address:	305 MARY BETH
City,State,Zip:	PLANT CITY, FL 33583
County:	HILLSBOROUGH
Telephone:	(813)627-2600
Email:	Not reported
Status:	O - OUT OF BUSINESS
Generator Status:	N - NOT A HAZARDOUS WASTE GENERATOR
EPA ID:	Not reported
Other ID:	Not reported
Old Facility ID:	2933207

DRAFT

BURR SHARMAINE (Continued) **S130072411**

SIC: 7389 - SERVICES - BUSINESS SERVICES, NEC
Verified: P - VERIFICATION BY PHONE CALL
Verified Date: 12/19/2008
Hazardous Waste LBS/YEAR: 0
Wastes: 0

X142 **PLANT CITY REYNOLDS CREEK BURSTING** **ECHO** **1026119130**
SSE **REYNOLDS CREEK AVE** **N/A**
1/4-1/2 **PLANT CITY, FL 33563**
0.363 mi.
1914 ft. **Site 1 of 2 in cluster X**

Actual:
113 ft.

Focus Map:
6

ECHO:
Envid: 1026119130
Registry ID: 110070688132
DFR URL: http://echo.epa.gov/detailed-facility-report?fid=110070688132
Name: PLANT CITY REYNOLDS CREEK BURSTING
Address: REYNOLDS CREEK AVE
City,State,Zip: PLANT CITY, FL 33563

X143 **REYNOLDS RIDGE** **FINDS** **1010499803**
SSE **REYNOLDS CREEK DR** **ECHO** **N/A**
1/4-1/2 **PLANT CITY, FL 33566**
0.363 mi.
1914 ft. **Site 2 of 2 in cluster X**

Actual:
113 ft.

Focus Map:
6

FINDS:
Registry ID: 110032807470

Click Here for FRS Facility Detail Report:

Environmental Interest/Information System:
The Florida Integrated Environmental System Today (FIESTA) Data Maintenance (FDM) System maintains entity, environmental interest, and affiliation data.
The National Pollutant Discharge Elimination System (NPDES) module of the Integrated Compliance Information System (ICIS). Under NPDES, all facilities that discharge pollutants from any point source into waters of the United States are required to obtain a permit. The permit will likely contain limits on what can be discharged, impose monitoring and reporting requirements, and include other provisions to ensure that the discharge does not adversely affect water quality.

Click this hyperlink while viewing on your computer to access additional FINDS: detail in the EDR Site Report.

ECHO:
Envid: 1010499803
Registry ID: 110032807470
DFR URL: http://echo.epa.gov/detailed-facility-report?fid=110032807470
Name: REYNOLDS RIDGE
Address: REYNOLDS CREEK DR
City,State,Zip: PLANT CITY, FL 33566

DRAFT

144
East
1/4-1/2
0.372 mi.
1966 ft.

ROBINSON S ORANGE PARK
US 92 1/4 MILE W OF PLANT CITY
PLANT CITY, FL 33563

FINDS **1011407767**
N/A

Actual:
111 ft.

Focus Map:
6

FINDS:
Registry ID: 110035461238

Click Here for FRS Facility Detail Report:

Environmental Interest/Information System:
The Florida Integrated Environmental System Today (FIESTA) Data Maintenance (FDM) System maintains entity, environmental interest, and affiliation data.

Click this hyperlink while viewing on your computer to access additional FINDS: detail in the EDR Site Report.

145
South
1/4-1/2
0.376 mi.
1985 ft.

BIG MAC LAWNMOWER REPAIR
4140 BETHLEHEM
DOVER, FL 33527

HAZ WASTE **S130140625**
N/A

Actual:
96 ft.

Focus Map:
4

HAZ WASTE:

Facility ID:	36987
Name:	BIG MAC LAWNMOWER REPAIR
Address:	4140 BETHLEHEM
City,State,Zip:	DOVER, FL 33527
County:	HILLSBOROUGH
Telephone:	(813)684-7677
Email:	Not reported
Status:	O - OUT OF BUSINESS
Generator Status:	- Unverified Generator Status
EPA ID:	Not reported
Other ID:	Not reported
Old Facility ID:	2901680
SIC:	7699 - SERVICES - REPAIR SERVICES, NEC
Verified:	P - VERIFICATION BY PHONE CALL
Verified Date:	12/27/1996
Hazardous Waste LBS/YEAR:	0
Wastes:	0

146
West
1/4-1/2
0.377 mi.
1992 ft.

BETTY JO SHIRLEY
13751 92
DOVER, FL 33527

HAZ WASTE **S130151568**
N/A

Actual:
84 ft.

Focus Map:
4

HAZ WASTE:

Facility ID:	47555
Name:	BETTY JO SHIRLEY
Address:	13751 92
City,State,Zip:	DOVER, FL 33527
County:	HILLSBOROUGH
Telephone:	(813)272-5788
Email:	Not reported
Status:	O - OUT OF BUSINESS
Generator Status:	- Unverified Generator Status

DRAFT

BETTY JO SHIRLEY (Continued) **S130151568**

EPA ID: Not reported
Other ID: Not reported
Old Facility ID: 2916186
SIC: 7389 - SERVICES - BUSINESS SERVICES, NEC
Verified: P - VERIFICATION BY PHONE CALL
Verified Date: 12/27/2000
Hazardous Waste LBS/YEAR: 0
Wastes: 0

---

147 **HARLEY BROOK FOR BY DRIVER** **HAZ WASTE** **S130071595**
ENE **4274 PROMENADE** **N/A**
1/4-1/2 **PLANT CITY, FL 33563**
0.378 mi.
1995 ft.

Actual:
118 ft.

Focus Map:
6

HAZ WASTE:
Facility ID: 191585
Name: HARLEY BROOK FOR BY DRIVER
Address: 4274 PROMENADE
City,State,Zip: PLANT CITY, FL 33563
County: HILLSBOROUGH
Telephone: (813)752-2347
Email: Not reported
Status: I - INACTIVE - DOES NOT GENERATE WASTE
Generator Status: N - NOT A HAZARDOUS WASTE GENERATOR
EPA ID: Not reported
Other ID: Not reported
Old Facility ID: 2931341
SIC: 4215 - TRANS. & UTILITIES - COURIER SERVICES, EXCEPT BY AIR
Verified: P - VERIFICATION BY PHONE CALL
Verified Date: 03/20/2008
Hazardous Waste LBS/YEAR: 0
Wastes: 0

Y148 **DADE CITY CHEVRON LLC** **EDR Hist Auto** **1021305141**
SE **4403 TINA LN** **N/A**
1/4-1/2 **PLANT CITY, FL 33563**
0.380 mi.
2006 ft. **Site 1 of 2 in cluster Y**

Actual:
113 ft.

Focus Map:
6

EDR Hist Auto

Year:	Name:	Type:
2005	DADE CITY CHEVRON LLC	Gasoline Service Stations, NEC
2006	DADE CITY CHEVRON LLC	Gasoline Service Stations, NEC
2007	DADE CITY CHEVRON LLC	Gasoline Service Stations, NEC
2008	DADE CITY CHEVRON LLC	Gasoline Service Stations, NEC

149
South
1/4-1/2
0.383 mi.
2024 ft.

FL DEPT OF TRANSPORTATION ROW
1323 W HAINES ST
PLANT CITY, FL 33566

UST **U001354328**
N/A

Actual:
113 ft.

Focus Map:
6

UST:

Facility ID:	8625088
Name:	FL DEPT OF TRANSPORTATION ROW
Address:	1323 W HAINES ST
City,State,Zip:	PLANT CITY, FL 33566
Facility Phone:	Not reported
Facility Status:	CLOSED
Facility Type:	A
Type Description:	Retail Station
Depco:	P
Region:	STATE
Positioning Method:	UNVR
Latitude/Longitude:	28 0 49 / 82 10 17

UST:

Tank ID:	1
Tank Capacity:	4000
Tank Location:	UNDERGROUND
Tank Status:	B-Removed from Site
Status Date:	04/30/1992
Install Date:	Not reported
Substance:	D
Content Description:	Vehicular Diesel
Vessel Indicator:	TANK
DEP Contractor:	P

Owner:

Owner ID:	7319
Owner Name:	FL DEPT OF TRANSPORTATION DIST 7
Owner Address:	11201 N MCKINLEY DR M/S 7-710
Owner Address 2:	ATTN: FLEET MANAGER
Owner City,State,Zip:	TAMPA, FL 33612
Owner Contact:	MARCEL GOSS / ANITA MONTJOY 813-323-1141
Owner Phone:	8139756459

Tank ID:	2
Tank Capacity:	4000
Tank Location:	UNDERGROUND
Tank Status:	B-Removed from Site
Status Date:	04/30/1992
Install Date:	Not reported
Substance:	D
Content Description:	Vehicular Diesel
Vessel Indicator:	TANK
DEP Contractor:	P

Owner:

Owner ID:	7319
Owner Name:	FL DEPT OF TRANSPORTATION DIST 7
Owner Address:	11201 N MCKINLEY DR M/S 7-710
Owner Address 2:	ATTN: FLEET MANAGER
Owner City,State,Zip:	TAMPA, FL 33612
Owner Contact:	MARCEL GOSS / ANITA MONTJOY 813-323-1141
Owner Phone:	8139756459

DRAFT

FL DEPT OF TRANSPORTATION ROW (Continued) **U001354328**

Tank ID: 3
Tank Capacity: 4000
Tank Location: UNDERGROUND
Tank Status: B-Removed from Site
Status Date: 04/30/1992
Install Date: Not reported
Substance: A
Content Description: Leaded Gas
Vessel Indicator: TANK
DEP Contractor: P

Owner:
Owner ID: 7319
Owner Name: FL DEPT OF TRANSPORTATION DIST 7
Owner Address: 11201 N MCKINLEY DR M/S 7-710
Owner Address 2: ATTN: FLEET MANAGER
Owner City,State,Zip: TAMPA, FL 33612
Owner Contact: MARCEL GOSS / ANITA MONTJOY 813-323-1141
Owner Phone: 8139756459

Tank ID: 4
Tank Capacity: 4000
Tank Location: UNDERGROUND
Tank Status: B-Removed from Site
Status Date: 04/30/1992
Install Date: Not reported
Substance: D
Content Description: Vehicular Diesel
Vessel Indicator: TANK
DEP Contractor: P

Owner:
Owner ID: 7319
Owner Name: FL DEPT OF TRANSPORTATION DIST 7
Owner Address: 11201 N MCKINLEY DR M/S 7-710
Owner Address 2: ATTN: FLEET MANAGER
Owner City,State,Zip: TAMPA, FL 33612
Owner Contact: MARCEL GOSS / ANITA MONTJOY 813-323-1141
Owner Phone: 8139756459

Tank ID: 5
Tank Capacity: 4000
Tank Location: UNDERGROUND
Tank Status: B-Removed from Site
Status Date: 04/30/1992
Install Date: Not reported
Substance: D
Content Description: Vehicular Diesel
Vessel Indicator: TANK
DEP Contractor: P

Owner:
Owner ID: 7319
Owner Name: FL DEPT OF TRANSPORTATION DIST 7
Owner Address: 11201 N MCKINLEY DR M/S 7-710
Owner Address 2: ATTN: FLEET MANAGER
Owner City,State,Zip: TAMPA, FL 33612

DRAFT

FL DEPT OF TRANSPORTATION ROW (Continued) **U001354328**

Owner Contact: MARCEL GOSS / ANITA MONTJOY 813-323-1141
Owner Phone: 8139756459

Tank ID: 6
Tank Capacity: 4000
Tank Location: UNDERGROUND
Tank Status: B-Removed from Site
Status Date: 04/30/1992
Install Date: Not reported
Substance: B
Content Description: Unleaded Gas
Vessel Indicator: TANK
DEP Contractor: P

Owner:
Owner ID: 7319
Owner Name: FL DEPT OF TRANSPORTATION DIST 7
Owner Address: 11201 N MCKINLEY DR M/S 7-710
Owner Address 2: ATTN: FLEET MANAGER
Owner City,State,Zip: TAMPA, FL 33612
Owner Contact: MARCEL GOSS / ANITA MONTJOY 813-323-1141
Owner Phone: 8139756459

---

150 SW 1/4-1/2 0.386 mi. 2039 ft.

Actual: 109 ft.

Focus Map: 5

CASTANEDA FIDEL **HAZ WASTE** **S130027269**
921 PARKER FORBES **N/A**
PLANT CITY, FL 33567

HAZ WASTE:
Facility ID: 136282
Name: CASTANEDA FIDEL
Address: 921 PARKER FORBES
City,State,Zip: PLANT CITY, FL 33567
County: HILLSBOROUGH
Telephone: (813)272-5960
Email: Not reported
Status: O - OUT OF BUSINESS
Generator Status: - Unverified Generator Status
EPA ID: Not reported
Other ID: Not reported
Old Facility ID: 2922877
SIC: 7389 - SERVICES - BUSINESS SERVICES, NEC
Verified: P - VERIFICATION BY PHONE CALL
Verified Date: 12/15/2005
Hazardous Waste LBS/YEAR: 0
Wastes: 0

DRAFT

Y151 **COUNTRY LAKE** **FINDS** **1009319723**
SE **REYNOLDS CREEK AVE & TINA LN** **ECHO** **N/A**
1/4-1/2 **PLANT CITY, FL 33563**
0.405 mi.
2137 ft. **Site 2 of 2 in cluster Y**

Actual:
114 ft.

Focus Map:
6

FINDS:
Registry ID: 110024460812

Click Here for FRS Facility Detail Report:

Environmental Interest/Information System:
The Florida Integrated Environmental System Today (FIESTA) Data Maintenance (FDM) System maintains entity, environmental interest, and affiliation data.
The National Pollutant Discharge Elimination System (NPDES) module of the Integrated Compliance Information System (ICIS). Under NPDES, all facilities that discharge pollutants from any point source into waters of the United States are required to obtain a permit. The permit will likely contain limits on what can be discharged, impose monitoring and reporting requirements, and include other provisions to ensure that the discharge does not adversely affect water quality.

Registry ID: 110070688132

Click Here for FRS Facility Detail Report:

Environmental Interest/Information System:
The National Pollutant Discharge Elimination System (NPDES) module of the Integrated Compliance Information System (ICIS). Under NPDES, all facilities that discharge pollutants from any point source into waters of the United States are required to obtain a permit. The permit will likely contain limits on what can be discharged, impose monitoring and reporting requirements, and include other provisions to ensure that the discharge does not adversely affect water quality.

Click this hyperlink while viewing on your computer to access additional FINDS: detail in the EDR Site Report.

ECHO:
Envid: 1009319723
Registry ID: 110024460812
DFR URL: http://echo.epa.gov/detailed-facility-report?fid=110024460812
Name: COUNTRY LAKE
Address: REYNOLDS CREEK AVE & TINA LN
City,State,Zip: PLANT CITY, FL 33563

Z152 **RAY PROPERTY** **RGA LUST** **S115193601**
North **2401 N HAWK GRIFFIN RD** **N/A**
1/4-1/2 **PLANT CITY, FL**
0.411 mi.
2172 ft. **Site 1 of 3 in cluster Z**

Actual:
94 ft.

Focus Map:
2

RGA LUST:

2012	RAY PROPERTY	2401 N HAWK GRIFFIN RD
2011	RAY PROPERTY	2401 N HAWK GRIFFIN RD
2010	RAY PROPERTY	2401 N HAWK GRIFFIN RD
2009	RAY PROPERTY	2401 N HAWK GRIFFIN RD
2008	RAY PROPERTY	2401 N HAWK GRIFFIN RD
2007	RAY PROPERTY	2401 N HAWK GRIFFIN RD
2006	RAY PROPERTY	2401 N HAWK GRIFFIN RD
2005	RAY PROPERTY	2401 N HAWK GRIFFIN RD

RAY PROPERTY (Continued) **S115193601**

2004	RAY PROPERTY	2401 N HAWK GRIFFIN RD
2003	RAY PROPERTY	2401 N HAWK GRIFFIN RD
2002	RAY PROPERTY	2401 N HAWK GRIFFIN RD
2001	RAY PROPERTY	2401 N HAWK GRIFFIN RD
2000	RAY PROPERTY	2401 N HAWK GRIFFIN RD
1999	RAY PROPERTY	2401 N HAWK GRIFFIN RD
1998	RAY PROPERTY	2401 N HAWK GRIFFIN RD

Z153 **RAY PROPERTY** **UST FINDER** **1028248202**
North **2401 N HAWK GRIFFIN RD** **UST FINDER RELEASE** **N/A**
1/4-1/2 **PLANT CITY, FL 33565**
0.411 mi.
2172 ft. **Site 2 of 3 in cluster Z**

Actual:
94 ft.

Focus Map:
2

UST FINDER:

Object ID:	721604
Facility ID:	FL9200995
Name:	RAY PROPERTY
Address:	2401 N HAWK GRIFFIN RD
City,State,Zip:	PLANT CITY, FL 33565
Address Match Type:	Not reported
Open USTs:	0
Closed USTs:	2
TOS USTs:	0
Population 1500ft:	487
Private Wells 1500ft:	1
Within 100yr Floodplain:	No
Land Use:	Developed, Medium Intensity
Within SPA:	No
SPA PWS Facility ID:	Not reported
SPA Water Type:	Not reported
SPA Facility Type:	Not reported
SPA HUC12:	Not reported
Within WHPA:	Yes
WHPA PWS Facility ID:	FL6294757_1384313126
WHPA Water Type:	GW - Ground water
WHPA Facility Type:	WL - Well
WHPA HUC12:	031002050503
Facility Status:	Closed UST(s)
Date of Last Inspection:	Not reported
EPA Region:	4
Tribe:	Not reported
Coordinate Source:	State
X Coord:	-82.415555556
Y Coord:	28.0661111110001
Latitude:	28.0661111111111
Longitude:	-82.4155555555556

UST FINDER:

Object ID:	246839
Facility ID:	FL9200995
Tank ID:	FL9200995-1
Tank Status:	Closed
Installation Date:	1980/07/01 16:00:00+00
Removal Date:	Not reported
Tank Capacity:	350
Substances:	Unleaded Gas
Tank Wall Type:	Not reported

DRAFT

RAY PROPERTY (Continued) **1028248202**

Object ID:	246840
Facility ID:	FL9200995
Tank ID:	FL9200995-2
Tank Status:	Closed
Installation Date:	1980/07/01 16:00:00+00
Removal Date:	Not reported
Tank Capacity:	350
Substances:	Vehicular Diesel
Tank Wall Type:	Not reported

UST FINDER RELEASE:

Object ID:	102303
Facility ID:	FL9200995
Lust ID:	FL18222
Name:	RAY PROPERTY
Address:	2401 N HAWK GRIFFIN RD
City,State,Zip:	PLANT CITY, FL 0
Address Match Type:	Not reported
Reported Date:	1992/04/06 15:59:59+00
Status:	No Further Action
Substance:	Not reported
Population within 1500ft:	1280
Domestic Wells within 1500ft:	1
Land Use:	Developed, Medium Intensity
Within SPA:	No
SPA PWS Facility ID:	Not reported
SPA Water Type:	Not reported
SPA Facility Type:	Not reported
SPA HUC12:	Not reported
Within WHPA:	Yes
WHPA PWS Facility ID:	FL6294757_1384313126
WHPA Water Type:	GW - Ground water
WHPA Facility Type:	WL - Well
WHPA HUC12:	031002050503
Within 100yr Floodplain:	No
Tribe:	Not reported
EPA Region:	4
NFA Letter 1:	Not reported
NFA Letter 2:	Not reported
NFA Letter 3:	Not reported
NFA Letter 4:	Not reported
Closed With Residual Contaminate:	Not reported
Coordinate Source:	State
X Coord:	-82.41556
Y Coord:	28.06611
Latitude:	28.0661099999999
Longitude:	-82.4155599999999

DRAFT

Z154 **RAY PROPERTY** **LUST** **U001356409**
North **2401 N HAWK GRIFFIN RD** **UST** **N/A**
1/4-1/2 **PLANT CITY, FL 33565** **DWM CONTAM**
0.411 mi.
2172 ft. **Site 3 of 3 in cluster Z**

Actual:
94 ft.

Focus Map:
2

LUST:

Name:	RAY PROPERTY
Address:	2401 N HAWK GRIFFIN RD
City,State,Zip:	PLANT CITY, FL 33565
Region:	STATE
Facility Id:	9200995
Facility Status:	CLOSED
Facility Type:	C - Fuel user/Non-retail
Facility Phone:	(813)759-0098
Facility Cleanup Rank:	Not reported
District:	Southwest District
Lat/Long (dms):	28 2 3.22299999 / 82 10 47.4369999
Section:	Not reported
Township:	Not reported
Range:	Not reported
Feature:	Not reported
Method:	UNVR
Datum:	0
Score:	Not reported
Score Effective Date:	Not reported
Score When Ranked:	Not reported
Operator:	SAM CAMBELL
Name Update:	Not reported
Address Update:	Not reported

Petroleum Cleanup PCT Facility Score:

Facility Cleanup Status:	NREQ - NOT REQUIRED
Contact:	MARLENE J RAY
Contact Company:	RAY, RALPH & MARLENE J
Contact Address:	611 S THIRD ST
Contact City/State/Zip:	CHIPLEY, FL 32428
Phone:	(904)638-1980
Bad Address Ind:	N
State:	FL
Zip:	33565
Score:	Not reported
Score Effective Date:	Not reported
Related Party ID:	17915
Primary RP Role:	ACCOUNT OWNER
RP Begin Date:	1992-04-08
RP Zip:	Not reported
RP Extension:	Not reported

Discharge Cleanup Summary:

Discharge Date:	4/6/1992
PCT Discharge Combined:	Not reported
Cleanup Required:	N - NO CLEANUP REQUIRED
Discharge Cleanup Status:	NREQ - CLEANUP NOT REQUIRED
Disch Cleanup Status Date:	5/29/2001
Cleanup Work Status:	COMPLETED
Information Source:	A - ABANDONED TANK RESTORATION
Other Source Description:	Not reported
Eligibility Indicator:	I - INELIGIBLE

DRAFT

RAY PROPERTY (Continued) **U001356409**

Site Manager: MCKELVEY_M
Site Mgr End Date: 3/11/1999
Tank Office: PCLP29 - HILLSBOROUGH ENVIRONMENTAL PROTECTION COMMISSION

Petroleum Cleanup Program Eligibility:
Facility ID: 9200995
Discharge Date: 4/6/1992
Pct Discharge Combined With: Not reported
Cleanup Required: N - NO CLEANUP REQUIRED
Discharge Cleanup Status: NREQ - CLEANUP NOT REQUIRED
Disch Cleanup Status Date: 5/29/2001
Cleanup Work Status: COMPLETED
Information Source: A - ABANDONED TANK RESTORATION
Other Source Description: Not reported
Application Received Date: 4/6/1992
Cleanup Program: A - ABANDONED TANK RESTORATION PROGRAM
Eligibility Status: 3/11/1994
Elig Status Date: 3/11/1994
Letter Of Intent Date: 4/6/1992
Redetermined: No
Inspection Date: 5/5/1993
Site Manager: MCKELVEY_M
Site Mgr End Date: 3/11/1999
Tank Office: PCLP29 - HILLSBOROUGH ENVIRONMENTAL PROTECTION COMMISSION
Deductible Amount: Not reported
Deductible Paid To Date: Not reported
Co-Pay Amount: Not reported
Co-Pay Paid To Date: Not reported
Cap Amount: 0

Contaminated Media:
Discharge Date: 4/6/1992
Pct Discharge Combined With: Not reported
Cleanup Required: N - NO CLEANUP REQUIRED
Discharge Cleanup Status: NREQ - CLEANUP NOT REQUIRED
Disch Cleanup Status Date: 5/29/2001
Cleanup Work Status: COMPLETED
Information Source: A - ABANDONED TANK RESTORATION
Other Source Description: Not reported
Elig Indicator: I - INELIGIBLE
Site Manager: MCKELVEY_M
Site Mgr End Date: 3/11/1999
Tank Office: PCLP29 - HILLSBOROUGH ENVIRONM
Contaminated Drinking Wells: Not reported
Contaminated Monitoring Well: Not reported
Contaminated Soil: Not reported
Contaminated Surface Water: Not reported
Contaminated Ground Water: Not reported
Pollutant: Y - Unknown/Not Reported
Pollutant Other Description: Not reported
Gallons Discharged: Not reported

Task Information:
District: SWD
Facility ID: 9200995
Facility Status: CLOSED
Facility Type: C - Fuel user/Non-retail -
County: HILLSBOROUGH
County ID: 29

DRAFT

RAY PROPERTY (Continued) **U001356409**

Cleanup Eligibility Status:	I
Source Effective Date:	Not reported
Discharge Date:	04-06-1992
Cleanup Required:	N - NO CLEANUP REQUIRED
Discharge Cleanup Status:	NREQ - CLEANUP NOT REQUIRED
Disch Cleanup Status Date:	05-29-2001
SRC Action Type:	-
SRC Submit Date:	Not reported
SRC Review Date:	Not reported
SRC Completion Status:	-
SRC Issue Date:	Not reported
SRC Comment:	Not reported
Cleanup Work Status:	COMPLETED
Site Mgr:	MCKELVEY_M
Site Mgr End Date:	03-11-1999
Tank Office:	PCLP29 - Hillsborough County
SR Task ID:	Not reported
SR Cleanup Responsible:	-
SR Funding Eligibility Type:	-
SR Actual Cost:	Not reported
SR Completion Date:	Not reported
SR Payment Date:	Not reported
SR Oral Date:	Not reported
SR Written Date:	Not reported
SR Soil Removal:	Not reported
SR Free Product Removal:	Not reported
SR Soil Tonnage Removed:	Not reported
SR Soil Treatment:	Not reported
SR Other Treatment:	Not reported
SR Alternate Proc Received Date:	Not reported
SR Alternate Procedure Status:	Not reported
SR Alternate Procedure Status Date:	Not reported
SR Alternate Procedure Comments:	Not reported
SA Task ID:	Not reported
SA Cleanup Responsible:	-
SA Funding Eligibility Type:	-
SA Actual Cost:	Not reported
SA Completion Date:	Not reported
SA Payment Date:	Not reported
RAP Task ID:	Not reported
RAP Cleanup Responsible ID:	-
RAP Funding Eligibility Type:	-
RAP Actual Cost:	Not reported
RAP Completion Date:	Not reported
RAP Payment Date:	Not reported
RAP Last Order Approved:	Not reported
RA Task ID:	Not reported
RA Cleanup Responsible:	-
RA Funding Eligibility Type:	-
RA Years to Complete:	Not reported
RA Actual Cost:	Not reported

Click here for Florida Oculus:

UST:

Facility ID:	9200995
Name:	RAY PROPERTY

DRAFT

RAY PROPERTY (Continued) **U001356409**

Address: 2401 N HAWK GRIFFIN RD
City,State,Zip: PLANT CITY, FL 33565
Facility Phone: 8137590098
Facility Status: CLOSED
Facility Type: C
Type Description: Fuel user/Non-retail
Depco: P
Region: STATE
Positioning Method: UNVR
Latitude/Longitude: 28 3 58 / 82 24 56

UST:
Tank ID: 2
Tank Capacity: 350
Tank Location: UNDERGROUND
Tank Status: B-Removed from Site
Status Date: Not reported
Install Date: 7/1/1980
Substance: D
Content Description: Vehicular Diesel
Vessel Indicator: TANK
DEP Contractor: P

Owner:
Owner ID: 17915
Owner Name: RAY, RALPH & MARLENE J
Owner Address: 611 S THIRD ST
Owner Address 2: Not reported
Owner City,State,Zip: CHIPLEY, FL 32428
Owner Contact: MARLENE J RAY
Owner Phone: 9046381980

Tank ID: 1
Tank Capacity: 350
Tank Location: UNDERGROUND
Tank Status: B-Removed from Site
Status Date: Not reported
Install Date: 7/1/1980
Substance: B
Content Description: Unleaded Gas
Vessel Indicator: TANK
DEP Contractor: P

Owner:
Owner ID: 17915
Owner Name: RAY, RALPH & MARLENE J
Owner Address: 611 S THIRD ST
Owner Address 2: Not reported
Owner City,State,Zip: CHIPLEY, FL 32428
Owner Contact: MARLENE J RAY
Owner Phone: 9046381980

DWM CONTAM:
Name: RAY PROPERTY
Address: 2401 N HAWK GRIFFIN RD

DRAFT

RAY PROPERTY (Continued) **U001356409**

City,State,Zip:	PLANT CITY, FL
Program Site Id:	9200995
Lat DD:	28
Lat MM:	3
Lat SS:	58
Long DD:	82
Long MM:	24
Long SS:	56
Office/ District:	SWD
Program Area:	PETROLEUM
Priority Score:	Not reported
Datum:	0
Method:	UNVR
Facility Status:	CLOSED-STCM
Facility Type:	Not reported
Score Effective Date:	Not reported
Score When Ranked:	Not reported
Rank:	Not reported
Operator:	Not reported
Phone:	Not reported
Name Changed:	Not reported
Addr Changed:	Not reported
Related Party ID:	Not reported
Primary RP Role:	Not reported
RP Begin Date:	Not reported
RP Name:	Not reported
RP Address1:	Not reported
RP Address2:	Not reported
RP City:	Not reported
RP State:	Not reported
RP Zip5:	Not reported
RP Zip4:	Not reported
Contact:	Not reported
RP Phone:	Not reported
RP Extension:	Not reported
Site Manager:	Not reported

AA155 **VERIZON WIRELESS PLANT CITY MTSO** **AST** **A100238982**
East **4160 BOOT BAY RD** **N/A**
1/4-1/2 **PLANT CITY, FL 33567**
0.414 mi.
2188 ft. **Site 1 of 2 in cluster AA**

Actual:
116 ft.

Focus Map:
3

AST:

Facility ID:	9602010
Name:	VERIZON WIRELESS PLANT CITY MTSO
Address:	4160 BOOT BAY RD
City,State,Zip:	PLANT CITY, FL 33567
Facility Phone:	7274634025
Facility Status:	OPEN
Facility Type:	C
Type Description:	Fuel user/Non-retail
Depco:	P
Region:	STATE
Positioning Method:	ADDM
Latitude/Longitude:	28 1 27.631 / 82 9 31.4929999

Tank:

DRAFT

VERIZON WIRELESS PLANT CITY MTSO (Continued) **A100238982**

Tank ID: 1
Tank Capacity: 500
Tank Location: ABOVEGROUND
Tank Status: B-Removed from Site
Status Date: 11/26/2007
Install Date: 4/1/1995
Substance: G
Content Description: Emerg Generator Diesel
Vessel Indicator: TANK
DEP Contractor: P

Piping:
Tank ID: 3
Piping Category: A
Piping Description: Abv, no soil contact

Tank ID: 3
Piping Category: B
Piping Description: Steel/galvanized metal

Tank ID: 3
Piping Category: I
Piping Description: Suction piping system

Tank ID: 4
Piping Category: I
Piping Description: Suction piping system

Tank ID: 4
Piping Category: B
Piping Description: Steel/galvanized metal

Tank ID: 4
Piping Category: F
Piping Description: Double wall

Tank ID: 4
Piping Category: A
Piping Description: Abv, no soil contact

Tank ID: 3
Piping Category: F
Piping Description: Double wall

Tank ID: 4
Piping Category: D
Piping Description: External protective coating

Tank ID: 3
Piping Category: D
Piping Description: External protective coating

Tank ID: 7
Piping Category: A
Piping Description: Abv, no soil contact

Tank ID: 6
Piping Category: A

DRAFT

VERIZON WIRELESS PLANT CITY MTSO (Continued) **A100238982**

Piping Description: Abv, no soil contact

Tank ID: 6
Piping Category: Z
Piping Description: DEP approved piping

Tank ID: 7
Piping Category: I
Piping Description: Suction piping system

Tank ID: 7
Piping Category: Z
Piping Description: DEP approved piping

Tank ID: 6
Piping Category: I
Piping Description: Suction piping system

Monitoring:
Tank ID: 3
Petro Monitoring Category: F
Monitoring Description: Monitor dbl wall tank space

Tank ID: 3
Petro Monitoring Category: Q
Monitoring Description: Visual inspection of ASTs

Tank ID: 4
Petro Monitoring Category: Q
Monitoring Description: Visual inspection of ASTs

Tank ID: 4
Petro Monitoring Category: 1
Monitoring Description: Continuous electronic sensing

Tank ID: 4
Petro Monitoring Category: F
Monitoring Description: Monitor dbl wall tank space

Tank ID: 4
Petro Monitoring Category: K
Monitoring Description: Monitor dbl wall pipe space

Tank ID: 3
Petro Monitoring Category: 3
Monitoring Description: Electronic monitor pipe sumps

Tank ID: 3
Petro Monitoring Category: 1
Monitoring Description: Continuous electronic sensing

Tank ID: 3
Petro Monitoring Category: K
Monitoring Description: Monitor dbl wall pipe space

Tank ID: 4
Petro Monitoring Category: 3

DRAFT

VERIZON WIRELESS PLANT CITY MTSO (Continued) **A100238982**

Monitoring Description: Electronic monitor pipe sumps

Tank ID: 7
Petro Monitoring Category: Q
Monitoring Description: Visual inspection of ASTs

Tank ID: 6
Petro Monitoring Category: Q
Monitoring Description: Visual inspection of ASTs

Tank ID: 6
Petro Monitoring Category: F
Monitoring Description: Monitor dbl wall tank space

Tank ID: 7
Petro Monitoring Category: 1
Monitoring Description: Continuous electronic sensing

Tank ID: 6
Petro Monitoring Category: 1
Monitoring Description: Continuous electronic sensing

Tank ID: 7
Petro Monitoring Category: F
Monitoring Description: Monitor dbl wall tank space

Owner:
Owner ID: 54889
Owner Name: VERIZON WIRELESS
Owner Address: 4160 Boot Bay Rd
Owner Address 2: Not reported
Owner City,State,Zip: Plant City, FL 33563
Owner Contact: GREGORY SANSOM
Owner Phone: 8137595600

Construction:
Tank ID: 4
Construction Category: O
Construction Description: Tight fill

Tank ID: 4
Construction Category: P
Construction Description: Level gauges/alarms

Tank ID: 4
Construction Category: C
Construction Description: Steel

Tank ID: 4
Construction Category: R
Construction Description: Double wall - tank jacket

Tank ID: 4
Construction Category: M
Construction Description: Spill containment bucket

DRAFT

VERIZON WIRELESS PLANT CITY MTSO (Continued) **A100238982**

Tank ID: 3
Construction Category: C
Construction Description: Steel

Tank ID: 7
Construction Category: C
Construction Description: Steel

Tank ID: 7
Construction Category: P
Construction Description: Level gauges/alarms

Tank ID: 7
Construction Category: I
Construction Description: Double wall

Tank ID: 6
Construction Category: I
Construction Description: Double wall

Tank ID: 6
Construction Category: C
Construction Description: Steel

Tank ID: 6
Construction Category: P
Construction Description: Level gauges/alarms

Tank ID: 3
Construction Category: M
Construction Description: Spill containment bucket

Tank ID: 3
Construction Category: O
Construction Description: Tight fill

Tank ID: 3
Construction Category: P
Construction Description: Level gauges/alarms

Tank ID: 3
Construction Category: R
Construction Description: Double wall - tank jacket

Tank ID: 4
Tank Capacity: 10000
Tank Location: ABOVEGROUND
Tank Status: U-In Service
Status Date: 01/01/2008
Install Date: 1/1/2008
Substance: G
Content Description: Emerg Generator Diesel
Vessel Indicator: TANK
DEP Contractor: P

Piping:
Tank ID: 3

DRAFT

VERIZON WIRELESS PLANT CITY MTSO (Continued) **A100238982**

Piping Category: A
Piping Description: Abv, no soil contact

Tank ID: 3
Piping Category: B
Piping Description: Steel/galvanized metal

Tank ID: 3
Piping Category: I
Piping Description: Suction piping system

Tank ID: 4
Piping Category: I
Piping Description: Suction piping system

Tank ID: 4
Piping Category: B
Piping Description: Steel/galvanized metal

Tank ID: 4
Piping Category: F
Piping Description: Double wall

Tank ID: 4
Piping Category: A
Piping Description: Abv, no soil contact

Tank ID: 3
Piping Category: F
Piping Description: Double wall

Tank ID: 4
Piping Category: D
Piping Description: External protective coating

Tank ID: 3
Piping Category: D
Piping Description: External protective coating

Tank ID: 7
Piping Category: A
Piping Description: Abv, no soil contact

Tank ID: 6
Piping Category: A
Piping Description: Abv, no soil contact

Tank ID: 6
Piping Category: Z
Piping Description: DEP approved piping

Tank ID: 7
Piping Category: I
Piping Description: Suction piping system

Tank ID: 7
Piping Category: Z

DRAFT

VERIZON WIRELESS PLANT CITY MTSO (Continued) **A100238982**

Piping Description: DEP approved piping

Tank ID: 6
Piping Category: I
Piping Description: Suction piping system

Monitoring:
Tank ID: 3
Petro Monitoring Category: F
Monitoring Description: Monitor dbl wall tank space

Tank ID: 3
Petro Monitoring Category: Q
Monitoring Description: Visual inspection of ASTs

Tank ID: 4
Petro Monitoring Category: Q
Monitoring Description: Visual inspection of ASTs

Tank ID: 4
Petro Monitoring Category: 1
Monitoring Description: Continuous electronic sensing

Tank ID: 4
Petro Monitoring Category: F
Monitoring Description: Monitor dbl wall tank space

Tank ID: 4
Petro Monitoring Category: K
Monitoring Description: Monitor dbl wall pipe space

Tank ID: 3
Petro Monitoring Category: 3
Monitoring Description: Electronic monitor pipe sumps

Tank ID: 3
Petro Monitoring Category: 1
Monitoring Description: Continuous electronic sensing

Tank ID: 3
Petro Monitoring Category: K
Monitoring Description: Monitor dbl wall pipe space

Tank ID: 4
Petro Monitoring Category: 3
Monitoring Description: Electronic monitor pipe sumps

Tank ID: 7
Petro Monitoring Category: Q
Monitoring Description: Visual inspection of ASTs

Tank ID: 6
Petro Monitoring Category: Q
Monitoring Description: Visual inspection of ASTs

Tank ID: 6
Petro Monitoring Category: F

DRAFT

VERIZON WIRELESS PLANT CITY MTSO (Continued) **A100238982**

Monitoring Description: Monitor dbl wall tank space

Tank ID: 7
Petro Monitoring Category: 1
Monitoring Description: Continuous electronic sensing

Tank ID: 6
Petro Monitoring Category: 1
Monitoring Description: Continuous electronic sensing

Tank ID: 7
Petro Monitoring Category: F
Monitoring Description: Monitor dbl wall tank space

Owner:
Owner ID: 54889
Owner Name: VERIZON WIRELESS
Owner Address: 4160 Boot Bay Rd
Owner Address 2: Not reported
Owner City,State,Zip: Plant City, FL 33563
Owner Contact: GREGORY SANSOM
Owner Phone: 8137595600

Construction:
Tank ID: 4
Construction Category: O
Construction Description: Tight fill

Tank ID: 4
Construction Category: P
Construction Description: Level gauges/alarms

Tank ID: 4
Construction Category: C
Construction Description: Steel

Tank ID: 4
Construction Category: R
Construction Description: Double wall - tank jacket

Tank ID: 4
Construction Category: M
Construction Description: Spill containment bucket

Tank ID: 3
Construction Category: C
Construction Description: Steel

Tank ID: 7
Construction Category: C
Construction Description: Steel

Tank ID: 7
Construction Category: P
Construction Description: Level gauges/alarms

DRAFT

VERIZON WIRELESS PLANT CITY MTSO (Continued) **A100238982**

Tank ID: 7
Construction Category: I
Construction Description: Double wall

Tank ID: 6
Construction Category: I
Construction Description: Double wall

Tank ID: 6
Construction Category: C
Construction Description: Steel

Tank ID: 6
Construction Category: P
Construction Description: Level gauges/alarms

Tank ID: 3
Construction Category: M
Construction Description: Spill containment bucket

Tank ID: 3
Construction Category: O
Construction Description: Tight fill

Tank ID: 3
Construction Category: P
Construction Description: Level gauges/alarms

Tank ID: 3
Construction Category: R
Construction Description: Double wall - tank jacket

Tank ID: 3
Tank Capacity: 6000
Tank Location: ABOVEGROUND
Tank Status: U-In Service
Status Date: 12/01/2002
Install Date: 12/1/2002
Substance: G
Content Description: Emerg Generator Diesel
Vessel Indicator: TANK
DEP Contractor: P

Piping:
Tank ID: 3
Piping Category: A
Piping Description: Abv, no soil contact

Tank ID: 3
Piping Category: B
Piping Description: Steel/galvanized metal

Tank ID: 3
Piping Category: I
Piping Description: Suction piping system

Tank ID: 4

DRAFT

VERIZON WIRELESS PLANT CITY MTSO (Continued) **A100238982**

Piping Category: I
Piping Description: Suction piping system

Tank ID: 4
Piping Category: B
Piping Description: Steel/galvanized metal

Tank ID: 4
Piping Category: F
Piping Description: Double wall

Tank ID: 4
Piping Category: A
Piping Description: Abv, no soil contact

Tank ID: 3
Piping Category: F
Piping Description: Double wall

Tank ID: 4
Piping Category: D
Piping Description: External protective coating

Tank ID: 3
Piping Category: D
Piping Description: External protective coating

Tank ID: 7
Piping Category: A
Piping Description: Abv, no soil contact

Tank ID: 6
Piping Category: A
Piping Description: Abv, no soil contact

Tank ID: 6
Piping Category: Z
Piping Description: DEP approved piping

Tank ID: 7
Piping Category: I
Piping Description: Suction piping system

Tank ID: 7
Piping Category: Z
Piping Description: DEP approved piping

Tank ID: 6
Piping Category: I
Piping Description: Suction piping system

Monitoring:
Tank ID: 3
Petro Monitoring Category: F
Monitoring Description: Monitor dbl wall tank space

Tank ID: 3

DRAFT

VERIZON WIRELESS PLANT CITY MTSO (Continued) **A100238982**

Petro Monitoring Category: Q
Monitoring Description: Visual inspection of ASTs

Tank ID: 4
Petro Monitoring Category: Q
Monitoring Description: Visual inspection of ASTs

Tank ID: 4
Petro Monitoring Category: 1
Monitoring Description: Continuous electronic sensing

Tank ID: 4
Petro Monitoring Category: F
Monitoring Description: Monitor dbl wall tank space

Tank ID: 4
Petro Monitoring Category: K
Monitoring Description: Monitor dbl wall pipe space

Tank ID: 3
Petro Monitoring Category: 3
Monitoring Description: Electronic monitor pipe sumps

Tank ID: 3
Petro Monitoring Category: 1
Monitoring Description: Continuous electronic sensing

Tank ID: 3
Petro Monitoring Category: K
Monitoring Description: Monitor dbl wall pipe space

Tank ID: 4
Petro Monitoring Category: 3
Monitoring Description: Electronic monitor pipe sumps

Tank ID: 7
Petro Monitoring Category: Q
Monitoring Description: Visual inspection of ASTs

Tank ID: 6
Petro Monitoring Category: Q
Monitoring Description: Visual inspection of ASTs

Tank ID: 6
Petro Monitoring Category: F
Monitoring Description: Monitor dbl wall tank space

Tank ID: 7
Petro Monitoring Category: 1
Monitoring Description: Continuous electronic sensing

Tank ID: 6
Petro Monitoring Category: 1
Monitoring Description: Continuous electronic sensing

Tank ID: 7
Petro Monitoring Category: F

DRAFT

VERIZON WIRELESS PLANT CITY MTSO (Continued) **A100238982**

Monitoring Description: Monitor dbl wall tank space

Owner:
Owner ID: 54889
Owner Name: VERIZON WIRELESS
Owner Address: 4160 Boot Bay Rd
Owner Address 2: Not reported
Owner City,State,Zip: Plant City, FL 33563
Owner Contact: GREGORY SANSOM
Owner Phone: 8137595600

Construction:
Tank ID: 4
Construction Category: O
Construction Description: Tight fill

Tank ID: 4
Construction Category: P
Construction Description: Level gauges/alarms

Tank ID: 4
Construction Category: C
Construction Description: Steel

Tank ID: 4
Construction Category: R
Construction Description: Double wall - tank jacket

Tank ID: 4
Construction Category: M
Construction Description: Spill containment bucket

Tank ID: 3
Construction Category: C
Construction Description: Steel

Tank ID: 7
Construction Category: C
Construction Description: Steel

Tank ID: 7
Construction Category: P
Construction Description: Level gauges/alarms

Tank ID: 7
Construction Category: I
Construction Description: Double wall

Tank ID: 6
Construction Category: I
Construction Description: Double wall

Tank ID: 6
Construction Category: C
Construction Description: Steel

DRAFT

VERIZON WIRELESS PLANT CITY MTSO (Continued) **A100238982**

Tank ID: 6
Construction Category: P
Construction Description: Level gauges/alarms

Tank ID: 3
Construction Category: M
Construction Description: Spill containment bucket

Tank ID: 3
Construction Category: O
Construction Description: Tight fill

Tank ID: 3
Construction Category: P
Construction Description: Level gauges/alarms

Tank ID: 3
Construction Category: R
Construction Description: Double wall - tank jacket

Tank ID: 2
Tank Capacity: 4000
Tank Location: ABOVEGROUND
Tank Status: B-Removed from Site
Status Date: 11/26/2007
Install Date: 7/1/2001
Substance: G
Content Description: Emerg Generator Diesel
Vessel Indicator: TANK
DEP Contractor: P

Piping:
Tank ID: 3
Piping Category: A
Piping Description: Abv, no soil contact

Tank ID: 3
Piping Category: B
Piping Description: Steel/galvanized metal

Tank ID: 3
Piping Category: I
Piping Description: Suction piping system

Tank ID: 4
Piping Category: I
Piping Description: Suction piping system

Tank ID: 4
Piping Category: B
Piping Description: Steel/galvanized metal

Tank ID: 4
Piping Category: F
Piping Description: Double wall

Tank ID: 4

DRAFT

VERIZON WIRELESS PLANT CITY MTSO (Continued) **A100238982**

Piping Category: A
Piping Description: Abv, no soil contact

Tank ID: 3
Piping Category: F
Piping Description: Double wall

Tank ID: 4
Piping Category: D
Piping Description: External protective coating

Tank ID: 3
Piping Category: D
Piping Description: External protective coating

Tank ID: 7
Piping Category: A
Piping Description: Abv, no soil contact

Tank ID: 6
Piping Category: A
Piping Description: Abv, no soil contact

Tank ID: 6
Piping Category: Z
Piping Description: DEP approved piping

Tank ID: 7
Piping Category: I
Piping Description: Suction piping system

Tank ID: 7
Piping Category: Z
Piping Description: DEP approved piping

Tank ID: 6
Piping Category: I
Piping Description: Suction piping system

Monitoring:
Tank ID: 3
Petro Monitoring Category: F
Monitoring Description: Monitor dbl wall tank space

Tank ID: 3
Petro Monitoring Category: Q
Monitoring Description: Visual inspection of ASTs

Tank ID: 4
Petro Monitoring Category: Q
Monitoring Description: Visual inspection of ASTs

Tank ID: 4
Petro Monitoring Category: 1
Monitoring Description: Continuous electronic sensing

Tank ID: 4

DRAFT

VERIZON WIRELESS PLANT CITY MTSO (Continued) **A100238982**

Petro Monitoring Category: F
Monitoring Description: Monitor dbl wall tank space

Tank ID: 4
Petro Monitoring Category: K
Monitoring Description: Monitor dbl wall pipe space

Tank ID: 3
Petro Monitoring Category: 3
Monitoring Description: Electronic monitor pipe sumps

Tank ID: 3
Petro Monitoring Category: 1
Monitoring Description: Continuous electronic sensing

Tank ID: 3
Petro Monitoring Category: K
Monitoring Description: Monitor dbl wall pipe space

Tank ID: 4
Petro Monitoring Category: 3
Monitoring Description: Electronic monitor pipe sumps

Tank ID: 7
Petro Monitoring Category: Q
Monitoring Description: Visual inspection of ASTs

Tank ID: 6
Petro Monitoring Category: Q
Monitoring Description: Visual inspection of ASTs

Tank ID: 6
Petro Monitoring Category: F
Monitoring Description: Monitor dbl wall tank space

Tank ID: 7
Petro Monitoring Category: 1
Monitoring Description: Continuous electronic sensing

Tank ID: 6
Petro Monitoring Category: 1
Monitoring Description: Continuous electronic sensing

Tank ID: 7
Petro Monitoring Category: F
Monitoring Description: Monitor dbl wall tank space

Owner:
Owner ID: 54889
Owner Name: VERIZON WIRELESS
Owner Address: 4160 Boot Bay Rd
Owner Address 2: Not reported
Owner City,State,Zip: Plant City, FL 33563
Owner Contact: GREGORY SANSOM
Owner Phone: 8137595600

DRAFT

VERIZON WIRELESS PLANT CITY MTSO (Continued) **A100238982**

Construction:

Tank ID:	4
Construction Category:	O
Construction Description:	Tight fill
Tank ID:	4
Construction Category:	P
Construction Description:	Level gauges/alarms
Tank ID:	4
Construction Category:	C
Construction Description:	Steel
Tank ID:	4
Construction Category:	R
Construction Description:	Double wall - tank jacket
Tank ID:	4
Construction Category:	M
Construction Description:	Spill containment bucket
Tank ID:	3
Construction Category:	C
Construction Description:	Steel
Tank ID:	7
Construction Category:	C
Construction Description:	Steel
Tank ID:	7
Construction Category:	P
Construction Description:	Level gauges/alarms
Tank ID:	7
Construction Category:	I
Construction Description:	Double wall
Tank ID:	6
Construction Category:	I
Construction Description:	Double wall
Tank ID:	6
Construction Category:	C
Construction Description:	Steel
Tank ID:	6
Construction Category:	P
Construction Description:	Level gauges/alarms
Tank ID:	3
Construction Category:	M
Construction Description:	Spill containment bucket
Tank ID:	3
Construction Category:	O
Construction Description:	Tight fill

DRAFT

VERIZON WIRELESS PLANT CITY MTSO (Continued) **A100238982**

Tank ID: 3
Construction Category: P
Construction Description: Level gauges/alarms

Tank ID: 3
Construction Category: R
Construction Description: Double wall - tank jacket

Tank ID: 6
Tank Capacity: 1800
Tank Location: ABOVEGROUND
Tank Status: U-In Service
Status Date: 12/01/2021
Install Date: 12/1/2021
Substance: G
Content Description: Emerg Generator Diesel
Vessel Indicator: TANK
DEP Contractor: P

Piping:

Tank ID: 3
Piping Category: A
Piping Description: Abv, no soil contact

Tank ID: 3
Piping Category: B
Piping Description: Steel/galvanized metal

Tank ID: 3
Piping Category: I
Piping Description: Suction piping system

Tank ID: 4
Piping Category: I
Piping Description: Suction piping system

Tank ID: 4
Piping Category: B
Piping Description: Steel/galvanized metal

Tank ID: 4
Piping Category: F
Piping Description: Double wall

Tank ID: 4
Piping Category: A
Piping Description: Abv, no soil contact

Tank ID: 3
Piping Category: F
Piping Description: Double wall

Tank ID: 4
Piping Category: D
Piping Description: External protective coating

Tank ID: 3

DRAFT

VERIZON WIRELESS PLANT CITY MTSO (Continued) **A100238982**

Piping Category: D
Piping Description: External protective coating

Tank ID: 7
Piping Category: A
Piping Description: Abv, no soil contact

Tank ID: 6
Piping Category: A
Piping Description: Abv, no soil contact

Tank ID: 6
Piping Category: Z
Piping Description: DEP approved piping

Tank ID: 7
Piping Category: I
Piping Description: Suction piping system

Tank ID: 7
Piping Category: Z
Piping Description: DEP approved piping

Tank ID: 6
Piping Category: I
Piping Description: Suction piping system

Monitoring:
Tank ID: 3
Petro Monitoring Category: F
Monitoring Description: Monitor dbl wall tank space

Tank ID: 3
Petro Monitoring Category: Q
Monitoring Description: Visual inspection of ASTs

Tank ID: 4
Petro Monitoring Category: Q
Monitoring Description: Visual inspection of ASTs

Tank ID: 4
Petro Monitoring Category: 1
Monitoring Description: Continuous electronic sensing

Tank ID: 4
Petro Monitoring Category: F
Monitoring Description: Monitor dbl wall tank space

Tank ID: 4
Petro Monitoring Category: K
Monitoring Description: Monitor dbl wall pipe space

Tank ID: 3
Petro Monitoring Category: 3
Monitoring Description: Electronic monitor pipe sumps

Tank ID: 3

DRAFT

VERIZON WIRELESS PLANT CITY MTSO (Continued) **A100238982**

Petro Monitoring Category: 1
Monitoring Description: Continuous electronic sensing

Tank ID: 3
Petro Monitoring Category: K
Monitoring Description: Monitor dbl wall pipe space

Tank ID: 4
Petro Monitoring Category: 3
Monitoring Description: Electronic monitor pipe sumps

Tank ID: 7
Petro Monitoring Category: Q
Monitoring Description: Visual inspection of ASTs

Tank ID: 6
Petro Monitoring Category: Q
Monitoring Description: Visual inspection of ASTs

Tank ID: 6
Petro Monitoring Category: F
Monitoring Description: Monitor dbl wall tank space

Tank ID: 7
Petro Monitoring Category: 1
Monitoring Description: Continuous electronic sensing

Tank ID: 6
Petro Monitoring Category: 1
Monitoring Description: Continuous electronic sensing

Tank ID: 7
Petro Monitoring Category: F
Monitoring Description: Monitor dbl wall tank space

Owner:
Owner ID: 54889
Owner Name: VERIZON WIRELESS
Owner Address: 4160 Boot Bay Rd
Owner Address 2: Not reported
Owner City,State,Zip: Plant City, FL 33563
Owner Contact: GREGORY SANSOM
Owner Phone: 8137595600

Construction:
Tank ID: 4
Construction Category: O
Construction Description: Tight fill

Tank ID: 4
Construction Category: P
Construction Description: Level gauges/alarms

Tank ID: 4
Construction Category: C
Construction Description: Steel

DRAFT

VERIZON WIRELESS PLANT CITY MTSO (Continued) **A100238982**

Tank ID: 4
Construction Category: R
Construction Description: Double wall - tank jacket

Tank ID: 4
Construction Category: M
Construction Description: Spill containment bucket

Tank ID: 3
Construction Category: C
Construction Description: Steel

Tank ID: 7
Construction Category: C
Construction Description: Steel

Tank ID: 7
Construction Category: P
Construction Description: Level gauges/alarms

Tank ID: 7
Construction Category: I
Construction Description: Double wall

Tank ID: 6
Construction Category: I
Construction Description: Double wall

Tank ID: 6
Construction Category: C
Construction Description: Steel

Tank ID: 6
Construction Category: P
Construction Description: Level gauges/alarms

Tank ID: 3
Construction Category: M
Construction Description: Spill containment bucket

Tank ID: 3
Construction Category: O
Construction Description: Tight fill

Tank ID: 3
Construction Category: P
Construction Description: Level gauges/alarms

Tank ID: 3
Construction Category: R
Construction Description: Double wall - tank jacket

Tank ID: 7
Tank Capacity: 1800
Tank Location: ABOVEGROUND
Tank Status: U-In Service

DRAFT

VERIZON WIRELESS PLANT CITY MTSO (Continued) **A100238982**

Status Date: 12/01/2021
Install Date: 12/1/2021
Substance: G
Content Description: Emerg Generator Diesel
Vessel Indicator: TANK
DEP Contractor: P

Piping:
Tank ID: 3
Piping Category: A
Piping Description: Abv, no soil contact

Tank ID: 3
Piping Category: B
Piping Description: Steel/galvanized metal

Tank ID: 3
Piping Category: I
Piping Description: Suction piping system

Tank ID: 4
Piping Category: I
Piping Description: Suction piping system

Tank ID: 4
Piping Category: B
Piping Description: Steel/galvanized metal

Tank ID: 4
Piping Category: F
Piping Description: Double wall

Tank ID: 4
Piping Category: A
Piping Description: Abv, no soil contact

Tank ID: 3
Piping Category: F
Piping Description: Double wall

Tank ID: 4
Piping Category: D
Piping Description: External protective coating

Tank ID: 3
Piping Category: D
Piping Description: External protective coating

Tank ID: 7
Piping Category: A
Piping Description: Abv, no soil contact

Tank ID: 6
Piping Category: A
Piping Description: Abv, no soil contact

Tank ID: 6
Piping Category: Z

DRAFT

VERIZON WIRELESS PLANT CITY MTSO (Continued) **A100238982**

Piping Description: DEP approved piping

Tank ID: 7
Piping Category: I
Piping Description: Suction piping system

Tank ID: 7
Piping Category: Z
Piping Description: DEP approved piping

Tank ID: 6
Piping Category: I
Piping Description: Suction piping system

Monitoring:
Tank ID: 3
Petro Monitoring Category: F
Monitoring Description: Monitor dbl wall tank space

Tank ID: 3
Petro Monitoring Category: Q
Monitoring Description: Visual inspection of ASTs

Tank ID: 4
Petro Monitoring Category: Q
Monitoring Description: Visual inspection of ASTs

Tank ID: 4
Petro Monitoring Category: 1
Monitoring Description: Continuous electronic sensing

Tank ID: 4
Petro Monitoring Category: F
Monitoring Description: Monitor dbl wall tank space

Tank ID: 4
Petro Monitoring Category: K
Monitoring Description: Monitor dbl wall pipe space

Tank ID: 3
Petro Monitoring Category: 3
Monitoring Description: Electronic monitor pipe sumps

Tank ID: 3
Petro Monitoring Category: 1
Monitoring Description: Continuous electronic sensing

Tank ID: 3
Petro Monitoring Category: K
Monitoring Description: Monitor dbl wall pipe space

Tank ID: 4
Petro Monitoring Category: 3
Monitoring Description: Electronic monitor pipe sumps

Tank ID: 7
Petro Monitoring Category: Q

DRAFT

VERIZON WIRELESS PLANT CITY MTSO (Continued) **A100238982**

Monitoring Description: Visual inspection of ASTs

Tank ID: 6
Petro Monitoring Category: Q
Monitoring Description: Visual inspection of ASTs

Tank ID: 6
Petro Monitoring Category: F
Monitoring Description: Monitor dbl wall tank space

Tank ID: 7
Petro Monitoring Category: 1
Monitoring Description: Continuous electronic sensing

Tank ID: 6
Petro Monitoring Category: 1
Monitoring Description: Continuous electronic sensing

Tank ID: 7
Petro Monitoring Category: F
Monitoring Description: Monitor dbl wall tank space

Owner:
Owner ID: 54889
Owner Name: VERIZON WIRELESS
Owner Address: 4160 Boot Bay Rd
Owner Address 2: Not reported
Owner City,State,Zip: Plant City, FL 33563
Owner Contact: GREGORY SANSOM
Owner Phone: 8137595600

Construction:
Tank ID: 4
Construction Category: O
Construction Description: Tight fill

Tank ID: 4
Construction Category: P
Construction Description: Level gauges/alarms

Tank ID: 4
Construction Category: C
Construction Description: Steel

Tank ID: 4
Construction Category: R
Construction Description: Double wall - tank jacket

Tank ID: 4
Construction Category: M
Construction Description: Spill containment bucket

Tank ID: 3
Construction Category: C
Construction Description: Steel

DRAFT

VERIZON WIRELESS PLANT CITY MTSO (Continued) **A100238982**

Tank ID: 7
Construction Category: C
Construction Description: Steel

Tank ID: 7
Construction Category: P
Construction Description: Level gauges/alarms

Tank ID: 7
Construction Category: I
Construction Description: Double wall

Tank ID: 6
Construction Category: I
Construction Description: Double wall

Tank ID: 6
Construction Category: C
Construction Description: Steel

Tank ID: 6
Construction Category: P
Construction Description: Level gauges/alarms

Tank ID: 3
Construction Category: M
Construction Description: Spill containment bucket

Tank ID: 3
Construction Category: O
Construction Description: Tight fill

Tank ID: 3
Construction Category: P
Construction Description: Level gauges/alarms

Tank ID: 3
Construction Category: R
Construction Description: Double wall - tank jacket

Tank ID: 5
Tank Capacity: 2500
Tank Location: ABOVEGROUND
Tank Status: E-NonReg Construction
Status Date: 07/01/2017
Install Date: 7/1/2017
Substance: G
Content Description: Emerg Generator Diesel
Vessel Indicator: TANK
DEP Contractor: P

Piping:
Tank ID: 3
Piping Category: A
Piping Description: Abv, no soil contact

Tank ID: 3

DRAFT

VERIZON WIRELESS PLANT CITY MTSO (Continued) **A100238982**

Piping Category: B
Piping Description: Steel/galvanized metal

Tank ID: 3
Piping Category: I
Piping Description: Suction piping system

Tank ID: 4
Piping Category: I
Piping Description: Suction piping system

Tank ID: 4
Piping Category: B
Piping Description: Steel/galvanized metal

Tank ID: 4
Piping Category: F
Piping Description: Double wall

Tank ID: 4
Piping Category: A
Piping Description: Abv, no soil contact

Tank ID: 3
Piping Category: F
Piping Description: Double wall

Tank ID: 4
Piping Category: D
Piping Description: External protective coating

Tank ID: 3
Piping Category: D
Piping Description: External protective coating

Tank ID: 7
Piping Category: A
Piping Description: Abv, no soil contact

Tank ID: 6
Piping Category: A
Piping Description: Abv, no soil contact

Tank ID: 6
Piping Category: Z
Piping Description: DEP approved piping

Tank ID: 7
Piping Category: I
Piping Description: Suction piping system

Tank ID: 7
Piping Category: Z
Piping Description: DEP approved piping

Tank ID: 6
Piping Category: I

DRAFT

VERIZON WIRELESS PLANT CITY MTSO (Continued) **A100238982**

Piping Description: Suction piping system

Monitoring:
Tank ID: 3
Petro Monitoring Category: F
Monitoring Description: Monitor dbl wall tank space

Tank ID: 3
Petro Monitoring Category: Q
Monitoring Description: Visual inspection of ASTs

Tank ID: 4
Petro Monitoring Category: Q
Monitoring Description: Visual inspection of ASTs

Tank ID: 4
Petro Monitoring Category: 1
Monitoring Description: Continuous electronic sensing

Tank ID: 4
Petro Monitoring Category: F
Monitoring Description: Monitor dbl wall tank space

Tank ID: 4
Petro Monitoring Category: K
Monitoring Description: Monitor dbl wall pipe space

Tank ID: 3
Petro Monitoring Category: 3
Monitoring Description: Electronic monitor pipe sumps

Tank ID: 3
Petro Monitoring Category: 1
Monitoring Description: Continuous electronic sensing

Tank ID: 3
Petro Monitoring Category: K
Monitoring Description: Monitor dbl wall pipe space

Tank ID: 4
Petro Monitoring Category: 3
Monitoring Description: Electronic monitor pipe sumps

Tank ID: 7
Petro Monitoring Category: Q
Monitoring Description: Visual inspection of ASTs

Tank ID: 6
Petro Monitoring Category: Q
Monitoring Description: Visual inspection of ASTs

Tank ID: 6
Petro Monitoring Category: F
Monitoring Description: Monitor dbl wall tank space

Tank ID: 7
Petro Monitoring Category: 1

DRAFT

VERIZON WIRELESS PLANT CITY MTSO (Continued) **A100238982**

Monitoring Description: Continuous electronic sensing

Tank ID: 6
Petro Monitoring Category: 1
Monitoring Description: Continuous electronic sensing

Tank ID: 7
Petro Monitoring Category: F
Monitoring Description: Monitor dbl wall tank space

Owner:
Owner ID: 54889
Owner Name: VERIZON WIRELESS
Owner Address: 4160 Boot Bay Rd
Owner Address 2: Not reported
Owner City,State,Zip: Plant City, FL 33563
Owner Contact: GREGORY SANSOM
Owner Phone: 8137595600

Construction:
Tank ID: 4
Construction Category: O
Construction Description: Tight fill

Tank ID: 4
Construction Category: P
Construction Description: Level gauges/alarms

Tank ID: 4
Construction Category: C
Construction Description: Steel

Tank ID: 4
Construction Category: R
Construction Description: Double wall - tank jacket

Tank ID: 4
Construction Category: M
Construction Description: Spill containment bucket

Tank ID: 3
Construction Category: C
Construction Description: Steel

Tank ID: 7
Construction Category: C
Construction Description: Steel

Tank ID: 7
Construction Category: P
Construction Description: Level gauges/alarms

Tank ID: 7
Construction Category: I
Construction Description: Double wall

DRAFT

VERIZON WIRELESS PLANT CITY MTSO (Continued) **A100238982**

Tank ID: 6
Construction Category: I
Construction Description: Double wall

Tank ID: 6
Construction Category: C
Construction Description: Steel

Tank ID: 6
Construction Category: P
Construction Description: Level gauges/alarms

Tank ID: 3
Construction Category: M
Construction Description: Spill containment bucket

Tank ID: 3
Construction Category: O
Construction Description: Tight fill

Tank ID: 3
Construction Category: P
Construction Description: Level gauges/alarms

Tank ID: 3
Construction Category: R
Construction Description: Double wall - tank jacket

AA156 **VERIZON WIRELESS TAMPA MSC - PLANT CITY: SWITCH (F** **Financial Assurance** **S107938384**
East **4160 BOOT BAY RD.** **TIER 2** **N/A**
1/4-1/2 **PLANT CITY, FL 33563**
0.414 mi.
2188 ft. **Site 2 of 2 in cluster AA**

Actual:
116 ft.

Focus Map:
3

FL Financial Assurance 3:
Name: VERIZON WIRELESS PLANT CITY MTSO
Address: 4160 BOOT BAY RD
City,State,Zip: PLANT CITY, FL 33567
Region: 3
Facility ID: 9602010
Facility Phone: 7274634025
Facility Status: OPEN
Facility Type: C
Type Description: Fuel user/Non-retail
DEP CO: P
Finaincial Responsibility: INSURANCE
Insurance Company: ACE
Effective Date: 04/16/2012
Expire Date: 04/16/2013
Owner ID: 54889
Onwer Name: VERIZON WIRELESS
Owner Address: 4160 Boot Bay Rd
Owner Address2: Not reported
Owner City,St,Zip: Plant City, FL 33563
Contact: GREGORY SANSOM
Resp Party Phone: 8137595600

DRAFT

VERIZON WIRELESS TAMPA MSC - PLANT CITY: SWITCH (FLW451173) (Continued) **S107938384**

Name:	VERIZON WIRELESS PLANT CITY MTSO
Address:	4160 BOOT BAY RD
City,State,Zip:	PLANT CITY, FL 33567
Region:	3
Facility ID:	9602010
Facility Phone:	7274634025
Facility Status:	OPEN
Facility Type:	C
Type Description:	Fuel user/Non-retail
DEP CO:	P
Finaincial Responsibility:	INSURANCE
Insurance Company:	ACE
Effective Date:	04/16/2013
Expire Date:	04/16/2014
Owner ID:	54889
Onwer Name:	VERIZON WIRELESS
Owner Address:	4160 Boot Bay Rd
Owner Address2:	Not reported
Owner City,St,Zip:	Plant City, FL 33563
Contact:	GREGORY SANSOM
Resp Party Phone:	8137595600

Name:	VERIZON WIRELESS PLANT CITY MTSO
Address:	4160 BOOT BAY RD
City,State,Zip:	PLANT CITY, FL 33567
Region:	3
Facility ID:	9602010
Facility Phone:	7274634025
Facility Status:	OPEN
Facility Type:	C
Type Description:	Fuel user/Non-retail
DEP CO:	P
Finaincial Responsibility:	INSURANCE
Insurance Company:	ACE
Effective Date:	04/16/2014
Expire Date:	04/16/2015
Owner ID:	54889
Onwer Name:	VERIZON WIRELESS
Owner Address:	4160 Boot Bay Rd
Owner Address2:	Not reported
Owner City,St,Zip:	Plant City, FL 33563
Contact:	GREGORY SANSOM
Resp Party Phone:	8137595600

Name:	VERIZON WIRELESS PLANT CITY MTSO
Address:	4160 BOOT BAY RD
City,State,Zip:	PLANT CITY, FL 33567
Region:	3
Facility ID:	9602010
Facility Phone:	7274634025
Facility Status:	OPEN
Facility Type:	C
Type Description:	Fuel user/Non-retail
DEP CO:	P
Finaincial Responsibility:	INSURANCE
Insurance Company:	ILLINOIS UNION
Effective Date:	04/22/2017

DRAFT

VERIZON WIRELESS TAMPA MSC - PLANT CITY: SWITCH (FLW451173) (Continued) **S107938384**

Expire Date:	04/22/2018
Owner ID:	54889
Onwer Name:	VERIZON WIRELESS
Owner Address:	4160 Boot Bay Rd
Owner Address2:	Not reported
Owner City,St,Zip:	Plant City, FL 33563
Contact:	GREGORY SANSOM
Resp Party Phone:	8137595600
Name:	VERIZON WIRELESS PLANT CITY MTSO
Address:	4160 BOOT BAY RD
City,State,Zip:	PLANT CITY, FL 33567
Region:	3
Facility ID:	9602010
Facility Phone:	7274634025
Facility Status:	OPEN
Facility Type:	C
Type Description:	Fuel user/Non-retail
DEP CO:	P
Finaincial Responsibility:	INSURANCE
Insurance Company:	IRONSHORE SPECIALTY INSURANCE CO
Effective Date:	04/22/2021
Expire Date:	04/22/2022
Owner ID:	54889
Onwer Name:	VERIZON WIRELESS
Owner Address:	4160 Boot Bay Rd
Owner Address2:	Not reported
Owner City,St,Zip:	Plant City, FL 33563
Contact:	GREGORY SANSOM
Resp Party Phone:	8137595600
Name:	VERIZON WIRELESS PLANT CITY MTSO
Address:	4160 BOOT BAY RD
City,State,Zip:	PLANT CITY, FL 33567
Region:	3
Facility ID:	9602010
Facility Phone:	7274634025
Facility Status:	OPEN
Facility Type:	C
Type Description:	Fuel user/Non-retail
DEP CO:	P
Finaincial Responsibility:	INSURANCE
Insurance Company:	IRONSHORE SPECIALTY INSURANCE CO
Effective Date:	04/22/2022
Expire Date:	04/22/2023
Owner ID:	54889
Onwer Name:	VERIZON WIRELESS
Owner Address:	4160 Boot Bay Rd
Owner Address2:	Not reported
Owner City,St,Zip:	Plant City, FL 33563
Contact:	GREGORY SANSOM
Resp Party Phone:	8137595600
Name:	VERIZON WIRELESS PLANT CITY MTSO
Address:	4160 BOOT BAY RD
City,State,Zip:	PLANT CITY, FL 33567
Region:	3

DRAFT

VERIZON WIRELESS TAMPA MSC - PLANT CITY: SWITCH (FLW451173) (Continued) **S107938384**

Facility ID:	9602010
Facility Phone:	7274634025
Facility Status:	OPEN
Facility Type:	C
Type Description:	Fuel user/Non-retail
DEP CO:	P
Finaincial Responsibility:	INSURANCE
Insurance Company:	LIBERTY SURPLUS INSURANCE CORP
Effective Date:	04/22/2018
Expire Date:	04/22/2019
Owner ID:	54889
Onwer Name:	VERIZON WIRELESS
Owner Address:	4160 Boot Bay Rd
Owner Address2:	Not reported
Owner City,St,Zip:	Plant City, FL 33563
Contact:	GREGORY SANSOM
Resp Party Phone:	8137595600

Name:	VERIZON WIRELESS PLANT CITY MTSO
Address:	4160 BOOT BAY RD
City,State,Zip:	PLANT CITY, FL 33567
Region:	3
Facility ID:	9602010
Facility Phone:	7274634025
Facility Status:	OPEN
Facility Type:	C
Type Description:	Fuel user/Non-retail
DEP CO:	P
Finaincial Responsibility:	INSURANCE
Insurance Company:	LIBERTY SURPLUS INSURANCE CORP
Effective Date:	04/22/2019
Expire Date:	04/22/2020
Owner ID:	54889
Onwer Name:	VERIZON WIRELESS
Owner Address:	4160 Boot Bay Rd
Owner Address2:	Not reported
Owner City,St,Zip:	Plant City, FL 33563
Contact:	GREGORY SANSOM
Resp Party Phone:	8137595600

Name:	VERIZON WIRELESS PLANT CITY MTSO
Address:	4160 BOOT BAY RD
City,State,Zip:	PLANT CITY, FL 33567
Region:	3
Facility ID:	9602010
Facility Phone:	7274634025
Facility Status:	OPEN
Facility Type:	C
Type Description:	Fuel user/Non-retail
DEP CO:	P
Finaincial Responsibility:	INSURANCE
Insurance Company:	ZURICH-AMERICAN
Effective Date:	04/16/2009
Expire Date:	04/16/2010
Owner ID:	54889
Onwer Name:	VERIZON WIRELESS
Owner Address:	4160 Boot Bay Rd

DRAFT

VERIZON WIRELESS TAMPA MSC - PLANT CITY: SWITCH (FLW451173) (Continued) **S107938384**

Owner Address2: Not reported
Owner City,St,Zip: Plant City, FL 33563
Contact: GREGORY SANSOM
Resp Party Phone: 8137595600

Name: VERIZON WIRELESS PLANT CITY MTSO
Address: 4160 BOOT BAY RD
City,State,Zip: PLANT CITY, FL 33567
Region: 3
Facility ID: 9602010
Facility Phone: 7274634025
Facility Status: OPEN
Facility Type: C
Type Description: Fuel user/Non-retail
DEP CO: P
Finaincial Responsibility: INSURANCE
Insurance Company: ZURICH-AMERICAN
Effective Date: 04/16/2010
Expire Date: 04/16/2011
Owner ID: 54889
Onwer Name: VERIZON WIRELESS
Owner Address: 4160 Boot Bay Rd
Owner Address2: Not reported
Owner City,St,Zip: Plant City, FL 33563
Contact: GREGORY SANSOM
Resp Party Phone: 8137595600

Name: VERIZON WIRELESS PLANT CITY MTSO
Address: 4160 BOOT BAY RD
City,State,Zip: PLANT CITY, FL 33567
Region: 3
Facility ID: 9602010
Facility Phone: 7274634025
Facility Status: OPEN
Facility Type: C
Type Description: Fuel user/Non-retail
DEP CO: P
Finaincial Responsibility: INSURANCE
Insurance Company: ZURICH-AMERICAN
Effective Date: 04/16/2011
Expire Date: 04/16/2012
Owner ID: 54889
Onwer Name: VERIZON WIRELESS
Owner Address: 4160 Boot Bay Rd
Owner Address2: Not reported
Owner City,St,Zip: Plant City, FL 33563
Contact: GREGORY SANSOM
Resp Party Phone: 8137595600

TIER 2:
Name: VERIZON WIRELESS TAMPA MSC - PLANT CITY: SWITCH (FLW451173)
Address: 4160 BOOT BAY RD.
City,State,Zip: PLANT CITY, FL 33563

Year: 2022(Tier2)
Facility Id: 7255660
Active Date: Not reported

DRAFT

VERIZON WIRELESS TAMPA MSC - PLANT CITY: SWITCH (FLW451173) (Continued) **S107938384**

Inactive Date:	Not reported
Sale Pending:	Not reported
Original Date:	Not reported
PLOT Source:	Not reported
Latitude:	Not reported
Longitude:	Not reported
LEPC District:	Not reported
Counties:	Not reported
SERC:	Not reported
Program Level:	Not reported
PRIME:	Not reported
SIC Code:	Not reported
SIC Code 2:	Not reported
NAICS Code:	517112
Last Modified Date:	01/20/2023
First Submit Date:	2023-01-20(Tier2)
Data Submitted By:	Susan Calderon , EPCRA Program Project Manager
Company Name:	Verizon Wireless
Comments:	Not reported

Contact:

Contact ID:	Not reported
Year:	2022(Tier2)
Facility Id:	7255660
Contact Type:	Owner / Operator
Contact Name:	Susan Calderon
Contact Title:	Not reported
Contact Phone:	800-386-9639
Contact 24Hr Phone:	Not reported
Contact Telephone 2:	908-559-4600
Contact Telephone 3:	Not reported
Contact Telephone 4:	Not reported
Contact Telephone 5:	Not reported
Contact Telephone 6:	Not reported
Contact Email:	susan.calderon@verizonwireless.com

Name:	VERIZON WIRELESS TAMPA MSC - PLANT CITY: SWITCH (FLW451173)
Address:	4160 BOOT BAY RD.
City,State,Zip:	PLANT CITY, FL 33563

Year:	2021
Facility Id:	7098620
Active Date:	Not reported
Inactive Date:	Not reported
Sale Pending:	Not reported
Original Date:	Not reported
PLOT Source:	Not reported
Latitude:	Not reported
Longitude:	Not reported
LEPC District:	Not reported
Counties:	Not reported
SERC:	Not reported
Program Level:	Not reported
PRIME:	Not reported
SIC Code:	Not reported
SIC Code 2:	Not reported

DRAFT

VERIZON WIRELESS TAMPA MSC - PLANT CITY: SWITCH (FLW451173) (Continued) **S107938384**

NAICS Code: 517312
Last Modified Date: 01/29/2022
First Submit Date: 01/29/2022
Data Submitted By: Susan Calderon , EPCRA Program Project Manager
Company Name: Verizon Wireless Tampa MSC - Plant City: Switch (FLW451173)
Comments: Not reported

Contact:
Contact ID: Not reported
Year: 2021
Facility Id: 7098620
Contact Type: Owner / Operator
Contact Name: Susan Calderon
Contact Title: Not reported
Contact Phone: 800-386-9639
Contact 24Hr Phone: Not reported
Contact Telephone 2: 908-559-4600
Contact Telephone 3: Not reported
Contact Telephone 4: Not reported
Contact Telephone 5: Not reported
Contact Telephone 6: Not reported
Contact Email: Not reported

Name: VERIZON WIRELESS TAMPA MSC - PLANT CITY: SWITCH (FLW451173)
Address: 4160 BOOT BAY RD.
City,State,Zip: PLANT CITY, FL 33563

Year: 2020
Facility Id: 6806094
Active Date: Not reported
Inactive Date: Not reported
Sale Pending: Not reported
Original Date: Not reported
PLOT Source: Not reported
Latitude: Not reported
Longitude: Not reported
LEPC District: Not reported
Counties: Not reported
SERC: Not reported
Program Level: Not reported
PRIME: Not reported
SIC Code: Not reported
SIC Code 2: Not reported
NAICS Code: 517312
Last Modified Date: 01/23/2021
First Submit Date: 01/23/2021
Data Submitted By: Susan Calderon , EPCRA Program Project Manager
Company Name: Verizon Wireless
Comments: Not reported

Contact:
Contact ID: Not reported
Year: 2020
Facility Id: 6806094
Contact Type: Owner / Operator
Contact Name: Susan Calderon

DRAFT

VERIZON WIRELESS TAMPA MSC - PLANT CITY: SWITCH (FLW451173) (Continued) **S107938384**

Contact Title:	Not reported
Contact Phone:	800-386-9639
Contact 24Hr Phone:	Not reported
Contact Telephone 2:	908-559-4600
Contact Telephone 3:	Not reported
Contact Telephone 4:	Not reported
Contact Telephone 5:	Not reported
Contact Telephone 6:	Not reported
Contact Email:	Not reported

Contact ID:	Not reported
Year:	2020
Facility Id:	6806094
Contact Type:	Owner / Operator
Contact Name:	Susan Calderon
Contact Title:	Not reported
Contact Phone:	800-386-9639
Contact 24Hr Phone:	Not reported
Contact Telephone 2:	908-559-4600
Contact Telephone 3:	Not reported
Contact Telephone 4:	Not reported
Contact Telephone 5:	Not reported
Contact Telephone 6:	Not reported
Contact Email:	Not reported

Name:	VERIZON WIRELESS TAMPA MSC - PLANT CITY: SWITCH (FLW451173)
Address:	4160 BOOT BAY RD.
City,State,Zip:	PLANT CITY, FL 33563

Year:	2019
Facility Id:	6638561
Active Date:	Not reported
Inactive Date:	Not reported
Sale Pending:	Not reported
Original Date:	Not reported
PLOT Source:	Not reported
Latitude:	Not reported
Longitude:	Not reported
LEPC District:	Not reported
Counties:	Not reported
SERC:	Not reported
Program Level:	Not reported
PRIME:	Not reported
SIC Code:	Not reported
SIC Code 2:	Not reported
NAICS Code:	517312
Last Modified Date:	01/17/2020
First Submit Date:	01/17/2020
Data Submitted By:	Susan Calderon , EPCRA Program Project Manager
Company Name:	Verizon Wireless Tampa MSC - Plant City: Switch (FLW451173)
Comments:	Not reported

Contact:

Contact ID:	Not reported
Year:	2019
Facility Id:	6638561

DRAFT

VERIZON WIRELESS TAMPA MSC - PLANT CITY: SWITCH (FLW451173) (Continued) **S107938384**

Contact Type:	Owner / Operator
Contact Name:	Susan Calderon
Contact Title:	Not reported
Contact Phone:	800-386-9639
Contact 24Hr Phone:	Not reported
Contact Telephone 2:	908-559-4600
Contact Telephone 3:	Not reported
Contact Telephone 4:	Not reported
Contact Telephone 5:	Not reported
Contact Telephone 6:	Not reported
Contact Email:	Not reported

Contact ID:	Not reported
Year:	2019
Facility Id:	6638561
Contact Type:	Owner / Operator
Contact Name:	Susan Calderon
Contact Title:	Not reported
Contact Phone:	800-386-9639
Contact 24Hr Phone:	Not reported
Contact Telephone 2:	908-559-4600
Contact Telephone 3:	Not reported
Contact Telephone 4:	Not reported
Contact Telephone 5:	Not reported
Contact Telephone 6:	Not reported
Contact Email:	Not reported

Name:	VERIZON WIRELESS TAMPA MSC - PLANT CITY (451173)
Address:	4160 BOOT BAY RD.
City,State,Zip:	PLANT CITY, FL 33563

Year:	2018
Facility Id:	6374662
Active Date:	Not reported
Inactive Date:	Not reported
Sale Pending:	Not reported
Original Date:	Not reported
PLOT Source:	Not reported
Latitude:	Not reported
Longitude:	Not reported
LEPC District:	Not reported
Counties:	Not reported
SERC:	Not reported
Program Level:	Not reported
PRIME:	Not reported
SIC Code:	Not reported
SIC Code 2:	Not reported
NAICS Code:	517312
Last Modified Date:	01/22/2019
First Submit Date:	01/22/2019
Data Submitted By:	Susan Calderon, EPCRA Project Manager, EHS Department
Company Name:	Verizon Wireless
Comments:	Not reported

Contact:

Contact ID:	Not reported

DRAFT

VERIZON WIRELESS TAMPA MSC - PLANT CITY: SWITCH (FLW451173) (Continued) **S107938384**

Year:	2018
Facility Id:	6374662
Contact Type:	Owner / Operator
Contact Name:	Susan Calderon
Contact Title:	Not reported
Contact Phone:	800-852-2671
Contact 24Hr Phone:	Not reported
Contact Telephone 2:	908-559-4600
Contact Telephone 3:	Not reported
Contact Telephone 4:	Not reported
Contact Telephone 5:	Not reported
Contact Telephone 6:	Not reported
Contact Email:	Not reported

Contact ID:	Not reported
Year:	2018
Facility Id:	6374662
Contact Type:	Owner / Operator
Contact Name:	Susan Calderon
Contact Title:	Not reported
Contact Phone:	800-852-2671
Contact 24Hr Phone:	Not reported
Contact Telephone 2:	908-559-4600
Contact Telephone 3:	Not reported
Contact Telephone 4:	Not reported
Contact Telephone 5:	Not reported
Contact Telephone 6:	Not reported
Contact Email:	Not reported

Contact ID:	Not reported
Year:	2018
Facility Id:	6374662
Contact Type:	Owner / Operator
Contact Name:	Susan Calderon
Contact Title:	Not reported
Contact Phone:	800-852-2671
Contact 24Hr Phone:	Not reported
Contact Telephone 2:	908-559-4600
Contact Telephone 3:	Not reported
Contact Telephone 4:	Not reported
Contact Telephone 5:	Not reported
Contact Telephone 6:	Not reported
Contact Email:	Not reported

Name:	VERIZON WIRELESS TAMPA MSC - PLANT CITY (451173)
Address:	4160 BOOT BAY RD.
City,State,Zip:	PLANT CITY, FL 33563

Year:	2017
Facility Id:	6086954
Active Date:	Not reported
Inactive Date:	Not reported
Sale Pending:	Not reported
Original Date:	Not reported
PLOT Source:	Not reported

DRAFT

VERIZON WIRELESS TAMPA MSC - PLANT CITY: SWITCH (FLW451173) (Continued) **S107938384**

Latitude:	Not reported
Longitude:	Not reported
LEPC District:	Not reported
Counties:	Not reported
SERC:	Not reported
Program Level:	Not reported
PRIME:	Not reported
SIC Code:	4812
SIC Code 2:	Not reported
NAICS Code:	517312
Last Modified Date:	02/06/2018
First Submit Date:	02/06/2018
Data Submitted By:	Jeffrey R. McCook, Manager, Engineering & Ops
Company Name:	Verizon Wireless
Comments:	Not reported

Contact:

Contact ID:	Not reported
Year:	2017
Facility Id:	6086954
Contact Type:	Emergency Contact
Contact Name:	Jeffrey R. McCook
Contact Title:	Not reported
Contact Phone:	800-386-9639
Contact 24Hr Phone:	Not reported
Contact Telephone 2:	908-626-6229
Contact Telephone 3:	800-386-9639
Contact Telephone 4:	908-626-6230
Contact Telephone 5:	800-386-9639
Contact Telephone 6:	908-626-6230
Contact Email:	Not reported

Name:	VERIZON WIRELESS TAMPA MSC - PLANT CITY (451173)
Address:	4160 BOOT BAY RD.
City,State,Zip:	PLANT CITY, FL 33563

Year:	2016
Facility Id:	5831975
Active Date:	Not reported
Inactive Date:	Not reported
Sale Pending:	Not reported
Original Date:	Not reported
PLOT Source:	Not reported
Latitude:	Not reported
Longitude:	Not reported
LEPC District:	Not reported
Counties:	Not reported
SERC:	Not reported
Program Level:	Not reported
PRIME:	Not reported
SIC Code:	4812
SIC Code 2:	Not reported
NAICS Code:	517210
Last Modified Date:	01/31/2017
First Submit Date:	01/31/2017
Data Submitted By:	Jeffrey R. McCook, Manager, Engineering & Operations

DRAFT

VERIZON WIRELESS TAMPA MSC - PLANT CITY: SWITCH (FLW451173) (Continued) **S107938384**

Company Name: Verizon Wireless
Comments: Not reported

Contact:
Contact ID: Not reported
Year: 2016
Facility Id: 5831975
Contact Type: Emergency Contact
Contact Name: Jeffrey R. McCook
Contact Title: Not reported
Contact Phone: 800-386-9639
Contact 24Hr Phone: Not reported
Contact Telephone 2: 908-626-6229
Contact Telephone 3: 800-386-9639
Contact Telephone 4: 908-626-6230
Contact Telephone 5: 800-386-9639
Contact Telephone 6: 908-626-6230
Contact Email: Not reported

Name: VERIZON WIRELESS TAMPA MSC - PLANT CITY (451173)
Address: 4160 BOOT BAY RD.
City,State,Zip: PLANT CITY, FL 33563

Year: 2015
Facility Id: 5385127
Active Date: Not reported
Inactive Date: Not reported
Sale Pending: Not reported
Original Date: Not reported
PLOT Source: Not reported
Latitude: 28.0261111111111
Longitude: -82.1663888888889
LEPC District: Not reported
Counties: Not reported
SERC: Not reported
Program Level: Not reported
PRIME: Not reported
SIC Code: 4812
SIC Code 2: Not reported
NAICS Code: 517210
Last Modified Date: 02/04/2016
First Submit Date: 02/04/2016
Data Submitted By: Jeffrey R. McCook, Manager, Engineering & Operations
Company Name: Verizon Wireless
Comments: Not reported

Contact:
Contact ID: Not reported
Year: 2015
Facility Id: 5385127
Contact Type: Emergency Contact
Contact Name: Ramesh Toolsie
Contact Title: Not reported
Contact Phone: 800-852-2671
Contact 24Hr Phone: Not reported
Contact Telephone 2: 813-632-5910

DRAFT

VERIZON WIRELESS TAMPA MSC - PLANT CITY: SWITCH (FLW451173) (Continued) **S107938384**

Contact Telephone 3: 800-386-9639
Contact Telephone 4: 908-626-6230
Contact Telephone 5: 800-386-9639
Contact Telephone 6: 908-626-6229
Contact Email: Not reported

Name: VERIZON WIRELESS TAMPA MSC - PLANT CITY (451173)
Address: 4160 BOOT BAY RD.
City,State,Zip: PLANT CITY, FL 33563

Year: 2014
Facility Id: 4995850
Active Date: Not reported
Inactive Date: Not reported
Sale Pending: Not reported
Original Date: Not reported
PLOT Source: Not reported
Latitude: 28.0261111111111
Longitude: -82.1663888888889
LEPC District: Not reported
Counties: Not reported
SERC: Not reported
Program Level: Not reported
PRIME: Not reported
SIC Code: 4812
SIC Code 2: Not reported
NAICS Code: 517210
Last Modified Date: 07/09/2015
First Submit Date: 02/01/2015
Data Submitted By: Jeffrey R. McCook, Manager, Network Engineering & Operations
Company Name: Verizon Wireless
Comments: Not reported

Contact:
Contact ID: Not reported
Year: 2014
Facility Id: 4995850
Contact Type: Emergency Contact
Contact Name: Ramesh Toolsie
Contact Title: Not reported
Contact Phone: 800-852-2671
Contact 24Hr Phone: Not reported
Contact Telephone 2: 813-632-5910
Contact Telephone 3: Not reported
Contact Telephone 4: Not reported
Contact Telephone 5: Not reported
Contact Telephone 6: Not reported
Contact Email: Not reported

Name: VERIZON WIRELESS TAMPA MSC - PLANT CITY (ID:451173)
Address: 4160 BOOT BAY RD.
City,State,Zip: PLANT CITY, FL 33563

Year: 2013

DRAFT

VERIZON WIRELESS TAMPA MSC - PLANT CITY: SWITCH (FLW451173) (Continued) **S107938384**

Facility Id:	4522073
Active Date:	Not reported
Inactive Date:	Not reported
Sale Pending:	Not reported
Original Date:	Not reported
PLOT Source:	Not reported
Latitude:	28.0261111111111
Longitude:	-82.1663888888889
LEPC District:	Not reported
Counties:	Not reported
SERC:	Not reported
Program Level:	Not reported
PRIME:	Not reported
SIC Code:	Not reported
SIC Code 2:	Not reported
NAICS Code:	517212
Last Modified Date:	08/06/2014
First Submit Date:	02/12/2014
Data Submitted By:	Richard A. Craig, Director, Compliance
Company Name:	VERIZON WIRELESS
Comments:	Not reported

Contact:

Contact ID:	Not reported
Year:	2013
Facility Id:	4522073
Contact Type:	Emergency Contact
Contact Name:	Ramesh Toolsie
Contact Title:	Not reported
Contact Phone:	561-995-5729
Contact 24Hr Phone:	Not reported
Contact Telephone 2:	800-852-2671
Contact Telephone 3:	Not reported
Contact Telephone 4:	Not reported
Contact Telephone 5:	Not reported
Contact Telephone 6:	Not reported
Contact Email:	Not reported

Click this hyperlink while viewing on your computer to access
9 additional FL_TIER2: record(s) in the EDR Site Report.

157
North
1/4-1/2
0.422 mi.
2228 ft.

BRANCH RANCH RESTAURANT **FINDS** **1011418740**
5121 THONOTOSASSA RD **N/A**
PLANT CITY, FL 33565

Actual:
95 ft.

Focus Map:
2

FINDS:
Registry ID: 110035662994

Click Here for FRS Facility Detail Report:

Environmental Interest/Information System:
The Florida Integrated Environmental System Today (FIESTA) Data Maintenance (FDM) System maintains entity, environmental interest, and affiliation data.

DRAFT

BRANCH RANCH RESTAURANT (Continued) **1011418740**

Click this hyperlink while viewing on your computer to access additional FINDS: detail in the EDR Site Report.

---

158 **SWABODA MICKEY N DBA A TOUCH OF COLOUR O** **HAZ WASTE** **S130034354**
NNW **5241 STAFFORD** **N/A**
1/4-1/2 **PLANT CITY, FL 33565**
0.427 mi.
2252 ft.

Actual:
91 ft.

Focus Map:
2

HAZ WASTE:

Facility ID:	145622
Name:	SWABODA MICKEY N DBA A TOUCH OF COLOUR O
Address:	5241 STAFFORD
City,State,Zip:	PLANT CITY, FL 33565
County:	HILLSBOROUGH
Telephone:	(813)627-2600
Email:	Not reported
Status:	O - OUT OF BUSINESS
Generator Status:	- Unverified Generator Status
EPA ID:	Not reported
Other ID:	Not reported
Old Facility ID:	2924495
SIC:	7389 - SERVICES - BUSINESS SERVICES, NEC
Verified:	P - VERIFICATION BY PHONE CALL
Verified Date:	12/19/2005
Hazardous Waste LBS/YEAR:	0
Wastes:	0

---

159 **KENNETH HARRIS** **HAZ WASTE** **S130152285**
SW **13740 92** **N/A**
1/4-1/2 **DOVER, FL 33527**
0.437 mi.
2306 ft.

Actual:
84 ft.

Focus Map:
4

HAZ WASTE:

Facility ID:	48244
Name:	KENNETH HARRIS
Address:	13740 92
City,State,Zip:	DOVER, FL 33527
County:	HILLSBOROUGH
Telephone:	(813)659-1004
Email:	Not reported
Status:	P - POTENTIAL GENERATOR
Generator Status:	- Unverified Generator Status
EPA ID:	Not reported
Other ID:	Not reported
Old Facility ID:	2916884
SIC:	5063 - WHOLESALE TRADE - ELECTRICAL APPARATUS AND EQUIPMENT
Verified:	V - VERIFICATION BY ON-SITE VISIT
Verified Date:	09/20/2001
Hazardous Waste LBS/YEAR:	0
Wastes:	0

160
SSE
1/4-1/2
0.443 mi.
2338 ft.

SIBLEYS AUDIO VIDEO SERVICES
4501 ETHAN
TAMPA, FL 33563

HAZ WASTE **S130070295**
N/A

Actual:
113 ft.

Focus Map:
6

HAZ WASTE:

Facility ID:	190386
Name:	SIBLEYS AUDIO VIDEO SERVICES
Address:	4501 ETHAN
City,State,Zip:	TAMPA, FL 33563
County:	HILLSBOROUGH
Telephone:	(813)627-2600
Email:	Not reported
Status:	O - OUT OF BUSINESS
Generator Status:	N - NOT A HAZARDOUS WASTE GENERATOR
EPA ID:	Not reported
Other ID:	Not reported
Old Facility ID:	2929124
SIC:	7389 - SERVICES - BUSINESS SERVICES, NEC
Verified:	P - VERIFICATION BY PHONE CALL
Verified Date:	12/23/2008
Hazardous Waste LBS/YEAR:	0
Wastes:	0

161
South
1/4-1/2
0.448 mi.
2365 ft.

TRANSMISSION CENTER
619 N FORBES RD
PLANT CITY, FL 33567

EDR Hist Auto **1021237457**
N/A

Actual:
100 ft.

Focus Map:
5

EDR Hist Auto

Year:	Name:	Type:
1994	TRANSMISSION CENTER	Automotive Transmission Repair Shops

---

162
South
1/4-1/2
0.462 mi.
2438 ft.

DUFFY PATRICK M/DBA/A-PLUS ALU
4609 SUMMER WIND
PLANT CITY, FL 33567

HAZ WASTE **S130146694**
N/A

Actual:
107 ft.

Focus Map:
6

HAZ WASTE:

Facility ID:	42887
Name:	DUFFY PATRICK M/DBA/A-PLUS ALU
Address:	4609 SUMMER WIND
City,State,Zip:	PLANT CITY, FL 33567
County:	HILLSBOROUGH
Telephone:	(0)-
Email:	Not reported
Status:	O - OUT OF BUSINESS
Generator Status:	- Unverified Generator Status
EPA ID:	Not reported
Other ID:	Not reported
Old Facility ID:	2911282
SIC:	0011 - UNKNOWN
Verified:	P - VERIFICATION BY PHONE CALL
Verified Date:	12/15/1997

DUFFY PATRICK M/DBA/A-PLUS ALU (Continued) **S130146694**

Hazardous Waste LBS/YEAR: 0
Wastes: 0

163
ENE
1/4-1/2
0.465 mi.
2454 ft.

MARSHALL FOXWORTHY **HAZ WASTE** **S130148963**
3605 JOE SANCHEZ **N/A**
PLANT CITY, FL 33565

Actual:
110 ft.

Focus Map:
3

HAZ WASTE:
Facility ID: 45064
Name: MARSHALL FOXWORTHY
Address: 3605 JOE SANCHEZ
City,State,Zip: PLANT CITY, FL 33565
County: HILLSBOROUGH
Telephone: (813)759-2156
Email: Not reported
Status: O - OUT OF BUSINESS
Generator Status: - Unverified Generator Status
EPA ID: Not reported
Other ID: Not reported
Old Facility ID: 2913620
SIC: 5999 - RETAIL TRADE - MISCELLANEOUS RETAIL STORES, NEC
Verified: P - VERIFICATION BY PHONE CALL
Verified Date: 06/07/2000
Hazardous Waste LBS/YEAR: 0
Wastes: 0

164
East
1/4-1/2
0.467 mi.
2466 ft.

ROBINSON'S ORANGE MOBILE HOME PARK **NPDES** **S111310634**
4002 US HIGHWAY 92 WEST **N/A**
PLANT CITY, FL

Actual:
114 ft.

Focus Map:
6

WASTEWATER:
Name: ROBINSON'S ORANGE MOBILE HOME PARK
Address: 4002 US HIGHWAY 92 WEST
City,State,Zip: PLANT CITY, FL
Facility ID: FLA012253
Facility Type: Domestic WWTP
Status: Active - Existing, permitted facility/site for which effluent, reclaimed water or wastewater residual discharge into the environment and/or monitoring is taking place.
District Office: SWHI
NPDES Permitted Site: No
Environmental Interest: Not reported
Owner Type: Private
Permit Capacity: 0.021
Party Name: Roy Robinson
Company Name: The T.G. And Laverne Robinson family Partnership LTD
RP Address: 4002 Us Hwy 92 West
RP Address 2: -
RP City,Stat,Zip: Plant City, FL 33563 -
Telephone: 8137521675
Email: -
Issue Date: 04/29/2021

ROBINSON'S ORANGE MOBILE HOME PARK (Continued) **S111310634**

Effective Date:	10/04/2021
Expiration Date:	10/03/2026
DOC Description:	-
Latitude Degrees:	Not reported
Latitude Minutes:	Not reported
Latitude Seconds:	Not reported
Longitude Degrees:	Not reported
Longitude Minutes:	Not reported
Longitude Seconds:	Not reported
Treatment:	Extended Aeration
Decode For Fstatus:	Active
Cell Phone:	-
Permit Type:	Not reported
Major Minor Discharge:	Not reported
Nature of Business:	Not reported

---

165 **SYKES ROSS** **HAZ WASTE** **S130077522**
South **4655 EASTWIND** **N/A**
1/4-1/2 **PLANT CITY, FL 33566**
0.483 mi.
2549 ft.

Actual:
116 ft.

Focus Map:
6

HAZ WASTE:

Facility ID:	197708
Name:	SYKES ROSS
Address:	4655 EASTWIND
City,State,Zip:	PLANT CITY, FL 33566
County:	HILLSBOROUGH
Telephone:	(813)627-2600
Email:	Not reported
Status:	O - OUT OF BUSINESS
Generator Status:	N - NOT A HAZARDOUS WASTE GENERATOR
EPA ID:	Not reported
Other ID:	Not reported
Old Facility ID:	2928572
SIC:	7389 - SERVICES - BUSINESS SERVICES, NEC
Verified:	P - VERIFICATION BY PHONE CALL
Verified Date:	12/22/2010
Hazardous Waste LBS/YEAR:	0
Wastes:	0

---

166 **STRICKLAND TRAVIS KEITH** **HAZ WASTE** **S130108553**
NNE **5102 THONOTOSASSA E** **N/A**
1/4-1/2 **PLANT CITY, FL 33565**
0.483 mi.
2550 ft.

Actual:
94 ft.

Focus Map:
2

HAZ WASTE:

Facility ID:	229912
Name:	STRICKLAND TRAVIS KEITH
Address:	5102 THONOTOSASSA E
City,State,Zip:	PLANT CITY, FL 33565
County:	HILLSBOROUGH
Telephone:	(813)627-2600
Email:	Not reported
Status:	O - OUT OF BUSINESS

DRAFT

STRICKLAND TRAVIS KEITH (Continued) **S130108553**

Generator Status: N - NOT A HAZARDOUS WASTE GENERATOR
EPA ID: NA
Other ID: Not reported
Old Facility ID: 2942272
SIC: 7389 - SERVICES - BUSINESS SERVICES, NEC
Verified: P - VERIFICATION BY PHONE CALL
Verified Date: 01/12/2017
Hazardous Waste LBS/YEAR: Not reported
Wastes: 0

AB167 **SUN BAY FORKLIFT COMPANY** **HAZ WASTE** **S130058466**
SW **13664 US HIGHWAY 92 E** **N/A**
1/2-1 **DOVER, FL 33527**
0.525 mi.
2774 ft. **Site 1 of 4 in cluster AB**

Actual: **89 ft.**
Focus Map: **4**

HAZ WASTE:
Facility ID: 172617
Name: SUN BAY FORKLIFT COMPANY
Address: 13664 US HIGHWAY 92 E
City,State,Zip: DOVER, FL 33527
County: HILLSBOROUGH
Telephone: (813)719-1367
Email: Not reported
Status: A - ACTIVE - WASTE GENERATOR
Generator Status: 3 - Very Small Quantity Generator
EPA ID: Not reported
Other ID: Not reported
Old Facility ID: Not reported
SIC: 7699 - SERVICES - REPAIR SERVICES, NEC
Verified: V - VERIFICATION BY ON-SITE VISIT
Verified Date: 04/06/2010
Hazardous Waste LBS/YEAR: 12
Wastes: 3

AB168 **SUN BAY FORKLIFT COMPANY** **HAZ WASTE** **S130107928**
SW **13664 US HIGHWAY 92 E** **N/A**
1/2-1 **DOVER, FL 33527**
0.525 mi.
2774 ft. **Site 2 of 4 in cluster AB**

Actual: **89 ft.**
Focus Map: **4**

HAZ WASTE:
Facility ID: 229333
Name: SUN BAY FORKLIFT COMPANY
Address: 13664 US HIGHWAY 92 E
City,State,Zip: DOVER, FL 33527
County: HILLSBOROUGH
Telephone: (813)719-1367
Email: Not reported
Status: O - OUT OF BUSINESS
Generator Status: N - NOT A HAZARDOUS WASTE GENERATOR
EPA ID: NA
Other ID: Not reported
Old Facility ID: 2936732
SIC: 7699 - SERVICES - REPAIR SERVICES, NEC
Verified: V - VERIFICATION BY ON-SITE VISIT

SUN BAY FORKLIFT COMPANY (Continued) **S130107928**

Verified Date: 08/12/2016
Hazardous Waste LBS/YEAR: Not reported
Wastes: 0

AB169 **BARICSKA ZOLTAN** **HAZ WASTE** **S130058472**
SW **13664 US HIGHWAY 92 E 2** **N/A**
1/2-1 **DOVER, FL 33527**
0.525 mi.
2774 ft. **Site 3 of 4 in cluster AB**

Actual:
89 ft.

Focus Map:
4

HAZ WASTE:
Facility ID: 172622
Name: BARICSKA ZOLTAN
Address: 13664 US HIGHWAY 92 E 2
City,State,Zip: DOVER, FL 33527
County: HILLSBOROUGH
Telephone: (813)753-8685
Email: Not reported
Status: A - ACTIVE - WASTE GENERATOR
Generator Status: 3 - Very Small Quantity Generator
EPA ID: Not reported
Other ID: Not reported
Old Facility ID: Not reported
SIC: 7699 - SERVICES - REPAIR SERVICES, NEC
Verified: V - VERIFICATION BY ON-SITE VISIT
Verified Date: 04/06/2010
Hazardous Waste LBS/YEAR: 12
Wastes: 4

AB170 **BARICSKA ZOLTAN** **HAZ WASTE** **S130154637**
SW **13664 US HIGHWAY 92 E BUSINESS 2** **N/A**
1/2-1 **DOVER, FL 33527**
0.525 mi.
2774 ft. **Site 4 of 4 in cluster AB**

Actual:
89 ft.

Focus Map:
4

HAZ WASTE:
Facility ID: 50499
Name: BARICSKA ZOLTAN
Address: 13664 US HIGHWAY 92 E BUSINESS 2
City,State,Zip: DOVER, FL 33527
County: HILLSBOROUGH
Telephone: (813)753-8685
Email: Not reported
Status: O - OUT OF BUSINESS
Generator Status: 3 - Very Small Quantity Generator
EPA ID: NA
Other ID: Not reported
Old Facility ID: 2919174
SIC: 7699 - SERVICES - REPAIR SERVICES, NEC
Verified: V - VERIFICATION BY ON-SITE VISIT
Verified Date: 08/12/2016
Hazardous Waste LBS/YEAR: Not reported
Wastes: 0

DRAFT

171
SE
1/2-1
0.526 mi.
2776 ft.

SUGAR CREEK PHASE 2
CREEK WOODS DR
PLANT CITY, FL 33563

FINDS **1011407782**
N/A

Actual:
103 ft.

Focus Map:
6

FINDS:
Registry ID: 110035461498

Click Here for FRS Facility Detail Report:

Environmental Interest/Information System:
The Florida Integrated Environmental System Today (FIESTA) Data Maintenance (FDM) System maintains entity, environmental interest, and affiliation data.

Click this hyperlink while viewing on your computer to access additional FINDS: detail in the EDR Site Report.

172
WNW
1/2-1
0.527 mi.
2783 ft.

HAWAIIAN POOL SERVICE
2301 MILLARD BOYD
PLANT CITY, FL 33565

HAZ WASTE **S130072631**
N/A

Actual:
96 ft.

Focus Map:
2

HAZ WASTE:

Facility ID:	192563
Name:	HAWAIIAN POOL SERVICE
Address:	2301 MILLARD BOYD
City,State,Zip:	PLANT CITY, FL 33565
County:	HILLSBOROUGH
Telephone:	(813)627-2600
Email:	Not reported
Status:	O - OUT OF BUSINESS
Generator Status:	N - NOT A HAZARDOUS WASTE GENERATOR
EPA ID:	Not reported
Other ID:	Not reported
Old Facility ID:	2933436
SIC:	7389 - SERVICES - BUSINESS SERVICES, NEC
Verified:	P - VERIFICATION BY PHONE CALL
Verified Date:	12/23/2008
Hazardous Waste LBS/YEAR:	0
Wastes:	0

AC173
East
1/2-1
0.538 mi.
2838 ft.

TAMPA OBSTETRICS DBA EXODUS WOMEN'S CENT
514 SUGAR CREEK BUSINESS 2
PLANT CITY, FL 33563

Site 1 of 2 in cluster AC

HAZ WASTE **S130108661**
N/A

Actual:
116 ft.

Focus Map:
6

HAZ WASTE:

Facility ID:	230013
Name:	TAMPA OBSTETRICS DBA EXODUS WOMEN'S CENT
Address:	514 SUGAR CREEK BUSINESS 2
City,State,Zip:	PLANT CITY, FL 33563
County:	HILLSBOROUGH
Telephone:	(813)684-2229
Email:	Not reported
Status:	A - ACTIVE - WASTE GENERATOR
Generator Status:	N - NOT A HAZARDOUS WASTE GENERATOR

DRAFT

TAMPA OBSTETRICS DBA EXODUS WOMEN'S CENT (Continued) **S130108661**

EPA ID:	NA
Other ID:	Not reported
Old Facility ID:	2942659
SIC:	0011 - UNKNOWN
Verified:	V - VERIFICATION BY ON-SITE VISIT
Verified Date:	07/31/2019
Hazardous Waste LBS/YEAR:	Not reported
Wastes:	0

AC174 **EXODUS WOMEN'S CENTER INC** **HAZ WASTE** **S130119299**
East **514 SUGAR CREEK BUSINESS 1** **N/A**
1/2-1 **PLANT CITY, FL 33564**
0.538 mi.
2838 ft. **Site 2 of 2 in cluster AC**

Actual:
116 ft.

Focus Map:
6

HAZ WASTE:

Facility ID:	241421
Name:	EXODUS WOMEN'S CENTER INC
Address:	514 SUGAR CREEK BUSINESS 1
City,State,Zip:	PLANT CITY, FL 33564
County:	HILLSBOROUGH
Telephone:	(813)684-2229
Email:	Not reported
Status:	A - ACTIVE - WASTE GENERATOR
Generator Status:	N - NOT A HAZARDOUS WASTE GENERATOR
EPA ID:	NA
Other ID:	Not reported
Old Facility ID:	2940067
SIC:	0011 - UNKNOWN
Verified:	V - VERIFICATION BY ON-SITE VISIT
Verified Date:	07/31/2019
Hazardous Waste LBS/YEAR:	Not reported
Wastes:	0

---

175 **JOSEPH A DELALLO** **HAZ WASTE** **S130041281**
South **4608 COUNTRY HILLS** **N/A**
1/2-1 **PLANT CITY, FL 33566**
0.539 mi.
2844 ft.

Actual:
117 ft.

Focus Map:
6

HAZ WASTE:

Facility ID:	153622
Name:	JOSEPH A DELALLO
Address:	4608 COUNTRY HILLS
City,State,Zip:	PLANT CITY, FL 33566
County:	HILLSBOROUGH
Telephone:	(813)627-2600
Email:	Not reported
Status:	O - OUT OF BUSINESS
Generator Status:	N - NOT A HAZARDOUS WASTE GENERATOR
EPA ID:	Not reported
Other ID:	Not reported
Old Facility ID:	2927238
SIC:	7389 - SERVICES - BUSINESS SERVICES, NEC
Verified:	P - VERIFICATION BY PHONE CALL
Verified Date:	01/05/2007

JOSEPH A DELALLO (Continued) **S130041281**

Hazardous Waste LBS/YEAR: 0
Wastes: 0

AD176 **ROBERTS FARMS** **UST FINDER RELEASE** **1028958854**
North **2412 N BETHLEHEM RD** **N/A**
1/2-1 **PLANT CITY, FL 0**
0.573 mi.
3024 ft. **Site 1 of 3 in cluster AD**

Actual:
97 ft.

Focus Map:
2

UST FINDER RELEASE:

Object ID:	105172
Facility ID:	FL8841691
Lust ID:	FL15779
Name:	ROBERTS FARMS
Address:	2412 N BETHLEHEM RD
City,State,Zip:	PLANT CITY, FL 0
Address Match Type:	Not reported
Reported Date:	1992/12/15 15:59:59+00
Status:	No Further Action
Substance:	Not reported
Population within 1500ft:	129
Domestic Wells within 1500ft:	32
Land Use:	Developed, Open Space
Within SPA:	No
SPA PWS Facility ID:	Not reported
SPA Water Type:	Not reported
SPA Facility Type:	Not reported
SPA HUC12:	Not reported
Within WHPA:	No
WHPA PWS Facility ID:	Not reported
WHPA Water Type:	Not reported
WHPA Facility Type:	Not reported
WHPA HUC12:	Not reported
Within 100yr Floodplain:	No
Tribe:	Not reported
EPA Region:	4
NFA Letter 1:	Not reported
NFA Letter 2:	Not reported
NFA Letter 3:	Not reported
NFA Letter 4:	Not reported
Closed With Residual Contaminate:	Not reported
Coordinate Source:	State
X Coord:	-82.07111
Y Coord:	28.01917
Latitude:	28.0191699999999
Longitude:	-82.07111

DRAFT

AD177 **ROBERTS FARMS** **RGA LUST** **S115194355**
North **2412 N BETHLEHEM RD** **N/A**
1/2-1 **PLANT CITY, FL**
0.573 mi.
3024 ft. **Site 2 of 3 in cluster AD**

Actual:
97 ft.

Focus Map:
2

RGA LUST:

2012	ROBERTS FARMS	2412 N BETHLEHEM RD
2011	ROBERTS FARMS	2412 N BETHLEHEM RD
2010	ROBERTS FARMS	2412 N BETHLEHEM RD
2009	ROBERTS FARMS	2412 N BETHLEHEM RD
2008	ROBERTS FARMS	2412 N BETHLEHEM RD
2007	ROBERTS FARMS	2412 N BETHLEHEM RD
2006	ROBERTS FARMS	2412 N BETHLEHEM RD
2005	ROBERTS FARMS	2412 N BETHLEHEM RD
2004	ROBERTS FARMS	2412 N BETHLEHEM RD
2003	ROBERTS FARMS	2412 N BETHLEHEM RD
2002	ROBERTS FARMS	2412 N BETHLEHEM RD
2001	ROBERTS FARMS	2412 N BETHLEHEM RD
2000	ROBERTS FARMS	2412 N BETHLEHEM RD
1999	ROBERTS FARMS	2412 N BETHLEHEM RD
1998	ROBERTS FARMS	2412 N BETHLEHEM RD

AD178 **ROBERTS FARMS** **LUST** **S101264752**
North **2412 N BETHLEHEM RD** **AST** **N/A**
1/2-1 **PLANT CITY, FL 33565** **DWM CONTAM**
0.573 mi.
3024 ft. **Site 3 of 3 in cluster AD**

Actual:
97 ft.

Focus Map:
2

LUST:

Name:	ROBERTS FARMS
Address:	2412 N BETHLEHEM RD
City,State,Zip:	PLANT CITY, FL 33565
Region:	STATE
Facility Id:	8841691
Facility Status:	CLOSED
Facility Type:	M - Agricultural
Facility Phone:	(813)986-7568
Facility Cleanup Rank:	4215
District:	Southwest District
Lat/Long (dms):	28 2 11.9667999 / 82 11 56.6788000
Section:	Not reported
Township:	Not reported
Range:	Not reported
Feature:	Not reported
Method:	UNVR
Datum:	0
Score:	40
Score Effective Date:	2002-11-14 00:00:00
Score When Ranked:	40
Operator:	JAMES ROBERTS
Name Update:	Not reported
Address Update:	Not reported

Petroleum Cleanup PCT Facility Score:

Facility Cleanup Status:	CMPL - COMPLETED
Contact:	JAMES ROBERTS
Contact Company:	ROBERTS, JAMES
Contact Address:	2412 N BETHLEHEM RD
Contact City/State/Zip:	PLANT CITY, FL 33565

DRAFT

ROBERTS FARMS (Continued) **S101264752**

Phone:	(813)986-7568
Bad Address Ind:	N
State:	FL
Zip:	33565, 8252
Score:	40
Score Effective Date:	2002-11-14 00:00:00
Related Party ID:	25255
Primary RP Role:	ACCOUNT OWNER
RP Begin Date:	1994-05-20
RP Zip:	Not reported
RP Extension:	Not reported

Discharge Cleanup Summary:

Discharge Date:	12/15/1992
PCT Discharge Combined:	Not reported
Cleanup Required:	R - CLEANUP REQUIRED
Discharge Cleanup Status:	SRCR - SRCR COMPLETE
Disch Cleanup Status Date:	5/2/2007
Cleanup Work Status:	COMPLETED
Information Source:	C - CLOSURE REPORT
Other Source Description:	Not reported
Eligibility Indicator:	E - ELIGIBLE
Site Manager:	KOECHLEIN_H
Site Mgr End Date:	3/8/2007
Tank Office:	PCLP29 - HILLSBOROUGH ENVIRONMENTAL PROTECTION COMMISSION

Petroleum Cleanup Program Eligibility:

Facility ID:	8841691
Discharge Date:	12/15/1992
Pct Discharge Combined With:	Not reported
Cleanup Required:	R - CLEANUP REQUIRED
Discharge Cleanup Status:	SRCR - SRCR COMPLETE
Disch Cleanup Status Date:	5/2/2007
Cleanup Work Status:	COMPLETED
Information Source:	C - CLOSURE REPORT
Other Source Description:	Not reported
Application Received Date:	Not reported
Cleanup Program:	C - PETROLEUM CLEANUP PARTICIPATION PROGRAM
Eligibility Status:	10/14/2005
Elig Status Date:	10/14/2005
Letter Of Intent Date:	Not reported
Redetermined:	No
Inspection Date:	Not reported
Site Manager:	KOECHLEIN_H
Site Mgr End Date:	3/8/2007
Tank Office:	PCLP29 - HILLSBOROUGH ENVIRONMENTAL PROTECTION COMMISSION
Deductible Amount:	Not reported
Deductible Paid To Date:	0
Co-Pay Amount:	25
Co-Pay Paid To Date:	0
Cap Amount:	300000

Contaminated Media:

Discharge Date:	12/15/1992
Pct Discharge Combined With:	Not reported
Cleanup Required:	R - CLEANUP REQUIRED
Discharge Cleanup Status:	SRCR - SRCR COMPLETE
Disch Cleanup Status Date:	5/2/2007

DRAFT

ROBERTS FARMS (Continued) **S101264752**

Cleanup Work Status:	COMPLETED
Information Source:	C - CLOSURE REPORT
Other Source Description:	Not reported
Elig Indicator:	E - ELIGIBLE
Site Manager:	KOECHLEIN_H
Site Mgr End Date:	3/8/2007
Tank Office:	PCLP29 - HILLSBOROUGH ENVIRONM
Contaminated Drinking Wells:	0
Contaminated Monitoring Well:	Yes
Contaminated Soil:	Yes
Contaminated Surface Water:	No
Contaminated Ground Water:	No
Pollutant:	D - Vehicular Diesel
Pollutant Other Description:	Not reported
Gallons Discharged:	Not reported

Task Information:

District:	SWD
Facility ID:	8841691
Facility Status:	CLOSED
Facility Type:	M - Agricultural -
County:	HILLSBOROUGH
County ID:	29
Cleanup Eligibility Status:	E
Source Effective Date:	03-08-2007
Discharge Date:	12-15-1992
Cleanup Required:	R - CLEANUP REQUIRED
Discharge Cleanup Status:	SRCR - SRCR COMPLETE
Disch Cleanup Status Date:	05-02-2007
SRC Action Type:	SRCR - SITE REHABILITATION COMPLETION REPORT
SRC Submit Date:	10-04-2006
SRC Review Date:	10-31-2006
SRC Completion Status:	A - APPROVED
SRC Issue Date:	05-02-2007
SRC Comment:	Not reported
Cleanup Work Status:	COMPLETED
Site Mgr:	KOECHLEIN_H
Site Mgr End Date:	03-08-2007
Tank Office:	PCLP29 - Hillsborough County
SR Task ID:	83935
SR Cleanup Responsible:	-
SR Funding Eligibility Type:	-
SR Actual Cost:	Not reported
SR Completion Date:	08-25-2006
SR Payment Date:	Not reported
SR Oral Date:	Not reported
SR Written Date:	Not reported
SR Soil Removal:	Y
SR Free Product Removal:	Not reported
SR Soil Tonnage Removed:	19
SR Soil Treatment:	Not reported
SR Other Treatment:	Not reported
SR Alternate Proc Received Date:	Not reported
SR Alternate Procedure Status:	Not reported
SR Alternate Procedure Status Date:	Not reported
SR Alternate Procedure Comments:	Not reported
SA Task ID:	78929
SA Cleanup Responsible:	-

DRAFT

ROBERTS FARMS (Continued) **S101264752**

SA Funding Eligibility Type:	-
SA Actual Cost:	Not reported
SA Completion Date:	Not reported
SA Payment Date:	Not reported
RAP Task ID:	Not reported
RAP Cleanup Responsible ID:	-
RAP Funding Eligibility Type:	-
RAP Actual Cost:	Not reported
RAP Completion Date:	Not reported
RAP Payment Date:	Not reported
RAP Last Order Approved:	Not reported
RA Task ID:	80668
RA Cleanup Responsible:	-
RA Funding Eligibility Type:	-
RA Years to Complete:	0
RA Actual Cost:	Not reported

Click here for Florida Oculus:

AST:

Facility ID:	8841691
Name:	ROBERTS FARMS
Address:	2412 N BETHLEHEM RD
City,State,Zip:	PLANT CITY, FL 33565
Facility Phone:	8139867568
Facility Status:	CLOSED
Facility Type:	M
Type Description:	Agricultural
Depco:	P
Region:	STATE
Positioning Method:	UNVR
Latitude/Longitude:	28 1 9 / 82 4 16

Tank:

Tank ID:	1
Tank Capacity:	1000
Tank Location:	ABOVEGROUND
Tank Status:	B-Removed from Site
Status Date:	12/31/1992
Install Date:	Not reported
Substance:	D
Content Description:	Vehicular Diesel
Vessel Indicator:	TANK
DEP Contractor:	P

Owner:

Owner ID:	25255
Owner Name:	ROBERTS, JAMES
Owner Address:	2412 N BETHLEHEM RD
Owner Address 2:	Not reported
Owner City,State,Zip:	PLANT CITY, FL 33565
Owner Contact:	JAMES ROBERTS
Owner Phone:	8139867568

DWM CONTAM:

DRAFT

ROBERTS FARMS (Continued) **S101264752**

Name:	ROBERTS FARMS
Address:	2412 N BETHLEHEM RD
City,State,Zip:	PLANT CITY, FL
Program Site Id:	8841691
Lat DD:	28
Lat MM:	1
Lat SS:	9
Long DD:	82
Long MM:	4
Long SS:	16
Office/ District:	SWD
Program Area:	PETROLEUM
Priority Score:	Not reported
Datum:	0
Method:	UNVR
Facility Status:	CLOSED-STCM
Facility Type:	Not reported
Score Effective Date:	Not reported
Score When Ranked:	Not reported
Rank:	Not reported
Operator:	Not reported
Phone:	Not reported
Name Changed:	Not reported
Addr Changed:	Not reported
Related Party ID:	Not reported
Primary RP Role:	Not reported
RP Begin Date:	Not reported
RP Name:	Not reported
RP Address1:	Not reported
RP Address2:	Not reported
RP City:	Not reported
RP State:	Not reported
RP Zip5:	Not reported
RP Zip4:	Not reported
Contact:	Not reported
RP Phone:	Not reported
RP Extension:	Not reported
Site Manager:	Not reported

179
North
1/2-1
0.580 mi.
3060 ft.

Actual:
94 ft.

Focus Map:
1

JOE BARRONS TRUCKING **HAZ WASTE** **S130151170**
2525 BETHLEHEM **N/A**
PLANT CITY, FL 33565

HAZ WASTE:

Facility ID:	47178
Name:	JOE BARRONS TRUCKING
Address:	2525 BETHLEHEM
City,State,Zip:	PLANT CITY, FL 33565
County:	HILLSBOROUGH
Telephone:	(813)272-5960
Email:	Not reported
Status:	O - OUT OF BUSINESS
Generator Status:	- Unverified Generator Status
EPA ID:	Not reported
Other ID:	Not reported
Old Facility ID:	2915800

DRAFT

JOE BARRONS TRUCKING (Continued) **S130151170**

SIC:	0782 - AGRICULTURE - LAWN AND GARDEN SERVICES
Verified:	P - VERIFICATION BY PHONE CALL
Verified Date:	12/23/2003
Hazardous Waste LBS/YEAR:	Not reported
Wastes:	0

---

180 **RAMIREZ ABDIEL** **HAZ WASTE** **S130027271**
South **4721 SILKRUN** **N/A**
1/2-1 **PLANT CITY, FL 33567**
0.581 mi.
3067 ft.

Actual:
117 ft.

Focus Map:
6

HAZ WASTE:

Facility ID:	136284
Name:	RAMIREZ ABDIEL
Address:	4721 SILKRUN
City,State,Zip:	PLANT CITY, FL 33567
County:	HILLSBOROUGH
Telephone:	(813)272-5960
Email:	Not reported
Status:	O - OUT OF BUSINESS
Generator Status:	- Unverified Generator Status
EPA ID:	Not reported
Other ID:	Not reported
Old Facility ID:	2922879
SIC:	7389 - SERVICES - BUSINESS SERVICES, NEC
Verified:	P - VERIFICATION BY PHONE CALL
Verified Date:	12/28/2004
Hazardous Waste LBS/YEAR:	0
Wastes:	0

---

181 **PC POWERSPORTS** **HAZ WASTE** **S130003569**
NNE **2814 SUNNY POINT** **N/A**
1/2-1 **PLANT CITY, FL 33565**
0.584 mi.
3084 ft.

Actual:
93 ft.

Focus Map:
2

HAZ WASTE:

Facility ID:	107947
Name:	PC POWERSPORTS
Address:	2814 SUNNY POINT
City,State,Zip:	PLANT CITY, FL 33565
County:	HILLSBOROUGH
Telephone:	(813)272-5960
Email:	Not reported
Status:	O - OUT OF BUSINESS
Generator Status:	- Unverified Generator Status
EPA ID:	Not reported
Other ID:	Not reported
Old Facility ID:	2921046
SIC:	7389 - SERVICES - BUSINESS SERVICES, NEC
Verified:	P - VERIFICATION BY PHONE CALL
Verified Date:	12/23/2003
Hazardous Waste LBS/YEAR:	Not reported
Wastes:	0

182
South
1/2-1
0.586 mi.
3094 ft.

JOANNE SMITH
4620 COUNTRY HILLS
PLANT CITY, FL 33567

HAZ WASTE **S130154283**
N/A

Actual:
121 ft.

Focus Map:
6

HAZ WASTE:

Facility ID:	50163
Name:	JOANNE SMITH
Address:	4620 COUNTRY HILLS
City,State,Zip:	PLANT CITY, FL 33567
County:	HILLSBOROUGH
Telephone:	(813)272-5788
Email:	Not reported
Status:	O - OUT OF BUSINESS
Generator Status:	- Unverified Generator Status
EPA ID:	Not reported
Other ID:	Not reported
Old Facility ID:	2918828
SIC:	7389 - SERVICES - BUSINESS SERVICES, NEC
Verified:	P - VERIFICATION BY PHONE CALL
Verified Date:	11/02/2001
Hazardous Waste LBS/YEAR:	0
Wastes:	0

AE183
East
1/2-1
0.598 mi.
3159 ft.

TOMS TIRE AND AUTO REPAIR
3801 US HWY 92 E
PLANT CITY, FL 33566

Site 1 of 2 in cluster AE

SWF/LF **U003336045**
LUST **N/A**
UST
DWM CONTAM

Actual:
121 ft.

Focus Map:
6

SWF/LF:

Name:	DEBBIE BAILEY
Address:	3801 HWY 92 E
City,State,Zip:	PLANT CITY, FL 33566
Facility ID:	96252
District:	SWD
Lat/Long:	:: / ::
Class Type:	754
Classification:	WASTE TIRE COLLECTOR
Class Status:	INACTIVE (I)
Section:	Not reported
Township:	Not reported
Range:	Not reported
Responsible Authority Name:	Not reported
Responsible Authority Address:	Not reported
Responsible Authority City,St,Zip:	Not reported
Responsible Authority Phone:	Not reported
EMail Address1:	Not reported
EMail Address2:	Not reported
Site Supervisor Name:	Not reported
Site Supervisor Addr:	Not reported
Site Supervisor City/State/Zip:	Not reported
Site Supervisor Telephone:	Not reported
Land Owner Name:	Not reported
Land Owner Address:	Not reported
Land Owner City/State/Zip:	Not reported
Land Owner Telephone:	Not reported

DRAFT

TOMS TIRE AND AUTO REPAIR (Continued) **U003336045**

Click here for Florida Oculus:

LUST:

Name:	TOMS TIRE AND AUTO REPAIR
Address:	3801 US HWY 92 E
City,State,Zip:	PLANT CITY, FL 33566
Region:	STATE
Facility Id:	8840669
Facility Status:	CLOSED
Facility Type:	A - Retail Station
Facility Phone:	(813)719-8181
Facility Cleanup Rank:	1109
District:	Southwest District
Lat/Long (dms):	28 1 29.7199999 / 82 4 5.03000000
Section:	Not reported
Township:	Not reported
Range:	Not reported
Feature:	Not reported
Method:	UNVR
Datum:	0
Score:	91
Score Effective Date:	2007-12-20 00:00:00
Score When Ranked:	71
Operator:	TOM WARD
Name Update:	1997-12-02 00:00:00
Address Update:	Not reported

Petroleum Cleanup PCT Facility Score:

Facility Cleanup Status:	CMPL - COMPLETED
Contact:	TOM WARD
Contact Company:	WARD, TOM
Contact Address:	3801 US HWY 92 E
Contact City/State/Zip:	PLANT CITY, FL 33566
Phone:	(813)719-8181
Bad Address Ind:	N
State:	FL
Zip:	33566, 9165
Score:	91
Score Effective Date:	2007-12-20 00:00:00
Related Party ID:	46748
Primary RP Role:	ACCOUNT OWNER
RP Begin Date:	1997-12-02
RP Zip:	Not reported
RP Extension:	Not reported

Discharge Cleanup Summary:

Discharge Date:	4/26/1988
PCT Discharge Combined:	Not reported
Cleanup Required:	R - CLEANUP REQUIRED
Discharge Cleanup Status:	SRCR - SRCR COMPLETE
Disch Cleanup Status Date:	4/23/2012
Cleanup Work Status:	COMPLETED
Information Source:	E - EDI
Other Source Description:	Not reported
Eligibility Indicator:	E - ELIGIBLE
Site Manager:	COUNCIL_W

DRAFT

TOMS TIRE AND AUTO REPAIR (Continued) **U003336045**

Site Mgr End Date: 3/28/2012
Tank Office: PCLP29 - HILLSBOROUGH ENVIRONMENTAL PROTECTION COMMISSION

Petroleum Cleanup Program Eligibility:
Facility ID: 8840669
Discharge Date: 4/26/1988
Pct Discharge Combined With: Not reported
Cleanup Required: R - CLEANUP REQUIRED
Discharge Cleanup Status: SRCR - SRCR COMPLETE
Disch Cleanup Status Date: 4/23/2012
Cleanup Work Status: COMPLETED
Information Source: E - EDI
Other Source Description: Not reported
Application Received Date: 5/5/1988
Cleanup Program: E - EARLY DETECTION INCENTIVE
Eligibility Status: 8/15/1988
Elig Status Date: 8/15/1988
Letter Of Intent Date: Not reported
Redetermined: No
Inspection Date: 7/27/1988
Site Manager: COUNCIL_W
Site Mgr End Date: 3/28/2012
Tank Office: PCLP29 - HILLSBOROUGH ENVIRONMENTAL PROTECTION COMMISSION
Deductible Amount: Not reported
Deductible Paid To Date: 0
Co-Pay Amount: Not reported
Co-Pay Paid To Date: 0
Cap Amount: 0

Contaminated Media:
Discharge Date: 4/26/1988
Pct Discharge Combined With: Not reported
Cleanup Required: R - CLEANUP REQUIRED
Discharge Cleanup Status: SRCR - SRCR COMPLETE
Disch Cleanup Status Date: 4/23/2012
Cleanup Work Status: COMPLETED
Information Source: E - EDI
Other Source Description: Not reported
Elig Indicator: E - ELIGIBLE
Site Manager: COUNCIL_W
Site Mgr End Date: 3/28/2012
Tank Office: PCLP29 - HILLSBOROUGH ENVIRONM
Contaminated Drinking Wells: 0
Contaminated Monitoring Well: No
Contaminated Soil: Yes
Contaminated Surface Water: No
Contaminated Ground Water: No
Pollutant: A - Leaded Gas
Pollutant Other Description: Not reported
Gallons Discharged: Not reported
Discharge Date: 4/26/1988
Pct Discharge Combined With: Not reported
Cleanup Required: R - CLEANUP REQUIRED
Discharge Cleanup Status: SRCR - SRCR COMPLETE
Disch Cleanup Status Date: 4/23/2012
Cleanup Work Status: COMPLETED
Information Source: E - EDI
Other Source Description: Not reported

DRAFT

TOMS TIRE AND AUTO REPAIR (Continued) **U003336045**

Elig Indicator:	E - ELIGIBLE
Site Manager:	COUNCIL_W
Site Mgr End Date:	3/28/2012
Tank Office:	PCLP29 - HILLSBOROUGH ENVIRONM
Contaminated Drinking Wells:	0
Contaminated Monitoring Well:	No
Contaminated Soil:	Yes
Contaminated Surface Water:	No
Contaminated Ground Water:	No
Pollutant:	D - Vehicular Diesel
Pollutant Other Description:	Not reported
Gallons Discharged:	Not reported
Discharge Date:	4/26/1988
Pct Discharge Combined With:	Not reported
Cleanup Required:	R - CLEANUP REQUIRED
Discharge Cleanup Status:	SRCR - SRCR COMPLETE
Disch Cleanup Status Date:	4/23/2012
Cleanup Work Status:	COMPLETED
Information Source:	E - EDI
Other Source Description:	Not reported
Elig Indicator:	E - ELIGIBLE
Site Manager:	COUNCIL_W
Site Mgr End Date:	3/28/2012
Tank Office:	PCLP29 - HILLSBOROUGH ENVIRONM
Contaminated Drinking Wells:	0
Contaminated Monitoring Well:	No
Contaminated Soil:	Yes
Contaminated Surface Water:	No
Contaminated Ground Water:	No
Pollutant:	K - Kerosene
Pollutant Other Description:	Not reported
Gallons Discharged:	Not reported

Task Information:

District:	SWD
Facility ID:	8840669
Facility Status:	CLOSED
Facility Type:	A - Retail Station -
County:	HILLSBOROUGH
County ID:	29
Cleanup Eligibility Status:	E
Source Effective Date:	03-28-2012
Discharge Date:	04-26-1988
Cleanup Required:	R - CLEANUP REQUIRED
Discharge Cleanup Status:	SRCR - SRCR COMPLETE
Disch Cleanup Status Date:	04-23-2012
SRC Action Type:	SRCR - SITE REHABILITATION COMPLETION REPORT
SRC Submit Date:	08-31-2011
SRC Review Date:	03-28-2012
SRC Completion Status:	A - APPROVED
SRC Issue Date:	04-23-2012
SRC Comment:	Not reported
Cleanup Work Status:	COMPLETED
Site Mgr:	COUNCIL_W
Site Mgr End Date:	03-28-2012
Tank Office:	PCLP29 - Hillsborough County
SR Task ID:	47607
SR Cleanup Responsible:	ST - STATE

DRAFT

TOMS TIRE AND AUTO REPAIR (Continued) **U003336045**

SR Funding Eligibility Type:	-
SR Actual Cost:	Not reported
SR Completion Date:	08-22-2005
SR Payment Date:	Not reported
SR Oral Date:	Not reported
SR Written Date:	Not reported
SR Soil Removal:	Y
SR Free Product Removal:	Not reported
SR Soil Tonnage Removed:	285
SR Soil Treatment:	Not reported
SR Other Treatment:	Not reported
SR Alternate Proc Received Date:	Not reported
SR Alternate Procedure Status:	Not reported
SR Alternate Procedure Status Date:	Not reported
SR Alternate Procedure Comments:	Not reported
SA Task ID:	47608
SA Cleanup Responsible:	ST - STATE
SA Funding Eligibility Type:	-
SA Actual Cost:	Not reported
SA Completion Date:	Not reported
SA Payment Date:	Not reported
RAP Task ID:	47609
RAP Cleanup Responsible ID:	ST - STATE
RAP Funding Eligibility Type:	-
RAP Actual Cost:	Not reported
RAP Completion Date:	10-27-2004
RAP Payment Date:	Not reported
RAP Last Order Approved:	Not reported
RA Task ID:	47610
RA Cleanup Responsible:	ST - STATE
RA Funding Eligibility Type:	-
RA Years to Complete:	0
RA Actual Cost:	Not reported

Click here for Florida Oculus:

UST:

Facility ID:	8840669
Name:	TOMS TIRE AND AUTO REPAIR
Address:	3801 US HWY 92 E
City,State,Zip:	PLANT CITY, FL 33566
Facility Phone:	8137198181
Facility Status:	CLOSED
Facility Type:	A
Type Description:	Retail Station
Depco:	P
Region:	STATE
Positioning Method:	UNVR
Latitude/Longitude:	28 1 31 / 82 4 5

UST:

Tank ID:	1
Tank Capacity:	500
Tank Location:	UNDERGROUND
Tank Status:	B-Removed from Site
Status Date:	06/30/1985
Install Date:	7/1/1953

TOMS TIRE AND AUTO REPAIR (Continued) **U003336045**

Substance: A
Content Description: Leaded Gas
Vessel Indicator: TANK
DEP Contractor: P

Owner:
Owner ID: 46748
Owner Name: WARD, TOM
Owner Address: 3801 US HWY 92 E
Owner Address 2: Not reported
Owner City,State,Zip: PLANT CITY, FL 33566
Owner Contact: TOM WARD
Owner Phone: 8137198181

Tank ID: 2
Tank Capacity: 500
Tank Location: UNDERGROUND
Tank Status: B-Removed from Site
Status Date: 06/30/1985
Install Date: 7/1/1953
Substance: A
Content Description: Leaded Gas
Vessel Indicator: TANK
DEP Contractor: P

Owner:
Owner ID: 46748
Owner Name: WARD, TOM
Owner Address: 3801 US HWY 92 E
Owner Address 2: Not reported
Owner City,State,Zip: PLANT CITY, FL 33566
Owner Contact: TOM WARD
Owner Phone: 8137198181

Tank ID: 3
Tank Capacity: 500
Tank Location: UNDERGROUND
Tank Status: B-Removed from Site
Status Date: 06/30/1985
Install Date: 7/1/1953
Substance: K
Content Description: Kerosene
Vessel Indicator: TANK
DEP Contractor: P

Owner:
Owner ID: 46748
Owner Name: WARD, TOM
Owner Address: 3801 US HWY 92 E
Owner Address 2: Not reported
Owner City,State,Zip: PLANT CITY, FL 33566
Owner Contact: TOM WARD
Owner Phone: 8137198181

DRAFT

TOMS TIRE AND AUTO REPAIR (Continued) **U003336045**

DWM CONTAM:

Name:	TOMS TIRE AND AUTO REPAIR
Address:	3801 US HWY 92 E
City,State,Zip:	PLANT CITY, FL
Program Site Id:	8840669
Lat DD:	28
Lat MM:	1
Lat SS:	31
Long DD:	82
Long MM:	4
Long SS:	5
Office/ District:	SWD
Program Area:	PETROLEUM
Priority Score:	Not reported
Datum:	0
Method:	UNVR
Facility Status:	CLOSED-STCM
Facility Type:	Not reported
Score Effective Date:	Not reported
Score When Ranked:	Not reported
Rank:	Not reported
Operator:	Not reported
Phone:	Not reported
Name Changed:	Not reported
Addr Changed:	Not reported
Related Party ID:	Not reported
Primary RP Role:	Not reported
RP Begin Date:	Not reported
RP Name:	Not reported
RP Address1:	Not reported
RP Address2:	Not reported
RP City:	Not reported
RP State:	Not reported
RP Zip5:	Not reported
RP Zip4:	Not reported
Contact:	Not reported
RP Phone:	Not reported
RP Extension:	Not reported
Site Manager:	Not reported

AE184 **TOMS TIRE AND AUTO REPAIR** **RGA LUST** **S115203297**
East **3801 US HWY 92 E** **N/A**
1/2-1 **PLANT CITY, FL**
0.598 mi.
3159 ft. **Site 2 of 2 in cluster AE**

Actual:
121 ft.

Focus Map:
6

RGA LUST:

2012	TOMS TIRE AND AUTO REPAIR	3801 US HWY 92 E
2011	TOMS TIRE AND AUTO REPAIR	3801 US HWY 92 E
2010	TOMS TIRE AND AUTO REPAIR	3801 US HWY 92 E
2009	TOMS TIRE AND AUTO REPAIR	3801 US HWY 92 E
2008	TOMS TIRE AND AUTO REPAIR	3801 US HWY 92 E
2007	TOMS TIRE AND AUTO REPAIR	3801 US HWY 92 E
2006	TOMS TIRE AND AUTO REPAIR	3801 US HWY 92 E
2005	TOMS TIRE AND AUTO REPAIR	3801 US HWY 92 E
2004	TOMS TIRE AND AUTO REPAIR	3801 US HWY 92 E
2003	TOMS TIRE AND AUTO REPAIR	3801 US HWY 92 E

DRAFT

TOMS TIRE AND AUTO REPAIR (Continued) **S115203297**

2002	TOMS TIRE AND AUTO REPAIR	3801 US HWY 92 E
2001	TOMS TIRE AND AUTO REPAIR	3801 US HWY 92 E
2000	TOMS TIRE AND AUTO REPAIR	3801 US HWY 92 E
1999	TOMS TIRE AND AUTO REPAIR	3801 US HWY 92 E
1998	TOMS TIRE AND AUTO REPAIR	3801 US HWY 92 E

---

185 **SOUTHERN FOLIAGE** **HAZ WASTE** **S130141268**
WNW **2230 FRITZKE** **N/A**
1/2-1 **DOVER, FL 33527**
0.600 mi.
3168 ft.

Actual: **75 ft.**
Focus Map: **1**

HAZ WASTE:

Facility ID:	37617
Name:	SOUTHERN FOLIAGE
Address:	2230 FRITZKE
City,State,Zip:	DOVER, FL 33527
County:	HILLSBOROUGH
Telephone:	(813)986-4553
Email:	Not reported
Status:	O - OUT OF BUSINESS
Generator Status:	- Unverified Generator Status
EPA ID:	Not reported
Other ID:	Not reported
Old Facility ID:	2902615
SIC:	0181 - AGRICULTURE - ORNAMENTAL NURSERY PRODUCTS
Verified:	P - VERIFICATION BY PHONE CALL
Verified Date:	01/22/1997
Hazardous Waste LBS/YEAR:	0
Wastes:	0

---

186 **SMITH DANIEL TERRY** **HAZ WASTE** **S130040628**
North **4801 VALHALLA** **N/A**
1/2-1 **PLANT CITY, FL 33565**
0.601 mi.
3173 ft.

Actual: **95 ft.**
Focus Map: **3**

HAZ WASTE:

Facility ID:	153021
Name:	SMITH DANIEL TERRY
Address:	4801 VALHALLA
City,State,Zip:	PLANT CITY, FL 33565
County:	HILLSBOROUGH
Telephone:	(813)627-2600
Email:	Not reported
Status:	O - OUT OF BUSINESS
Generator Status:	N - NOT A HAZARDOUS WASTE GENERATOR
EPA ID:	Not reported
Other ID:	Not reported
Old Facility ID:	2927893
SIC:	7389 - SERVICES - BUSINESS SERVICES, NEC
Verified:	V - VERIFICATION BY ON-SITE VISIT
Verified Date:	04/16/2007
Hazardous Waste LBS/YEAR:	0
Wastes:	0

187
NNE
1/2-1
0.612 mi.
3231 ft.

H & R HANDYMAN SERVICES
2818 ANNIE SMITH
PLANT CITY, FL 33565

HAZ WASTE **S130072593**
N/A

Actual:
90 ft.

Focus Map:
2

HAZ WASTE:

Facility ID:	192527
Name:	H & R HANDYMAN SERVICES
Address:	2818 ANNIE SMITH
City,State,Zip:	PLANT CITY, FL 33565
County:	HILLSBOROUGH
Telephone:	(813)627-2600
Email:	Not reported
Status:	O - OUT OF BUSINESS
Generator Status:	N - NOT A HAZARDOUS WASTE GENERATOR
EPA ID:	Not reported
Other ID:	Not reported
Old Facility ID:	2933399
SIC:	7389 - SERVICES - BUSINESS SERVICES, NEC
Verified:	P - VERIFICATION BY PHONE CALL
Verified Date:	12/23/2008
Hazardous Waste LBS/YEAR:	0
Wastes:	0

AF188
SW
1/2-1
0.612 mi.
3232 ft.

PARKESDALE FARMS INC
3914 TANNER RD
DOVER, FL 33527
Site 1 of 2 in cluster AF

Financial Assurance **S107934992**
TIER 2 **N/A**

Actual:
118 ft.

Focus Map:
5

FL Financial Assurance 3:

Name:	PARKESDALE FARMS INC
Address:	3914 TANNER RD
City,State,Zip:	DOVER, FL 33527
Region:	3
Facility ID:	8841689
Facility Phone:	8136592429
Facility Status:	OPEN
Facility Type:	M
Type Description:	Agricultural
DEP CO:	C
Finaincial Responsibility:	INSURANCE
Insurance Company:	ADMIRAL INSURANCE COMPANY
Effective Date:	03/17/2018
Expire Date:	03/17/2019
Owner ID:	16376
Onwer Name:	PARKESDALE FARMS INC
Owner Address:	3914 TANNER RD
Owner Address2:	ATTN: STORAGE TANK REGIS
Owner City,St,Zip:	DOVER, FL 33527
Contact:	ROBERT PARKE
Resp Party Phone:	8136592429

Name:	PARKESDALE FARMS INC
Address:	3914 TANNER RD
City,State,Zip:	DOVER, FL 33527
Region:	3
Facility ID:	8841689
Facility Phone:	8136592429

DRAFT

PARKESDALE FARMS INC (Continued) **S107934992**

Facility Status:	OPEN
Facility Type:	M
Type Description:	Agricultural
DEP CO:	C
Finaincial Responsibility:	INSURANCE
Insurance Company:	ADMIRAL INSURANCE COMPANY
Effective Date:	03/17/2019
Expire Date:	03/17/2020
Owner ID:	16376
Onwer Name:	PARKESDALE FARMS INC
Owner Address:	3914 TANNER RD
Owner Address2:	ATTN: STORAGE TANK REGIS
Owner City,St,Zip:	DOVER, FL 33527
Contact:	ROBERT PARKE
Resp Party Phone:	8136592429

Name:	PARKESDALE FARMS INC
Address:	3914 TANNER RD
City,State,Zip:	DOVER, FL 33527
Region:	3
Facility ID:	8841689
Facility Phone:	8136592429
Facility Status:	OPEN
Facility Type:	M
Type Description:	Agricultural
DEP CO:	C
Finaincial Responsibility:	INSURANCE
Insurance Company:	ADMIRAL INSURANCE COMPANY
Effective Date:	03/17/2020
Expire Date:	03/17/2021
Owner ID:	16376
Onwer Name:	PARKESDALE FARMS INC
Owner Address:	3914 TANNER RD
Owner Address2:	ATTN: STORAGE TANK REGIS
Owner City,St,Zip:	DOVER, FL 33527
Contact:	ROBERT PARKE
Resp Party Phone:	8136592429

Name:	PARKESDALE FARMS INC
Address:	3914 TANNER RD
City,State,Zip:	DOVER, FL 33527
Region:	3
Facility ID:	8841689
Facility Phone:	8136592429
Facility Status:	OPEN
Facility Type:	M
Type Description:	Agricultural
DEP CO:	C
Finaincial Responsibility:	INSURANCE
Insurance Company:	ADMIRAL INSURANCE COMPANY
Effective Date:	03/17/2021
Expire Date:	03/17/2022
Owner ID:	16376
Onwer Name:	PARKESDALE FARMS INC
Owner Address:	3914 TANNER RD
Owner Address2:	ATTN: STORAGE TANK REGIS
Owner City,St,Zip:	DOVER, FL 33527

DRAFT

PARKESDALE FARMS INC (Continued) **S107934992**

Contact: ROBERT PARKE
Resp Party Phone: 8136592429

Name: PARKESDALE FARMS INC
Address: 3914 TANNER RD
City,State,Zip: DOVER, FL 33527
Region: 3
Facility ID: 8841689
Facility Phone: 8136592429
Facility Status: OPEN
Facility Type: M
Type Description: Agricultural
DEP CO: C
Finaincial Responsibility: INSURANCE
Insurance Company: ADMIRAL INSURANCE COMPANY
Effective Date: 03/17/2022
Expire Date: 03/17/2023
Owner ID: 16376
Onwer Name: PARKESDALE FARMS INC
Owner Address: 3914 TANNER RD
Owner Address2: ATTN: STORAGE TANK REGIS
Owner City,St,Zip: DOVER, FL 33527
Contact: ROBERT PARKE
Resp Party Phone: 8136592429

Name: PARKESDALE FARMS INC
Address: 3914 TANNER RD
City,State,Zip: DOVER, FL 33527
Region: 3
Facility ID: 8841689
Facility Phone: 8136592429
Facility Status: OPEN
Facility Type: M
Type Description: Agricultural
DEP CO: C
Finaincial Responsibility: INSURANCE
Insurance Company: ADMIRAL INSURANCE COMPANY
Effective Date: 03/17/2023
Expire Date: 03/17/2024
Owner ID: 16376
Onwer Name: PARKESDALE FARMS INC
Owner Address: 3914 TANNER RD
Owner Address2: ATTN: STORAGE TANK REGIS
Owner City,St,Zip: DOVER, FL 33527
Contact: ROBERT PARKE
Resp Party Phone: 8136592429

Name: PARKESDALE FARMS INC
Address: 3914 TANNER RD
City,State,Zip: DOVER, FL 33527
Region: 3
Facility ID: 8841689
Facility Phone: 8136592429
Facility Status: OPEN
Facility Type: M
Type Description: Agricultural
DEP CO: C

DRAFT

PARKESDALE FARMS INC (Continued) **S107934992**

Finaincial Responsibility:	INSURANCE
Insurance Company:	COMMERCE & INDUSTRY
Effective Date:	03/17/2009
Expire Date:	03/17/2010
Owner ID:	16376
Onwer Name:	PARKESDALE FARMS INC
Owner Address:	3914 TANNER RD
Owner Address2:	ATTN: STORAGE TANK REGIS
Owner City,St,Zip:	DOVER, FL 33527
Contact:	ROBERT PARKE
Resp Party Phone:	8136592429
Name:	PARKESDALE FARMS INC
Address:	3914 TANNER RD
City,State,Zip:	DOVER, FL 33527
Region:	3
Facility ID:	8841689
Facility Phone:	8136592429
Facility Status:	OPEN
Facility Type:	M
Type Description:	Agricultural
DEP CO:	C
Finaincial Responsibility:	INSURANCE
Insurance Company:	COMMERCE & INDUSTRY
Effective Date:	03/17/2010
Expire Date:	03/17/2011
Owner ID:	16376
Onwer Name:	PARKESDALE FARMS INC
Owner Address:	3914 TANNER RD
Owner Address2:	ATTN: STORAGE TANK REGIS
Owner City,St,Zip:	DOVER, FL 33527
Contact:	ROBERT PARKE
Resp Party Phone:	8136592429
Name:	PARKESDALE FARMS INC
Address:	3914 TANNER RD
City,State,Zip:	DOVER, FL 33527
Region:	3
Facility ID:	8841689
Facility Phone:	8136592429
Facility Status:	OPEN
Facility Type:	M
Type Description:	Agricultural
DEP CO:	C
Finaincial Responsibility:	INSURANCE
Insurance Company:	COMMERCE & INDUSTRY
Effective Date:	03/17/2012
Expire Date:	03/17/2013
Owner ID:	16376
Onwer Name:	PARKESDALE FARMS INC
Owner Address:	3914 TANNER RD
Owner Address2:	ATTN: STORAGE TANK REGIS
Owner City,St,Zip:	DOVER, FL 33527
Contact:	ROBERT PARKE
Resp Party Phone:	8136592429
Name:	PARKESDALE FARMS INC

DRAFT

PARKESDALE FARMS INC (Continued) **S107934992**

Address:	3914 TANNER RD
City,State,Zip:	DOVER, FL 33527
Region:	3
Facility ID:	8841689
Facility Phone:	8136592429
Facility Status:	OPEN
Facility Type:	M
Type Description:	Agricultural
DEP CO:	C
Finaincial Responsibility:	INSURANCE
Insurance Company:	COMMERCE & INDUSTRY
Effective Date:	03/17/2013
Expire Date:	03/17/2014
Owner ID:	16376
Onwer Name:	PARKESDALE FARMS INC
Owner Address:	3914 TANNER RD
Owner Address2:	ATTN: STORAGE TANK REGIS
Owner City,St,Zip:	DOVER, FL 33527
Contact:	ROBERT PARKE
Resp Party Phone:	8136592429

Name:	PARKESDALE FARMS INC
Address:	3914 TANNER RD
City,State,Zip:	DOVER, FL 33527
Region:	3
Facility ID:	8841689
Facility Phone:	8136592429
Facility Status:	OPEN
Facility Type:	M
Type Description:	Agricultural
DEP CO:	C
Finaincial Responsibility:	INSURANCE
Insurance Company:	COMMERCE & INDUSTRY
Effective Date:	03/17/2015
Expire Date:	03/17/2016
Owner ID:	16376
Onwer Name:	PARKESDALE FARMS INC
Owner Address:	3914 TANNER RD
Owner Address2:	ATTN: STORAGE TANK REGIS
Owner City,St,Zip:	DOVER, FL 33527
Contact:	ROBERT PARKE
Resp Party Phone:	8136592429

Name:	PARKESDALE FARMS INC
Address:	3914 TANNER RD
City,State,Zip:	DOVER, FL 33527
Region:	3
Facility ID:	8841689
Facility Phone:	8136592429
Facility Status:	OPEN
Facility Type:	M
Type Description:	Agricultural
DEP CO:	C
Finaincial Responsibility:	INSURANCE
Insurance Company:	COMMERCE & INDUSTRY
Effective Date:	03/17/2016
Expire Date:	03/17/2017

DRAFT

PARKESDALE FARMS INC (Continued) **S107934992**

Owner ID: 16376
Onwer Name: PARKESDALE FARMS INC
Owner Address: 3914 TANNER RD
Owner Address2: ATTN: STORAGE TANK REGIS
Owner City,St,Zip: DOVER, FL 33527
Contact: ROBERT PARKE
Resp Party Phone: 8136592429

Name: PARKESDALE FARMS INC
Address: 3914 TANNER RD
City,State,Zip: DOVER, FL 33527
Region: 3
Facility ID: 8841689
Facility Phone: 8136592429
Facility Status: OPEN
Facility Type: M
Type Description: Agricultural
DEP CO: C
Finaincial Responsibility: INSURANCE
Insurance Company: COMMERCE & INDUSTRY
Effective Date: 03/17/2017
Expire Date: 03/17/2018
Owner ID: 16376
Onwer Name: PARKESDALE FARMS INC
Owner Address: 3914 TANNER RD
Owner Address2: ATTN: STORAGE TANK REGIS
Owner City,St,Zip: DOVER, FL 33527
Contact: ROBERT PARKE
Resp Party Phone: 8136592429

TIER 2:
Name: PARKESDALE FARMS
Address: 3914 TANNER ROAD
City,State,Zip: DOVER, FL 33527

Year: 2014
Facility Id: 4997206
Active Date: Not reported
Inactive Date: Not reported
Sale Pending: Not reported
Original Date: Not reported
PLOT Source: Not reported
Latitude: 28.005850
Longitude: -82.195250
LEPC District: Not reported
Counties: Not reported
SERC: Not reported
Program Level: Not reported
PRIME: Not reported
SIC Code: 0161
SIC Code 2: Not reported
NAICS Code: 111219
Last Modified Date: 02/18/2015
First Submit Date: 02/03/2015
Data Submitted By: Peggy E Parke
Company Name: PARKESDALE FARMS, Inc.
Comments: Not reported

DRAFT

PARKESDALE FARMS INC (Continued) **S107934992**

Contact:

Contact ID:	Not reported
Year:	2014
Facility Id:	4997206
Contact Type:	Emergency Contact
Contact Name:	Peggy Parke
Contact Title:	Not reported
Contact Phone:	813-659-2429
Contact 24Hr Phone:	Not reported
Contact Telephone 2:	813-659-2429
Contact Telephone 3:	Not reported
Contact Telephone 4:	Not reported
Contact Telephone 5:	Not reported
Contact Telephone 6:	Not reported
Contact Email:	Not reported

Name:	PARKESDALE FARMS
Address:	3914 TANNER ROAD
City,State,Zip:	DOVER, FL 33527
Year:	2013
Facility Id:	4491501
Active Date:	Not reported
Inactive Date:	Not reported
Sale Pending:	Not reported
Original Date:	Not reported
PLOT Source:	Not reported
Latitude:	28.005850
Longitude:	-82.195250
LEPC District:	Not reported
Counties:	Not reported
SERC:	Not reported
Program Level:	Not reported
PRIME:	Not reported
SIC Code:	0161
SIC Code 2:	Not reported
NAICS Code:	111219
Last Modified Date:	11/18/2014
First Submit Date:	02/18/2014
Data Submitted By:	Peggy E Parke
Company Name:	PARKESDALE FARMS, Inc.
Comments:	Not reported

Contact:

Contact ID:	Not reported
Year:	2013
Facility Id:	4491501
Contact Type:	Fac. Emergency Coordinator
Contact Name:	Bobby Parke
Contact Title:	Not reported
Contact Phone:	8136592429
Contact 24Hr Phone:	Not reported
Contact Telephone 2:	8139270856
Contact Telephone 3:	Not reported
Contact Telephone 4:	Not reported

DRAFT

PARKESDALE FARMS INC (Continued) **S107934992**

Contact Telephone 5: Not reported
Contact Telephone 6: Not reported
Contact Email: Not reported

Name: PARKESDALE FARMS
Address: 3914 TANNER ROAD
City,State,Zip: DOVER, FL 33527

Year: 2012
Facility Id: 4300752
Active Date: Not reported
Inactive Date: Not reported
Sale Pending: Not reported
Original Date: Not reported
PLOT Source: Not reported
Latitude: 28.005850
Longitude: -82.195250
LEPC District: Not reported
Counties: Not reported
SERC: Not reported
Program Level: Not reported
PRIME: Not reported
SIC Code: 0161
SIC Code 2: Not reported
NAICS Code: 111219
Last Modified Date: 08/20/2013
First Submit Date: 08/20/2013
Data Submitted By: Peggy E Parke
Company Name: PARKESDALE FARMS
Comments: Not reported

Contact:
Contact ID: Not reported
Year: 2012
Facility Id: 4300752
Contact Type: Secondary
Contact Name: Peggy Parke
Contact Title: Not reported
Contact Phone: 813-659-2429
Contact 24Hr Phone: Not reported
Contact Telephone 2: 813-659-2429
Contact Telephone 3: Not reported
Contact Telephone 4: Not reported
Contact Telephone 5: Not reported
Contact Telephone 6: Not reported
Contact Email: Not reported

Contact ID: Not reported
Year: 2012
Facility Id: 4300752
Contact Type: Tier II Emergency Contact
Contact Name: Peggy Parke
Contact Title: Not reported
Contact Phone: 813-659-2429
Contact 24Hr Phone: Not reported
Contact Telephone 2: 813-659-2429

DRAFT

PARKESDALE FARMS INC (Continued) **S107934992**

Contact Telephone 3:	Not reported
Contact Telephone 4:	Not reported
Contact Telephone 5:	Not reported
Contact Telephone 6:	Not reported
Contact Email:	Not reported

Contact ID:	Not reported
Year:	2012
Facility Id:	4300752
Contact Type:	Tier II Secondary Contact
Contact Name:	Robert Parke
Contact Title:	Not reported
Contact Phone:	813-927-0856
Contact 24Hr Phone:	Not reported
Contact Telephone 2:	Not reported
Contact Telephone 3:	Not reported
Contact Telephone 4:	Not reported
Contact Telephone 5:	Not reported
Contact Telephone 6:	Not reported
Contact Email:	Not reported

Contact ID:	Not reported
Year:	2012
Facility Id:	4300752
Contact Type:	Owner / Operator
Contact Name:	ROBERT H PARKE
Contact Title:	Not reported
Contact Phone:	813-659-2429
Contact 24Hr Phone:	Not reported
Contact Telephone 2:	813-659-2429
Contact Telephone 3:	Not reported
Contact Telephone 4:	Not reported
Contact Telephone 5:	Not reported
Contact Telephone 6:	Not reported
Contact Email:	Not reported

Contact ID:	Not reported
Year:	2012
Facility Id:	4300752
Contact Type:	Primary
Contact Name:	Peggy Parke
Contact Title:	Not reported
Contact Phone:	813-659-2429
Contact 24Hr Phone:	Not reported
Contact Telephone 2:	813-659-2429
Contact Telephone 3:	Not reported
Contact Telephone 4:	Not reported
Contact Telephone 5:	Not reported
Contact Telephone 6:	Not reported
Contact Email:	Not reported

Name:	PARKESDALE FARMS
Address:	3914 TANNER ROAD
City,State,Zip:	DOVER, FL 33527

DRAFT

PARKESDALE FARMS INC (Continued) **S107934992**

Year:	2010
Facility Id:	Not reported
Active Date:	Not reported
Inactive Date:	Not reported
Sale Pending:	Not reported
Original Date:	Not reported
PLOT Source:	Not reported
Latitude:	28.00585
Longitude:	-82.2
LEPC District:	Not reported
Counties:	Not reported
SERC:	Not reported
Program Level:	Not reported
PRIME:	Not reported
SIC Code:	Not reported
SIC Code 2:	Not reported
NAICS Code:	Not reported
Last Modified Date:	Not reported
First Submit Date:	Not reported
Data Submitted By:	Not reported
Company Name:	Not reported
Comments:	Not reported

Chemical Code:	74839
Chemical Name:	Methyl bromide
Chemical State:	GAS
Location Name:	Entire Facility
Container Code:	L
Pressure Code:	2
Temperature Code:	4
Average Quantity:	3150
Maximum Quantity:	3150
Days On Site:	10

Name:	PARKESDALE FARMS
Address:	3914 TANNER ROAD
City,State,Zip:	DOVER, FL 33527
Year:	Not reported
Facility Id:	Not reported
Active Date:	01/01/1980
Inactive Date:	Not reported
Sale Pending:	False
Original Date:	Not reported
PLOT Source:	GPS
Latitude:	28.005850
Longitude:	-82.195250
LEPC District:	8
Counties:	Pinellas,Pasco,Manatee,Hillsborough,
SERC:	7537
Program Level:	0
PRIME:	7537
SIC Code:	0161
SIC Code 2:	Not reported
NAICS Code:	111219

Other Chemical Data:

Report Year:	1996
Tier 2 Report ID:	30336

DRAFT

PARKESDALE FARMS INC (Continued) **S107934992**

Chemical ID:	5757
CAS Number:	74839
Chemical Name:	BROMOMETHANE [METHYL BROMIDE]
Chemical Date:	1/2/1972
Average Amount:	1
Maximum Amount:	4410
Location ID:	204470
Chemical State:	GAS
Mixture:	False
Mixture Percent:	100.00
Containter:	CONV
Pressure:	CONV
Temperature:	CONV
Average Amount:	0
Maximum Amount:	4410
Days on Site:	6
Site Plan:	False
Site Plan Document:	Not reported
Private Location:	False
Location:	Not reported

Report Year:	1998
Tier 2 Report ID:	47583
Chemical ID:	5756
CAS Number:	74839
Chemical Name:	BROMOMETHANE [METHYL BROMIDE]
Chemical Date:	1/2/1972
Average Amount:	0
Maximum Amount:	3150
Location ID:	236615
Chemical State:	LIQUID
Mixture:	False
Mixture Percent:	100.00
Containter:	CONV
Pressure:	CONV
Temperature:	CONV
Average Amount:	0
Maximum Amount:	3150
Days on Site:	10
Site Plan:	False
Site Plan Document:	Not reported
Private Location:	False
Location:	Not reported

Report Year:	2000
Tier 2 Report ID:	65534
Chemical ID:	5755
CAS Number:	74839
Chemical Name:	BROMOMETHANE [METHYL BROMIDE]
Chemical Date:	1/2/1972
Average Amount:	0
Maximum Amount:	3150
Location ID:	272120
Chemical State:	GAS
Mixture:	False

DRAFT

PARKESDALE FARMS INC (Continued) **S107934992**

Mixture Percent:	100.00
Containter:	CONV
Pressure:	CONV
Temperature:	CONV
Average Amount:	0
Maximum Amount:	3150
Days on Site:	10
Site Plan:	False
Site Plan Document:	Not reported
Private Location:	False
Location:	Not reported

Report Year:	2004
Tier 2 Report ID:	88116
Chemical ID:	214669
CAS Number:	74839
Chemical Name:	Methyl bromide
Chemical Date:	6/2/2005
Average Amount:	1
Maximum Amount:	3150
Location ID:	382654
Chemical State:	Gas
Mixture:	True
Mixture Percent:	.00
Containter:	L - CYLINDER
Pressure:	2 - GREATER THAN AMBIENT PRESSURE
Temperature:	4 - AMBIENT TEMPERATURE
Average Amount:	1
Maximum Amount:	3150
Days on Site:	10
Site Plan:	False
Site Plan Document:	Not reported
Private Location:	False
Location:	NO FIXED LOCATION FOR METHYL BROMIDE

Company Info:

Company Name:	PARKESDALE FARMS
Company Address:	3914 TANNER ROAD
Company City,St,Zip:	DOVER, FL 33527
Company Phone:	813-659-2429
Company Fax:	Not reported
Company Email:	Not reported
FEI Number:	593614643
Comany Contact Name:	BOB PARKE
Cmpny Contact Phone:	813-659-2429
Reduced Fees:	False
Exempt Fees:	False
Electronic Filing:	False
Employee:	Not reported
Comments:	Not reported

County:	HILLSBOROUGH
SEC302:	True

DRAFT

PARKESDALE FARMS INC (Continued) **S107934992**

Active Date:	1/1/1980
Inactive Date:	Not reported
Old HMIS Date:	10/1/1990
Visit for 2001:	False
Visit for 2002:	True
Visit for 2003:	False
Visit for 2004:	True
Visit for 2005:	False
Site Visit Date:	Not reported

AF189 **PARKESDALE FARMS INC** **AST** **A100265714**
SW **3914 TANNER RD** **N/A**
1/2-1 **DOVER, FL 33527**
0.612 mi.
3232 ft. **Site 2 of 2 in cluster AF**

Actual:
118 ft.

Focus Map:
5

AST:

Facility ID:	8841689
Name:	PARKESDALE FARMS INC
Address:	3914 TANNER RD
City,State,Zip:	DOVER, FL 33527
Facility Phone:	8136592429
Facility Status:	OPEN
Facility Type:	M
Type Description:	Agricultural
Depco:	C
Region:	STATE
Positioning Method:	UNVR
Latitude/Longitude:	28 0 38 / 82 6 32

Tank:

Tank ID:	4
Tank Capacity:	550
Tank Location:	ABOVEGROUND
Tank Status:	U-In Service
Status Date:	Not reported
Install Date:	Not reported
Substance:	D
Content Description:	Vehicular Diesel
Vessel Indicator:	TANK
DEP Contractor:	C

Piping:

Tank ID:	1
Piping Category:	A
Piping Description:	Abv, no soil contact
Tank ID:	6
Piping Category:	A
Piping Description:	Abv, no soil contact
Tank ID:	6
Piping Category:	B
Piping Description:	Steel/galvanized metal
Tank ID:	6
Piping Category:	I
Piping Description:	Suction piping system

DRAFT

PARKESDALE FARMS INC (Continued) **A100265714**

Tank ID: 1
Piping Category: B
Piping Description: Steel/galvanized metal

Tank ID: 1
Piping Category: I
Piping Description: Suction piping system

Monitoring:
Tank ID: 1
Petro Monitoring Category: Q
Monitoring Description: Visual inspection of ASTs

Tank ID: 6
Petro Monitoring Category: Q
Monitoring Description: Visual inspection of ASTs

Owner:
Owner ID: 16376
Owner Name: PARKESDALE FARMS INC
Owner Address: 3914 TANNER RD
Owner Address 2: ATTN: STORAGE TANK REGIS
Owner City,State,Zip: DOVER, FL 33527
Owner Contact: ROBERT PARKE
Owner Phone: 8136592429

Construction:
Tank ID: 1
Construction Category: C
Construction Description: Steel

Tank ID: 1
Construction Category: K
Construction Description: AST containment

Tank ID: 6
Construction Category: C
Construction Description: Steel

Tank ID: 6
Construction Category: K
Construction Description: AST containment

Tank ID: 3
Tank Capacity: 500
Tank Location: ABOVEGROUND
Tank Status: U-In Service
Status Date: Not reported
Install Date: Not reported
Substance: D
Content Description: Vehicular Diesel
Vessel Indicator: TANK
DEP Contractor: C

Piping:

DRAFT

PARKESDALE FARMS INC (Continued) **A100265714**

Tank ID: 1
Piping Category: A
Piping Description: Abv, no soil contact

Tank ID: 6
Piping Category: A
Piping Description: Abv, no soil contact

Tank ID: 6
Piping Category: B
Piping Description: Steel/galvanized metal

Tank ID: 6
Piping Category: I
Piping Description: Suction piping system

Tank ID: 1
Piping Category: B
Piping Description: Steel/galvanized metal

Tank ID: 1
Piping Category: I
Piping Description: Suction piping system

Monitoring:
Tank ID: 1
Petro Monitoring Category: Q
Monitoring Description: Visual inspection of ASTs

Tank ID: 6
Petro Monitoring Category: Q
Monitoring Description: Visual inspection of ASTs

Owner:
Owner ID: 16376
Owner Name: PARKESDALE FARMS INC
Owner Address: 3914 TANNER RD
Owner Address 2: ATTN: STORAGE TANK REGIS
Owner City,State,Zip: DOVER, FL 33527
Owner Contact: ROBERT PARKE
Owner Phone: 8136592429

Construction:
Tank ID: 1
Construction Category: C
Construction Description: Steel

Tank ID: 1
Construction Category: K
Construction Description: AST containment

Tank ID: 6
Construction Category: C
Construction Description: Steel

Tank ID: 6

DRAFT

PARKESDALE FARMS INC (Continued) **A100265714**

Construction Category: K
Construction Description: AST containment

Tank ID: 2
Tank Capacity: 500
Tank Location: ABOVEGROUND
Tank Status: U-In Service
Status Date: Not reported
Install Date: Not reported
Substance: D
Content Description: Vehicular Diesel
Vessel Indicator: TANK
DEP Contractor: C

Piping:

Tank ID: 1
Piping Category: A
Piping Description: Abv, no soil contact

Tank ID: 6
Piping Category: A
Piping Description: Abv, no soil contact

Tank ID: 6
Piping Category: B
Piping Description: Steel/galvanized metal

Tank ID: 6
Piping Category: I
Piping Description: Suction piping system

Tank ID: 1
Piping Category: B
Piping Description: Steel/galvanized metal

Tank ID: 1
Piping Category: I
Piping Description: Suction piping system

Monitoring:

Tank ID: 1
Petro Monitoring Category: Q
Monitoring Description: Visual inspection of ASTs

Tank ID: 6
Petro Monitoring Category: Q
Monitoring Description: Visual inspection of ASTs

Owner:

Owner ID: 16376
Owner Name: PARKESDALE FARMS INC
Owner Address: 3914 TANNER RD
Owner Address 2: ATTN: STORAGE TANK REGIS
Owner City,State,Zip: DOVER, FL 33527
Owner Contact: ROBERT PARKE
Owner Phone: 8136592429

DRAFT

PARKESDALE FARMS INC (Continued) **A100265714**

Construction:

Tank ID:	1
Construction Category:	C
Construction Description:	Steel
Tank ID:	1
Construction Category:	K
Construction Description:	AST containment
Tank ID:	6
Construction Category:	C
Construction Description:	Steel
Tank ID:	6
Construction Category:	K
Construction Description:	AST containment

Tank ID:	1
Tank Capacity:	2000
Tank Location:	ABOVEGROUND
Tank Status:	U-In Service
Status Date:	03/01/1993
Install Date:	3/1/1993
Substance:	H
Content Description:	Generator/Pump Diesel
Vessel Indicator:	TANK
DEP Contractor:	C

Piping:

Tank ID:	1
Piping Category:	A
Piping Description:	Abv, no soil contact
Tank ID:	6
Piping Category:	A
Piping Description:	Abv, no soil contact
Tank ID:	6
Piping Category:	B
Piping Description:	Steel/galvanized metal
Tank ID:	6
Piping Category:	I
Piping Description:	Suction piping system
Tank ID:	1
Piping Category:	B
Piping Description:	Steel/galvanized metal
Tank ID:	1
Piping Category:	I
Piping Description:	Suction piping system

Monitoring:

Tank ID:	1
Petro Monitoring Category:	Q

DRAFT

PARKESDALE FARMS INC (Continued) **A100265714**

Monitoring Description: Visual inspection of ASTs

Tank ID: 6
Petro Monitoring Category: Q
Monitoring Description: Visual inspection of ASTs

Owner:
Owner ID: 16376
Owner Name: PARKESDALE FARMS INC
Owner Address: 3914 TANNER RD
Owner Address 2: ATTN: STORAGE TANK REGIS
Owner City,State,Zip: DOVER, FL 33527
Owner Contact: ROBERT PARKE
Owner Phone: 8136592429

Construction:
Tank ID: 1
Construction Category: C
Construction Description: Steel

Tank ID: 1
Construction Category: K
Construction Description: AST containment

Tank ID: 6
Construction Category: C
Construction Description: Steel

Tank ID: 6
Construction Category: K
Construction Description: AST containment

Tank ID: 6
Tank Capacity: 1000
Tank Location: ABOVEGROUND
Tank Status: U-In Service
Status Date: 02/01/2004
Install Date: 7/1/1975
Substance: H
Content Description: Generator/Pump Diesel
Vessel Indicator: TANK
DEP Contractor: C

Piping:
Tank ID: 1
Piping Category: A
Piping Description: Abv, no soil contact

Tank ID: 6
Piping Category: A
Piping Description: Abv, no soil contact

Tank ID: 6
Piping Category: B
Piping Description: Steel/galvanized metal

DRAFT

PARKESDALE FARMS INC (Continued) **A100265714**

Tank ID: 6
Piping Category: I
Piping Description: Suction piping system

Tank ID: 1
Piping Category: B
Piping Description: Steel/galvanized metal

Tank ID: 1
Piping Category: I
Piping Description: Suction piping system

Monitoring:
Tank ID: 1
Petro Monitoring Category: Q
Monitoring Description: Visual inspection of ASTs

Tank ID: 6
Petro Monitoring Category: Q
Monitoring Description: Visual inspection of ASTs

Owner:
Owner ID: 16376
Owner Name: PARKESDALE FARMS INC
Owner Address: 3914 TANNER RD
Owner Address 2: ATTN: STORAGE TANK REGIS
Owner City,State,Zip: DOVER, FL 33527
Owner Contact: ROBERT PARKE
Owner Phone: 8136592429

Construction:
Tank ID: 1
Construction Category: C
Construction Description: Steel

Tank ID: 1
Construction Category: K
Construction Description: AST containment

Tank ID: 6
Construction Category: C
Construction Description: Steel

Tank ID: 6
Construction Category: K
Construction Description: AST containment

Tank ID: 5
Tank Capacity: 1000
Tank Location: ABOVEGROUND
Tank Status: B-Removed from Site
Status Date: 09/01/2009
Install Date: 7/1/1984
Substance: H
Content Description: Generator/Pump Diesel

DRAFT

PARKESDALE FARMS INC (Continued) **A100265714**

Vessel Indicator: TANK
DEP Contractor: C

Piping:
Tank ID: 1
Piping Category: A
Piping Description: Abv, no soil contact

Tank ID: 6
Piping Category: A
Piping Description: Abv, no soil contact

Tank ID: 6
Piping Category: B
Piping Description: Steel/galvanized metal

Tank ID: 6
Piping Category: I
Piping Description: Suction piping system

Tank ID: 1
Piping Category: B
Piping Description: Steel/galvanized metal

Tank ID: 1
Piping Category: I
Piping Description: Suction piping system

Monitoring:
Tank ID: 1
Petro Monitoring Category: Q
Monitoring Description: Visual inspection of ASTs

Tank ID: 6
Petro Monitoring Category: Q
Monitoring Description: Visual inspection of ASTs

Owner:
Owner ID: 16376
Owner Name: PARKESDALE FARMS INC
Owner Address: 3914 TANNER RD
Owner Address 2: ATTN: STORAGE TANK REGIS
Owner City,State,Zip: DOVER, FL 33527
Owner Contact: ROBERT PARKE
Owner Phone: 8136592429

Construction:
Tank ID: 1
Construction Category: C
Construction Description: Steel

Tank ID: 1
Construction Category: K
Construction Description: AST containment

Tank ID: 6

DRAFT

PARKESDALE FARMS INC (Continued) **A100265714**

Construction Category: C
Construction Description: Steel

Tank ID: 6
Construction Category: K
Construction Description: AST containment

---

190 **IRRIGATION INC** **HAZ WASTE** **S130149514**
NNW **5301 FULWOOD** **N/A**
1/2-1 **PLANT CITY, FL 33565**
0.616 mi.
3254 ft.

Actual:
89 ft.

Focus Map:
2

HAZ WASTE:
Facility ID: 45597
Name: IRRIGATION INC
Address: 5301 FULWOOD
City,State,Zip: PLANT CITY, FL 33565
County: HILLSBOROUGH
Telephone: (813)627-2600
Email: Not reported
Status: O - OUT OF BUSINESS
Generator Status: N - NOT A HAZARDOUS WASTE GENERATOR
EPA ID: Not reported
Other ID: Not reported
Old Facility ID: 2914169
SIC: 0781 - AGRICULTURE - LANDSCAPE COUNCELING AND PLANNING
Verified: P - VERIFICATION BY PHONE CALL
Verified Date: 12/27/2010
Hazardous Waste LBS/YEAR: 0
Wastes: 0

---

191 **BELMONTES ESPERANZA** **HAZ WASTE** **S130070284**
ENE **3804 BOOT BAY** **N/A**
1/2-1 **PLANT CITY, FL 33563**
0.627 mi.
3313 ft.

Actual:
119 ft.

Focus Map:
3

HAZ WASTE:
Facility ID: 190375
Name: BELMONTES ESPERANZA
Address: 3804 BOOT BAY
City,State,Zip: PLANT CITY, FL 33563
County: HILLSBOROUGH
Telephone: ()-
Email: Not reported
Status: O - OUT OF BUSINESS
Generator Status: N - NOT A HAZARDOUS WASTE GENERATOR
EPA ID: Not reported
Other ID: Not reported
Old Facility ID: 2929091
SIC: 7389 - SERVICES - BUSINESS SERVICES, NEC
Verified: P - VERIFICATION BY PHONE CALL
Verified Date: 12/12/2008

BELMONTES ESPERANZA (Continued) **S130070284**

Hazardous Waste LBS/YEAR: 0
Wastes: 0

192
South
1/2-1
0.628 mi.
3314 ft.

DEAN AND CAROLS TREE SERVICE **HAZ WASTE** **S130035228**
606 MIDWOOD **N/A**
PLANT CITY, FL 33566

Actual:
100 ft.

Focus Map:
5

HAZ WASTE:
Facility ID: 146465
Name: DEAN AND CAROLS TREE SERVICE
Address: 606 MIDWOOD
City,State,Zip: PLANT CITY, FL 33566
County: HILLSBOROUGH
Telephone: (813)752-7228
Email: Not reported
Status: P - POTENTIAL GENERATOR
Generator Status: - Unverified Generator Status
EPA ID: Not reported
Other ID: Not reported
Old Facility ID: 2925406
SIC: 0783 - AGRICULTURE - ORNAMENTAL SHRUB AND TREE SERVICES
Verified: V - VERIFICATION BY ON-SITE VISIT
Verified Date: 02/28/2006
Hazardous Waste LBS/YEAR: 0
Wastes: 0

193
South
1/2-1
0.638 mi.
3371 ft.

ELEGANT CONCRETE DESIGN INC **HAZ WASTE** **S130072256**
6030 ROLLING VISTA **N/A**
DOVER, FL 33527

Actual:
117 ft.

Focus Map:
4

HAZ WASTE:
Facility ID: 192213
Name: ELEGANT CONCRETE DESIGN INC
Address: 6030 ROLLING VISTA
City,State,Zip: DOVER, FL 33527
County: HILLSBOROUGH
Telephone: (813)627-2600
Email: Not reported
Status: O - OUT OF BUSINESS
Generator Status: N - NOT A HAZARDOUS WASTE GENERATOR
EPA ID: Not reported
Other ID: Not reported
Old Facility ID: 2933039
SIC: 7389 - SERVICES - BUSINESS SERVICES, NEC
Verified: P - VERIFICATION BY PHONE CALL
Verified Date: 12/11/2008
Hazardous Waste LBS/YEAR: 0
Wastes: 0

DRAFT

194 **BRUCE M KING** **HAZ WASTE** **S130152766**
South **4716 HUNTS** **N/A**
1/2-1 **PLANT CITY, FL 33567**
0.645 mi.
3406 ft.

Actual: HAZ WASTE:
120 ft.

Focus Map:
6

Facility ID:	48705
Name:	BRUCE M KING
Address:	4716 HUNTS
City,State,Zip:	PLANT CITY, FL 33567
County:	HILLSBOROUGH
Telephone:	(813)272-5788
Email:	Not reported
Status:	O - OUT OF BUSINESS
Generator Status:	- Unverified Generator Status
EPA ID:	Not reported
Other ID:	Not reported
Old Facility ID:	2917351
SIC:	7389 - SERVICES - BUSINESS SERVICES, NEC
Verified:	P - VERIFICATION BY PHONE CALL
Verified Date:	12/12/2001
Hazardous Waste LBS/YEAR:	0
Wastes:	0

AG195 **HOOKER JAMES** **RGA LUST** **S115181192**
WSW **13606 US HWY 92 E** **N/A**
1/2-1 **DOVER, FL**
0.649 mi.
3428 ft. **Site 1 of 4 in cluster AG**

Actual: RGA LUST:
103 ft.

Focus Map:
4

2012	HOOKER JAMES	13606 US HWY 92 E
2011	HOOKER JAMES	13606 US HWY 92 E
2010	HOOKER JAMES	13606 US HWY 92 E
2009	HOOKER JAMES	13606 US HWY 92 E
2008	HOOKER JAMES	13606 US HWY 92 E
2007	HOOKER JAMES	13606 US HWY 92 E
2006	HOOKER JAMES	13606 US HWY 92 E
2005	HOOKER JAMES	13606 US HWY 92 E
2004	HOOKER JAMES	13606 US HWY 92 E
2003	HOOKER JAMES	13606 US HWY 92 E
2002	HOOKER JAMES	13606 US HWY 92 E
2001	HOOKER JAMES	13606 US HWY 92 E

AG196 **HOOKER JAMES** **UST FINDER** **1028231619**
WSW **13606 US HWY 92 E** **UST FINDER RELEASE** **N/A**
1/2-1 **DOVER, FL 33527**
0.649 mi.
3428 ft. **Site 2 of 4 in cluster AG**

Actual: UST FINDER:
103 ft.

Focus Map:
4

Object ID:	721311
Facility ID:	FL8625247
Name:	HOOKER JAMES
Address:	13606 US HWY 92 E
City,State,Zip:	DOVER, FL 33527
Address Match Type:	Not reported

DRAFT

HOOKER JAMES (Continued) **1028231619**

Open USTs:	0
Closed USTs:	3
TOS USTs:	0
Population 1500ft:	370
Private Wells 1500ft:	65
Within 100yr Floodplain:	No
Land Use:	Developed, Open Space
Within SPA:	No
SPA PWS Facility ID:	Not reported
SPA Water Type:	Not reported
SPA Facility Type:	Not reported
SPA HUC12:	Not reported
Within WHPA:	Yes
WHPA PWS Facility ID:	FL6293025_1374613002
WHPA Water Type:	GW - Ground water
WHPA Facility Type:	WL - Well
WHPA HUC12:	031002050301
Facility Status:	Closed UST(s)
Date of Last Inspection:	Not reported
EPA Region:	4
Tribe:	Not reported
Coordinate Source:	State
X Coord:	-82.2125
Y Coord:	28.020833333
Latitude:	28.0208333333333
Longitude:	-82.2125

UST FINDER:

Object ID:	271915
Facility ID:	FL8625247
Tank ID:	FL8625247-1
Tank Status:	Closed
Installation Date:	1969/04/01 16:00:01+00
Removal Date:	Not reported
Tank Capacity:	2000
Substances:	Leaded Gas
Tank Wall Type:	Not reported

Object ID:	271916
Facility ID:	FL8625247
Tank ID:	FL8625247-2
Tank Status:	Closed
Installation Date:	1969/04/01 16:00:01+00
Removal Date:	Not reported
Tank Capacity:	1000
Substances:	Unleaded Gas
Tank Wall Type:	Not reported

Object ID:	271917
Facility ID:	FL8625247
Tank ID:	FL8625247-3
Tank Status:	Closed
Installation Date:	1969/04/01 16:00:01+00
Removal Date:	Not reported
Tank Capacity:	550
Substances:	Leaded Gas
Tank Wall Type:	Not reported

DRAFT

HOOKER JAMES (Continued) **1028231619**

UST FINDER RELEASE:

Object ID:	104101
Facility ID:	FL8625247
Lust ID:	FL26938
Name:	HOOKER JAMES
Address:	13606 US HWY 92 E
City,State,Zip:	DOVER, FL 0
Address Match Type:	Not reported
Reported Date:	1988/12/19 16:00:00+00
Status:	No Further Action
Substance:	Not reported
Population within 1500ft:	200
Domestic Wells within 1500ft:	65
Land Use:	Developed, Open Space
Within SPA:	No
SPA PWS Facility ID:	Not reported
SPA Water Type:	Not reported
SPA Facility Type:	Not reported
SPA HUC12:	Not reported
Within WHPA:	Yes
WHPA PWS Facility ID:	FL6293025_1374613002
WHPA Water Type:	GW - Ground water
WHPA Facility Type:	WL - Well
WHPA HUC12:	031002050301
Within 100yr Floodplain:	No
Tribe:	Not reported
EPA Region:	4
NFA Letter 1:	Not reported
NFA Letter 2:	Not reported
NFA Letter 3:	Not reported
NFA Letter 4:	Not reported
Closed With Residual Contaminate:	Not reported
Coordinate Source:	State
X Coord:	-82.2125
Y Coord:	28.02083
Latitude:	28.02083
Longitude:	-82.2125

AG197 **JAMES HOOKER** **RGA LUST** **S115182278**
WSW **13606 US HWY 92 E** **N/A**
1/2-1 **DOVER, FL**
0.649 mi.
3428 ft. **Site 3 of 4 in cluster AG**

Actual:
103 ft.

Focus Map:
4

RGA LUST:

2000	JAMES HOOKER	13606 US HWY 92 E
1999	JAMES HOOKER	13606 US HWY 92 E
1998	JAMES HOOKER	13606 US HWY 92 E

DRAFT

AG198 **HOOKER JAMES** **LUST** **U001354478**
WSW **13606 US HWY 92 E** **UST** **N/A**
1/2-1 **DOVER, FL 33527** **DWM CONTAM**
0.649 mi.
3428 ft. **Site 4 of 4 in cluster AG**

Actual:
103 ft.

Focus Map:
4

LUST:

Name:	HOOKER JAMES
Address:	13606 US HWY 92 E
City,State,Zip:	DOVER, FL 33527
Region:	STATE
Facility Id:	8625247
Facility Status:	CLOSED
Facility Type:	A - Retail Station
Facility Phone:	(813)659-1687
Facility Cleanup Rank:	3221
District:	Southwest District
Lat/Long (dms):	28 1 20.6900000 / 82 12 56.4600000
Section:	28
Township:	28S
Range:	21E
Feature:	Not reported
Method:	UNVR
Datum:	0
Score:	45
Score Effective Date:	2009-04-10 00:00:00
Score When Ranked:	50
Operator:	JAMES HOOKER
Name Update:	2000-08-29 00:00:00
Address Update:	1996-01-09 00:00:00

Petroleum Cleanup PCT Facility Score:

Facility Cleanup Status:	CMPL - COMPLETED
Contact:	WILLIAM WALKER
Contact Company:	WALKER, WILLIAM RAY
Contact Address:	9703 LINDA PLACE #B
Contact City/State/Zip:	TAMPA, FL 33610
Phone:	(813)858-6919
Bad Address Ind:	Y
State:	FL
Zip:	33527, 9167
Score:	45
Score Effective Date:	2009-04-10 00:00:00
Related Party ID:	23342
Primary RP Role:	ACCOUNT OWNER
RP Begin Date:	1994-05-20
RP Zip:	8479
RP Extension:	Not reported

Discharge Cleanup Summary:

Discharge Date:	12/19/1988
PCT Discharge Combined:	Not reported
Cleanup Required:	R - CLEANUP REQUIRED
Discharge Cleanup Status:	SRCR - SRCR COMPLETE
Disch Cleanup Status Date:	2/17/2014
Cleanup Work Status:	COMPLETED
Information Source:	E - EDI
Other Source Description:	Not reported
Eligibility Indicator:	E - ELIGIBLE

DRAFT

HOOKER JAMES (Continued) **U001354478**

Site Manager: SCHIPFER_PA
Site Mgr End Date: 2/17/2014
Tank Office: PCLP29 - HILLSBOROUGH ENVIRONMENTAL PROTECTION COMMISSION

Petroleum Cleanup Program Eligibility:
Facility ID: 8625247
Discharge Date: 12/19/1988
Pct Discharge Combined With: Not reported
Cleanup Required: R - CLEANUP REQUIRED
Discharge Cleanup Status: SRCR - SRCR COMPLETE
Disch Cleanup Status Date: 2/17/2014
Cleanup Work Status: COMPLETED
Information Source: E - EDI
Other Source Description: Not reported
Application Received Date: 10/23/2003
Cleanup Program: A - ABANDONED TANK RESTORATION PROGRAM
Eligibility Status: 10/27/2003
Elig Status Date: 10/27/2003
Letter Of Intent Date: Not reported
Redetermined: No
Inspection Date: 1/17/1990
Site Manager: SCHIPFER_PA
Site Mgr End Date: 2/17/2014
Tank Office: PCLP29 - HILLSBOROUGH ENVIRONMENTAL PROTECTION COMMISSION
Deductible Amount: Not reported
Deductible Paid To Date: 0
Co-Pay Amount: 25
Co-Pay Paid To Date: 0
Cap Amount: 400000
Facility ID: 8625247
Discharge Date: 12/19/1988
Pct Discharge Combined With: Not reported
Cleanup Required: R - CLEANUP REQUIRED
Discharge Cleanup Status: SRCR - SRCR COMPLETE
Disch Cleanup Status Date: 2/17/2014
Cleanup Work Status: COMPLETED
Information Source: E - EDI
Other Source Description: Not reported
Application Received Date: 12/23/1988
Cleanup Program: A - ABANDONED TANK RESTORATION PROGRAM
Eligibility Status: 3/19/1990
Elig Status Date: 3/19/1990
Letter Of Intent Date: Not reported
Redetermined: No
Inspection Date: 1/17/1990
Site Manager: SCHIPFER_PA
Site Mgr End Date: 2/17/2014
Tank Office: PCLP29 - HILLSBOROUGH ENVIRONMENTAL PROTECTION COMMISSION
Deductible Amount: Not reported
Deductible Paid To Date: 0
Co-Pay Amount: 25
Co-Pay Paid To Date: 0
Cap Amount: 400000
Facility ID: 8625247
Discharge Date: 12/19/1988
Pct Discharge Combined With: Not reported
Cleanup Required: R - CLEANUP REQUIRED
Discharge Cleanup Status: SRCR - SRCR COMPLETE

DRAFT

HOOKER JAMES (Continued) **U001354478**

Disch Cleanup Status Date:	2/17/2014
Cleanup Work Status:	COMPLETED
Information Source:	E - EDI
Other Source Description:	Not reported
Application Received Date:	4/13/1995
Cleanup Program:	A - ABANDONED TANK RESTORATION PROGRAM
Eligibility Status:	5/15/1995
Elig Status Date:	5/15/1995
Letter Of Intent Date:	Not reported
Redetermined:	No
Inspection Date:	1/17/1990
Site Manager:	SCHIPFER_PA
Site Mgr End Date:	2/17/2014
Tank Office:	PCLP29 - HILLSBOROUGH ENVIRONMENTAL PROTECTION COMMISSION
Deductible Amount:	Not reported
Deductible Paid To Date:	0
Co-Pay Amount:	25
Co-Pay Paid To Date:	0
Cap Amount:	400000
Facility ID:	8625247
Discharge Date:	12/19/1988
Pct Discharge Combined With:	Not reported
Cleanup Required:	R - CLEANUP REQUIRED
Discharge Cleanup Status:	SRCR - SRCR COMPLETE
Disch Cleanup Status Date:	2/17/2014
Cleanup Work Status:	COMPLETED
Information Source:	E - EDI
Other Source Description:	Not reported
Application Received Date:	10/23/2003
Cleanup Program:	C - PETROLEUM CLEANUP PARTICIPATION PROGRAM
Eligibility Status:	10/27/2003
Elig Status Date:	10/27/2003
Letter Of Intent Date:	Not reported
Redetermined:	No
Inspection Date:	1/17/1990
Site Manager:	SCHIPFER_PA
Site Mgr End Date:	2/17/2014
Tank Office:	PCLP29 - HILLSBOROUGH ENVIRONMENTAL PROTECTION COMMISSION
Deductible Amount:	Not reported
Deductible Paid To Date:	0
Co-Pay Amount:	25
Co-Pay Paid To Date:	0
Cap Amount:	400000
Facility ID:	8625247
Discharge Date:	12/19/1988
Pct Discharge Combined With:	Not reported
Cleanup Required:	R - CLEANUP REQUIRED
Discharge Cleanup Status:	SRCR - SRCR COMPLETE
Disch Cleanup Status Date:	2/17/2014
Cleanup Work Status:	COMPLETED
Information Source:	E - EDI
Other Source Description:	Not reported
Application Received Date:	12/23/1988
Cleanup Program:	C - PETROLEUM CLEANUP PARTICIPATION PROGRAM
Eligibility Status:	3/19/1990
Elig Status Date:	3/19/1990
Letter Of Intent Date:	Not reported

DRAFT

HOOKER JAMES (Continued) **U001354478**

Redetermined:	No
Inspection Date:	1/17/1990
Site Manager:	SCHIPFER_PA
Site Mgr End Date:	2/17/2014
Tank Office:	PCLP29 - HILLSBOROUGH ENVIRONMENTAL PROTECTION COMMISSION
Deductible Amount:	Not reported
Deductible Paid To Date:	0
Co-Pay Amount:	25
Co-Pay Paid To Date:	0
Cap Amount:	400000
Facility ID:	8625247
Discharge Date:	12/19/1988
Pct Discharge Combined With:	Not reported
Cleanup Required:	R - CLEANUP REQUIRED
Discharge Cleanup Status:	SRCR - SRCR COMPLETE
Disch Cleanup Status Date:	2/17/2014
Cleanup Work Status:	COMPLETED
Information Source:	E - EDI
Other Source Description:	Not reported
Application Received Date:	4/13/1995
Cleanup Program:	C - PETROLEUM CLEANUP PARTICIPATION PROGRAM
Eligibility Status:	5/15/1995
Elig Status Date:	5/15/1995
Letter Of Intent Date:	Not reported
Redetermined:	No
Inspection Date:	1/17/1990
Site Manager:	SCHIPFER_PA
Site Mgr End Date:	2/17/2014
Tank Office:	PCLP29 - HILLSBOROUGH ENVIRONMENTAL PROTECTION COMMISSION
Deductible Amount:	Not reported
Deductible Paid To Date:	0
Co-Pay Amount:	25
Co-Pay Paid To Date:	0
Cap Amount:	400000
Facility ID:	8625247
Discharge Date:	12/19/1988
Pct Discharge Combined With:	Not reported
Cleanup Required:	R - CLEANUP REQUIRED
Discharge Cleanup Status:	SRCR - SRCR COMPLETE
Disch Cleanup Status Date:	2/17/2014
Cleanup Work Status:	COMPLETED
Information Source:	E - EDI
Other Source Description:	Not reported
Application Received Date:	10/23/2003
Cleanup Program:	E - EARLY DETECTION INCENTIVE
Eligibility Status:	10/27/2003
Elig Status Date:	10/27/2003
Letter Of Intent Date:	Not reported
Redetermined:	No
Inspection Date:	1/17/1990
Site Manager:	SCHIPFER_PA
Site Mgr End Date:	2/17/2014
Tank Office:	PCLP29 - HILLSBOROUGH ENVIRONMENTAL PROTECTION COMMISSION
Deductible Amount:	Not reported
Deductible Paid To Date:	0
Co-Pay Amount:	25
Co-Pay Paid To Date:	0

HOOKER JAMES (Continued) **U001354478**

Cap Amount:	400000
Facility ID:	8625247
Discharge Date:	12/19/1988
Pct Discharge Combined With:	Not reported
Cleanup Required:	R - CLEANUP REQUIRED
Discharge Cleanup Status:	SRCR - SRCR COMPLETE
Disch Cleanup Status Date:	2/17/2014
Cleanup Work Status:	COMPLETED
Information Source:	E - EDI
Other Source Description:	Not reported
Application Received Date:	12/23/1988
Cleanup Program:	E - EARLY DETECTION INCENTIVE
Eligibility Status:	3/19/1990
Elig Status Date:	3/19/1990
Letter Of Intent Date:	Not reported
Redetermined:	No
Inspection Date:	1/17/1990
Site Manager:	SCHIPFER_PA
Site Mgr End Date:	2/17/2014
Tank Office:	PCLP29 - HILLSBOROUGH ENVIRONMENTAL PROTECTION COMMISSION
Deductible Amount:	Not reported
Deductible Paid To Date:	0
Co-Pay Amount:	25
Co-Pay Paid To Date:	0
Cap Amount:	400000
Facility ID:	8625247
Discharge Date:	12/19/1988
Pct Discharge Combined With:	Not reported
Cleanup Required:	R - CLEANUP REQUIRED
Discharge Cleanup Status:	SRCR - SRCR COMPLETE
Disch Cleanup Status Date:	2/17/2014
Cleanup Work Status:	COMPLETED
Information Source:	E - EDI
Other Source Description:	Not reported
Application Received Date:	4/13/1995
Cleanup Program:	E - EARLY DETECTION INCENTIVE
Eligibility Status:	5/15/1995
Elig Status Date:	5/15/1995
Letter Of Intent Date:	Not reported
Redetermined:	No
Inspection Date:	1/17/1990
Site Manager:	SCHIPFER_PA
Site Mgr End Date:	2/17/2014
Tank Office:	PCLP29 - HILLSBOROUGH ENVIRONMENTAL PROTECTION COMMISSION
Deductible Amount:	Not reported
Deductible Paid To Date:	0
Co-Pay Amount:	25
Co-Pay Paid To Date:	0
Cap Amount:	400000

Task Information:

District:	SWD
Facility ID:	8625247
Facility Status:	CLOSED
Facility Type:	A - Retail Station -
County:	HILLSBOROUGH
County ID:	29
Cleanup Eligibility Status:	E

DRAFT

HOOKER JAMES (Continued) **U001354478**

Source Effective Date:	10-30-2013
Discharge Date:	12-19-1988
Cleanup Required:	R - CLEANUP REQUIRED
Discharge Cleanup Status:	SRCR - SRCR COMPLETE
Disch Cleanup Status Date:	02-17-2014
SRC Action Type:	SRCR - SITE REHABILITATION COMPLETION REPORT
SRC Submit Date:	10-23-2013
SRC Review Date:	10-30-2013
SRC Completion Status:	A - APPROVED
SRC Issue Date:	02-17-2014
SRC Comment:	Not reported
Cleanup Work Status:	COMPLETED
Site Mgr:	SCHIPFER_PA
Site Mgr End Date:	02-17-2014
Tank Office:	PCLP29 - Hillsborough County
SR Task ID:	49131
SR Cleanup Responsible:	ST - STATE
SR Funding Eligibility Type:	-
SR Actual Cost:	Not reported
SR Completion Date:	Not reported
SR Payment Date:	Not reported
SR Oral Date:	Not reported
SR Written Date:	Not reported
SR Soil Removal:	Not reported
SR Free Product Removal:	Not reported
SR Soil Tonnage Removed:	Not reported
SR Soil Treatment:	Not reported
SR Other Treatment:	Not reported
SR Alternate Proc Received Date:	Not reported
SR Alternate Procedure Status:	Not reported
SR Alternate Procedure Status Date:	Not reported
SR Alternate Procedure Comments:	Not reported
SA Task ID:	49132
SA Cleanup Responsible:	ST - STATE
SA Funding Eligibility Type:	-
SA Actual Cost:	Not reported
SA Completion Date:	Not reported
SA Payment Date:	Not reported
RAP Task ID:	49133
RAP Cleanup Responsible ID:	ST - STATE
RAP Funding Eligibility Type:	-
RAP Actual Cost:	Not reported
RAP Completion Date:	Not reported
RAP Payment Date:	Not reported
RAP Last Order Approved:	Not reported
RA Task ID:	49134
RA Cleanup Responsible:	ST - STATE
RA Funding Eligibility Type:	-
RA Years to Complete:	0
RA Actual Cost:	Not reported

Click here for Florida Oculus:

UST:

Facility ID:	8625247
Name:	HOOKER JAMES
Address:	13606 US HWY 92 E

DRAFT

HOOKER JAMES (Continued) **U001354478**

City,State,Zip: DOVER, FL 33527
Facility Phone: 8136591687
Facility Status: CLOSED
Facility Type: A
Type Description: Retail Station
Depco: P
Region: STATE
Positioning Method: UNVR
Latitude/Longitude: 28 1 15 / 82 12 45

UST:
Tank ID: 1
Tank Capacity: 2000
Tank Location: UNDERGROUND
Tank Status: B-Removed from Site
Status Date: 01/01/1995
Install Date: 4/1/1969
Substance: A
Content Description: Leaded Gas
Vessel Indicator: TANK
DEP Contractor: P

Owner:
Owner ID: 23342
Owner Name: WALKER, WILLIAM RAY
Owner Address: 9703 LINDA PLACE #B
Owner Address 2: Not reported
Owner City,State,Zip: TAMPA, FL 33610
Owner Contact: WILLIAM WALKER
Owner Phone: 8138586919

Tank ID: 2
Tank Capacity: 1000
Tank Location: UNDERGROUND
Tank Status: B-Removed from Site
Status Date: 01/01/1995
Install Date: 4/1/1969
Substance: B
Content Description: Unleaded Gas
Vessel Indicator: TANK
DEP Contractor: P

Owner:
Owner ID: 23342
Owner Name: WALKER, WILLIAM RAY
Owner Address: 9703 LINDA PLACE #B
Owner Address 2: Not reported
Owner City,State,Zip: TAMPA, FL 33610
Owner Contact: WILLIAM WALKER
Owner Phone: 8138586919

Tank ID: 3
Tank Capacity: 550
Tank Location: UNDERGROUND
Tank Status: B-Removed from Site
Status Date: 01/01/1995
Install Date: 4/1/1969

DRAFT

HOOKER JAMES (Continued) **U001354478**

Substance: A
Content Description: Leaded Gas
Vessel Indicator: TANK
DEP Contractor: P

Owner:
Owner ID: 23342
Owner Name: WALKER, WILLIAM RAY
Owner Address: 9703 LINDA PLACE #B
Owner Address 2: Not reported
Owner City,State,Zip: TAMPA, FL 33610
Owner Contact: WILLIAM WALKER
Owner Phone: 8138586919

DWM CONTAM:
Name: HOOKER JAMES
Address: 13606 US HWY 92 E
City,State,Zip: DOVER, FL
Program Site Id: 8625247
Lat DD: 28
Lat MM: 1
Lat SS: 15
Long DD: 82
Long MM: 12
Long SS: 45
Office/ District: SWD
Program Area: PETROLEUM
Priority Score: Not reported
Datum: 0
Method: UNVR
Facility Status: CLOSED-STCM
Facility Type: Not reported
Score Effective Date: Not reported
Score When Ranked: Not reported
Rank: Not reported
Operator: Not reported
Phone: Not reported
Name Changed: Not reported
Addr Changed: Not reported
Related Party ID: Not reported
Primary RP Role: Not reported
RP Begin Date: Not reported
RP Name: Not reported
RP Address1: Not reported
RP Address2: Not reported
RP City: Not reported
RP State: Not reported
RP Zip5: Not reported
RP Zip4: Not reported
Contact: Not reported
RP Phone: Not reported
RP Extension: Not reported
Site Manager: Not reported

DRAFT

AH199 **CAPPS PROPERTY** **UST FINDER RELEASE** **1028960590**
ENE **1925 HAGGERTY RD** **N/A**
1/2-1 **PLANT CITY, FL 0**
0.652 mi.
3440 ft. **Site 1 of 3 in cluster AH**

Actual: **110 ft.**

Focus Map: **3**

UST FINDER RELEASE:

Object ID:	104450
Facility ID:	FL9801614
Lust ID:	FL8659
Name:	CAPPS PROPERTY
Address:	1925 HAGGERTY RD
City,State,Zip:	PLANT CITY, FL 0
Address Match Type:	Not reported
Reported Date:	1998/11/09 15:59:59+00
Status:	No Further Action
Substance:	Not reported
Population within 1500ft:	115
Domestic Wells within 1500ft:	48
Land Use:	Developed, Open Space
Within SPA:	No
SPA PWS Facility ID:	Not reported
SPA Water Type:	Not reported
SPA Facility Type:	Not reported
SPA HUC12:	Not reported
Within WHPA:	Yes
WHPA PWS Facility ID:	FL6295425_1436513679
WHPA Water Type:	GW - Ground water
WHPA Facility Type:	WL - Well
WHPA HUC12:	031002050301
Within 100yr Floodplain:	No
Tribe:	Not reported
EPA Region:	4
NFA Letter 1:	Not reported
NFA Letter 2:	Not reported
NFA Letter 3:	Not reported
NFA Letter 4:	Not reported
Closed With Residual Contaminate:	Not reported
Coordinate Source:	State
X Coord:	-82.16209
Y Coord:	28.0312700000001
Latitude:	28.0312699999999
Longitude:	-82.16209

AH200 **CAPPS PROPERTY** **RGA LUST** **S115166105**
ENE **1925 HAGGERTY RD** **N/A**
1/2-1 **PLANT CITY, FL**
0.652 mi.
3440 ft. **Site 2 of 3 in cluster AH**

Actual: **110 ft.**

Focus Map: **3**

RGA LUST:

2012	CAPPS PROPERTY	1925 HAGGERTY RD
2011	CAPPS PROPERTY	1925 HAGGERTY RD
2010	CAPPS PROPERTY	1925 HAGGERTY RD
2009	CAPPS PROPERTY	1925 HAGGERTY RD
2008	CAPPS PROPERTY	1925 HAGGERTY RD
2007	CAPPS PROPERTY	1925 HAGGERTY RD
2006	CAPPS PROPERTY	1925 HAGGERTY RD
2005	CAPPS PROPERTY	1925 HAGGERTY RD
2004	CAPPS PROPERTY	1925 HAGGERTY RD

CAPPS PROPERTY (Continued) **S115166105**

2003	CAPPS PROPERTY	1925 HAGGERTY RD
2002	CAPPS PROPERTY	1925 HAGGERTY RD
2001	CAPPS PROPERTY	1925 HAGGERTY RD
2000	CAPPS PROPERTY	1925 HAGGERTY RD

AH201 **CAPPS PROPERTY** **LUST** **U004147367**
ENE **1925 HAGGERTY RD** **TANKS** **N/A**
1/2-1 **PLANT CITY, FL 33565** **DWM CONTAM**
0.652 mi.
3440 ft. **Site 3 of 3 in cluster AH**

Actual:
110 ft.

Focus Map:
3

LUST:

Name:	CAPPS PROPERTY
Address:	1925 HAGGERTY RD
City,State,Zip:	PLANT CITY, FL 33565
Region:	STATE
Facility Id:	9801614
Facility Status:	CLOSED
Facility Type:	X - Contamination Site
Facility Phone:	(813)752-5491
Facility Cleanup Rank:	Not reported
District:	Southwest District
Lat/Long (dms):	28 1 52.0120999 / 82 9 51.9020000
Section:	Not reported
Township:	Not reported
Range:	Not reported
Feature:	Not reported
Method:	ADDM
Datum:	Not reported
Score:	30
Score Effective Date:	2002-05-23 00:00:00
Score When Ranked:	Not reported
Operator:	DOROTHY CAPPS
Name Update:	Not reported
Address Update:	Not reported

Discharge Cleanup Summary:

Discharge Date:	11/9/1998
PCT Discharge Combined:	Not reported
Cleanup Required:	N - NO CLEANUP REQUIRED
Discharge Cleanup Status:	NREQ - CLEANUP NOT REQUIRED
Disch Cleanup Status Date:	8/20/2003
Cleanup Work Status:	COMPLETED
Information Source:	D - DISCHARGE NOTIFICATION
Other Source Description:	Not reported
Eligibility Indicator:	I - INELIGIBLE
Site Manager:	HEINTZ_C
Site Mgr End Date:	8/20/2003
Tank Office:	PCLP29 - HILLSBOROUGH ENVIRONMENTAL PROTECTION COMMISSION

Petroleum Cleanup Program Eligibility:

Facility ID:	9801614
Discharge Date:	11/9/1998
Pct Discharge Combined With:	Not reported
Cleanup Required:	N - NO CLEANUP REQUIRED
Discharge Cleanup Status:	NREQ - CLEANUP NOT REQUIRED
Disch Cleanup Status Date:	8/20/2003
Cleanup Work Status:	COMPLETED
Information Source:	D - DISCHARGE NOTIFICATION

DRAFT

CAPPS PROPERTY (Continued) **U004147367**

Other Source Description: Not reported
Application Received Date: 2/5/1999
Cleanup Program: C - PETROLEUM CLEANUP PARTICIPATION PROGRAM
Eligibility Status: 10/19/1999
Elig Status Date: 10/19/1999
Letter Of Intent Date: Not reported
Redetermined: No
Inspection Date: 2/2/1999
Site Manager: HEINTZ_C
Site Mgr End Date: 8/20/2003
Tank Office: PCLP29 - HILLSBOROUGH ENVIRONMENTAL PROTECTION COMMISSION
Deductible Amount: Not reported
Deductible Paid To Date: Not reported
Co-Pay Amount: Not reported
Co-Pay Paid To Date: Not reported
Cap Amount: 0

Contaminated Media:
Discharge Date: 11/9/1998
Pct Discharge Combined With: Not reported
Cleanup Required: N - NO CLEANUP REQUIRED
Discharge Cleanup Status: NREQ - CLEANUP NOT REQUIRED
Disch Cleanup Status Date: 8/20/2003
Cleanup Work Status: COMPLETED
Information Source: D - DISCHARGE NOTIFICATION
Other Source Description: Not reported
Elig Indicator: I - INELIGIBLE
Site Manager: HEINTZ_C
Site Mgr End Date: 8/20/2003
Tank Office: PCLP29 - HILLSBOROUGH ENVIRONM
Contaminated Drinking Wells: Not reported
Contaminated Monitoring Well: Yes
Contaminated Soil: Yes
Contaminated Surface Water: Not reported
Contaminated Ground Water: Not reported
Pollutant: H - Generator/Pump Diesel
Pollutant Other Description: Not reported
Gallons Discharged: Not reported

Task Information:
District: SWD
Facility ID: 9801614
Facility Status: CLOSED
Facility Type: X - Contamination Site -
County: HILLSBOROUGH
County ID: 29
Cleanup Eligibility Status: I
Source Effective Date: Not reported
Discharge Date: 11-09-1998
Cleanup Required: N - NO CLEANUP REQUIRED
Discharge Cleanup Status: NREQ - CLEANUP NOT REQUIRED
Disch Cleanup Status Date: 08-20-2003
SRC Action Type: -
SRC Submit Date: Not reported
SRC Review Date: Not reported
SRC Completion Status: -
SRC Issue Date: Not reported
SRC Comment: Not reported

DRAFT

CAPPS PROPERTY (Continued) **U004147367**

Cleanup Work Status:	COMPLETED
Site Mgr:	HEINTZ_C
Site Mgr End Date:	08-20-2003
Tank Office:	PCLP29 - Hillsborough County
SR Task ID:	Not reported
SR Cleanup Responsible:	-
SR Funding Eligibility Type:	-
SR Actual Cost:	Not reported
SR Completion Date:	Not reported
SR Payment Date:	Not reported
SR Oral Date:	Not reported
SR Written Date:	Not reported
SR Soil Removal:	Not reported
SR Free Product Removal:	Not reported
SR Soil Tonnage Removed:	Not reported
SR Soil Treatment:	Not reported
SR Other Treatment:	Not reported
SR Alternate Proc Received Date:	Not reported
SR Alternate Procedure Status:	Not reported
SR Alternate Procedure Status Date:	Not reported
SR Alternate Procedure Comments:	Not reported
SA Task ID:	71782
SA Cleanup Responsible:	-
SA Funding Eligibility Type:	-
SA Actual Cost:	Not reported
SA Completion Date:	Not reported
SA Payment Date:	Not reported
RAP Task ID:	Not reported
RAP Cleanup Responsible ID:	-
RAP Funding Eligibility Type:	-
RAP Actual Cost:	Not reported
RAP Completion Date:	Not reported
RAP Payment Date:	Not reported
RAP Last Order Approved:	Not reported
RA Task ID:	Not reported
RA Cleanup Responsible:	-
RA Funding Eligibility Type:	-
RA Years to Complete:	Not reported
RA Actual Cost:	Not reported

Click here for Florida Oculus:

TANKS:

Name:	CAPPS PROPERTY
Address:	1925 HAGGERTY RD
City,State,Zip:	PLANT CITY, FL 33565
Facility ID:	9801614
Facility Phone:	8137525491
Facility Status:	CLOSED
Facility Type:	X
Type Description:	Contamination Site
Dep Co:	P
Lat/Lon Deg Min Sec:	28 1 52.5882000 / 82 9 43.5384000

DWM CONTAM:

Name:	CAPPS PROPERTY

DRAFT

CAPPS PROPERTY (Continued) **U004147367**

Address:	1925 HAGGERTY RD
City,State,Zip:	PLANT CITY, FL
Program Site Id:	9801614
Lat DD:	28
Lat MM:	1
Lat SS:	52.5882
Long DD:	82
Long MM:	9
Long SS:	43.5384
Office/ District:	SWD
Program Area:	PETROLEUM
Priority Score:	Not reported
Datum:	Not reported
Method:	ADDM
Facility Status:	CLOSED-STCM
Facility Type:	Not reported
Score Effective Date:	Not reported
Score When Ranked:	Not reported
Rank:	Not reported
Operator:	Not reported
Phone:	Not reported
Name Changed:	Not reported
Addr Changed:	Not reported
Related Party ID:	Not reported
Primary RP Role:	Not reported
RP Begin Date:	Not reported
RP Name:	Not reported
RP Address1:	Not reported
RP Address2:	Not reported
RP City:	Not reported
RP State:	Not reported
RP Zip5:	Not reported
RP Zip4:	Not reported
Contact:	Not reported
RP Phone:	Not reported
RP Extension:	Not reported
Site Manager:	Not reported

---

202 **J L ENTERPRISES** **HAZ WASTE** **S130146249**
WSW **4510 FRITZKE** **N/A**
1/2-1 **DOVER, FL 33527**
0.665 mi.
3511 ft.

Actual:
108 ft.

Focus Map:
4

HAZ WASTE:

Facility ID:	42461
Name:	J L ENTERPRISES
Address:	4510 FRITZKE
City,State,Zip:	DOVER, FL 33527
County:	HILLSBOROUGH
Telephone:	(813)272-5788
Email:	Not reported
Status:	O - OUT OF BUSINESS
Generator Status:	- Unverified Generator Status
EPA ID:	Not reported
Other ID:	Not reported
Old Facility ID:	2910796
SIC:	7389 - SERVICES - BUSINESS SERVICES, NEC

DRAFT

J L ENTERPRISES (Continued) **S130146249**

Verified:	P - VERIFICATION BY PHONE CALL
Verified Date:	01/28/2003
Hazardous Waste LBS/YEAR:	0
Wastes:	0

AI203 **S & S TRANSPORT INC** **HAZ WASTE** **S130154246**
South **4601 COPPER** **N/A**
1/2-1 **PLANT CITY, FL 33567**
0.667 mi.
3520 ft. **Site 1 of 3 in cluster AI**

Actual:
125 ft.

Focus Map:
6

HAZ WASTE:

Facility ID:	50127
Name:	S & S TRANSPORT INC
Address:	4601 COPPER
City,State,Zip:	PLANT CITY, FL 33567
County:	HILLSBOROUGH
Telephone:	(813)272-5788
Email:	Not reported
Status:	O - OUT OF BUSINESS
Generator Status:	- Unverified Generator Status
EPA ID:	Not reported
Other ID:	Not reported
Old Facility ID:	2918791
SIC:	4212 - TRANS. & UTILITIES - LOCAL TRUCKING, WITHOUT STORAGE
Verified:	P - VERIFICATION BY PHONE CALL
Verified Date:	11/02/2001
Hazardous Waste LBS/YEAR:	0
Wastes:	0

---

204 **ROSEMONT FARMS** **SPILLS** **S109615284**
South **510 NORTH TURKEY CREEK ROAD** **TIER 2** **N/A**
1/2-1 **PLANT CITY, FL 33563**
0.670 mi.
3537 ft.

Actual:
125 ft.

Focus Map:
6

SPILLS:

Name:	Not reported
Address:	510 TURKEY CREEK ROAD NORTH
City,State,Zip:	PLANT CITY, FL
OHMIT Incident Number:	45214
Incident Legacy:	Not reported
On-Scene Response:	No
Criminal Indicator:	No
Hurricane Indicator:	No
Incident Date:	05/08/2011
Incident Status:	Closed
Incident Report Date:	05/08/2011
Pollutant:	Diesel fuel
Pollutants Category:	Petroleum
Substance Spilled:	Diesel fuel
Amount Spilled (Gallons):	4
Pollutant - Unit Measure:	gallon
Incident Party Name:	City of Plant City Police Department
Description:	Inland

ROSEMONT FARMS (Continued) **S109615284**

Incident Party Name: City of Plant City Police Department
Description: Inland

Incident Party Name: City of Plant City Police Department
Description: Inland

Incident Party Name: County Line Freightways LLC
Description: Inland

Incident Party Name: County Line Freightways LLC
Description: Inland

Incident Party Name: County Line Freightways LLC
Description: Inland

Incident Party Name: County Line Freightways LLC
Description: Inland

Incident Party Name: County Line Freightways LLC
Description: Inland

Incident Party Name: County Line Freightways LLC
Description: Inland

Incident Party Name: County Line Freightways LLC
Description: Inland

Incident Party Name: County Line Freightways LLC
Description: Inland

Incident Party Name: County Line Freightways LLC
Description: Inland

Incident Party Name: County Line Freightways LLC
Description: Inland

Incident Party Name: Fire Marshal's Office
Description: Inland

Incident Party Name: Fire Marshal's Office
Description: Inland

Incident Party Name: Fire Marshal's Office
Description: Inland

Incident Party Name: Walton County SO
Description: Inland

Incident Party Name: Walton County SO
Description: Inland

Incident Party Name: Walton County SO
Description: Inland

TIER 2:
Name: ROSEMONT FARMS
Address: 510 NORTH TURKEY CREEK ROAD
City,State,Zip: PLANT CITY, FL 33563
Year: Not reported

DRAFT

ROSEMONT FARMS (Continued) **S109615284**

Facility Id:	Not reported
Active Date:	02/23/1999
Inactive Date:	Not reported
Sale Pending:	False
Original Date:	Not reported
PLOT Source:	Incident Mapper
Latitude:	28.009700
Longitude:	-82.170100
LEPC District:	8
Counties:	Pinellas,Pasco,Manatee,Hillsborough,
SERC:	36036
Program Level:	0
PRIME:	26851
SIC Code:	5142
SIC Code 2:	Not reported
NAICS Code:	42242

Company Info:

Company Name:	ROSEMONT FARMS CORPORATION
Company Address:	2700 NORTH MILITARY TRAIL - SUITE 410
Company City,St,Zip:	BOCA RATON , FL 33431
Company Phone:	561-999-0200
Company Fax:	561-999-0241
Company Email:	aschwartz@rosemontfarms.com
FEI Number:	522151784
Comany Contact Name:	ANDREW SCHWARTZ
Cmpny Contact Phone:	561-999-0200
Reduced Fees:	True
Exempt Fees:	False
Electronic Filing:	False
Employee:	0
Comments:	Not reported

---

205 SW 1/2-1 0.671 mi. 3542 ft. **SMITH JAMES R** **HAZ WASTE** **S130154901**
3849 TANNER **N/A**
DOVER, FL 33527

Actual: 119 ft.

Focus Map: 5

HAZ WASTE:

Facility ID:	50749
Name:	SMITH JAMES R
Address:	3849 TANNER
City,State,Zip:	DOVER, FL 33527
County:	HILLSBOROUGH
Telephone:	(813)272-5788
Email:	Not reported
Status:	O - OUT OF BUSINESS
Generator Status:	- Unverified Generator Status
EPA ID:	Not reported
Other ID:	Not reported
Old Facility ID:	2919428
SIC:	7389 - SERVICES - BUSINESS SERVICES, NEC
Verified:	P - VERIFICATION BY PHONE CALL
Verified Date:	12/05/2002

DRAFT

SMITH JAMES R (Continued) **S130154901**

Hazardous Waste LBS/YEAR: 0
Wastes: 0

AI206 **SOBHAGYA INC** **EDR Hist Auto** **1021570654**
South **4602 COPPER LN** **N/A**
1/2-1 **PLANT CITY, FL 33566**
0.672 mi.
3549 ft. **Site 2 of 3 in cluster AI**

Actual: EDR Hist Auto
125 ft.

Focus Map:
6

Year:	Name:	Type:
2004	SOBHAGYA INC	Gasoline Service Stations, NEC
2005	SOBHAGYA INC	Gasoline Service Stations, NEC
2006	SOBHAGYA INC	Gasoline Service Stations, NEC
2007	SOBHAGYA INC	Gasoline Service Stations, NEC
2008	SOBHAGYA INC	Gasoline Service Stations, NEC

AJ207 **KENNETH O MC DONALD STEEL FABR** **HAZ WASTE** **S130144144**
South **602 MIDWOOD** **N/A**
1/2-1 **PLANT CITY, FL 33567**
0.690 mi.
3645 ft. **Site 1 of 2 in cluster AJ**

Actual: HAZ WASTE:
112 ft.

Focus Map:
5

Facility ID: 40418
Name: KENNETH O MC DONALD STEEL FABR
Address: 602 MIDWOOD
City,State,Zip: PLANT CITY, FL 33567
County: HILLSBOROUGH
Telephone: (813)272-5788
Email: Not reported
Status: O - OUT OF BUSINESS
Generator Status: - Unverified Generator Status
EPA ID: Not reported
Other ID: Not reported
Old Facility ID: 2906725
SIC: 3449 - MANUFACTURING - MISCELLANEOUS METAL WORK
Verified: P - VERIFICATION BY PHONE CALL
Verified Date: 12/10/1999
Hazardous Waste LBS/YEAR: 0
Wastes: 0

---

208 **ELEGANCE BY L A** **HAZ WASTE** **S130120000**
South **6005 ROLLING VISTA** **N/A**
1/2-1 **DOVER, FL 33527**
0.693 mi.
3658 ft.

Actual: HAZ WASTE:
122 ft.

Focus Map:
5

Facility ID: 242061
Name: ELEGANCE BY L A
Address: 6005 ROLLING VISTA
City,State,Zip: DOVER, FL 33527
County: HILLSBOROUGH

DRAFT

ELEGANCE BY L A (Continued) **S130120000**

Telephone:	(813)627-2600
Email:	Not reported
Status:	A - ACTIVE - WASTE GENERATOR
Generator Status:	N - NOT A HAZARDOUS WASTE GENERATOR
EPA ID:	NA
Other ID:	Not reported
Old Facility ID:	2944386
SIC:	3911 - MANUFACTURING - JEWELRY, PRECIOUS METAL
Verified:	L - LABOR, DEPT. OF
Verified Date:	12/12/2019
Hazardous Waste LBS/YEAR:	Not reported
Wastes:	0

AI209 **PHILLIP A MEUMANN FOR BY DRIVER** **HAZ WASTE** **S130033454**
South **4609 HUNTS** **N/A**
1/2-1 **PLANT CITY, FL 33566**
0.696 mi.
3674 ft. **Site 3 of 3 in cluster AI**

Actual: **127 ft.**
Focus Map: **6**

HAZ WASTE:

Facility ID:	144767
Name:	PHILLIP A MEUMANN FOR BY DRIVER
Address:	4609 HUNTS
City,State,Zip:	PLANT CITY, FL 33566
County:	HILLSBOROUGH
Telephone:	(813)659-1874
Email:	Not reported
Status:	N - NON-GENERATOR
Generator Status:	- Unverified Generator Status
EPA ID:	Not reported
Other ID:	Not reported
Old Facility ID:	2923604
SIC:	4215 - TRANS. & UTILITIES - COURIER SERVICES, EXCEPT BY AIR
Verified:	P - VERIFICATION BY PHONE CALL
Verified Date:	09/15/2005
Hazardous Waste LBS/YEAR:	0
Wastes:	0

AJ210 **PHILLIP D BARNETT PRESSURE CLE** **HAZ WASTE** **S130148688**
South **511 MIDWOOD** **N/A**
1/2-1 **PLANT CITY, FL 33567**
0.700 mi.
3694 ft. **Site 2 of 2 in cluster AJ**

Actual: **106 ft.**
Focus Map: **5**

HAZ WASTE:

Facility ID:	44803
Name:	PHILLIP D BARNETT PRESSURE CLE
Address:	511 MIDWOOD
City,State,Zip:	PLANT CITY, FL 33567
County:	HILLSBOROUGH
Telephone:	(0)-
Email:	Not reported
Status:	O - OUT OF BUSINESS
Generator Status:	- Unverified Generator Status
EPA ID:	Not reported
Other ID:	Not reported

DRAFT

PHILLIP D BARNETT PRESSURE CLE (Continued) **S130148688**

Old Facility ID:	2913349
SIC:	0011 - UNKNOWN
Verified:	C - COUNTY/RPC SOURCES
Verified Date:	01/05/1998
Hazardous Waste LBS/YEAR:	0
Wastes:	0

AK211 **TERRY BRASWELLS PRESSURE WASH SERVICE** **HAZ WASTE** **S130027436**
SSW **3821 LESLIE BELL** **N/A**
1/2-1 **DOVER, FL 33527**
0.709 mi.
3742 ft. **Site 1 of 2 in cluster AK**

Actual:
114 ft.

Focus Map:
5

HAZ WASTE:

Facility ID:	136441
Name:	TERRY BRASWELLS PRESSURE WASH SERVICE
Address:	3821 LESLIE BELL
City,State,Zip:	DOVER, FL 33527
County:	HILLSBOROUGH
Telephone:	(813)272-5960
Email:	Not reported
Status:	O - OUT OF BUSINESS
Generator Status:	- Unverified Generator Status
EPA ID:	Not reported
Other ID:	Not reported
Old Facility ID:	2922678
SIC:	7542 - SERVICES - CAR WASHES
Verified:	P - VERIFICATION BY PHONE CALL
Verified Date:	12/20/2004
Hazardous Waste LBS/YEAR:	0
Wastes:	0

AK212 **MOEHRING DONALD BRUCE/DBA MOBE** **HAZ WASTE** **S130002886**
SSW **3815 LESLIE BELL** **N/A**
1/2-1 **DOVER, FL 33527**
0.714 mi.
3769 ft. **Site 2 of 2 in cluster AK**

Actual:
114 ft.

Focus Map:
5

HAZ WASTE:

Facility ID:	107303
Name:	MOEHRING DONALD BRUCE/DBA MOBE
Address:	3815 LESLIE BELL
City,State,Zip:	DOVER, FL 33527
County:	HILLSBOROUGH
Telephone:	(813)272-5960
Email:	Not reported
Status:	O - OUT OF BUSINESS
Generator Status:	- Unverified Generator Status
EPA ID:	Not reported
Other ID:	Not reported
Old Facility ID:	2909921
SIC:	1711 - CONSTRUCTION - PLUMBING, HEATING, AIR CONDITIONING
Verified:	P - VERIFICATION BY PHONE CALL
Verified Date:	05/10/2004
Hazardous Waste LBS/YEAR:	Not reported
Wastes:	0

213
East
1/2-1
0.716 mi.
3778 ft.

JESSES CABINETRY IINC
805 ENTERPRISE
PLANT CITY, FL 33563

HAZ WASTE **S130034387**
N/A

Actual:
124 ft.

Focus Map:
6

HAZ WASTE:

Facility ID:	145657
Name:	JESSES CABINETRY IINC
Address:	805 ENTERPRISE
City,State,Zip:	PLANT CITY, FL 33563
County:	HILLSBOROUGH
Telephone:	(813)627-2600
Email:	Not reported
Status:	O - OUT OF BUSINESS
Generator Status:	- Unverified Generator Status
EPA ID:	Not reported
Other ID:	Not reported
Old Facility ID:	2924530
SIC:	7389 - SERVICES - BUSINESS SERVICES, NEC
Verified:	P - VERIFICATION BY PHONE CALL
Verified Date:	12/20/2005
Hazardous Waste LBS/YEAR:	0
Wastes:	0

214
WSW
1/2-1
0.716 mi.
3783 ft.

MILLERS ANTIQUE AUTO
13582 92
DOVER, FL 33527

HAZ WASTE **S130142697**
N/A

Actual:
110 ft.

Focus Map:
4

HAZ WASTE:

Facility ID:	39005
Name:	MILLERS ANTIQUE AUTO
Address:	13582 92
City,State,Zip:	DOVER, FL 33527
County:	HILLSBOROUGH
Telephone:	(813)659-1812
Email:	Not reported
Status:	O - OUT OF BUSINESS
Generator Status:	- Unverified Generator Status
EPA ID:	Not reported
Other ID:	Not reported
Old Facility ID:	2904397
SIC:	7539 - SERVICES - AUTOMOTIVE REPAIR SHOPS, NEC
Verified:	P - VERIFICATION BY PHONE CALL
Verified Date:	08/05/2000
Hazardous Waste LBS/YEAR:	0
Wastes:	0

DRAFT

AL215 **D & J FARMS** **Financial Assurance** **S107929316**
SW **3829 TANNER RD** **N/A**
1/2-1 **DOVER, FL 33527**
0.718 mi.
3789 ft. **Site 1 of 3 in cluster AL**

Actual:
121 ft.

Focus Map:
5

FL Financial Assurance 3:

Name:	D & J FARMS
Address:	3829 TANNER RD
City,State,Zip:	DOVER, FL 33527
Region:	3
Facility ID:	8508933
Facility Phone:	8137521420
Facility Status:	OPEN
Facility Type:	M
Type Description:	Agricultural
DEP CO:	P
Finaincial Responsibility:	INSURANCE
Insurance Company:	PLUS
Effective Date:	01/14/1995
Expire Date:	01/14/1997
Owner ID:	11661
Onwer Name:	KAHELIN, RICHARD & JUNE
Owner Address:	3829 TANNER RD
Owner Address2:	Not reported
Owner City,St,Zip:	DOVER, FL 33527
Contact:	JUNE KAHELON
Resp Party Phone:	8137521420

AL216 **D & J FARMS** **AST** **A100008669**
SW **3829 TANNER RD** **N/A**
1/2-1 **DOVER, FL 33527**
0.718 mi.
3789 ft. **Site 2 of 3 in cluster AL**

Actual:
121 ft.

Focus Map:
5

AST:

Facility ID:	8508933
Name:	D & J FARMS
Address:	3829 TANNER RD
City,State,Zip:	DOVER, FL 33527
Facility Phone:	8137521420
Facility Status:	OPEN
Facility Type:	M
Type Description:	Agricultural
Depco:	P
Region:	STATE
Positioning Method:	UNVR
Latitude/Longitude:	28 9 0 / 82 11 45

Tank:

Tank ID:	1
Tank Capacity:	550
Tank Location:	ABOVEGROUND
Tank Status:	U-In Service
Status Date:	03/01/1997
Install Date:	7/1/1978
Substance:	A
Content Description:	Leaded Gas
Vessel Indicator:	TANK
DEP Contractor:	P

DRAFT

D & J FARMS (Continued) **A100008669**

Owner:
Owner ID: 11661
Owner Name: KAHELIN, RICHARD & JUNE
Owner Address: 3829 TANNER RD
Owner Address 2: Not reported
Owner City,State,Zip: DOVER, FL 33527
Owner Contact: JUNE KAHELON
Owner Phone: 8137521420

Tank ID: 2
Tank Capacity: 1000
Tank Location: ABOVEGROUND
Tank Status: B-Removed from Site
Status Date: 03/01/1997
Install Date: 7/1/1981
Substance: D
Content Description: Vehicular Diesel
Vessel Indicator: TANK
DEP Contractor: P

Owner:
Owner ID: 11661
Owner Name: KAHELIN, RICHARD & JUNE
Owner Address: 3829 TANNER RD
Owner Address 2: Not reported
Owner City,State,Zip: DOVER, FL 33527
Owner Contact: JUNE KAHELON
Owner Phone: 8137521420

217
South
1/2-1
0.720 mi.
3799 ft.

Actual:
108 ft.

Focus Map:
5

DAVIS BOBCAT SERVICES INC **HAZ WASTE** **S130070694**
3915 SUMNER **N/A**
DOVER, FL 33527

HAZ WASTE:
Facility ID: 190749
Name: DAVIS BOBCAT SERVICES INC
Address: 3915 SUMNER
City,State,Zip: DOVER, FL 33527
County: HILLSBOROUGH
Telephone: (627)260-0
Email: Not reported
Status: O - OUT OF BUSINESS
Generator Status: N - NOT A HAZARDOUS WASTE GENERATOR
EPA ID: Not reported
Other ID: Not reported
Old Facility ID: 2930055
SIC: 7389 - SERVICES - BUSINESS SERVICES, NEC
Verified: P - VERIFICATION BY PHONE CALL
Verified Date: 12/05/2007
Hazardous Waste LBS/YEAR: 0
Wastes: 0

DRAFT

AL218 **PLANT CITY AWNING CO** **HAZ WASTE** **S130014830**
SW **3830 TANNER** **N/A**
1/2-1 **DOVER, FL 33527**
0.721 mi.
3809 ft. **Site 3 of 3 in cluster AL**

Actual: **120 ft.**

Focus Map: **5**

HAZ WASTE:

Facility ID:	122848
Name:	PLANT CITY AWNING CO
Address:	3830 TANNER
City,State,Zip:	DOVER, FL 33527
County:	HILLSBOROUGH
Telephone:	(813)659-2501
Email:	Not reported
Status:	P - POTENTIAL GENERATOR
Generator Status:	- Unverified Generator Status
EPA ID:	Not reported
Other ID:	Not reported
Old Facility ID:	2900503
SIC:	1799 - CONSTRUCTION - SPECIAL TRADE CONTRACTORS, NEC
Verified:	V - VERIFICATION BY ON-SITE VISIT
Verified Date:	01/15/1992
Hazardous Waste LBS/YEAR:	0
Wastes:	0

---

219 **BILLY LAWSON JR TIRE SERVICES AND SALES** **HAZ WASTE** **S130072215**
WNW **2316 KIRKLAND** **N/A**
1/2-1 **DOVER, FL 33527**
0.723 mi.
3820 ft.

Actual: **77 ft.**

Focus Map: **1**

HAZ WASTE:

Facility ID:	192175
Name:	BILLY LAWSON JR TIRE SERVICES AND SALES
Address:	2316 KIRKLAND
City,State,Zip:	DOVER, FL 33527
County:	HILLSBOROUGH
Telephone:	(813)627-2600
Email:	Not reported
Status:	O - OUT OF BUSINESS
Generator Status:	N - NOT A HAZARDOUS WASTE GENERATOR
EPA ID:	Not reported
Other ID:	Not reported
Old Facility ID:	2932995
SIC:	7389 - SERVICES - BUSINESS SERVICES, NEC
Verified:	P - VERIFICATION BY PHONE CALL
Verified Date:	12/10/2008
Hazardous Waste LBS/YEAR:	0
Wastes:	0

DRAFT

AM220 **FAITH CHRISTIAN ACADEMY** **FINDS** **1027586166**
ESE **3617 W REYNOLDS ST** **N/A**
1/2-1 **PLANT CITY, FL 33563**
0.730 mi.
3853 ft. **Site 1 of 3 in cluster AM**

Actual:
109 ft.

Focus Map:
6

FINDS:
Registry ID: 110071365580

Click Here for FRS Facility Detail Report:

Environmental Interest/Information System:
The National Pollutant Discharge Elimination System (NPDES) module of the Integrated Compliance Information System (ICIS). Under NPDES, all facilities that discharge pollutants from any point source into waters of the United States are required to obtain a permit. The permit will likely contain limits on what can be discharged, impose monitoring and reporting requirements, and include other provisions to ensure that the discharge does not adversely affect water quality.

Click this hyperlink while viewing on your computer to access additional FINDS: detail in the EDR Site Report.

AM221 **FAITH CHRISTIAN ACADEMY** **ECHO** **1027597558**
ESE **3617 W REYNOLDS ST** **N/A**
1/2-1 **PLANT CITY, FL 33563**
0.730 mi.
3853 ft. **Site 2 of 3 in cluster AM**

Actual:
109 ft.

Focus Map:
6

ECHO:

Envid:	1027597558
Registry ID:	110071365580
DFR URL:	http://echo.epa.gov/detailed-facility-report?fid=110071365580
Name:	FAITH CHRISTIAN ACADEMY
Address:	3617 W REYNOLDS ST
City,State,Zip:	PLANT CITY, FL 33563

AM222 **FAITH CHRISTIAN ACADEMY** **NPDES** **S129237131**
ESE **3617 W REYNOLDS ST** **N/A**
1/2-1 **PLANT CITY, FL**
0.730 mi.
3853 ft. **Site 3 of 3 in cluster AM**

Actual:
109 ft.

Focus Map:
6

WASTEWATER:

Name:	FAITH CHRISTIAN ACADEMY
Address:	3617 W REYNOLDS ST
City,State,Zip:	PLANT CITY, FL
Facility ID:	FLR20FW29
Facility Type:	Construction Generic Dewatering
Status:	Active - Existing, permitted facility/site for which effluent, reclaimed water or wastewater residual discharge into the environment and/or monitoring is taking place.
District Office:	TLST
NPDES Permitted Site:	Not reported
Environmental Interest:	Not reported
Owner Type:	Private
Permit Capacity:	Not reported
Party Name:	Astley Ferguson
Company Name:	AGF Alliance Design & Construction, Inc
RP Address:	12421 N Florida Ave

DRAFT

FAITH CHRISTIAN ACADEMY (Continued) **S129237131**

RP Address 2:	Ste 111B
RP City,Stat,Zip:	Tampa, FL 33612 4276
Telephone:	8132310031
Email:	agf.alliance@yahoo.com
Issue Date:	11/22/2022
Effective Date:	Not reported
Expiration Date:	11/21/2027
DOC Description:	Not reported
Latitude Degrees:	28
Latitude Minutes:	0
Latitude Seconds:	49.33
Longitude Degrees:	82
Longitude Minutes:	9
Longitude Seconds:	43.49
Treatment:	Not reported
Decode For Fstatus:	Active
Cell Phone:	8134940107
Permit Type:	Generic Permit
Major Minor Discharge:	Not reported
Nature of Business:	Not reported

---

223 **JERRYS CLEANING SERVICE** **HAZ WASTE** **S130145029**
NE **4105 THREE OAKS** **N/A**
1/2-1 **PLANT CITY, FL 33564**
0.732 mi.
3864 ft.

Actual:
102 ft.

Focus Map:
3

HAZ WASTE:

Facility ID:	41276
Name:	JERRYS CLEANING SERVICE
Address:	4105 THREE OAKS
City,State,Zip:	PLANT CITY, FL 33564
County:	HILLSBOROUGH
Telephone:	(813)272-5788
Email:	Not reported
Status:	O - OUT OF BUSINESS
Generator Status:	- Unverified Generator Status
EPA ID:	Not reported
Other ID:	Not reported
Old Facility ID:	2908607
SIC:	7349 - SERVICES - BUILDING MAINTENANCE SERVICES, NEC
Verified:	P - VERIFICATION BY PHONE CALL
Verified Date:	01/04/2000
Hazardous Waste LBS/YEAR:	0
Wastes:	0

---

224 **PAT'S PUMP SALES & SERVICE INC** **HAZ WASTE** **S130015008**
East **702 ENTERPRISE** **N/A**
1/2-1 **PLANT CITY, FL 33592**
0.740 mi.
3906 ft.

Actual:
128 ft.

Focus Map:
6

HAZ WASTE:

Facility ID:	123014
Name:	PAT'S PUMP SALES & SERVICE INC
Address:	702 ENTERPRISE

DRAFT

PAT'S PUMP SALES & SERVICE INC (Continued) **S130015008**

City,State,Zip:	PLANT CITY, FL 33592
County:	HILLSBOROUGH
Telephone:	(813)986-4600
Email:	Not reported
Status:	A - ACTIVE - WASTE GENERATOR
Generator Status:	- Unverified Generator Status
EPA ID:	Not reported
Other ID:	Not reported
Old Facility ID:	2901880
SIC:	1711 - CONSTRUCTION - PLUMBING, HEATING, AIR CONDITIONING
Verified:	V - VERIFICATION BY ON-SITE VISIT
Verified Date:	03/31/1994
Hazardous Waste LBS/YEAR:	0
Wastes:	0

---

225 **SNL DELIVERIES INC** **HAZ WASTE** **S130071369**
South **4663 COPPER** **N/A**
1/2-1 **PLANT CITY, FL 33566**
0.745 mi.
3931 ft.

Actual: **130 ft.**

Focus Map: **6**

HAZ WASTE:

Facility ID:	191368
Name:	SNL DELIVERIES INC
Address:	4663 COPPER
City,State,Zip:	PLANT CITY, FL 33566
County:	HILLSBOROUGH
Telephone:	(813)627-2600
Email:	Not reported
Status:	O - OUT OF BUSINESS
Generator Status:	N - NOT A HAZARDOUS WASTE GENERATOR
EPA ID:	Not reported
Other ID:	Not reported
Old Facility ID:	2930867
SIC:	7389 - SERVICES - BUSINESS SERVICES, NEC
Verified:	P - VERIFICATION BY PHONE CALL
Verified Date:	12/31/2007
Hazardous Waste LBS/YEAR:	0
Wastes:	0

---

226 **AW MOORE HAULING SERVICES** **HAZ WASTE** **S130005872**
ENE **3311 JOE SANCHEZ** **N/A**
1/2-1 **PLANT CITY, FL 33566**
0.746 mi.
3940 ft.

Actual: **108 ft.**

Focus Map: **3**

HAZ WASTE:

Facility ID:	110075
Name:	AW MOORE HAULING SERVICES
Address:	3311 JOE SANCHEZ
City,State,Zip:	PLANT CITY, FL 33566
County:	HILLSBOROUGH
Telephone:	(813)752-7552
Email:	Not reported
Status:	P - POTENTIAL GENERATOR
Generator Status:	- Unverified Generator Status

DRAFT

AW MOORE HAULING SERVICES (Continued) **S130005872**

EPA ID: Not reported
Other ID: Not reported
Old Facility ID: 2902025
SIC: 4212 - TRANS. & UTILITIES - LOCAL TRUCKING, WITHOUT STORAGE
Verified: V - VERIFICATION BY ON-SITE VISIT
Verified Date: 01/28/1994
Hazardous Waste LBS/YEAR: 0
Wastes: 0

---

227 **CHRISTOPHER MEEKS** **HAZ WASTE** **S130153033**
SSE **4722 BLOOM** **N/A**
1/2-1 **PLANT CITY, FL 33567**
0.749 mi.
3955 ft.

Actual: **123 ft.**
Focus Map: **6**

HAZ WASTE:
Facility ID: 48966
Name: CHRISTOPHER MEEKS
Address: 4722 BLOOM
City,State,Zip: PLANT CITY, FL 33567
County: HILLSBOROUGH
Telephone: (813)272-5788
Email: Not reported
Status: O - OUT OF BUSINESS
Generator Status: - Unverified Generator Status
EPA ID: Not reported
Other ID: Not reported
Old Facility ID: 2917613
SIC: 7389 - SERVICES - BUSINESS SERVICES, NEC
Verified: P - VERIFICATION BY PHONE CALL
Verified Date: 12/14/2001
Hazardous Waste LBS/YEAR: 0
Wastes: 0

---

228 **WEAVER BOBBY L** **HAZ WASTE** **S130015123**
NNE **4308 THONOTOSASSA** **N/A**
1/2-1 **PLANT CITY, FL 33565**
0.759 mi.
4008 ft.

Actual: **102 ft.**
Focus Map: **3**

HAZ WASTE:
Facility ID: 123124
Name: WEAVER BOBBY L
Address: 4308 THONOTOSASSA
City,State,Zip: PLANT CITY, FL 33565
County: HILLSBOROUGH
Telephone: (813)754-5838
Email: Not reported
Status: O - OUT OF BUSINESS
Generator Status: - Unverified Generator Status
EPA ID: Not reported
Other ID: Not reported
Old Facility ID: 2904112
SIC: 1521 - CONSTRUCTION - SINGLE-FAMILY HOUSING CONSTRUCTION
Verified: V - VERIFICATION BY ON-SITE VISIT
Verified Date: 08/05/1991

WEAVER BOBBY L (Continued) **S130015123**

Hazardous Waste LBS/YEAR: 0
Wastes: 0

---

229 South 1/2-1 0.765 mi. 4037 ft.

SUNCOAST TAMPA BAY BLOCK TURKEY CREEK FACILITY
TURKEY CREEK ROAD
PLANT CITY, FL 33566

FINDS 1007084149
ECHO N/A

Actual: 129 ft.

Focus Map: 6

FINDS:
Registry ID: 110015616573

Click Here for FRS Facility Detail Report:

Environmental Interest/Information System:
The Florida Integrated Environmental System Today (FIESTA) Data Maintenance (FDM) System maintains entity, environmental interest, and affiliation data.
The National Pollutant Discharge Elimination System (NPDES) module of the Integrated Compliance Information System (ICIS). Under NPDES, all facilities that discharge pollutants from any point source into waters of the United States are required to obtain a permit. The permit will likely contain limits on what can be discharged, impose monitoring and reporting requirements, and include other provisions to ensure that the discharge does not adversely affect water quality.

Registry ID: 110071369394

Click Here for FRS Facility Detail Report:

Environmental Interest/Information System:
The National Pollutant Discharge Elimination System (NPDES) module of the Integrated Compliance Information System (ICIS). Under NPDES, all facilities that discharge pollutants from any point source into waters of the United States are required to obtain a permit. The permit will likely contain limits on what can be discharged, impose monitoring and reporting requirements, and include other provisions to ensure that the discharge does not adversely affect water quality.

Registry ID: 110071178183

Click Here for FRS Facility Detail Report:

Environmental Interest/Information System:
The National Pollutant Discharge Elimination System (NPDES) module of the Integrated Compliance Information System (ICIS). Under NPDES, all facilities that discharge pollutants from any point source into waters of the United States are required to obtain a permit. The permit will likely contain limits on what can be discharged, impose monitoring and reporting requirements, and include other provisions to ensure that the discharge does not adversely affect water quality.

Click this hyperlink while viewing on your computer to access additional FINDS: detail in the EDR Site Report.

ECHO:
Envid: 1007084149
Registry ID: 110015616573
DFR URL: http://echo.epa.gov/detailed-facility-report?fid=110015616573
Name: COUNTRY HILLS EAST UNITS 5, 6
Address: TURKEY CREEK ROAD
City,State,Zip: PLANT CITY, FL 33566

DRAFT

230
ENE
1/2-1
0.773 mi.
4083 ft.

MURPHY WALTER T
1005 WHITEHURST
PLANT CITY, FL 33567

HAZ WASTE **S130034392**
N/A

Actual:
120 ft.

Focus Map:
6

HAZ WASTE:

Facility ID:	145662
Name:	MURPHY WALTER T
Address:	1005 WHITEHURST
City,State,Zip:	PLANT CITY, FL 33567
County:	HILLSBOROUGH
Telephone:	(813)627-2600
Email:	Not reported
Status:	O - OUT OF BUSINESS
Generator Status:	- Unverified Generator Status
EPA ID:	Not reported
Other ID:	Not reported
Old Facility ID:	2924536
SIC:	7389 - SERVICES - BUSINESS SERVICES, NEC
Verified:	P - VERIFICATION BY PHONE CALL
Verified Date:	02/09/2006
Hazardous Waste LBS/YEAR:	0
Wastes:	0

231
ESE
1/2-1
0.777 mi.
4104 ft.

FRYES HAULING BY ALBERT FRYE
412 PEVETTI
PLANT CITY, FL 33563

HAZ WASTE **S130026840**
N/A

Actual:
124 ft.

Focus Map:
6

HAZ WASTE:

Facility ID:	135861
Name:	FRYES HAULING BY ALBERT FRYE
Address:	412 PEVETTI
City,State,Zip:	PLANT CITY, FL 33563
County:	HILLSBOROUGH
Telephone:	(813)272-5960
Email:	Not reported
Status:	O - OUT OF BUSINESS
Generator Status:	- Unverified Generator Status
EPA ID:	Not reported
Other ID:	Not reported
Old Facility ID:	2923366
SIC:	7389 - SERVICES - BUSINESS SERVICES, NEC
Verified:	P - VERIFICATION BY PHONE CALL
Verified Date:	02/25/2005
Hazardous Waste LBS/YEAR:	0
Wastes:	0

DRAFT

232
South
1/2-1
0.786 mi.
4149 ft.

KEYS BILLY
5107 MOLL ACRES
PLANT CITY, FL 33567

HAZ WASTE **S130027686**
N/A

Actual:
118 ft.

Focus Map:
5

HAZ WASTE:

Facility ID:	136682
Name:	KEYS BILLY
Address:	5107 MOLL ACRES
City,State,Zip:	PLANT CITY, FL 33567
County:	HILLSBOROUGH
Telephone:	(813)272-5960
Email:	Not reported
Status:	O - OUT OF BUSINESS
Generator Status:	- Unverified Generator Status
EPA ID:	Not reported
Other ID:	Not reported
Old Facility ID:	2922494
SIC:	7389 - SERVICES - BUSINESS SERVICES, NEC
Verified:	P - VERIFICATION BY PHONE CALL
Verified Date:	12/14/2004
Hazardous Waste LBS/YEAR:	0
Wastes:	0

233
West
1/2-1
0.794 mi.
4191 ft.

JOHNSON NURSERY
4630 REOLA
DOVER, FL 33527

HAZ WASTE **S130141273**
N/A

Actual:
85 ft.

Focus Map:
4

HAZ WASTE:

Facility ID:	37622
Name:	JOHNSON NURSERY
Address:	4630 REOLA
City,State,Zip:	DOVER, FL 33527
County:	HILLSBOROUGH
Telephone:	(813)659-0829
Email:	Not reported
Status:	A - ACTIVE - WASTE GENERATOR
Generator Status:	N - NOT A HAZARDOUS WASTE GENERATOR
EPA ID:	NA
Other ID:	Not reported
Old Facility ID:	2902620
SIC:	5261 - RETAIL TRADE - RETAIL NURSERIES AND GARDENS
Verified:	V - VERIFICATION BY ON-SITE VISIT
Verified Date:	08/12/2016
Hazardous Waste LBS/YEAR:	125
Wastes:	2

DRAFT

234 TERRY D SPEER RESIDENTIAL CONT **HAZ WASTE S130142800**
North 6001 STAFFORD **N/A**
1/2-1 PLANT CITY, FL 33565
0.797 mi.
4210 ft.

Actual: HAZ WASTE:
89 ft.
Facility ID: 39104
Focus Map: Name: TERRY D SPEER RESIDENTIAL CONT
2 Address: 6001 STAFFORD
City,State,Zip: PLANT CITY, FL 33565
County: HILLSBOROUGH
Telephone: (813)-
Email: Not reported
Status: O - OUT OF BUSINESS
Generator Status: - Unverified Generator Status
EPA ID: Not reported
Other ID: Not reported
Old Facility ID: 2904533
SIC: 1522 - CONSTRUCTION - RESIDENTIAL CONSTRUCTION, NEC
Verified: V - VERIFICATION BY ON-SITE VISIT
Verified Date: 05/09/1996
Hazardous Waste LBS/YEAR: 0
Wastes: 0

---

235 RED BARN FARM EXCAVATION - RED BARN MINE **MINES MRDS 1025776456**
North **N/A**
1/2-1 HILLSBOROUGH (County), FL
0.799 mi.
4221 ft.

Actual: MINES MRDS:
97 ft.
Name: RED BARN FARM EXCAVATION - RED BARN MINE
Focus Map: Address: Not reported
3 Deposit identification Number: 10306286
City,State,Zip: FLORIDA
URL: https://mrdata.usgs.gov/mrds/show-mrds.php?dep_id=10306286
MRDS Identification Number: AG00443
MAS/MILS Identification Number: Not reported
Region: NA
Country: United States
Primary Commodities: Sand
Secondary Commodities: Not reported
Tertiary Commodities: Not reported
Operation Type: Unknown
Deposit Type: Not reported
Production Size: Not reported
Development Status: Unknown
Ore Minerals or Materials: Not reported
Gangue Minerals or Materials: Not reported
Other Minerals or Materials: Not reported
Ore Body Form: Not reported
Workings Type: Not reported
Mineral Deposit Model: Not reported
Alteration Processes: Not reported
Concentration Processes: Not reported
Previous Names: Not reported
Ore Controls: Not reported
Reporter: Spencer, S. M., (Mitchell, S. P.), Nicholson, S.W.
Host Rock Unit Name: Not reported

DRAFT

RED BARN FARM EXCAVATION - RED BARN MINE (Continued) **1025776456**

Host Rock Type:	Not reported
Associated Rock Unit Name:	Not reported
Associated Rock Type Code:	Not reported
Structural Characteristics:	Not reported
Tectonic Setting:	Not reported
References:	Not reported
First Production Year:	Not reported
Began Before/After FPY:	Not reported
Last Production Year:	Not reported
Ended Before/After LPY:	Not reported
Year Discovered:	Not reported
Found Before/After YD:	Not reported
Production History:	Not reported
Discovery Information:	Not reported
Latitude:	28.03946
Longitude:	-82.17486

---

236 **DRAWDY GLASS** **HAZ WASTE** **S130153608**
WNW **2376 KIRKLAND** **N/A**
1/2-1 **DOVER, FL 33527**
0.806 mi.
4258 ft.

Actual: **75 ft.**
Focus Map: **1**

HAZ WASTE:

Facility ID:	49520
Name:	DRAWDY GLASS
Address:	2376 KIRKLAND
City,State,Zip:	DOVER, FL 33527
County:	HILLSBOROUGH
Telephone:	(813)272-5788
Email:	Not reported
Status:	O - OUT OF BUSINESS
Generator Status:	- Unverified Generator Status
EPA ID:	Not reported
Other ID:	Not reported
Old Facility ID:	2918176
SIC:	7389 - SERVICES - BUSINESS SERVICES, NEC
Verified:	P - VERIFICATION BY PHONE CALL
Verified Date:	12/31/2001
Hazardous Waste LBS/YEAR:	0
Wastes:	0

AN237 **BROADWAY NEW AND USED TIRES** **HAZ WASTE** **S130070383**
East **3502 BAKER** **N/A**
1/2-1 **PLANT CITY, FL 33563**
0.810 mi.
4277 ft. **Site 1 of 11 in cluster AN**

Actual: **131 ft.**
Focus Map: **6**

HAZ WASTE:

Facility ID:	190465
Name:	BROADWAY NEW AND USED TIRES
Address:	3502 BAKER
City,State,Zip:	PLANT CITY, FL 33563
County:	HILLSBOROUGH
Telephone:	()-
Email:	Not reported

DRAFT

BROADWAY NEW AND USED TIRES (Continued) **S130070383**

Status:	P - POTENTIAL GENERATOR
Generator Status:	N - NOT A HAZARDOUS WASTE GENERATOR
EPA ID:	Not reported
Other ID:	Not reported
Old Facility ID:	2929421
SIC:	7534 - SERVICES - TIRE RETREADING AND REPAIR SHOPS
Verified:	V - VERIFICATION BY ON-SITE VISIT
Verified Date:	10/09/2007
Hazardous Waste LBS/YEAR:	0
Wastes:	0

AN238 **FINA-HAHN & TIRE SERVICE** **UST FINDER** **1028231245**
East **3502 W BAKER ST** **UST FINDER RELEASE** **N/A**
1/2-1 **PLANT CITY, FL 33567**
0.810 mi.
4277 ft. **Site 2 of 11 in cluster AN**

Actual:
131 ft.

Focus Map:
6

UST FINDER:

Object ID:	721308
Facility ID:	FL8624810
Name:	FINA-HAHN & TIRE SERVICE
Address:	3502 W BAKER ST
City,State,Zip:	PLANT CITY, FL 33567
Address Match Type:	Not reported
Open USTs:	0
Closed USTs:	4
TOS USTs:	0
Population 1500ft:	389
Private Wells 1500ft:	120
Within 100yr Floodplain:	No
Land Use:	Developed, Open Space
Within SPA:	No
SPA PWS Facility ID:	Not reported
SPA Water Type:	Not reported
SPA Facility Type:	Not reported
SPA HUC12:	Not reported
Within WHPA:	Yes
WHPA PWS Facility ID:	FL6296246_4359750883
WHPA Water Type:	GW - Ground water
WHPA Facility Type:	WL - Well
WHPA HUC12:	031002050301
Facility Status:	Closed UST(s)
Date of Last Inspection:	Not reported
EPA Region:	4
Tribe:	Not reported
Coordinate Source:	State
X Coord:	-82.159722222
Y Coord:	28.020555556
Latitude:	28.0205555555556
Longitude:	-82.1597222222222

UST FINDER:

Object ID:	284718
Facility ID:	FL8624810
Tank ID:	FL8624810-1
Tank Status:	Closed
Installation Date:	Not reported
Removal Date:	Not reported

DRAFT

FINA-HAHN & TIRE SERVICE (Continued) **1028231245**

Tank Capacity:	4000
Substances:	Unleaded Gas
Tank Wall Type:	Not reported
Object ID:	284719
Facility ID:	FL8624810
Tank ID:	FL8624810-2
Tank Status:	Closed
Installation Date:	Not reported
Removal Date:	Not reported
Tank Capacity:	4000
Substances:	Leaded Gas
Tank Wall Type:	Not reported
Object ID:	284720
Facility ID:	FL8624810
Tank ID:	FL8624810-3
Tank Status:	Closed
Installation Date:	Not reported
Removal Date:	Not reported
Tank Capacity:	4000
Substances:	Leaded Gas
Tank Wall Type:	Not reported
Object ID:	284721
Facility ID:	FL8624810
Tank ID:	FL8624810-4
Tank Status:	Closed
Installation Date:	Not reported
Removal Date:	Not reported
Tank Capacity:	4000
Substances:	Unleaded Gas
Tank Wall Type:	Not reported

UST FINDER RELEASE:

Object ID:	104460
Facility ID:	FL8624810
Lust ID:	FL19841
Name:	FINA-HAHN & TIRE SERVICE
Address:	3502 W BAKER ST
City,State,Zip:	PLANT CITY, FL 0
Address Match Type:	Not reported
Reported Date:	1991/08/12 15:59:59+00
Status:	No Further Action
Substance:	Not reported
Population within 1500ft:	783
Domestic Wells within 1500ft:	120
Land Use:	Developed, Open Space
Within SPA:	No
SPA PWS Facility ID:	Not reported
SPA Water Type:	Not reported
SPA Facility Type:	Not reported
SPA HUC12:	Not reported
Within WHPA:	Yes
WHPA PWS Facility ID:	FL6296246_4359750883
WHPA Water Type:	GW - Ground water

DRAFT

FINA-HAHN & TIRE SERVICE (Continued) **1028231245**

WHPA Facility Type:	WL - Well
WHPA HUC12:	031002050301
Within 100yr Floodplain:	No
Tribe:	Not reported
EPA Region:	4
NFA Letter 1:	Not reported
NFA Letter 2:	Not reported
NFA Letter 3:	Not reported
NFA Letter 4:	Not reported
Closed With Residual Contaminate:	Not reported
Coordinate Source:	State
X Coord:	-82.1597199999999
Y Coord:	28.02056
Latitude:	28.02056
Longitude:	-82.1597199999999

AN239 **FINA-HAHN & TIRE SERVICE** **RGA LUST** **S115175171**
East **3502 W BAKER ST** **N/A**
1/2-1 **PLANT CITY, FL**
0.810 mi.
4277 ft. **Site 3 of 11 in cluster AN**

Actual: **131 ft.**

Focus Map: **6**

RGA LUST:

2012	FINA-HAHN & TIRE SERVICE	3502 W BAKER ST
2011	FINA-HAHN & TIRE SERVICE	3502 W BAKER ST
2010	FINA-HAHN & TIRE SERVICE	3502 W BAKER ST
2009	FINA-HAHN & TIRE SERVICE	3502 W BAKER ST
2008	FINA-HAHN & TIRE SERVICE	3502 W BAKER ST
2007	FINA-HAHN & TIRE SERVICE	3502 W BAKER ST
2006	FINA-HAHN & TIRE SERVICE	3502 W BAKER ST
2005	FINA-HAHN & TIRE SERVICE	3502 W BAKER ST
2004	FINA-HAHN & TIRE SERVICE	3502 W BAKER ST
2003	FINA-HAHN & TIRE SERVICE	3502 W BAKER ST
2002	FINA-HAHN & TIRE SERVICE	3502 W BAKER ST
2001	FINA-HAHN & TIRE SERVICE	3502 W BAKER ST
2000	FINA-HAHN & TIRE SERVICE	3502 W BAKER ST
1999	FINA-HAHN & TIRE SERVICE	3502 W BAKER ST
1998	FINA-HAHN & TIRE SERVICE	3502 W BAKER ST

AN240 **FINA-HAHN & TIRE SERVICE** **LUST** **U001354071**
East **3502 W BAKER ST** **UST** **N/A**
1/2-1 **PLANT CITY, FL 33567** **DWM CONTAM**
0.810 mi.
4277 ft. **Site 4 of 11 in cluster AN**

Actual: **131 ft.**

Focus Map: **6**

LUST:

Name:	FINA-HAHN & TIRE SERVICE
Address:	3502 W BAKER ST
City,State,Zip:	PLANT CITY, FL 33567
Region:	STATE
Facility Id:	8624810
Facility Status:	CLOSED
Facility Type:	A - Retail Station
Facility Phone:	(813)752-9682
Facility Cleanup Rank:	Not reported
District:	Southwest District

DRAFT

FINA-HAHN & TIRE SERVICE (Continued) **U001354071**

Lat/Long (dms):	28 1 11.32 / 82 9 30.1099999
Section:	Not reported
Township:	Not reported
Range:	Not reported
Feature:	Not reported
Method:	UNVR
Datum:	0
Score:	Not reported
Score Effective Date:	Not reported
Score When Ranked:	Not reported
Operator:	HAHN, LARRY L
Name Update:	Not reported
Address Update:	Not reported

Petroleum Cleanup PCT Facility Score:

Facility Cleanup Status:	NREQ - NOT REQUIRED
Contact:	LARRY L HAHN
Contact Company:	HAHN FINA & TIRE SERVICE
Contact Address:	3502 W BAKER ST
Contact City/State/Zip:	PLANT CITY, FL 33567
Phone:	(813)752-9682
Bad Address Ind:	N
State:	FL
Zip:	33567, 2837
Score:	Not reported
Score Effective Date:	Not reported
Related Party ID:	9194
Primary RP Role:	ACCOUNT OWNER
RP Begin Date:	1994-05-20
RP Zip:	2837
RP Extension:	Not reported

Discharge Cleanup Summary:

Discharge Date:	8/12/1991
PCT Discharge Combined:	Not reported
Cleanup Required:	N - NO CLEANUP REQUIRED
Discharge Cleanup Status:	NREQ - CLEANUP NOT REQUIRED
Disch Cleanup Status Date:	4/23/2001
Cleanup Work Status:	COMPLETED
Information Source:	A - ABANDONED TANK RESTORATION
Other Source Description:	Not reported
Eligibility Indicator:	I - INELIGIBLE
Site Manager:	MCKELVEY_M
Site Mgr End Date:	3/11/1999
Tank Office:	PCLP29 - HILLSBOROUGH ENVIRONMENTAL PROTECTION COMMISSION

Petroleum Cleanup Program Eligibility:

Facility ID:	8624810
Discharge Date:	8/12/1991
Pct Discharge Combined With:	Not reported
Cleanup Required:	N - NO CLEANUP REQUIRED
Discharge Cleanup Status:	NREQ - CLEANUP NOT REQUIRED
Disch Cleanup Status Date:	4/23/2001
Cleanup Work Status:	COMPLETED
Information Source:	A - ABANDONED TANK RESTORATION
Other Source Description:	Not reported
Application Received Date:	8/12/1991
Cleanup Program:	A - ABANDONED TANK RESTORATION PROGRAM

DRAFT

FINA-HAHN & TIRE SERVICE (Continued) **U001354071**

Eligibility Status:	3/17/1993
Elig Status Date:	3/17/1993
Letter Of Intent Date:	Not reported
Redetermined:	No
Inspection Date:	Not reported
Site Manager:	MCKELVEY_M
Site Mgr End Date:	3/11/1999
Tank Office:	PCLP29 - HILLSBOROUGH ENVIRONMENTAL PROTECTION COMMISSION
Deductible Amount:	Not reported
Deductible Paid To Date:	Not reported
Co-Pay Amount:	Not reported
Co-Pay Paid To Date:	Not reported
Cap Amount:	0

Contaminated Media:

Discharge Date:	8/12/1991
Pct Discharge Combined With:	Not reported
Cleanup Required:	N - NO CLEANUP REQUIRED
Discharge Cleanup Status:	NREQ - CLEANUP NOT REQUIRED
Disch Cleanup Status Date:	4/23/2001
Cleanup Work Status:	COMPLETED
Information Source:	A - ABANDONED TANK RESTORATION
Other Source Description:	Not reported
Elig Indicator:	I - INELIGIBLE
Site Manager:	MCKELVEY_M
Site Mgr End Date:	3/11/1999
Tank Office:	PCLP29 - HILLSBOROUGH ENVIRONM
Contaminated Drinking Wells:	Not reported
Contaminated Monitoring Well:	Not reported
Contaminated Soil:	Not reported
Contaminated Surface Water:	Not reported
Contaminated Ground Water:	Not reported
Pollutant:	Z - Other Non Regulated
Pollutant Other Description:	NONE
Gallons Discharged:	Not reported

Task Information:

District:	SWD
Facility ID:	8624810
Facility Status:	CLOSED
Facility Type:	A - Retail Station -
County:	HILLSBOROUGH
County ID:	29
Cleanup Eligibility Status:	I
Source Effective Date:	Not reported
Discharge Date:	08-12-1991
Cleanup Required:	N - NO CLEANUP REQUIRED
Discharge Cleanup Status:	NREQ - CLEANUP NOT REQUIRED
Disch Cleanup Status Date:	04-23-2001
SRC Action Type:	-
SRC Submit Date:	Not reported
SRC Review Date:	Not reported
SRC Completion Status:	-
SRC Issue Date:	Not reported
SRC Comment:	Not reported
Cleanup Work Status:	COMPLETED
Site Mgr:	MCKELVEY_M
Site Mgr End Date:	03-11-1999

DRAFT

FINA-HAHN & TIRE SERVICE (Continued) **U001354071**

Tank Office:	PCLP29 - Hillsborough County
SR Task ID:	Not reported
SR Cleanup Responsible:	-
SR Funding Eligibility Type:	-
SR Actual Cost:	Not reported
SR Completion Date:	Not reported
SR Payment Date:	Not reported
SR Oral Date:	Not reported
SR Written Date:	Not reported
SR Soil Removal:	Not reported
SR Free Product Removal:	Not reported
SR Soil Tonnage Removed:	Not reported
SR Soil Treatment:	Not reported
SR Other Treatment:	Not reported
SR Alternate Proc Received Date:	Not reported
SR Alternate Procedure Status:	Not reported
SR Alternate Procedure Status Date:	Not reported
SR Alternate Procedure Comments:	Not reported
SA Task ID:	46169
SA Cleanup Responsible:	-
SA Funding Eligibility Type:	-
SA Actual Cost:	Not reported
SA Completion Date:	Not reported
SA Payment Date:	Not reported
RAP Task ID:	46170
RAP Cleanup Responsible ID:	ST - STATE
RAP Funding Eligibility Type:	-
RAP Actual Cost:	Not reported
RAP Completion Date:	Not reported
RAP Payment Date:	Not reported
RAP Last Order Approved:	Not reported
RA Task ID:	46171
RA Cleanup Responsible:	ST - STATE
RA Funding Eligibility Type:	-
RA Years to Complete:	Not reported
RA Actual Cost:	Not reported

Click here for Florida Oculus:

UST:

Facility ID:	8624810
Name:	FINA-HAHN & TIRE SERVICE
Address:	3502 W BAKER ST
City,State,Zip:	PLANT CITY, FL 33567
Facility Phone:	8137529682
Facility Status:	CLOSED
Facility Type:	A
Type Description:	Retail Station
Depco:	P
Region:	STATE
Positioning Method:	UNVR
Latitude/Longitude:	28 1 14 / 82 9 35

UST:

Tank ID:	1
Tank Capacity:	4000
Tank Location:	UNDERGROUND

DRAFT

FINA-HAHN & TIRE SERVICE (Continued) **U001354071**

Tank Status: B-Removed from Site
Status Date: Not reported
Install Date: Not reported
Substance: B
Content Description: Unleaded Gas
Vessel Indicator: TANK
DEP Contractor: P

Owner:
Owner ID: 9194
Owner Name: HAHN FINA & TIRE SERVICE
Owner Address: 3502 W BAKER ST
Owner Address 2: Not reported
Owner City,State,Zip: PLANT CITY, FL 33567
Owner Contact: LARRY L HAHN
Owner Phone: 8137529682

Tank ID: 2
Tank Capacity: 4000
Tank Location: UNDERGROUND
Tank Status: B-Removed from Site
Status Date: Not reported
Install Date: Not reported
Substance: A
Content Description: Leaded Gas
Vessel Indicator: TANK
DEP Contractor: P

Owner:
Owner ID: 9194
Owner Name: HAHN FINA & TIRE SERVICE
Owner Address: 3502 W BAKER ST
Owner Address 2: Not reported
Owner City,State,Zip: PLANT CITY, FL 33567
Owner Contact: LARRY L HAHN
Owner Phone: 8137529682

Tank ID: 3
Tank Capacity: 4000
Tank Location: UNDERGROUND
Tank Status: B-Removed from Site
Status Date: Not reported
Install Date: Not reported
Substance: A
Content Description: Leaded Gas
Vessel Indicator: TANK
DEP Contractor: P

Owner:
Owner ID: 9194
Owner Name: HAHN FINA & TIRE SERVICE
Owner Address: 3502 W BAKER ST
Owner Address 2: Not reported
Owner City,State,Zip: PLANT CITY, FL 33567
Owner Contact: LARRY L HAHN
Owner Phone: 8137529682

DRAFT

FINA-HAHN & TIRE SERVICE (Continued) **U001354071**

Tank ID: 4
Tank Capacity: 4000
Tank Location: UNDERGROUND
Tank Status: B-Removed from Site
Status Date: Not reported
Install Date: Not reported
Substance: B
Content Description: Unleaded Gas
Vessel Indicator: TANK
DEP Contractor: P

Owner:
Owner ID: 9194
Owner Name: HAHN FINA & TIRE SERVICE
Owner Address: 3502 W BAKER ST
Owner Address 2: Not reported
Owner City,State,Zip: PLANT CITY, FL 33567
Owner Contact: LARRY L HAHN
Owner Phone: 8137529682

DWM CONTAM:
Name: FINA-HAHN & TIRE SERVICE
Address: 3502 W BAKER ST
City,State,Zip: PLANT CITY, FL
Program Site Id: 8624810
Lat DD: 28
Lat MM: 1
Lat SS: 14
Long DD: 82
Long MM: 9
Long SS: 35
Office/ District: SWD
Program Area: PETROLEUM
Priority Score: Not reported
Datum: 0
Method: UNVR
Facility Status: CLOSED-STCM
Facility Type: Not reported
Score Effective Date: Not reported
Score When Ranked: Not reported
Rank: Not reported
Operator: Not reported
Phone: Not reported
Name Changed: Not reported
Addr Changed: Not reported
Related Party ID: Not reported
Primary RP Role: Not reported
RP Begin Date: Not reported
RP Name: Not reported
RP Address1: Not reported
RP Address2: Not reported
RP City: Not reported
RP State: Not reported
RP Zip5: Not reported
RP Zip4: Not reported

DRAFT

FINA-HAHN & TIRE SERVICE (Continued) **U001354071**

Contact: Not reported
RP Phone: Not reported
RP Extension: Not reported
Site Manager: Not reported

AN241 **HAHNS FINA & TIRE SERVICE** **EDR Hist Auto** **1020620685**
East **3502 W BAKER STREET** **N/A**
1/2-1 **PLANT CITY, FL 33566**
0.810 mi.
4277 ft. **Site 5 of 11 in cluster AN**

Actual: EDR Hist Auto
131 ft.

Focus Map:
6

Year:	Name:	Type:
1979	WHOLESALE TIRE & AUTO CENTER	Tires And Tubes
1980	WHOLESALE TIRE & AUTO CENTER	Tires And Tubes
1982	WHOLESALE TIRE & AUTO CENTER	Tires And Tubes
1986	HAHNS FINA & TIRE SERVICE	Gasoline Service Stations
1987	HAHNS FINA & TIRE SERVICE	Gasoline Service Stations
1988	HAHNS FINA & TIRE SERVICE	Gasoline Service Stations
1989	HAHNS FINA & TIRE SERVICE	Gasoline Service Stations
1990	HAHNS FINA & TIRE SERVICE	Gasoline Service Stations
1991	HAHNS FINA & TIRE SERVICE	Gasoline Service Stations
1992	HAHNS FINA & TIRE SERVICE	Gasoline Service Stations
1993	HAHNS FINA & TIRE SERVICE	Gasoline Service Stations
1994	HAHNS FINA & TIRE SERVICE	Gasoline Service Stations
1995	HAHNS FINA & TIRE SERVICE	Gasoline Service Stations
1996	HAHNS FINA & TIRE SERVICE	Gasoline Service Stations
1997	HAHNS FINA & TIRE SERVICE	Gasoline Service Stations
1998	HAHNS FINA & TIRE SERVICE	Gasoline Service Stations
1999	HAHNS FINA & TIRE SERVICE	Gasoline Service Stations
2000	HAHNS FINA & TIRE SERVICE	Gasoline Service Stations
2001	HAHNS FINA & TIRE SERVICE	Gasoline Service Stations
2002	HAHNS FINA & TIRE SERVICE	Gasoline Service Stations
2003	HAHNS FINA & TIRE SERVICE	Gasoline Service Stations
2004	HAHNS FINA & TIRE SERVICE	Gasoline Service Stations
2005	HAHNS FINA & TIRE SERVICE	Gasoline Service Stations

AO242 **JERICHO FALLS** **HAZ WASTE** **S130155210**
NW **2510 FRITZKE** **N/A**
1/2-1 **DOVER, FL 33527**
0.810 mi.
4278 ft. **Site 1 of 2 in cluster AO**

Actual: HAZ WASTE:
75 ft.

Focus Map:
1

Facility ID:	51040
Name:	JERICHO FALLS
Address:	2510 FRITZKE
City,State,Zip:	DOVER, FL 33527
County:	HILLSBOROUGH
Telephone:	(813)272-5788
Email:	Not reported
Status:	O - OUT OF BUSINESS
Generator Status:	- Unverified Generator Status
EPA ID:	Not reported
Other ID:	Not reported

JERICHO FALLS (Continued) **S130155210**

Old Facility ID:	2919725
SIC:	7389 - SERVICES - BUSINESS SERVICES, NEC
Verified:	P - VERIFICATION BY PHONE CALL
Verified Date:	02/05/2003
Hazardous Waste LBS/YEAR:	0
Wastes:	0

---

243 **JOHNS UPHOLSTERY** **HAZ WASTE** **S130011702**
NNE **2806 CHERRY TREE** **N/A**
1/2-1 **PLANT CITY, FL 33565**
0.812 mi.
4287 ft.

Actual:
107 ft.

Focus Map:
3

HAZ WASTE:

Facility ID:	115534
Name:	JOHNS UPHOLSTERY
Address:	2806 CHERRY TREE
City,State,Zip:	PLANT CITY, FL 33565
County:	HILLSBOROUGH
Telephone:	(813)752-4523
Email:	Not reported
Status:	P - POTENTIAL GENERATOR
Generator Status:	- Unverified Generator Status
EPA ID:	Not reported
Other ID:	Not reported
Old Facility ID:	2900812
SIC:	5714 - RETAIL TRADE - DRAPERY AND UPHOLSTERY STORES
Verified:	V - VERIFICATION BY ON-SITE VISIT
Verified Date:	08/20/1992
Hazardous Waste LBS/YEAR:	0
Wastes:	0

---

244 **HERIBERTO & ELVIRA CANTU** **ASBESTOS** **S121153122**
SSW **3757 TANNER RD.** **N/A**
1/2-1 **DOVER, FL 33527**
0.821 mi.
4334 ft.

Actual:
116 ft.

Focus Map:
5

ASBESTOS:

Name:	HERIBERTO & ELVIRA CANTU
Address:	3757 TANNER RD.
City,State,Zip:	DOVER, FL 33527
Facility ID:	AS05709132
Notification ID:	66145
Notification Type:	ORIGINAL
Project Type:	DEMOLITION
Notification Status:	REVIEWED
Site Name:	ENTIRE BUILDING
Ordered Demolition?:	N
Annual Notification:	Not reported
Owner Name:	HERIBERTO & ELVIRA CANTU
Contractor Name:	ALPHA EXCAVATING
Start Date:	02/09/2012
Finish Date:	02/13/2012
Cementitious RACM:	N
Cementitious SF:	Not reported

HERIBERTO & ELVIRA CANTU (Continued) **S121153122**

Floor RACM:	N
Floor SF:	Not reported
Pipe RACM:	Y
Pipe SF:	Not reported
CF RACM:	Not reported
Roof RACM:	N
Roof SF:	Not reported
Surface Mat RACM:	Y
Surface Mat SF:	Not reported
Waste Disposal Site:	PASCO LAKES, INC (C & D)
Waste Disposal Address:	9344 OLD PASCO ROAD
Waste Disposal City:	WESLEY CHAPEL
Waste Disposal State:	FL
Waste Disposal Zip:	33544
Transporter Name:	Not reported
Contractor is Transporter:	Y
Waste Disp ID:	46723
Waste Disp Source:	W
Transporter Address:	Not reported
Transporter City:	Not reported
Transporter State:	Not reported
Transporter Zip:	Not reported
Date Receive:	Not reported

---

245 South 1/2-1 0.822 mi. 4338 ft.

Actual: 127 ft.

Focus Map: 6

TURKEY CREEK CONTRACTOR YARD **FINDS 1014694565**
UNKNOWN **ECHO N/A**
PLANT CITY, FL 33566

FINDS:
Registry ID: 110040766392

Click Here for FRS Facility Detail Report:

Environmental Interest/Information System:
The National Pollutant Discharge Elimination System (NPDES) module of the Integrated Compliance Information System (ICIS). Under NPDES, all facilities that discharge pollutants from any point source into waters of the United States are required to obtain a permit. The permit will likely contain limits on what can be discharged, impose monitoring and reporting requirements, and include other provisions to ensure that the discharge does not adversely affect water quality.

Registry ID: 110070693592

Click Here for FRS Facility Detail Report:

Environmental Interest/Information System:
The National Pollutant Discharge Elimination System (NPDES) module of the Integrated Compliance Information System (ICIS). Under NPDES, all facilities that discharge pollutants from any point source into waters of the United States are required to obtain a permit. The permit will likely contain limits on what can be discharged, impose monitoring and reporting requirements, and include other provisions to ensure that the discharge does not adversely affect water quality.

Registry ID: 110070816001

Click Here for FRS Facility Detail Report:

DRAFT

TURKEY CREEK CONTRACTOR YARD (Continued) **1014694565**

Environmental Interest/Information System:
The National Pollutant Discharge Elimination System (NPDES) module of the Integrated Compliance Information System (ICIS). Under NPDES, all facilities that discharge pollutants from any point source into waters of the United States are required to obtain a permit. The permit will likely contain limits on what can be discharged, impose monitoring and reporting requirements, and include other provisions to ensure that the discharge does not adversely affect water quality.

Click this hyperlink while viewing on your computer to access additional FINDS: detail in the EDR Site Report.

ECHO:

Envid:	1014694565
Registry ID:	110040766392
DFR URL:	http://echo.epa.gov/detailed-facility-report?fid=110040766392
Name:	TURKEY CREEK CONTRACTOR YARD
Address:	UNKNOWN
City,State,Zip:	PLANT CITY, FL 33566

AP246 **QUICK SILVER MAINTENANCE** **HAZ WASTE** **S130034767**
South **4733 BLOOM** **N/A**
1/2-1 **PLANT CITY, FL 33566**
0.824 mi.
4349 ft. **Site 1 of 2 in cluster AP**

Actual: **124 ft.**

Focus Map: **6**

HAZ WASTE:

Facility ID:	146021
Name:	QUICK SILVER MAINTENANCE
Address:	4733 BLOOM
City,State,Zip:	PLANT CITY, FL 33566
County:	HILLSBOROUGH
Telephone:	(813)627-2600
Email:	Not reported
Status:	O - OUT OF BUSINESS
Generator Status:	- Unverified Generator Status
EPA ID:	Not reported
Other ID:	Not reported
Old Facility ID:	2924929
SIC:	7389 - SERVICES - BUSINESS SERVICES, NEC
Verified:	P - VERIFICATION BY PHONE CALL
Verified Date:	01/12/2006
Hazardous Waste LBS/YEAR:	0
Wastes:	0

AN247 **PRESCO FOOD STORE #15** **RGA LUST** **S115192575**
East **3501 W BAKER ST** **N/A**
1/2-1 **PLANT CITY, FL**
0.824 mi.
4350 ft. **Site 6 of 11 in cluster AN**

Actual: **130 ft.**

Focus Map: **6**

RGA LUST:

2012	PRESCO FOOD STORE #15	3501 W BAKER ST
2011	PRESCO FOOD STORE #15	3501 W BAKER ST
2010	PRESCO FOOD STORE #15	3501 W BAKER ST
2009	PRESCO FOOD STORE #15	3501 W BAKER ST

DRAFT

PRESCO FOOD STORE #15 (Continued) **S115192575**

2008	PRESCO FOOD STORE #15	3501 W BAKER ST
2007	PRESCO FOOD STORE #15	3501 W BAKER ST
2006	PRESCO FOOD STORE #15	3501 W BAKER ST
2005	PRESCO FOOD STORE #15	3501 W BAKER ST
2004	PRESCO FOOD STORE #15	3501 W BAKER ST
2003	PRESCO FOOD STORE #15	3501 W BAKER ST
2002	PRESCO FOOD STORE #15	3501 W BAKER ST
2001	PRESCO FOOD STORE #15	3501 W BAKER ST
2000	PRESCO FOOD STORE #15	3501 W BAKER ST
1999	PRESCO FOOD STORE #15	3501 W BAKER ST

AN248 **PLANT CITY FOODMART** **UST FINDER** **1028231436**
East **3501 W BAKER ST** **UST FINDER RELEASE** **N/A**
1/2-1 **PLANT CITY, FL 0**
0.824 mi.
4350 ft. **Site 7 of 11 in cluster AN**

Actual:
130 ft.

Focus Map:
6

UST FINDER:

Object ID:	721268
Facility ID:	FL8625046
Name:	PLANT CITY FOODMART
Address:	3501 W BAKER ST
City,State,Zip:	PLANT CITY, FL 33563
Address Match Type:	Not reported
Open USTs:	2
Closed USTs:	6
TOS USTs:	0
Population 1500ft:	337
Private Wells 1500ft:	92
Within 100yr Floodplain:	No
Land Use:	Developed, Open Space
Within SPA:	No
SPA PWS Facility ID:	Not reported
SPA Water Type:	Not reported
SPA Facility Type:	Not reported
SPA HUC12:	Not reported
Within WHPA:	Yes
WHPA PWS Facility ID:	FL6295629_1456413878
WHPA Water Type:	GW - Ground water
WHPA Facility Type:	WL - Well
WHPA HUC12:	031002050301
Facility Status:	Open UST(s)
Date of Last Inspection:	Not reported
EPA Region:	4
Tribe:	Not reported
Coordinate Source:	State
X Coord:	-82.156388889
Y Coord:	28.016944444
Latitude:	28.0169444444444
Longitude:	-82.1563888888889

UST FINDER:

Object ID:	204914
Facility ID:	FL8625046
Tank ID:	FL8625046-6
Tank Status:	Closed
Installation Date:	1998/10/01 15:59:59+00
Removal Date:	Not reported

DRAFT

PLANT CITY FOODMART (Continued) **1028231436**

Tank Capacity: 15000
Substances: Unleaded Gas
Tank Wall Type: Not reported

Object ID: 236312
Facility ID: FL8625046
Tank ID: FL8625046-2
Tank Status: Closed
Installation Date: 1983/08/01 16:00:00+00
Removal Date: Not reported
Tank Capacity: 3000
Substances: Unleaded Gas
Tank Wall Type: Not reported

Object ID: 236313
Facility ID: FL8625046
Tank ID: FL8625046-3
Tank Status: Closed
Installation Date: 1983/08/01 16:00:00+00
Removal Date: Not reported
Tank Capacity: 3000
Substances: Unleaded Gas
Tank Wall Type: Not reported

Object ID: 236314
Facility ID: FL8625046
Tank ID: FL8625046-4
Tank Status: Closed
Installation Date: 1983/08/01 16:00:00+00
Removal Date: Not reported
Tank Capacity: 3000
Substances: Unleaded Gas
Tank Wall Type: Not reported

Object ID: 236315
Facility ID: FL8625046
Tank ID: FL8625046-5
Tank Status: Closed
Installation Date: 1983/08/01 16:00:00+00
Removal Date: Not reported
Tank Capacity: 3000
Substances: Unleaded Gas
Tank Wall Type: Not reported

Object ID: 193030
Facility ID: FL8625046
Tank ID: FL8625046-7
Tank Status: Open
Installation Date: 2013/04/01 15:59:59+00
Removal Date: Not reported
Tank Capacity: 20000
Substances: Unleaded Gas
Tank Wall Type: Not reported

Object ID: 193031
Facility ID: FL8625046
Tank ID: FL8625046-8

DRAFT

PLANT CITY FOODMART (Continued) **1028231436**

Tank Status:	Open
Installation Date:	2013/04/01 15:59:59+00
Removal Date:	Not reported
Tank Capacity:	8000
Substances:	Unleaded Gas
Tank Wall Type:	Not reported
Object ID:	238432
Facility ID:	FL8625046
Tank ID:	FL8625046-1
Tank Status:	Closed
Installation Date:	1983/04/01 16:00:00+00
Removal Date:	Not reported
Tank Capacity:	4000
Substances:	Unleaded Gas
Tank Wall Type:	Not reported

UST FINDER RELEASE:

Object ID:	104472
Facility ID:	FL8625046
Lust ID:	FL25637
Name:	PLANT CITY FOODMART
Address:	3501 W BAKER ST
City,State,Zip:	PLANT CITY, FL 0
Address Match Type:	Not reported
Reported Date:	1988/12/29 16:00:00+00
Status:	No Further Action
Substance:	Not reported
Population within 1500ft:	1040
Domestic Wells within 1500ft:	92
Land Use:	Developed, Open Space
Within SPA:	No
SPA PWS Facility ID:	Not reported
SPA Water Type:	Not reported
SPA Facility Type:	Not reported
SPA HUC12:	Not reported
Within WHPA:	Yes
WHPA PWS Facility ID:	FL6295629_1456413878
WHPA Water Type:	GW - Ground water
WHPA Facility Type:	WL - Well
WHPA HUC12:	031002050301
Within 100yr Floodplain:	No
Tribe:	Not reported
EPA Region:	4
NFA Letter 1:	Not reported
NFA Letter 2:	Not reported
NFA Letter 3:	Not reported
NFA Letter 4:	Not reported
Closed With Residual Contaminate:	Not reported
Coordinate Source:	State
X Coord:	-82.15639
Y Coord:	28.01694
Latitude:	28.01694
Longitude:	-82.15639
Object ID:	104473

DRAFT

PLANT CITY FOODMART (Continued) **1028231436**

Facility ID:	FL8625046
Lust ID:	FL8734
Name:	PLANT CITY FOODMART
Address:	3501 W BAKER ST
City,State,Zip:	PLANT CITY, FL 0
Address Match Type:	Not reported
Reported Date:	1998/10/21 15:59:59+00
Status:	No Further Action
Substance:	Not reported
Population within 1500ft:	1040
Domestic Wells within 1500ft:	92
Land Use:	Developed, Open Space
Within SPA:	No
SPA PWS Facility ID:	Not reported
SPA Water Type:	Not reported
SPA Facility Type:	Not reported
SPA HUC12:	Not reported
Within WHPA:	Yes
WHPA PWS Facility ID:	FL6295629_1456413878
WHPA Water Type:	GW - Ground water
WHPA Facility Type:	WL - Well
WHPA HUC12:	031002050301
Within 100yr Floodplain:	No
Tribe:	Not reported
EPA Region:	4
NFA Letter 1:	Not reported
NFA Letter 2:	Not reported
NFA Letter 3:	Not reported
NFA Letter 4:	Not reported
Closed With Residual Contaminate:	Not reported
Coordinate Source:	State
X Coord:	-82.15639
Y Coord:	28.01694
Latitude:	28.01694
Longitude:	-82.15639

AN249 **PLANT CITY FOODMART** **LUST U001354289**
East **3501 W BAKER ST** **UST N/A**
1/2-1 **PLANT CITY, FL 33563** **DWM CONTAM**
0.824 mi. **Financial Assurance**
4350 ft. **Site 8 of 11 in cluster AN**

Actual:
130 ft.

Focus Map:
6

LUST:

Name:	PLANT CITY FOODMART
Address:	3501 W BAKER ST
City,State,Zip:	PLANT CITY, FL 33563
Region:	STATE
Facility Id:	8625046
Facility Status:	OPEN
Facility Type:	A - Retail Station
Facility Phone:	(813)752-0404
Facility Cleanup Rank:	3539
District:	Southwest District
Lat/Long (dms):	28 1 9.88119999 / 82 9 30.4899999
Section:	25
Township:	28S
Range:	21E
Feature:	Not reported

DRAFT

PLANT CITY FOODMART (Continued) **U001354289**

Method: AGPS
Datum: 0
Score: 50
Score Effective Date: 2009-11-13 00:00:00
Score When Ranked: 46
Operator: MUKTA PATEL
Name Update: 2013-11-20 00:00:00
Address Update: 2015-11-10 00:00:00

Petroleum Cleanup PCT Facility Score:
Facility Cleanup Status: CMPL - COMPLETED
Contact: MUKTAPATEL
Contact Company: M AND M PLANTCITY INC
Contact Address: 3501W BAKER STREET
Contact City/State/Zip: PLANT CITY, FL 33563
Phone: (813)359-3363
Bad Address Ind: N
State: FL
Zip: 33563, 2838
Score: 50
Score Effective Date: 2009-11-13 00:00:00
Related Party ID: 71958
Primary RP Role: ACCOUNT OWNER
RP Begin Date: 2015-11-10
RP Zip: Not reported
RP Extension: Not reported

Discharge Cleanup Summary:
Discharge Date: 10/21/1998
PCT Discharge Combined: Not reported
Cleanup Required: R - CLEANUP REQUIRED
Discharge Cleanup Status: SRCR - SRCR COMPLETE
Disch Cleanup Status Date: 10/4/2016
Cleanup Work Status: COMPLETED
Information Source: C - CLOSURE REPORT
Other Source Description: Not reported
Eligibility Indicator: E - ELIGIBLE
Site Manager: KASSON_R
Site Mgr End Date: 6/28/2016
Tank Office: PCLP29 - HILLSBOROUGH ENVIRONMENTAL PROTECTION COMMISSION
Discharge Date: 12/29/1988
PCT Discharge Combined: Not reported
Cleanup Required: N - NO CLEANUP REQUIRED
Discharge Cleanup Status: NREQ - CLEANUP NOT REQUIRED
Disch Cleanup Status Date: 5/29/2001
Cleanup Work Status: COMPLETED
Information Source: E - EDI
Other Source Description: Not reported
Eligibility Indicator: I - INELIGIBLE
Site Manager: BENNETT_M
Site Mgr End Date: 9/1/2002
Tank Office: PCTM6 - PETROLEUM CLEANUP TEAM 6

Petroleum Cleanup Program Eligibility:
Facility ID: 8625046
Discharge Date: 10/21/1998
Pct Discharge Combined With: Not reported
Cleanup Required: R - CLEANUP REQUIRED

DRAFT

PLANT CITY FOODMART (Continued) **U001354289**

Discharge Cleanup Status:	SRCR - SRCR COMPLETE
Disch Cleanup Status Date:	10/4/2016
Cleanup Work Status:	COMPLETED
Information Source:	C - CLOSURE REPORT
Other Source Description:	DRF rcvd 28Dec98
Application Received Date:	5/12/1999
Cleanup Program:	P - PETROLEUM LIABILITY AND RESTORATION INSURANCE PROGRAM
Eligibility Status:	5/12/1999
Elig Status Date:	5/12/1999
Letter Of Intent Date:	Not reported
Redetermined:	No
Inspection Date:	10/21/1998
Site Manager:	KASSON_R
Site Mgr End Date:	6/28/2016
Tank Office:	PCLP29 - HILLSBOROUGH ENVIRONMENTAL PROTECTION COMMISSION
Deductible Amount:	10000
Deductible Paid To Date:	10000
Co-Pay Amount:	Not reported
Co-Pay Paid To Date:	0
Cap Amount:	300000
Facility ID:	8625046
Discharge Date:	12/29/1988
Pct Discharge Combined With:	Not reported
Cleanup Required:	N - NO CLEANUP REQUIRED
Discharge Cleanup Status:	NREQ - CLEANUP NOT REQUIRED
Disch Cleanup Status Date:	5/29/2001
Cleanup Work Status:	COMPLETED
Information Source:	E - EDI
Other Source Description:	Not reported
Application Received Date:	12/30/1988
Cleanup Program:	E - EARLY DETECTION INCENTIVE
Eligibility Status:	4/16/1990
Elig Status Date:	4/16/1990
Letter Of Intent Date:	Not reported
Redetermined:	No
Inspection Date:	3/1/1990
Site Manager:	BENNETT_M
Site Mgr End Date:	9/1/2002
Tank Office:	PCTM6 - PETROLEUM CLEANUP TEAM 6
Deductible Amount:	Not reported
Deductible Paid To Date:	Not reported
Co-Pay Amount:	Not reported
Co-Pay Paid To Date:	Not reported
Cap Amount:	0

Contaminated Media:

Discharge Date:	10/21/1998
Pct Discharge Combined With:	Not reported
Cleanup Required:	R - CLEANUP REQUIRED
Discharge Cleanup Status:	SRCR - SRCR COMPLETE
Disch Cleanup Status Date:	10/4/2016
Cleanup Work Status:	COMPLETED
Information Source:	C - CLOSURE REPORT
Other Source Description:	DRF rcvd 28Dec98
Elig Indicator:	E - ELIGIBLE
Site Manager:	KASSON_R
Site Mgr End Date:	6/28/2016
Tank Office:	PCLP29 - HILLSBOROUGH ENVIRONM

DRAFT

PLANT CITY FOODMART (Continued) **U001354289**

Contaminated Drinking Wells:	Not reported
Contaminated Monitoring Well:	No
Contaminated Soil:	Not reported
Contaminated Surface Water:	No
Contaminated Ground Water:	Yes
Pollutant:	B - Unleaded Gas
Pollutant Other Description:	Not reported
Gallons Discharged:	Not reported
Discharge Date:	12/29/1988
Pct Discharge Combined With:	Not reported
Cleanup Required:	N - NO CLEANUP REQUIRED
Discharge Cleanup Status:	NREQ - CLEANUP NOT REQUIRED
Disch Cleanup Status Date:	5/29/2001
Cleanup Work Status:	COMPLETED
Information Source:	E - EDI
Other Source Description:	Not reported
Elig Indicator:	I - INELIGIBLE
Site Manager:	BENNETT_M
Site Mgr End Date:	9/1/2002
Tank Office:	PCTM6 - PETROLEUM CLEANUP TEAM
Contaminated Drinking Wells:	Not reported
Contaminated Monitoring Well:	Not reported
Contaminated Soil:	Not reported
Contaminated Surface Water:	Not reported
Contaminated Ground Water:	Not reported
Pollutant:	Z - Other Non Regulated
Pollutant Other Description:	Not reported
Gallons Discharged:	Not reported

Task Information:

District:	SWD
Facility ID:	8625046
Facility Status:	OPEN
Facility Type:	A - Retail Station -
County:	HILLSBOROUGH
County ID:	29
Cleanup Eligibility Status:	E
Source Effective Date:	06-28-2016
Discharge Date:	10-21-1998
Cleanup Required:	R - CLEANUP REQUIRED
Discharge Cleanup Status:	SRCR - SRCR COMPLETE
Disch Cleanup Status Date:	10-04-2016
SRC Action Type:	SRCR - SITE REHABILITATION COMPLETION REPORT
SRC Submit Date:	12-23-2015
SRC Review Date:	02-04-2016
SRC Completion Status:	A - APPROVED
SRC Issue Date:	10-04-2016
SRC Comment:	Not reported
Cleanup Work Status:	COMPLETED
Site Mgr:	KASSON_R
Site Mgr End Date:	06-28-2016
Tank Office:	PCLP29 - Hillsborough County
SR Task ID:	Not reported
SR Cleanup Responsible:	-
SR Funding Eligibility Type:	-
SR Actual Cost:	Not reported
SR Completion Date:	Not reported
SR Payment Date:	Not reported

DRAFT

PLANT CITY FOODMART (Continued) **U001354289**

SR Oral Date:	Not reported
SR Written Date:	Not reported
SR Soil Removal:	Not reported
SR Free Product Removal:	Not reported
SR Soil Tonnage Removed:	Not reported
SR Soil Treatment:	Not reported
SR Other Treatment:	Not reported
SR Alternate Proc Received Date:	Not reported
SR Alternate Procedure Status:	Not reported
SR Alternate Procedure Status Date:	Not reported
SR Alternate Procedure Comments:	Not reported
SA Task ID:	71676
SA Cleanup Responsible:	-
SA Funding Eligibility Type:	-
SA Actual Cost:	Not reported
SA Completion Date:	Not reported
SA Payment Date:	Not reported
RAP Task ID:	Not reported
RAP Cleanup Responsible ID:	-
RAP Funding Eligibility Type:	-
RAP Actual Cost:	Not reported
RAP Completion Date:	Not reported
RAP Payment Date:	Not reported
RAP Last Order Approved:	Not reported
RA Task ID:	73283
RA Cleanup Responsible:	-
RA Funding Eligibility Type:	-
RA Years to Complete:	0
RA Actual Cost:	Not reported
District:	SWD
Facility ID:	8625046
Facility Status:	OPEN
Facility Type:	A - Retail Station -
County:	HILLSBOROUGH
County ID:	29
Cleanup Eligibility Status:	I
Source Effective Date:	Not reported
Discharge Date:	12-29-1988
Cleanup Required:	N - NO CLEANUP REQUIRED
Discharge Cleanup Status:	NREQ - CLEANUP NOT REQUIRED
Disch Cleanup Status Date:	05-29-2001
SRC Action Type:	-
SRC Submit Date:	Not reported
SRC Review Date:	Not reported
SRC Completion Status:	-
SRC Issue Date:	Not reported
SRC Comment:	Not reported
Cleanup Work Status:	COMPLETED
Site Mgr:	BENNETT_M
Site Mgr End Date:	09-01-2002
Tank Office:	PCLP29 - Hillsborough County
SR Task ID:	49420
SR Cleanup Responsible:	ST - STATE
SR Funding Eligibility Type:	-
SR Actual Cost:	Not reported
SR Completion Date:	Not reported
SR Payment Date:	Not reported

DRAFT

PLANT CITY FOODMART (Continued) **U001354289**

SR Oral Date:	Not reported
SR Written Date:	Not reported
SR Soil Removal:	Not reported
SR Free Product Removal:	Not reported
SR Soil Tonnage Removed:	Not reported
SR Soil Treatment:	Not reported
SR Other Treatment:	Not reported
SR Alternate Proc Received Date:	Not reported
SR Alternate Procedure Status:	Not reported
SR Alternate Procedure Status Date:	Not reported
SR Alternate Procedure Comments:	Not reported
SA Task ID:	49421
SA Cleanup Responsible:	ST - STATE
SA Funding Eligibility Type:	-
SA Actual Cost:	Not reported
SA Completion Date:	Not reported
SA Payment Date:	Not reported
RAP Task ID:	49422
RAP Cleanup Responsible ID:	ST - STATE
RAP Funding Eligibility Type:	-
RAP Actual Cost:	Not reported
RAP Completion Date:	Not reported
RAP Payment Date:	Not reported
RAP Last Order Approved:	Not reported
RA Task ID:	49423
RA Cleanup Responsible:	ST - STATE
RA Funding Eligibility Type:	-
RA Years to Complete:	Not reported
RA Actual Cost:	Not reported

Click here for Florida Oculus:

UST:

Facility ID:	8625046
Name:	PLANT CITY FOODMART
Address:	3501 W BAKER ST
City,State,Zip:	PLANT CITY, FL 33563
Facility Phone:	8137520404
Facility Status:	OPEN
Facility Type:	A
Type Description:	Retail Station
Depco:	P
Region:	STATE
Positioning Method:	AGPS
Latitude/Longitude:	28 1 1 / 82 9 23

UST:

Tank ID:	1
Tank Capacity:	4000
Tank Location:	UNDERGROUND
Tank Status:	B-Removed from Site
Status Date:	10/01/1998
Install Date:	4/1/1983
Substance:	B
Content Description:	Unleaded Gas
Vessel Indicator:	TANK
DEP Contractor:	P

DRAFT

PLANT CITY FOODMART (Continued) **U001354289**

Owner:
Owner ID: 71958
Owner Name: M AND M PLANTCITY INC
Owner Address: 3501W BAKER STREET
Owner Address 2: Not reported
Owner City,State,Zip: PLANT CITY, FL 33563
Owner Contact: MUKTAPATEL
Owner Phone: 8133593363

Construction:
Tank ID: 7
Construction Category: F
Construction Description: Fiberglass clad steel

Tank ID: 7
Construction Category: M
Construction Description: Spill containment bucket

Tank ID: 7
Construction Category: N
Construction Description: Flow shut-Off

Tank ID: 7
Construction Category: O
Construction Description: Tight fill

Tank ID: 7
Construction Category: P
Construction Description: Level gauges/alarms

Tank ID: 7
Construction Category: R
Construction Description: Double wall - tank jacket

Tank ID: 7
Construction Category: L
Construction Description: Compartmented

Tank ID: 8
Construction Category: F
Construction Description: Fiberglass clad steel

Tank ID: 8
Construction Category: N
Construction Description: Flow shut-Off

Tank ID: 8
Construction Category: M
Construction Description: Spill containment bucket

Tank ID: 8
Construction Category: O
Construction Description: Tight fill

Tank ID: 8
Construction Category: P

DRAFT

PLANT CITY FOODMART (Continued) **U001354289**

Construction Description: Level gauges/alarms

Tank ID: 8
Construction Category: R
Construction Description: Double wall - tank jacket

Tank ID: 8
Construction Category: L
Construction Description: Compartmented

Piping:
Tank ID: 7
Piping Category: C
Piping Description: Fiberglass

Tank ID: 7
Piping Category: F
Piping Description: Double wall

Tank ID: 7
Piping Category: J
Piping Description: Pressurized piping system

Tank ID: 7
Piping Category: K
Piping Description: Dispenser liners

Tank ID: 8
Piping Category: C
Piping Description: Fiberglass

Tank ID: 8
Piping Category: F
Piping Description: Double wall

Tank ID: 8
Piping Category: J
Piping Description: Pressurized piping system

Tank ID: 8
Piping Category: K
Piping Description: Dispenser liners

Monitoring:
Tank ID: 7
Petro Monitoring Category: 1
Monitoring Description: Continuous electronic sensing

Tank ID: 7
Petro Monitoring Category: H
Monitoring Description: Mechanical line leak detector

Tank ID: 7
Petro Monitoring Category: K
Monitoring Description: Monitor dbl wall pipe space

DRAFT

PLANT CITY FOODMART (Continued) **U001354289**

Tank ID: 7
Petro Monitoring Category: 3
Monitoring Description: Electronic monitor pipe sumps

Tank ID: 7
Petro Monitoring Category: 4
Monitoring Description: Visual inspect dispenser liners

Tank ID: 7
Petro Monitoring Category: F
Monitoring Description: Monitor dbl wall tank space

Tank ID: 8
Petro Monitoring Category: 1
Monitoring Description: Continuous electronic sensing

Tank ID: 8
Petro Monitoring Category: H
Monitoring Description: Mechanical line leak detector

Tank ID: 8
Petro Monitoring Category: K
Monitoring Description: Monitor dbl wall pipe space

Tank ID: 8
Petro Monitoring Category: 3
Monitoring Description: Electronic monitor pipe sumps

Tank ID: 8
Petro Monitoring Category: 4
Monitoring Description: Visual inspect dispenser liners

Tank ID: 8
Petro Monitoring Category: F
Monitoring Description: Monitor dbl wall tank space

Tank ID: 2
Tank Capacity: 3000
Tank Location: UNDERGROUND
Tank Status: B-Removed from Site
Status Date: 10/01/1998
Install Date: 8/1/1983
Substance: B
Content Description: Unleaded Gas
Vessel Indicator: TANK
DEP Contractor: P

Owner:
Owner ID: 71958
Owner Name: M AND M PLANTCITY INC
Owner Address: 3501W BAKER STREET
Owner Address 2: Not reported
Owner City,State,Zip: PLANT CITY, FL 33563
Owner Contact: MUKTAPATEL
Owner Phone: 8133593363

DRAFT

PLANT CITY FOODMART (Continued) **U001354289**

Construction:

Tank ID:	7
Construction Category:	F
Construction Description:	Fiberglass clad steel
Tank ID:	7
Construction Category:	M
Construction Description:	Spill containment bucket
Tank ID:	7
Construction Category:	N
Construction Description:	Flow shut-Off
Tank ID:	7
Construction Category:	O
Construction Description:	Tight fill
Tank ID:	7
Construction Category:	P
Construction Description:	Level gauges/alarms
Tank ID:	7
Construction Category:	R
Construction Description:	Double wall - tank jacket
Tank ID:	7
Construction Category:	L
Construction Description:	Compartmented
Tank ID:	8
Construction Category:	F
Construction Description:	Fiberglass clad steel
Tank ID:	8
Construction Category:	N
Construction Description:	Flow shut-Off
Tank ID:	8
Construction Category:	M
Construction Description:	Spill containment bucket
Tank ID:	8
Construction Category:	O
Construction Description:	Tight fill
Tank ID:	8
Construction Category:	P
Construction Description:	Level gauges/alarms
Tank ID:	8
Construction Category:	R
Construction Description:	Double wall - tank jacket
Tank ID:	8
Construction Category:	L
Construction Description:	Compartmented

DRAFT

PLANT CITY FOODMART (Continued) **U001354289**

Piping:

Tank ID:	7
Piping Category:	C
Piping Description:	Fiberglass
Tank ID:	7
Piping Category:	F
Piping Description:	Double wall
Tank ID:	7
Piping Category:	J
Piping Description:	Pressurized piping system
Tank ID:	7
Piping Category:	K
Piping Description:	Dispenser liners
Tank ID:	8
Piping Category:	C
Piping Description:	Fiberglass
Tank ID:	8
Piping Category:	F
Piping Description:	Double wall
Tank ID:	8
Piping Category:	J
Piping Description:	Pressurized piping system
Tank ID:	8
Piping Category:	K
Piping Description:	Dispenser liners

Monitoring:

Tank ID:	7
Petro Monitoring Category:	1
Monitoring Description:	Continuous electronic sensing
Tank ID:	7
Petro Monitoring Category:	H
Monitoring Description:	Mechanical line leak detector
Tank ID:	7
Petro Monitoring Category:	K
Monitoring Description:	Monitor dbl wall pipe space
Tank ID:	7
Petro Monitoring Category:	3
Monitoring Description:	Electronic monitor pipe sumps
Tank ID:	7
Petro Monitoring Category:	4
Monitoring Description:	Visual inspect dispenser liners
Tank ID:	7
Petro Monitoring Category:	F

DRAFT

PLANT CITY FOODMART (Continued) **U001354289**

Monitoring Description: Monitor dbl wall tank space

Tank ID: 8
Petro Monitoring Category: 1
Monitoring Description: Continuous electronic sensing

Tank ID: 8
Petro Monitoring Category: H
Monitoring Description: Mechanical line leak detector

Tank ID: 8
Petro Monitoring Category: K
Monitoring Description: Monitor dbl wall pipe space

Tank ID: 8
Petro Monitoring Category: 3
Monitoring Description: Electronic monitor pipe sumps

Tank ID: 8
Petro Monitoring Category: 4
Monitoring Description: Visual inspect dispenser liners

Tank ID: 8
Petro Monitoring Category: F
Monitoring Description: Monitor dbl wall tank space

Tank ID: 3
Tank Capacity: 3000
Tank Location: UNDERGROUND
Tank Status: B-Removed from Site
Status Date: 10/01/1998
Install Date: 8/1/1983
Substance: B
Content Description: Unleaded Gas
Vessel Indicator: TANK
DEP Contractor: P

Owner:
Owner ID: 71958
Owner Name: M AND M PLANTCITY INC
Owner Address: 3501W BAKER STREET
Owner Address 2: Not reported
Owner City,State,Zip: PLANT CITY, FL 33563
Owner Contact: MUKTAPATEL
Owner Phone: 8133593363

Construction:
Tank ID: 7
Construction Category: F
Construction Description: Fiberglass clad steel

Tank ID: 7
Construction Category: M
Construction Description: Spill containment bucket

Tank ID: 7

DRAFT

PLANT CITY FOODMART (Continued) **U001354289**

Construction Category: N
Construction Description: Flow shut-Off

Tank ID: 7
Construction Category: O
Construction Description: Tight fill

Tank ID: 7
Construction Category: P
Construction Description: Level gauges/alarms

Tank ID: 7
Construction Category: R
Construction Description: Double wall - tank jacket

Tank ID: 7
Construction Category: L
Construction Description: Compartmented

Tank ID: 8
Construction Category: F
Construction Description: Fiberglass clad steel

Tank ID: 8
Construction Category: N
Construction Description: Flow shut-Off

Tank ID: 8
Construction Category: M
Construction Description: Spill containment bucket

Tank ID: 8
Construction Category: O
Construction Description: Tight fill

Tank ID: 8
Construction Category: P
Construction Description: Level gauges/alarms

Tank ID: 8
Construction Category: R
Construction Description: Double wall - tank jacket

Tank ID: 8
Construction Category: L
Construction Description: Compartmented

Piping:
Tank ID: 7
Piping Category: C
Piping Description: Fiberglass

Tank ID: 7
Piping Category: F
Piping Description: Double wall

Tank ID: 7

DRAFT

PLANT CITY FOODMART (Continued) **U001354289**

Piping Category: J
Piping Description: Pressurized piping system

Tank ID: 7
Piping Category: K
Piping Description: Dispenser liners

Tank ID: 8
Piping Category: C
Piping Description: Fiberglass

Tank ID: 8
Piping Category: F
Piping Description: Double wall

Tank ID: 8
Piping Category: J
Piping Description: Pressurized piping system

Tank ID: 8
Piping Category: K
Piping Description: Dispenser liners

Monitoring:
Tank ID: 7
Petro Monitoring Category: 1
Monitoring Description: Continuous electronic sensing

Tank ID: 7
Petro Monitoring Category: H
Monitoring Description: Mechanical line leak detector

Tank ID: 7
Petro Monitoring Category: K
Monitoring Description: Monitor dbl wall pipe space

Tank ID: 7
Petro Monitoring Category: 3
Monitoring Description: Electronic monitor pipe sumps

Tank ID: 7
Petro Monitoring Category: 4
Monitoring Description: Visual inspect dispenser liners

Tank ID: 7
Petro Monitoring Category: F
Monitoring Description: Monitor dbl wall tank space

Tank ID: 8
Petro Monitoring Category: 1
Monitoring Description: Continuous electronic sensing

Tank ID: 8
Petro Monitoring Category: H
Monitoring Description: Mechanical line leak detector

Tank ID: 8

DRAFT

PLANT CITY FOODMART (Continued) **U001354289**

Petro Monitoring Category: K
Monitoring Description: Monitor dbl wall pipe space

Tank ID: 8
Petro Monitoring Category: 3
Monitoring Description: Electronic monitor pipe sumps

Tank ID: 8
Petro Monitoring Category: 4
Monitoring Description: Visual inspect dispenser liners

Tank ID: 8
Petro Monitoring Category: F
Monitoring Description: Monitor dbl wall tank space

Tank ID: 4
Tank Capacity: 3000
Tank Location: UNDERGROUND
Tank Status: B-Removed from Site
Status Date: 10/01/1998
Install Date: 8/1/1983
Substance: B
Content Description: Unleaded Gas
Vessel Indicator: TANK
DEP Contractor: P

Owner:
Owner ID: 71958
Owner Name: M AND M PLANTCITY INC
Owner Address: 3501W BAKER STREET
Owner Address 2: Not reported
Owner City,State,Zip: PLANT CITY, FL 33563
Owner Contact: MUKTAPATEL
Owner Phone: 8133593363

Construction:
Tank ID: 7
Construction Category: F
Construction Description: Fiberglass clad steel

Tank ID: 7
Construction Category: M
Construction Description: Spill containment bucket

Tank ID: 7
Construction Category: N
Construction Description: Flow shut-Off

Tank ID: 7
Construction Category: O
Construction Description: Tight fill

Tank ID: 7
Construction Category: P
Construction Description: Level gauges/alarms

DRAFT

PLANT CITY FOODMART (Continued) **U001354289**

Tank ID: 7
Construction Category: R
Construction Description: Double wall - tank jacket

Tank ID: 7
Construction Category: L
Construction Description: Compartmented

Tank ID: 8
Construction Category: F
Construction Description: Fiberglass clad steel

Tank ID: 8
Construction Category: N
Construction Description: Flow shut-Off

Tank ID: 8
Construction Category: M
Construction Description: Spill containment bucket

Tank ID: 8
Construction Category: O
Construction Description: Tight fill

Tank ID: 8
Construction Category: P
Construction Description: Level gauges/alarms

Tank ID: 8
Construction Category: R
Construction Description: Double wall - tank jacket

Tank ID: 8
Construction Category: L
Construction Description: Compartmented

Piping:
Tank ID: 7
Piping Category: C
Piping Description: Fiberglass

Tank ID: 7
Piping Category: F
Piping Description: Double wall

Tank ID: 7
Piping Category: J
Piping Description: Pressurized piping system

Tank ID: 7
Piping Category: K
Piping Description: Dispenser liners

Tank ID: 8
Piping Category: C
Piping Description: Fiberglass

DRAFT

PLANT CITY FOODMART (Continued) **U001354289**

Tank ID: 8
Piping Category: F
Piping Description: Double wall

Tank ID: 8
Piping Category: J
Piping Description: Pressurized piping system

Tank ID: 8
Piping Category: K
Piping Description: Dispenser liners

Monitoring:
Tank ID: 7
Petro Monitoring Category: 1
Monitoring Description: Continuous electronic sensing

Tank ID: 7
Petro Monitoring Category: H
Monitoring Description: Mechanical line leak detector

Tank ID: 7
Petro Monitoring Category: K
Monitoring Description: Monitor dbl wall pipe space

Tank ID: 7
Petro Monitoring Category: 3
Monitoring Description: Electronic monitor pipe sumps

Tank ID: 7
Petro Monitoring Category: 4
Monitoring Description: Visual inspect dispenser liners

Tank ID: 7
Petro Monitoring Category: F
Monitoring Description: Monitor dbl wall tank space

Tank ID: 8
Petro Monitoring Category: 1
Monitoring Description: Continuous electronic sensing

Tank ID: 8
Petro Monitoring Category: H
Monitoring Description: Mechanical line leak detector

Tank ID: 8
Petro Monitoring Category: K
Monitoring Description: Monitor dbl wall pipe space

Tank ID: 8
Petro Monitoring Category: 3
Monitoring Description: Electronic monitor pipe sumps

Tank ID: 8
Petro Monitoring Category: 4
Monitoring Description: Visual inspect dispenser liners

DRAFT

PLANT CITY FOODMART (Continued) **U001354289**

Tank ID: 8
Petro Monitoring Category: F
Monitoring Description: Monitor dbl wall tank space

Tank ID: 5
Tank Capacity: 3000
Tank Location: UNDERGROUND
Tank Status: B-Removed from Site
Status Date: 10/01/1998
Install Date: 8/1/1983
Substance: B
Content Description: Unleaded Gas
Vessel Indicator: TANK
DEP Contractor: P

Owner:
Owner ID: 71958
Owner Name: M AND M PLANTCITY INC
Owner Address: 3501W BAKER STREET
Owner Address 2: Not reported
Owner City,State,Zip: PLANT CITY, FL 33563
Owner Contact: MUKTAPATEL
Owner Phone: 8133593363

Construction:
Tank ID: 7
Construction Category: F
Construction Description: Fiberglass clad steel

Tank ID: 7
Construction Category: M
Construction Description: Spill containment bucket

Tank ID: 7
Construction Category: N
Construction Description: Flow shut-Off

Tank ID: 7
Construction Category: O
Construction Description: Tight fill

Tank ID: 7
Construction Category: P
Construction Description: Level gauges/alarms

Tank ID: 7
Construction Category: R
Construction Description: Double wall - tank jacket

Tank ID: 7
Construction Category: L
Construction Description: Compartmented

Tank ID: 8
Construction Category: F
Construction Description: Fiberglass clad steel

DRAFT

PLANT CITY FOODMART (Continued) **U001354289**

Tank ID: 8
Construction Category: N
Construction Description: Flow shut-Off

Tank ID: 8
Construction Category: M
Construction Description: Spill containment bucket

Tank ID: 8
Construction Category: O
Construction Description: Tight fill

Tank ID: 8
Construction Category: P
Construction Description: Level gauges/alarms

Tank ID: 8
Construction Category: R
Construction Description: Double wall - tank jacket

Tank ID: 8
Construction Category: L
Construction Description: Compartmented

Piping:
Tank ID: 7
Piping Category: C
Piping Description: Fiberglass

Tank ID: 7
Piping Category: F
Piping Description: Double wall

Tank ID: 7
Piping Category: J
Piping Description: Pressurized piping system

Tank ID: 7
Piping Category: K
Piping Description: Dispenser liners

Tank ID: 8
Piping Category: C
Piping Description: Fiberglass

Tank ID: 8
Piping Category: F
Piping Description: Double wall

Tank ID: 8
Piping Category: J
Piping Description: Pressurized piping system

Tank ID: 8
Piping Category: K
Piping Description: Dispenser liners

DRAFT

PLANT CITY FOODMART (Continued) **U001354289**

Monitoring:

Tank ID:	7
Petro Monitoring Category:	1
Monitoring Description:	Continuous electronic sensing
Tank ID:	7
Petro Monitoring Category:	H
Monitoring Description:	Mechanical line leak detector
Tank ID:	7
Petro Monitoring Category:	K
Monitoring Description:	Monitor dbl wall pipe space
Tank ID:	7
Petro Monitoring Category:	3
Monitoring Description:	Electronic monitor pipe sumps
Tank ID:	7
Petro Monitoring Category:	4
Monitoring Description:	Visual inspect dispenser liners
Tank ID:	7
Petro Monitoring Category:	F
Monitoring Description:	Monitor dbl wall tank space
Tank ID:	8
Petro Monitoring Category:	1
Monitoring Description:	Continuous electronic sensing
Tank ID:	8
Petro Monitoring Category:	H
Monitoring Description:	Mechanical line leak detector
Tank ID:	8
Petro Monitoring Category:	K
Monitoring Description:	Monitor dbl wall pipe space
Tank ID:	8
Petro Monitoring Category:	3
Monitoring Description:	Electronic monitor pipe sumps
Tank ID:	8
Petro Monitoring Category:	4
Monitoring Description:	Visual inspect dispenser liners
Tank ID:	8
Petro Monitoring Category:	F
Monitoring Description:	Monitor dbl wall tank space

Tank ID:	6
Tank Capacity:	15000
Tank Location:	UNDERGROUND
Tank Status:	B-Removed from Site
Status Date:	07/29/2013
Install Date:	10/1/1998
Substance:	B

DRAFT

PLANT CITY FOODMART (Continued) **U001354289**

Content Description: Unleaded Gas
Vessel Indicator: TANK
DEP Contractor: P

Owner:
Owner ID: 71958
Owner Name: M AND M PLANTCITY INC
Owner Address: 3501W BAKER STREET
Owner Address 2: Not reported
Owner City,State,Zip: PLANT CITY, FL 33563
Owner Contact: MUKTAPATEL
Owner Phone: 8133593363

Construction:
Tank ID: 7
Construction Category: F
Construction Description: Fiberglass clad steel

Tank ID: 7
Construction Category: M
Construction Description: Spill containment bucket

Tank ID: 7
Construction Category: N
Construction Description: Flow shut-Off

Tank ID: 7
Construction Category: O
Construction Description: Tight fill

Tank ID: 7
Construction Category: P
Construction Description: Level gauges/alarms

Tank ID: 7
Construction Category: R
Construction Description: Double wall - tank jacket

Tank ID: 7
Construction Category: L
Construction Description: Compartmented

Tank ID: 8
Construction Category: F
Construction Description: Fiberglass clad steel

Tank ID: 8
Construction Category: N
Construction Description: Flow shut-Off

Tank ID: 8
Construction Category: M
Construction Description: Spill containment bucket

Tank ID: 8
Construction Category: O
Construction Description: Tight fill

DRAFT

PLANT CITY FOODMART (Continued) **U001354289**

Tank ID: 8
Construction Category: P
Construction Description: Level gauges/alarms

Tank ID: 8
Construction Category: R
Construction Description: Double wall - tank jacket

Tank ID: 8
Construction Category: L
Construction Description: Compartmented

Piping:
Tank ID: 7
Piping Category: C
Piping Description: Fiberglass

Tank ID: 7
Piping Category: F
Piping Description: Double wall

Tank ID: 7
Piping Category: J
Piping Description: Pressurized piping system

Tank ID: 7
Piping Category: K
Piping Description: Dispenser liners

Tank ID: 8
Piping Category: C
Piping Description: Fiberglass

Tank ID: 8
Piping Category: F
Piping Description: Double wall

Tank ID: 8
Piping Category: J
Piping Description: Pressurized piping system

Tank ID: 8
Piping Category: K
Piping Description: Dispenser liners

Monitoring:
Tank ID: 7
Petro Monitoring Category: 1
Monitoring Description: Continuous electronic sensing

Tank ID: 7
Petro Monitoring Category: H
Monitoring Description: Mechanical line leak detector

Tank ID: 7
Petro Monitoring Category: K

DRAFT

PLANT CITY FOODMART (Continued) **U001354289**

Monitoring Description: Monitor dbl wall pipe space

Tank ID: 7
Petro Monitoring Category: 3
Monitoring Description: Electronic monitor pipe sumps

Tank ID: 7
Petro Monitoring Category: 4
Monitoring Description: Visual inspect dispenser liners

Tank ID: 7
Petro Monitoring Category: F
Monitoring Description: Monitor dbl wall tank space

Tank ID: 8
Petro Monitoring Category: 1
Monitoring Description: Continuous electronic sensing

Tank ID: 8
Petro Monitoring Category: H
Monitoring Description: Mechanical line leak detector

Tank ID: 8
Petro Monitoring Category: K
Monitoring Description: Monitor dbl wall pipe space

Tank ID: 8
Petro Monitoring Category: 3
Monitoring Description: Electronic monitor pipe sumps

Tank ID: 8
Petro Monitoring Category: 4
Monitoring Description: Visual inspect dispenser liners

Tank ID: 8
Petro Monitoring Category: F
Monitoring Description: Monitor dbl wall tank space

Tank ID: 7
Tank Capacity: 20000
Tank Location: UNDERGROUND
Tank Status: U-In Service
Status Date: 04/01/2013
Install Date: 4/1/2013
Substance: B
Content Description: Unleaded Gas
Vessel Indicator: TANK
DEP Contractor: P

Owner:
Owner ID: 71958
Owner Name: M AND M PLANTCITY INC
Owner Address: 3501W BAKER STREET
Owner Address 2: Not reported
Owner City,State,Zip: PLANT CITY, FL 33563
Owner Contact: MUKTAPATEL
Owner Phone: 8133593363

DRAFT

PLANT CITY FOODMART (Continued) **U001354289**

Construction:

Tank ID:	7
Construction Category:	F
Construction Description:	Fiberglass clad steel
Tank ID:	7
Construction Category:	M
Construction Description:	Spill containment bucket
Tank ID:	7
Construction Category:	N
Construction Description:	Flow shut-Off
Tank ID:	7
Construction Category:	O
Construction Description:	Tight fill
Tank ID:	7
Construction Category:	P
Construction Description:	Level gauges/alarms
Tank ID:	7
Construction Category:	R
Construction Description:	Double wall - tank jacket
Tank ID:	7
Construction Category:	L
Construction Description:	Compartmented
Tank ID:	8
Construction Category:	F
Construction Description:	Fiberglass clad steel
Tank ID:	8
Construction Category:	N
Construction Description:	Flow shut-Off
Tank ID:	8
Construction Category:	M
Construction Description:	Spill containment bucket
Tank ID:	8
Construction Category:	O
Construction Description:	Tight fill
Tank ID:	8
Construction Category:	P
Construction Description:	Level gauges/alarms
Tank ID:	8
Construction Category:	R
Construction Description:	Double wall - tank jacket
Tank ID:	8
Construction Category:	L
Construction Description:	Compartmented

DRAFT

PLANT CITY FOODMART (Continued) **U001354289**

Piping:

Tank ID:	7
Piping Category:	C
Piping Description:	Fiberglass
Tank ID:	7
Piping Category:	F
Piping Description:	Double wall
Tank ID:	7
Piping Category:	J
Piping Description:	Pressurized piping system
Tank ID:	7
Piping Category:	K
Piping Description:	Dispenser liners
Tank ID:	8
Piping Category:	C
Piping Description:	Fiberglass
Tank ID:	8
Piping Category:	F
Piping Description:	Double wall
Tank ID:	8
Piping Category:	J
Piping Description:	Pressurized piping system
Tank ID:	8
Piping Category:	K
Piping Description:	Dispenser liners

Monitoring:

Tank ID:	7
Petro Monitoring Category:	1
Monitoring Description:	Continuous electronic sensing
Tank ID:	7
Petro Monitoring Category:	H
Monitoring Description:	Mechanical line leak detector
Tank ID:	7
Petro Monitoring Category:	K
Monitoring Description:	Monitor dbl wall pipe space
Tank ID:	7
Petro Monitoring Category:	3
Monitoring Description:	Electronic monitor pipe sumps
Tank ID:	7
Petro Monitoring Category:	4
Monitoring Description:	Visual inspect dispenser liners
Tank ID:	7
Petro Monitoring Category:	F

DRAFT

PLANT CITY FOODMART (Continued) **U001354289**

Monitoring Description: Monitor dbl wall tank space

Tank ID: 8
Petro Monitoring Category: 1
Monitoring Description: Continuous electronic sensing

Tank ID: 8
Petro Monitoring Category: H
Monitoring Description: Mechanical line leak detector

Tank ID: 8
Petro Monitoring Category: K
Monitoring Description: Monitor dbl wall pipe space

Tank ID: 8
Petro Monitoring Category: 3
Monitoring Description: Electronic monitor pipe sumps

Tank ID: 8
Petro Monitoring Category: 4
Monitoring Description: Visual inspect dispenser liners

Tank ID: 8
Petro Monitoring Category: F
Monitoring Description: Monitor dbl wall tank space

Tank ID: 8
Tank Capacity: 8000
Tank Location: UNDERGROUND
Tank Status: U-In Service
Status Date: 04/01/2013
Install Date: 4/1/2013
Substance: B
Content Description: Unleaded Gas
Vessel Indicator: TANK
DEP Contractor: P

Owner:
Owner ID: 71958
Owner Name: M AND M PLANTCITY INC
Owner Address: 3501W BAKER STREET
Owner Address 2: Not reported
Owner City,State,Zip: PLANT CITY, FL 33563
Owner Contact: MUKTAPATEL
Owner Phone: 8133593363

Construction:
Tank ID: 7
Construction Category: F
Construction Description: Fiberglass clad steel

Tank ID: 7
Construction Category: M
Construction Description: Spill containment bucket

Tank ID: 7

DRAFT

PLANT CITY FOODMART (Continued) **U001354289**

Construction Category: N
Construction Description: Flow shut-Off

Tank ID: 7
Construction Category: O
Construction Description: Tight fill

Tank ID: 7
Construction Category: P
Construction Description: Level gauges/alarms

Tank ID: 7
Construction Category: R
Construction Description: Double wall - tank jacket

Tank ID: 7
Construction Category: L
Construction Description: Compartmented

Tank ID: 8
Construction Category: F
Construction Description: Fiberglass clad steel

Tank ID: 8
Construction Category: N
Construction Description: Flow shut-Off

Tank ID: 8
Construction Category: M
Construction Description: Spill containment bucket

Tank ID: 8
Construction Category: O
Construction Description: Tight fill

Tank ID: 8
Construction Category: P
Construction Description: Level gauges/alarms

Tank ID: 8
Construction Category: R
Construction Description: Double wall - tank jacket

Tank ID: 8
Construction Category: L
Construction Description: Compartmented

Piping:
Tank ID: 7
Piping Category: C
Piping Description: Fiberglass

Tank ID: 7
Piping Category: F
Piping Description: Double wall

Tank ID: 7

DRAFT

PLANT CITY FOODMART (Continued) **U001354289**

Piping Category: J
Piping Description: Pressurized piping system

Tank ID: 7
Piping Category: K
Piping Description: Dispenser liners

Tank ID: 8
Piping Category: C
Piping Description: Fiberglass

Tank ID: 8
Piping Category: F
Piping Description: Double wall

Tank ID: 8
Piping Category: J
Piping Description: Pressurized piping system

Tank ID: 8
Piping Category: K
Piping Description: Dispenser liners

Monitoring:
Tank ID: 7
Petro Monitoring Category: 1
Monitoring Description: Continuous electronic sensing

Tank ID: 7
Petro Monitoring Category: H
Monitoring Description: Mechanical line leak detector

Tank ID: 7
Petro Monitoring Category: K
Monitoring Description: Monitor dbl wall pipe space

Tank ID: 7
Petro Monitoring Category: 3
Monitoring Description: Electronic monitor pipe sumps

Tank ID: 7
Petro Monitoring Category: 4
Monitoring Description: Visual inspect dispenser liners

Tank ID: 7
Petro Monitoring Category: F
Monitoring Description: Monitor dbl wall tank space

Tank ID: 8
Petro Monitoring Category: 1
Monitoring Description: Continuous electronic sensing

Tank ID: 8
Petro Monitoring Category: H
Monitoring Description: Mechanical line leak detector

Tank ID: 8

DRAFT

PLANT CITY FOODMART (Continued) **U001354289**

Petro Monitoring Category: K
Monitoring Description: Monitor dbl wall pipe space

Tank ID: 8
Petro Monitoring Category: 3
Monitoring Description: Electronic monitor pipe sumps

Tank ID: 8
Petro Monitoring Category: 4
Monitoring Description: Visual inspect dispenser liners

Tank ID: 8
Petro Monitoring Category: F
Monitoring Description: Monitor dbl wall tank space

DWM CONTAM:
Name: PLANT CITY FOODMART
Address: 3501 W BAKER ST
City,State,Zip: PLANT CITY, FL
Program Site Id: 8625046
Lat DD: 28
Lat MM: 1
Lat SS: 1
Long DD: 82
Long MM: 9
Long SS: 23
Office/ District: SWD
Program Area: PETROLEUM
Priority Score: Not reported
Datum: 0
Method: AGPS
Facility Status: CLOSED-STCM
Facility Type: Not reported
Score Effective Date: Not reported
Score When Ranked: Not reported
Rank: Not reported
Operator: Not reported
Phone: Not reported
Name Changed: Not reported
Addr Changed: Not reported
Related Party ID: Not reported
Primary RP Role: Not reported
RP Begin Date: Not reported
RP Name: Not reported
RP Address1: Not reported
RP Address2: Not reported
RP City: Not reported
RP State: Not reported
RP Zip5: Not reported
RP Zip4: Not reported
Contact: Not reported
RP Phone: Not reported
RP Extension: Not reported
Site Manager: Not reported

DRAFT

PLANT CITY FOODMART (Continued) **U001354289**

Name:	PLANT CITY FOODMART
Address:	3501 W BAKER ST
City,State,Zip:	PLANT CITY, FL
Program Site Id:	8625046
Lat DD:	28
Lat MM:	1
Lat SS:	1
Long DD:	82
Long MM:	9
Long SS:	23
Office/ District:	SWD
Program Area:	PETROLEUM
Priority Score:	Not reported
Datum:	0
Method:	AGPS
Facility Status:	CLOSED-STCM
Facility Type:	Not reported
Score Effective Date:	Not reported
Score When Ranked:	Not reported
Rank:	Not reported
Operator:	Not reported
Phone:	Not reported
Name Changed:	Not reported
Addr Changed:	Not reported
Related Party ID:	Not reported
Primary RP Role:	Not reported
RP Begin Date:	Not reported
RP Name:	Not reported
RP Address1:	Not reported
RP Address2:	Not reported
RP City:	Not reported
RP State:	Not reported
RP Zip5:	Not reported
RP Zip4:	Not reported
Contact:	Not reported
RP Phone:	Not reported
RP Extension:	Not reported
Site Manager:	Not reported

FL Financial Assurance 3:

Name:	PLANT CITY FOODMART
Address:	3501 W BAKER ST
City,State,Zip:	PLANT CITY, FL 33563
Region:	3
Facility ID:	8625046
Facility Phone:	8137520404
Facility Status:	OPEN
Facility Type:	A
Type Description:	Retail Station
DEP CO:	P
Finaincial Responsibility:	INSURANCE
Insurance Company:	ACE
Effective Date:	10/20/2015
Expire Date:	10/20/2016
Owner ID:	71958
Onwer Name:	M AND M PLANTCITY INC
Owner Address:	3501W BAKER STREET

DRAFT

PLANT CITY FOODMART (Continued) **U001354289**

Owner Address2:	Not reported
Owner City,St,Zip:	PLANT CITY, FL 33563
Contact:	MUKTAPATEL
Resp Party Phone:	8133593363

Name:	PLANT CITY FOODMART
Address:	3501 W BAKER ST
City,State,Zip:	PLANT CITY, FL 33563
Region:	3
Facility ID:	8625046
Facility Phone:	8137520404
Facility Status:	OPEN
Facility Type:	A
Type Description:	Retail Station
DEP CO:	P
Finaincial Responsibility:	INSURANCE
Insurance Company:	ACE
Effective Date:	11/20/2013
Expire Date:	11/20/2014
Owner ID:	71958
Onwer Name:	M AND M PLANTCITY INC
Owner Address:	3501W BAKER STREET
Owner Address2:	Not reported
Owner City,St,Zip:	PLANT CITY, FL 33563
Contact:	MUKTAPATEL
Resp Party Phone:	8133593363

Name:	PLANT CITY FOODMART
Address:	3501 W BAKER ST
City,State,Zip:	PLANT CITY, FL 33563
Region:	3
Facility ID:	8625046
Facility Phone:	8137520404
Facility Status:	OPEN
Facility Type:	A
Type Description:	Retail Station
DEP CO:	P
Finaincial Responsibility:	INSURANCE
Insurance Company:	ACE AMERICAN INSURANCE COMPANY
Effective Date:	10/17/2016
Expire Date:	10/17/2017
Owner ID:	71958
Onwer Name:	M AND M PLANTCITY INC
Owner Address:	3501W BAKER STREET
Owner Address2:	Not reported
Owner City,St,Zip:	PLANT CITY, FL 33563
Contact:	MUKTAPATEL
Resp Party Phone:	8133593363

Name:	PLANT CITY FOODMART
Address:	3501 W BAKER ST
City,State,Zip:	PLANT CITY, FL 33563
Region:	3
Facility ID:	8625046
Facility Phone:	8137520404
Facility Status:	OPEN
Facility Type:	A

DRAFT

PLANT CITY FOODMART (Continued) **U001354289**

Type Description:	Retail Station
DEP CO:	P
Finaincial Responsibility:	INSURANCE
Insurance Company:	ACE AMERICAN INSURANCE COMPANY
Effective Date:	10/17/2017
Expire Date:	10/17/2018
Owner ID:	71958
Onwer Name:	M AND M PLANTCITY INC
Owner Address:	3501W BAKER STREET
Owner Address2:	Not reported
Owner City,St,Zip:	PLANT CITY, FL 33563
Contact:	MUKTAPATEL
Resp Party Phone:	8133593363

Name:	PLANT CITY FOODMART
Address:	3501 W BAKER ST
City,State,Zip:	PLANT CITY, FL 33563
Region:	3
Facility ID:	8625046
Facility Phone:	8137520404
Facility Status:	OPEN
Facility Type:	A
Type Description:	Retail Station
DEP CO:	P
Finaincial Responsibility:	INSURANCE
Insurance Company:	ACE AMERICAN INSURANCE COMPANY
Effective Date:	10/17/2018
Expire Date:	10/17/2019
Owner ID:	71958
Onwer Name:	M AND M PLANTCITY INC
Owner Address:	3501W BAKER STREET
Owner Address2:	Not reported
Owner City,St,Zip:	PLANT CITY, FL 33563
Contact:	MUKTAPATEL
Resp Party Phone:	8133593363

Name:	PLANT CITY FOODMART
Address:	3501 W BAKER ST
City,State,Zip:	PLANT CITY, FL 33563
Region:	3
Facility ID:	8625046
Facility Phone:	8137520404
Facility Status:	OPEN
Facility Type:	A
Type Description:	Retail Station
DEP CO:	P
Finaincial Responsibility:	INSURANCE
Insurance Company:	ACE AMERICAN INSURANCE COMPANY
Effective Date:	10/17/2019
Expire Date:	10/17/2020
Owner ID:	71958
Onwer Name:	M AND M PLANTCITY INC
Owner Address:	3501W BAKER STREET
Owner Address2:	Not reported
Owner City,St,Zip:	PLANT CITY, FL 33563
Contact:	MUKTAPATEL
Resp Party Phone:	8133593363

DRAFT

PLANT CITY FOODMART (Continued) **U001354289**

Name:	PLANT CITY FOODMART
Address:	3501 W BAKER ST
City,State,Zip:	PLANT CITY, FL 33563
Region:	3
Facility ID:	8625046
Facility Phone:	8137520404
Facility Status:	OPEN
Facility Type:	A
Type Description:	Retail Station
DEP CO:	P
Finaincial Responsibility:	INSURANCE
Insurance Company:	ACE AMERICAN INSURANCE COMPANY
Effective Date:	10/17/2020
Expire Date:	10/17/2021
Owner ID:	71958
Onwer Name:	M AND M PLANTCITY INC
Owner Address:	3501W BAKER STREET
Owner Address2:	Not reported
Owner City,St,Zip:	PLANT CITY, FL 33563
Contact:	MUKTAPATEL
Resp Party Phone:	8133593363

Name:	PLANT CITY FOODMART
Address:	3501 W BAKER ST
City,State,Zip:	PLANT CITY, FL 33563
Region:	3
Facility ID:	8625046
Facility Phone:	8137520404
Facility Status:	OPEN
Facility Type:	A
Type Description:	Retail Station
DEP CO:	P
Finaincial Responsibility:	INSURANCE
Insurance Company:	ACE AMERICAN INSURANCE COMPANY
Effective Date:	10/17/2021
Expire Date:	10/17/2022
Owner ID:	71958
Onwer Name:	M AND M PLANTCITY INC
Owner Address:	3501W BAKER STREET
Owner Address2:	Not reported
Owner City,St,Zip:	PLANT CITY, FL 33563
Contact:	MUKTAPATEL
Resp Party Phone:	8133593363

Name:	PLANT CITY FOODMART
Address:	3501 W BAKER ST
City,State,Zip:	PLANT CITY, FL 33563
Region:	3
Facility ID:	8625046
Facility Phone:	8137520404
Facility Status:	OPEN
Facility Type:	A
Type Description:	Retail Station
DEP CO:	P
Finaincial Responsibility:	INSURANCE
Insurance Company:	ACE AMERICAN INSURANCE COMPANY
Effective Date:	Not reported

DRAFT

PLANT CITY FOODMART (Continued) **U001354289**

Expire Date:	Not reported
Owner ID:	71958
Onwer Name:	M AND M PLANTCITY INC
Owner Address:	3501W BAKER STREET
Owner Address2:	Not reported
Owner City,St,Zip:	PLANT CITY, FL 33563
Contact:	MUKTAPATEL
Resp Party Phone:	8133593363

Name:	PLANT CITY FOODMART
Address:	3501 W BAKER ST
City,State,Zip:	PLANT CITY, FL 33563
Region:	3
Facility ID:	8625046
Facility Phone:	8137520404
Facility Status:	OPEN
Facility Type:	A
Type Description:	Retail Station
DEP CO:	P
Finaincial Responsibility:	INSURANCE
Insurance Company:	FPLIPA
Effective Date:	06/01/1990
Expire Date:	11/27/1991
Owner ID:	71958
Onwer Name:	M AND M PLANTCITY INC
Owner Address:	3501W BAKER STREET
Owner Address2:	Not reported
Owner City,St,Zip:	PLANT CITY, FL 33563
Contact:	MUKTAPATEL
Resp Party Phone:	8133593363

Name:	PLANT CITY FOODMART
Address:	3501 W BAKER ST
City,State,Zip:	PLANT CITY, FL 33563
Region:	3
Facility ID:	8625046
Facility Phone:	8137520404
Facility Status:	OPEN
Facility Type:	A
Type Description:	Retail Station
DEP CO:	P
Finaincial Responsibility:	INSURANCE
Insurance Company:	ZURICH-AMERICAN
Effective Date:	04/20/2010
Expire Date:	04/20/2011
Owner ID:	71958
Onwer Name:	M AND M PLANTCITY INC
Owner Address:	3501W BAKER STREET
Owner Address2:	Not reported
Owner City,St,Zip:	PLANT CITY, FL 33563
Contact:	MUKTAPATEL
Resp Party Phone:	8133593363

Name:	PLANT CITY FOODMART
Address:	3501 W BAKER ST
City,State,Zip:	PLANT CITY, FL 33563
Region:	3

DRAFT

PLANT CITY FOODMART (Continued) **U001354289**

Facility ID: 8625046
Facility Phone: 8137520404
Facility Status: OPEN
Facility Type: A
Type Description: Retail Station
DEP CO: P
Finaincial Responsibility: INSURANCE
Insurance Company: ZURICH-AMERICAN
Effective Date: 08/01/2008
Expire Date: 09/04/2010
Owner ID: 71958
Onwer Name: M AND M PLANTCITY INC
Owner Address: 3501W BAKER STREET
Owner Address2: Not reported
Owner City,St,Zip: PLANT CITY, FL 33563
Contact: MUKTAPATEL
Resp Party Phone: 8133593363

Name: PLANT CITY FOODMART
Address: 3501 W BAKER ST
City,State,Zip: PLANT CITY, FL 33563
Region: 3
Facility ID: 8625046
Facility Phone: 8137520404
Facility Status: OPEN
Facility Type: A
Type Description: Retail Station
DEP CO: P
Finaincial Responsibility: INSURANCE
Insurance Company: ZURICH-AMERICAN
Effective Date: 12/02/2007
Expire Date: 12/02/2008
Owner ID: 71958
Onwer Name: M AND M PLANTCITY INC
Owner Address: 3501W BAKER STREET
Owner Address2: Not reported
Owner City,St,Zip: PLANT CITY, FL 33563
Contact: MUKTAPATEL
Resp Party Phone: 8133593363

Name: PLANT CITY FOODMART
Address: 3501 W BAKER ST
City,State,Zip: PLANT CITY, FL 33563
Region: 3
Facility ID: 8625046
Facility Phone: 8137520404
Facility Status: OPEN
Facility Type: A
Type Description: Retail Station
DEP CO: P
Finaincial Responsibility: INSURANCE
Insurance Company: ZURICH-AMERICAN
Effective Date: 12/02/2008
Expire Date: 12/02/2009
Owner ID: 71958
Onwer Name: M AND M PLANTCITY INC
Owner Address: 3501W BAKER STREET

DRAFT

PLANT CITY FOODMART (Continued) **U001354289**

Owner Address2: Not reported
Owner City,St,Zip: PLANT CITY, FL 33563
Contact: MUKTAPATEL
Resp Party Phone: 8133593363

AN250 **PATEL MAYUR** **EDR Hist Auto** **1021315364**
East **3501 W BAKER ST** **N/A**
1/2-1 **PLANT CITY, FL 33563**
0.824 mi.
4350 ft. **Site 9 of 11 in cluster AN**

Actual: EDR Hist Auto
130 ft.

Focus Map:
6

Year:	Name:	Type:
1974	HERBS STANDARD SERVICE STATION	Gasoline Service Stations
1975	HERBS STANDARD SERVICE STATION	Gasoline Service Stations
1976	HERBS STANDARD SERVICE STATION	Gasoline Service Stations
1977	HERBS STANDARD SERVICE STATION	Gasoline Service Stations
1999	PATEL MAYUR	Convenience Stores
2000	PATEL MAYUR	Convenience Stores
2001	PATEL MAYUR	Convenience Stores
2002	PATEL MAYUR	Convenience Stores
2003	PATEL MAYUR	Convenience Stores
2004	PATEL MAYUR	Convenience Stores
2005	PATEL MAYUR	Convenience Stores
2006	PATEL MAYUR	Convenience Stores
2007	PATEL MAYUR	Convenience Stores
2008	PATEL MAYUR	Convenience Stores
2009	PATEL MAYUR	Convenience Stores
2010	PATEL MAYUR	Convenience Stores
2011	PATEL MAYUR	Convenience Stores
2012	PATEL MAYUR	Convenience Stores
2013	PATEL MAYUR	Convenience Stores
2014	PATEL MAYUR	Convenience Stores

AQ251 **SHOP OK HARDWARE** **RGA LUST** **S115197144**
SSE **4109 W SR 574** **N/A**
1/2-1 **PLANT CITY, FL**
0.826 mi.
4361 ft. **Site 1 of 4 in cluster AQ**

Actual: RGA LUST:
114 ft.

Focus Map:
6

2001	SHOP OK HARDWARE	4109 W SR 574
2000	SHOP OK HARDWARE	4109 W SR 574
1999	SHOP OK HARDWARE	4109 W SR 574
1998	SHOP OK HARDWARE	4109 W SR 574

AQ252 **EL RINCON MEXICANO** **LUST** **U001354605**
SSE **4109 W SR 574** **UST** **N/A**
1/2-1 **PLANT CITY, FL 33567** **CLEANUP SITES**
0.826 mi. **DWM CONTAM**
4361 ft. **Site 2 of 4 in cluster AQ**

Actual:
114 ft.

Focus Map:
6

LUST:

Name:	EL RINCON MEXICANO
Address:	4109 W SR 574
City,State,Zip:	PLANT CITY, FL 33567
Region:	STATE
Facility Id:	8625385
Facility Status:	CLOSED
Facility Type:	A - Retail Station
Facility Phone:	(813)574-3448
Facility Cleanup Rank:	3014
District:	Southwest District
Lat/Long (dms):	28 0 32.3299999 / 82 9 52.8900000
Section:	36
Township:	28E
Range:	21E
Feature:	Not reported
Method:	UNVR
Datum:	0
Score:	46
Score Effective Date:	2012-09-25 00:00:00
Score When Ranked:	51
Operator:	UGENE SHIELDS
Name Update:	2002-02-14 00:00:00
Address Update:	Not reported

Discharge Cleanup Summary:

Discharge Date:	11/12/1987
PCT Discharge Combined:	Not reported
Cleanup Required:	R - CLEANUP REQUIRED
Discharge Cleanup Status:	RA - RA ONGOING
Disch Cleanup Status Date:	1/20/1994
Cleanup Work Status:	ACTIVE
Information Source:	E - EDI
Other Source Description:	Not reported
Eligibility Indicator:	E - ELIGIBLE
Site Manager:	MARTINO_B
Site Mgr End Date:	Not reported
Tank Office:	PCLP29 - HILLSBOROUGH ENVIRONMENTAL PROTECTION COMMISSION

Petroleum Cleanup Program Eligibility:

Facility ID:	8625385
Discharge Date:	11/12/1987
Pct Discharge Combined With:	Not reported
Cleanup Required:	R - CLEANUP REQUIRED
Discharge Cleanup Status:	RA - RA ONGOING
Disch Cleanup Status Date:	1/20/1994
Cleanup Work Status:	ACTIVE
Information Source:	E - EDI
Other Source Description:	Not reported
Application Received Date:	11/19/1987
Cleanup Program:	E - EARLY DETECTION INCENTIVE
Eligibility Status:	2/15/1993
Elig Status Date:	2/15/1993
Letter Of Intent Date:	4/20/1992

DRAFT

EL RINCON MEXICANO (Continued) **U001354605**

Redetermined:	No
Inspection Date:	1/12/1988
Site Manager:	MARTINO_B
Site Mgr End Date:	Not reported
Tank Office:	PCLP29 - HILLSBOROUGH ENVIRONMENTAL PROTECTION COMMISSION
Deductible Amount:	Not reported
Deductible Paid To Date:	0
Co-Pay Amount:	Not reported
Co-Pay Paid To Date:	0
Cap Amount:	0

Contaminated Media:

Discharge Date:	11/12/1987
Pct Discharge Combined With:	Not reported
Cleanup Required:	R - CLEANUP REQUIRED
Discharge Cleanup Status:	RA - RA ONGOING
Disch Cleanup Status Date:	1/20/1994
Cleanup Work Status:	ACTIVE
Information Source:	E - EDI
Other Source Description:	Not reported
Elig Indicator:	E - ELIGIBLE
Site Manager:	MARTINO_B
Site Mgr End Date:	Not reported
Tank Office:	PCLP29 - HILLSBOROUGH ENVIRONM
Contaminated Drinking Wells:	0
Contaminated Monitoring Well:	Yes
Contaminated Soil:	No
Contaminated Surface Water:	No
Contaminated Ground Water:	Yes
Pollutant:	P - Generic Gasoline
Pollutant Other Description:	Not reported
Gallons Discharged:	Not reported

Task Information:

District:	SWD
Facility ID:	8625385
Facility Status:	CLOSED
Facility Type:	A - Retail Station -
County:	HILLSBOROUGH
County ID:	29
Cleanup Eligibility Status:	E
Source Effective Date:	Not reported
Discharge Date:	11-12-1987
Cleanup Required:	R - CLEANUP REQUIRED
Discharge Cleanup Status:	RA - RA ONGOING
Disch Cleanup Status Date:	01-20-1994
SRC Action Type:	-
SRC Submit Date:	Not reported
SRC Review Date:	Not reported
SRC Completion Status:	-
SRC Issue Date:	Not reported
SRC Comment:	Not reported
Cleanup Work Status:	INACTIVE
Site Mgr:	GIONET_C
Site Mgr End Date:	Not reported
Tank Office:	PCLP29 - Hillsborough County
SR Task ID:	48936
SR Cleanup Responsible:	RP - RESPONSIBLE PARTY

DRAFT

EL RINCON MEXICANO (Continued) **U001354605**

SR Funding Eligibility Type:	-
SR Actual Cost:	Not reported
SR Completion Date:	08-30-1993
SR Payment Date:	Not reported
SR Oral Date:	Not reported
SR Written Date:	08-27-1993
SR Soil Removal:	Y
SR Free Product Removal:	N
SR Soil Tonnage Removed:	88
SR Soil Treatment:	Not reported
SR Other Treatment:	CONT SOILS
SR Alternate Proc Received Date:	Not reported
SR Alternate Procedure Status:	Not reported
SR Alternate Procedure Status Date:	Not reported
SR Alternate Procedure Comments:	Not reported
SA Task ID:	48937
SA Cleanup Responsible:	RP - RESPONSIBLE PARTY
SA Funding Eligibility Type:	-
SA Actual Cost:	Not reported
SA Completion Date:	06-12-1995
SA Payment Date:	Not reported
RAP Task ID:	69027
RAP Cleanup Responsible ID:	-
RAP Funding Eligibility Type:	-
RAP Actual Cost:	Not reported
RAP Completion Date:	Not reported
RAP Payment Date:	Not reported
RAP Last Order Approved:	Not reported
RA Task ID:	64798
RA Cleanup Responsible:	-
RA Funding Eligibility Type:	-
RA Years to Complete:	Not reported
RA Actual Cost:	Not reported

Click here for Florida Oculus:

UST:

Facility ID:	8625385
Name:	EL RINCON MEXICANO
Address:	4109 W SR 574
City,State,Zip:	PLANT CITY, FL 33567
Facility Phone:	8135743448
Facility Status:	CLOSED
Facility Type:	A
Type Description:	Retail Station
Depco:	P
Region:	STATE
Positioning Method:	UNVR
Latitude/Longitude:	28 0 28 / 82 10 1

UST:

Tank ID:	1
Tank Capacity:	10000
Tank Location:	UNDERGROUND
Tank Status:	B-Removed from Site
Status Date:	03/01/1994
Install Date:	4/1/1978

DRAFT

EL RINCON MEXICANO (Continued) **U001354605**

Substance:	A
Content Description:	Leaded Gas
Vessel Indicator:	TANK
DEP Contractor:	P
Tank ID:	2
Tank Capacity:	6000
Tank Location:	UNDERGROUND
Tank Status:	B-Removed from Site
Status Date:	03/01/1994
Install Date:	4/1/1978
Substance:	B
Content Description:	Unleaded Gas
Vessel Indicator:	TANK
DEP Contractor:	P

CLEANUP SITES:

Name:	EL RINCON MEXICANO
Address:	4109 W SR 574
City,State,Zip:	PLANT CITY, FL 33567
DEP Cleanup Site Key:	76695968
Source Database Name:	Storage Tank Contamination Monitoring
Source Database Id:	8625385
CPAC Program Area Id:	TK
CLLC Cleanup Category Key:	PETRO
RSC2 Remediation Status Key:	ACTIVE
Data Load Date:	08/10/2023
OC3 Office Id:	SWD
Physical Address Line 2:	Not reported
OIC Object Of Interest Id:	FACIL
PC2 Proximity Id:	APPRX
Calc Coordinates Accuracy Level Id:	4
CMC2 Coordinate Method Id:	Digital Aerial Photography With Ground Control
DC4 Datum Id:	High Accuracy Reference Network
VSC1 Verification Status:	REVIEWED
Collect Username:	ROSELLI_J
Collect Date:	07/07/2005
Collect Affiliation:	DEPARTMENT OF ENVIRONMENTAL PR
Map Source:	1999 doqs
Map Source Scale:	1900
Interpolation Scale:	Not reported
Verifier Username:	ROSELLI_J
Verifier Affiliation:	DEPARTMENT OF ENVIRONMENTAL PR
Verification Date:	07/07/2005
Verified Coordinate Method Id:	Digital Aerial Photography With Ground Control
Source Database Name Code:	STCM
CMC2 Coordinate Method ID Code:	DPHO
DC4 Datum ID Code:	HARN
Verified Coordinate Method ID Code:	DPHO
Comments:	Not reported
Latitude/Longitude (deg/min/sec):	28 0 / 82 9

DWM CONTAM:

Name:	EL RINCON MEXICANO
Address:	4109 W SR 574

DRAFT

EL RINCON MEXICANO (Continued) **U001354605**

City,State,Zip:	PLANT CITY, FL 33567
Program Site Id:	8625385
Lat DD:	28
Lat MM:	0
Lat SS:	28
Long DD:	82
Long MM:	10
Long SS:	1
Office/ District:	SWD
Program Area:	PETROLEUM
Priority Score:	Not reported
Datum:	0
Method:	UNVR
Facility Status:	OPEN-STCM
Facility Type:	A - Retail Station
Score Effective Date:	2012-09-25 00:00:00
Score When Ranked:	51
Rank:	3014
Operator:	Not reported
Phone:	Not reported
Name Changed:	Not reported
Addr Changed:	Not reported
Related Party ID:	79433
Primary RP Role:	PROPERTY OWNER
RP Begin Date:	11/6/2019
RP Name:	LETICIA R. ASTELLO & SARAH MICHELLE VILLANEUVA
RP Address1:	503 N WILDER RD
RP Address2:	ATTN: STORAGE TANK REGIS
RP City:	PLANT CITY
RP State:	FL
RP Zip5:	Not reported
RP Zip4:	33566
Contact:	Not reported
RP Phone:	(813)763-9668
RP Extension:	Not reported
Site Manager:	MARTINO_B

AQ253 **EL RINCON MEXICANO** **RGA LUST** **S115173345**
SSE **4109 W SR 574** **N/A**
1/2-1 **PLANT CITY, FL**
0.826 mi.
4361 ft. **Site 3 of 4 in cluster AQ**

Actual:
114 ft.

Focus Map:
6

RGA LUST:

2012	EL RINCON MEXICANO	4109 W SR 574
2011	EL RINCON MEXICANO	4109 W SR 574
2010	EL RINCON MEXICANO	4109 W SR 574
2009	EL RINCON MEXICANO	4109 W SR 574
2008	EL RINCON MEXICANO	4109 W SR 574
2007	EL RINCON MEXICANO	4109 W SR 574
2006	EL RINCON MEXICANO	4109 W SR 574
2005	EL RINCON MEXICANO	4109 W SR 574
2004	EL RINCON MEXICANO	4109 W SR 574
2003	EL RINCON MEXICANO	4109 W SR 574
2002	EL RINCON MEXICANO	4109 W SR 574

DRAFT

AQ254 **EL RINCON MEXICANO** **UST FINDER** **1028231739**
SSE **4109 W SR 574** **UST FINDER RELEASE** **N/A**
1/2-1 **PLANT CITY, FL 33567**
0.826 mi.
4361 ft. **Site 4 of 4 in cluster AQ**

Actual:
114 ft.

Focus Map:
6

UST FINDER:

Object ID:	721172
Facility ID:	FL8625385
Name:	EL RINCON MEXICANO
Address:	4109 W SR 574
City,State,Zip:	PLANT CITY, FL 33567
Address Match Type:	Not reported
Open USTs:	0
Closed USTs:	2
TOS USTs:	0
Population 1500ft:	471
Private Wells 1500ft:	66
Within 100yr Floodplain:	No
Land Use:	Developed, Medium Intensity
Within SPA:	No
SPA PWS Facility ID:	Not reported
SPA Water Type:	Not reported
SPA Facility Type:	Not reported
SPA HUC12:	Not reported
Within WHPA:	Yes
WHPA PWS Facility ID:	FL6295629_1456413878
WHPA Water Type:	GW - Ground water
WHPA Facility Type:	WL - Well
WHPA HUC12:	031002050301
Facility Status:	Closed UST(s)
Date of Last Inspection:	Not reported
EPA Region:	4
Tribe:	Not reported
Coordinate Source:	State
X Coord:	-82.166944444
Y Coord:	28.007777778
Latitude:	28.0077777777778
Longitude:	-82.1669444444445

UST FINDER:

Object ID:	253574
Facility ID:	FL8625385
Tank ID:	FL8625385-1
Tank Status:	Closed
Installation Date:	1978/04/01 16:00:00+00
Removal Date:	Not reported
Tank Capacity:	10000
Substances:	Leaded Gas
Tank Wall Type:	Not reported

Object ID:	253575
Facility ID:	FL8625385
Tank ID:	FL8625385-2
Tank Status:	Closed
Installation Date:	1978/04/01 16:00:00+00
Removal Date:	Not reported
Tank Capacity:	6000
Substances:	Unleaded Gas
Tank Wall Type:	Not reported

DRAFT

EL RINCON MEXICANO (Continued) **1028231739**

UST FINDER RELEASE:

Object ID:	104419
Facility ID:	FL8625385
Lust ID:	FL31549
Name:	EL RINCON MEXICANO
Address:	4109 W SR 574
City,State,Zip:	PLANT CITY, FL 0
Address Match Type:	Not reported
Reported Date:	1987/11/12 16:00:00+00
Status:	Open
Substance:	Not reported
Population within 1500ft:	713
Domestic Wells within 1500ft:	66
Land Use:	Developed, Medium Intensity
Within SPA:	No
SPA PWS Facility ID:	Not reported
SPA Water Type:	Not reported
SPA Facility Type:	Not reported
SPA HUC12:	Not reported
Within WHPA:	Yes
WHPA PWS Facility ID:	FL6295629_1456413878
WHPA Water Type:	GW - Ground water
WHPA Facility Type:	WL - Well
WHPA HUC12:	031002050301
Within 100yr Floodplain:	No
Tribe:	Not reported
EPA Region:	4
NFA Letter 1:	Not reported
NFA Letter 2:	Not reported
NFA Letter 3:	Not reported
NFA Letter 4:	Not reported
Closed With Residual Contaminate:	Not reported
Coordinate Source:	State
X Coord:	-82.16694
Y Coord:	28.00778
Latitude:	28.00778
Longitude:	-82.1669399999999

AR255 **LOETSCHER'S BODY SHOP** **NPDES** **S107804533**
SSE **4306 SR-574 WEST** **N/A**
1/2-1 **PLANT CITY, FL**
0.827 mi.
4364 ft. **Site 1 of 7 in cluster AR**

Actual:
128 ft.

Focus Map:
6

WASTEWATER:

Name:	LOETSCHER'S BODY SHOP
Address:	4306 SR-574 WEST
City,State,Zip:	PLANT CITY, FL
Facility ID:	FLR05F685
Facility Type:	Multi-Sector Stormwater GP
Status:	Active - Existing, permitted facility/site for which effluent, reclaimed water or wastewater residual discharge into the environment and/or monitoring is taking place.
District Office:	Not reported
NPDES Permitted Site:	Not reported
Environmental Interest:	Not reported
Owner Type:	Private

LOETSCHER'S BODY SHOP (Continued) **S107804533**

Permit Capacity:	Not reported
Party Name:	Larry Loetscher
Company Name:	-
RP Address:	10102 Loetscher Lane
RP Address 2:	-
RP City,Stat,Zip:	Not reported
Telephone:	8132408100
Email:	lpwood1995@gmail.com
Issue Date:	04/23/2012
Effective Date:	Not reported
Expiration Date:	04/22/2017
DOC Description:	Not reported
Latitude Degrees:	28
Latitude Minutes:	0
Latitude Seconds:	12
Longitude Degrees:	82
Longitude Minutes:	11
Longitude Seconds:	2
Treatment:	Not reported
Decode For Fstatus:	Active
Cell Phone:	-
Permit Type:	Not reported
Major Minor Discharge:	Not reported
Nature of Business:	Not reported

AR256 **YARBROUGH FAMILY HOLDINGS LLC (FKA LARRY LOETSCHER** **SWF/LF** **S113899390**
SSE **4306 STATE ROAD 574** **N/A**
1/2-1 **PLANT CITY, FL 33563**
0.827 mi.
4364 ft. **Site 2 of 7 in cluster AR**

Actual:
128 ft.

Focus Map:
6

SWF/LF:

Name:	YARBROUGH FAMILY HOLDINGS LLC (FKA LARRY LOETSCHER)
Address:	4306 STATE ROAD 574
City,State,Zip:	PLANT CITY, FL 33563
Facility ID:	96634
District:	SWD
Lat/Long:	:: / ::
Class Type:	595
Classification:	UNAUTHORIZED DISPOSAL/PROCESSING-COMPLAINT
Class Status:	COMPLAINT UNDER INVESTIGATION (L)
Section:	Not reported
Township:	Not reported
Range:	Not reported
Responsible Authority Name:	Not reported
Responsible Authority Address:	Not reported
Responsible Authority City,St,Zip:	Not reported
Responsible Authority Phone:	Not reported
EMail Address1:	Not reported
EMail Address2:	Not reported
Site Supervisor Name:	Not reported
Site Supervisor Addr:	Not reported
Site Supervisor City/State/Zip:	Not reported
Site Supervisor Telephone:	Not reported
Land Owner Name:	Not reported
Land Owner Address:	Not reported
Land Owner City/State/Zip:	Not reported
Land Owner Telephone:	Not reported

DRAFT

YARBROUGH FAMILY HOLDINGS LLC (FKA LARRY LOETSCHER) (Continued) **S113899390**

Click here for Florida Oculus:

Name:	YARBROUGH FAMILY HOLDINGS LLC (FKA LARRY LOETSCHER)
Address:	4306 STATE ROAD 574
City,State,Zip:	PLANT CITY, FL 33563
Facility ID:	96634
District:	SWD
Lat/Long:	:: / ::
Class Type:	754
Classification:	WASTE TIRE COLLECTOR
Class Status:	INACTIVE (I)
Section:	Not reported
Township:	Not reported
Range:	Not reported
Responsible Authority Name:	Not reported
Responsible Authority Address:	Not reported
Responsible Authority City,St,Zip:	Not reported
Responsible Authority Phone:	Not reported
EMail Address1:	Not reported
EMail Address2:	Not reported
Site Supervisor Name:	Not reported
Site Supervisor Addr:	Not reported
Site Supervisor City/State/Zip:	Not reported
Site Supervisor Telephone:	Not reported
Land Owner Name:	Not reported
Land Owner Address:	Not reported
Land Owner City/State/Zip:	Not reported
Land Owner Telephone:	Not reported

Click here for Florida Oculus:

AS257 **DANIELS AUTO SALES** **HAZ WASTE** **S130056848**
SE **4001 574 SR** **N/A**
1/2-1 **PLANT CITY, FL 33563**
0.828 mi.
4373 ft. **Site 1 of 2 in cluster AS**

Actual:
111 ft.

Focus Map:
6

HAZ WASTE:

Facility ID:	170918
Name:	DANIELS AUTO SALES
Address:	4001 574 SR
City,State,Zip:	PLANT CITY, FL 33563
County:	HILLSBOROUGH
Telephone:	(813)752-4200
Email:	Not reported
Status:	A - ACTIVE - WASTE GENERATOR
Generator Status:	N - NOT A HAZARDOUS WASTE GENERATOR
EPA ID:	Not reported
Other ID:	Not reported
Old Facility ID:	Not reported
SIC:	7549 - SERVICES - AUTOMOTIVE SERVICES, NEC
Verified:	V - VERIFICATION BY ON-SITE VISIT
Verified Date:	01/08/2010
Hazardous Waste LBS/YEAR:	0
Wastes:	5

258
North
1/2-1
0.829 mi.
4376 ft.

SHOESTRING GRAPHICS INC
5816 STAFFORD
PLANT CITY, FL 33565

HAZ WASTE **S130153741**
N/A

Actual:
100 ft.

Focus Map:
2

HAZ WASTE:

Facility ID:	49645
Name:	SHOESTRING GRAPHICS INC
Address:	5816 STAFFORD
City,State,Zip:	PLANT CITY, FL 33565
County:	HILLSBOROUGH
Telephone:	(813)272-5788
Email:	Not reported
Status:	O - OUT OF BUSINESS
Generator Status:	- Unverified Generator Status
EPA ID:	Not reported
Other ID:	Not reported
Old Facility ID:	2918302
SIC:	7389 - SERVICES - BUSINESS SERVICES, NEC
Verified:	P - VERIFICATION BY PHONE CALL
Verified Date:	12/31/2001
Hazardous Waste LBS/YEAR:	0
Wastes:	0

AN259
East
1/2-1
0.829 mi.
4376 ft.

BREEZE RV
3500 W BAKER ST
PLANT CITY, FL

Site 10 of 11 in cluster AN

NPDES **S129935271**
N/A

Actual:
130 ft.

Focus Map:
6

WASTEWATER:

Name:	BREEZE RV
Address:	3500 W BAKER ST
City,State,Zip:	PLANT CITY, FL
Facility ID:	FLR10VW13
Facility Type:	Construction Stormwater GP
Status:	Active - Existing, permitted facility/site for which effluent, reclaimed water or wastewater residual discharge into the environment and/or monitoring is taking place.
District Office:	TLST
NPDES Permitted Site:	Not reported
Environmental Interest:	Not reported
Owner Type:	Private
Permit Capacity:	Not reported
Party Name:	David Jones
Company Name:	Breeze RV LLC
RP Address:	3923 Applegate Cir
RP Address 2:	-
RP City,Stat,Zip:	Brandon, FL 33511 -
Telephone:	2564907375
Email:	david.jones@northtrailrv.com
Issue Date:	03/20/2023
Effective Date:	Not reported
Expiration Date:	03/19/2028
DOC Description:	Not reported
Latitude Degrees:	28
Latitude Minutes:	1
Latitude Seconds:	11.2
Longitude Degrees:	82

DRAFT

BREEZE RV (Continued) **S129935271**

Longitude Minutes:	9
Longitude Seconds:	31.22
Treatment:	Not reported
Decode For Fstatus:	Active
Cell Phone:	-
Permit Type:	Generic Permit
Major Minor Discharge:	Not reported
Nature of Business:	Not reported

AN260 **BREEZE RV** **FINDS 1027677894**
East **3500 W BAKER ST** **ECHO N/A**
1/2-1 **PLANT CITY, FL 33563**
0.829 mi.
4376 ft. **Site 11 of 11 in cluster AN**

Actual:
130 ft.

Focus Map:
6

FINDS:
Registry ID: 110071405016

Click Here for FRS Facility Detail Report:

Environmental Interest/Information System:
The National Pollutant Discharge Elimination System (NPDES) module of the Integrated Compliance Information System (ICIS). Under NPDES, all facilities that discharge pollutants from any point source into waters of the United States are required to obtain a permit. The permit will likely contain limits on what can be discharged, impose monitoring and reporting requirements, and include other provisions to ensure that the discharge does not adversely affect water quality.

Click this hyperlink while viewing on your computer to access additional FINDS: detail in the EDR Site Report.

ECHO:

Envid:	1027677894
Registry ID:	110071405016
DFR URL:	http://echo.epa.gov/detailed-facility-report?fid=110071405016
Name:	BREEZE RV
Address:	3500 W BAKER ST
City,State,Zip:	PLANT CITY, FL 33563

AR261 **EL TORO TIRE CORPORATION** **HAZ WASTE S130071650**
SSE **4304 574 W** **N/A**
1/2-1 **PLANT CITY, FL 33563**
0.830 mi.
4380 ft. **Site 3 of 7 in cluster AR**

Actual:
129 ft.

Focus Map:
6

HAZ WASTE:

Facility ID:	191638
Name:	EL TORO TIRE CORPORATION
Address:	4304 574 W
City,State,Zip:	PLANT CITY, FL 33563
County:	HILLSBOROUGH
Telephone:	(813)441-4648
Email:	Not reported
Status:	A - ACTIVE - WASTE GENERATOR
Generator Status:	N - NOT A HAZARDOUS WASTE GENERATOR
EPA ID:	NA

EL TORO TIRE CORPORATION (Continued) **S130071650**

Other ID:	Not reported
Old Facility ID:	2931405
SIC:	7534 - SERVICES - TIRE RETREADING AND REPAIR SHOPS
Verified:	V - VERIFICATION BY ON-SITE VISIT
Verified Date:	08/19/2016
Hazardous Waste LBS/YEAR:	2
Wastes:	1

AR262 **EL TORO TIRE SERVICES LLC** **SWF/LF** **S117325515**
SSE **4304 STATE ROAD 574** **N/A**
1/2-1 **PLANT CITY, FL 33563**
0.830 mi.
4380 ft. **Site 4 of 7 in cluster AR**

Actual: **129 ft.**

Focus Map: **6**

SWF/LF:

Name:	EL TORO TIRE SERVICES LLC
Address:	4304 STATE ROAD 574
City,State,Zip:	PLANT CITY, FL 33563
Facility ID:	102022
District:	SWD
Lat/Long:	:: / ::
Class Type:	754
Classification:	WASTE TIRE COLLECTOR
Class Status:	REGISTERED (R)
Section:	Not reported
Township:	Not reported
Range:	Not reported
Responsible Authority Name:	Not reported
Responsible Authority Address:	Not reported
Responsible Authority City,St,Zip:	Not reported
Responsible Authority Phone:	Not reported
EMail Address1:	Not reported
EMail Address2:	Not reported
Site Supervisor Name:	Not reported
Site Supervisor Addr:	Not reported
Site Supervisor City/State/Zip:	Not reported
Site Supervisor Telephone:	Not reported
Land Owner Name:	Not reported
Land Owner Address:	Not reported
Land Owner City/State/Zip:	Not reported
Land Owner Telephone:	Not reported

Click here for Florida Oculus:

AR263 **BOBS AUTOMOTIVE** **HAZ WASTE** **S130147729**
SSE **4308 SR 574 W** **N/A**
1/2-1 **PLANT CITY, FL 33567**
0.830 mi.
4383 ft. **Site 5 of 7 in cluster AR**

Actual: **129 ft.**

Focus Map: **6**

HAZ WASTE:

Facility ID:	43891
Name:	BOBS AUTOMOTIVE
Address:	4308 SR 574 W
City,State,Zip:	PLANT CITY, FL 33567
County:	HILLSBOROUGH

DRAFT

BOBS AUTOMOTIVE (Continued) **S130147729**

Telephone:	(813)272-5960
Email:	Not reported
Status:	O - OUT OF BUSINESS
Generator Status:	- Unverified Generator Status
EPA ID:	Not reported
Other ID:	Not reported
Old Facility ID:	2912357
SIC:	7389 - SERVICES - BUSINESS SERVICES, NEC
Verified:	P - VERIFICATION BY PHONE CALL
Verified Date:	12/29/2003
Hazardous Waste LBS/YEAR:	Not reported
Wastes:	0

AR264 **PLANT CITY AUTO SALVAGE INC** **ICIS 1016056432**
SSE **4303 HWY 574 W** **FINDS N/A**
1/2-1 **PLANT CITY, FL 33566** **ECHO**
0.831 mi.
4390 ft. **Site 6 of 7 in cluster AR**

Actual:
126 ft.

Focus Map:
6

ICIS:

Enforcement Action ID:	04-2000-0054
FRS ID:	110009007378
Action Name:	PLANT CITY AUTO SALVAGE, INC.
Facility Name:	PLANT CITY AUTO SALVAGE INC
Facility Address:	4303 HWY 574 W PLANT CITY, FL 33566
Enforcement Action Type:	CWA 309A AO For Compliance
Facility County:	HILLSBOROUGH
Program System Acronym:	ICIS
Enforcement Action Forum Desc:	Administrative - Formal
EA Type Code:	309A
Facility SIC Code:	5015
Federal Facility ID:	Not reported
Latitude in Decimal Degrees:	28.007605
Longitude in Decimal Degrees:	-82.167224
Permit Type Desc:	Not reported
Program System Acronym:	20586
Facility NAICS Code:	Not reported
Tribal Land Code:	Not reported

Facility Name:	PLANT CITY AUTO SALVAGE INC
Address:	4303 HWY 574 W
Tribal Indicator:	N
Fed Facility:	No
NAIC Code:	Not reported
SIC Code:	5015

Facility Name:	PLANT CITY AUTO SALVAGE INC
Address:	4303 HWY 574 W
Tribal Indicator:	N
Fed Facility:	No
NAIC Code:	Not reported
SIC Code:	5015

FINDS:

Registry ID:	110009007378

DRAFT

PLANT CITY AUTO SALVAGE INC (Continued) **1016056432**

Click Here for FRS Facility Detail Report:

Environmental Interest/Information System:

The Florida Integrated Environmental System Today (FIESTA) Data Maintenance (FDM) System maintains entity, environmental interest, and affiliation data.
The Air Facility System (AFS) contains compliance and permit data for stationary sources of air pollution regulated by the EPA, state, and local air pollution agencies.
ICIS-Air (AIR) AIR is the modernization of the Air Facility System (AFS) into the Integrated Compliance Information System (ICIS). AIR contains enforcement, compliance, and permit data for stationary sources of air pollution regulated by the EPA, State, and Local air pollution agencies.
The Integrated Compliance Information System (ICIS) provides a database that, when complete, will contain integrated enforcement and compliance information across most of EPA's programs. The vision for ICIS is to replace EPA's independent databases that contain enforcement data with a single repository for that information. Currently, ICIS contains all Federal Administrative and Judicial enforcement actions and a subset of the Permit Compliance System (PCS), which supports the National Pollutant Discharge Elimination System (NPDES). This information is maintained in ICIS by EPA in the Regional offices and it at Headquarters. A future release of ICIS will completely replace PCS and will integrate that information with Federal actions already in the system. ICIS also has the capability to track other activities that support compliance and enforcement programs, including incident tracking, compliance assistance, and compliance monitoring.
The National Pollutant Discharge Elimination System (NPDES) module of the Integrated Compliance Information System (ICIS). Under NPDES, all facilities that discharge pollutants from any point source into waters of the United States are required to obtain a permit. The permit will likely contain limits on what can be discharged, impose monitoring and reporting requirements, and include other provisions to ensure that the discharge does not adversely affect water quality.

Click this hyperlink while viewing on your computer to access additional FINDS: detail in the EDR Site Report.

ECHO:

Envid:	1016056432
Registry ID:	110009007378
DFR URL:	http://echo.epa.gov/detailed-facility-report?fid=110009007378
Name:	FOREMAN'S AUTO SERVICE
Address:	4303 HWY 574 W
City,State,Zip:	PLANT CITY, FL 33566

DRAFT

AR265 **LOETSCHER BODY SHOP/ ALL POINTS TOWING/ EL TORO TI** **FINDS** **1023636748**
SSE **4304-4308 SR574** **ECHO** **N/A**
1/2-1 **PLANT CITY, FL 33563**
0.837 mi.
4419 ft. **Site 7 of 7 in cluster AR**

Actual:
129 ft.

FINDS:
Registry ID: 110070045507

Focus Map:
6

Click Here for FRS Facility Detail Report:

Environmental Interest/Information System:
The National Pollutant Discharge Elimination System (NPDES) module of the Integrated Compliance Information System (ICIS). Under NPDES, all facilities that discharge pollutants from any point source into waters of the United States are required to obtain a permit. The permit will likely contain limits on what can be discharged, impose monitoring and reporting requirements, and include other provisions to ensure that the discharge does not adversely affect water quality.

Click this hyperlink while viewing on your computer to access additional FINDS: detail in the EDR Site Report.

ECHO:
Envid: 1023636748
Registry ID: 110070045507
DFR URL: http://echo.epa.gov/detailed-facility-report?fid=110070045507
Name: LOETSCHER BODY SHOP/ ALL POINTS TOWING/ EL TORO TIRE SERVICE
Address: 4304-4308 SR574
City,State,Zip: PLANT CITY, FL 33563

AT266 **HERB WRIGHT** **HAZ WASTE** **S130147737**
East **607 WALTER** **N/A**
1/2-1 **PLANT CITY, FL 33567**
0.840 mi.
4435 ft. **Site 1 of 3 in cluster AT**

Actual:
130 ft.

HAZ WASTE:
Facility ID: 43899
Name: HERB WRIGHT
Address: 607 WALTER
City,State,Zip: PLANT CITY, FL 33567
County: HILLSBOROUGH
Telephone: (813)272-5788
Email: Not reported
Status: O - OUT OF BUSINESS
Generator Status: - Unverified Generator Status
EPA ID: Not reported
Other ID: Not reported
Old Facility ID: 2912365
SIC: 7389 - SERVICES - BUSINESS SERVICES, NEC
Verified: P - VERIFICATION BY PHONE CALL
Verified Date: 12/28/1998
Hazardous Waste LBS/YEAR: 0
Wastes: 0

Focus Map:
6

DRAFT

AT267 **HONORS ALTON** **HAZ WASTE** **S130003889**
East **605 WALTER APT G** **N/A**
1/2-1 **PLANT CITY, FL 33567**
0.840 mi.
4435 ft. **Site 2 of 3 in cluster AT**

Actual: **130 ft.**

Focus Map: **6**

HAZ WASTE:

Facility ID:	108235
Name:	HONORS ALTON
Address:	605 WALTER APT G
City,State,Zip:	PLANT CITY, FL 33567
County:	HILLSBOROUGH
Telephone:	(813)272-5960
Email:	Not reported
Status:	P - POTENTIAL GENERATOR
Generator Status:	- Unverified Generator Status
EPA ID:	Not reported
Other ID:	Not reported
Old Facility ID:	2921357
SIC:	7542 - SERVICES - CAR WASHES
Verified:	P - VERIFICATION BY PHONE CALL
Verified Date:	12/22/2003
Hazardous Waste LBS/YEAR:	Not reported
Wastes:	0

AP268 **WOODS CONCRETE PUMPING INC** **HAZ WASTE** **S130078017**
South **4740 BLOOM** **N/A**
1/2-1 **PLANT CITY, FL 33566**
0.841 mi.
4443 ft. **Site 2 of 2 in cluster AP**

Actual: **121 ft.**

Focus Map: **6**

HAZ WASTE:

Facility ID:	198168
Name:	WOODS CONCRETE PUMPING INC
Address:	4740 BLOOM
City,State,Zip:	PLANT CITY, FL 33566
County:	HILLSBOROUGH
Telephone:	(813)627-2600
Email:	Not reported
Status:	O - OUT OF BUSINESS
Generator Status:	N - NOT A HAZARDOUS WASTE GENERATOR
EPA ID:	Not reported
Other ID:	Not reported
Old Facility ID:	2937855
SIC:	7389 - SERVICES - BUSINESS SERVICES, NEC
Verified:	P - VERIFICATION BY PHONE CALL
Verified Date:	12/27/2010
Hazardous Waste LBS/YEAR:	0
Wastes:	0

DRAFT

269
WSW
1/2-1
0.845 mi.
4461 ft.

PERSONAL TOUCH ROSE SERVICE
4610 REOLA
DOVER, FL 33527

HAZ WASTE **S130147746**
N/A

Actual:
84 ft.

Focus Map:
4

HAZ WASTE:

Facility ID:	43906
Name:	PERSONAL TOUCH ROSE SERVICE
Address:	4610 REOLA
City,State,Zip:	DOVER, FL 33527
County:	HILLSBOROUGH
Telephone:	(813)272-5960
Email:	Not reported
Status:	P - POTENTIAL GENERATOR
Generator Status:	- Unverified Generator Status
EPA ID:	Not reported
Other ID:	Not reported
Old Facility ID:	2912374
SIC:	0011 - UNKNOWN
Verified:	C - COUNTY/RPC SOURCES
Verified Date:	12/28/1995
Hazardous Waste LBS/YEAR:	0
Wastes:	0

AS270
SE
1/2-1
0.847 mi.
4471 ft.

KD BUGS LLC
603 ELNOR ST
PLANT CITY, FL 33563

Site 2 of 2 in cluster AS

ASBESTOS **S130457575**
N/A

Actual:
114 ft.

Focus Map:
6

ASBESTOS:

Name:	KD BUGS LLC
Address:	603 ELNOR ST
City,State,Zip:	PLANT CITY, FL 33563
Facility ID:	AS05712358
Notification ID:	121674
Notification Type:	ORIGINAL
Project Type:	DEMOLITION
Notification Status:	REVIEWED
Site Name:	SFR
Ordered Demolition?:	Not reported
Annual Notification:	Not reported
Owner Name:	KD BUGS LLC
Contractor Name:	JOHNSON'S EXCAVATION & SERVICES, INC.
Start Date:	07/24/2023
Finish Date:	08/24/2023
Cementitious RACM:	Not reported
Cementitious SF:	0
Floor RACM:	Not reported
Floor SF:	0
Pipe RACM:	Not reported
Pipe SF:	0
CF RACM:	0
Roof RACM:	Not reported
Roof SF:	0
Surface Mat RACM:	Not reported
Surface Mat SF:	0
Waste Disposal Site:	ENTERPRISE LF & RECYC (FKA SID LARKIN & SON, INC.)
Waste Disposal Address:	41111 ENTERPRISE ROAD

DRAFT

KD BUGS LLC (Continued) **S130457575**

Waste Disposal City:	DADE CITY
Waste Disposal State:	FL
Waste Disposal Zip:	33525
Transporter Name:	Not reported
Contractor is Transporter:	Y
Waste Disp ID:	87895
Waste Disp Source:	W
Transporter Address:	Not reported
Transporter City:	Not reported
Transporter State:	Not reported
Transporter Zip:	Not reported
Date Receive:	06/13/2023

AO271 **KARL WALLERS LAWN CARE** **HAZ WASTE** **S130034452**
NW **2521 FRITZKE** **N/A**
1/2-1 **DOVER, FL 33527**
0.847 mi.
4474 ft. **Site 2 of 2 in cluster AO**

Actual: **76 ft.**

Focus Map: **1**

HAZ WASTE:

Facility ID:	145721
Name:	KARL WALLERS LAWN CARE
Address:	2521 FRITZKE
City,State,Zip:	DOVER, FL 33527
County:	HILLSBOROUGH
Telephone:	(813)627-2600
Email:	Not reported
Status:	O - OUT OF BUSINESS
Generator Status:	- Unverified Generator Status
EPA ID:	Not reported
Other ID:	Not reported
Old Facility ID:	2924596
SIC:	7389 - SERVICES - BUSINESS SERVICES, NEC
Verified:	P - VERIFICATION BY PHONE CALL
Verified Date:	12/21/2005
Hazardous Waste LBS/YEAR:	0
Wastes:	0

AU272 **CIRCLE K #7558** **RGA LUST** **S115168574**
South **4614 W MARTIN LUTHER KING JR BLVD** **N/A**
1/2-1 **PLANT CITY, FL**
0.849 mi.
4484 ft. **Site 1 of 19 in cluster AU**

Actual: **131 ft.**

Focus Map: **6**

RGA LUST:

2012	CIRCLE K #7558	4614 W MARTIN LUTHER KING JR BLVD

DRAFT

AU273 **CIRCLE K #7558** **SPILLS** **S118683295**
South **4614 W DR MARTIN LUTHER KING JR BLVD** **CLEANUP SITES** **N/A**
1/2-1 **PLANT CITY, FL 33566**
0.849 mi.
4484 ft. **Site 2 of 19 in cluster AU**

Actual:
131 ft.

Focus Map:
6

SPILLS:

Name:	Not reported
Address:	4614 DR MARTIN LUTHER KING JR BLVD,
City,State,Zip:	PLANT CITY, FL
OHMIT Incident Number:	50290
Incident Legacy:	Not reported
On-Scene Response:	Yes
Criminal Indicator:	No
Hurricane Indicator:	No
Incident Date:	01/17/2014
Incident Status:	Closed
Incident Report Date:	01/17/2014
Pollutant:	Diesel fuel
Pollutants Category:	Petroleum
Substance Spilled:	Diesel fuel
Amount Spilled (Gallons):	50
Pollutant - Unit Measure:	gallon
Incident Party Name:	Circle K (Store #7558)
Description:	Inland
Incident Party Name:	Circle K (Store #7558)
Description:	Inland
Incident Party Name:	Circle K (Store #7558)
Description:	Inland
Incident Party Name:	Circle K (Store #7558)
Description:	Inland
Incident Party Name:	City of Plant City Police Department
Description:	Inland
Incident Party Name:	City of Plant City Police Department
Description:	Inland
Incident Party Name:	City of Plant City Police Department
Description:	Inland
Incident Party Name:	City of Plant City Police Department
Description:	Inland
Incident Party Name:	Hillsborough County Fire Rescue
Description:	Inland
Incident Party Name:	Hillsborough County Fire Rescue
Description:	Inland
Incident Party Name:	Hillsborough County Fire Rescue
Description:	Inland
Incident Party Name:	Hillsborough County Fire Rescue
Description:	Inland

DRAFT

CIRCLE K #7558 (Continued) **S118683295**

Incident Party Name: Hillsborough County Fire Rescue
Description: Inland

Incident Party Name: Hillsborough County Fire Rescue
Description: Inland

Incident Party Name: Hillsborough County Fire Rescue
Description: Inland

Incident Party Name: Hillsborough County Fire Rescue
Description: Inland

Incident Party Name: Local Fire Department
Description: Inland

Incident Party Name: Local Fire Department
Description: Inland

Incident Party Name: Local Fire Department
Description: Inland

Incident Party Name: Local Fire Department
Description: Inland

Incident Party Name: Plant City Police Department
Description: Inland

Incident Party Name: Plant City Police Department
Description: Inland

Incident Party Name: Plant City Police Department
Description: Inland

Incident Party Name: Plant City Police Department
Description: Inland

CLEANUP SITES:

Name:	CIRCLE K #7558
Address:	4614 W DR MARTIN LUTHER KING JR BLVD
City,State,Zip:	PLANT CITY, FL 33566
DEP Cleanup Site Key:	76697029
Source Database Name:	Storage Tank Contamination Monitoring
Source Database Id:	9701319
CPAC Program Area Id:	TK
CLLC Cleanup Category Key:	PETRO
RSC2 Remediation Status Key:	ACTIVE
Data Load Date:	08/10/2023
OC3 Office Id:	SWD
Physical Address Line 2:	Not reported
OIC Object Of Interest Id:	FACIL
PC2 Proximity Id:	EXACT
Calc Coordinates Accuracy Level Id:	3
CMC2 Coordinate Method Id:	Differentially Corrected GPS
DC4 Datum Id:	Geodetic Survey of 1984
VSC1 Verification Status:	REVIEWED
Collect Username:	RICCI_L

DRAFT

CIRCLE K #7558 (Continued) **S118683295**

Collect Date:	07/22/2003
Collect Affiliation:	TKSWD
Map Source:	Not reported
Map Source Scale:	Not reported
Interpolation Scale:	Not reported
Verifier Username:	RICCI_L
Verifier Affiliation:	DEPARTMENT OF ENVIRONMENTAL PR
Verification Date:	07/24/2003
Verified Coordinate Method Id:	Digital Aerial Photography With Ground Control
Source Database Name Code:	STCM
CMC2 Coordinate Method ID Code:	DGPS
DC4 Datum ID Code:	WGS84
Verified Coordinate Method ID Code:	DPHO
Comments:	Not reported
Latitude/Longitude (deg/min/sec):	28 0 / 82 10

AU274 **CIRCLE K STORES INC** **ECHO** **1026211545**
South **4614 DR MARTIN LUTHER KING JR BLVD** **N/A**
1/2-1 **PLANT CITY, FL 33566**
0.849 mi.
4484 ft. **Site 3 of 19 in cluster AU**

Actual:
131 ft.

Focus Map:
6

ECHO:

Envid:	1026211545
Registry ID:	110070794490
DFR URL:	http://echo.epa.gov/detailed-facility-report?fid=110070794490
Name:	CIRCLE K STORES INC
Address:	4614 DR MARTIN LUTHER KING JR BLVD
City,State,Zip:	PLANT CITY, FL 33566

AU275 **CIRCLE K #7558** **UST FINDER** **1028253232**
South **4614 W MARTIN LUTHER KING JR BLVD** **UST FINDER RELEASE** **N/A**
1/2-1 **PLANT CITY, FL 33567**
0.849 mi.
4484 ft. **Site 4 of 19 in cluster AU**

Actual:
131 ft.

Focus Map:
6

UST FINDER:

Object ID:	721170
Facility ID:	FL9701319
Name:	CIRCLE K #7558
Address:	4614 W MARTIN LUTHER KING JR BLVD
City,State,Zip:	PLANT CITY, FL 33567
Address Match Type:	Not reported
Open USTs:	3
Closed USTs:	1
TOS USTs:	0
Population 1500ft:	737
Private Wells 1500ft:	108
Within 100yr Floodplain:	No
Land Use:	Developed, Low Intensity
Within SPA:	No
SPA PWS Facility ID:	Not reported
SPA Water Type:	Not reported
SPA Facility Type:	Not reported
SPA HUC12:	Not reported
Within WHPA:	Yes

DRAFT

CIRCLE K #7558 (Continued) **1028253232**

WHPA PWS Facility ID: FL6295629_1456413878
WHPA Water Type: GW - Ground water
WHPA Facility Type: WL - Well
WHPA HUC12: 031002050301
Facility Status: Open UST(s)
Date of Last Inspection: Not reported
EPA Region: 4
Tribe: Not reported
Coordinate Source: State
X Coord: -82.170833333
Y Coord: 28.0075000000001
Latitude: 28.0075
Longitude: -82.1708333333333

UST FINDER:
Object ID: 206029
Facility ID: FL9701319
Tank ID: FL9701319-1
Tank Status: Closed
Installation Date: 1997/09/01 15:59:59+00
Removal Date: Not reported
Tank Capacity: 12000
Substances: Unleaded Gas
Tank Wall Type: Not reported

Object ID: 206030
Facility ID: FL9701319
Tank ID: FL9701319-2
Tank Status: Open
Installation Date: 1997/09/01 15:59:59+00
Removal Date: Not reported
Tank Capacity: 15000
Substances: Unleaded Gas
Tank Wall Type: Not reported

Object ID: 198256
Facility ID: FL9701319
Tank ID: FL9701319-3
Tank Status: Open
Installation Date: 2007/01/01 15:59:59+00
Removal Date: Not reported
Tank Capacity: 15000
Substances: Vehicular Diesel
Tank Wall Type: Not reported

Object ID: 193525
Facility ID: FL9701319
Tank ID: FL9701319-4
Tank Status: Open
Installation Date: 2012/02/01 15:59:59+00
Removal Date: Not reported
Tank Capacity: 12000
Substances: Unleaded Gas
Tank Wall Type: Not reported

UST FINDER RELEASE:

DRAFT

CIRCLE K #7558 (Continued) **1028253232**

Object ID:	104380
Facility ID:	FL9701319
Lust ID:	FL3462
Name:	CIRCLE K #7558
Address:	4614 W MARTIN LUTHER KING JR BLVD
City,State,Zip:	PLANT CITY, FL 0
Address Match Type:	Not reported
Reported Date:	2006/10/11 15:59:59+00
Status:	No Further Action
Substance:	Not reported
Population within 1500ft:	955
Domestic Wells within 1500ft:	108
Land Use:	Developed, Low Intensity
Within SPA:	No
SPA PWS Facility ID:	Not reported
SPA Water Type:	Not reported
SPA Facility Type:	Not reported
SPA HUC12:	Not reported
Within WHPA:	Yes
WHPA PWS Facility ID:	FL6295629_1456413878
WHPA Water Type:	GW - Ground water
WHPA Facility Type:	WL - Well
WHPA HUC12:	031002050301
Within 100yr Floodplain:	No
Tribe:	Not reported
EPA Region:	4
NFA Letter 1:	Not reported
NFA Letter 2:	Not reported
NFA Letter 3:	Not reported
NFA Letter 4:	Not reported
Closed With Residual Contaminate:	Not reported
Coordinate Source:	State
X Coord:	-82.17083
Y Coord:	28.0075000000001
Latitude:	28.0075
Longitude:	-82.1708299999999

AU276 **CIRCLE K STORES INC** **FINDS** **1026438662**
South **4614 DR MARTIN LUTHER KING JR BLVD** **N/A**
1/2-1 **PLANT CITY, FL 33566**
0.849 mi.
4484 ft. **Site 5 of 19 in cluster AU**

Actual:
131 ft.

Focus Map:
6

FINDS:
Registry ID: 110070794490

Click Here for FRS Facility Detail Report:

Environmental Interest/Information System:
The National Pollutant Discharge Elimination System (NPDES) module of the Integrated Compliance Information System (ICIS). Under NPDES, all facilities that discharge pollutants from any point source into waters of the United States are required to obtain a permit. The permit will likely contain limits on what can be discharged, impose monitoring and reporting requirements, and include other provisions to ensure that the discharge does not adversely affect water quality.

DRAFT

CIRCLE K STORES INC (Continued) **1026438662**

Click this hyperlink while viewing on your computer to access additional FINDS: detail in the EDR Site Report.

AU277 **CIRCLE K #7558** **LUST** **U004371550**
South **4614 W DR MARTIN LUTHER KING JR BLVD** **UST** **N/A**
1/2-1 **PLANT CITY, FL 33566** **DWM CONTAM**
0.849 mi. **Financial Assurance**
4484 ft. **Site 6 of 19 in cluster AU**

Actual:
131 ft.

Focus Map:
6

LUST:

Name:	CIRCLE K #7558
Address:	4614 W DR MARTIN LUTHER KING JR BLVD
City,State,Zip:	PLANT CITY, FL 33566
Region:	STATE
Facility Id:	9701319
Facility Status:	OPEN
Facility Type:	A - Retail Station
Facility Phone:	(919)774-6700
Facility Cleanup Rank:	Not reported
District:	Southwest District
Lat/Long (dms):	28 0 25.2109999 / 82 10 14.6877
Section:	Not reported
Township:	Not reported
Range:	Not reported
Feature:	Not reported
Method:	AGPS
Datum:	Not reported
Score:	Not reported
Score Effective Date:	Not reported
Score When Ranked:	Not reported
Operator:	GRAHAM BIGGS
Name Update:	2012-02-08 00:00:00
Address Update:	2022-12-01 00:00:00

Petroleum Cleanup PCT Facility Score:

Facility Cleanup Status:	ONGO - ONGOING
Contact:	IRA LEWIS
Contact Company:	CIRCLE K STORES INC
Contact Address:	1100 Situs Ct
Contact City/State/Zip:	Raleigh, NC 27606
Phone:	(984)389-1300
Bad Address Ind:	N
State:	FL
Zip:	33566, 7926
Score:	Not reported
Score Effective Date:	Not reported
Related Party ID:	4045
Primary RP Role:	ACCOUNT OWNER
RP Begin Date:	2007-02-06
RP Zip:	4295
RP Extension:	Not reported

Discharge Cleanup Summary:

Discharge Date:	6/24/2020
PCT Discharge Combined:	Not reported
Cleanup Required:	R - CLEANUP REQUIRED
Discharge Cleanup Status:	RAP - RAP ONGOING
Disch Cleanup Status Date:	6/10/2022

DRAFT

CIRCLE K #7558 (Continued) **U004371550**

Cleanup Work Status:	ACTIVE
Information Source:	C - CLOSURE REPORT
Other Source Description:	Not reported
Eligibility Indicator:	I - INELIGIBLE
Site Manager:	HEINTZ_C
Site Mgr End Date:	Not reported
Tank Office:	PCLP29 - HILLSBOROUGH ENVIRONMENTAL PROTECTION COMMISSION
Discharge Date:	10/11/2006
PCT Discharge Combined:	Not reported
Cleanup Required:	R - CLEANUP REQUIRED
Discharge Cleanup Status:	SRCR - SRCR COMPLETE
Disch Cleanup Status Date:	10/31/2008
Cleanup Work Status:	COMPLETED
Information Source:	D - DISCHARGE NOTIFICATION
Other Source Description:	Not reported
Eligibility Indicator:	I - INELIGIBLE
Site Manager:	MCKELVEY_M
Site Mgr End Date:	10/23/2008
Tank Office:	PCLP29 - HILLSBOROUGH ENVIRONMENTAL PROTECTION COMMISSION

Contaminated Media:

Discharge Date:	6/24/2020
Pct Discharge Combined With:	Not reported
Cleanup Required:	R - CLEANUP REQUIRED
Discharge Cleanup Status:	RAP - RAP ONGOING
Disch Cleanup Status Date:	6/10/2022
Cleanup Work Status:	ACTIVE
Information Source:	C - CLOSURE REPORT
Other Source Description:	Not reported
Elig Indicator:	I - INELIGIBLE
Site Manager:	HEINTZ_C
Site Mgr End Date:	Not reported
Tank Office:	PCLP29 - HILLSBOROUGH ENVIRONM
Contaminated Drinking Wells:	Not reported
Contaminated Monitoring Well:	No
Contaminated Soil:	Yes
Contaminated Surface Water:	No
Contaminated Ground Water:	No
Pollutant:	B - Unleaded Gas
Pollutant Other Description:	Not reported
Gallons Discharged:	Not reported
Discharge Date:	10/11/2006
Pct Discharge Combined With:	Not reported
Cleanup Required:	R - CLEANUP REQUIRED
Discharge Cleanup Status:	SRCR - SRCR COMPLETE
Disch Cleanup Status Date:	10/31/2008
Cleanup Work Status:	COMPLETED
Information Source:	D - DISCHARGE NOTIFICATION
Other Source Description:	Not reported
Elig Indicator:	I - INELIGIBLE
Site Manager:	MCKELVEY_M
Site Mgr End Date:	10/23/2008
Tank Office:	PCLP29 - HILLSBOROUGH ENVIRONM
Contaminated Drinking Wells:	Not reported
Contaminated Monitoring Well:	No
Contaminated Soil:	No
Contaminated Surface Water:	No
Contaminated Ground Water:	Yes

DRAFT

CIRCLE K #7558 (Continued) **U004371550**

Pollutant:	B - Unleaded Gas
Pollutant Other Description:	Not reported
Gallons Discharged:	Not reported

Task Information:

District:	SWD
Facility ID:	9701319
Facility Status:	OPEN
Facility Type:	A - Retail Station -
County:	HILLSBOROUGH
County ID:	29
Cleanup Eligibility Status:	I
Source Effective Date:	10-22-2008
Discharge Date:	10-11-2006
Cleanup Required:	R - CLEANUP REQUIRED
Discharge Cleanup Status:	SRCR - SRCR COMPLETE
Disch Cleanup Status Date:	10-31-2008
SRC Action Type:	SRCR - SITE REHABILITATION COMPLETION REPORT
SRC Submit Date:	10-01-2008
SRC Review Date:	10-22-2008
SRC Completion Status:	A - APPROVED
SRC Issue Date:	10-31-2008
SRC Comment:	Not reported
Cleanup Work Status:	COMPLETED
Site Mgr:	MCKELVEY_M
Site Mgr End Date:	10-23-2008
Tank Office:	PCLP29 - Hillsborough County
SR Task ID:	Not reported
SR Cleanup Responsible:	-
SR Funding Eligibility Type:	-
SR Actual Cost:	Not reported
SR Completion Date:	Not reported
SR Payment Date:	Not reported
SR Oral Date:	Not reported
SR Written Date:	Not reported
SR Soil Removal:	Not reported
SR Free Product Removal:	Not reported
SR Soil Tonnage Removed:	Not reported
SR Soil Treatment:	Not reported
SR Other Treatment:	Not reported
SR Alternate Proc Received Date:	Not reported
SR Alternate Procedure Status:	Not reported
SR Alternate Procedure Status Date:	Not reported
SR Alternate Procedure Comments:	Not reported
SA Task ID:	81302
SA Cleanup Responsible:	-
SA Funding Eligibility Type:	-
SA Actual Cost:	Not reported
SA Completion Date:	Not reported
SA Payment Date:	Not reported
RAP Task ID:	Not reported
RAP Cleanup Responsible ID:	-
RAP Funding Eligibility Type:	-
RAP Actual Cost:	Not reported
RAP Completion Date:	Not reported
RAP Payment Date:	Not reported
RAP Last Order Approved:	Not reported
RA Task ID:	82313

DRAFT

CIRCLE K #7558 (Continued) **U004371550**

RA Cleanup Responsible: -
RA Funding Eligibility Type: -
RA Years to Complete: 0
RA Actual Cost: Not reported

Click here for Florida Oculus:

UST:
Facility ID: 9701319
Name: CIRCLE K #7558
Address: 4614 W DR MARTIN LUTHER KING JR BLVD
City,State,Zip: PLANT CITY, FL 33566
Facility Phone: 9197746700
Facility Status: OPEN
Facility Type: A
Type Description: Retail Station
Depco: C
Region: STATE
Positioning Method: AGPS
Latitude/Longitude: 28 0 27 / 82 10 15

UST:
Tank ID: 1
Tank Capacity: 12000
Tank Location: UNDERGROUND
Tank Status: A-Closed In Place
Status Date: 02/27/2012
Install Date: 9/1/1997
Substance: B
Content Description: Unleaded Gas
Vessel Indicator: TANK
DEP Contractor: C

Owner:
Owner ID: 4045
Owner Name: CIRCLE K STORES INC
Owner Address: 1100 Situs Ct
Owner Address 2: ATTN: STORAGE TANK REGIS Ste 100
Owner City,State,Zip: Raleigh, NC 27606
Owner Contact: IRA LEWIS / GABI JEMENEZ (813) 910-6875
Owner Phone: 9843891300

Construction:
Tank ID: 4
Construction Category: E
Construction Description: Fiberglass

Tank ID: 4
Construction Category: I
Construction Description: Double wall

Tank ID: 4
Construction Category: M
Construction Description: Spill containment bucket

Tank ID: 4
Construction Category: N

DRAFT

CIRCLE K #7558 (Continued) **U004371550**

Construction Description: Flow shut-Off

Tank ID: 4
Construction Category: O
Construction Description: Tight fill

Tank ID: 5
Construction Category: L
Construction Description: Compartmented

Tank ID: 5
Construction Category: I
Construction Description: Double wall

Tank ID: 5
Construction Category: F
Construction Description: Fiberglass clad steel

Tank ID: 5
Construction Category: N
Construction Description: Flow shut-Off

Tank ID: 5
Construction Category: M
Construction Description: Spill containment bucket

Tank ID: 3
Construction Category: C
Construction Description: Steel

Tank ID: 3
Construction Category: R
Construction Description: Double wall - tank jacket

Tank ID: 3
Construction Category: M
Construction Description: Spill containment bucket

Tank ID: 3
Construction Category: N
Construction Description: Flow shut-Off

Tank ID: 3
Construction Category: O
Construction Description: Tight fill

Piping:
Tank ID: 3
Piping Category: C
Piping Description: Fiberglass

Tank ID: 3
Piping Category: F
Piping Description: Double wall

Tank ID: 3
Piping Category: J

DRAFT

CIRCLE K #7558 (Continued) **U004371550**

Piping Description: Pressurized piping system

Tank ID: 3
Piping Category: K
Piping Description: Dispenser liners

Tank ID: 4
Piping Category: J
Piping Description: Pressurized piping system

Tank ID: 4
Piping Category: K
Piping Description: Dispenser liners

Tank ID: 4
Piping Category: M
Piping Description: Double wall - pipe jacket

Tank ID: 4
Piping Category: N
Piping Description: Approved synthetic material

Tank ID: 5
Piping Category: F
Piping Description: Double wall

Tank ID: 5
Piping Category: C
Piping Description: Fiberglass

Tank ID: 5
Piping Category: J
Piping Description: Pressurized piping system

Tank ID: 5
Piping Category: K
Piping Description: Dispenser liners

Monitoring:
Tank ID: 3
Petro Monitoring Category: 2
Monitoring Description: Visual inspect pipe sumps

Tank ID: 3
Petro Monitoring Category: 4
Monitoring Description: Visual inspect dispenser liners

Tank ID: 3
Petro Monitoring Category: F
Monitoring Description: Monitor dbl wall tank space

Tank ID: 3
Petro Monitoring Category: H
Monitoring Description: Mechanical line leak detector

Tank ID: 3
Petro Monitoring Category: 1

DRAFT

CIRCLE K #7558 (Continued) **U004371550**

Monitoring Description: Continuous electronic sensing

Tank ID: 3
Petro Monitoring Category: K
Monitoring Description: Monitor dbl wall pipe space

Tank ID: 4
Petro Monitoring Category: H
Monitoring Description: Mechanical line leak detector

Tank ID: 4
Petro Monitoring Category: F
Monitoring Description: Monitor dbl wall tank space

Tank ID: 4
Petro Monitoring Category: K
Monitoring Description: Monitor dbl wall pipe space

Tank ID: 4
Petro Monitoring Category: 2
Monitoring Description: Visual inspect pipe sumps

Tank ID: 4
Petro Monitoring Category: 4
Monitoring Description: Visual inspect dispenser liners

Tank ID: 4
Petro Monitoring Category: 1
Monitoring Description: Continuous electronic sensing

Tank ID: 5
Petro Monitoring Category: 3
Monitoring Description: Electronic monitor pipe sumps

Tank ID: 5
Petro Monitoring Category: 2
Monitoring Description: Visual inspect pipe sumps

Tank ID: 5
Petro Monitoring Category: 4
Monitoring Description: Visual inspect dispenser liners

Tank ID: 5
Petro Monitoring Category: H
Monitoring Description: Mechanical line leak detector

Tank ID: 5
Petro Monitoring Category: F
Monitoring Description: Monitor dbl wall tank space

Tank ID: 5
Petro Monitoring Category: K
Monitoring Description: Monitor dbl wall pipe space

Tank ID: 2
Tank Capacity: 15000

DRAFT

CIRCLE K #7558 (Continued) **U004371550**

Tank Location: UNDERGROUND
Tank Status: A-Closed In Place
Status Date: 06/16/2020
Install Date: 9/1/1997
Substance: B
Content Description: Unleaded Gas
Vessel Indicator: TANK
DEP Contractor: C

Owner:
Owner ID: 4045
Owner Name: CIRCLE K STORES INC
Owner Address: 1100 Situs Ct
Owner Address 2: ATTN: STORAGE TANK REGIS Ste 100
Owner City,State,Zip: Raleigh, NC 27606
Owner Contact: IRA LEWIS / GABI JEMENEZ (813) 910-6875
Owner Phone: 9843891300

Construction:
Tank ID: 4
Construction Category: E
Construction Description: Fiberglass

Tank ID: 4
Construction Category: I
Construction Description: Double wall

Tank ID: 4
Construction Category: M
Construction Description: Spill containment bucket

Tank ID: 4
Construction Category: N
Construction Description: Flow shut-Off

Tank ID: 4
Construction Category: O
Construction Description: Tight fill

Tank ID: 5
Construction Category: L
Construction Description: Compartmented

Tank ID: 5
Construction Category: I
Construction Description: Double wall

Tank ID: 5
Construction Category: F
Construction Description: Fiberglass clad steel

Tank ID: 5
Construction Category: N
Construction Description: Flow shut-Off

Tank ID: 5
Construction Category: M

DRAFT

CIRCLE K #7558 (Continued) **U004371550**

Construction Description: Spill containment bucket

Tank ID: 3
Construction Category: C
Construction Description: Steel

Tank ID: 3
Construction Category: R
Construction Description: Double wall - tank jacket

Tank ID: 3
Construction Category: M
Construction Description: Spill containment bucket

Tank ID: 3
Construction Category: N
Construction Description: Flow shut-Off

Tank ID: 3
Construction Category: O
Construction Description: Tight fill

Piping:
Tank ID: 3
Piping Category: C
Piping Description: Fiberglass

Tank ID: 3
Piping Category: F
Piping Description: Double wall

Tank ID: 3
Piping Category: J
Piping Description: Pressurized piping system

Tank ID: 3
Piping Category: K
Piping Description: Dispenser liners

Tank ID: 4
Piping Category: J
Piping Description: Pressurized piping system

Tank ID: 4
Piping Category: K
Piping Description: Dispenser liners

Tank ID: 4
Piping Category: M
Piping Description: Double wall - pipe jacket

Tank ID: 4
Piping Category: N
Piping Description: Approved synthetic material

Tank ID: 5
Piping Category: F

DRAFT

CIRCLE K #7558 (Continued) **U004371550**

Piping Description: Double wall

Tank ID: 5
Piping Category: C
Piping Description: Fiberglass

Tank ID: 5
Piping Category: J
Piping Description: Pressurized piping system

Tank ID: 5
Piping Category: K
Piping Description: Dispenser liners

Monitoring:
Tank ID: 3
Petro Monitoring Category: 2
Monitoring Description: Visual inspect pipe sumps

Tank ID: 3
Petro Monitoring Category: 4
Monitoring Description: Visual inspect dispenser liners

Tank ID: 3
Petro Monitoring Category: F
Monitoring Description: Monitor dbl wall tank space

Tank ID: 3
Petro Monitoring Category: H
Monitoring Description: Mechanical line leak detector

Tank ID: 3
Petro Monitoring Category: 1
Monitoring Description: Continuous electronic sensing

Tank ID: 3
Petro Monitoring Category: K
Monitoring Description: Monitor dbl wall pipe space

Tank ID: 4
Petro Monitoring Category: H
Monitoring Description: Mechanical line leak detector

Tank ID: 4
Petro Monitoring Category: F
Monitoring Description: Monitor dbl wall tank space

Tank ID: 4
Petro Monitoring Category: K
Monitoring Description: Monitor dbl wall pipe space

Tank ID: 4
Petro Monitoring Category: 2
Monitoring Description: Visual inspect pipe sumps

Tank ID: 4
Petro Monitoring Category: 4

DRAFT

CIRCLE K #7558 (Continued) **U004371550**

Monitoring Description: Visual inspect dispenser liners

Tank ID: 4
Petro Monitoring Category: 1
Monitoring Description: Continuous electronic sensing

Tank ID: 5
Petro Monitoring Category: 3
Monitoring Description: Electronic monitor pipe sumps

Tank ID: 5
Petro Monitoring Category: 2
Monitoring Description: Visual inspect pipe sumps

Tank ID: 5
Petro Monitoring Category: 4
Monitoring Description: Visual inspect dispenser liners

Tank ID: 5
Petro Monitoring Category: H
Monitoring Description: Mechanical line leak detector

Tank ID: 5
Petro Monitoring Category: F
Monitoring Description: Monitor dbl wall tank space

Tank ID: 5
Petro Monitoring Category: K
Monitoring Description: Monitor dbl wall pipe space

Tank ID: 5
Tank Capacity: 20000
Tank Location: UNDERGROUND
Tank Status: U-In Service
Status Date: 07/21/2020
Install Date: 6/25/2020
Substance: B
Content Description: Unleaded Gas
Vessel Indicator: TANK
DEP Contractor: C

Owner:
Owner ID: 4045
Owner Name: CIRCLE K STORES INC
Owner Address: 1100 Situs Ct
Owner Address 2: ATTN: STORAGE TANK REGIS Ste 100
Owner City,State,Zip: Raleigh, NC 27606
Owner Contact: IRA LEWIS / GABI JEMENEZ (813) 910-6875
Owner Phone: 9843891300

Construction:
Tank ID: 4
Construction Category: E
Construction Description: Fiberglass

Tank ID: 4

DRAFT

CIRCLE K #7558 (Continued) **U004371550**

Construction Category: I
Construction Description: Double wall

Tank ID: 4
Construction Category: M
Construction Description: Spill containment bucket

Tank ID: 4
Construction Category: N
Construction Description: Flow shut-Off

Tank ID: 4
Construction Category: O
Construction Description: Tight fill

Tank ID: 5
Construction Category: L
Construction Description: Compartmented

Tank ID: 5
Construction Category: I
Construction Description: Double wall

Tank ID: 5
Construction Category: F
Construction Description: Fiberglass clad steel

Tank ID: 5
Construction Category: N
Construction Description: Flow shut-Off

Tank ID: 5
Construction Category: M
Construction Description: Spill containment bucket

Tank ID: 3
Construction Category: C
Construction Description: Steel

Tank ID: 3
Construction Category: R
Construction Description: Double wall - tank jacket

Tank ID: 3
Construction Category: M
Construction Description: Spill containment bucket

Tank ID: 3
Construction Category: N
Construction Description: Flow shut-Off

Tank ID: 3
Construction Category: O
Construction Description: Tight fill

Piping:
Tank ID: 3

DRAFT

CIRCLE K #7558 (Continued) **U004371550**

Piping Category: C
Piping Description: Fiberglass

Tank ID: 3
Piping Category: F
Piping Description: Double wall

Tank ID: 3
Piping Category: J
Piping Description: Pressurized piping system

Tank ID: 3
Piping Category: K
Piping Description: Dispenser liners

Tank ID: 4
Piping Category: J
Piping Description: Pressurized piping system

Tank ID: 4
Piping Category: K
Piping Description: Dispenser liners

Tank ID: 4
Piping Category: M
Piping Description: Double wall - pipe jacket

Tank ID: 4
Piping Category: N
Piping Description: Approved synthetic material

Tank ID: 5
Piping Category: F
Piping Description: Double wall

Tank ID: 5
Piping Category: C
Piping Description: Fiberglass

Tank ID: 5
Piping Category: J
Piping Description: Pressurized piping system

Tank ID: 5
Piping Category: K
Piping Description: Dispenser liners

Monitoring:
Tank ID: 3
Petro Monitoring Category: 2
Monitoring Description: Visual inspect pipe sumps

Tank ID: 3
Petro Monitoring Category: 4
Monitoring Description: Visual inspect dispenser liners

Tank ID: 3

DRAFT

CIRCLE K #7558 (Continued) **U004371550**

Petro Monitoring Category: F
Monitoring Description: Monitor dbl wall tank space

Tank ID: 3
Petro Monitoring Category: H
Monitoring Description: Mechanical line leak detector

Tank ID: 3
Petro Monitoring Category: 1
Monitoring Description: Continuous electronic sensing

Tank ID: 3
Petro Monitoring Category: K
Monitoring Description: Monitor dbl wall pipe space

Tank ID: 4
Petro Monitoring Category: H
Monitoring Description: Mechanical line leak detector

Tank ID: 4
Petro Monitoring Category: F
Monitoring Description: Monitor dbl wall tank space

Tank ID: 4
Petro Monitoring Category: K
Monitoring Description: Monitor dbl wall pipe space

Tank ID: 4
Petro Monitoring Category: 2
Monitoring Description: Visual inspect pipe sumps

Tank ID: 4
Petro Monitoring Category: 4
Monitoring Description: Visual inspect dispenser liners

Tank ID: 4
Petro Monitoring Category: 1
Monitoring Description: Continuous electronic sensing

Tank ID: 5
Petro Monitoring Category: 3
Monitoring Description: Electronic monitor pipe sumps

Tank ID: 5
Petro Monitoring Category: 2
Monitoring Description: Visual inspect pipe sumps

Tank ID: 5
Petro Monitoring Category: 4
Monitoring Description: Visual inspect dispenser liners

Tank ID: 5
Petro Monitoring Category: H
Monitoring Description: Mechanical line leak detector

Tank ID: 5
Petro Monitoring Category: F

DRAFT

CIRCLE K #7558 (Continued) **U004371550**

Monitoring Description: Monitor dbl wall tank space

Tank ID: 5
Petro Monitoring Category: K
Monitoring Description: Monitor dbl wall pipe space

Tank ID: 4
Tank Capacity: 12000
Tank Location: UNDERGROUND
Tank Status: U-In Service
Status Date: 02/01/2012
Install Date: 2/1/2012
Substance: B
Content Description: Unleaded Gas
Vessel Indicator: TANK
DEP Contractor: C

Owner:
Owner ID: 4045
Owner Name: CIRCLE K STORES INC
Owner Address: 1100 Situs Ct
Owner Address 2: ATTN: STORAGE TANK REGIS Ste 100
Owner City,State,Zip: Raleigh, NC 27606
Owner Contact: IRA LEWIS / GABI JEMENEZ (813) 910-6875
Owner Phone: 9843891300

Construction:
Tank ID: 4
Construction Category: E
Construction Description: Fiberglass

Tank ID: 4
Construction Category: I
Construction Description: Double wall

Tank ID: 4
Construction Category: M
Construction Description: Spill containment bucket

Tank ID: 4
Construction Category: N
Construction Description: Flow shut-Off

Tank ID: 4
Construction Category: O
Construction Description: Tight fill

Tank ID: 5
Construction Category: L
Construction Description: Compartmented

Tank ID: 5
Construction Category: I
Construction Description: Double wall

Tank ID: 5

DRAFT

CIRCLE K #7558 (Continued) **U004371550**

Construction Category: F
Construction Description: Fiberglass clad steel

Tank ID: 5
Construction Category: N
Construction Description: Flow shut-Off

Tank ID: 5
Construction Category: M
Construction Description: Spill containment bucket

Tank ID: 3
Construction Category: C
Construction Description: Steel

Tank ID: 3
Construction Category: R
Construction Description: Double wall - tank jacket

Tank ID: 3
Construction Category: M
Construction Description: Spill containment bucket

Tank ID: 3
Construction Category: N
Construction Description: Flow shut-Off

Tank ID: 3
Construction Category: O
Construction Description: Tight fill

Piping:
Tank ID: 3
Piping Category: C
Piping Description: Fiberglass

Tank ID: 3
Piping Category: F
Piping Description: Double wall

Tank ID: 3
Piping Category: J
Piping Description: Pressurized piping system

Tank ID: 3
Piping Category: K
Piping Description: Dispenser liners

Tank ID: 4
Piping Category: J
Piping Description: Pressurized piping system

Tank ID: 4
Piping Category: K
Piping Description: Dispenser liners

Tank ID: 4

DRAFT

CIRCLE K #7558 (Continued) **U004371550**

Piping Category: M
Piping Description: Double wall - pipe jacket

Tank ID: 4
Piping Category: N
Piping Description: Approved synthetic material

Tank ID: 5
Piping Category: F
Piping Description: Double wall

Tank ID: 5
Piping Category: C
Piping Description: Fiberglass

Tank ID: 5
Piping Category: J
Piping Description: Pressurized piping system

Tank ID: 5
Piping Category: K
Piping Description: Dispenser liners

Monitoring:
Tank ID: 3
Petro Monitoring Category: 2
Monitoring Description: Visual inspect pipe sumps

Tank ID: 3
Petro Monitoring Category: 4
Monitoring Description: Visual inspect dispenser liners

Tank ID: 3
Petro Monitoring Category: F
Monitoring Description: Monitor dbl wall tank space

Tank ID: 3
Petro Monitoring Category: H
Monitoring Description: Mechanical line leak detector

Tank ID: 3
Petro Monitoring Category: 1
Monitoring Description: Continuous electronic sensing

Tank ID: 3
Petro Monitoring Category: K
Monitoring Description: Monitor dbl wall pipe space

Tank ID: 4
Petro Monitoring Category: H
Monitoring Description: Mechanical line leak detector

Tank ID: 4
Petro Monitoring Category: F
Monitoring Description: Monitor dbl wall tank space

Tank ID: 4

DRAFT

CIRCLE K #7558 (Continued) **U004371550**

Petro Monitoring Category: K
Monitoring Description: Monitor dbl wall pipe space

Tank ID: 4
Petro Monitoring Category: 2
Monitoring Description: Visual inspect pipe sumps

Tank ID: 4
Petro Monitoring Category: 4
Monitoring Description: Visual inspect dispenser liners

Tank ID: 4
Petro Monitoring Category: 1
Monitoring Description: Continuous electronic sensing

Tank ID: 5
Petro Monitoring Category: 3
Monitoring Description: Electronic monitor pipe sumps

Tank ID: 5
Petro Monitoring Category: 2
Monitoring Description: Visual inspect pipe sumps

Tank ID: 5
Petro Monitoring Category: 4
Monitoring Description: Visual inspect dispenser liners

Tank ID: 5
Petro Monitoring Category: H
Monitoring Description: Mechanical line leak detector

Tank ID: 5
Petro Monitoring Category: F
Monitoring Description: Monitor dbl wall tank space

Tank ID: 5
Petro Monitoring Category: K
Monitoring Description: Monitor dbl wall pipe space

Tank ID: 3
Tank Capacity: 15000
Tank Location: UNDERGROUND
Tank Status: U-In Service
Status Date: 01/01/2007
Install Date: 1/1/2007
Substance: D
Content Description: Vehicular Diesel
Vessel Indicator: TANK
DEP Contractor: C

Owner:
Owner ID: 4045
Owner Name: CIRCLE K STORES INC
Owner Address: 1100 Situs Ct
Owner Address 2: ATTN: STORAGE TANK REGIS Ste 100
Owner City,State,Zip: Raleigh, NC 27606
Owner Contact: IRA LEWIS / GABI JEMENEZ (813) 910-6875

DRAFT

CIRCLE K #7558 (Continued) **U004371550**

Owner Phone: 9843891300

Construction:

Tank ID: 4
Construction Category: E
Construction Description: Fiberglass

Tank ID: 4
Construction Category: I
Construction Description: Double wall

Tank ID: 4
Construction Category: M
Construction Description: Spill containment bucket

Tank ID: 4
Construction Category: N
Construction Description: Flow shut-Off

Tank ID: 4
Construction Category: O
Construction Description: Tight fill

Tank ID: 5
Construction Category: L
Construction Description: Compartmented

Tank ID: 5
Construction Category: I
Construction Description: Double wall

Tank ID: 5
Construction Category: F
Construction Description: Fiberglass clad steel

Tank ID: 5
Construction Category: N
Construction Description: Flow shut-Off

Tank ID: 5
Construction Category: M
Construction Description: Spill containment bucket

Tank ID: 3
Construction Category: C
Construction Description: Steel

Tank ID: 3
Construction Category: R
Construction Description: Double wall - tank jacket

Tank ID: 3
Construction Category: M
Construction Description: Spill containment bucket

Tank ID: 3
Construction Category: N

DRAFT

CIRCLE K #7558 (Continued) **U004371550**

Construction Description: Flow shut-Off

Tank ID: 3
Construction Category: O
Construction Description: Tight fill

Piping:
Tank ID: 3
Piping Category: C
Piping Description: Fiberglass

Tank ID: 3
Piping Category: F
Piping Description: Double wall

Tank ID: 3
Piping Category: J
Piping Description: Pressurized piping system

Tank ID: 3
Piping Category: K
Piping Description: Dispenser liners

Tank ID: 4
Piping Category: J
Piping Description: Pressurized piping system

Tank ID: 4
Piping Category: K
Piping Description: Dispenser liners

Tank ID: 4
Piping Category: M
Piping Description: Double wall - pipe jacket

Tank ID: 4
Piping Category: N
Piping Description: Approved synthetic material

Tank ID: 5
Piping Category: F
Piping Description: Double wall

Tank ID: 5
Piping Category: C
Piping Description: Fiberglass

Tank ID: 5
Piping Category: J
Piping Description: Pressurized piping system

Tank ID: 5
Piping Category: K
Piping Description: Dispenser liners

Monitoring:

DRAFT

CIRCLE K #7558 (Continued) **U004371550**

Tank ID: 3
Petro Monitoring Category: 2
Monitoring Description: Visual inspect pipe sumps

Tank ID: 3
Petro Monitoring Category: 4
Monitoring Description: Visual inspect dispenser liners

Tank ID: 3
Petro Monitoring Category: F
Monitoring Description: Monitor dbl wall tank space

Tank ID: 3
Petro Monitoring Category: H
Monitoring Description: Mechanical line leak detector

Tank ID: 3
Petro Monitoring Category: 1
Monitoring Description: Continuous electronic sensing

Tank ID: 3
Petro Monitoring Category: K
Monitoring Description: Monitor dbl wall pipe space

Tank ID: 4
Petro Monitoring Category: H
Monitoring Description: Mechanical line leak detector

Tank ID: 4
Petro Monitoring Category: F
Monitoring Description: Monitor dbl wall tank space

Tank ID: 4
Petro Monitoring Category: K
Monitoring Description: Monitor dbl wall pipe space

Tank ID: 4
Petro Monitoring Category: 2
Monitoring Description: Visual inspect pipe sumps

Tank ID: 4
Petro Monitoring Category: 4
Monitoring Description: Visual inspect dispenser liners

Tank ID: 4
Petro Monitoring Category: 1
Monitoring Description: Continuous electronic sensing

Tank ID: 5
Petro Monitoring Category: 3
Monitoring Description: Electronic monitor pipe sumps

Tank ID: 5
Petro Monitoring Category: 2
Monitoring Description: Visual inspect pipe sumps

Tank ID: 5

DRAFT

CIRCLE K #7558 (Continued) **U004371550**

Petro Monitoring Category: 4
Monitoring Description: Visual inspect dispenser liners

Tank ID: 5
Petro Monitoring Category: H
Monitoring Description: Mechanical line leak detector

Tank ID: 5
Petro Monitoring Category: F
Monitoring Description: Monitor dbl wall tank space

Tank ID: 5
Petro Monitoring Category: K
Monitoring Description: Monitor dbl wall pipe space

DWM CONTAM:
Name: CIRCLE K #7558
Address: 4614 W DR MARTIN LUTHER KING JR BLVD
City,State,Zip: PLANT CITY, FL 33566
Program Site Id: 9701319
Lat DD: 28
Lat MM: 0
Lat SS: 27
Long DD: 82
Long MM: 10
Long SS: 15
Office/ District: SWD
Program Area: PETROLEUM
Priority Score: Not reported
Datum: Not reported
Method: AGPS
Facility Status: OPEN-STCM
Facility Type: A - Retail Station
Score Effective Date: Not reported
Score When Ranked: Not reported
Rank: Not reported
Operator: Not reported
Phone: Not reported
Name Changed: Not reported
Addr Changed: Not reported
Related Party ID: 4045
Primary RP Role: ACCOUNT OWNER
RP Begin Date: 2/6/2007
RP Name: CIRCLE K STORES INC
RP Address1: 1100 SITUS CT #100
RP Address2: ATTN: STORAGE TANK REGIS
RP City: RALEIGH
RP State: NC
RP Zip5: 4295
RP Zip4: 27606
Contact: GRAHAM BIGGS
RP Phone: (919)774-6700
RP Extension: 6326
Site Manager: HEINTZ_C

DRAFT

CIRCLE K #7558 (Continued) **U004371550**

Name:	CIRCLE K #7558
Address:	4614 W DR MARTIN LUTHER KING JR BLVD
City,State,Zip:	PLANT CITY, FL 33566
Program Site Id:	9701319
Lat DD:	28
Lat MM:	0
Lat SS:	27
Long DD:	82
Long MM:	10
Long SS:	15
Office/ District:	SWD
Program Area:	PETROLEUM
Priority Score:	Not reported
Datum:	Not reported
Method:	AGPS
Facility Status:	CLOSED-STCM
Facility Type:	A - Retail Station
Score Effective Date:	Not reported
Score When Ranked:	Not reported
Rank:	Not reported
Operator:	Not reported
Phone:	Not reported
Name Changed:	Not reported
Addr Changed:	Not reported
Related Party ID:	4045
Primary RP Role:	ACCOUNT OWNER
RP Begin Date:	2/6/2007
RP Name:	CIRCLE K STORES INC
RP Address1:	1100 SITUS CT #100
RP Address2:	ATTN: STORAGE TANK REGIS
RP City:	RALEIGH
RP State:	NC
RP Zip5:	4295
RP Zip4:	27606
Contact:	GRAHAM BIGGS
RP Phone:	(919)774-6700
RP Extension:	6326
Site Manager:	Not reported

FL Financial Assurance 3:

Name:	CIRCLE K #7558
Address:	4614 W DR MARTIN LUTHER KING JR BLVD
City,State,Zip:	PLANT CITY, FL 33566
Region:	3
Facility ID:	9701319
Facility Phone:	9197746700
Facility Status:	OPEN
Facility Type:	A
Type Description:	Retail Station
DEP CO:	C
Finaincial Responsibility:	GUARANTEE
Insurance Company:	Not reported
Effective Date:	04/24/2022
Expire Date:	08/21/2023
Owner ID:	4045
Onwer Name:	CIRCLE K STORES INC
Owner Address:	1100 Situs Ct

DRAFT

CIRCLE K #7558 (Continued) **U004371550**

Owner Address2: ATTN: STORAGE TANK REGIS Ste 100
Owner City,St,Zip: Raleigh, NC 27606
Contact: IRA LEWIS / GABI JEMENEZ (813) 910-6875
Resp Party Phone: 9843891300

Name: CIRCLE K #7558
Address: 4614 W DR MARTIN LUTHER KING JR BLVD
City,State,Zip: PLANT CITY, FL 33566
Region: 3
Facility ID: 9701319
Facility Phone: 9197746700
Facility Status: OPEN
Facility Type: A
Type Description: Retail Station
DEP CO: C
Finaincial Responsibility: GUARANTEE
Insurance Company: Not reported
Effective Date: 04/25/2021
Expire Date: 08/27/2022
Owner ID: 4045
Onwer Name: CIRCLE K STORES INC
Owner Address: 1100 Situs Ct
Owner Address2: ATTN: STORAGE TANK REGIS Ste 100
Owner City,St,Zip: Raleigh, NC 27606
Contact: IRA LEWIS / GABI JEMENEZ (813) 910-6875
Resp Party Phone: 9843891300

Name: CIRCLE K #7558
Address: 4614 W DR MARTIN LUTHER KING JR BLVD
City,State,Zip: PLANT CITY, FL 33566
Region: 3
Facility ID: 9701319
Facility Phone: 9197746700
Facility Status: OPEN
Facility Type: A
Type Description: Retail Station
DEP CO: C
Finaincial Responsibility: INSURANCE
Insurance Company: AMERICAN INTERNATIONAL SPECIALTY LINES
Effective Date: 12/17/2008
Expire Date: 12/17/2009
Owner ID: 4045
Onwer Name: CIRCLE K STORES INC
Owner Address: 1100 Situs Ct
Owner Address2: ATTN: STORAGE TANK REGIS Ste 100
Owner City,St,Zip: Raleigh, NC 27606
Contact: IRA LEWIS / GABI JEMENEZ (813) 910-6875
Resp Party Phone: 9843891300

Name: CIRCLE K #7558
Address: 4614 W DR MARTIN LUTHER KING JR BLVD
City,State,Zip: PLANT CITY, FL 33566
Region: 3
Facility ID: 9701319
Facility Phone: 9197746700
Facility Status: OPEN
Facility Type: A

DRAFT

CIRCLE K #7558 (Continued) **U004371550**

Type Description:	Retail Station
DEP CO:	C
Finaincial Responsibility:	INSURANCE
Insurance Company:	CHUBB
Effective Date:	12/01/2011
Expire Date:	12/01/2012
Owner ID:	4045
Onwer Name:	CIRCLE K STORES INC
Owner Address:	1100 Situs Ct
Owner Address2:	ATTN: STORAGE TANK REGIS Ste 100
Owner City,St,Zip:	Raleigh, NC 27606
Contact:	IRA LEWIS / GABI JEMENEZ (813) 910-6875
Resp Party Phone:	9843891300

Name:	CIRCLE K #7558
Address:	4614 W DR MARTIN LUTHER KING JR BLVD
City,State,Zip:	PLANT CITY, FL 33566
Region:	3
Facility ID:	9701319
Facility Phone:	9197746700
Facility Status:	OPEN
Facility Type:	A
Type Description:	Retail Station
DEP CO:	C
Finaincial Responsibility:	INSURANCE
Insurance Company:	CHUBB
Effective Date:	12/01/2012
Expire Date:	12/01/2013
Owner ID:	4045
Onwer Name:	CIRCLE K STORES INC
Owner Address:	1100 Situs Ct
Owner Address2:	ATTN: STORAGE TANK REGIS Ste 100
Owner City,St,Zip:	Raleigh, NC 27606
Contact:	IRA LEWIS / GABI JEMENEZ (813) 910-6875
Resp Party Phone:	9843891300

Name:	CIRCLE K #7558
Address:	4614 W DR MARTIN LUTHER KING JR BLVD
City,State,Zip:	PLANT CITY, FL 33566
Region:	3
Facility ID:	9701319
Facility Phone:	9197746700
Facility Status:	OPEN
Facility Type:	A
Type Description:	Retail Station
DEP CO:	C
Finaincial Responsibility:	INSURANCE
Insurance Company:	CHUBB
Effective Date:	12/17/2009
Expire Date:	12/17/2010
Owner ID:	4045
Onwer Name:	CIRCLE K STORES INC
Owner Address:	1100 Situs Ct
Owner Address2:	ATTN: STORAGE TANK REGIS Ste 100
Owner City,St,Zip:	Raleigh, NC 27606
Contact:	IRA LEWIS / GABI JEMENEZ (813) 910-6875
Resp Party Phone:	9843891300

DRAFT

CIRCLE K #7558 (Continued) **U004371550**

Name:	CIRCLE K #7558
Address:	4614 W DR MARTIN LUTHER KING JR BLVD
City,State,Zip:	PLANT CITY, FL 33566
Region:	3
Facility ID:	9701319
Facility Phone:	9197746700
Facility Status:	OPEN
Facility Type:	A
Type Description:	Retail Station
DEP CO:	C
Finaincial Responsibility:	INSURANCE
Insurance Company:	CHUBB
Effective Date:	12/17/2010
Expire Date:	12/17/2011
Owner ID:	4045
Onwer Name:	CIRCLE K STORES INC
Owner Address:	1100 Situs Ct
Owner Address2:	ATTN: STORAGE TANK REGIS Ste 100
Owner City,St,Zip:	Raleigh, NC 27606
Contact:	IRA LEWIS / GABI JEMENEZ (813) 910-6875
Resp Party Phone:	9843891300

Name:	CIRCLE K #7558
Address:	4614 W DR MARTIN LUTHER KING JR BLVD
City,State,Zip:	PLANT CITY, FL 33566
Region:	3
Facility ID:	9701319
Facility Phone:	9197746700
Facility Status:	OPEN
Facility Type:	A
Type Description:	Retail Station
DEP CO:	C
Finaincial Responsibility:	INSURANCE
Insurance Company:	IRONSHORE SPECIALTY INSURANCE CO
Effective Date:	12/01/2013
Expire Date:	12/01/2014
Owner ID:	4045
Onwer Name:	CIRCLE K STORES INC
Owner Address:	1100 Situs Ct
Owner Address2:	ATTN: STORAGE TANK REGIS Ste 100
Owner City,St,Zip:	Raleigh, NC 27606
Contact:	IRA LEWIS / GABI JEMENEZ (813) 910-6875
Resp Party Phone:	9843891300

Name:	CIRCLE K #7558
Address:	4614 W DR MARTIN LUTHER KING JR BLVD
City,State,Zip:	PLANT CITY, FL 33566
Region:	3
Facility ID:	9701319
Facility Phone:	9197746700
Facility Status:	OPEN
Facility Type:	A
Type Description:	Retail Station
DEP CO:	C
Finaincial Responsibility:	INSURANCE
Insurance Company:	IRONSHORE SPECIALTY INSURANCE CO
Effective Date:	12/01/2014

DRAFT

CIRCLE K #7558 (Continued) **U004371550**

Expire Date:	12/01/2015
Owner ID:	4045
Onwer Name:	CIRCLE K STORES INC
Owner Address:	1100 Situs Ct
Owner Address2:	ATTN: STORAGE TANK REGIS Ste 100
Owner City,St,Zip:	Raleigh, NC 27606
Contact:	IRA LEWIS / GABI JEMENEZ (813) 910-6875
Resp Party Phone:	9843891300

Name:	CIRCLE K #7558
Address:	4614 W DR MARTIN LUTHER KING JR BLVD
City,State,Zip:	PLANT CITY, FL 33566
Region:	3
Facility ID:	9701319
Facility Phone:	9197746700
Facility Status:	OPEN
Facility Type:	A
Type Description:	Retail Station
DEP CO:	C
Finaincial Responsibility:	INSURANCE
Insurance Company:	IRONSHORE SPECIALTY INSURANCE CO
Effective Date:	12/01/2015
Expire Date:	12/01/2016
Owner ID:	4045
Onwer Name:	CIRCLE K STORES INC
Owner Address:	1100 Situs Ct
Owner Address2:	ATTN: STORAGE TANK REGIS Ste 100
Owner City,St,Zip:	Raleigh, NC 27606
Contact:	IRA LEWIS / GABI JEMENEZ (813) 910-6875
Resp Party Phone:	9843891300

Name:	CIRCLE K #7558
Address:	4614 W DR MARTIN LUTHER KING JR BLVD
City,State,Zip:	PLANT CITY, FL 33566
Region:	3
Facility ID:	9701319
Facility Phone:	9197746700
Facility Status:	OPEN
Facility Type:	A
Type Description:	Retail Station
DEP CO:	C
Finaincial Responsibility:	INSURANCE
Insurance Company:	IRONSHORE SPECIALTY INSURANCE CO
Effective Date:	12/01/2016
Expire Date:	12/01/2017
Owner ID:	4045
Onwer Name:	CIRCLE K STORES INC
Owner Address:	1100 Situs Ct
Owner Address2:	ATTN: STORAGE TANK REGIS Ste 100
Owner City,St,Zip:	Raleigh, NC 27606
Contact:	IRA LEWIS / GABI JEMENEZ (813) 910-6875
Resp Party Phone:	9843891300

Name:	CIRCLE K #7558
Address:	4614 W DR MARTIN LUTHER KING JR BLVD
City,State,Zip:	PLANT CITY, FL 33566
Region:	3

DRAFT

CIRCLE K #7558 (Continued) **U004371550**

Facility ID: 9701319
Facility Phone: 9197746700
Facility Status: OPEN
Facility Type: A
Type Description: Retail Station
DEP CO: C
Finaincial Responsibility: INSURANCE
Insurance Company: IRONSHORE SPECIALTY INSURANCE CO
Effective Date: 12/01/2017
Expire Date: 12/01/2018
Owner ID: 4045
Onwer Name: CIRCLE K STORES INC
Owner Address: 1100 Situs Ct
Owner Address2: ATTN: STORAGE TANK REGIS Ste 100
Owner City,St,Zip: Raleigh, NC 27606
Contact: IRA LEWIS / GABI JEMENEZ (813) 910-6875
Resp Party Phone: 9843891300

Name: CIRCLE K #7558
Address: 4614 W DR MARTIN LUTHER KING JR BLVD
City,State,Zip: PLANT CITY, FL 33566
Region: 3
Facility ID: 9701319
Facility Phone: 9197746700
Facility Status: OPEN
Facility Type: A
Type Description: Retail Station
DEP CO: C
Finaincial Responsibility: INSURANCE
Insurance Company: IRONSHORE SPECIALTY INSURANCE CO
Effective Date: 12/01/2018
Expire Date: 12/01/2019
Owner ID: 4045
Onwer Name: CIRCLE K STORES INC
Owner Address: 1100 Situs Ct
Owner Address2: ATTN: STORAGE TANK REGIS Ste 100
Owner City,St,Zip: Raleigh, NC 27606
Contact: IRA LEWIS / GABI JEMENEZ (813) 910-6875
Resp Party Phone: 9843891300

Name: CIRCLE K #7558
Address: 4614 W DR MARTIN LUTHER KING JR BLVD
City,State,Zip: PLANT CITY, FL 33566
Region: 3
Facility ID: 9701319
Facility Phone: 9197746700
Facility Status: OPEN
Facility Type: A
Type Description: Retail Station
DEP CO: C
Finaincial Responsibility: INSURANCE
Insurance Company: NAVIGATORS SPECIALTY INSURANCE CO
Effective Date: 12/01/2019
Expire Date: 12/01/2020
Owner ID: 4045
Onwer Name: CIRCLE K STORES INC
Owner Address: 1100 Situs Ct

DRAFT

CIRCLE K #7558 (Continued) **U004371550**

Owner Address2: ATTN: STORAGE TANK REGIS Ste 100
Owner City,St,Zip: Raleigh, NC 27606
Contact: IRA LEWIS / GABI JEMENEZ (813) 910-6875
Resp Party Phone: 9843891300

Name: CIRCLE K #7558
Address: 4614 W DR MARTIN LUTHER KING JR BLVD
City,State,Zip: PLANT CITY, FL 33566
Region: 3
Facility ID: 9701319
Facility Phone: 9197746700
Facility Status: OPEN
Facility Type: A
Type Description: Retail Station
DEP CO: C
Finaincial Responsibility: INSURANCE
Insurance Company: NAVIGATORS SPECIALTY INSURANCE CO
Effective Date: 12/01/2020
Expire Date: 12/01/2021
Owner ID: 4045
Onwer Name: CIRCLE K STORES INC
Owner Address: 1100 Situs Ct
Owner Address2: ATTN: STORAGE TANK REGIS Ste 100
Owner City,St,Zip: Raleigh, NC 27606
Contact: IRA LEWIS / GABI JEMENEZ (813) 910-6875
Resp Party Phone: 9843891300

---

278 **FOREMAN'S AUTO SERVICE** **TANKS** **1005583111**
SSE **4303 S.R. 574 WEST** **US AIRS** **N/A**
1/2-1 **PLANT CITY, FL 33567** **NPDES**
0.850 mi.
4486 ft.

Actual:
121 ft.

Focus Map:
6

TANKS:
Name: PLANT CITY AUTO SALVAGE INC
Address: 4303 HWY 574 W
City,State,Zip: PLANT CITY, FL 33563
Facility ID: 9819773
Facility Phone: 8137541790
Facility Status: CLOSED
Facility Type: J
Type Description: Collection Station
Dep Co: P
Lat/Lon Deg Min Sec: Not reported

US AIRS MINOR:
Envid: 1005583111
Region Code: 04
Programmatic ID: AIR 040000001205740176
Facility Registry ID: 110009007378
D and B Number: Not reported
Primary SIC Code: 9999
NAICS Code: 999999
Default Air Classification Code: MIN
Facility Type of Ownership Code: POF
Air CMS Category Code: Not reported
HPV Status: Not reported

FOREMAN'S AUTO SERVICE (Continued) **1005583111**

US AIRS MINOR:

Region Code:	04
Programmatic ID:	AIR 040000001205740176
Facility Registry ID:	110009007378
Air Operating Status Code:	OPR
Default Air Classification Code:	MIN
Air Program:	Stratospheric Ozone Protection
Activity Date:	1999-02-17 00:00:00
Activity Status Date:	Not reported
Activity Group:	Compliance Monitoring
Activity Type:	Inspection/Evaluation
Activity Status:	Not reported

WASTEWATER:

Name:	PLANT CITY AUTO SALVAGE INC
Address:	4303 HWY 574 W
City,State,Zip:	PLANT CITY, FL
Facility ID:	FLR05A912
Facility Type:	Multi-Sector Stormwater GP
Status:	Active - Existing, permitted facility/site for which effluent, reclaimed water or wastewater residual discharge into the environment and/or monitoring is taking place.
District Office:	Not reported
NPDES Permitted Site:	Not reported
Environmental Interest:	Not reported
Owner Type:	Private
Permit Capacity:	Not reported
Party Name:	Manaces Daniel
Company Name:	Plant City Auto Salvage Inc
RP Address:	4303 Hwy 574 W
RP Address 2:	-
RP City,Stat,Zip:	Not reported
Telephone:	8137541790
Email:	pcasskip@gmail.com
Issue Date:	06/15/2018
Effective Date:	Not reported
Expiration Date:	06/14/2023
DOC Description:	Not reported
Latitude Degrees:	28
Latitude Minutes:	0
Latitude Seconds:	29.00
Longitude Degrees:	82
Longitude Minutes:	9
Longitude Seconds:	56.99
Treatment:	Not reported
Decode For Fstatus:	Active
Cell Phone:	-
Permit Type:	Not reported
Major Minor Discharge:	Not reported
Nature of Business:	Not reported

DRAFT

AU279 **JOGI INC** **EDR Hist Auto** **1021500553**
South **4612 STATE ROAD 574** **N/A**
1/2-1 **PLANT CITY, FL 33563**
0.852 mi.
4496 ft. **Site 7 of 19 in cluster AU**

Actual: EDR Hist Auto
134 ft.

Focus Map:
6

Year:	Name:	Type:
2002	JOGI INC	Gasoline Service Stations
2003	JOGI INC	Gasoline Service Stations
2004	JOGI INC	Gasoline Service Stations
2005	JOGI INC	Gasoline Service Stations
2006	JOGI INC	Gasoline Service Stations
2007	JOGI INC	Gasoline Service Stations
2008	JOGI INC	Gasoline Service Stations
2009	JOGI INC	Gasoline Service Stations
2010	JOGI INC	Gasoline Service Stations
2011	JOGI INC	Gasoline Service Stations
2012	JOGI INC	Gasoline Service Stations
2013	JOGI INC	Gasoline Service Stations
2014	JOGI INC	Gasoline Service Stations

AU280 **ERNS** **2012005431**
South **4612 STATE ROAD 574** **N/A**
1/2-1 **PLANT CITY, FL 33566**
0.852 mi.
4496 ft. **Site 8 of 19 in cluster AU**

Actual:
134 ft.

Click this hyperlink while viewing on your computer to access additional ERNS detail in the EDR Site Report.

Focus Map:
6

AU281 **SPILLS** **S111750168**
South **4612 SR 574 AT PRESCO/CITGO GAS STATION** **N/A**
1/2-1 **PLANT CITY, FL**
0.852 mi.
4496 ft. **Site 9 of 19 in cluster AU**

Actual: SPILLS:
134 ft.

Focus Map:
6

Name:	Not reported
Address:	4612 SR 574 AT PRESCO/CITGO GAS STATION
City,State,Zip:	PLANT CITY, FL
OHMIT Incident Number:	46769
Incident Legacy:	Not reported
On-Scene Response:	Yes
Criminal Indicator:	No
Hurricane Indicator:	No
Incident Date:	03/05/2012
Incident Status:	Closed
Incident Report Date:	03/12/2012
Pollutant:	Food oils
Pollutants Category:	Non-petroleum oils
Substance Spilled:	Food oils
Amount Spilled (Gallons):	10

DRAFT

(Continued) **S111750168**

Pollutant - Unit Measure: gallon

Incident Party Name: Anonymous Anonymous (Nick)
Description: Inland

Incident Party Name: Anonymous Anonymous (Nick)
Description: Inland

Incident Party Name: BER - Tampa
Description: Inland

Incident Party Name: BER - Tampa
Description: Inland

Incident Party Name: NRC
Description: Inland

Incident Party Name: NRC
Description: Inland

Incident Party Name: National Response Center
Description: Inland

Incident Party Name: National Response Center
Description: Inland

Incident Party Name: Presco Food Store #28
Description: Inland

Incident Party Name: Presco Food Store #28
Description: Inland

Incident Party Name: State Warning Point
Description: Inland

Incident Party Name: State Warning Point
Description: Inland

AV282 **RED BERRY PLACE FARMWORKER HOUSING** **FINDS 1024365996**
South **3841 BETHLEHEM RD** **ECHO N/A**
1/2-1 **DOVER, FL 33527**
0.853 mi.
4503 ft. **Site 1 of 2 in cluster AV**

Actual:
124 ft.

Focus Map:
4

FINDS:
Registry ID: 110070262843

Click Here for FRS Facility Detail Report:

Environmental Interest/Information System:
The National Pollutant Discharge Elimination System (NPDES) module of the Integrated Compliance Information System (ICIS). Under NPDES, all facilities that discharge pollutants from any point source into waters of the United States are required to obtain a permit. The permit will likely contain limits on what can be discharged, impose monitoring and reporting requirements, and include other provisions to ensure that the discharge does not adversely affect water quality.

DRAFT

RED BERRY PLACE FARMWORKER HOUSING (Continued) **1024365996**

Click this hyperlink while viewing on your computer to access additional FINDS: detail in the EDR Site Report.

ECHO:

Envid:	1024365996
Registry ID:	110070262843
DFR URL:	http://echo.epa.gov/detailed-facility-report?fid=110070262843
Name:	RED BERRY PLACE FARMWORKER HOUSING
Address:	3841 BETHLEHEM RD
City,State,Zip:	DOVER, FL 33527

AV283 **RED BERRY PLACE FARMWORKER HOUSING** **NPDES** **S122439784**
South **3841 BETHLEHEM RD** **N/A**
1/2-1 **DOVER, FL**
0.853 mi.
4503 ft. **Site 2 of 2 in cluster AV**

Actual:
124 ft.

Focus Map:
4

WASTEWATER:

Name:	RED BERRY PLACE FARMWORKER HOUSING
Address:	3841 BETHLEHEM RD
City,State,Zip:	DOVER, FL
Facility ID:	FLR10RW60
Facility Type:	Construction Stormwater GP
Status:	Active - Existing, permitted facility/site for which effluent, reclaimed water or wastewater residual discharge into the environment and/or monitoring is taking place.
District Office:	TLST
NPDES Permitted Site:	Not reported
Environmental Interest:	Not reported
Owner Type:	Unknown
Permit Capacity:	Not reported
Party Name:	Adam Young, PMTE
Company Name:	Red Berry Place, LLC
RP Address:	14506 Walden Sheffield Rd
RP Address 2:	Not reported
RP City,Stat,Zip:	Dover FL 33527
Telephone:	8134789377
Email:	a.young@bbiproduce.com
Issue Date:	05/19/2018
Effective Date:	05/19/2018
Expiration Date:	05/18/2023
DOC Description:	Generic Permit
Latitude Degrees:	28
Latitude Minutes:	0
Latitude Seconds:	29.99
Longitude Degrees:	82
Longitude Minutes:	12
Longitude Seconds:	11.25
Treatment:	Not reported
Decode For Fstatus:	Active
Cell Phone:	Not reported
Permit Type:	Not reported
Major Minor Discharge:	Not reported
Nature of Business:	Not reported

DRAFT

AU284 **CIRCLE K STORE #7558** **FINDS** **1015828398**
South **4614 STATE ROAD 574 WEST** **ECHO** **N/A**
1/2-1 **PLANT CITY, FL 33563**
0.857 mi.
4525 ft. **Site 10 of 19 in cluster AU**

Actual:
133 ft.

Focus Map:
6

FINDS:
Registry ID: 110044884934

Click Here for FRS Facility Detail Report:

Environmental Interest/Information System:
The National Pollutant Discharge Elimination System (NPDES) module of the Integrated Compliance Information System (ICIS). Under NPDES, all facilities that discharge pollutants from any point source into waters of the United States are required to obtain a permit. The permit will likely contain limits on what can be discharged, impose monitoring and reporting requirements, and include other provisions to ensure that the discharge does not adversely affect water quality.

Click this hyperlink while viewing on your computer to access additional FINDS: detail in the EDR Site Report.

ECHO:

Envid:	1015828398
Registry ID:	110044884934
DFR URL:	http://echo.epa.gov/detailed-facility-report?fid=110044884934
Name:	CIRCLE K STORE #7558
Address:	4614 STATE ROAD 574 WEST
City,State,Zip:	PLANT CITY, FL 33563

AU285 **CITGO-TURKEY CREEK #271** **RGA LUST** **S115169236**
South **4612 HWY 574** **N/A**
1/2-1 **PLANT CITY, FL**
0.857 mi.
4525 ft. **Site 11 of 19 in cluster AU**

Actual:
134 ft.

Focus Map:
6

RGA LUST:

2009	CITGO-TURKEY CREEK #271	4612 HWY 574
2008	CITGO-TURKEY CREEK #271	4612 HWY 574
2007	CITGO-TURKEY CREEK #271	4612 HWY 574
2006	CITGO-TURKEY CREEK #271	4612 HWY 574

AU286 **CITGO-TURKEY CREEK** **RGA LUST** **S115169237**
South **4612 HWY 574** **N/A**
1/2-1 **PLANT CITY, FL**
0.857 mi.
4525 ft. **Site 12 of 19 in cluster AU**

Actual:
134 ft.

Focus Map:
6

RGA LUST:

2005	CITGO-TURKEY CREEK	4612 HWY 574
2004	CITGO-TURKEY CREEK	4612 HWY 574
2003	CITGO-TURKEY CREEK	4612 HWY 574
2002	CITGO-TURKEY CREEK	4612 HWY 574
2001	CITGO-TURKEY CREEK	4612 HWY 574
2000	CITGO-TURKEY CREEK	4612 HWY 574

AU287 **TURKEY CREEK CITGO** **RGA LUST** **S115203720**
South **4612 HWY 574** **N/A**
1/2-1 **PLANT CITY, FL**
0.857 mi.
4525 ft. **Site 13 of 19 in cluster AU**

Actual:
134 ft.

RGA LUST:

1999	TURKEY CREEK CITGO	4612 HWY 574

Focus Map:
6

AU288 **PRESCO FOOD STORE #28** **RGA LUST** **S115192579**
South **4612 HWY 574** **N/A**
1/2-1 **PLANT CITY, FL**
0.857 mi.
4525 ft. **Site 14 of 19 in cluster AU**

Actual:
134 ft.

RGA LUST:

1998	PRESCO FOOD STORE #28	4612 HWY 574

Focus Map:
6

AU289 **PRESCO STORE # 28** **RGA LUST** **S115192593**
South **4612 HWY 574** **N/A**
1/2-1 **PLANT CITY, FL**
0.857 mi.
4525 ft. **Site 15 of 19 in cluster AU**

Actual:
134 ft.

RGA LUST:

2012	PRESCO STORE # 28	4612 HWY 574
2011	PRESCO STORE # 28	4612 HWY 574
2010	PRESCO STORE # 28	4612 HWY 574

Focus Map:
6

AU290 **PRESCO STORE # 28** **LUST** **U001354279**
South **4612 HWY 574** **UST** **N/A**
1/2-1 **PLANT CITY, FL 33566** **DWM CONTAM**
0.857 mi. **Financial Assurance**
4525 ft. **Site 16 of 19 in cluster AU**

Actual:
134 ft.

LUST:

Name:	PRESCO STORE # 28
Address:	4612 HWY 574
City,State,Zip:	PLANT CITY, FL 33566
Region:	STATE
Facility Id:	8625035
Facility Status:	OPEN
Facility Type:	A - Retail Station
Facility Phone:	(813)754-5910
Facility Cleanup Rank:	1656
District:	Southwest District
Lat/Long (dms):	28 0 24.9209999 / 82 10 12.863

Focus Map:
6

DRAFT

PRESCO STORE # 28 (Continued) **U001354279**

Section:	36
Township:	28S
Range:	21E
Feature:	Not reported
Method:	AGPS
Datum:	0
Score:	61
Score Effective Date:	1998-07-01 00:00:00
Score When Ranked:	61
Operator:	SURESH PATEL
Name Update:	2010-06-09 00:00:00
Address Update:	2009-12-17 00:00:00

Petroleum Cleanup PCT Facility Score:

Facility Cleanup Status:	CMPL - COMPLETED
Contact:	SURESH PATEL
Contact Company:	PRAMUKH INVESTMENTS LLC
Contact Address:	3512 KILMER DR
Contact City/State/Zip:	PLANT CITY, FL 33567
Phone:	(813)719-6521
Bad Address Ind:	N
State:	FL
Zip:	33566, 4564
Score:	61
Score Effective Date:	1998-07-01 00:00:00
Related Party ID:	25189
Primary RP Role:	ACCOUNT OWNER
RP Begin Date:	2009-12-17
RP Zip:	2752
RP Extension:	Not reported

Discharge Cleanup Summary:

Discharge Date:	12/1/1988
PCT Discharge Combined:	Not reported
Cleanup Required:	R - CLEANUP REQUIRED
Discharge Cleanup Status:	NFA - NFA COMPLETE
Disch Cleanup Status Date:	2/22/2006
Cleanup Work Status:	COMPLETED
Information Source:	E - EDI
Other Source Description:	Not reported
Eligibility Indicator:	E - ELIGIBLE
Site Manager:	WICKHAM_S
Site Mgr End Date:	1/24/2006
Tank Office:	PCLP29 - HILLSBOROUGH ENVIRONMENTAL PROTECTION COMMISSION

Petroleum Cleanup Program Eligibility:

Facility ID:	8625035
Discharge Date:	12/1/1988
Pct Discharge Combined With:	Not reported
Cleanup Required:	R - CLEANUP REQUIRED
Discharge Cleanup Status:	NFA - NFA COMPLETE
Disch Cleanup Status Date:	2/22/2006
Cleanup Work Status:	COMPLETED
Information Source:	E - EDI
Other Source Description:	Not reported
Application Received Date:	12/30/1988
Cleanup Program:	E - EARLY DETECTION INCENTIVE
Eligibility Status:	5/7/1990

DRAFT

PRESCO STORE # 28 (Continued) **U001354279**

Elig Status Date:	5/7/1990
Letter Of Intent Date:	Not reported
Redetermined:	No
Inspection Date:	3/23/1990
Site Manager:	WICKHAM_S
Site Mgr End Date:	1/24/2006
Tank Office:	PCLP29 - HILLSBOROUGH ENVIRONMENTAL PROTECTION COMMISSION
Deductible Amount:	Not reported
Deductible Paid To Date:	0
Co-Pay Amount:	Not reported
Co-Pay Paid To Date:	0
Cap Amount:	0

Contaminated Media:

Discharge Date:	12/1/1988
Pct Discharge Combined With:	Not reported
Cleanup Required:	R - CLEANUP REQUIRED
Discharge Cleanup Status:	NFA - NFA COMPLETE
Disch Cleanup Status Date:	2/22/2006
Cleanup Work Status:	COMPLETED
Information Source:	E - EDI
Other Source Description:	Not reported
Elig Indicator:	E - ELIGIBLE
Site Manager:	WICKHAM_S
Site Mgr End Date:	1/24/2006
Tank Office:	PCLP29 - HILLSBOROUGH ENVIRONM
Contaminated Drinking Wells:	0
Contaminated Monitoring Well:	Yes
Contaminated Soil:	No
Contaminated Surface Water:	No
Contaminated Ground Water:	Yes
Pollutant:	B - Unleaded Gas
Pollutant Other Description:	Not reported
Gallons Discharged:	Not reported

Task Information:

District:	SWD
Facility ID:	8625035
Facility Status:	OPEN
Facility Type:	A - Retail Station -
County:	HILLSBOROUGH
County ID:	29
Cleanup Eligibility Status:	E
Source Effective Date:	01-24-2006
Discharge Date:	12-01-1988
Cleanup Required:	R - CLEANUP REQUIRED
Discharge Cleanup Status:	NFA - NFA COMPLETE
Disch Cleanup Status Date:	02-22-2006
SRC Action Type:	NFA - NO FURTHER ACTION
SRC Submit Date:	10-21-2005
SRC Review Date:	11-15-2005
SRC Completion Status:	A - APPROVED
SRC Issue Date:	02-22-2006
SRC Comment:	Not reported
Cleanup Work Status:	COMPLETED
Site Mgr:	WICKHAM_S
Site Mgr End Date:	01-24-2006
Tank Office:	PCLP29 - Hillsborough County

DRAFT

PRESCO STORE # 28 (Continued) **U001354279**

SR Task ID:	49452
SR Cleanup Responsible:	ST - STATE
SR Funding Eligibility Type:	-
SR Actual Cost:	Not reported
SR Completion Date:	Not reported
SR Payment Date:	Not reported
SR Oral Date:	Not reported
SR Written Date:	Not reported
SR Soil Removal:	Not reported
SR Free Product Removal:	Not reported
SR Soil Tonnage Removed:	Not reported
SR Soil Treatment:	Not reported
SR Other Treatment:	Not reported
SR Alternate Proc Received Date:	Not reported
SR Alternate Procedure Status:	Not reported
SR Alternate Procedure Status Date:	Not reported
SR Alternate Procedure Comments:	Not reported
SA Task ID:	49453
SA Cleanup Responsible:	ST - STATE
SA Funding Eligibility Type:	-
SA Actual Cost:	Not reported
SA Completion Date:	Not reported
SA Payment Date:	Not reported
RAP Task ID:	49454
RAP Cleanup Responsible ID:	ST - STATE
RAP Funding Eligibility Type:	-
RAP Actual Cost:	Not reported
RAP Completion Date:	08-30-2000
RAP Payment Date:	Not reported
RAP Last Order Approved:	Not reported
RA Task ID:	49455
RA Cleanup Responsible:	ST - STATE
RA Funding Eligibility Type:	-
RA Years to Complete:	0
RA Actual Cost:	Not reported

Click here for Florida Oculus:

UST:

Facility ID:	8625035
Name:	PRESCO STORE # 28
Address:	4612 HWY 574
City,State,Zip:	PLANT CITY, FL 33566
Facility Phone:	8137545910
Facility Status:	OPEN
Facility Type:	A
Type Description:	Retail Station
Depco:	C
Region:	STATE
Positioning Method:	AGPS
Latitude/Longitude:	28 0 23 / 82 10 13

UST:

Tank ID:	1
Tank Capacity:	6000
Tank Location:	UNDERGROUND
Tank Status:	B-Removed from Site

DRAFT

PRESCO STORE # 28 (Continued) **U001354279**

Status Date: 05/01/1999
Install Date: 5/1/1981
Substance: B
Content Description: Unleaded Gas
Vessel Indicator: TANK
DEP Contractor: C

Owner:
Owner ID: 25189
Owner Name: PRAMUKH INVESTMENTS LLC
Owner Address: 3512 KILMER DR
Owner Address 2: ATTN: SURESH PATEL
Owner City,State,Zip: PLANT CITY, FL 33567
Owner Contact: SURESH PATEL
Owner Phone: 8137196521

Construction:
Tank ID: 4
Construction Category: C
Construction Description: Steel

Tank ID: 4
Construction Category: A
Construction Description: Ball check valve

Tank ID: 4
Construction Category: O
Construction Description: Tight fill

Tank ID: 4
Construction Category: R
Construction Description: Double wall - tank jacket

Tank ID: 4
Construction Category: M
Construction Description: Spill containment bucket

Tank ID: 5
Construction Category: C
Construction Description: Steel

Tank ID: 5
Construction Category: A
Construction Description: Ball check valve

Tank ID: 5
Construction Category: O
Construction Description: Tight fill

Tank ID: 5
Construction Category: R
Construction Description: Double wall - tank jacket

Tank ID: 5
Construction Category: M
Construction Description: Spill containment bucket

DRAFT

PRESCO STORE # 28 (Continued) **U001354279**

Piping:

Tank ID:	4
Piping Category:	N
Piping Description:	Approved synthetic material
Tank ID:	4
Piping Category:	M
Piping Description:	Double wall - pipe jacket
Tank ID:	4
Piping Category:	J
Piping Description:	Pressurized piping system
Tank ID:	4
Piping Category:	K
Piping Description:	Dispenser liners
Tank ID:	5
Piping Category:	N
Piping Description:	Approved synthetic material
Tank ID:	5
Piping Category:	M
Piping Description:	Double wall - pipe jacket
Tank ID:	5
Piping Category:	J
Piping Description:	Pressurized piping system
Tank ID:	5
Piping Category:	K
Piping Description:	Dispenser liners

Monitoring:

Tank ID:	4
Petro Monitoring Category:	F
Monitoring Description:	Monitor dbl wall tank space
Tank ID:	4
Petro Monitoring Category:	2
Monitoring Description:	Visual inspect pipe sumps
Tank ID:	4
Petro Monitoring Category:	4
Monitoring Description:	Visual inspect dispenser liners
Tank ID:	4
Petro Monitoring Category:	H
Monitoring Description:	Mechanical line leak detector
Tank ID:	5
Petro Monitoring Category:	F
Monitoring Description:	Monitor dbl wall tank space
Tank ID:	5
Petro Monitoring Category:	2

DRAFT

PRESCO STORE # 28 (Continued) **U001354279**

Monitoring Description: Visual inspect pipe sumps

Tank ID: 5
Petro Monitoring Category: 4
Monitoring Description: Visual inspect dispenser liners

Tank ID: 5
Petro Monitoring Category: H
Monitoring Description: Mechanical line leak detector

Tank ID: 2
Tank Capacity: 6000
Tank Location: UNDERGROUND
Tank Status: B-Removed from Site
Status Date: 05/01/1999
Install Date: 5/1/1981
Substance: B
Content Description: Unleaded Gas
Vessel Indicator: TANK
DEP Contractor: C

Owner:
Owner ID: 25189
Owner Name: PRAMUKH INVESTMENTS LLC
Owner Address: 3512 KILMER DR
Owner Address 2: ATTN: SURESH PATEL
Owner City,State,Zip: PLANT CITY, FL 33567
Owner Contact: SURESH PATEL
Owner Phone: 8137196521

Construction:
Tank ID: 4
Construction Category: C
Construction Description: Steel

Tank ID: 4
Construction Category: A
Construction Description: Ball check valve

Tank ID: 4
Construction Category: O
Construction Description: Tight fill

Tank ID: 4
Construction Category: R
Construction Description: Double wall - tank jacket

Tank ID: 4
Construction Category: M
Construction Description: Spill containment bucket

Tank ID: 5
Construction Category: C
Construction Description: Steel

Tank ID: 5

DRAFT

PRESCO STORE # 28 (Continued) **U001354279**

Construction Category: A
Construction Description: Ball check valve

Tank ID: 5
Construction Category: O
Construction Description: Tight fill

Tank ID: 5
Construction Category: R
Construction Description: Double wall - tank jacket

Tank ID: 5
Construction Category: M
Construction Description: Spill containment bucket

Piping:
Tank ID: 4
Piping Category: N
Piping Description: Approved synthetic material

Tank ID: 4
Piping Category: M
Piping Description: Double wall - pipe jacket

Tank ID: 4
Piping Category: J
Piping Description: Pressurized piping system

Tank ID: 4
Piping Category: K
Piping Description: Dispenser liners

Tank ID: 5
Piping Category: N
Piping Description: Approved synthetic material

Tank ID: 5
Piping Category: M
Piping Description: Double wall - pipe jacket

Tank ID: 5
Piping Category: J
Piping Description: Pressurized piping system

Tank ID: 5
Piping Category: K
Piping Description: Dispenser liners

Monitoring:
Tank ID: 4
Petro Monitoring Category: F
Monitoring Description: Monitor dbl wall tank space

Tank ID: 4
Petro Monitoring Category: 2
Monitoring Description: Visual inspect pipe sumps

DRAFT

PRESCO STORE # 28 (Continued) **U001354279**

Tank ID: 4
Petro Monitoring Category: 4
Monitoring Description: Visual inspect dispenser liners

Tank ID: 4
Petro Monitoring Category: H
Monitoring Description: Mechanical line leak detector

Tank ID: 5
Petro Monitoring Category: F
Monitoring Description: Monitor dbl wall tank space

Tank ID: 5
Petro Monitoring Category: 2
Monitoring Description: Visual inspect pipe sumps

Tank ID: 5
Petro Monitoring Category: 4
Monitoring Description: Visual inspect dispenser liners

Tank ID: 5
Petro Monitoring Category: H
Monitoring Description: Mechanical line leak detector

Tank ID: 3
Tank Capacity: 10000
Tank Location: UNDERGROUND
Tank Status: B-Removed from Site
Status Date: 05/01/1999
Install Date: 5/1/1981
Substance: B
Content Description: Unleaded Gas
Vessel Indicator: TANK
DEP Contractor: C

Owner:
Owner ID: 25189
Owner Name: PRAMUKH INVESTMENTS LLC
Owner Address: 3512 KILMER DR
Owner Address 2: ATTN: SURESH PATEL
Owner City,State,Zip: PLANT CITY, FL 33567
Owner Contact: SURESH PATEL
Owner Phone: 8137196521

Construction:
Tank ID: 4
Construction Category: C
Construction Description: Steel

Tank ID: 4
Construction Category: A
Construction Description: Ball check valve

Tank ID: 4
Construction Category: O
Construction Description: Tight fill

DRAFT

PRESCO STORE # 28 (Continued) **U001354279**

Tank ID: 4
Construction Category: R
Construction Description: Double wall - tank jacket

Tank ID: 4
Construction Category: M
Construction Description: Spill containment bucket

Tank ID: 5
Construction Category: C
Construction Description: Steel

Tank ID: 5
Construction Category: A
Construction Description: Ball check valve

Tank ID: 5
Construction Category: O
Construction Description: Tight fill

Tank ID: 5
Construction Category: R
Construction Description: Double wall - tank jacket

Tank ID: 5
Construction Category: M
Construction Description: Spill containment bucket

Piping:
Tank ID: 4
Piping Category: N
Piping Description: Approved synthetic material

Tank ID: 4
Piping Category: M
Piping Description: Double wall - pipe jacket

Tank ID: 4
Piping Category: J
Piping Description: Pressurized piping system

Tank ID: 4
Piping Category: K
Piping Description: Dispenser liners

Tank ID: 5
Piping Category: N
Piping Description: Approved synthetic material

Tank ID: 5
Piping Category: M
Piping Description: Double wall - pipe jacket

Tank ID: 5
Piping Category: J
Piping Description: Pressurized piping system

DRAFT

PRESCO STORE # 28 (Continued) **U001354279**

Tank ID: 5
Piping Category: K
Piping Description: Dispenser liners

Monitoring:
Tank ID: 4
Petro Monitoring Category: F
Monitoring Description: Monitor dbl wall tank space

Tank ID: 4
Petro Monitoring Category: 2
Monitoring Description: Visual inspect pipe sumps

Tank ID: 4
Petro Monitoring Category: 4
Monitoring Description: Visual inspect dispenser liners

Tank ID: 4
Petro Monitoring Category: H
Monitoring Description: Mechanical line leak detector

Tank ID: 5
Petro Monitoring Category: F
Monitoring Description: Monitor dbl wall tank space

Tank ID: 5
Petro Monitoring Category: 2
Monitoring Description: Visual inspect pipe sumps

Tank ID: 5
Petro Monitoring Category: 4
Monitoring Description: Visual inspect dispenser liners

Tank ID: 5
Petro Monitoring Category: H
Monitoring Description: Mechanical line leak detector

Tank ID: 4
Tank Capacity: 10000
Tank Location: UNDERGROUND
Tank Status: U-In Service
Status Date: 05/01/1999
Install Date: 5/1/1999
Substance: B
Content Description: Unleaded Gas
Vessel Indicator: TANK
DEP Contractor: C

Owner:
Owner ID: 25189
Owner Name: PRAMUKH INVESTMENTS LLC
Owner Address: 3512 KILMER DR
Owner Address 2: ATTN: SURESH PATEL
Owner City,State,Zip: PLANT CITY, FL 33567
Owner Contact: SURESH PATEL
Owner Phone: 8137196521

DRAFT

PRESCO STORE # 28 (Continued) **U001354279**

Construction:

Tank ID:	4
Construction Category:	C
Construction Description:	Steel
Tank ID:	4
Construction Category:	A
Construction Description:	Ball check valve
Tank ID:	4
Construction Category:	O
Construction Description:	Tight fill
Tank ID:	4
Construction Category:	R
Construction Description:	Double wall - tank jacket
Tank ID:	4
Construction Category:	M
Construction Description:	Spill containment bucket
Tank ID:	5
Construction Category:	C
Construction Description:	Steel
Tank ID:	5
Construction Category:	A
Construction Description:	Ball check valve
Tank ID:	5
Construction Category:	O
Construction Description:	Tight fill
Tank ID:	5
Construction Category:	R
Construction Description:	Double wall - tank jacket
Tank ID:	5
Construction Category:	M
Construction Description:	Spill containment bucket

Piping:

Tank ID:	4
Piping Category:	N
Piping Description:	Approved synthetic material
Tank ID:	4
Piping Category:	M
Piping Description:	Double wall - pipe jacket
Tank ID:	4
Piping Category:	J
Piping Description:	Pressurized piping system
Tank ID:	4
Piping Category:	K

DRAFT

PRESCO STORE # 28 (Continued) **U001354279**

Piping Description: Dispenser liners

Tank ID: 5
Piping Category: N
Piping Description: Approved synthetic material

Tank ID: 5
Piping Category: M
Piping Description: Double wall - pipe jacket

Tank ID: 5
Piping Category: J
Piping Description: Pressurized piping system

Tank ID: 5
Piping Category: K
Piping Description: Dispenser liners

Monitoring:
Tank ID: 4
Petro Monitoring Category: F
Monitoring Description: Monitor dbl wall tank space

Tank ID: 4
Petro Monitoring Category: 2
Monitoring Description: Visual inspect pipe sumps

Tank ID: 4
Petro Monitoring Category: 4
Monitoring Description: Visual inspect dispenser liners

Tank ID: 4
Petro Monitoring Category: H
Monitoring Description: Mechanical line leak detector

Tank ID: 5
Petro Monitoring Category: F
Monitoring Description: Monitor dbl wall tank space

Tank ID: 5
Petro Monitoring Category: 2
Monitoring Description: Visual inspect pipe sumps

Tank ID: 5
Petro Monitoring Category: 4
Monitoring Description: Visual inspect dispenser liners

Tank ID: 5
Petro Monitoring Category: H
Monitoring Description: Mechanical line leak detector

Tank ID: 5
Tank Capacity: 10000
Tank Location: UNDERGROUND
Tank Status: U-In Service
Status Date: 05/01/1999

DRAFT

PRESCO STORE # 28 (Continued) **U001354279**

Install Date: 5/1/1999
Substance: B
Content Description: Unleaded Gas
Vessel Indicator: TANK
DEP Contractor: C

Owner:
Owner ID: 25189
Owner Name: PRAMUKH INVESTMENTS LLC
Owner Address: 3512 KILMER DR
Owner Address 2: ATTN: SURESH PATEL
Owner City,State,Zip: PLANT CITY, FL 33567
Owner Contact: SURESH PATEL
Owner Phone: 8137196521

Construction:
Tank ID: 4
Construction Category: C
Construction Description: Steel

Tank ID: 4
Construction Category: A
Construction Description: Ball check valve

Tank ID: 4
Construction Category: O
Construction Description: Tight fill

Tank ID: 4
Construction Category: R
Construction Description: Double wall - tank jacket

Tank ID: 4
Construction Category: M
Construction Description: Spill containment bucket

Tank ID: 5
Construction Category: C
Construction Description: Steel

Tank ID: 5
Construction Category: A
Construction Description: Ball check valve

Tank ID: 5
Construction Category: O
Construction Description: Tight fill

Tank ID: 5
Construction Category: R
Construction Description: Double wall - tank jacket

Tank ID: 5
Construction Category: M
Construction Description: Spill containment bucket

DRAFT

PRESCO STORE # 28 (Continued) **U001354279**

Piping:

Tank ID:	4
Piping Category:	N
Piping Description:	Approved synthetic material
Tank ID:	4
Piping Category:	M
Piping Description:	Double wall - pipe jacket
Tank ID:	4
Piping Category:	J
Piping Description:	Pressurized piping system
Tank ID:	4
Piping Category:	K
Piping Description:	Dispenser liners
Tank ID:	5
Piping Category:	N
Piping Description:	Approved synthetic material
Tank ID:	5
Piping Category:	M
Piping Description:	Double wall - pipe jacket
Tank ID:	5
Piping Category:	J
Piping Description:	Pressurized piping system
Tank ID:	5
Piping Category:	K
Piping Description:	Dispenser liners

Monitoring:

Tank ID:	4
Petro Monitoring Category:	F
Monitoring Description:	Monitor dbl wall tank space
Tank ID:	4
Petro Monitoring Category:	2
Monitoring Description:	Visual inspect pipe sumps
Tank ID:	4
Petro Monitoring Category:	4
Monitoring Description:	Visual inspect dispenser liners
Tank ID:	4
Petro Monitoring Category:	H
Monitoring Description:	Mechanical line leak detector
Tank ID:	5
Petro Monitoring Category:	F
Monitoring Description:	Monitor dbl wall tank space
Tank ID:	5
Petro Monitoring Category:	2

DRAFT

PRESCO STORE # 28 (Continued) **U001354279**

Monitoring Description: Visual inspect pipe sumps

Tank ID: 5
Petro Monitoring Category: 4
Monitoring Description: Visual inspect dispenser liners

Tank ID: 5
Petro Monitoring Category: H
Monitoring Description: Mechanical line leak detector

DWM CONTAM:
Name: PRESCO STORE # 28
Address: 4612 HWY 574
City,State,Zip: PLANT CITY, FL
Program Site Id: 8625035
Lat DD: 28
Lat MM: 0
Lat SS: 23
Long DD: 82
Long MM: 10
Long SS: 13
Office/ District: SWD
Program Area: PETROLEUM
Priority Score: Not reported
Datum: 0
Method: AGPS
Facility Status: CLOSED-STCM
Facility Type: Not reported
Score Effective Date: Not reported
Score When Ranked: Not reported
Rank: Not reported
Operator: Not reported
Phone: Not reported
Name Changed: Not reported
Addr Changed: Not reported
Related Party ID: Not reported
Primary RP Role: Not reported
RP Begin Date: Not reported
RP Name: Not reported
RP Address1: Not reported
RP Address2: Not reported
RP City: Not reported
RP State: Not reported
RP Zip5: Not reported
RP Zip4: Not reported
Contact: Not reported
RP Phone: Not reported
RP Extension: Not reported
Site Manager: Not reported

FL Financial Assurance 3:
Name: PRESCO STORE # 28
Address: 4612 HWY 574
City,State,Zip: PLANT CITY, FL 33566

DRAFT

PRESCO STORE # 28 (Continued) **U001354279**

Region:	3
Facility ID:	8625035
Facility Phone:	8137545910
Facility Status:	OPEN
Facility Type:	A
Type Description:	Retail Station
DEP CO:	C
Finaincial Responsibility:	INSURANCE
Insurance Company:	COMMERCE & INDUSTRY
Effective Date:	02/11/2014
Expire Date:	02/11/2015
Owner ID:	25189
Onwer Name:	PRAMUKH INVESTMENTS LLC
Owner Address:	3512 KILMER DR
Owner Address2:	ATTN: SURESH PATEL
Owner City,St,Zip:	PLANT CITY, FL 33567
Contact:	SURESH PATEL
Resp Party Phone:	8137196521

Name:	PRESCO STORE # 28
Address:	4612 HWY 574
City,State,Zip:	PLANT CITY, FL 33566
Region:	3
Facility ID:	8625035
Facility Phone:	8137545910
Facility Status:	OPEN
Facility Type:	A
Type Description:	Retail Station
DEP CO:	C
Finaincial Responsibility:	INSURANCE
Insurance Company:	COMMERCE & INDUSTRY
Effective Date:	02/11/2015
Expire Date:	02/11/2016
Owner ID:	25189
Onwer Name:	PRAMUKH INVESTMENTS LLC
Owner Address:	3512 KILMER DR
Owner Address2:	ATTN: SURESH PATEL
Owner City,St,Zip:	PLANT CITY, FL 33567
Contact:	SURESH PATEL
Resp Party Phone:	8137196521

Name:	PRESCO STORE # 28
Address:	4612 HWY 574
City,State,Zip:	PLANT CITY, FL 33566
Region:	3
Facility ID:	8625035
Facility Phone:	8137545910
Facility Status:	OPEN
Facility Type:	A
Type Description:	Retail Station
DEP CO:	C
Finaincial Responsibility:	INSURANCE
Insurance Company:	COMMERCE & INDUSTRY
Effective Date:	02/11/2016
Expire Date:	02/11/2017
Owner ID:	25189
Onwer Name:	PRAMUKH INVESTMENTS LLC

DRAFT

PRESCO STORE # 28 (Continued) **U001354279**

Owner Address: 3512 KILMER DR
Owner Address2: ATTN: SURESH PATEL
Owner City,St,Zip: PLANT CITY, FL 33567
Contact: SURESH PATEL
Resp Party Phone: 8137196521

Name: PRESCO STORE # 28
Address: 4612 HWY 574
City,State,Zip: PLANT CITY, FL 33566
Region: 3
Facility ID: 8625035
Facility Phone: 8137545910
Facility Status: OPEN
Facility Type: A
Type Description: Retail Station
DEP CO: C
Finaincial Responsibility: INSURANCE
Insurance Company: COMMERCE & INDUSTRY
Effective Date: 02/11/2017
Expire Date: 02/11/2018
Owner ID: 25189
Onwer Name: PRAMUKH INVESTMENTS LLC
Owner Address: 3512 KILMER DR
Owner Address2: ATTN: SURESH PATEL
Owner City,St,Zip: PLANT CITY, FL 33567
Contact: SURESH PATEL
Resp Party Phone: 8137196521

Name: PRESCO STORE # 28
Address: 4612 HWY 574
City,State,Zip: PLANT CITY, FL 33566
Region: 3
Facility ID: 8625035
Facility Phone: 8137545910
Facility Status: OPEN
Facility Type: A
Type Description: Retail Station
DEP CO: C
Finaincial Responsibility: INSURANCE
Insurance Company: COMMERCE & INDUSTRY INSURANCE CO
Effective Date: 02/11/2018
Expire Date: 02/11/2019
Owner ID: 25189
Onwer Name: PRAMUKH INVESTMENTS LLC
Owner Address: 3512 KILMER DR
Owner Address2: ATTN: SURESH PATEL
Owner City,St,Zip: PLANT CITY, FL 33567
Contact: SURESH PATEL
Resp Party Phone: 8137196521

Name: PRESCO STORE # 28
Address: 4612 HWY 574
City,State,Zip: PLANT CITY, FL 33566
Region: 3
Facility ID: 8625035
Facility Phone: 8137545910
Facility Status: OPEN

DRAFT

PRESCO STORE # 28 (Continued) **U001354279**

Facility Type:	A
Type Description:	Retail Station
DEP CO:	C
Finaincial Responsibility:	INSURANCE
Insurance Company:	COMMERCE & INDUSTRY INSURANCE CO
Effective Date:	02/11/2019
Expire Date:	02/11/2020
Owner ID:	25189
Onwer Name:	PRAMUKH INVESTMENTS LLC
Owner Address:	3512 KILMER DR
Owner Address2:	ATTN: SURESH PATEL
Owner City,St,Zip:	PLANT CITY, FL 33567
Contact:	SURESH PATEL
Resp Party Phone:	8137196521

Name:	PRESCO STORE # 28
Address:	4612 HWY 574
City,State,Zip:	PLANT CITY, FL 33566
Region:	3
Facility ID:	8625035
Facility Phone:	8137545910
Facility Status:	OPEN
Facility Type:	A
Type Description:	Retail Station
DEP CO:	C
Finaincial Responsibility:	INSURANCE
Insurance Company:	COMMERCE & INDUSTRY INSURANCE CO
Effective Date:	02/11/2020
Expire Date:	02/11/2021
Owner ID:	25189
Onwer Name:	PRAMUKH INVESTMENTS LLC
Owner Address:	3512 KILMER DR
Owner Address2:	ATTN: SURESH PATEL
Owner City,St,Zip:	PLANT CITY, FL 33567
Contact:	SURESH PATEL
Resp Party Phone:	8137196521

Name:	PRESCO STORE # 28
Address:	4612 HWY 574
City,State,Zip:	PLANT CITY, FL 33566
Region:	3
Facility ID:	8625035
Facility Phone:	8137545910
Facility Status:	OPEN
Facility Type:	A
Type Description:	Retail Station
DEP CO:	C
Finaincial Responsibility:	INSURANCE
Insurance Company:	COMMERCE & INDUSTRY INSURANCE CO
Effective Date:	02/11/2021
Expire Date:	02/11/2022
Owner ID:	25189
Onwer Name:	PRAMUKH INVESTMENTS LLC
Owner Address:	3512 KILMER DR
Owner Address2:	ATTN: SURESH PATEL
Owner City,St,Zip:	PLANT CITY, FL 33567
Contact:	SURESH PATEL

DRAFT

PRESCO STORE # 28 (Continued) **U001354279**

Resp Party Phone: 8137196521

Name: PRESCO STORE # 28
Address: 4612 HWY 574
City,State,Zip: PLANT CITY, FL 33566
Region: 3
Facility ID: 8625035
Facility Phone: 8137545910
Facility Status: OPEN
Facility Type: A
Type Description: Retail Station
DEP CO: C
Finaincial Responsibility: INSURANCE
Insurance Company: ZURICH-AMERICAN
Effective Date: 11/11/2009
Expire Date: 11/11/2010
Owner ID: 25189
Onwer Name: PRAMUKH INVESTMENTS LLC
Owner Address: 3512 KILMER DR
Owner Address2: ATTN: SURESH PATEL
Owner City,St,Zip: PLANT CITY, FL 33567
Contact: SURESH PATEL
Resp Party Phone: 8137196521

Name: PRESCO STORE # 28
Address: 4612 HWY 574
City,State,Zip: PLANT CITY, FL 33566
Region: 3
Facility ID: 8625035
Facility Phone: 8137545910
Facility Status: OPEN
Facility Type: A
Type Description: Retail Station
DEP CO: C
Finaincial Responsibility: INSURANCE
Insurance Company: ZURICH-AMERICAN
Effective Date: 11/11/2010
Expire Date: 11/11/2011
Owner ID: 25189
Onwer Name: PRAMUKH INVESTMENTS LLC
Owner Address: 3512 KILMER DR
Owner Address2: ATTN: SURESH PATEL
Owner City,St,Zip: PLANT CITY, FL 33567
Contact: SURESH PATEL
Resp Party Phone: 8137196521

Name: PRESCO STORE # 28
Address: 4612 HWY 574
City,State,Zip: PLANT CITY, FL 33566
Region: 3
Facility ID: 8625035
Facility Phone: 8137545910
Facility Status: OPEN
Facility Type: A
Type Description: Retail Station
DEP CO: C
Finaincial Responsibility: INSURANCE

DRAFT

PRESCO STORE # 28 (Continued) **U001354279**

Insurance Company:	ZURICH-AMERICAN
Effective Date:	11/11/2011
Expire Date:	11/11/2012
Owner ID:	25189
Onwer Name:	PRAMUKH INVESTMENTS LLC
Owner Address:	3512 KILMER DR
Owner Address2:	ATTN: SURESH PATEL
Owner City,St,Zip:	PLANT CITY, FL 33567
Contact:	SURESH PATEL
Resp Party Phone:	8137196521

Name:	PRESCO STORE # 28
Address:	4612 HWY 574
City,State,Zip:	PLANT CITY, FL 33566
Region:	3
Facility ID:	8625035
Facility Phone:	8137545910
Facility Status:	OPEN
Facility Type:	A
Type Description:	Retail Station
DEP CO:	C
Finaincial Responsibility:	INSURANCE
Insurance Company:	ZURICH-AMERICAN
Effective Date:	12/31/2007
Expire Date:	12/31/2008
Owner ID:	25189
Onwer Name:	PRAMUKH INVESTMENTS LLC
Owner Address:	3512 KILMER DR
Owner Address2:	ATTN: SURESH PATEL
Owner City,St,Zip:	PLANT CITY, FL 33567
Contact:	SURESH PATEL
Resp Party Phone:	8137196521

AU291 **PRESCO STORE # 28** **UST FINDER** **1028231425**
South **4612 HWY 574** **UST FINDER RELEASE** **N/A**
1/2-1 **PLANT CITY, FL 33566**
0.857 mi.
4525 ft. **Site 17 of 19 in cluster AU**

Actual:
134 ft.

Focus Map:
6

UST FINDER:

Object ID:	721154
Facility ID:	FL8625035
Name:	PRESCO STORE # 28
Address:	4612 HWY 574
City,State,Zip:	PLANT CITY, FL 33566
Address Match Type:	Not reported
Open USTs:	2
Closed USTs:	3
TOS USTs:	0
Population 1500ft:	0
Private Wells 1500ft:	81
Within 100yr Floodplain:	No
Land Use:	Developed, Medium Intensity
Within SPA:	No
SPA PWS Facility ID:	Not reported
SPA Water Type:	Not reported
SPA Facility Type:	Not reported
SPA HUC12:	Not reported

PRESCO STORE # 28 (Continued) **1028231425**

Within WHPA:	Yes
WHPA PWS Facility ID:	FL6296114_1477814094
WHPA Water Type:	GW - Ground water
WHPA Facility Type:	WL - Well
WHPA HUC12:	031002050301
Facility Status:	Open UST(s)
Date of Last Inspection:	Not reported
EPA Region:	4
Tribe:	Not reported
Coordinate Source:	State
X Coord:	-82.170277778
Y Coord:	28.006388889
Latitude:	28.0063888888889
Longitude:	-82.1702777777778

UST FINDER:

Object ID:	245531
Facility ID:	FL8625035
Tank ID:	FL8625035-3
Tank Status:	Closed
Installation Date:	1981/05/01 16:00:00+00
Removal Date:	Not reported
Tank Capacity:	10000
Substances:	Unleaded Gas
Tank Wall Type:	Not reported

Object ID:	245532
Facility ID:	FL8625035
Tank ID:	FL8625035-2
Tank Status:	Closed
Installation Date:	1981/05/01 16:00:00+00
Removal Date:	Not reported
Tank Capacity:	6000
Substances:	Unleaded Gas
Tank Wall Type:	Not reported

Object ID:	245533
Facility ID:	FL8625035
Tank ID:	FL8625035-1
Tank Status:	Closed
Installation Date:	1981/05/01 16:00:00+00
Removal Date:	Not reported
Tank Capacity:	6000
Substances:	Unleaded Gas
Tank Wall Type:	Not reported

Object ID:	204188
Facility ID:	FL8625035
Tank ID:	FL8625035-4
Tank Status:	Open
Installation Date:	1999/05/01 15:59:59+00
Removal Date:	Not reported
Tank Capacity:	10000
Substances:	Unleaded Gas
Tank Wall Type:	Not reported

Object ID:	204189
Facility ID:	FL8625035

DRAFT

PRESCO STORE # 28 (Continued) **1028231425**

Tank ID:	FL8625035-5
Tank Status:	Open
Installation Date:	1999/05/01 15:59:59+00
Removal Date:	Not reported
Tank Capacity:	10000
Substances:	Unleaded Gas
Tank Wall Type:	Not reported

UST FINDER RELEASE:

Object ID:	104387
Facility ID:	FL8625035
Lust ID:	FL28002
Name:	PRESCO STORE # 28
Address:	4612 HWY 574
City,State,Zip:	PLANT CITY, FL 0
Address Match Type:	Not reported
Reported Date:	1988/12/01 16:00:00+00
Status:	No Further Action
Substance:	Not reported
Population within 1500ft:	739
Domestic Wells within 1500ft:	81
Land Use:	Developed, Medium Intensity
Within SPA:	No
SPA PWS Facility ID:	Not reported
SPA Water Type:	Not reported
SPA Facility Type:	Not reported
SPA HUC12:	Not reported
Within WHPA:	Yes
WHPA PWS Facility ID:	FL6296114_1477814094
WHPA Water Type:	GW - Ground water
WHPA Facility Type:	WL - Well
WHPA HUC12:	031002050301
Within 100yr Floodplain:	No
Tribe:	Not reported
EPA Region:	4
NFA Letter 1:	Not reported
NFA Letter 2:	Not reported
NFA Letter 3:	Not reported
NFA Letter 4:	Not reported
Closed With Residual Contaminate:	Not reported
Coordinate Source:	State
X Coord:	-82.1702799999999
Y Coord:	28.0063900000001
Latitude:	28.00639
Longitude:	-82.17028

AW292 **VICTOR H NAJERA** **HAZ WASTE** **S130071997**
South **4504 574 STE 51** **N/A**
1/2-1 **PLANT CITY, FL 33563**
0.859 mi.
4535 ft. **Site 1 of 2 in cluster AW**

Actual:
134 ft.

Focus Map:
6

HAZ WASTE:

Facility ID:	191970
Name:	VICTOR H NAJERA
Address:	4504 574 STE 51

VICTOR H NAJERA (Continued) **S130071997**

City,State,Zip:	PLANT CITY, FL 33563
County:	HILLSBOROUGH
Telephone:	(813)627-2600
Email:	Not reported
Status:	O - OUT OF BUSINESS
Generator Status:	N - NOT A HAZARDOUS WASTE GENERATOR
EPA ID:	Not reported
Other ID:	Not reported
Old Facility ID:	2932777
SIC:	7389 - SERVICES - BUSINESS SERVICES, NEC
Verified:	P - VERIFICATION BY PHONE CALL
Verified Date:	11/19/2008
Hazardous Waste LBS/YEAR:	0
Wastes:	0

AW293 **MARIO A GONZALEZ** **HAZ WASTE** **S130149935**
South **4504 574** **N/A**
1/2-1 **PLANT CITY, FL 33567**
0.859 mi.
4535 ft. **Site 2 of 2 in cluster AW**

Actual: **134 ft.**
Focus Map: **6**

HAZ WASTE:

Facility ID:	45998
Name:	MARIO A GONZALEZ
Address:	4504 574
City,State,Zip:	PLANT CITY, FL 33567
County:	HILLSBOROUGH
Telephone:	(813)272-5788
Email:	Not reported
Status:	O - OUT OF BUSINESS
Generator Status:	- Unverified Generator Status
EPA ID:	Not reported
Other ID:	Not reported
Old Facility ID:	2914573
SIC:	0011 - UNKNOWN
Verified:	P - VERIFICATION BY PHONE CALL
Verified Date:	01/06/2000
Hazardous Waste LBS/YEAR:	0
Wastes:	0

AT294 **C & S QUALITY CARS** **HAZ WASTE** **S130062733**
East **3409 BAKER ST W** **N/A**
1/2-1 **PLANT CITY, FL 33567**
0.860 mi.
4541 ft. **Site 3 of 3 in cluster AT**

Actual: **129 ft.**
Focus Map: **6**

HAZ WASTE:

Facility ID:	176964
Name:	C & S QUALITY CARS
Address:	3409 BAKER ST W
City,State,Zip:	PLANT CITY, FL 33567
County:	HILLSBOROUGH
Telephone:	(813)709-9899
Email:	Not reported
Status:	A - ACTIVE - WASTE GENERATOR
Generator Status:	N - NOT A HAZARDOUS WASTE GENERATOR

DRAFT

C & S QUALITY CARS (Continued) **S130062733**

EPA ID: Not reported
Other ID: Not reported
Old Facility ID: Not reported
SIC: 5521 - RETAIL TRADE - USED CAR DEALERS
Verified: V - VERIFICATION BY ON-SITE VISIT
Verified Date: 09/14/2010
Hazardous Waste LBS/YEAR: Not reported
Wastes: 0

AU295 **SPILLS** **S105184068**
South **SR 574 @ TURKEY CREEK ROAD** **N/A**
1/2-1 **PLANT CITY, FL**
0.861 mi.
4545 ft. **Site 18 of 19 in cluster AU**

Actual: **133 ft.**
Focus Map: **6**

SPILLS:
Name: Not reported
Address: SR 574 @ TURKEY CREEK ROAD
City,State,Zip: PLANT CITY, FL
OHMIT Incident Number: 16875
Incident Legacy: 98-04-0222Z
On-Scene Response: No
Criminal Indicator: No
Hurricane Indicator: No
Incident Date: 04/28/1998
Incident Status: Closed
Incident Report Date: Not reported

AU296 **CIRCLE K** **RGA LUST** **S115168689**
South **4617 W MARTIN LUTHER KING JR BLVD** **N/A**
1/2-1 **PLANT CITY, FL**
0.865 mi.
4565 ft. **Site 19 of 19 in cluster AU**

Actual: **133 ft.**
Focus Map: **6**

RGA LUST:

2011	CIRCLE K	4617 W MARTIN LUTHER KING JR BLVD
2010	CIRCLE K	4617 W MARTIN LUTHER KING JR BLVD
2009	CIRCLE K	4617 W MARTIN LUTHER KING JR BLVD
2008	CIRCLE K	4617 W MARTIN LUTHER KING JR BLVD
2007	CIRCLE K	4617 W MARTIN LUTHER KING JR BLVD

---

297 **ALDERMAN STEVE M** **HAZ WASTE** **S130026991**
NNW **5401 THONOTOSASSA** **N/A**
1/2-1 **THONOTOSASSA, FL 33565**
0.866 mi.
4574 ft.

Actual: **89 ft.**
Focus Map: **2**

HAZ WASTE:
Facility ID: 136014
Name: ALDERMAN STEVE M
Address: 5401 THONOTOSASSA
City,State,Zip: THONOTOSASSA, FL 33565
County: HILLSBOROUGH
Telephone: (272)596-0
Email: Not reported

DRAFT

ALDERMAN STEVE M (Continued) **S130026991**

Status:	O - OUT OF BUSINESS
Generator Status:	- Unverified Generator Status
EPA ID:	Not reported
Other ID:	Not reported
Old Facility ID:	2923141
SIC:	7389 - SERVICES - BUSINESS SERVICES, NEC
Verified:	P - VERIFICATION BY PHONE CALL
Verified Date:	01/07/2005
Hazardous Waste LBS/YEAR:	0
Wastes:	0

---

298 **QUALITY CONCRETE COATINGS INC** **HAZ WASTE** **S130061747**
SE **609 ELNOR ST** **N/A**
1/2-1 **PLANT CITY, FL 33563**
0.870 mi.
4594 ft.

Actual:
116 ft.

Focus Map:
6

HAZ WASTE:

Facility ID:	175983
Name:	QUALITY CONCRETE COATINGS INC
Address:	609 ELNOR ST
City,State,Zip:	PLANT CITY, FL 33563
County:	HILLSBOROUGH
Telephone:	(813)627-2600
Email:	Not reported
Status:	O - OUT OF BUSINESS
Generator Status:	N - NOT A HAZARDOUS WASTE GENERATOR
EPA ID:	Not reported
Other ID:	Not reported
Old Facility ID:	Not reported
SIC:	7389 - SERVICES - BUSINESS SERVICES, NEC
Verified:	V - VERIFICATION BY ON-SITE VISIT
Verified Date:	08/03/2010
Hazardous Waste LBS/YEAR:	Not reported
Wastes:	0

---

299 **HUTCHINSON WELDING** **HAZ WASTE** **S130141278**
SSW **3749 TANNER** **N/A**
1/2-1 **DOVER, FL 33527**
0.874 mi.
4616 ft.

Actual:
113 ft.

Focus Map:
5

HAZ WASTE:

Facility ID:	37627
Name:	HUTCHINSON WELDING
Address:	3749 TANNER
City,State,Zip:	DOVER, FL 33527
County:	HILLSBOROUGH
Telephone:	(813)754-1716
Email:	Not reported
Status:	A - ACTIVE - WASTE GENERATOR
Generator Status:	- Unverified Generator Status
EPA ID:	Not reported
Other ID:	Not reported
Old Facility ID:	2902625
SIC:	7692 - SERVICES - WELDING REPAIR

DRAFT

HUTCHINSON WELDING (Continued) **S130141278**

Verified: V - VERIFICATION BY ON-SITE VISIT
Verified Date: 01/06/1995
Hazardous Waste LBS/YEAR: 0
Wastes: 2

---

300 **S AND O GREENWORKS** **HAZ WASTE** **S130034322**
SSE **4944 MLK** **N/A**
1/2-1 **PLANT CITY, FL 33567**
0.878 mi.
4638 ft.

Actual: **118 ft.**
Focus Map: **5**

HAZ WASTE:
Facility ID: 145591
Name: S AND O GREENWORKS
Address: 4944 MLK
City,State,Zip: PLANT CITY, FL 33567
County: HILLSBOROUGH
Telephone: (813)719-7812
Email: Not reported
Status: A - ACTIVE - WASTE GENERATOR
Generator Status: N - NOT A HAZARDOUS WASTE GENERATOR
EPA ID: NA
Other ID: Not reported
Old Facility ID: 2924464
SIC: 7342 - SERVICES - DISINFECTING AND PEST CONTROL SERVICES
Verified: V - VERIFICATION BY ON-SITE VISIT
Verified Date: 07/26/2019
Hazardous Waste LBS/YEAR: Not reported
Wastes: 0

---

301 **JN THOMPSON FIRE EQUIPMENT** **HAZ WASTE** **S130140729**
ESE **203 WALTER** **N/A**
1/2-1 **PLANT CITY, FL 33567**
0.883 mi.
4662 ft.

Actual: **114 ft.**
Focus Map: **6**

HAZ WASTE:
Facility ID: 37088
Name: JN THOMPSON FIRE EQUIPMENT
Address: 203 WALTER
City,State,Zip: PLANT CITY, FL 33567
County: HILLSBOROUGH
Telephone: (813)759-0231
Email: Not reported
Status: O - OUT OF BUSINESS
Generator Status: - Unverified Generator Status
EPA ID: Not reported
Other ID: Not reported
Old Facility ID: 2901839
SIC: 9224 - PUBLIC ADMIN. - FIRE PROTECTION
Verified: P - VERIFICATION BY PHONE CALL
Verified Date: 12/17/1996
Hazardous Waste LBS/YEAR: 0
Wastes: 0

302 **SOMERLOTT TRUCKING OF PLANT CITY FLA** **HAZ WASTE** **S130153648**
ESE **306 WALTER** **N/A**
1/2-1 **PLANT CITY, FL 33567**
0.891 mi.
4705 ft.

Actual:
118 ft.

Focus Map:
6

HAZ WASTE:

Facility ID:	49558
Name:	SOMERLOTT TRUCKING OF PLANT CITY FLA
Address:	306 WALTER
City,State,Zip:	PLANT CITY, FL 33567
County:	HILLSBOROUGH
Telephone:	(813)272-5960
Email:	Not reported
Status:	O - OUT OF BUSINESS
Generator Status:	- Unverified Generator Status
EPA ID:	Not reported
Other ID:	Not reported
Old Facility ID:	2918214
SIC:	4212 - TRANS. & UTILITIES - LOCAL TRUCKING, WITHOUT STORAGE
Verified:	P - VERIFICATION BY PHONE CALL
Verified Date:	02/12/2004
Hazardous Waste LBS/YEAR:	Not reported
Wastes:	0

AX303 **PLANT CITY AUTO AND TIRE** **HAZ WASTE** **S130056603**
SE **3703 574 SR** **N/A**
1/2-1 **PLANT CITY, FL 33563**
0.897 mi.
4734 ft. **Site 1 of 4 in cluster AX**

Actual:
109 ft.

Focus Map:
6

HAZ WASTE:

Facility ID:	170667
Name:	PLANT CITY AUTO AND TIRE
Address:	3703 574 SR
City,State,Zip:	PLANT CITY, FL 33563
County:	HILLSBOROUGH
Telephone:	(813)752-4208
Email:	Not reported
Status:	A - ACTIVE - WASTE GENERATOR
Generator Status:	N - NOT A HAZARDOUS WASTE GENERATOR
EPA ID:	Not reported
Other ID:	Not reported
Old Facility ID:	Not reported
SIC:	7538 - SERVICES - GENERAL AUTOMOTIVE REPAIR SHOPS
Verified:	V - VERIFICATION BY ON-SITE VISIT
Verified Date:	01/06/2010
Hazardous Waste LBS/YEAR:	0
Wastes:	6

DRAFT

AX304 **RUBY'S TIRES & REPAIRS #2, INC.** **SWF/LF** **S119088943**
SE **3703 STATE ROAD 574** **N/A**
1/2-1 **PLANT CITY, FL 33563**
0.897 mi.
4734 ft. **Site 2 of 4 in cluster AX**

Actual: SWF/LF:
109 ft.
Name: RUBY'S TIRES & REPAIRS #2, INC.
Focus Map: Address: 3703 STATE ROAD 574
6 City,State,Zip: PLANT CITY, FL 33563
Facility ID: 103182
District: SWD
Lat/Long: :: / ::
Class Type: 754
Classification: WASTE TIRE COLLECTOR
Class Status: INACTIVE (I)
Section: Not reported
Township: Not reported
Range: Not reported
Responsible Authority Name: Not reported
Responsible Authority Address: Not reported
Responsible Authority City,St,Zip: Not reported
Responsible Authority Phone: Not reported
EMail Address1: Not reported
EMail Address2: Not reported
Site Supervisor Name: Not reported
Site Supervisor Addr: Not reported
Site Supervisor City/State/Zip: Not reported
Site Supervisor Telephone: Not reported
Land Owner Name: Not reported
Land Owner Address: Not reported
Land Owner City/State/Zip: Not reported
Land Owner Telephone: Not reported

Click here for Florida Oculus:

AX305 **NICHOLSONS GARAGE** **RCRA NonGen / NLR** **1000243463**
SE **3701 STATE ROAD 574** **FLD981745110**
1/2-1 **PLANT CITY, FL 33563**
0.899 mi.
4746 ft. **Site 3 of 4 in cluster AX**

Actual: RCRA Listings:
109 ft.
Date Form Received by Agency: 20101116
Focus Map: Handler Name: Nicholsons Garage
6 Handler Address: STATE ROAD 574
Handler City,State,Zip: PLANT CITY, FL 33563-4530
EPA ID: FLD981745110
Contact Name: WAYNE NICHOLSON
Contact Address: HWY 574
Contact City,State,Zip: PLANT CITY, FL 33566
Contact Telephone: 813-754-2459
Contact Fax: Not reported
Contact Email: Not reported
Contact Title: Not reported
EPA Region: 04
Land Type: Private
Federal Waste Generator Description: Not a generator, verified
Non-Notifier: Not reported
Biennial Report Cycle: Not reported

NICHOLSONS GARAGE (Continued) **1000243463**

Accessibility:	Not reported
Active Site Indicator:	Not reported
State District Owner:	Fl
State District:	SW
Mailing Address:	HWY 574
Mailing City,State,Zip:	PLANT CITY, FL 33566
Owner Name:	Wayne Nicholson
Owner Type:	Private
Operator Name:	Not reported
Operator Type:	Not reported
Short-Term Generator Activity:	No
Importer Activity:	No
Mixed Waste Generator:	No
Transporter Activity:	No
Transfer Facility Activity:	No
Recycler Activity with Storage:	No
Small Quantity On-Site Burner Exemption:	No
Smelting Melting and Refining Furnace Exemption:	No
Underground Injection Control:	No
Off-Site Waste Receipt:	No
Universal Waste Indicator:	No
Universal Waste Destination Facility:	No
Federal Universal Waste:	No
Active Site State-Reg Handler:	---
Federal Facility Indicator:	Not reported
Hazardous Secondary Material Indicator:	N
Sub-Part K Indicator:	Not reported
2018 GPRA Permit Baseline:	Not on the Baseline
2018 GPRA Renewals Baseline:	Not on the Baseline
202 GPRA Corrective Action Baseline:	No
Subject to Corrective Action Universe:	No
Non-TSDFs Where RCRA CA has Been Imposed Universe:	No
Corrective Action Priority Ranking:	No NCAPS ranking
Environmental Control Indicator:	No
Institutional Control Indicator:	No
Human Exposure Controls Indicator:	N/A
Groundwater Controls Indicator:	N/A
Significant Non-Complier Universe:	No
Unaddressed Significant Non-Complier Universe:	No
Addressed Significant Non-Complier Universe:	No
Significant Non-Complier With a Compliance Schedule Universe:	No
Financial Assurance Required:	Not reported
Handler Date of Last Change:	20110623
Recognized Trader-Importer:	No
Recognized Trader-Exporter:	No
Importer of Spent Lead Acid Batteries:	No
Exporter of Spent Lead Acid Batteries:	No
Recycler Activity Without Storage:	No
Manifest Broker:	No
Sub-Part P Indicator:	No

Handler - Owner Operator:

Owner/Operator Indicator:	Owner
Owner/Operator Name: WAYNE NICHOLSON	
Legal Status:	Private
Date Became Current:	19961018

DRAFT

NICHOLSONS GARAGE (Continued) **1000243463**

Date Ended Current: Not reported
Owner/Operator Address: 3701 HWY 574
Owner/Operator City,State,Zip: PLANT CITY, FL 33566
Owner/Operator Telephone: Not reported
Owner/Operator Telephone Ext: Not reported
Owner/Operator Fax: Not reported
Owner/Operator Email: Not reported

Owner/Operator Indicator: Owner
Owner/Operator Name: WAYNE NICHOLSON
Legal Status: Private
Date Became Current: 19961018
Date Ended Current: Not reported
Owner/Operator Address: 3701 HWY 574
Owner/Operator City,State,Zip: PLANT CITY, FL 33566
Owner/Operator Telephone: Not reported
Owner/Operator Telephone Ext: Not reported
Owner/Operator Fax: Not reported
Owner/Operator Email: Not reported

Historic Generators:
Receive Date: 20101116
Handler Name: NICHOLSONS GARAGE
Federal Waste Generator Description: Not a generator, verified
State District Owner: Fl
Large Quantity Handler of Universal Waste: No
Recognized Trader Importer: No
Recognized Trader Exporter: No
Spent Lead Acid Battery Importer: No
Spent Lead Acid Battery Exporter: No
Current Record: Yes
Non Storage Recycler Activity: Not reported
Electronic Manifest Broker: Not reported

Receive Date: 19880323
Handler Name: NICHOLSONS GARAGE
Federal Waste Generator Description: Small Quantity Generator
State District Owner: Fl
Large Quantity Handler of Universal Waste: No
Recognized Trader Importer: No
Recognized Trader Exporter: No
Spent Lead Acid Battery Importer: No
Spent Lead Acid Battery Exporter: No
Current Record: No
Non Storage Recycler Activity: Not reported
Electronic Manifest Broker: Not reported

List of NAICS Codes and Descriptions:
NAICS Codes: No NAICS Codes Found

Has the Facility Received Notices of Violations:
Found Violation: Yes
Agency Which Determined Violation: State
Violation Short Description: Generators - General
Date Violation was Determined: 19870924
Actual Return to Compliance Date: 19871027

DRAFT

NICHOLSONS GARAGE (Continued) **1000243463**

Return to Compliance Qualifier: Unverifiable
Violation Responsible Agency: State
Scheduled Compliance Date: Not reported
Enforcement Identifier: 125
Date of Enforcement Action: 19870924
Enforcement Responsible Agency: State
Enforcement Docket Number: Not reported
Enforcement Attorney: Not reported
Corrective Action Component: No
Appeal Initiated Date: Not reported
Appeal Resolution Date: Not reported
Disposition Status Date: Not reported
Disposition Status: Not reported
Disposition Status Description: Not reported
Consent/Final Order Sequence Number:Not reported
Consent/Final Order Respondent Name: Not reported
Consent/Final Order Lead Agency: Not reported
Enforcement Type: DEP WARNING LETTER
Enforcement Responsible Person: TBD
Enforcement Responsible Sub-Organization: SW
SEP Sequence Number: Not reported
SEP Expenditure Amount: Not reported
SEP Scheduled Completion Date: Not reported
SEP Actual Date: Not reported
SEP Defaulted Date: Not reported
SEP Type: Not reported
SEP Type Description: Not reported
Proposed Amount: Not reported
Final Monetary Amount: Not reported
Paid Amount: Not reported
Final Count: Not reported
Final Amount: Not reported

Evaluation Action Summary:
Evaluation Date: 19870924
Evaluation Responsible Agency: State
Found Violation: Yes
Evaluation Type Description: NON-FINANCIAL RECORD REVIEW
Evaluation Responsible Person Identifier: TBD
Evaluation Responsible Sub-Organization: SW
Actual Return to Compliance Date: 19871027
Scheduled Compliance Date: Not reported
Date of Request: Not reported
Date Response Received: Not reported
Request Agency: Not reported
Former Citation: Not reported

DRAFT

AX306 **MULLIS CARLOS M JR** **HAZ WASTE** **S130140745**
SE **3701 574** **N/A**
1/2-1 **PLANT CITY, FL 33567**
0.899 mi.
4746 ft. **Site 4 of 4 in cluster AX**

Actual: **109 ft.**

Focus Map: **6**

HAZ WASTE:

Facility ID:	37103
Name:	MULLIS CARLOS M JR
Address:	3701 574
City,State,Zip:	PLANT CITY, FL 33567
County:	HILLSBOROUGH
Telephone:	(813)754-2459
Email:	Not reported
Status:	O - OUT OF BUSINESS
Generator Status:	N - NOT A HAZARDOUS WASTE GENERATOR
EPA ID:	FLD981745110
Other ID:	Not reported
Old Facility ID:	2901858
SIC:	0783 - AGRICULTURE - ORNAMENTAL SHRUB AND TREE SERVICES
Verified:	X - ESQG VERIFICATION
Verified Date:	01/29/2008
Hazardous Waste LBS/YEAR:	0
Wastes:	0

---

307 **SUMMER CREEK TOWNHOMES** **NPDES** **S127731599**
SE **-** **N/A**
1/2-1 **PLANT CITY, FL**
0.902 mi.
4762 ft.

Actual: **104 ft.**

Focus Map: **6**

WASTEWATER:

Name:	SUMMER CREEK TOWNHOMES
Address:	-
City,State,Zip:	PLANT CITY, FL
Facility ID:	FLR20EL34
Facility Type:	Construction Generic Dewatering
Status:	Active - Existing, permitted facility/site for which effluent, reclaimed water or wastewater residual discharge into the environment and/or monitoring is taking place.
District Office:	TLST
NPDES Permitted Site:	Not reported
Environmental Interest:	Not reported
Owner Type:	Private
Permit Capacity:	Not reported
Party Name:	Greg Dana
Company Name:	Summer Creek Townhomes, LLC
RP Address:	2550 Lake Ellen Dr
RP Address 2:	Not reported
RP City,Stat,Zip:	Tampa, FL 33618 3254
Telephone:	8135237377
Email:	danadevelopmentllc@gmail.com
Issue Date:	05/09/2021
Effective Date:	Not reported
Expiration Date:	05/08/2026
DOC Description:	Not reported
Latitude Degrees:	28
Latitude Minutes:	0
Latitude Seconds:	40.83
Longitude Degrees:	82

DRAFT

SUMMER CREEK TOWNHOMES (Continued) **S127731599**

Longitude Minutes:	9
Longitude Seconds:	36.47
Treatment:	Not reported
Decode For Fstatus:	Active
Cell Phone:	-
Permit Type:	Generic Permit
Major Minor Discharge:	Not reported
Nature of Business:	Not reported

308
ESE
1/2-1
0.903 mi.
4766 ft.

LI BODY & REPAIR INC **HAZ WASTE** **S130069927**
3405 OAK **N/A**
PLANT CITY, FL 33563

Actual:
118 ft.

Focus Map:
6

HAZ WASTE:

Facility ID:	190045
Name:	LI BODY & REPAIR INC
Address:	3405 OAK
City,State,Zip:	PLANT CITY, FL 33563
County:	HILLSBOROUGH
Telephone:	(813)627-2600
Email:	Not reported
Status:	O - OUT OF BUSINESS
Generator Status:	N - NOT A HAZARDOUS WASTE GENERATOR
EPA ID:	Not reported
Other ID:	Not reported
Old Facility ID:	2928072
SIC:	7389 - SERVICES - BUSINESS SERVICES, NEC
Verified:	V - VERIFICATION BY ON-SITE VISIT
Verified Date:	04/28/2008
Hazardous Waste LBS/YEAR:	0
Wastes:	0

309
SSE
1/2-1
0.903 mi.
4770 ft.

STATE ROAD NO. 574 (MLK BLVD, FORBES RD TO TURKEY **NPDES** **S111119029**
N/A
PLANT CITY, FL

Actual:
104 ft.

Focus Map:
5

WASTEWATER:

Name:	STATE ROAD NO. 574 (MLK BLVD, FORBES RD TO TURKEY CREEK RD)
Address:	Not reported
City,State,Zip:	PLANT CITY, FL
Facility ID:	FLR10KO80
Facility Type:	Construction Stormwater GP
Status:	Active - Existing, permitted facility/site for which effluent, reclaimed water or wastewater residual discharge into the environment and/or monitoring is taking place.
District Office:	TLST
NPDES Permitted Site:	Not reported
Environmental Interest:	Not reported
Owner Type:	Private
Permit Capacity:	Not reported
Party Name:	Joseph Restino, Vice President
Company Name:	Better Roads Inc

STATE ROAD NO. 574 (MLK BLVD, FORBES RD TO TURKEY CREEK RD) (Continued) **S111119029**

RP Address:	1910 Seward Ave
RP Address 2:	Not reported
RP City,Stat,Zip:	Naples FL 34109-1926
Telephone:	Not reported
Email:	pauld@betterroads.net
Issue Date:	05/30/2011
Effective Date:	05/30/2011
Expiration Date:	05/29/2016
DOC Description:	Generic Permit
Latitude Degrees:	28
Latitude Minutes:	0
Latitude Seconds:	17
Longitude Degrees:	82
Longitude Minutes:	10
Longitude Seconds:	44
Treatment:	Not reported
Decode For Fstatus:	Active
Cell Phone:	Not reported
Permit Type:	Not reported
Major Minor Discharge:	Not reported
Nature of Business:	Not reported

AY310 **GUSS AUTO REPAIR** **HAZ WASTE** **S130140284**
South **4757 574** **N/A**
1/2-1 **PLANT CITY, FL 33567**
0.906 mi.
4786 ft. **Site 1 of 3 in cluster AY**

Actual:
104 ft.

Focus Map:
6

HAZ WASTE:

Facility ID:	36653
Name:	GUSS AUTO REPAIR
Address:	4757 574
City,State,Zip:	PLANT CITY, FL 33567
County:	HILLSBOROUGH
Telephone:	(813)707-6050
Email:	Not reported
Status:	A - ACTIVE - WASTE GENERATOR
Generator Status:	3 - Very Small Quantity Generator
EPA ID:	Not reported
Other ID:	Not reported
Old Facility ID:	2901203
SIC:	7538 - SERVICES - GENERAL AUTOMOTIVE REPAIR SHOPS
Verified:	V - VERIFICATION BY ON-SITE VISIT
Verified Date:	06/13/2005
Hazardous Waste LBS/YEAR:	124
Wastes:	6

DRAFT

AZ311 **DOVER DISCOUNT MUFFLER AND EXHAUST** **HAZ WASTE** **S130154127**
South **3813 BETHLEHEM** **N/A**
1/2-1 **DOVER, FL 33527**
0.907 mi.
4791 ft. **Site 1 of 2 in cluster AZ**

Actual: **124 ft.**

Focus Map: **4**

HAZ WASTE:

Facility ID:	50012
Name:	DOVER DISCOUNT MUFFLER AND EXHAUST
Address:	3813 BETHLEHEM
City,State,Zip:	DOVER, FL 33527
County:	HILLSBOROUGH
Telephone:	(813)659-0932
Email:	Not reported
Status:	N - NON-GENERATOR
Generator Status:	N - NOT A HAZARDOUS WASTE GENERATOR
EPA ID:	NA
Other ID:	Not reported
Old Facility ID:	2918674
SIC:	7532 - SERVICES - TOP AND BODY REPAIR AND PAINT SHOPS
Verified:	V - VERIFICATION BY ON-SITE VISIT
Verified Date:	01/30/2017
Hazardous Waste LBS/YEAR:	Not reported
Wastes:	0

AY312 **GREG'S PLACE** **RCRA-VSQG** **1001023481**
South **4801 US HWY 574 W** **FINDS** **FLR000003780**
1/2-1 **PLANT CITY, FL 33566** **ECHO**
0.914 mi.
4824 ft. **Site 2 of 3 in cluster AY**

Actual: **104 ft.**

Focus Map: **5**

RCRA Listings:

Date Form Received by Agency:	20140925
Handler Name:	Greg'S Place
Handler Address:	M L KING BLVD
Handler City,State,Zip:	PLANT CITY, FL 33566-7981
EPA ID:	FLR000003780
Contact Name:	GREGORIO PEREZ
Contact Address:	M L KING BLVD
Contact City,State,Zip:	PLANT CITY, FL 33566
Contact Telephone:	813-752-4402
Contact Fax:	Not reported
Contact Email:	GREGORIO.PEREZ.1963@GMAIL.COM
Contact Title:	OWNER
EPA Region:	04
Land Type:	Private
Federal Waste Generator Description:	Conditionally Exempt Small Quantity Generator
Non-Notifier:	Not reported
Biennial Report Cycle:	Not reported
Accessibility:	Not reported
Active Site Indicator:	Handler Activities
State District Owner:	Fl
State District:	SW
Mailing Address:	M L KING BLVD
Mailing City,State,Zip:	PLANT CITY, FL 33566-7981
Owner Name:	James Horn
Owner Type:	Private
Operator Name:	Gregorio Perez
Operator Type:	Private
Short-Term Generator Activity:	No

DRAFT

GREG'S PLACE (Continued) **1001023481**

Importer Activity:	No
Mixed Waste Generator:	No
Transporter Activity:	No
Transfer Facility Activity:	No
Recycler Activity with Storage:	No
Small Quantity On-Site Burner Exemption:	No
Smelting Melting and Refining Furnace Exemption:	No
Underground Injection Control:	No
Off-Site Waste Receipt:	No
Universal Waste Indicator:	No
Universal Waste Destination Facility:	No
Federal Universal Waste:	No
Active Site State-Reg Handler:	---
Federal Facility Indicator:	Not reported
Hazardous Secondary Material Indicator:	N
Sub-Part K Indicator:	Not reported
2018 GPRA Permit Baseline:	Not on the Baseline
2018 GPRA Renewals Baseline:	Not on the Baseline
202 GPRA Corrective Action Baseline:	No
Subject to Corrective Action Universe:	No
Non-TSDFs Where RCRA CA has Been Imposed Universe:	No
Corrective Action Priority Ranking:	No NCAPS ranking
Environmental Control Indicator:	No
Institutional Control Indicator:	No
Human Exposure Controls Indicator:	N/A
Groundwater Controls Indicator:	N/A
Significant Non-Complier Universe:	No
Unaddressed Significant Non-Complier Universe:	No
Addressed Significant Non-Complier Universe:	No
Significant Non-Complier With a Compliance Schedule Universe:	No
Financial Assurance Required:	Not reported
Handler Date of Last Change:	20151230
Recognized Trader-Importer:	No
Recognized Trader-Exporter:	No
Importer of Spent Lead Acid Batteries:	No
Exporter of Spent Lead Acid Batteries:	No
Recycler Activity Without Storage:	No
Manifest Broker:	No
Sub-Part P Indicator:	No

Hazardous Waste Summary:

Waste Code:	D008
Waste Description:	Lead

Handler - Owner Operator:

Owner/Operator Indicator:	Owner
Owner/Operator Name: JAMES HORN	
Legal Status:	Private
Date Became Current:	19961018
Date Ended Current:	Not reported
Owner/Operator Address:	4801 US HWY 574 W
Owner/Operator City,State,Zip:	PLANT CITY, FL 33566
Owner/Operator Telephone:	Not reported
Owner/Operator Telephone Ext:	Not reported
Owner/Operator Fax:	Not reported

DRAFT

GREG'S PLACE (Continued) **1001023481**

Owner/Operator Email:	Not reported
Owner/Operator Indicator:	Owner
Owner/Operator Name: HORN JAMES	
Legal Status:	Private
Date Became Current:	19961018
Date Ended Current:	Not reported
Owner/Operator Address:	4801 US HWY 574 W
Owner/Operator City,State,Zip:	PLANT CITY, FL 33566
Owner/Operator Telephone:	Not reported
Owner/Operator Telephone Ext:	Not reported
Owner/Operator Fax:	Not reported
Owner/Operator Email:	Not reported
Owner/Operator Indicator:	Operator
Owner/Operator Name: GREGORIO PEREZ	
Legal Status:	Private
Date Became Current:	20140925
Date Ended Current:	Not reported
Owner/Operator Address:	4801 M L KING BLVD
Owner/Operator City,State,Zip:	PLANT CITY, FL 33566
Owner/Operator Telephone:	813-752-4402
Owner/Operator Telephone Ext:	Not reported
Owner/Operator Fax:	Not reported
Owner/Operator Email:	Not reported
Owner/Operator Indicator:	Operator
Owner/Operator Name: GREGORIO PEREZ	
Legal Status:	Private
Date Became Current:	20140925
Date Ended Current:	Not reported
Owner/Operator Address:	4801 M L KING BLVD
Owner/Operator City,State,Zip:	PLANT CITY, FL 33566
Owner/Operator Telephone:	813-752-4402
Owner/Operator Telephone Ext:	Not reported
Owner/Operator Fax:	Not reported
Owner/Operator Email:	Not reported
Owner/Operator Indicator:	Owner
Owner/Operator Name: JAMES HORN	
Legal Status:	Private
Date Became Current:	19961018
Date Ended Current:	Not reported
Owner/Operator Address:	4801 US HWY 574 W
Owner/Operator City,State,Zip:	PLANT CITY, FL 33566
Owner/Operator Telephone:	Not reported
Owner/Operator Telephone Ext:	Not reported
Owner/Operator Fax:	Not reported
Owner/Operator Email:	Not reported

Historic Generators:

Receive Date:	20140925
Handler Name: GREG'S PLACE	
Federal Waste Generator Description:	Conditionally Exempt Small Quantity Generator
State District Owner:	Fl
Large Quantity Handler of Universal Waste:	No
Recognized Trader Importer:	No

DRAFT

GREG'S PLACE (Continued) **1001023481**

Recognized Trader Exporter: No
Spent Lead Acid Battery Importer: No
Spent Lead Acid Battery Exporter: No
Current Record: Yes
Non Storage Recycler Activity: Not reported
Electronic Manifest Broker: Not reported

Receive Date: 19950504
Handler Name: GREG'S PLACE
Federal Waste Generator Description: Small Quantity Generator
State District Owner: Fl
Large Quantity Handler of Universal Waste: No
Recognized Trader Importer: No
Recognized Trader Exporter: No
Spent Lead Acid Battery Importer: No
Spent Lead Acid Battery Exporter: No
Current Record: No
Non Storage Recycler Activity: Not reported
Electronic Manifest Broker: Not reported

List of NAICS Codes and Descriptions:
NAICS Codes: No NAICS Codes Found

Has the Facility Received Notices of Violations:
Found Violation: No
Agency Which Determined Violation: Not reported
Violation Short Description: Not reported
Date Violation was Determined: Not reported
Actual Return to Compliance Date: Not reported
Return to Compliance Qualifier: Not reported
Violation Responsible Agency: Not reported
Scheduled Compliance Date: Not reported
Enforcement Identifier: Not reported
Date of Enforcement Action: Not reported
Enforcement Responsible Agency: Not reported
Enforcement Docket Number: Not reported
Enforcement Attorney: Not reported
Corrective Action Component: Not reported
Appeal Initiated Date: Not reported
Appeal Resolution Date: Not reported
Disposition Status Date: Not reported
Disposition Status: Not reported
Disposition Status Description: Not reported
Consent/Final Order Sequence Number: Not reported
Consent/Final Order Respondent Name: Not reported
Consent/Final Order Lead Agency: Not reported
Enforcement Type: Not reported
Enforcement Responsible Person: Not reported
Enforcement Responsible Sub-Organization: Not reported
SEP Sequence Number: Not reported
SEP Expenditure Amount: Not reported
SEP Scheduled Completion Date: Not reported
SEP Actual Date: Not reported
SEP Defaulted Date: Not reported
SEP Type: Not reported
SEP Type Description: Not reported

DRAFT

GREG'S PLACE (Continued) **1001023481**

Proposed Amount:	Not reported
Final Monetary Amount:	Not reported
Paid Amount:	Not reported
Final Count:	Not reported
Final Amount:	Not reported

Evaluation Action Summary:

Evaluation Date:	20140923
Evaluation Responsible Agency:	State
Found Violation:	No
Evaluation Type Description:	COMPLIANCE EVALUATION INSPECTION
Evaluation Responsible Person Identifier:	TXR
Evaluation Responsible Sub-Organization:	SW
Actual Return to Compliance Date:	Not reported
Scheduled Compliance Date:	Not reported
Date of Request:	Not reported
Date Response Received:	Not reported
Request Agency:	Not reported
Former Citation:	Not reported

FINDS:

Registry ID: 110006156275

Click Here for FRS Facility Detail Report:

Environmental Interest/Information System:

The Florida Integrated Environmental System Today (FIESTA) Data Maintenance (FDM) System maintains entity, environmental interest, and affiliation data.
The Resource Conservation and Recovery Act Information System (RCRAInfo) is EPA's comprehensive information system in support of the Resource Conservation and Recovery Act (RCRA) of 1976 and the Hazardous and Solid Waste Amendments (HSWA) of 1984. It tracks many types of information about generators, transporters, treaters, storers, and disposers of hazardous waste.

Click this hyperlink while viewing on your computer to access additional FINDS: detail in the EDR Site Report.

ECHO:

Envid:	1001023481
Registry ID:	110006156275
DFR URL:	http://echo.epa.gov/detailed-facility-report?fid=110006156275
Name:	GREG'S PLACE
Address:	4801 US HWY 574 W
City,State,Zip:	PLANT CITY, FL 33566

DRAFT

AY313 **H & H RADIATOR & STEAM CLEANING** **HAZ WASTE** **S130142216**
South **4801 574** **N/A**
1/2-1 **PLANT CITY, FL 33567**
0.914 mi.
4824 ft. **Site 3 of 3 in cluster AY**

Actual:
104 ft.

Focus Map:
5

HAZ WASTE:

Facility ID:	38540
Name:	H & H RADIATOR & STEAM CLEANING
Address:	4801 574
City,State,Zip:	PLANT CITY, FL 33567
County:	HILLSBOROUGH
Telephone:	(813)752-4402
Email:	Not reported
Status:	A - ACTIVE - WASTE GENERATOR
Generator Status:	3 - Very Small Quantity Generator
EPA ID:	Not reported
Other ID:	Not reported
Old Facility ID:	2903748
SIC:	7539 - SERVICES - AUTOMOTIVE REPAIR SHOPS, NEC
Verified:	X - ESQG VERIFICATION
Verified Date:	01/23/2007
Hazardous Waste LBS/YEAR:	1800
Wastes:	4

BA314 **LOCO MOTORS** **HAZ WASTE** **S130027937**
SSE **5024 MLK** **N/A**
1/2-1 **PLANT CITY, FL 33566**
0.915 mi.
4831 ft. **Site 1 of 2 in cluster BA**

Actual:
121 ft.

Focus Map:
5

HAZ WASTE:

Facility ID:	136940
Name:	LOCO MOTORS
Address:	5024 MLK
City,State,Zip:	PLANT CITY, FL 33566
County:	HILLSBOROUGH
Telephone:	(813)707-8131
Email:	Not reported
Status:	P - POTENTIAL GENERATOR
Generator Status:	- Unverified Generator Status
EPA ID:	Not reported
Other ID:	Not reported
Old Facility ID:	2921055
SIC:	5511 - RETAIL TRADE - NEW AND USED CAR DEALERS
Verified:	V - VERIFICATION BY ON-SITE VISIT
Verified Date:	06/14/2005
Hazardous Waste LBS/YEAR:	0
Wastes:	0

DRAFT

BA315 **H INTER DEALER INC** **HAZ WASTE** **S130053551**
SSE **5024 MLK BLVD W** **N/A**
1/2-1 **PLANT CITY, FL 33566**
0.915 mi.
4831 ft. **Site 2 of 2 in cluster BA**

Actual: HAZ WASTE:
121 ft.
Facility ID: 167516
Focus Map: Name: H INTER DEALER INC
5 Address: 5024 MLK BLVD W
City,State,Zip: PLANT CITY, FL 33566
County: HILLSBOROUGH
Telephone: (813)752-7624
Email: Not reported
Status: A - ACTIVE - WASTE GENERATOR
Generator Status: 3 - Very Small Quantity Generator
EPA ID: Not reported
Other ID: Not reported
Old Facility ID: Not reported
SIC: 5511 - RETAIL TRADE - NEW AND USED CAR DEALERS
Verified: V - VERIFICATION BY ON-SITE VISIT
Verified Date: 08/24/2009
Hazardous Waste LBS/YEAR: 12
Wastes: 5

BB316 **N & R MOBILE AUTO REPAIR** **HAZ WASTE** **S130144917**
South **4803 574** **N/A**
1/2-1 **PLANT CITY, FL 33567**
0.922 mi.
4867 ft. **Site 1 of 2 in cluster BB**

Actual: HAZ WASTE:
104 ft.
Facility ID: 41167
Focus Map: Name: N & R MOBILE AUTO REPAIR
5 Address: 4803 574
City,State,Zip: PLANT CITY, FL 33567
County: HILLSBOROUGH
Telephone: (813)272-5788
Email: Not reported
Status: O - OUT OF BUSINESS
Generator Status: - Unverified Generator Status
EPA ID: Not reported
Other ID: Not reported
Old Facility ID: 2908356
SIC: 7532 - SERVICES - TOP AND BODY REPAIR AND PAINT SHOPS
Verified: P - VERIFICATION BY PHONE CALL
Verified Date: 12/31/2001
Hazardous Waste LBS/YEAR: 0
Wastes: 0

DRAFT

BB317 **JESUS CRUZ** **SWF/LF** **S123490762**
South **4803 E. MLK JR BLVD** **N/A**
1/2-1 **PLANT CITY, FL 33566**
0.922 mi.
4867 ft. **Site 2 of 2 in cluster BB**

Actual: **104 ft.**

Focus Map: **5**

SWF/LF:

Name:	JESUS CRUZ
Address:	4803 E. MLK JR BLVD
City,State,Zip:	PLANT CITY, FL 33566
Facility ID:	96419
District:	SWD
Lat/Long:	:: / ::
Class Type:	754
Classification:	WASTE TIRE COLLECTOR
Class Status:	INACTIVE (I)
Section:	Not reported
Township:	Not reported
Range:	Not reported
Responsible Authority Name:	Not reported
Responsible Authority Address:	Not reported
Responsible Authority City,St,Zip:	Not reported
Responsible Authority Phone:	Not reported
EMail Address1:	Not reported
EMail Address2:	Not reported
Site Supervisor Name:	Not reported
Site Supervisor Addr:	Not reported
Site Supervisor City/State/Zip:	Not reported
Site Supervisor Telephone:	Not reported
Land Owner Name:	Not reported
Land Owner Address:	Not reported
Land Owner City/State/Zip:	Not reported
Land Owner Telephone:	Not reported

Click here for Florida Oculus:

---

318 **D MAN WHEELS & DESIGNS** **HAZ WASTE** **S130061920**
ENE **3206 JOE SANCHEZ RD** **N/A**
1/2-1 **PLANT CITY, FL 33565**
0.922 mi.
4870 ft.

Actual: **109 ft.**

Focus Map: **3**

HAZ WASTE:

Facility ID:	176154
Name:	D MAN WHEELS & DESIGNS
Address:	3206 JOE SANCHEZ RD
City,State,Zip:	PLANT CITY, FL 33565
County:	HILLSBOROUGH
Telephone:	(813)627-2600
Email:	Not reported
Status:	O - OUT OF BUSINESS
Generator Status:	N - NOT A HAZARDOUS WASTE GENERATOR
EPA ID:	Not reported
Other ID:	Not reported
Old Facility ID:	Not reported
SIC:	7389 - SERVICES - BUSINESS SERVICES, NEC
Verified:	V - VERIFICATION BY ON-SITE VISIT
Verified Date:	08/09/2010
Hazardous Waste LBS/YEAR:	Not reported
Wastes:	0

DRAFT

319
NE
1/2-1
0.923 mi.
4872 ft.

FREE RIDER FELLOWSHIP-JAMES RANCH A.C.L.F.
2902 CORK ROAD
PLANT CITY, FL 33565

FINDS **1027111806**
N/A

Actual:
95 ft.

Focus Map:
3

FINDS:
Registry ID: 110071085972

Click Here for FRS Facility Detail Report:

Environmental Interest/Information System:
The Safe Drinking Water Information System contains information about public water systems and their violations of EPA's drinking water regulations.

Click this hyperlink while viewing on your computer to access additional FINDS: detail in the EDR Site Report.

320
South
1/2-1
0.924 mi.
4880 ft.

VELAZQUEZ PALLETS MANUFACTURING INC
1107 TURKEY CREEK
PLANT CITY, FL 33566

HAZ WASTE **S130151621**
N/A

Actual:
134 ft.

Focus Map:
6

HAZ WASTE:

Facility ID:	47605
Name:	VELAZQUEZ PALLETS MANUFACTURING INC
Address:	1107 TURKEY CREEK
City,State,Zip:	PLANT CITY, FL 33566
County:	HILLSBOROUGH
Telephone:	(813)719-9020
Email:	Not reported
Status:	A - ACTIVE - WASTE GENERATOR
Generator Status:	3 - Very Small Quantity Generator
EPA ID:	Not reported
Other ID:	Not reported
Old Facility ID:	2916236
SIC:	2448 - MANUFACTURING - WOOD PALLETS AND SKIDS
Verified:	V - VERIFICATION BY ON-SITE VISIT
Verified Date:	04/06/2004
Hazardous Waste LBS/YEAR:	152
Wastes:	1

321
ENE
1/2-1
0.928 mi.
4898 ft.

PH7
3407 BOOT BAY ROAD
PLANT CITY, FL 33567

ICIS **1007465805**
FINDS **N/A**
ECHO

Actual:
115 ft.

Focus Map:
6

ICIS:

Enforcement Action ID:	04-2004-3008
FRS ID:	110017714080
Action Name:	pH7
Facility Name:	PH7
Facility Address:	3407 BOOT BAY ROAD PLANT CITY, FL 33567
Enforcement Action Type:	FIFRA 14A Action For Penalty
Facility County:	HILLSBOROUGH
Program System Acronym:	ICIS

PH7 (Continued) **1007465805**

Enforcement Action Forum Desc: Administrative - Formal
EA Type Code: 14A
Facility SIC Code: Not reported
Federal Facility ID: Not reported
Latitude in Decimal Degrees: 28.025277
Longitude in Decimal Degrees: -82.156766
Permit Type Desc: Not reported
Program System Acronym: 6386900
Facility NAICS Code: Not reported
Tribal Land Code: -999

Facility Name: PH7
Address: 3407 BOOT BAY ROAD
Tribal Indicator: N
Fed Facility: Not reported
NAIC Code: Not reported
SIC Code: 2841

FINDS:
Registry ID: 110017714080

Click Here for FRS Facility Detail Report:

Environmental Interest/Information System:
The Integrated Compliance Information System (ICIS) provides a database that, when complete, will contain integrated enforcement and compliance information across most of EPA's programs. The vision for ICIS is to replace EPA's independent databases that contain enforcement data with a single repository for that information. Currently, ICIS contains all Federal Administrative and Judicial enforcement actions and a subset of the Permit Compliance System (PCS), which supports the National Pollutant Discharge Elimination System (NPDES). This information is maintained in ICIS by EPA in the Regional offices and it at Headquarters. A future release of ICIS will completely replace PCS and will integrate that information with Federal actions already in the system. ICIS also has the capability to track other activities that support compliance and enforcement programs, including incident tracking, compliance assistance, and compliance monitoring.

Click this hyperlink while viewing on your computer to access additional FINDS: detail in the EDR Site Report.

ECHO:
Envid: 1007465805
Registry ID: 110017714080
DFR URL: http://echo.epa.gov/detailed-facility-report?fid=110017714080
Name: PH7
Address: 3407 BOOT BAY ROAD
City,State,Zip: PLANT CITY, FL 33567

DRAFT

BC322 **SPILLS** **S118685191**
South **4900 MLK BLVD., 2ND STORY APARTMENT** **N/A**
1/2-1 **PLANT CITY, FL**
0.930 mi.
4908 ft. **Site 1 of 5 in cluster BC**

Actual:
104 ft.

Focus Map:
5

SPILLS:

Name:	Not reported
Address:	4900 MLK BLVD., 2ND STORY APARTMENT
City,State,Zip:	PLANT CITY, FL
OHMIT Incident Number:	54863
Incident Legacy:	Not reported
On-Scene Response:	No
Criminal Indicator:	No
Hurricane Indicator:	No
Incident Date:	03/18/2016
Incident Status:	Closed
Incident Report Date:	03/18/2016
Pollutant:	Raw sewage
Pollutants Category:	Wastewater
Substance Spilled:	Raw sewage
Amount Spilled (Gallons):	200.00
Pollutant - Unit Measure:	gallon
Incident Party Name:	DEP District Office
Description:	Inland
Incident Party Name:	DEP District Office
Description:	Inland
Incident Party Name:	Florida Fish and Wildlife Conservation Commission
Description:	Inland
Incident Party Name:	Florida Fish and Wildlife Conservation Commission
Description:	Inland
Incident Party Name:	Private Citizen Deidre
Description:	Inland
Incident Party Name:	Private Citizen Deidre
Description:	Inland
Incident Party Name:	RP UNKNOWN
Description:	Inland
Incident Party Name:	RP UNKNOWN
Description:	Inland
Incident Party Name:	State Watch Office
Description:	Inland
Incident Party Name:	State Watch Office
Description:	Inland

DRAFT

BD323 **HY-YIELD BROMINE** **SSTS** **1026226848**
SSE **4310 NATIONAL GUARD DR** **N/A**
1/2-1 **PLANT CITY, FL 33567**
0.930 mi.
4910 ft. **Site 1 of 10 in cluster BD**

Actual:
127 ft.

Focus Map:
6

SSTS:

Name:	HY-YIELD BROMINE
Address:	4310 NATIONAL GUARD DR
City,State,Zip:	PLANT CITY, FL 33567
Report Year:	Not reported
Registration Number:	29516-FL-4

BD324 **HY-YIELD BROMINE** **SSTS** **1004457334**
SSE **4310 NATIONAL GUARD DR** **N/A**
1/2-1 **PLANT CITY, FL 33567**
0.930 mi.
4910 ft. **Site 2 of 10 in cluster BD**

Actual:
127 ft.

Focus Map:
6

SSTS:

Name:	HY-YIELD BROMINE
Address:	4310 NATIONAL GUARD DR
City,State,Zip:	PLANT CITY 33567
Report Year:	1999
Registration Number:	029516FL 004

Pre 2016:

Registration Number:	029516FL 004
Name:	HY-YIELD BROMINE
Address:	4310 NATIONAL GUARD DR
Address 2:	Not reported
Country Code:	Not reported
Country:	Not reported
Contact Name:	Not reported
Contact Title:	Not reported
Contact Telephone:	Not reported
Contact Email:	Not reported
Product Name:	75-25 PREPLANT SOIL FUMIGANT
Product Code:	1
EPA Product Registration Number:	00862200015
Product Type:	2
Product Classification:	44
Product Use:	1
Market Type:	1
Product Unit of Measure:	Not reported
Region:	Not reported
Zero Production:	Not reported
RUP:	Not reported

Registration Number:	029516FL 004
Name:	HY-YIELD BROMINE
Address:	4310 NATIONAL GUARD DR
Address 2:	Not reported
Country Code:	Not reported
Country:	Not reported
Contact Name:	Not reported
Contact Title:	Not reported
Contact Telephone:	Not reported
Contact Email:	Not reported
Product Name:	80-20 PREPLANT SOIL FUMIGANT

DRAFT

HY-YIELD BROMINE (Continued) **1004457334**

Product Code:	1
EPA Product Registration Number:	00862200044
Product Type:	2
Product Classification:	44
Product Use:	1
Market Type:	1
Product Unit of Measure:	Not reported
Region:	Not reported
Zero Production:	Not reported
RUP:	Not reported
Registration Number:	029516FL 004
Name:	HY-YIELD BROMINE
Address:	4310 NATIONAL GUARD DR
Address 2:	Not reported
Country Code:	Not reported
Country:	Not reported
Contact Name:	Not reported
Contact Title:	Not reported
Contact Telephone:	Not reported
Contact Email:	Not reported
Product Name:	98-2 CONTAINS 2% CHLOROPICRIN
Product Code:	1
EPA Product Registration Number:	00862200012
Product Type:	3
Product Classification:	44
Product Use:	1
Market Type:	1
Product Unit of Measure:	Not reported
Region:	Not reported
Zero Production:	Not reported
RUP:	Not reported
Registration Number:	029516FL 004
Name:	HY-YIELD BROMINE
Address:	4310 NATIONAL GUARD DR
Address 2:	Not reported
Country Code:	Not reported
Country:	Not reported
Contact Name:	Not reported
Contact Title:	Not reported
Contact Telephone:	Not reported
Contact Email:	Not reported
Product Name:	METABROM 100
Product Code:	1
EPA Product Registration Number:	00862200016
Product Type:	3
Product Classification:	44
Product Use:	1
Market Type:	1
Product Unit of Measure:	Not reported
Region:	Not reported
Zero Production:	Not reported
RUP:	Not reported
Registration Number:	029516FL 004
Name:	HY-YIELD BROMINE

DRAFT

HY-YIELD BROMINE (Continued) **1004457334**

Address:	4310 NATIONAL GUARD DR
Address 2:	Not reported
Country Code:	Not reported
Country:	Not reported
Contact Name:	Not reported
Contact Title:	Not reported
Contact Telephone:	Not reported
Contact Email:	Not reported
Product Name:	METABROM Q
Product Code:	1
EPA Product Registration Number:	00862200055
Product Type:	3
Product Classification:	44
Product Use:	1
Market Type:	1
Product Unit of Measure:	Not reported
Region:	Not reported
Zero Production:	Not reported
RUP:	Not reported

Registration Number:	029516FL 004
Name:	HY-YIELD BROMINE
Address:	4310 NATIONAL GUARD DR
Address 2:	Not reported
Country Code:	Not reported
Country:	Not reported
Contact Name:	Not reported
Contact Title:	Not reported
Contact Telephone:	Not reported
Contact Email:	Not reported
Product Name:	METAPICRIN
Product Code:	1
EPA Product Registration Number:	00862200043
Product Type:	3
Product Classification:	44
Product Use:	1
Market Type:	1
Product Unit of Measure:	Not reported
Region:	Not reported
Zero Production:	Not reported
RUP:	Not reported

Registration Number:	029516FL 004
Name:	HY-YIELD BROMINE
Address:	4310 NATIONAL GUARD DR
Address 2:	Not reported
Country Code:	Not reported
Country:	Not reported
Contact Name:	Not reported
Contact Title:	Not reported
Contact Telephone:	Not reported
Contact Email:	Not reported
Product Name:	67-33 PREPLANT SOIL FUMIGANT
Product Code:	1
EPA Product Registration Number:	00862200013
Product Type:	2
Product Classification:	44

DRAFT

HY-YIELD BROMINE (Continued) **1004457334**

Product Use:	1
Market Type:	1
Product Unit of Measure:	Not reported
Region:	Not reported
Zero Production:	Not reported
RUP:	Not reported
Report Year:	1997
Registration Number:	029516FL 004

Pre 2016:

Registration Number:	029516FL 004
Name:	HY-YIELD BROMINE
Address:	4310 NATIONAL GUARD DR
Address 2:	Not reported
Country Code:	Not reported
Country:	Not reported
Contact Name:	Not reported
Contact Title:	Not reported
Contact Telephone:	Not reported
Contact Email:	Not reported
Product Name:	67-33 PREPLANT SOIL FUMIGANT
Product Code:	1
EPA Product Registration Number:	00862200013
Product Type:	1
Product Classification:	24
Product Use:	4
Market Type:	1
Product Unit of Measure:	P
Region:	Not reported
Zero Production:	Not reported
RUP:	Not reported
Registration Number:	029516FL 004
Name:	HY-YIELD BROMINE
Address:	4310 NATIONAL GUARD DR
Address 2:	Not reported
Country Code:	Not reported
Country:	Not reported
Contact Name:	Not reported
Contact Title:	Not reported
Contact Telephone:	Not reported
Contact Email:	Not reported
Product Name:	75-25 PREPLANT SOIL FUMIGANT
Product Code:	1
EPA Product Registration Number:	00862200015
Product Type:	1
Product Classification:	24
Product Use:	4
Market Type:	1
Product Unit of Measure:	P
Region:	Not reported
Zero Production:	Not reported
RUP:	Not reported
Registration Number:	029516FL 004
Name:	HY-YIELD BROMINE

DRAFT

HY-YIELD BROMINE (Continued) **1004457334**

Address:	4310 NATIONAL GUARD DR
Address 2:	Not reported
Country Code:	Not reported
Country:	Not reported
Contact Name:	Not reported
Contact Title:	Not reported
Contact Telephone:	Not reported
Contact Email:	Not reported
Product Name:	80-20 PREPLANT SOIL FUMIGANT
Product Code:	1
EPA Product Registration Number:	00862200044
Product Type:	1
Product Classification:	24
Product Use:	4
Market Type:	1
Product Unit of Measure:	P
Region:	Not reported
Zero Production:	Not reported
RUP:	Not reported

Registration Number:	029516FL 004
Name:	HY-YIELD BROMINE
Address:	4310 NATIONAL GUARD DR
Address 2:	Not reported
Country Code:	Not reported
Country:	Not reported
Contact Name:	Not reported
Contact Title:	Not reported
Contact Telephone:	Not reported
Contact Email:	Not reported
Product Name:	98-2 CONTAINS 2% CHLOROPICRIN
Product Code:	1
EPA Product Registration Number:	00862200012
Product Type:	1
Product Classification:	34
Product Use:	4
Market Type:	1
Product Unit of Measure:	P
Region:	Not reported
Zero Production:	Not reported
RUP:	Not reported

Registration Number:	029516FL 004
Name:	HY-YIELD BROMINE
Address:	4310 NATIONAL GUARD DR
Address 2:	Not reported
Country Code:	Not reported
Country:	Not reported
Contact Name:	Not reported
Contact Title:	Not reported
Contact Telephone:	Not reported
Contact Email:	Not reported
Product Name:	METABROM 100
Product Code:	1
EPA Product Registration Number:	00862200016
Product Type:	1
Product Classification:	34

DRAFT

HY-YIELD BROMINE (Continued) **1004457334**

Product Use:	4
Market Type:	1
Product Unit of Measure:	P
Region:	Not reported
Zero Production:	Not reported
RUP:	Not reported
Registration Number:	029516FL 004
Name:	HY-YIELD BROMINE
Address:	4310 NATIONAL GUARD DR
Address 2:	Not reported
Country Code:	Not reported
Country:	Not reported
Contact Name:	Not reported
Contact Title:	Not reported
Contact Telephone:	Not reported
Contact Email:	Not reported
Product Name:	METAPICRIN
Product Code:	1
EPA Product Registration Number:	00862200043
Product Type:	1
Product Classification:	34
Product Use:	4
Market Type:	1
Product Unit of Measure:	P
Region:	Not reported
Zero Production:	Not reported
RUP:	Not reported
Report Year:	2000
Registration Number:	029516FL 004

Pre 2016:

Registration Number:	029516FL 004
Name:	HY-YIELD BROMINE
Address:	4310 NATIONAL GUARD DR
Address 2:	Not reported
Country Code:	Not reported
Country:	Not reported
Contact Name:	Not reported
Contact Title:	Not reported
Contact Telephone:	Not reported
Contact Email:	Not reported
Product Name:	67-33 PREPLANT SOIL FUMIGANT
Product Code:	1
EPA Product Registration Number:	00862200013
Product Type:	2
Product Classification:	44
Product Use:	1
Market Type:	1
Product Unit of Measure:	Not reported
Region:	Not reported
Zero Production:	Not reported
RUP:	Not reported
Registration Number:	029516FL 004
Name:	HY-YIELD BROMINE

DRAFT

HY-YIELD BROMINE (Continued) **1004457334**

Address:	4310 NATIONAL GUARD DR
Address 2:	Not reported
Country Code:	Not reported
Country:	Not reported
Contact Name:	Not reported
Contact Title:	Not reported
Contact Telephone:	Not reported
Contact Email:	Not reported
Product Name:	75-25 PREPLANT SOIL FUMIGANT
Product Code:	1
EPA Product Registration Number:	00862200015
Product Type:	2
Product Classification:	44
Product Use:	1
Market Type:	1
Product Unit of Measure:	Not reported
Region:	Not reported
Zero Production:	Not reported
RUP:	Not reported

Registration Number:	029516FL 004
Name:	HY-YIELD BROMINE
Address:	4310 NATIONAL GUARD DR
Address 2:	Not reported
Country Code:	Not reported
Country:	Not reported
Contact Name:	Not reported
Contact Title:	Not reported
Contact Telephone:	Not reported
Contact Email:	Not reported
Product Name:	80-20 PREPLANT SOIL FUMIGANT
Product Code:	1
EPA Product Registration Number:	00862200044
Product Type:	2
Product Classification:	44
Product Use:	1
Market Type:	1
Product Unit of Measure:	Not reported
Region:	Not reported
Zero Production:	Not reported
RUP:	Not reported

Registration Number:	029516FL 004
Name:	HY-YIELD BROMINE
Address:	4310 NATIONAL GUARD DR
Address 2:	Not reported
Country Code:	Not reported
Country:	Not reported
Contact Name:	Not reported
Contact Title:	Not reported
Contact Telephone:	Not reported
Contact Email:	Not reported
Product Name:	98-2 CONTAINS 2% CHLOROPICRIN
Product Code:	1
EPA Product Registration Number:	00862200012
Product Type:	3
Product Classification:	44

DRAFT

HY-YIELD BROMINE (Continued) **1004457334**

Product Use:	1
Market Type:	1
Product Unit of Measure:	Not reported
Region:	Not reported
Zero Production:	Not reported
RUP:	Not reported
Registration Number:	029516FL 004
Name:	HY-YIELD BROMINE
Address:	4310 NATIONAL GUARD DR
Address 2:	Not reported
Country Code:	Not reported
Country:	Not reported
Contact Name:	Not reported
Contact Title:	Not reported
Contact Telephone:	Not reported
Contact Email:	Not reported
Product Name:	METABROM 100
Product Code:	1
EPA Product Registration Number:	00862200016
Product Type:	3
Product Classification:	44
Product Use:	1
Market Type:	1
Product Unit of Measure:	Not reported
Region:	Not reported
Zero Production:	Not reported
RUP:	Not reported
Registration Number:	029516FL 004
Name:	HY-YIELD BROMINE
Address:	4310 NATIONAL GUARD DR
Address 2:	Not reported
Country Code:	Not reported
Country:	Not reported
Contact Name:	Not reported
Contact Title:	Not reported
Contact Telephone:	Not reported
Contact Email:	Not reported
Product Name:	METABROM Q
Product Code:	1
EPA Product Registration Number:	00862200055
Product Type:	3
Product Classification:	44
Product Use:	1
Market Type:	1
Product Unit of Measure:	Not reported
Region:	Not reported
Zero Production:	Not reported
RUP:	Not reported
Registration Number:	029516FL 004
Name:	HY-YIELD BROMINE
Address:	4310 NATIONAL GUARD DR
Address 2:	Not reported
Country Code:	Not reported
Country:	Not reported

DRAFT

HY-YIELD BROMINE (Continued) **1004457334**

Contact Name:	Not reported
Contact Title:	Not reported
Contact Telephone:	Not reported
Contact Email:	Not reported
Product Name:	METAPICRIN
Product Code:	1
EPA Product Registration Number:	00862200043
Product Type:	3
Product Classification:	44
Product Use:	1
Market Type:	1
Product Unit of Measure:	Not reported
Region:	Not reported
Zero Production:	Not reported
RUP:	Not reported
Report Year:	1996
Registration Number:	029516FL 004

Pre 2016:

Registration Number:	029516FL 004
Name:	HY-YIELD BROMINE
Address:	4310 NATIONAL GUARD DR
Address 2:	Not reported
Country Code:	Not reported
Country:	Not reported
Contact Name:	Not reported
Contact Title:	Not reported
Contact Telephone:	Not reported
Contact Email:	Not reported
Product Name:	67-33 PREPLANT SOIL FUMIGANT
Product Code:	1
EPA Product Registration Number:	00862200013
Product Type:	1
Product Classification:	24
Product Use:	4
Market Type:	1
Product Unit of Measure:	P
Region:	Not reported
Zero Production:	Not reported
RUP:	Not reported
Registration Number:	029516FL 004
Name:	HY-YIELD BROMINE
Address:	4310 NATIONAL GUARD DR
Address 2:	Not reported
Country Code:	Not reported
Country:	Not reported
Contact Name:	Not reported
Contact Title:	Not reported
Contact Telephone:	Not reported
Contact Email:	Not reported
Product Name:	75-25 PREPLANT SOIL FUMIGANT
Product Code:	1
EPA Product Registration Number:	00862200015
Product Type:	1
Product Classification:	24

DRAFT

HY-YIELD BROMINE (Continued) **1004457334**

Product Use:	4
Market Type:	1
Product Unit of Measure:	P
Region:	Not reported
Zero Production:	Not reported
RUP:	Not reported
Registration Number:	029516FL 004
Name:	HY-YIELD BROMINE
Address:	4310 NATIONAL GUARD DR
Address 2:	Not reported
Country Code:	Not reported
Country:	Not reported
Contact Name:	Not reported
Contact Title:	Not reported
Contact Telephone:	Not reported
Contact Email:	Not reported
Product Name:	98-2 CONTAINS 2% CHLOROPICRIN
Product Code:	1
EPA Product Registration Number:	00862200012
Product Type:	1
Product Classification:	34
Product Use:	4
Market Type:	1
Product Unit of Measure:	P
Region:	Not reported
Zero Production:	Not reported
RUP:	Not reported
Registration Number:	029516FL 004
Name:	HY-YIELD BROMINE
Address:	4310 NATIONAL GUARD DR
Address 2:	Not reported
Country Code:	Not reported
Country:	Not reported
Contact Name:	Not reported
Contact Title:	Not reported
Contact Telephone:	Not reported
Contact Email:	Not reported
Product Name:	METABROM 100
Product Code:	1
EPA Product Registration Number:	00862200016
Product Type:	1
Product Classification:	34
Product Use:	4
Market Type:	1
Product Unit of Measure:	P
Region:	Not reported
Zero Production:	Not reported
RUP:	Not reported
Registration Number:	029516FL 004
Name:	HY-YIELD BROMINE
Address:	4310 NATIONAL GUARD DR
Address 2:	Not reported
Country Code:	Not reported
Country:	Not reported

DRAFT

HY-YIELD BROMINE (Continued) **1004457334**

Contact Name:	Not reported
Contact Title:	Not reported
Contact Telephone:	Not reported
Contact Email:	Not reported
Product Name:	METAPICRIN
Product Code:	1
EPA Product Registration Number:	00862200043
Product Type:	1
Product Classification:	34
Product Use:	4
Market Type:	1
Product Unit of Measure:	P
Region:	Not reported
Zero Production:	Not reported
RUP:	Not reported
Report Year:	2005
Registration Number:	029516FL004

Pre 2016:

Registration Number:	029516FL004
Name:	HY-YIELD BROMINE
Address:	4310 NATIONAL GUARD DR
Address 2:	Not reported
Country Code:	Not reported
Country:	Not reported
Contact Name:	Not reported
Contact Title:	Not reported
Contact Telephone:	Not reported
Contact Email:	Not reported
Product Name:	50-50 PREPLANT SOIL FUMIGANT
Product Code:	0
EPA Product Registration Number:	00862200039
Product Type:	2
Product Classification:	44
Product Use:	1
Market Type:	1
Product Unit of Measure:	Not reported
Region:	Not reported
Zero Production:	Not reported
RUP:	Not reported
Registration Number:	029516FL004
Name:	HY-YIELD BROMINE
Address:	4310 NATIONAL GUARD DR
Address 2:	Not reported
Country Code:	Not reported
Country:	Not reported
Contact Name:	Not reported
Contact Title:	Not reported
Contact Telephone:	Not reported
Contact Email:	Not reported
Product Name:	67-33 PREPLANT SOIL FUMIGANT
Product Code:	0
EPA Product Registration Number:	00862200013
Product Type:	2
Product Classification:	44

DRAFT

HY-YIELD BROMINE (Continued) **1004457334**

Product Use:	1
Market Type:	1
Product Unit of Measure:	Not reported
Region:	Not reported
Zero Production:	Not reported
RUP:	Not reported
Registration Number:	029516FL004
Name:	HY-YIELD BROMINE
Address:	4310 NATIONAL GUARD DR
Address 2:	Not reported
Country Code:	Not reported
Country:	Not reported
Contact Name:	Not reported
Contact Title:	Not reported
Contact Telephone:	Not reported
Contact Email:	Not reported
Product Name:	75-25 PREPLANT SOIL FUMIGANT
Product Code:	0
EPA Product Registration Number:	00862200015
Product Type:	2
Product Classification:	44
Product Use:	1
Market Type:	1
Product Unit of Measure:	Not reported
Region:	Not reported
Zero Production:	Not reported
RUP:	Not reported
Registration Number:	029516FL004
Name:	HY-YIELD BROMINE
Address:	4310 NATIONAL GUARD DR
Address 2:	Not reported
Country Code:	Not reported
Country:	Not reported
Contact Name:	Not reported
Contact Title:	Not reported
Contact Telephone:	Not reported
Contact Email:	Not reported
Product Name:	98-2 CONTAINS 2% CHLOROPICRIN
Product Code:	0
EPA Product Registration Number:	00862200012
Product Type:	3
Product Classification:	44
Product Use:	1
Market Type:	1
Product Unit of Measure:	Not reported
Region:	Not reported
Zero Production:	Not reported
RUP:	Not reported
Registration Number:	029516FL004
Name:	HY-YIELD BROMINE
Address:	4310 NATIONAL GUARD DR
Address 2:	Not reported
Country Code:	Not reported
Country:	Not reported

DRAFT

HY-YIELD BROMINE (Continued) **1004457334**

Contact Name:	Not reported
Contact Title:	Not reported
Contact Telephone:	Not reported
Contact Email:	Not reported
Product Name:	METABROM Q
Product Code:	0
EPA Product Registration Number:	00862200055
Product Type:	3
Product Classification:	44
Product Use:	1
Market Type:	1
Product Unit of Measure:	Not reported
Region:	Not reported
Zero Production:	Not reported
RUP:	Not reported

Registration Number:	029516FL004
Name:	HY-YIELD BROMINE
Address:	4310 NATIONAL GUARD DR
Address 2:	Not reported
Country Code:	Not reported
Country:	Not reported
Contact Name:	Not reported
Contact Title:	Not reported
Contact Telephone:	Not reported
Contact Email:	Not reported
Product Name:	METAPICRIN
Product Code:	0
EPA Product Registration Number:	00862200043
Product Type:	3
Product Classification:	44
Product Use:	1
Market Type:	1
Product Unit of Measure:	Not reported
Region:	Not reported
Zero Production:	Not reported
RUP:	Not reported

Registration Number:	029516FL004
Name:	HY-YIELD BROMINE
Address:	4310 NATIONAL GUARD DR
Address 2:	Not reported
Country Code:	Not reported
Country:	Not reported
Contact Name:	Not reported
Contact Title:	Not reported
Contact Telephone:	Not reported
Contact Email:	Not reported
Product Name:	TELONE C-17
Product Code:	0
EPA Product Registration Number:	06271900012
Product Type:	2
Product Classification:	21
Product Use:	1
Market Type:	1
Product Unit of Measure:	Not reported
Region:	Not reported

DRAFT

HY-YIELD BROMINE (Continued) **1004457334**

Zero Production:	Not reported
RUP:	Not reported
Registration Number:	029516FL004
Name:	HY-YIELD BROMINE
Address:	4310 NATIONAL GUARD DR
Address 2:	Not reported
Country Code:	Not reported
Country:	Not reported
Contact Name:	Not reported
Contact Title:	Not reported
Contact Telephone:	Not reported
Contact Email:	Not reported
Product Name:	TELONE C-35
Product Code:	0
EPA Product Registration Number:	06271900302
Product Type:	2
Product Classification:	21
Product Use:	1
Market Type:	1
Product Unit of Measure:	Not reported
Region:	Not reported
Zero Production:	Not reported
RUP:	Not reported
Registration Number:	029516FL004
Name:	HY-YIELD BROMINE
Address:	4310 NATIONAL GUARD DR
Address 2:	Not reported
Country Code:	Not reported
Country:	Not reported
Contact Name:	Not reported
Contact Title:	Not reported
Contact Telephone:	Not reported
Contact Email:	Not reported
Product Name:	TELONE EC
Product Code:	0
EPA Product Registration Number:	06271900321
Product Type:	3
Product Classification:	06
Product Use:	1
Market Type:	1
Product Unit of Measure:	Not reported
Region:	Not reported
Zero Production:	Not reported
RUP:	Not reported
Registration Number:	029516FL004
Name:	HY-YIELD BROMINE
Address:	4310 NATIONAL GUARD DR
Address 2:	Not reported
Country Code:	Not reported
Country:	Not reported
Contact Name:	Not reported
Contact Title:	Not reported
Contact Telephone:	Not reported
Contact Email:	Not reported

DRAFT

HY-YIELD BROMINE (Continued) **1004457334**

Product Name:	TELONE II/SLNFL990014/CURFEW
Product Code:	0
EPA Product Registration Number:	06271900032
Product Type:	3
Product Classification:	06
Product Use:	1
Market Type:	1
Product Unit of Measure:	Not reported
Region:	Not reported
Zero Production:	Not reported
RUP:	Not reported
Registration Number:	029516FL004
Name:	HY-YIELD BROMINE
Address:	4310 NATIONAL GUARD DR
Address 2:	Not reported
Country Code:	Not reported
Country:	Not reported
Contact Name:	Not reported
Contact Title:	Not reported
Contact Telephone:	Not reported
Contact Email:	Not reported
Product Name:	TELONE INLINE
Product Code:	0
EPA Product Registration Number:	06271900048
Product Type:	2
Product Classification:	21
Product Use:	1
Market Type:	1
Product Unit of Measure:	Not reported
Region:	Not reported
Zero Production:	Not reported
RUP:	Not reported
Report Year:	Not reported
Registration Number:	029516FL 004
Report Year:	2010
Registration Number:	29516-FL-4

Pre 2016:

Registration Number:	29516-FL-4
Name:	HY-YIELD BROMINE
Address:	4310 NATIONAL GUARD DR
Address 2:	Not reported
Country Code:	USA
Country:	United States
Contact Name:	CONTACT UNKNOWN
Contact Title:	Not reported
Contact Telephone:	Not reported
Contact Email:	Not reported
Product Name:	50-50 PREPLANT SOIL FUMIGANT
Product Code:	Not reported
EPA Product Registration Number:	8622-EUP-39
Product Type:	1 - Technical (MUP)
Product Classification:	29 - Fumigant
Product Use:	Not reported

DRAFT

HY-YIELD BROMINE (Continued) **1004457334**

Market Type:	USA
Product Unit of Measure:	Not reported
Region:	4
Zero Production:	Not reported
RUP:	1 - Restricted Use Pesticide
Registration Number:	29516-FL-4
Name:	HY-YIELD BROMINE
Address:	4310 NATIONAL GUARD DR
Address 2:	Not reported
Country Code:	USA
Country:	United States
Contact Name:	CONTACT UNKNOWN
Contact Title:	Not reported
Contact Telephone:	Not reported
Contact Email:	Not reported
Product Name:	98-2 CONTAINS 2% CHLOROPICRIN
Product Code:	Not reported
EPA Product Registration Number:	8622-EUP
Product Type:	3 - Repackages/Relabeled
Product Classification:	29 - Fumigant
Product Use:	Not reported
Market Type:	USA
Product Unit of Measure:	Not reported
Region:	4
Zero Production:	Not reported
RUP:	1 - Restricted Use Pesticide
Registration Number:	29516-FL-4
Name:	HY-YIELD BROMINE
Address:	4310 NATIONAL GUARD DR
Address 2:	Not reported
Country Code:	USA
Country:	United States
Contact Name:	CONTACT UNKNOWN
Contact Title:	Not reported
Contact Telephone:	Not reported
Contact Email:	Not reported
Product Name:	METABROM Q
Product Code:	Not reported
EPA Product Registration Number:	8622-EUP-55
Product Type:	3 - Repackages/Relabeled
Product Classification:	29 - Fumigant
Product Use:	Not reported
Market Type:	USA
Product Unit of Measure:	Not reported
Region:	4
Zero Production:	Not reported
RUP:	1 - Restricted Use Pesticide
Registration Number:	29516-FL-4
Name:	HY-YIELD BROMINE
Address:	4310 NATIONAL GUARD DR
Address 2:	Not reported
Country Code:	USA
Country:	United States
Contact Name:	CONTACT UNKNOWN

DRAFT

HY-YIELD BROMINE (Continued) **1004457334**

Contact Title:	Not reported
Contact Telephone:	Not reported
Contact Email:	Not reported
Product Name:	METAPICRIN
Product Code:	Not reported
EPA Product Registration Number:	8622-EUP-43
Product Type:	3 - Repackages/Relabeled
Product Classification:	29 - Fumigant
Product Use:	Not reported
Market Type:	USA
Product Unit of Measure:	Not reported
Region:	4
Zero Production:	Not reported
RUP:	1 - Restricted Use Pesticide

Registration Number:	29516-FL-4
Name:	HY-YIELD BROMINE
Address:	4310 NATIONAL GUARD DR
Address 2:	Not reported
Country Code:	USA
Country:	United States
Contact Name:	CONTACT UNKNOWN
Contact Title:	Not reported
Contact Telephone:	Not reported
Contact Email:	Not reported
Product Name:	TELONE II SOIL FUMIGANT
Product Code:	Not reported
EPA Product Registration Number:	62719-EUP-32
Product Type:	3 - Repackages/Relabeled
Product Classification:	29 - Fumigant
Product Use:	Not reported
Market Type:	USA
Product Unit of Measure:	Not reported
Region:	4
Zero Production:	Not reported
RUP:	1 - Restricted Use Pesticide

Registration Number:	29516-FL-4
Name:	HY-YIELD BROMINE
Address:	4310 NATIONAL GUARD DR
Address 2:	Not reported
Country Code:	USA
Country:	United States
Contact Name:	CONTACT UNKNOWN
Contact Title:	Not reported
Contact Telephone:	Not reported
Contact Email:	Not reported
Product Name:	TELONE EC SOIL FUMIGANT
Product Code:	Not reported
EPA Product Registration Number:	62719-EUP-321
Product Type:	2 - End Use Product
Product Classification:	29 - Fumigant
Product Use:	Not reported
Market Type:	USA
Product Unit of Measure:	Not reported
Region:	4
Zero Production:	Not reported

DRAFT

HY-YIELD BROMINE (Continued) **1004457334**

RUP:	1 - Restricted Use Pesticide
Registration Number:	29516-FL-4
Name:	HY-YIELD BROMINE
Address:	4310 NATIONAL GUARD DR
Address 2:	Not reported
Country Code:	USA
Country:	United States
Contact Name:	CONTACT UNKNOWN
Contact Title:	Not reported
Contact Telephone:	Not reported
Contact Email:	Not reported
Product Name:	TELONE C-17-SOIL FUMIGANT
Product Code:	Not reported
EPA Product Registration Number:	62719-EUP-12
Product Type:	2 - End Use Product
Product Classification:	29 - Fumigant
Product Use:	Not reported
Market Type:	USA
Product Unit of Measure:	Not reported
Region:	4
Zero Production:	Not reported
RUP:	1 - Restricted Use Pesticide
Registration Number:	29516-FL-4
Name:	HY-YIELD BROMINE
Address:	4310 NATIONAL GUARD DR
Address 2:	Not reported
Country Code:	USA
Country:	United States
Contact Name:	CONTACT UNKNOWN
Contact Title:	Not reported
Contact Telephone:	Not reported
Contact Email:	Not reported
Product Name:	TELONE C-35- SOIL FUMIGANT
Product Code:	Not reported
EPA Product Registration Number:	62719-EUP-302
Product Type:	2 - End Use Product
Product Classification:	29 - Fumigant
Product Use:	Not reported
Market Type:	USA
Product Unit of Measure:	Not reported
Region:	4
Zero Production:	Not reported
RUP:	1 - Restricted Use Pesticide
Registration Number:	29516-FL-4
Name:	HY-YIELD BROMINE
Address:	4310 NATIONAL GUARD DR
Address 2:	Not reported
Country Code:	USA
Country:	United States
Contact Name:	CONTACT UNKNOWN
Contact Title:	Not reported
Contact Telephone:	Not reported
Contact Email:	Not reported
Product Name:	INLINE SOIL FUMIGANT

DRAFT

HY-YIELD BROMINE (Continued) **1004457334**

Product Code:	Not reported
EPA Product Registration Number:	62719-EUP-348
Product Type:	2 - End Use Product
Product Classification:	29 - Fumigant
Product Use:	Not reported
Market Type:	USA
Product Unit of Measure:	Not reported
Region:	4
Zero Production:	Not reported
RUP:	1 - Restricted Use Pesticide
Registration Number:	29516-FL-4
Name:	HY-YIELD BROMINE
Address:	4310 NATIONAL GUARD DR
Address 2:	Not reported
Country Code:	USA
Country:	United States
Contact Name:	CONTACT UNKNOWN
Contact Title:	Not reported
Contact Telephone:	Not reported
Contact Email:	Not reported
Product Name:	PIC-CLOR 60
Product Code:	Not reported
EPA Product Registration Number:	0
Product Type:	2 - End Use Product
Product Classification:	29 - Fumigant
Product Use:	Not reported
Market Type:	USA
Product Unit of Measure:	Not reported
Region:	4
Zero Production:	Not reported
RUP:	1 - Restricted Use Pesticide
Registration Number:	29516-FL-4
Name:	HY-YIELD BROMINE
Address:	4310 NATIONAL GUARD DR
Address 2:	Not reported
Country Code:	USA
Country:	United States
Contact Name:	CONTACT UNKNOWN
Contact Title:	Not reported
Contact Telephone:	Not reported
Contact Email:	Not reported
Product Name:	PIC-CLOR 60 EC
Product Code:	Not reported
EPA Product Registration Number:	8536-EUP-43
Product Type:	2 - End Use Product
Product Classification:	29 - Fumigant
Product Use:	Not reported
Market Type:	USA
Product Unit of Measure:	Not reported
Region:	4
Zero Production:	Not reported
RUP:	1 - Restricted Use Pesticide
Registration Number:	29516-FL-4
Name:	HY-YIELD BROMINE

DRAFT

HY-YIELD BROMINE (Continued) **1004457334**

Address:	4310 NATIONAL GUARD DR
Address 2:	Not reported
Country Code:	USA
Country:	United States
Contact Name:	CONTACT UNKNOWN
Contact Title:	Not reported
Contact Telephone:	Not reported
Contact Email:	Not reported
Product Name:	MIDAS 50-50
Product Code:	Not reported
EPA Product Registration Number:	66330-EUP-57
Product Type:	2 - End Use Product
Product Classification:	29 - Fumigant
Product Use:	Not reported
Market Type:	USA
Product Unit of Measure:	Not reported
Region:	4
Zero Production:	Not reported
RUP:	1 - Restricted Use Pesticide

Registration Number:	29516-FL-4
Name:	HY-YIELD BROMINE
Address:	4310 NATIONAL GUARD DR
Address 2:	Not reported
Country Code:	USA
Country:	United States
Contact Name:	CONTACT UNKNOWN
Contact Title:	Not reported
Contact Telephone:	Not reported
Contact Email:	Not reported
Product Name:	MIDAS 98-2
Product Code:	Not reported
EPA Product Registration Number:	6630-EUP-43
Product Type:	3 - Repackages/Relabeled
Product Classification:	29 - Fumigant
Product Use:	Not reported
Market Type:	USA
Product Unit of Measure:	Not reported
Region:	4
Zero Production:	Not reported
RUP:	1 - Restricted Use Pesticide

Report Year:	2007
Registration Number:	029516FL004

Pre 2016:

Registration Number:	029516FL004
Name:	HY-YIELD BROMINE
Address:	4310 NATIONAL GUARD DR
Address 2:	Not reported
Country Code:	Not reported
Country:	Not reported
Contact Name:	Not reported
Contact Title:	Not reported
Contact Telephone:	Not reported
Contact Email:	Not reported
Product Name:	50-50 PREPLANT SOIL FUMIGANT

DRAFT

HY-YIELD BROMINE (Continued) **1004457334**

Product Code:	1
EPA Product Registration Number:	00862200039
Product Type:	2
Product Classification:	44
Product Use:	1
Market Type:	1
Product Unit of Measure:	Not reported
Region:	04
Zero Production:	Not reported
RUP:	Not reported
Registration Number:	029516FL004
Name:	HY-YIELD BROMINE
Address:	4310 NATIONAL GUARD DR
Address 2:	Not reported
Country Code:	Not reported
Country:	Not reported
Contact Name:	Not reported
Contact Title:	Not reported
Contact Telephone:	Not reported
Contact Email:	Not reported
Product Name:	67-33 PREPLANT SOIL FUMIGANT
Product Code:	1
EPA Product Registration Number:	00862200013
Product Type:	2
Product Classification:	44
Product Use:	1
Market Type:	1
Product Unit of Measure:	Not reported
Region:	04
Zero Production:	Not reported
RUP:	Not reported
Registration Number:	029516FL004
Name:	HY-YIELD BROMINE
Address:	4310 NATIONAL GUARD DR
Address 2:	Not reported
Country Code:	Not reported
Country:	Not reported
Contact Name:	Not reported
Contact Title:	Not reported
Contact Telephone:	Not reported
Contact Email:	Not reported
Product Name:	98-2 CONTAINS 2% CHLOROPICRIN
Product Code:	1
EPA Product Registration Number:	00862200012
Product Type:	3
Product Classification:	44
Product Use:	1
Market Type:	1
Product Unit of Measure:	Not reported
Region:	04
Zero Production:	Not reported
RUP:	Not reported
Registration Number:	029516FL004
Name:	HY-YIELD BROMINE

DRAFT

HY-YIELD BROMINE (Continued) **1004457334**

Address:	4310 NATIONAL GUARD DR
Address 2:	Not reported
Country Code:	Not reported
Country:	Not reported
Contact Name:	Not reported
Contact Title:	Not reported
Contact Telephone:	Not reported
Contact Email:	Not reported
Product Name:	METABROM Q
Product Code:	1
EPA Product Registration Number:	00862200055
Product Type:	3
Product Classification:	44
Product Use:	1
Market Type:	1
Product Unit of Measure:	Not reported
Region:	04
Zero Production:	Not reported
RUP:	Not reported

Registration Number:	029516FL004
Name:	HY-YIELD BROMINE
Address:	4310 NATIONAL GUARD DR
Address 2:	Not reported
Country Code:	Not reported
Country:	Not reported
Contact Name:	Not reported
Contact Title:	Not reported
Contact Telephone:	Not reported
Contact Email:	Not reported
Product Name:	METAPCRIN
Product Code:	1
EPA Product Registration Number:	00852200043
Product Type:	3
Product Classification:	44
Product Use:	1
Market Type:	1
Product Unit of Measure:	Not reported
Region:	04
Zero Production:	Not reported
RUP:	Not reported

Registration Number:	029516FL004
Name:	HY-YIELD BROMINE
Address:	4310 NATIONAL GUARD DR
Address 2:	Not reported
Country Code:	Not reported
Country:	Not reported
Contact Name:	Not reported
Contact Title:	Not reported
Contact Telephone:	Not reported
Contact Email:	Not reported
Product Name:	TELONE C-35
Product Code:	1
EPA Product Registration Number:	06271900302
Product Type:	2
Product Classification:	21

DRAFT

HY-YIELD BROMINE (Continued) **1004457334**

Product Use:	1
Market Type:	1
Product Unit of Measure:	Not reported
Region:	04
Zero Production:	Not reported
RUP:	Not reported
Registration Number:	029516FL004
Name:	HY-YIELD BROMINE
Address:	4310 NATIONAL GUARD DR
Address 2:	Not reported
Country Code:	Not reported
Country:	Not reported
Contact Name:	Not reported
Contact Title:	Not reported
Contact Telephone:	Not reported
Contact Email:	Not reported
Product Name:	TELONE EC
Product Code:	1
EPA Product Registration Number:	06271900321
Product Type:	3
Product Classification:	06
Product Use:	1
Market Type:	1
Product Unit of Measure:	Not reported
Region:	04
Zero Production:	Not reported
RUP:	Not reported
Registration Number:	029516FL004
Name:	HY-YIELD BROMINE
Address:	4310 NATIONAL GUARD DR
Address 2:	Not reported
Country Code:	Not reported
Country:	Not reported
Contact Name:	Not reported
Contact Title:	Not reported
Contact Telephone:	Not reported
Contact Email:	Not reported
Product Name:	TELONE II AND ABN
Product Code:	1
EPA Product Registration Number:	06271900032
Product Type:	3
Product Classification:	06
Product Use:	1
Market Type:	1
Product Unit of Measure:	Not reported
Region:	04
Zero Production:	Not reported
RUP:	Not reported
Registration Number:	029516FL004
Name:	HY-YIELD BROMINE
Address:	4310 NATIONAL GUARD DR
Address 2:	Not reported
Country Code:	Not reported
Country:	Not reported

DRAFT

HY-YIELD BROMINE (Continued) **1004457334**

Contact Name:	Not reported
Contact Title:	Not reported
Contact Telephone:	Not reported
Contact Email:	Not reported
Product Name:	TELONE INLINE
Product Code:	1
EPA Product Registration Number:	06271900348
Product Type:	2
Product Classification:	21
Product Use:	1
Market Type:	1
Product Unit of Measure:	Not reported
Region:	04
Zero Production:	Not reported
RUP:	Not reported

BD325 **TRIEST AG GROUP INC** **RCRA-SQG** **1005442211**
SSE **4310 NATIONAL GUARD DR** **FLR000076299**
1/2-1 **PLANT CITY, FL 33563**
0.930 mi.
4910 ft. **Site 3 of 10 in cluster BD**

Actual:
127 ft.

Focus Map:
6

RCRA Listings:

Date Form Received by Agency:	20101215
Handler Name:	Triest Ag Group Inc
Handler Address:	NATIONAL GUARD DR
Handler City,State,Zip:	PLANT CITY, FL 33563-1115
EPA ID:	FLR000076299
Contact Name:	BYVER DANIELL
Contact Address:	NATIONAL GUARD DR
Contact City,State,Zip:	PLANT CITY, FL 33563-1115
Contact Telephone:	813-752-4244
Contact Fax:	Not reported
Contact Email:	BYDANIELLHYB@AOL.COM
Contact Title:	OPERATIONS MANGER
EPA Region:	04
Land Type:	Private
Federal Waste Generator Description:	Small Quantity Generator
Non-Notifier:	Not reported
Biennial Report Cycle:	Not reported
Accessibility:	Not reported
Active Site Indicator:	Handler Activities
State District Owner:	Fl
State District:	SW
Mailing Address:	NATIONAL GUARD DR
Mailing City,State,Zip:	PLANT CITY, FL 33563-1115
Owner Name:	Hy Yield Bromine Inc
Owner Type:	Private
Operator Name:	Triest Ag Group Inc
Operator Type:	Private
Short-Term Generator Activity:	No
Importer Activity:	No
Mixed Waste Generator:	No
Transporter Activity:	No
Transfer Facility Activity:	No
Recycler Activity with Storage:	No
Small Quantity On-Site Burner Exemption:	No

DRAFT

TRIEST AG GROUP INC (Continued) **1005442211**

Smelting Melting and Refining Furnace Exemption:	No
Underground Injection Control:	No
Off-Site Waste Receipt:	No
Universal Waste Indicator:	No
Universal Waste Destination Facility:	No
Federal Universal Waste:	No
Active Site State-Reg Handler:	---
Federal Facility Indicator:	Not reported
Hazardous Secondary Material Indicator:	N
Sub-Part K Indicator:	Not reported
2018 GPRA Permit Baseline:	Not on the Baseline
2018 GPRA Renewals Baseline:	Not on the Baseline
202 GPRA Corrective Action Baseline:	No
Subject to Corrective Action Universe:	No
Non-TSDFs Where RCRA CA has Been Imposed Universe:	No
Corrective Action Priority Ranking:	No NCAPS ranking
Environmental Control Indicator:	No
Institutional Control Indicator:	No
Human Exposure Controls Indicator:	N/A
Groundwater Controls Indicator:	N/A
Significant Non-Complier Universe:	No
Unaddressed Significant Non-Complier Universe:	No
Addressed Significant Non-Complier Universe:	No
Significant Non-Complier With a Compliance Schedule Universe:	No
Financial Assurance Required:	Not reported
Handler Date of Last Change:	20110623
Recognized Trader-Importer:	No
Recognized Trader-Exporter:	No
Importer of Spent Lead Acid Batteries:	No
Exporter of Spent Lead Acid Batteries:	No
Recycler Activity Without Storage:	No
Manifest Broker:	No
Sub-Part P Indicator:	No

Biennial: List of Years
Year: 2001

Click Here for Biennial Reporting System Data:

Hazardous Waste Summary:
Waste Code: D001
Waste Description: Ignitable Waste

Waste Code: U084
Waste Description: 1,3-Dichloropropene (Or) 1-Propene, 1,3-Dichloro-

Waste Code: U138
Waste Description: Methane, Iodo- (Or) Methyl Iodide

Handler - Owner Operator:
Owner/Operator Indicator: Owner
Owner/Operator Name: HY YIELD BROMINE INC
Legal Status: Private
Date Became Current: 20010501
Date Ended Current: Not reported
Owner/Operator Address: 3500 NC HWY 133 W

DRAFT

TRIEST AG GROUP INC (Continued) **1005442211**

Owner/Operator City,State,Zip: ROCKY POINT, NC 28457
Owner/Operator Telephone: Not reported
Owner/Operator Telephone Ext: Not reported
Owner/Operator Fax: Not reported
Owner/Operator Email: Not reported

Owner/Operator Indicator: Owner
Owner/Operator Name: HY YIELD BROMINE INC
Legal Status: Private
Date Became Current: 20010501
Date Ended Current: Not reported
Owner/Operator Address: 3500 NC HWY 133 W
Owner/Operator City,State,Zip: ROCKY POINT, NC 28457
Owner/Operator Telephone: Not reported
Owner/Operator Telephone Ext: Not reported
Owner/Operator Fax: Not reported
Owner/Operator Email: Not reported

Owner/Operator Indicator: Operator
Owner/Operator Name: HY-YIELD BROMINE, INC.
Legal Status: Private
Date Became Current: 19860801
Date Ended Current: Not reported
Owner/Operator Address: Not reported
Owner/Operator City,State,Zip: Not reported
Owner/Operator Telephone: Not reported
Owner/Operator Telephone Ext: Not reported
Owner/Operator Fax: Not reported
Owner/Operator Email: Not reported

Owner/Operator Indicator: Operator
Owner/Operator Name: TRIEST AG GROUP INC
Legal Status: Private
Date Became Current: 20110101
Date Ended Current: Not reported
Owner/Operator Address: PO BOX 448
Owner/Operator City,State,Zip: GREENVILLE, NC 27835
Owner/Operator Telephone: 252-758-4263
Owner/Operator Telephone Ext: Not reported
Owner/Operator Fax: Not reported
Owner/Operator Email: Not reported

Owner/Operator Indicator: Owner
Owner/Operator Name: TRIEST AG GROUP INC
Legal Status: Private
Date Became Current: 20110101
Date Ended Current: Not reported
Owner/Operator Address: 4310 NATIONAL GUARD DR
Owner/Operator City,State,Zip: PLANT CITY, FL 33563-1115
Owner/Operator Telephone: 813-752-4244
Owner/Operator Telephone Ext: Not reported
Owner/Operator Fax: Not reported
Owner/Operator Email: Not reported

Owner/Operator Indicator: Operator
Owner/Operator Name: TRIEST AG GROUP INC
Legal Status: Private

DRAFT

TRIEST AG GROUP INC (Continued) **1005442211**

Date Became Current: 20110101
Date Ended Current: Not reported
Owner/Operator Address: PO BOX 448
Owner/Operator City,State,Zip: GREENVILLE, NC 27835
Owner/Operator Telephone: 252-758-4263
Owner/Operator Telephone Ext: Not reported
Owner/Operator Fax: Not reported
Owner/Operator Email: Not reported

Owner/Operator Indicator: Owner
Owner/Operator Name: TRIEST AG GROUP INC
Legal Status: Private
Date Became Current: 20110101
Date Ended Current: Not reported
Owner/Operator Address: 4310 NATIONAL GUARD DR
Owner/Operator City,State,Zip: PLANT CITY, FL 33563-1115
Owner/Operator Telephone: 813-752-4244
Owner/Operator Telephone Ext: Not reported
Owner/Operator Fax: Not reported
Owner/Operator Email: Not reported

Owner/Operator Indicator: Owner
Owner/Operator Name: HY-YIELD BROMINE, INC.
Legal Status: Private
Date Became Current: 19911201
Date Ended Current: Not reported
Owner/Operator Address: Not reported
Owner/Operator City,State,Zip: Not reported
Owner/Operator Telephone: Not reported
Owner/Operator Telephone Ext: Not reported
Owner/Operator Fax: Not reported
Owner/Operator Email: Not reported

Historic Generators:
Receive Date: 20100310
Handler Name: TRIEST AG GROUP INC
Federal Waste Generator Description: Small Quantity Generator
State District Owner: Fl
Large Quantity Handler of Universal Waste: No
Recognized Trader Importer: No
Recognized Trader Exporter: No
Spent Lead Acid Battery Importer: No
Spent Lead Acid Battery Exporter: No
Current Record: No
Non Storage Recycler Activity: Not reported
Electronic Manifest Broker: Not reported

Receive Date: 20101215
Handler Name: TRIEST AG GROUP INC
Federal Waste Generator Description: Small Quantity Generator
State District Owner: Fl
Large Quantity Handler of Universal Waste: No
Recognized Trader Importer: No
Recognized Trader Exporter: No
Spent Lead Acid Battery Importer: No
Spent Lead Acid Battery Exporter: No
Current Record: Yes

DRAFT

TRIEST AG GROUP INC (Continued) **1005442211**

Non Storage Recycler Activity: Not reported
Electronic Manifest Broker: Not reported

Receive Date: 20020226
Handler Name: HY-YIELD BROMINE, INC.
Federal Waste Generator Description: Small Quantity Generator
State District Owner: Not reported
Large Quantity Handler of Universal Waste: No
Recognized Trader Importer: No
Recognized Trader Exporter: No
Spent Lead Acid Battery Importer: No
Spent Lead Acid Battery Exporter: No
Current Record: No
Non Storage Recycler Activity: Not reported
Electronic Manifest Broker: Not reported

List of NAICS Codes and Descriptions:
NAICS Code: 32532
NAICS Description: PESTICIDE AND OTHER AGRICULTURAL CHEMICAL MANUFACTURING

NAICS Code: 42291
NAICS Description: FARM SUPPLIES WHOLESALERS

Has the Facility Received Notices of Violations:
Found Violation: Yes
Agency Which Determined Violation: State
Violation Short Description: Universal Waste - Small Quantity Handlers
Date Violation was Determined: 20100310
Actual Return to Compliance Date: 20100311
Return to Compliance Qualifier: Unverifiable
Violation Responsible Agency: State
Scheduled Compliance Date: Not reported
Enforcement Identifier: Not reported
Date of Enforcement Action: Not reported
Enforcement Responsible Agency: Not reported
Enforcement Docket Number: Not reported
Enforcement Attorney: Not reported
Corrective Action Component: Not reported
Appeal Initiated Date: Not reported
Appeal Resolution Date: Not reported
Disposition Status Date: Not reported
Disposition Status: Not reported
Disposition Status Description: Not reported
Consent/Final Order Sequence Number: Not reported
Consent/Final Order Respondent Name: Not reported
Consent/Final Order Lead Agency: Not reported
Enforcement Type: Not reported
Enforcement Responsible Person: Not reported
Enforcement Responsible Sub-Organization: Not reported
SEP Sequence Number: Not reported
SEP Expenditure Amount: Not reported
SEP Scheduled Completion Date: Not reported
SEP Actual Date: Not reported
SEP Defaulted Date: Not reported
SEP Type: Not reported
SEP Type Description: Not reported

DRAFT

TRIEST AG GROUP INC (Continued) **1005442211**

Proposed Amount:	Not reported
Final Monetary Amount:	Not reported
Paid Amount:	Not reported
Final Count:	Not reported
Final Amount:	Not reported

Evaluation Action Summary:

Evaluation Date:	20100310
Evaluation Responsible Agency:	State
Found Violation:	Yes
Evaluation Type Description:	COMPLIANCE EVALUATION INSPECTION
Evaluation Responsible Person Identifier:	DPN
Evaluation Responsible Sub-Organization:	SW
Actual Return to Compliance Date:	20100311
Scheduled Compliance Date:	Not reported
Date of Request:	Not reported
Date Response Received:	Not reported
Request Agency:	Not reported
Former Citation:	Not reported

BD326 **TRIEST AG GROUP INC - PLANT CITY** **SWF/LF** **S107719694**
SSE **4310 NATIONAL GUARD DRIVE** **HAZ WASTE** **N/A**
1/2-1 **PLANT CITY, FL 33563** **HW GEN**
0.930 mi. **TIER 2**
4910 ft. **Site 4 of 10 in cluster BD**

Actual:
127 ft.

Focus Map:
6

SWF/LF:

Name:	YOUR GREEN TEAM
Address:	4310 NATIONAL GUARD DR
City,State,Zip:	PLANT CITY, FL 33563
Facility ID:	104992
District:	SWD
Lat/Long:	:: / ::
Class Type:	754
Classification:	WASTE TIRE COLLECTOR
Class Status:	REGISTERED (R)
Section:	Not reported
Township:	Not reported
Range:	Not reported
Responsible Authority Name:	Not reported
Responsible Authority Address:	Not reported
Responsible Authority City,St,Zip:	Not reported
Responsible Authority Phone:	Not reported
EMail Address1:	Not reported
EMail Address2:	Not reported
Site Supervisor Name:	Not reported
Site Supervisor Addr:	Not reported
Site Supervisor City/State/Zip:	Not reported
Site Supervisor Telephone:	Not reported
Land Owner Name:	Not reported
Land Owner Address:	Not reported
Land Owner City/State/Zip:	Not reported
Land Owner Telephone:	Not reported

Click here for Florida Oculus:

DRAFT

TRIEST AG GROUP INC - PLANT CITY (Continued) **S107719694**

HAZ WASTE:

Facility ID:	173131
Name:	HY YIELD BROMINE
Address:	4310 NATIONAL GUARD DR
City,State,Zip:	PLANT CITY, FL 33563
County:	HILLSBOROUGH
Telephone:	(813)752-4244
Email:	Not reported
Status:	O - OUT OF BUSINESS
Generator Status:	N - NOT A HAZARDOUS WASTE GENERATOR
EPA ID:	NA
Other ID:	Not reported
Old Facility ID:	Not reported
SIC:	2899 - MANUFACTURING - CHEMICAL PREPARATIONS, NEC
Verified:	X - ESQG VERIFICATION
Verified Date:	04/29/2010
Hazardous Waste LBS/YEAR:	Not reported
Wastes:	0

Facility ID:	173132
Name:	HY YIELD PRODUCTS
Address:	4310 NATIONAL GUARD DR
City,State,Zip:	PLANT CITY, FL 33563
County:	HILLSBOROUGH
Telephone:	(813)752-4244
Email:	Not reported
Status:	A - ACTIVE - WASTE GENERATOR
Generator Status:	2 - Small Quantity Generator
EPA ID:	NA
Other ID:	Not reported
Old Facility ID:	Not reported
SIC:	2899 - MANUFACTURING - CHEMICAL PREPARATIONS, NEC
Verified:	V - VERIFICATION BY ON-SITE VISIT
Verified Date:	04/30/2010
Hazardous Waste LBS/YEAR:	Not reported
Wastes:	0

Facility ID:	38633
Name:	HY YIELD BROMINE
Address:	4310 NATIONAL GUARD
City,State,Zip:	PLANT CITY, FL 33567
County:	HILLSBOROUGH
Telephone:	(813)752-4244
Email:	Not reported
Status:	A - ACTIVE - WASTE GENERATOR
Generator Status:	3 - Very Small Quantity Generator
EPA ID:	Not reported
Other ID:	Not reported
Old Facility ID:	2903844
SIC:	0011 - UNKNOWN
Verified:	V - VERIFICATION BY ON-SITE VISIT
Verified Date:	10/03/1995
Hazardous Waste LBS/YEAR:	1232
Wastes:	1

HW GEN:

DRAFT

TRIEST AG GROUP INC - PLANT CITY (Continued) **S107719694**

Site ID:	46769
Name:	TRIEST AG GROUP INC
Address:	4310 NATIONAL GUARD DR
City,State,Zip:	PLANT CITY, FL 33563 1115
Type:	Small
Handler ID:	FLR000076299
Office:	SWD
Notified Date:	05/01/2001
Last Inspection Date:	03/10/2010
Facility Installation:	SQG-CEI
Object ID:	1767
Documents:	https://prodenv.dep.state.fl.us/DepNexus/public/electronic-documents/FLR000076299/facility!search
X Coordinates:	580057.4818
Y Coordinates:	445922.31014

TIER 2:

Name:	TRIEST AG GROUP, INC. - PLANT CITY, FL
Address:	4310 NATIONAL GUARD DRIVE
City,State,Zip:	PLANT CITY, FL 33563
Year:	2014
Facility Id:	5017794
Active Date:	Not reported
Inactive Date:	Not reported
Sale Pending:	Not reported
Original Date:	Not reported
PLOT Source:	Not reported
Latitude:	28.007159
Longitude:	-82.16521599999998
LEPC District:	Not reported
Counties:	Not reported
SERC:	Not reported
Program Level:	Not reported
PRIME:	Not reported
SIC Code:	Not reported
SIC Code 2:	Not reported
NAICS Code:	32532
Last Modified Date:	02/25/2015
First Submit Date:	02/25/2015
Data Submitted By:	Ricky Keck
Company Name:	TriEst Ag Group, Inc.
Comments:	Not reported

Contact:

Contact ID:	Not reported
Year:	2014
Facility Id:	5017794
Contact Type:	Emergency Contact
Contact Name:	Jeff From
Contact Title:	Not reported
Contact Phone:	813 757-1808
Contact 24Hr Phone:	Not reported
Contact Telephone 2:	813 757-1808
Contact Telephone 3:	Not reported
Contact Telephone 4:	Not reported
Contact Telephone 5:	Not reported

DRAFT

TRIEST AG GROUP INC - PLANT CITY (Continued) **S107719694**

Contact Telephone 6: Not reported
Contact Email: Not reported

Name: TRIEST AG GROUP, INC. - PLANT CITY, FL
Address: 4310 NATIONAL GUARD DRIVE
City,State,Zip: PLANT CITY, FL 33563

Year: 2013
Facility Id: 4561120
Active Date: Not reported
Inactive Date: Not reported
Sale Pending: Not reported
Original Date: Not reported
PLOT Source: Not reported
Latitude: 28.007159
Longitude: -82.16521599999998
LEPC District: Not reported
Counties: Not reported
SERC: Not reported
Program Level: Not reported
PRIME: Not reported
SIC Code: Not reported
SIC Code 2: Not reported
NAICS Code: 32532
Last Modified Date: 04/11/2014
First Submit Date: 02/27/2014
Data Submitted By: Ricky Keck
Company Name: TriEst Ag Group, Inc.
Comments: Not reported

Contact:
Contact ID: Not reported
Year: 2013
Facility Id: 4561120
Contact Type: Emergency Contact
Contact Name: Jeff From
Contact Title: Not reported
Contact Phone: 813 757-1808
Contact 24Hr Phone: Not reported
Contact Telephone 2: 813 757-1808
Contact Telephone 3: 813 752-4244
Contact Telephone 4: Not reported
Contact Telephone 5: Not reported
Contact Telephone 6: Not reported
Contact Email: Not reported

Name: TRIEST AG GROUP INC - PLANT CITY
Address: 4310 NATIONAL GUARD DRIVE
City,State,Zip: PLANT CITY, FL 33563-1115

Year: 2011
Facility Id: 3994795
Active Date: Not reported
Inactive Date: Not reported

DRAFT

TRIEST AG GROUP INC - PLANT CITY (Continued) **S107719694**

Sale Pending:	Not reported
Original Date:	Not reported
PLOT Source:	Not reported
Latitude:	28.006723
Longitude:	-82.162315
LEPC District:	Not reported
Counties:	Not reported
SERC:	Not reported
Program Level:	Not reported
PRIME:	Not reported
SIC Code:	Not reported
SIC Code 2:	Not reported
NAICS Code:	Not reported
Last Modified Date:	11/12/2012
First Submit Date:	11/09/2012
Data Submitted By:	Florida Division of Emergency Management
Company Name:	TRIEST AG GROUP INC
Comments:	Not reported

Contact:

Contact ID:	Not reported
Year:	2011
Facility Id:	3994795
Contact Type:	Tier II Emergency 24 Hour Contact
Contact Name:	BYVER DANIELL
Contact Title:	Not reported
Contact Phone:	813-757-1808
Contact 24Hr Phone:	Not reported
Contact Telephone 2:	Not reported
Contact Telephone 3:	Not reported
Contact Telephone 4:	Not reported
Contact Telephone 5:	Not reported
Contact Telephone 6:	Not reported
Contact Email:	Not reported

Contact ID:	Not reported
Year:	2011
Facility Id:	3994795
Contact Type:	Additional 24 Hour Contact
Contact Name:	Jeffrey From
Contact Title:	Not reported
Contact Phone:	813-258-2930
Contact 24Hr Phone:	Not reported
Contact Telephone 2:	Not reported
Contact Telephone 3:	Not reported
Contact Telephone 4:	Not reported
Contact Telephone 5:	Not reported
Contact Telephone 6:	Not reported
Contact Email:	Not reported

Contact ID:	Not reported
Year:	2011
Facility Id:	3994795
Contact Type:	Tier II Emergency Contact
Contact Name:	BYVER DANIELL
Contact Title:	Not reported
Contact Phone:	813-752-4244
Contact 24Hr Phone:	Not reported

DRAFT

TRIEST AG GROUP INC - PLANT CITY (Continued) **S107719694**

Contact Telephone 2: Not reported
Contact Telephone 3: Not reported
Contact Telephone 4: Not reported
Contact Telephone 5: Not reported
Contact Telephone 6: Not reported
Contact Email: Not reported

Contact ID: Not reported
Year: 2011
Facility Id: 3994795
Contact Type: Tier II Secondary 24 Hour Contact
Contact Name: BYVER DANIELL
Contact Title: Not reported
Contact Phone: 813-752-4244
Contact 24Hr Phone: Not reported
Contact Telephone 2: Not reported
Contact Telephone 3: Not reported
Contact Telephone 4: Not reported
Contact Telephone 5: Not reported
Contact Telephone 6: Not reported
Contact Email: Not reported

Contact ID: Not reported
Year: 2011
Facility Id: 3994795
Contact Type: 313 Technical Contact
Contact Name: RICKEY KECK
Contact Title: Not reported
Contact Phone: (941) 723-7613
Contact 24Hr Phone: Not reported
Contact Telephone 2: Not reported
Contact Telephone 3: Not reported
Contact Telephone 4: Not reported
Contact Telephone 5: Not reported
Contact Telephone 6: Not reported
Contact Email: Not reported

Name: HY YIELD PRODUCTS LLC
Address: 4310 NATIONAL GUARD DRIVE
City,State,Zip: PLANT CITY, FL 33563-1115

Year: 2010
Facility Id: Not reported
Active Date: Not reported
Inactive Date: Not reported
Sale Pending: Not reported
Original Date: Not reported
PLOT Source: Not reported
Latitude: 28.006724
Longitude: 82.16
LEPC District: Not reported
Counties: Not reported
SERC: Not reported
Program Level: Not reported
PRIME: Not reported

DRAFT

TRIEST AG GROUP INC - PLANT CITY (Continued) **S107719694**

SIC Code:	Not reported
SIC Code 2:	Not reported
NAICS Code:	Not reported
Last Modified Date:	Not reported
First Submit Date:	Not reported
Data Submitted By:	Not reported
Company Name:	Not reported
Comments:	Not reported
Chemical Code:	74839
Chemical Name:	Methyl bromide
Chemical State:	GAS
Location Name:	Entire Facility
Container Code:	A
Pressure Code:	1
Temperature Code:	4
Average Quantity:	72000
Maximum Quantity:	144000
Days On Site:	365
Name:	HY YIELD PRODUCTS LLC
Address:	4310 NATIONAL GUARD DRIVE
City,State,Zip:	PLANT CITY, FL 33563-1115
Year:	2010
Facility Id:	Not reported
Active Date:	Not reported
Inactive Date:	Not reported
Sale Pending:	Not reported
Original Date:	Not reported
PLOT Source:	Not reported
Latitude:	28.006724
Longitude:	82.16
LEPC District:	Not reported
Counties:	Not reported
SERC:	Not reported
Program Level:	Not reported
PRIME:	Not reported
SIC Code:	Not reported
SIC Code 2:	Not reported
NAICS Code:	Not reported
Last Modified Date:	Not reported
First Submit Date:	Not reported
Data Submitted By:	Not reported
Company Name:	Not reported
Comments:	Not reported
Chemical Code:	542756
Chemical Name:	1,3-DICHLOROPROPYLENE [1,3-DICHLOROPROPENE]
Chemical State:	LIQUID
Location Name:	Entire Facility
Container Code:	Q
Pressure Code:	1
Temperature Code:	4
Average Quantity:	162400
Maximum Quantity:	162400
Days On Site:	15

DRAFT

TRIEST AG GROUP INC - PLANT CITY (Continued) **S107719694**

Name:	HY YIELD PRODUCTS LLC
Address:	4310 NATIONAL GUARD DRIVE
City,State,Zip:	PLANT CITY, FL 33563-1115
Year:	2010
Facility Id:	Not reported
Active Date:	Not reported
Inactive Date:	Not reported
Sale Pending:	Not reported
Original Date:	Not reported
PLOT Source:	Not reported
Latitude:	28.006724
Longitude:	82.16
LEPC District:	Not reported
Counties:	Not reported
SERC:	Not reported
Program Level:	Not reported
PRIME:	Not reported
SIC Code:	Not reported
SIC Code 2:	Not reported
NAICS Code:	Not reported
Last Modified Date:	Not reported
First Submit Date:	Not reported
Data Submitted By:	Not reported
Company Name:	Not reported
Comments:	Not reported
Chemical Code:	542756
Chemical Name:	1,3-DICHLOROPROPYLENE [1,3-DICHLOROPROPENE]
Chemical State:	LIQUID
Location Name:	Entire Facility
Container Code:	L
Pressure Code:	2
Temperature Code:	4
Average Quantity:	30500
Maximum Quantity:	61000
Days On Site:	365
Name:	HY YIELD PRODUCTS LLC
Address:	4310 NATIONAL GUARD DRIVE
City,State,Zip:	PLANT CITY, FL 33563-1115
Year:	2010
Facility Id:	Not reported
Active Date:	Not reported
Inactive Date:	Not reported
Sale Pending:	Not reported
Original Date:	Not reported
PLOT Source:	Not reported
Latitude:	28.006724
Longitude:	82.16
LEPC District:	Not reported
Counties:	Not reported
SERC:	Not reported
Program Level:	Not reported
PRIME:	Not reported
SIC Code:	Not reported

DRAFT

TRIEST AG GROUP INC - PLANT CITY (Continued) **S107719694**

SIC Code 2:	Not reported
NAICS Code:	Not reported
Last Modified Date:	Not reported
First Submit Date:	Not reported
Data Submitted By:	Not reported
Company Name:	Not reported
Comments:	Not reported
Chemical Code:	542756
Chemical Name:	1,3-DICHLOROPROPYLENE [1,3-DICHLOROPROPENE]
Chemical State:	LIQUID
Location Name:	Entire Facility
Container Code:	A
Pressure Code:	1
Temperature Code:	4
Average Quantity:	101500
Maximum Quantity:	203000
Days On Site:	365
Name:	HY YIELD PRODUCTS LLC
Address:	4310 NATIONAL GUARD DRIVE
City,State,Zip:	PLANT CITY, FL 33563-1115
Year:	2010
Facility Id:	Not reported
Active Date:	Not reported
Inactive Date:	Not reported
Sale Pending:	Not reported
Original Date:	Not reported
PLOT Source:	Not reported
Latitude:	28.006724
Longitude:	82.16
LEPC District:	Not reported
Counties:	Not reported
SERC:	Not reported
Program Level:	Not reported
PRIME:	Not reported
SIC Code:	Not reported
SIC Code 2:	Not reported
NAICS Code:	Not reported
Last Modified Date:	Not reported
First Submit Date:	Not reported
Data Submitted By:	Not reported
Company Name:	Not reported
Comments:	Not reported
Chemical Code:	74839
Chemical Name:	Methyl bromide
Chemical State:	GAS
Location Name:	Entire Facility
Container Code:	L
Pressure Code:	2
Temperature Code:	4
Average Quantity:	43272
Maximum Quantity:	86544
Days On Site:	365

DRAFT

TRIEST AG GROUP INC - PLANT CITY (Continued) **S107719694**

Name:	HY YIELD PRODUCTS LLC
Address:	4310 NATIONAL GUARD DRIVE
City,State,Zip:	PLANT CITY, FL 33563-1115
Year:	2010
Facility Id:	Not reported
Active Date:	Not reported
Inactive Date:	Not reported
Sale Pending:	Not reported
Original Date:	Not reported
PLOT Source:	Not reported
Latitude:	28.006724
Longitude:	82.16
LEPC District:	Not reported
Counties:	Not reported
SERC:	Not reported
Program Level:	Not reported
PRIME:	Not reported
SIC Code:	Not reported
SIC Code 2:	Not reported
NAICS Code:	Not reported
Last Modified Date:	Not reported
First Submit Date:	Not reported
Data Submitted By:	Not reported
Company Name:	Not reported
Comments:	Not reported
Chemical Code:	74839
Chemical Name:	Methyl bromide
Chemical State:	GAS
Location Name:	Entire Facility
Container Code:	Q
Pressure Code:	2
Temperature Code:	4
Average Quantity:	115200
Maximum Quantity:	230400
Days On Site:	365
Name:	HY YIELD PRODUCTS LLC
Address:	4310 NATIONAL GUARD DRIVE
City,State,Zip:	PLANT CITY, FL 33563-1115
Year:	2010
Facility Id:	Not reported
Active Date:	Not reported
Inactive Date:	Not reported
Sale Pending:	Not reported
Original Date:	Not reported
PLOT Source:	Not reported
Latitude:	28.006724
Longitude:	82.16
LEPC District:	Not reported
Counties:	Not reported
SERC:	Not reported
Program Level:	Not reported
PRIME:	Not reported
SIC Code:	Not reported

DRAFT

TRIEST AG GROUP INC - PLANT CITY (Continued) **S107719694**

SIC Code 2:	Not reported
NAICS Code:	Not reported
Last Modified Date:	Not reported
First Submit Date:	Not reported
Data Submitted By:	Not reported
Company Name:	Not reported
Comments:	Not reported
Chemical Code:	74884
Chemical Name:	Methyl iodide
Chemical State:	LIQUID
Location Name:	Entire Facility
Container Code:	L
Pressure Code:	2
Temperature Code:	4
Average Quantity:	12058
Maximum Quantity:	24117
Days On Site:	365

Click this hyperlink while viewing on your computer to access
5 additional FL_TIER2: record(s) in the EDR Site Report.

BD327 **TRIEST AG GROUP, INC. - PLANT CITY** **AIRS** **S130275425**
SSE **4310 NATIONAL GUARD DRIVE** **N/A**
1/2-1 **PLANT CITY, FL 33563**
0.930 mi.
4910 ft. **Site 5 of 10 in cluster BD**

Actual:
127 ft.

Focus Map:
6

AIRS:

Name:	TRIEST AG GROUP, INC. - PLANT CITY
Address:	4310 NATIONAL GUARD DRIVE
City,State,Zip:	PLANT CITY, FL 33563
Facility ID:	571054
Facility Status:	I
Office:	SWHI
Category:	POINT
Owner Name:	Triest Ag Group, Inc.
SIC Code:	Wholesale Trade-Nondurable Goods
Title V:	N
Contact Name:	Jeff From
Contact Address:	4310 National Guard Drive
Contact Address 2:	Not reported
Contact City:	Plant City
Issue Date:	04/07/2014
Contact Zip Code:	33563
Contact Zip4:	Not reported
Contact Phone:	813-752-4244
Contact EMail:	jfrom@triestag.com
Permit Number:	0571054008AF
Expiration Date:	04/07/2019
UTM Zone:	17
UTM North:	3098.3
UTM East:	385.5
Latitude Direction:	28
Latitude Minute:	0
Latitude Second:	49
Longitude Direction:	82

DRAFT

TRIEST AG GROUP, INC. - PLANT CITY (Continued) **S130275425**

Longitude Minute:	8
Longitude Second:	45
NAICS:	Wholesale Trade Agents And Brokers
Type:	Other Chemical Plant
Primary Resp. Official:	Not reported
Primary Resp. Official Address 1:	Not reported
Primary Resp. Official Address2:	Not reported
Primary Resp. Official City:	Not reported
Primary Resp. Official State:	Not reported
Primary Resp. Official Zip5:	Not reported
Primary Resp. Official Phone:	Not reported
Primary Resp. Official Email:	Not reported
Owner/Auth. Representative Address1:	7610 Us Highway 41 North
Owner/Auth. Representative Address2:	Not reported
Owner/Auth. Representative City:	Palmmetto
Owner/Auth. Representative State:	FL
Owner/Auth. Representative Zip5:	34221
Owner/Auth. Representative Phone:	941-722-5587
Owner/Auth. Representative Email:	Not reported

Name:	TRIEST AG GROUP, INC. - PLANT CITY
Address:	4310 NATIONAL GUARD DRIVE
City,State,Zip:	PLANT CITY, FL 33563
Facility ID:	571054
Facility Status:	I
Office:	SWHI
Category:	POINT
Owner Name:	Triest Ag Group, Inc.
SIC Code:	Wholesale Trade-Nondurable Goods
Title V:	N
Contact Name:	Jeff From
Contact Address:	4310 National Guard Drive
Contact Address 2:	Not reported
Contact City:	Plant City
Issue Date:	10/26/2000
Contact Zip Code:	33563
Contact Zip4:	Not reported
Contact Phone:	813-752-4244
Contact EMail:	jfrom@triestag.com
Permit Number:	0571054002AC
Expiration Date:	09/30/2001
UTM Zone:	17
UTM North:	3098.3
UTM East:	385.5
Latitude Direction:	28
Latitude Minute:	0
Latitude Second:	49
Longitude Direction:	82
Longitude Minute:	8
Longitude Second:	45
NAICS:	Wholesale Trade Agents And Brokers
Type:	Other Chemical Plant
Primary Resp. Official:	Not reported
Primary Resp. Official Address 1:	Not reported
Primary Resp. Official Address2:	Not reported
Primary Resp. Official City:	Not reported
Primary Resp. Official State:	Not reported

DRAFT

TRIEST AG GROUP, INC. - PLANT CITY (Continued) **S130275425**

Primary Resp. Official Zip5:	Not reported
Primary Resp. Official Phone:	Not reported
Primary Resp. Official Email:	Not reported
Owner/Auth. Representative Address1:	7610 Us Highway 41 North
Owner/Auth. Representative Address2:	Not reported
Owner/Auth. Representative City:	Palmmetto
Owner/Auth. Representative State:	FL
Owner/Auth. Representative Zip5:	34221
Owner/Auth. Representative Phone:	941-722-5587
Owner/Auth. Representative Email:	Not reported

Name:	TRIEST AG GROUP, INC. - PLANT CITY
Address:	4310 NATIONAL GUARD DRIVE
City,State,Zip:	PLANT CITY, FL 33563
Facility ID:	571054
Facility Status:	I
Office:	SWHI
Category:	POINT
Owner Name:	Triest Ag Group, Inc.
SIC Code:	Wholesale Trade-Nondurable Goods
Title V:	N
Contact Name:	Jeff From
Contact Address:	4310 National Guard Drive
Contact Address 2:	Not reported
Contact City:	Plant City
Issue Date:	04/07/2014
Contact Zip Code:	33563
Contact Zip4:	Not reported
Contact Phone:	813-752-4244
Contact EMail:	jfrom@triestag.com
Permit Number:	0571054008AF
Expiration Date:	04/07/2019
UTM Zone:	17
UTM North:	3098.3
UTM East:	385.5
Latitude Direction:	28
Latitude Minute:	0
Latitude Second:	49
Longitude Direction:	82
Longitude Minute:	8
Longitude Second:	45
NAICS:	Wholesale Trade Agents And Brokers
Type:	Other Chemical Plant
Primary Resp. Official:	Not reported
Primary Resp. Official Address 1:	Not reported
Primary Resp. Official Address2:	Not reported
Primary Resp. Official City:	Not reported
Primary Resp. Official State:	Not reported
Primary Resp. Official Zip5:	Not reported
Primary Resp. Official Phone:	Not reported
Primary Resp. Official Email:	Not reported
Owner/Auth. Representative Address1:	7610 Us Highway 41 North
Owner/Auth. Representative Address2:	Not reported
Owner/Auth. Representative City:	Palmmetto
Owner/Auth. Representative State:	FL
Owner/Auth. Representative Zip5:	34221
Owner/Auth. Representative Phone:	941-722-5587

DRAFT

TRIEST AG GROUP, INC. - PLANT CITY (Continued) **S130275425**

Owner/Auth. Representative Email:	Not reported
Name:	TRIEST AG GROUP, INC. - PLANT CITY
Address:	4310 NATIONAL GUARD DRIVE
City,State,Zip:	PLANT CITY, FL 33563
Facility ID:	571054
Facility Status:	I
Office:	SWHI
Category:	POINT
Owner Name:	Triest Ag Group, Inc.
SIC Code:	Wholesale Trade-Nondurable Goods
Title V:	N
Contact Name:	Jeff From
Contact Address:	4310 National Guard Drive
Contact Address 2:	Not reported
Contact City:	Plant City
Issue Date:	10/26/2000
Contact Zip Code:	33563
Contact Zip4:	Not reported
Contact Phone:	813-752-4244
Contact EMail:	jfrom@triestag.com
Permit Number:	0571054002AC
Expiration Date:	09/30/2001
UTM Zone:	17
UTM North:	3098.3
UTM East:	385.5
Latitude Direction:	28
Latitude Minute:	0
Latitude Second:	49
Longitude Direction:	82
Longitude Minute:	8
Longitude Second:	45
NAICS:	Wholesale Trade Agents And Brokers
Type:	Other Chemical Plant
Primary Resp. Official:	Not reported
Primary Resp. Official Address 1:	Not reported
Primary Resp. Official Address2:	Not reported
Primary Resp. Official City:	Not reported
Primary Resp. Official State:	Not reported
Primary Resp. Official Zip5:	Not reported
Primary Resp. Official Phone:	Not reported
Primary Resp. Official Email:	Not reported
Owner/Auth. Representative Address1:	7610 Us Highway 41 North
Owner/Auth. Representative Address2:	Not reported
Owner/Auth. Representative City:	Palmmetto
Owner/Auth. Representative State:	FL
Owner/Auth. Representative Zip5:	34221
Owner/Auth. Representative Phone:	941-722-5587
Owner/Auth. Representative Email:	Not reported

DRAFT

BD328 **ERNS** **97398991**
SSE **4310 NATIONAL GUARD DR** **N/A**
1/2-1 **PLANT CITY, FL 33567**
0.930 mi.
4910 ft. **Site 6 of 10 in cluster BD**

Actual:
127 ft.

Click this hyperlink while viewing on your computer to access additional ERNS detail in the EDR Site Report.

Focus Map:
6

BD329 **HMIRS** **97090936**
SSE **4310 NATIONAL GUARD DR** **N/A**
1/2-1 **PLANT CITY, FL**
0.930 mi.
4910 ft. **Site 7 of 10 in cluster BD**

Actual:
127 ft.

Click this hyperlink while viewing on your computer to access additional HMIRS detail in the EDR Site Report.

Focus Map:
6

BD330 **HYYIELD-BROMINE** **SSTS** **1005431106**
SSE **4310 NATIONAL GUARD DRIVE** **N/A**
1/2-1 **PLANT CITY, FL 33567**
0.930 mi.
4910 ft. **Site 8 of 10 in cluster BD**

Actual:
127 ft.

Focus Map:
6

SSTS:

Name:	TRIEST AG GROUP INC
Address:	4310 NATIONAL GUARD DRIVE
City,State,Zip:	PLANT CITY, FL 33563
Report Year:	2011
Registration Number:	87994-FL-1

Pre 2016:

Registration Number:	87994-FL-1
Name:	TRIEST AG GROUP INC
Address:	4310 NATIONAL GUARD DRIVE
Address 2:	Not reported
Country Code:	USA
Country:	United States
Contact Name:	JOHN WILLIAMS
Contact Title:	VICE PRESIDENT - CFO
Contact Telephone:	(910) 419-6553
Contact Email:	JTWILLIAMS@TRINITYMFG.COM
Product Name:	TRI BROM 50
Product Code:	Not reported
EPA Product Registration Number:	11220-10
Product Type:	2 - End Use Product
Product Classification:	29 - Fumigant
Product Use:	Not reported
Market Type:	USA
Product Unit of Measure:	Not reported

DRAFT

HYYIELD-BROMINE (Continued) **1005431106**

Region:	4
Zero Production:	Not reported
RUP:	1 - Restricted Use Pesticide
Registration Number:	87994-FL-1
Name:	TRIEST AG GROUP INC
Address:	4310 NATIONAL GUARD DRIVE
Address 2:	Not reported
Country Code:	USA
Country:	United States
Contact Name:	JOHN WILLIAMS
Contact Title:	VICE PRESIDENT - CFO
Contact Telephone:	(910) 419-6553
Contact Email:	JTWILLIAMS@TRINITYMFG.COM
Product Name:	TRI BROM 67
Product Code:	Not reported
EPA Product Registration Number:	11220-7
Product Type:	2 - End Use Product
Product Classification:	29 - Fumigant
Product Use:	Not reported
Market Type:	USA
Product Unit of Measure:	Not reported
Region:	4
Zero Production:	Not reported
RUP:	1 - Restricted Use Pesticide
Registration Number:	87994-FL-1
Name:	TRIEST AG GROUP INC
Address:	4310 NATIONAL GUARD DRIVE
Address 2:	Not reported
Country Code:	USA
Country:	United States
Contact Name:	JOHN WILLIAMS
Contact Title:	VICE PRESIDENT - CFO
Contact Telephone:	(910) 419-6553
Contact Email:	JTWILLIAMS@TRINITYMFG.COM
Product Name:	METHYL BROMIDE
Product Code:	Not reported
EPA Product Registration Number:	8536-29
Product Type:	3 - Repackages/Relabeled
Product Classification:	29 - Fumigant
Product Use:	Not reported
Market Type:	USA
Product Unit of Measure:	Not reported
Region:	4
Zero Production:	Not reported
RUP:	1 - Restricted Use Pesticide
Registration Number:	87994-FL-1
Name:	TRIEST AG GROUP INC
Address:	4310 NATIONAL GUARD DRIVE
Address 2:	Not reported
Country Code:	USA
Country:	United States
Contact Name:	JOHN WILLIAMS
Contact Title:	VICE PRESIDENT - CFO
Contact Telephone:	(910) 419-6553

DRAFT

HYYIELD-BROMINE (Continued) **1005431106**

Contact Email:	JTWILLIAMS@TRINITYMFG.COM
Product Name:	TRI BROM 98
Product Code:	Not reported
EPA Product Registration Number:	8536-19
Product Type:	3 - Repackages/Relabeled
Product Classification:	29 - Fumigant
Product Use:	Not reported
Market Type:	USA
Product Unit of Measure:	Not reported
Region:	4
Zero Production:	Not reported
RUP:	1 - Restricted Use Pesticide

Registration Number:	87994-FL-1
Name:	TRIEST AG GROUP INC
Address:	4310 NATIONAL GUARD DRIVE
Address 2:	Not reported
Country Code:	USA
Country:	United States
Contact Name:	JOHN WILLIAMS
Contact Title:	VICE PRESIDENT - CFO
Contact Telephone:	(910) 419-6553
Contact Email:	JTWILLIAMS@TRINITYMFG.COM
Product Name:	TRI PIC 100
Product Code:	Not reported
EPA Product Registration Number:	8536-2
Product Type:	3 - Repackages/Relabeled
Product Classification:	29 - Fumigant
Product Use:	Not reported
Market Type:	USA
Product Unit of Measure:	Not reported
Region:	4
Zero Production:	Not reported
RUP:	1 - Restricted Use Pesticide

Registration Number:	87994-FL-1
Name:	TRIEST AG GROUP INC
Address:	4310 NATIONAL GUARD DRIVE
Address 2:	Not reported
Country Code:	USA
Country:	United States
Contact Name:	JOHN WILLIAMS
Contact Title:	VICE PRESIDENT - CFO
Contact Telephone:	(910) 419-6553
Contact Email:	JTWILLIAMS@TRINITYMFG.COM
Product Name:	PIE CLOR 60
Product Code:	Not reported
EPA Product Registration Number:	8536-8
Product Type:	2 - End Use Product
Product Classification:	29 - Fumigant
Product Use:	Not reported
Market Type:	USA
Product Unit of Measure:	Not reported
Region:	4
Zero Production:	Not reported
RUP:	1 - Restricted Use Pesticide

DRAFT

HYYIELD-BROMINE (Continued) **1005431106**

Registration Number:	87994-FL-1
Name:	TRIEST AG GROUP INC
Address:	4310 NATIONAL GUARD DRIVE
Address 2:	Not reported
Country Code:	USA
Country:	United States
Contact Name:	JOHN WILLIAMS
Contact Title:	VICE PRESIDENT - CFO
Contact Telephone:	(910) 419-6553
Contact Email:	JTWILLIAMS@TRINITYMFG.COM
Product Name:	PIE CLOR 60 EC
Product Code:	Not reported
EPA Product Registration Number:	8536-43
Product Type:	1 - Technical (MUP)
Product Classification:	29 - Fumigant
Product Use:	Not reported
Market Type:	USA
Product Unit of Measure:	Not reported
Region:	4
Zero Production:	Not reported
RUP:	1 - Restricted Use Pesticide

Report Year:	1990
Registration Number:	029516FL 004

Pre 2016:

Registration Number:	029516FL 004
Name:	HYYIELD-BROMINE
Address:	4310 NATIONAL GUARD DRIVE
Address 2:	Not reported
Country Code:	Not reported
Country:	Not reported
Contact Name:	Not reported
Contact Title:	Not reported
Contact Telephone:	Not reported
Contact Email:	Not reported
Product Name:	67-33 PREPLANT SOIL FUMIGANT
Product Code:	1
EPA Product Registration Number:	00862200013
Product Type:	2
Product Classification:	44
Product Use:	1
Market Type:	1
Product Unit of Measure:	Not reported
Region:	Not reported
Zero Production:	Not reported
RUP:	Not reported

Registration Number:	029516FL 004
Name:	HYYIELD-BROMINE
Address:	4310 NATIONAL GUARD DRIVE
Address 2:	Not reported
Country Code:	Not reported
Country:	Not reported
Contact Name:	Not reported
Contact Title:	Not reported
Contact Telephone:	Not reported

DRAFT

HYYIELD-BROMINE (Continued) **1005431106**

Contact Email:	Not reported
Product Name:	75-25 PREPLANT SOIL FUMIGANT
Product Code:	1
EPA Product Registration Number:	00862200015
Product Type:	2
Product Classification:	44
Product Use:	1
Market Type:	1
Product Unit of Measure:	Not reported
Region:	Not reported
Zero Production:	Not reported
RUP:	Not reported
Registration Number:	029516FL 004
Name:	HYYIELD-BROMINE
Address:	4310 NATIONAL GUARD DRIVE
Address 2:	Not reported
Country Code:	Not reported
Country:	Not reported
Contact Name:	Not reported
Contact Title:	Not reported
Contact Telephone:	Not reported
Contact Email:	Not reported
Product Name:	98-2 CONTAINS 2% CHLOROPICRIN
Product Code:	1
EPA Product Registration Number:	00862200012
Product Type:	2
Product Classification:	44
Product Use:	1
Market Type:	1
Product Unit of Measure:	Not reported
Region:	Not reported
Zero Production:	Not reported
RUP:	Not reported
Registration Number:	029516FL 004
Name:	HYYIELD-BROMINE
Address:	4310 NATIONAL GUARD DRIVE
Address 2:	Not reported
Country Code:	Not reported
Country:	Not reported
Contact Name:	Not reported
Contact Title:	Not reported
Contact Telephone:	Not reported
Contact Email:	Not reported
Product Name:	METAPICRIN
Product Code:	1
EPA Product Registration Number:	00862200043
Product Type:	2
Product Classification:	44
Product Use:	1
Market Type:	1
Product Unit of Measure:	Not reported
Region:	Not reported
Zero Production:	Not reported
RUP:	Not reported

DRAFT

HYYIELD-BROMINE (Continued) **1005431106**

Report Year: 2013
Registration Number: 87994-FL-1

Pre 2016:
Registration Number: 87994-FL-1
Name: TRIEST AG GROUP INC
Address: 4310 NATIONAL GUARD DRIVE
Address 2: Not reported
Country Code: USA
Country: United States
Contact Name: JOHN WILLIAMS
Contact Title: VICE PRESIDENT - CFO
Contact Telephone: (910) 419-6553
Contact Email: JTWILLIAMS@TRINITYMFG.COM
Product Name: TRI BROM 50
Product Code: Not reported
EPA Product Registration Number: 11220-10-87994
Product Type: 2 - End Use Product
Product Classification: 29 - Fumigant
Product Use: Not reported
Market Type: USA
Product Unit of Measure: Not reported
Region: 4
Zero Production: Not reported
RUP: 1 - Restricted Use Pesticide

Registration Number: 87994-FL-1
Name: TRIEST AG GROUP INC
Address: 4310 NATIONAL GUARD DRIVE
Address 2: Not reported
Country Code: USA
Country: United States
Contact Name: JOHN WILLIAMS
Contact Title: VICE PRESIDENT - CFO
Contact Telephone: (910) 419-6553
Contact Email: JTWILLIAMS@TRINITYMFG.COM
Product Name: TRI BROM 67
Product Code: Not reported
EPA Product Registration Number: 11220-7-87994
Product Type: 2 - End Use Product
Product Classification: 29 - Fumigant
Product Use: Not reported
Market Type: USA
Product Unit of Measure: Not reported
Region: 4
Zero Production: Not reported
RUP: 1 - Restricted Use Pesticide

Registration Number: 87994-FL-1
Name: TRIEST AG GROUP INC
Address: 4310 NATIONAL GUARD DRIVE
Address 2: Not reported
Country Code: USA
Country: United States
Contact Name: JOHN WILLIAMS
Contact Title: VICE PRESIDENT - CFO
Contact Telephone: (910) 419-6553
Contact Email: JTWILLIAMS@TRINITYMFG.COM

DRAFT

HYYIELD-BROMINE (Continued) **1005431106**

Product Name:	TRI-BROM 80
Product Code:	Not reported
EPA Product Registration Number:	58266-1-87994
Product Type:	2 - End Use Product
Product Classification:	29 - Fumigant
Product Use:	Not reported
Market Type:	USA
Product Unit of Measure:	Not reported
Region:	4
Zero Production:	Not reported
RUP:	1 - Restricted Use Pesticide
Registration Number:	87994-FL-1
Name:	TRIEST AG GROUP INC
Address:	4310 NATIONAL GUARD DRIVE
Address 2:	Not reported
Country Code:	USA
Country:	United States
Contact Name:	JOHN WILLIAMS
Contact Title:	VICE PRESIDENT - CFO
Contact Telephone:	(910) 419-6553
Contact Email:	JTWILLIAMS@TRINITYMFG.COM
Product Name:	TRI-BROM 98
Product Code:	Not reported
EPA Product Registration Number:	8536-19-87994
Product Type:	3 - Repackages/Relabeled
Product Classification:	29 - Fumigant
Product Use:	Not reported
Market Type:	USA
Product Unit of Measure:	Not reported
Region:	4
Zero Production:	Not reported
RUP:	1 - Restricted Use Pesticide
Registration Number:	87994-FL-1
Name:	TRIEST AG GROUP INC
Address:	4310 NATIONAL GUARD DRIVE
Address 2:	Not reported
Country Code:	USA
Country:	United States
Contact Name:	JOHN WILLIAMS
Contact Title:	VICE PRESIDENT - CFO
Contact Telephone:	(910) 419-6553
Contact Email:	JTWILLIAMS@TRINITYMFG.COM
Product Name:	TRI-PIC 100 FUMIGANT
Product Code:	Not reported
EPA Product Registration Number:	8536-2-87994
Product Type:	3 - Repackages/Relabeled
Product Classification:	29 - Fumigant
Product Use:	Not reported
Market Type:	USA
Product Unit of Measure:	Not reported
Region:	4
Zero Production:	Not reported
RUP:	1 - Restricted Use Pesticide
Registration Number:	87994-FL-1

DRAFT

HYYIELD-BROMINE (Continued) **1005431106**

Name:	TRIEST AG GROUP INC
Address:	4310 NATIONAL GUARD DRIVE
Address 2:	Not reported
Country Code:	USA
Country:	United States
Contact Name:	JOHN WILLIAMS
Contact Title:	VICE PRESIDENT - CFO
Contact Telephone:	(910) 419-6553
Contact Email:	JTWILLIAMS@TRINITYMFG.COM
Product Name:	TRI-PIC EC
Product Code:	Not reported
EPA Product Registration Number:	58266-5-87994
Product Type:	2 - End Use Product
Product Classification:	29 - Fumigant
Product Use:	Not reported
Market Type:	USA
Product Unit of Measure:	Not reported
Region:	4
Zero Production:	Not reported
RUP:	1 - Restricted Use Pesticide

Registration Number:	87994-FL-1
Name:	TRIEST AG GROUP INC
Address:	4310 NATIONAL GUARD DRIVE
Address 2:	Not reported
Country Code:	USA
Country:	United States
Contact Name:	JOHN WILLIAMS
Contact Title:	VICE PRESIDENT - CFO
Contact Telephone:	(910) 419-6553
Contact Email:	JTWILLIAMS@TRINITYMFG.COM
Product Name:	TECHNICAL CHLOROPICRIN
Product Code:	Not reported
EPA Product Registration Number:	62341-15
Product Type:	3 - Repackages/Relabeled
Product Classification:	29 - Fumigant
Product Use:	Not reported
Market Type:	Foreign
Product Unit of Measure:	Not reported
Region:	4
Zero Production:	Not reported
RUP:	1 - Restricted Use Pesticide

Registration Number:	87994-FL-1
Name:	TRIEST AG GROUP INC
Address:	4310 NATIONAL GUARD DRIVE
Address 2:	Not reported
Country Code:	USA
Country:	United States
Contact Name:	JOHN WILLIAMS
Contact Title:	VICE PRESIDENT - CFO
Contact Telephone:	(910) 419-6553
Contact Email:	JTWILLIAMS@TRINITYMFG.COM
Product Name:	TELONE II SOIL FUMIGANT
Product Code:	Not reported
EPA Product Registration Number:	62719-32
Product Type:	3 - Repackages/Relabeled

DRAFT

HYYIELD-BROMINE (Continued) **1005431106**

Product Classification:	29 - Fumigant
Product Use:	Not reported
Market Type:	USA
Product Unit of Measure:	Not reported
Region:	4
Zero Production:	Not reported
RUP:	1 - Restricted Use Pesticide
Registration Number:	87994-FL-1
Name:	TRIEST AG GROUP INC
Address:	4310 NATIONAL GUARD DRIVE
Address 2:	Not reported
Country Code:	USA
Country:	United States
Contact Name:	JOHN WILLIAMS
Contact Title:	VICE PRESIDENT - CFO
Contact Telephone:	(910) 419-6553
Contact Email:	JTWILLIAMS@TRINITYMFG.COM
Product Name:	TELONE EC SOIL FUMIGANT
Product Code:	Not reported
EPA Product Registration Number:	62719-321
Product Type:	2 - End Use Product
Product Classification:	29 - Fumigant
Product Use:	Not reported
Market Type:	USA
Product Unit of Measure:	Not reported
Region:	4
Zero Production:	Not reported
RUP:	1 - Restricted Use Pesticide
Registration Number:	87994-FL-1
Name:	TRIEST AG GROUP INC
Address:	4310 NATIONAL GUARD DRIVE
Address 2:	Not reported
Country Code:	USA
Country:	United States
Contact Name:	JOHN WILLIAMS
Contact Title:	VICE PRESIDENT - CFO
Contact Telephone:	(910) 419-6553
Contact Email:	JTWILLIAMS@TRINITYMFG.COM
Product Name:	TELONE C-35 SOIL FUMIGANT
Product Code:	Not reported
EPA Product Registration Number:	62719-302
Product Type:	2 - End Use Product
Product Classification:	29 - Fumigant
Product Use:	Not reported
Market Type:	USA
Product Unit of Measure:	Not reported
Region:	4
Zero Production:	Not reported
RUP:	1 - Restricted Use Pesticide
Registration Number:	87994-FL-1
Name:	TRIEST AG GROUP INC
Address:	4310 NATIONAL GUARD DRIVE
Address 2:	Not reported
Country Code:	USA

DRAFT

HYYIELD-BROMINE (Continued) **1005431106**

Country:	United States
Contact Name:	JOHN WILLIAMS
Contact Title:	VICE PRESIDENT - CFO
Contact Telephone:	(910) 419-6553
Contact Email:	JTWILLIAMS@TRINITYMFG.COM
Product Name:	PIC-CLOR 60
Product Code:	Not reported
EPA Product Registration Number:	8536-8-87994
Product Type:	2 - End Use Product
Product Classification:	29 - Fumigant
Product Use:	Not reported
Market Type:	USA
Product Unit of Measure:	Not reported
Region:	4
Zero Production:	Not reported
RUP:	1 - Restricted Use Pesticide

Registration Number:	87994-FL-1
Name:	TRIEST AG GROUP INC
Address:	4310 NATIONAL GUARD DRIVE
Address 2:	Not reported
Country Code:	USA
Country:	United States
Contact Name:	JOHN WILLIAMS
Contact Title:	VICE PRESIDENT - CFO
Contact Telephone:	(910) 419-6553
Contact Email:	JTWILLIAMS@TRINITYMFG.COM
Product Name:	INLINE
Product Code:	Not reported
EPA Product Registration Number:	62719-348
Product Type:	2 - End Use Product
Product Classification:	29 - Fumigant
Product Use:	Not reported
Market Type:	USA
Product Unit of Measure:	Not reported
Region:	4
Zero Production:	Not reported
RUP:	1 - Restricted Use Pesticide

Registration Number:	87994-FL-1
Name:	TRIEST AG GROUP INC
Address:	4310 NATIONAL GUARD DRIVE
Address 2:	Not reported
Country Code:	USA
Country:	United States
Contact Name:	JOHN WILLIAMS
Contact Title:	VICE PRESIDENT - CFO
Contact Telephone:	(910) 419-6553
Contact Email:	JTWILLIAMS@TRINITYMFG.COM
Product Name:	PIC-CLOR 60 EC
Product Code:	Not reported
EPA Product Registration Number:	8536-43-87994
Product Type:	2 - End Use Product
Product Classification:	29 - Fumigant
Product Use:	Not reported
Market Type:	USA
Product Unit of Measure:	Not reported

DRAFT

HYYIELD-BROMINE (Continued) **1005431106**

Region:	4
Zero Production:	Not reported
RUP:	1 - Restricted Use Pesticide
Registration Number:	87994-FL-1
Name:	TRIEST AG GROUP INC
Address:	4310 NATIONAL GUARD DRIVE
Address 2:	Not reported
Country Code:	USA
Country:	United States
Contact Name:	JOHN WILLIAMS
Contact Title:	VICE PRESIDENT - CFO
Contact Telephone:	(910) 419-6553
Contact Email:	JTWILLIAMS@TRINITYMFG.COM
Product Name:	CURFEW
Product Code:	Not reported
EPA Product Registration Number:	62719-341
Product Type:	3 - Repackages/Relabeled
Product Classification:	29 - Fumigant
Product Use:	Not reported
Market Type:	USA
Product Unit of Measure:	Not reported
Region:	4
Zero Production:	Not reported
RUP:	1 - Restricted Use Pesticide
Registration Number:	87994-FL-1
Name:	TRIEST AG GROUP INC
Address:	4310 NATIONAL GUARD DRIVE
Address 2:	Not reported
Country Code:	USA
Country:	United States
Contact Name:	JOHN WILLIAMS
Contact Title:	VICE PRESIDENT - CFO
Contact Telephone:	(910) 419-6553
Contact Email:	JTWILLIAMS@TRINITYMFG.COM
Product Name:	METHYL BROMIDE 100 COMMODITY FUMIGANT
Product Code:	Not reported
EPA Product Registration Number:	8536-15-87994
Product Type:	1 - Technical (MUP)
Product Classification:	29 - Fumigant
Product Use:	Not reported
Market Type:	USA
Product Unit of Measure:	Not reported
Region:	4
Zero Production:	Not reported
RUP:	1 - Restricted Use Pesticide
Registration Number:	87994-FL-1
Name:	TRIEST AG GROUP INC
Address:	4310 NATIONAL GUARD DRIVE
Address 2:	Not reported
Country Code:	USA
Country:	United States
Contact Name:	JOHN WILLIAMS
Contact Title:	VICE PRESIDENT - CFO
Contact Telephone:	(910) 419-6553

DRAFT

HYYIELD-BROMINE (Continued) **1005431106**

Contact Email:	JTWILLIAMS@TRINITYMFG.COM
Product Name:	MBC CONCENTRATE SOIL FUMIGANT
Product Code:	Not reported
EPA Product Registration Number:	11220-32
Product Type:	1 - Technical (MUP)
Product Classification:	29 - Fumigant
Product Use:	Not reported
Market Type:	USA
Product Unit of Measure:	Not reported
Region:	4
Zero Production:	Not reported
RUP:	1 - Restricted Use Pesticide
Report Year:	2014
Registration Number:	87994-FL-1

Pre 2016:

Registration Number:	87994-FL-1
Name:	TRIEST AG GROUP INC
Address:	4310 NATIONAL GUARD DRIVE
Address 2:	Not reported
Country Code:	USA
Country:	United States
Contact Name:	JOHN WILLIAMS
Contact Title:	VICE PRESIDENT - CFO
Contact Telephone:	(910) 419-6553
Contact Email:	JTWILLIAMS@TRINITYMFG.COM
Product Name:	METHYL BROMIDE QUARANTINE FUMIGANT
Product Code:	Not reported
EPA Product Registration Number:	8536-29-87994
Product Type:	3 - Repackages/Relabeled
Product Classification:	29 - Fumigant
Product Use:	Not reported
Market Type:	USA
Product Unit of Measure:	Not reported
Region:	4
Zero Production:	Not reported
RUP:	1 - Restricted Use Pesticide

Registration Number:	87994-FL-1
Name:	TRIEST AG GROUP INC
Address:	4310 NATIONAL GUARD DRIVE
Address 2:	Not reported
Country Code:	USA
Country:	United States
Contact Name:	JOHN WILLIAMS
Contact Title:	VICE PRESIDENT - CFO
Contact Telephone:	(910) 419-6553
Contact Email:	JTWILLIAMS@TRINITYMFG.COM
Product Name:	TRI-BROM 67
Product Code:	Not reported
EPA Product Registration Number:	11220-7-87994
Product Type:	2 - End Use Product
Product Classification:	29 - Fumigant
Product Use:	Not reported
Market Type:	USA
Product Unit of Measure:	Not reported

DRAFT

HYYIELD-BROMINE (Continued) **1005431106**

Region:	4
Zero Production:	Not reported
RUP:	1 - Restricted Use Pesticide
Registration Number:	87994-FL-1
Name:	TRIEST AG GROUP INC
Address:	4310 NATIONAL GUARD DRIVE
Address 2:	Not reported
Country Code:	USA
Country:	United States
Contact Name:	JOHN WILLIAMS
Contact Title:	VICE PRESIDENT - CFO
Contact Telephone:	(910) 419-6553
Contact Email:	JTWILLIAMS@TRINITYMFG.COM
Product Name:	TRI-BROM 80
Product Code:	Not reported
EPA Product Registration Number:	58266-1-87994
Product Type:	2 - End Use Product
Product Classification:	29 - Fumigant
Product Use:	Not reported
Market Type:	USA
Product Unit of Measure:	Not reported
Region:	4
Zero Production:	Not reported
RUP:	1 - Restricted Use Pesticide
Registration Number:	87994-FL-1
Name:	TRIEST AG GROUP INC
Address:	4310 NATIONAL GUARD DRIVE
Address 2:	Not reported
Country Code:	USA
Country:	United States
Contact Name:	JOHN WILLIAMS
Contact Title:	VICE PRESIDENT - CFO
Contact Telephone:	(910) 419-6553
Contact Email:	JTWILLIAMS@TRINITYMFG.COM
Product Name:	TRI-BROM 98
Product Code:	Not reported
EPA Product Registration Number:	8536-19-87994
Product Type:	3 - Repackages/Relabeled
Product Classification:	29 - Fumigant
Product Use:	Not reported
Market Type:	USA
Product Unit of Measure:	Not reported
Region:	4
Zero Production:	Not reported
RUP:	1 - Restricted Use Pesticide
Registration Number:	87994-FL-1
Name:	TRIEST AG GROUP INC
Address:	4310 NATIONAL GUARD DRIVE
Address 2:	Not reported
Country Code:	USA
Country:	United States
Contact Name:	JOHN WILLIAMS
Contact Title:	VICE PRESIDENT - CFO
Contact Telephone:	(910) 419-6553

DRAFT

HYYIELD-BROMINE (Continued) **1005431106**

Contact Email:	JTWILLIAMS@TRINITYMFG.COM
Product Name:	TRI-PIC 100 FUMIGANT
Product Code:	Not reported
EPA Product Registration Number:	8536-2-87994
Product Type:	3 - Repackages/Relabeled
Product Classification:	29 - Fumigant
Product Use:	Not reported
Market Type:	USA
Product Unit of Measure:	Not reported
Region:	4
Zero Production:	Not reported
RUP:	1 - Restricted Use Pesticide

Registration Number:	87994-FL-1
Name:	TRIEST AG GROUP INC
Address:	4310 NATIONAL GUARD DRIVE
Address 2:	Not reported
Country Code:	USA
Country:	United States
Contact Name:	JOHN WILLIAMS
Contact Title:	VICE PRESIDENT - CFO
Contact Telephone:	(910) 419-6553
Contact Email:	JTWILLIAMS@TRINITYMFG.COM
Product Name:	TECHNICAL CHLOROPICRIN
Product Code:	Not reported
EPA Product Registration Number:	62341-15
Product Type:	2 - End Use Product
Product Classification:	29 - Fumigant
Product Use:	Not reported
Market Type:	USA and Foreign
Product Unit of Measure:	Not reported
Region:	4
Zero Production:	Not reported
RUP:	1 - Restricted Use Pesticide

Registration Number:	87994-FL-1
Name:	TRIEST AG GROUP INC
Address:	4310 NATIONAL GUARD DRIVE
Address 2:	Not reported
Country Code:	USA
Country:	United States
Contact Name:	JOHN WILLIAMS
Contact Title:	VICE PRESIDENT - CFO
Contact Telephone:	(910) 419-6553
Contact Email:	JTWILLIAMS@TRINITYMFG.COM
Product Name:	TELONE EC
Product Code:	Not reported
EPA Product Registration Number:	62719-321
Product Type:	2 - End Use Product
Product Classification:	29 - Fumigant
Product Use:	Not reported
Market Type:	USA
Product Unit of Measure:	Not reported
Region:	4
Zero Production:	Not reported
RUP:	1 - Restricted Use Pesticide

DRAFT

HYYIELD-BROMINE (Continued) **1005431106**

Registration Number:	87994-FL-1
Name:	TRIEST AG GROUP INC
Address:	4310 NATIONAL GUARD DRIVE
Address 2:	Not reported
Country Code:	USA
Country:	United States
Contact Name:	JOHN WILLIAMS
Contact Title:	VICE PRESIDENT - CFO
Contact Telephone:	(910) 419-6553
Contact Email:	JTWILLIAMS@TRINITYMFG.COM
Product Name:	TELONE C-35
Product Code:	Not reported
EPA Product Registration Number:	62719-302
Product Type:	2 - End Use Product
Product Classification:	29 - Fumigant
Product Use:	Not reported
Market Type:	USA
Product Unit of Measure:	Not reported
Region:	4
Zero Production:	Not reported
RUP:	1 - Restricted Use Pesticide

Registration Number:	87994-FL-1
Name:	TRIEST AG GROUP INC
Address:	4310 NATIONAL GUARD DRIVE
Address 2:	Not reported
Country Code:	USA
Country:	United States
Contact Name:	JOHN WILLIAMS
Contact Title:	VICE PRESIDENT - CFO
Contact Telephone:	(910) 419-6553
Contact Email:	JTWILLIAMS@TRINITYMFG.COM
Product Name:	PIC-CLOR 60
Product Code:	Not reported
EPA Product Registration Number:	8536-6-87994
Product Type:	3 - Repackages/Relabeled
Product Classification:	29 - Fumigant
Product Use:	Not reported
Market Type:	USA
Product Unit of Measure:	Not reported
Region:	4
Zero Production:	Not reported
RUP:	1 - Restricted Use Pesticide

Registration Number:	87994-FL-1
Name:	TRIEST AG GROUP INC
Address:	4310 NATIONAL GUARD DRIVE
Address 2:	Not reported
Country Code:	USA
Country:	United States
Contact Name:	JOHN WILLIAMS
Contact Title:	VICE PRESIDENT - CFO
Contact Telephone:	(910) 419-6553
Contact Email:	JTWILLIAMS@TRINITYMFG.COM
Product Name:	INLINE
Product Code:	Not reported
EPA Product Registration Number:	62719-348

DRAFT

HYYIELD-BROMINE (Continued) **1005431106**

Product Type:	2 - End Use Product
Product Classification:	29 - Fumigant
Product Use:	Not reported
Market Type:	USA
Product Unit of Measure:	Not reported
Region:	4
Zero Production:	Not reported
RUP:	1 - Restricted Use Pesticide
Registration Number:	87994-FL-1
Name:	TRIEST AG GROUP INC
Address:	4310 NATIONAL GUARD DRIVE
Address 2:	Not reported
Country Code:	USA
Country:	United States
Contact Name:	JOHN WILLIAMS
Contact Title:	VICE PRESIDENT - CFO
Contact Telephone:	(910) 419-6553
Contact Email:	JTWILLIAMS@TRINITYMFG.COM
Product Name:	PIC-CLOR 60 EC
Product Code:	Not reported
EPA Product Registration Number:	8536-43-87994
Product Type:	3 - Repackages/Relabeled
Product Classification:	29 - Fumigant
Product Use:	Not reported
Market Type:	USA
Product Unit of Measure:	Not reported
Region:	4
Zero Production:	Not reported
RUP:	1 - Restricted Use Pesticide
Report Year:	2012
Registration Number:	87994-FL-1

Pre 2016:

Registration Number:	87994-FL-1
Name:	TRIEST AG GROUP INC
Address:	4310 NATIONAL GUARD DRIVE
Address 2:	Not reported
Country Code:	USA
Country:	United States
Contact Name:	JOHN WILLIAMS
Contact Title:	VICE PRESIDENT - CFO
Contact Telephone:	(910) 419-6553
Contact Email:	JTWILLIAMS@TRINITYMFG.COM
Product Name:	METHYL BROMIDE
Product Code:	Not reported
EPA Product Registration Number:	8536-29-87994
Product Type:	3 - Repackages/Relabeled
Product Classification:	29 - Fumigant
Product Use:	Not reported
Market Type:	USA
Product Unit of Measure:	Not reported
Region:	4
Zero Production:	Not reported
RUP:	1 - Restricted Use Pesticide

DRAFT

HYYIELD-BROMINE (Continued) **1005431106**

Registration Number:	87994-FL-1
Name:	TRIEST AG GROUP INC
Address:	4310 NATIONAL GUARD DRIVE
Address 2:	Not reported
Country Code:	USA
Country:	United States
Contact Name:	JOHN WILLIAMS
Contact Title:	VICE PRESIDENT - CFO
Contact Telephone:	(910) 419-6553
Contact Email:	JTWILLIAMS@TRINITYMFG.COM
Product Name:	CURFEW
Product Code:	Not reported
EPA Product Registration Number:	62719-32-1
Product Type:	3 - Repackages/Relabeled
Product Classification:	29 - Fumigant
Product Use:	Not reported
Market Type:	USA
Product Unit of Measure:	Not reported
Region:	4
Zero Production:	Not reported
RUP:	1 - Restricted Use Pesticide

Registration Number:	87994-FL-1
Name:	TRIEST AG GROUP INC
Address:	4310 NATIONAL GUARD DRIVE
Address 2:	Not reported
Country Code:	USA
Country:	United States
Contact Name:	JOHN WILLIAMS
Contact Title:	VICE PRESIDENT - CFO
Contact Telephone:	(910) 419-6553
Contact Email:	JTWILLIAMS@TRINITYMFG.COM
Product Name:	TELONE C-17
Product Code:	Not reported
EPA Product Registration Number:	62719-12
Product Type:	2 - End Use Product
Product Classification:	29 - Fumigant
Product Use:	Not reported
Market Type:	USA
Product Unit of Measure:	Not reported
Region:	4
Zero Production:	Not reported
RUP:	1 - Restricted Use Pesticide

Report Year:	1992
Registration Number:	029516FL 004

Pre 2016:

Registration Number:	029516FL 004
Name:	HYYIELD-BROMINE
Address:	4310 NATIONAL GUARD DRIVE
Address 2:	Not reported
Country Code:	Not reported
Country:	Not reported
Contact Name:	Not reported
Contact Title:	Not reported
Contact Telephone:	Not reported

DRAFT

HYYIELD-BROMINE (Continued) **1005431106**

Contact Email:	Not reported
Product Name:	67-33 PREPLANT SOIL FUMIGANT
Product Code:	1
EPA Product Registration Number:	00862200013
Product Type:	2
Product Classification:	44
Product Use:	1
Market Type:	1
Product Unit of Measure:	Not reported
Region:	Not reported
Zero Production:	Not reported
RUP:	Not reported
Registration Number:	029516FL 004
Name:	HYYIELD-BROMINE
Address:	4310 NATIONAL GUARD DRIVE
Address 2:	Not reported
Country Code:	Not reported
Country:	Not reported
Contact Name:	Not reported
Contact Title:	Not reported
Contact Telephone:	Not reported
Contact Email:	Not reported
Product Name:	75-25 PREPLANT SOIL FUMIGANT
Product Code:	1
EPA Product Registration Number:	00862200015
Product Type:	2
Product Classification:	44
Product Use:	1
Market Type:	1
Product Unit of Measure:	Not reported
Region:	Not reported
Zero Production:	Not reported
RUP:	Not reported
Registration Number:	029516FL 004
Name:	HYYIELD-BROMINE
Address:	4310 NATIONAL GUARD DRIVE
Address 2:	Not reported
Country Code:	Not reported
Country:	Not reported
Contact Name:	Not reported
Contact Title:	Not reported
Contact Telephone:	Not reported
Contact Email:	Not reported
Product Name:	98-2 CONTAINS 2% CHLOROPICRIN
Product Code:	1
EPA Product Registration Number:	00862200012
Product Type:	2
Product Classification:	44
Product Use:	1
Market Type:	1
Product Unit of Measure:	Not reported
Region:	Not reported
Zero Production:	Not reported
RUP:	Not reported

DRAFT

HYYIELD-BROMINE (Continued) **1005431106**

Registration Number:	029516FL 004
Name:	HYYIELD-BROMINE
Address:	4310 NATIONAL GUARD DRIVE
Address 2:	Not reported
Country Code:	Not reported
Country:	Not reported
Contact Name:	Not reported
Contact Title:	Not reported
Contact Telephone:	Not reported
Contact Email:	Not reported
Product Name:	METABROM 100
Product Code:	1
EPA Product Registration Number:	00862200016
Product Type:	3
Product Classification:	44
Product Use:	1
Market Type:	1
Product Unit of Measure:	Not reported
Region:	Not reported
Zero Production:	Not reported
RUP:	Not reported

Report Year:	1991
Registration Number:	029516FL 004

Pre 2016:

Registration Number:	029516FL 004
Name:	HYYIELD-BROMINE
Address:	4310 NATIONAL GUARD DRIVE
Address 2:	Not reported
Country Code:	Not reported
Country:	Not reported
Contact Name:	Not reported
Contact Title:	Not reported
Contact Telephone:	Not reported
Contact Email:	Not reported
Product Name:	67-33 PREPLANT SOIL FUMIGANT
Product Code:	1
EPA Product Registration Number:	00862200013
Product Type:	2
Product Classification:	44
Product Use:	1
Market Type:	1
Product Unit of Measure:	Not reported
Region:	Not reported
Zero Production:	Not reported
RUP:	Not reported

Registration Number:	029516FL 004
Name:	HYYIELD-BROMINE
Address:	4310 NATIONAL GUARD DRIVE
Address 2:	Not reported
Country Code:	Not reported
Country:	Not reported
Contact Name:	Not reported
Contact Title:	Not reported
Contact Telephone:	Not reported

DRAFT

HYYIELD-BROMINE (Continued) **1005431106**

Contact Email:	Not reported
Product Name:	75-25 PREPLANT SOIL FUMIGANT
Product Code:	1
EPA Product Registration Number:	00862200015
Product Type:	2
Product Classification:	44
Product Use:	1
Market Type:	1
Product Unit of Measure:	Not reported
Region:	Not reported
Zero Production:	Not reported
RUP:	Not reported
Registration Number:	029516FL 004
Name:	HYYIELD-BROMINE
Address:	4310 NATIONAL GUARD DRIVE
Address 2:	Not reported
Country Code:	Not reported
Country:	Not reported
Contact Name:	Not reported
Contact Title:	Not reported
Contact Telephone:	Not reported
Contact Email:	Not reported
Product Name:	98-2 CONTAINS 2% CHLOROPICRIN
Product Code:	1
EPA Product Registration Number:	00862200012
Product Type:	2
Product Classification:	44
Product Use:	1
Market Type:	1
Product Unit of Measure:	Not reported
Region:	Not reported
Zero Production:	Not reported
RUP:	Not reported
Registration Number:	029516FL 004
Name:	HYYIELD-BROMINE
Address:	4310 NATIONAL GUARD DRIVE
Address 2:	Not reported
Country Code:	Not reported
Country:	Not reported
Contact Name:	Not reported
Contact Title:	Not reported
Contact Telephone:	Not reported
Contact Email:	Not reported
Product Name:	METABROM 100
Product Code:	1
EPA Product Registration Number:	00862200016
Product Type:	3
Product Classification:	44
Product Use:	1
Market Type:	1
Product Unit of Measure:	Not reported
Region:	Not reported
Zero Production:	Not reported
RUP:	Not reported

DRAFT

HYYIELD-BROMINE (Continued) **1005431106**

Registration Number:	029516FL 004
Name:	HYYIELD-BROMINE
Address:	4310 NATIONAL GUARD DRIVE
Address 2:	Not reported
Country Code:	Not reported
Country:	Not reported
Contact Name:	Not reported
Contact Title:	Not reported
Contact Telephone:	Not reported
Contact Email:	Not reported
Product Name:	METAPICRIN
Product Code:	1
EPA Product Registration Number:	00862200043
Product Type:	2
Product Classification:	44
Product Use:	1
Market Type:	1
Product Unit of Measure:	Not reported
Region:	Not reported
Zero Production:	Not reported
RUP:	Not reported

BD331 **TRIEST AG GROUP, INC.** **FINDS** **1016068724**
SSE **4310 NATIONAL GUARD DRIVE** **ECHO** **N/A**
1/2-1 **PLANT CITY, FL 33563** **PFAS ECHO**
0.930 mi.
4910 ft. **Site 9 of 10 in cluster BD**

Actual:
127 ft.

Focus Map:
6

FINDS:
Registry ID: 110007252748

Click Here for FRS Facility Detail Report:

Environmental Interest/Information System:
The National Compliance Database (NCDB) supports implementation of the Federal Insecticide, Fungicide, and Rodenticide Act (FIFRA) and the Toxic Substances Control Act (TSCA).
All generators and treatment, storage, and disposal (TSD) facilities who handle hazardous waste are required to report to the EPA Administrator at least once every two years. The data collected is used to create the National Biennial Resource Conservation and Recovery Act (RCRA) Hazardous Waste Report. This data is processed within the RCRA Information (RCRAInfo) database
THE EMISSION INVENTORY SYSTEM (EIS) MAINTAINS AN INVENTORY OF LARGE STATIONARY SOURCES AND VOLUNTARILY-REPORTED SMALLER SOURCES OF AIR POINT POLLUTANT EMITTERS. IT CONTAINS INFORMATION ABOUT FACILITY SITES AND THEIR PHYSICAL LOCATION, EMISSIONS UNITS, EMISSIONS PROCESSES, RELEASE POINTS, CONTROL APPROACHES, AND REGULATIONS. FACILITY INVENTORY DATA ARE KEPT SEPARATE FROM THE EMISSIONS DATA AND HAVE STABLE IDENTIFIERS TO IMPROVE CONTINUITY FROM YEAR TO YEAR AND TO HELP IDENTIFY DUPLICATE OR MISSING FACILITIES
The Florida Integrated Environmental System Today (FIESTA) Data Maintenance (FDM) System maintains entity, environmental interest, and affiliation data.
ICIS-Air (AIR) AIR is the modernization of the Air Facility System (AFS) into the Integrated Compliance Information System (ICIS). AIR contains enforcement, compliance, and permit data for stationary

DRAFT

TRIEST AG GROUP, INC. (Continued) **1016068724**

sources of air pollution regulated by the EPA, State, and Local air pollution agencies.
The Air Facility System (AFS) contains compliance and permit data for stationary sources of air pollution regulated by the EPA, state, and local air pollution agencies.
The Toxic Release Inventory System (TRIS) is a publicly available EPA database reported annually by certain covered industry groups, as well as federal facilities. It contains information about more than 650 toxic chemicals that are being used, manufactured, treated, transported, or released into the environment, and includes information about waste management and pollution prevention activities.
The Integrated Compliance Information System (ICIS) provides a database that, when complete, will contain integrated enforcement and compliance information across most of EPA's programs. The vision for ICIS is to replace EPA's independent databases that contain enforcement data with a single repository for that information. Currently, ICIS contains all Federal Administrative and Judicial enforcement actions and a subset of the Permit Compliance System (PCS), which supports the National Pollutant Discharge Elimination System (NPDES). This information is maintained in ICIS by EPA in the Regional offices and it at Headquarters. A future release of ICIS will completely replace PCS and will integrate that information with Federal actions already in the system. ICIS also has the capability to track other activities that support compliance and enforcement programs, including incident tracking, compliance assistance, and compliance monitoring.
The Section Seven Tracking System (SSTS) tracks the registration of all pesticide-producing establishments and tracks annually the types and amounts of pesticides, active ingredients, and related devices that are produced, sold, or distributed.
The Resource Conservation and Recovery Act Information System (RCRAInfo) is EPA's comprehensive information system in support of the Resource Conservation and Recovery Act (RCRA) of 1976 and the Hazardous and Solid Waste Amendments (HSWA) of 1984. It tracks many types of information about generators, transporters, treaters, storers, and disposers of hazardous waste.

Click this hyperlink while viewing on your computer to access additional FINDS: detail in the EDR Site Report.

ECHO:

Envid:	1016068724
Registry ID:	110007252748
DFR URL:	http://echo.epa.gov/detailed-facility-report?fid=110007252748
Name:	TRIEST AG GROUP, INC.
Address:	4310 NATIONAL GUARD DRIVE
City,State,Zip:	PLANT CITY, FL 33563

PFAS ECHO:

Name:	TRIEST AG GROUP, INC.
Address:	Not reported
City,State,Zip:	PLANT CITY, FL
Latitude:	28.007686
Longitude:	-82.164974
Count:	1
County:	HILLSBOROUGH

TRIEST AG GROUP, INC. (Continued) **1016068724**

Status:	Active
Region:	04
Industry:	Chemical Mfg
ECHO Facility Report:	https://echo.epa.gov/detailed-facility-report?fid=110007252748
Facility Percent Minority:	44.575
Facility Derived Tribes:	Seminole Tribe of Florida - 12.5 mile(s)
Facility Population:	1323.85
EPA Programs:	CAA; RCRA
Federal Facility:	No
Federal Agency:	-
Facility FIPS Code:	12057
Facility Indian Country Flag:	N
Facility Collection Method:	INTERPOLATION-PHOTO
Facility Derived HUC:	03100205
Facility Derived WBD:	031002050301
Facility Derived CD113:	15
Facility Derived CB2010:	120570127013031
Facility Major Flag:	-
Facility Active Flag:	Y
Facility Inspection Count:	0
Facility Date Last Inspection:	9/18/2018
Facility Days Last Inspection:	1,915
Facility Informal Count:	0
Facility Date Last Informal Action:	-
Facility Formal Action Count:	0
Facility Date Last Formal Action:	-
Facility Total Penalties:	0
Facility Penalty Count:	-
Facility Date Last Penalty:	-
Facility Last Penalty AMT:	-
Facility QTRS With NC:	0
Facility Programs With SNC:	0
Facility Compliance Status:	No Violation Identified
Facility SNC Flag:	N
AIR Flag:	Y
NPDES Flag:	N
SDWIS Flag:	N
RCRA Flag:	Y
TRI Flag:	N
GHG Flag:	N
AIR IDS:	FL0000001205701054
CAA Permit Types:	Synthetic Minor Emissions
CAA NAICS:	425120
CAA SICS:	5191
NPDES IDS:	-
CWA Permit Types:	-
CWA NAICS:	-
CWA SICS:	-
RCRA IDS:	FLR000076299
RCRA Permit Types:	SQG
RCRA NAICS:	32532
SDWA IDS:	-
SDWA System Types:	-
SDWA Compliance Status:	-
SDWA SNC Flag:	N
TRI IDS:	3356WTRSTG431NA
TRI Releases Transfers:	-

DRAFT

TRIEST AG GROUP, INC. (Continued) **1016068724**

TRI On Site Releases: -
TRI Off Site Transfers: -
TRI Reporter: -
Facility IMP Water Flag: -
EJSCREEN Flag US: Y
EJSCREEN Report: https://ejscreen.epa.gov/mapper/mobile/EJSCREEN_mobile.aspx?geometry=%7B%22x%22:-82.164974,%22y%22:28.007686,%22spatialReference%22:%7B%22wkid%22:4326%7D%7D&unit=9035&areatype=&areaid=&basemap=streets&distance=1

BD332 **PLANT CITY, FL** **AST** **S115595763**
SSE **4310 NATIONAL GUARD DRIVE** **TIER 2** **N/A**
1/2-1 **PLANT CITY, FL 33563**
0.930 mi.
4910 ft. **Site 10 of 10 in cluster BD**

Actual:
127 ft.

Focus Map:
6

AST:
Facility ID: 9812507
Name: TRIEST AG GROUP INC-FRMR HY-YIELD PRODUCTS LLC
Address: 4310 NATIONAL GUARD DR
City,State,Zip: PLANT CITY, FL 33563
Facility Phone: 2529176053
Facility Status: CLOSED
Facility Type: K
Type Description: Bulk Chemical Storage
Depco: P
Region: STATE
Positioning Method: Not reported
Latitude/Longitude: Not reported

Tank:
Tank ID: 7
Tank Capacity: 10000
Tank Location: ABOVEGROUND
Tank Status: B-Removed from Site
Status Date: 11/14/2019
Install Date: 1/1/1988
Substance: T
Content Description: Hazardous Substance
Vessel Indicator: VESSEL
DEP Contractor: P

Owner:
Owner ID: 66599
Owner Name: TRIEST AG GROUP INC
Owner Address: PO BOX 448
Owner Address 2: ATTN: RICKY KECK
Owner City,State,Zip: GREENVILLE, NC 27835
Owner Contact: RICKY KECK
Owner Phone: 9417225587

Tank ID: 2
Tank Capacity: 10000
Tank Location: ABOVEGROUND
Tank Status: B-Removed from Site
Status Date: 11/14/2019
Install Date: 1/1/1988
Substance: T

DRAFT

PLANT CITY, FL (Continued) **S115595763**

Content Description: Hazardous Substance
Vessel Indicator: VESSEL
DEP Contractor: P

Owner:
Owner ID: 66599
Owner Name: TRIEST AG GROUP INC
Owner Address: PO BOX 448
Owner Address 2: ATTN: RICKY KECK
Owner City,State,Zip: GREENVILLE, NC 27835
Owner Contact: RICKY KECK
Owner Phone: 9417225587

Tank ID: 1
Tank Capacity: 10000
Tank Location: ABOVEGROUND
Tank Status: B-Removed from Site
Status Date: 11/14/2019
Install Date: 1/1/1988
Substance: T
Content Description: Hazardous Substance
Vessel Indicator: VESSEL
DEP Contractor: P

Owner:
Owner ID: 66599
Owner Name: TRIEST AG GROUP INC
Owner Address: PO BOX 448
Owner Address 2: ATTN: RICKY KECK
Owner City,State,Zip: GREENVILLE, NC 27835
Owner Contact: RICKY KECK
Owner Phone: 9417225587

Tank ID: 10
Tank Capacity: 20000
Tank Location: ABOVEGROUND
Tank Status: B-Removed from Site
Status Date: 11/14/2019
Install Date: 1/1/2000
Substance: T
Content Description: Hazardous Substance
Vessel Indicator: VESSEL
DEP Contractor: P

Owner:
Owner ID: 66599
Owner Name: TRIEST AG GROUP INC
Owner Address: PO BOX 448
Owner Address 2: ATTN: RICKY KECK
Owner City,State,Zip: GREENVILLE, NC 27835
Owner Contact: RICKY KECK
Owner Phone: 9417225587

Tank ID: 4
Tank Capacity: 10000
Tank Location: ABOVEGROUND

DRAFT

PLANT CITY, FL (Continued) **S115595763**

Tank Status: B-Removed from Site
Status Date: 11/14/2019
Install Date: 1/1/1988
Substance: T
Content Description: Hazardous Substance
Vessel Indicator: VESSEL
DEP Contractor: P

Owner:
Owner ID: 66599
Owner Name: TRIEST AG GROUP INC
Owner Address: PO BOX 448
Owner Address 2: ATTN: RICKY KECK
Owner City,State,Zip: GREENVILLE, NC 27835
Owner Contact: RICKY KECK
Owner Phone: 9417225587

Tank ID: 5
Tank Capacity: 10000
Tank Location: ABOVEGROUND
Tank Status: B-Removed from Site
Status Date: 11/14/2019
Install Date: 1/1/1988
Substance: T
Content Description: Hazardous Substance
Vessel Indicator: VESSEL
DEP Contractor: P

Owner:
Owner ID: 66599
Owner Name: TRIEST AG GROUP INC
Owner Address: PO BOX 448
Owner Address 2: ATTN: RICKY KECK
Owner City,State,Zip: GREENVILLE, NC 27835
Owner Contact: RICKY KECK
Owner Phone: 9417225587

Tank ID: 6
Tank Capacity: 10000
Tank Location: ABOVEGROUND
Tank Status: B-Removed from Site
Status Date: 11/14/2019
Install Date: 1/1/1988
Substance: T
Content Description: Hazardous Substance
Vessel Indicator: VESSEL
DEP Contractor: P

Owner:
Owner ID: 66599
Owner Name: TRIEST AG GROUP INC
Owner Address: PO BOX 448
Owner Address 2: ATTN: RICKY KECK
Owner City,State,Zip: GREENVILLE, NC 27835
Owner Contact: RICKY KECK
Owner Phone: 9417225587

DRAFT

PLANT CITY, FL (Continued) **S115595763**

Tank ID: 3
Tank Capacity: 10000
Tank Location: ABOVEGROUND
Tank Status: B-Removed from Site
Status Date: 11/14/2019
Install Date: 1/1/1988
Substance: T
Content Description: Hazardous Substance
Vessel Indicator: VESSEL
DEP Contractor: P

Owner:
Owner ID: 66599
Owner Name: TRIEST AG GROUP INC
Owner Address: PO BOX 448
Owner Address 2: ATTN: RICKY KECK
Owner City,State,Zip: GREENVILLE, NC 27835
Owner Contact: RICKY KECK
Owner Phone: 9417225587

Tank ID: 8
Tank Capacity: 10000
Tank Location: ABOVEGROUND
Tank Status: B-Removed from Site
Status Date: 11/14/2019
Install Date: 1/1/1988
Substance: T
Content Description: Hazardous Substance
Vessel Indicator: VESSEL
DEP Contractor: P

Owner:
Owner ID: 66599
Owner Name: TRIEST AG GROUP INC
Owner Address: PO BOX 448
Owner Address 2: ATTN: RICKY KECK
Owner City,State,Zip: GREENVILLE, NC 27835
Owner Contact: RICKY KECK
Owner Phone: 9417225587

Tank ID: 9
Tank Capacity: 10000
Tank Location: ABOVEGROUND
Tank Status: B-Removed from Site
Status Date: 11/14/2019
Install Date: 1/1/1988
Substance: T
Content Description: Hazardous Substance
Vessel Indicator: VESSEL
DEP Contractor: P

Owner:
Owner ID: 66599
Owner Name: TRIEST AG GROUP INC
Owner Address: PO BOX 448
Owner Address 2: ATTN: RICKY KECK
Owner City,State,Zip: GREENVILLE, NC 27835

DRAFT

PLANT CITY, FL (Continued) **S115595763**

Owner Contact: RICKY KECK
Owner Phone: 9417225587

TIER 2:
Name: PLANT CITY, FL
Address: 4310 NATIONAL GUARD DRIVE
City,State,Zip: PLANT CITY, FL 33563

Year: 2012
Facility Id: 4089113
Active Date: Not reported
Inactive Date: Not reported
Sale Pending: Not reported
Original Date: Not reported
PLOT Source: Not reported
Latitude: 28.007159
Longitude: -82.16521599999998
LEPC District: Not reported
Counties: Not reported
SERC: Not reported
Program Level: Not reported
PRIME: Not reported
SIC Code: Not reported
SIC Code 2: Not reported
NAICS Code: 32532
Last Modified Date: 02/27/2013
First Submit Date: 02/19/2013
Data Submitted By: Ricky Keck
Company Name: TriEst Ag Group, Inc.
Comments: Not reported

Contact:
Contact ID: Not reported
Year: 2012
Facility Id: 4089113
Contact Type: Regulatory Point of Contact
Contact Name: Ricky Keck
Contact Title: Not reported
Contact Phone: 813 267-1317
Contact 24Hr Phone: Not reported
Contact Telephone 2: Not reported
Contact Telephone 3: Not reported
Contact Telephone 4: Not reported
Contact Telephone 5: Not reported
Contact Telephone 6: Not reported
Contact Email: Not reported

Contact ID: Not reported
Year: 2012
Facility Id: 4089113
Contact Type: Emergency Contact
Contact Name: Jeff From
Contact Title: Not reported
Contact Phone: 813 757-1808
Contact 24Hr Phone: Not reported

DRAFT

PLANT CITY, FL (Continued) **S115595763**

Contact Telephone 2:	813 752-4244
Contact Telephone 3:	813 757-1808
Contact Telephone 4:	Not reported
Contact Telephone 5:	Not reported
Contact Telephone 6:	Not reported
Contact Email:	Not reported
Contact ID:	Not reported
Year:	2012
Facility Id:	4089113
Contact Type:	Owner / Operator
Contact Name:	Jeff From
Contact Title:	Not reported
Contact Phone:	813 757-1808
Contact 24Hr Phone:	Not reported
Contact Telephone 2:	813 752-4244
Contact Telephone 3:	813 757-1808
Contact Telephone 4:	Not reported
Contact Telephone 5:	Not reported
Contact Telephone 6:	Not reported
Contact Email:	Not reported

333
ENE
1/2-1
0.930 mi.
4913 ft.

Actual:
117 ft.

Focus Map:
3

JAMES M CALDWELL EQUIPMENT MAI **HAZ WASTE** **S130147713**
1310 WHITEHURST **N/A**
PLANT CITY, FL 33567

HAZ WASTE:

Facility ID:	43877
Name:	JAMES M CALDWELL EQUIPMENT MAI
Address:	1310 WHITEHURST
City,State,Zip:	PLANT CITY, FL 33567
County:	HILLSBOROUGH
Telephone:	(0)-
Email:	Not reported
Status:	O - OUT OF BUSINESS
Generator Status:	- Unverified Generator Status
EPA ID:	Not reported
Other ID:	Not reported
Old Facility ID:	2912343
SIC:	0011 - UNKNOWN
Verified:	P - VERIFICATION BY PHONE CALL
Verified Date:	12/08/1997
Hazardous Waste LBS/YEAR:	0
Wastes:	0

DRAFT

BE334 **KEVIN BARRONS TRACTOR SERVICE** **HAZ WASTE** **S130072167**
SSE **4938 MLK** **N/A**
1/2-1 **PLANT CITY, FL 33566**
0.932 mi.
4921 ft. **Site 1 of 4 in cluster BE**

Actual:
114 ft.

Focus Map:
5

HAZ WASTE:

Facility ID:	192130
Name:	KEVIN BARRONS TRACTOR SERVICE
Address:	4938 MLK
City,State,Zip:	PLANT CITY, FL 33566
County:	HILLSBOROUGH
Telephone:	(813)627-2600
Email:	Not reported
Status:	O - OUT OF BUSINESS
Generator Status:	N - NOT A HAZARDOUS WASTE GENERATOR
EPA ID:	Not reported
Other ID:	Not reported
Old Facility ID:	2932949
SIC:	7699 - SERVICES - REPAIR SERVICES, NEC
Verified:	P - VERIFICATION BY PHONE CALL
Verified Date:	12/03/2008
Hazardous Waste LBS/YEAR:	0
Wastes:	0

BC335 **MILLER SPECIALITIES INC** **RCRA NonGen / NLR** **1015741446**
South **4807 M L KING JR BLVD** **FLR000047225**
1/2-1 **PLANT CITY, FL 33566**
0.934 mi.
4933 ft. **Site 2 of 5 in cluster BC**

Actual:
104 ft.

Focus Map:
5

RCRA Listings:

Date Form Received by Agency:	20110725
Handler Name:	Miller Specialities Inc
Handler Address:	M L KING JR BLVD
Handler City,State,Zip:	PLANT CITY, FL 33566
EPA ID:	FLR000047225
Contact Name:	A J MILLER
Contact Address:	M L KING JR BLVD
Contact City,State,Zip:	PLANT CITY, FL 33566
Contact Telephone:	813-764-0099
Contact Fax:	Not reported
Contact Email:	Not reported
Contact Title:	CEO
EPA Region:	04
Land Type:	Private
Federal Waste Generator Description:	Not a generator, verified
Non-Notifier:	Not reported
Biennial Report Cycle:	Not reported
Accessibility:	Not reported
Active Site Indicator:	Not reported
State District Owner:	Fl
State District:	SW
Mailing Address:	M L KING JR BLVD
Mailing City,State,Zip:	PLANT CITY, FL 33566
Owner Name:	N Miller
Owner Type:	Private
Operator Name:	Not reported
Operator Type:	Not reported
Short-Term Generator Activity:	No

DRAFT

MILLER SPECIALITIES INC (Continued) **1015741446**

Importer Activity:	No
Mixed Waste Generator:	No
Transporter Activity:	No
Transfer Facility Activity:	No
Recycler Activity with Storage:	No
Small Quantity On-Site Burner Exemption:	No
Smelting Melting and Refining Furnace Exemption:	No
Underground Injection Control:	No
Off-Site Waste Receipt:	No
Universal Waste Indicator:	No
Universal Waste Destination Facility:	No
Federal Universal Waste:	No
Active Site State-Reg Handler:	---
Federal Facility Indicator:	Not reported
Hazardous Secondary Material Indicator:	N
Sub-Part K Indicator:	Not reported
2018 GPRA Permit Baseline:	Not on the Baseline
2018 GPRA Renewals Baseline:	Not on the Baseline
202 GPRA Corrective Action Baseline:	No
Subject to Corrective Action Universe:	No
Non-TSDFs Where RCRA CA has Been Imposed Universe:	No
Corrective Action Priority Ranking:	No NCAPS ranking
Environmental Control Indicator:	No
Institutional Control Indicator:	No
Human Exposure Controls Indicator:	N/A
Groundwater Controls Indicator:	N/A
Significant Non-Complier Universe:	No
Unaddressed Significant Non-Complier Universe:	No
Addressed Significant Non-Complier Universe:	No
Significant Non-Complier With a Compliance Schedule Universe:	No
Financial Assurance Required:	Not reported
Handler Date of Last Change:	20121024
Recognized Trader-Importer:	No
Recognized Trader-Exporter:	No
Importer of Spent Lead Acid Batteries:	No
Exporter of Spent Lead Acid Batteries:	No
Recycler Activity Without Storage:	No
Manifest Broker:	No
Sub-Part P Indicator:	No

Hazardous Waste Summary:

Waste Code:	D001
Waste Description:	Ignitable Waste

Handler - Owner Operator:

Owner/Operator Indicator:	Owner
Owner/Operator Name: MILLER N	
Legal Status:	Private
Date Became Current:	19980806
Date Ended Current:	Not reported
Owner/Operator Address:	4807 M L KING JR BLVD
Owner/Operator City,State,Zip:	PLANT CITY, FL 33566
Owner/Operator Telephone:	Not reported
Owner/Operator Telephone Ext:	Not reported
Owner/Operator Fax:	Not reported

DRAFT

MILLER SPECIALITIES INC (Continued) **1015741446**

Owner/Operator Email: Not reported

Owner/Operator Indicator: Owner
Owner/Operator Name: N MILLER
Legal Status: Private
Date Became Current: 19980806
Date Ended Current: Not reported
Owner/Operator Address: 4807 M L KING JR BLVD
Owner/Operator City,State,Zip: PLANT CITY, FL 33566
Owner/Operator Telephone: Not reported
Owner/Operator Telephone Ext: Not reported
Owner/Operator Fax: Not reported
Owner/Operator Email: Not reported

Owner/Operator Indicator: Owner
Owner/Operator Name: N MILLER
Legal Status: Private
Date Became Current: 19980806
Date Ended Current: Not reported
Owner/Operator Address: 4807 M L KING JR BLVD
Owner/Operator City,State,Zip: PLANT CITY, FL 33566
Owner/Operator Telephone: Not reported
Owner/Operator Telephone Ext: Not reported
Owner/Operator Fax: Not reported
Owner/Operator Email: Not reported

Historic Generators:
Receive Date: 20110725
Handler Name: MILLER SPECIALITIES INC
Federal Waste Generator Description: Not a generator, verified
State District Owner: Fl
Large Quantity Handler of Universal Waste: No
Recognized Trader Importer: No
Recognized Trader Exporter: No
Spent Lead Acid Battery Importer: No
Spent Lead Acid Battery Exporter: No
Current Record: Yes
Non Storage Recycler Activity: Not reported
Electronic Manifest Broker: Not reported

Receive Date: 19980803
Handler Name: MILLER SPECIALITIES INC
Federal Waste Generator Description: Conditionally Exempt Small Quantity Generator
State District Owner: Fl
Large Quantity Handler of Universal Waste: No
Recognized Trader Importer: No
Recognized Trader Exporter: No
Spent Lead Acid Battery Importer: No
Spent Lead Acid Battery Exporter: No
Current Record: No
Non Storage Recycler Activity: Not reported
Electronic Manifest Broker: Not reported

List of NAICS Codes and Descriptions:
NAICS Codes: No NAICS Codes Found

DRAFT

MILLER SPECIALITIES INC (Continued) **1015741446**

Facility Has Received Notices of Violations:
Violations: No Violations Found

Evaluation Action Summary:
Evaluations: No Evaluations Found

BC336 **BARRERA AUTOMOTIVE** **HAZ WASTE** **S130140930**
South **4807 574** **N/A**
1/2-1 **PLANT CITY, FL 33566**
0.934 mi.
4933 ft. **Site 3 of 5 in cluster BC**

Actual:
104 ft.

Focus Map:
5

HAZ WASTE:

Facility ID:	37282
Name:	BARRERA AUTOMOTIVE
Address:	4807 574
City,State,Zip:	PLANT CITY, FL 33566
County:	HILLSBOROUGH
Telephone:	(813)751-6550
Email:	Not reported
Status:	A - ACTIVE - WASTE GENERATOR
Generator Status:	3 - Very Small Quantity Generator
EPA ID:	Not reported
Other ID:	Not reported
Old Facility ID:	2902133
SIC:	7538 - SERVICES - GENERAL AUTOMOTIVE REPAIR SHOPS
Verified:	V - VERIFICATION BY ON-SITE VISIT
Verified Date:	11/09/2005
Hazardous Waste LBS/YEAR:	700
Wastes:	9

BC337 **MILLER SPECIALITIES INC** **FINDS** **1004685165**
South **4807 M L KING JR BLVD** **ECHO** **N/A**
1/2-1 **PLANT CITY, FL 33566**
0.934 mi.
4933 ft. **Site 4 of 5 in cluster BC**

Actual:
104 ft.

Focus Map:
5

FINDS:
Registry ID: 110005651339

Click Here for FRS Facility Detail Report:

Environmental Interest/Information System:
The Florida Integrated Environmental System Today (FIESTA) Data Maintenance (FDM) System maintains entity, environmental interest, and affiliation data.
The Resource Conservation and Recovery Act Information System (RCRAInfo) is EPA's comprehensive information system in support of the Resource Conservation and Recovery Act (RCRA) of 1976 and the Hazardous and Solid Waste Amendments (HSWA) of 1984. It tracks many types of information about generators, transporters, treaters, storers, and disposers of hazardous waste.

Click this hyperlink while viewing on your computer to access additional FINDS: detail in the EDR Site Report.

DRAFT

MILLER SPECIALITIES INC (Continued) **1004685165**

ECHO:

Envid:	1004685165
Registry ID:	110005651339
DFR URL:	http://echo.epa.gov/detailed-facility-report?fid=110005651339
Name:	MILLER SPECIALITIES INC
Address:	4807 M L KING JR BLVD
City,State,Zip:	PLANT CITY, FL 33566

BC338 **D AND R TOWING** **HAZ WASTE** **S130070683**
South **4807 MLK** **N/A**
1/2-1 **ODESSA, FL 33566**
0.934 mi.
4933 ft. **Site 5 of 5 in cluster BC**

Actual: **104 ft.**

Focus Map: **5**

HAZ WASTE:

Facility ID:	190739
Name:	D AND R TOWING
Address:	4807 MLK
City,State,Zip:	ODESSA, FL 33566
County:	HILLSBOROUGH
Telephone:	(627)260-0
Email:	Not reported
Status:	O - OUT OF BUSINESS
Generator Status:	N - NOT A HAZARDOUS WASTE GENERATOR
EPA ID:	Not reported
Other ID:	Not reported
Old Facility ID:	2930045
SIC:	7389 - SERVICES - BUSINESS SERVICES, NEC
Verified:	P - VERIFICATION BY PHONE CALL
Verified Date:	12/05/2007
Hazardous Waste LBS/YEAR:	0
Wastes:	0

BF339 **SUTTION LARRY EUGENE** **HAZ WASTE** **S130004454**
SE **3603 574** **N/A**
1/2-1 **PLANT CITY, FL 33567**
0.940 mi.
4963 ft. **Site 1 of 5 in cluster BF**

Actual: **108 ft.**

Focus Map: **6**

HAZ WASTE:

Facility ID:	108753
Name:	SUTTION LARRY EUGENE
Address:	3603 574
City,State,Zip:	PLANT CITY, FL 33567
County:	HILLSBOROUGH
Telephone:	(813)272-5960
Email:	Not reported
Status:	O - OUT OF BUSINESS
Generator Status:	- Unverified Generator Status
EPA ID:	Not reported
Other ID:	Not reported
Old Facility ID:	2921921
SIC:	7389 - SERVICES - BUSINESS SERVICES, NEC
Verified:	P - VERIFICATION BY PHONE CALL
Verified Date:	01/27/2004
Hazardous Waste LBS/YEAR:	Not reported

SUTTION LARRY EUGENE (Continued) **S130004454**

Wastes: 0

BG340 **SPILLS** **S108785950**
North **HC FIRE STATION 26, 5302 W. THONOTOSASSA ROAD** **N/A**
1/2-1 **PLANT CITY, FL**
0.941 mi.
4969 ft. **Site 1 of 5 in cluster BG**

Actual: SPILLS:
89 ft.
Name: Not reported
Focus Map: Address: HC FIRE STATION 26, 5302 W. THONOTOSASSA ROAD
2 City,State,Zip: PLANT CITY, FL
OHMIT Incident Number: 37204
Incident Legacy: Not reported
On-Scene Response: Yes
Criminal Indicator: No
Hurricane Indicator: No
Incident Date: 04/30/2007
Incident Status: Closed
Incident Report Date: 04/30/2007
Pollutant: Cyanide salts
Pollutants Category: Toxic
Substance Spilled: Cyanide salts
Amount Spilled (Gallons): 0
Pollutant - Unit Measure: pounds

Incident Party Name: BER - Tampa
Description: Inland

Incident Party Name: City of Plant City Police Department
Description: Inland

Incident Party Name: E.Q. Florida
Description: Inland

Incident Party Name: Hillsborough County Warning Point
Description: Inland

AZ341 **QUALITY SEPTIC INC** **HAZ WASTE** **S130149399**
South **3801 BETHLEHEM** **N/A**
1/2-1 **DOVER, FL 33527**
0.942 mi.
4974 ft. **Site 2 of 2 in cluster AZ**

Actual: HAZ WASTE:
123 ft.
Facility ID: 45486
Focus Map: Name: QUALITY SEPTIC INC
4 Address: 3801 BETHLEHEM
City,State,Zip: DOVER, FL 33527
County: HILLSBOROUGH
Telephone: (813)272-5788
Email: Not reported
Status: P - POTENTIAL GENERATOR
Generator Status: - Unverified Generator Status
EPA ID: Not reported

DRAFT

QUALITY SEPTIC INC (Continued) **S130149399**

Other ID: Not reported
Old Facility ID: 2914051
SIC: 7699 - SERVICES - REPAIR SERVICES, NEC
Verified: C - COUNTY/RPC SOURCES
Verified Date: 11/30/1999
Hazardous Waste LBS/YEAR: 0
Wastes: 0

---

342 **STATE ROAD NO. 574 (MLK BLVD, FORBES RD TO TURKEY** **FINDS** **1014881271**
SSE **UNKNOWN** **ECHO** **N/A**
1/2-1 **PLANT CITY, FL 33566**
0.943 mi.
4979 ft.

Actual:
109 ft.

Focus Map:
5

FINDS:
Registry ID: 110043751053

Click Here for FRS Facility Detail Report:

Environmental Interest/Information System:
The National Pollutant Discharge Elimination System (NPDES) module of the Integrated Compliance Information System (ICIS). Under NPDES, all facilities that discharge pollutants from any point source into waters of the United States are required to obtain a permit. The permit will likely contain limits on what can be discharged, impose monitoring and reporting requirements, and include other provisions to ensure that the discharge does not adversely affect water quality.

Click this hyperlink while viewing on your computer to access additional FINDS: detail in the EDR Site Report.

ECHO:
Envid: 1014881271
Registry ID: 110043751053
DFR URL: http://echo.epa.gov/detailed-facility-report?fid=110043751053
Name: SR 574 E7N30
Address: UNKNOWN
City,State,Zip: PLANT CITY, FL 33563

BH343 **PARKE FAMILY HOLDINGS INC** **AST** **A100265715**
SSW **3719 TANNER RD** **N/A**
1/2-1 **DOVER, FL 33527**
0.944 mi.
4984 ft. **Site 1 of 2 in cluster BH**

Actual:
110 ft.

Focus Map:
5

AST:
Facility ID: 8841687
Name: PARKE FAMILY HOLDINGS INC
Address: 3719 TANNER RD
City,State,Zip: DOVER, FL 33527
Facility Phone: 8139274049
Facility Status: CLOSED
Facility Type: M
Type Description: Agricultural
Depco: P
Region: STATE
Positioning Method: AGPS

PARKE FAMILY HOLDINGS INC (Continued) **A100265715**

Latitude/Longitude: 28 0 41 / 82 11 39

Tank:
Tank ID: 4
Tank Capacity: 500
Tank Location: ABOVEGROUND
Tank Status: B-Removed from Site
Status Date: 01/01/2002
Install Date: 7/1/1989
Substance: B
Content Description: Unleaded Gas
Vessel Indicator: TANK
DEP Contractor: P

Owner:
Owner ID: 55883
Owner Name: PARKE FAMILY HOLDING INC
Owner Address: 1008 TANNER RD
Owner Address 2: ATTN: TERRI PARKE
Owner City,State,Zip: PLANT CITY, FL 33566
Owner Contact: TERRI PARKE
Owner Phone: 8137525720

Tank ID: 3
Tank Capacity: 1000
Tank Location: ABOVEGROUND
Tank Status: B-Removed from Site
Status Date: 02/25/2004
Install Date: 7/1/1975
Substance: H
Content Description: Generator/Pump Diesel
Vessel Indicator: TANK
DEP Contractor: P

Owner:
Owner ID: 55883
Owner Name: PARKE FAMILY HOLDING INC
Owner Address: 1008 TANNER RD
Owner Address 2: ATTN: TERRI PARKE
Owner City,State,Zip: PLANT CITY, FL 33566
Owner Contact: TERRI PARKE
Owner Phone: 8137525720

Tank ID: 1
Tank Capacity: 2000
Tank Location: ABOVEGROUND
Tank Status: B-Removed from Site
Status Date: 10/01/2006
Install Date: 7/1/1983
Substance: H
Content Description: Generator/Pump Diesel
Vessel Indicator: TANK
DEP Contractor: P

Owner:
Owner ID: 55883
Owner Name: PARKE FAMILY HOLDING INC

DRAFT

PARKE FAMILY HOLDINGS INC (Continued) **A100265715**

Owner Address: 1008 TANNER RD
Owner Address 2: ATTN: TERRI PARKE
Owner City,State,Zip: PLANT CITY, FL 33566
Owner Contact: TERRI PARKE
Owner Phone: 8137525720

Tank ID: 2
Tank Capacity: 1000
Tank Location: ABOVEGROUND
Tank Status: B-Removed from Site
Status Date: 02/25/2004
Install Date: 7/1/1984
Substance: H
Content Description: Generator/Pump Diesel
Vessel Indicator: TANK
DEP Contractor: P

Owner:
Owner ID: 55883
Owner Name: PARKE FAMILY HOLDING INC
Owner Address: 1008 TANNER RD
Owner Address 2: ATTN: TERRI PARKE
Owner City,State,Zip: PLANT CITY, FL 33566
Owner Contact: TERRI PARKE
Owner Phone: 8137525720

BH344 **PARKE FAMILY HOLDINGS INC** **Financial Assurance** **S107934984**
SSW **3719 TANNER RD** **N/A**
1/2-1 **DOVER, FL 33527**
0.944 mi.
4984 ft. **Site 2 of 2 in cluster BH**

Actual:
110 ft.

Focus Map:
5

FL Financial Assurance 3:
Name: PARKE FAMILY HOLDINGS INC
Address: 3719 TANNER RD
City,State,Zip: DOVER, FL 33527
Region: 3
Facility ID: 8841687
Facility Phone: 8139274049
Facility Status: CLOSED
Facility Type: M
Type Description: Agricultural
DEP CO: P
Finaincial Responsibility: INSURANCE
Insurance Company: COMMERCE & INDUSTRY
Effective Date: 04/14/2004
Expire Date: 04/14/2007
Owner ID: 55883
Onwer Name: PARKE FAMILY HOLDING INC
Owner Address: 1008 TANNER RD
Owner Address2: ATTN: TERRI PARKE
Owner City,St,Zip: PLANT CITY, FL 33566
Contact: TERRI PARKE
Resp Party Phone: 8137525720

BI345 **VA TRUCKING** **HAZ WASTE** **S130003363**
NNW **5415 THONOTOSASSA** **N/A**
1/2-1 **PLANT CITY, FL 33565**
0.945 mi.
4990 ft. **Site 1 of 3 in cluster BI**

Actual: **89 ft.**
Focus Map: **2**

HAZ WASTE:

Facility ID:	107756
Name:	VA TRUCKING
Address:	5415 THONOTOSASSA
City,State,Zip:	PLANT CITY, FL 33565
County:	HILLSBOROUGH
Telephone:	(813)272-5960
Email:	Not reported
Status:	O - OUT OF BUSINESS
Generator Status:	- Unverified Generator Status
EPA ID:	Not reported
Other ID:	Not reported
Old Facility ID:	2920840
SIC:	4212 - TRANS. & UTILITIES - LOCAL TRUCKING, WITHOUT STORAGE
Verified:	P - VERIFICATION BY PHONE CALL
Verified Date:	12/17/2003
Hazardous Waste LBS/YEAR:	Not reported
Wastes:	0

BI346 **ALDERMAN VIRGINIA** **AST** **A100163229**
NNW **5415 W THONOTOSASSA RD** **N/A**
1/2-1 **PLANT CITY, FL 33566**
0.945 mi.
4990 ft. **Site 2 of 3 in cluster BI**

Actual: **89 ft.**
Focus Map: **2**

AST:

Facility ID:	8945367
Name:	ALDERMAN VIRGINIA
Address:	5415 W THONOTOSASSA RD
City,State,Zip:	PLANT CITY, FL 33566
Facility Phone:	Not reported
Facility Status:	CLOSED
Facility Type:	C
Type Description:	Fuel user/Non-retail
Depco:	P
Region:	STATE
Positioning Method:	UNVR
Latitude/Longitude:	28 0 38 / 82 6 32

Tank:

Tank ID:	1
Tank Capacity:	1500
Tank Location:	ABOVEGROUND
Tank Status:	B-Removed from Site
Status Date:	03/31/1991
Install Date:	8/1/1982
Substance:	D
Content Description:	Vehicular Diesel
Vessel Indicator:	TANK
DEP Contractor:	P

Owner:

Owner ID:	20012
Owner Name:	SMITH BROS OIL CO INC
Owner Address:	PO BOX 3889

DRAFT

ALDERMAN VIRGINIA (Continued) **A100163229**

Owner Address 2:	Not reported
Owner City,State,Zip:	Lakeland, FL 33802
Owner Contact:	STEVE WEEKS
Owner Phone:	8636872682

BG347 **CORK KNIGHTS FIRE STATION #26** **HAZ WASTE** **S130149236**
North **5302 THONOTOSASSA** **N/A**
1/2-1 **PLANT CITY, FL 33565**
0.948 mi.
5005 ft. **Site 2 of 5 in cluster BG**

Actual:
89 ft.

Focus Map:
2

HAZ WASTE:

Facility ID:	45326
Name:	CORK KNIGHTS FIRE STATION #26
Address:	5302 THONOTOSASSA
City,State,Zip:	PLANT CITY, FL 33565
County:	HILLSBOROUGH
Telephone:	(813)757-3915
Email:	Not reported
Status:	A - ACTIVE - WASTE GENERATOR
Generator Status:	- Unverified Generator Status
EPA ID:	Not reported
Other ID:	Not reported
Old Facility ID:	2913887
SIC:	9224 - PUBLIC ADMIN. - FIRE PROTECTION
Verified:	V - VERIFICATION BY ON-SITE VISIT
Verified Date:	05/12/1999
Hazardous Waste LBS/YEAR:	0
Wastes:	1

BG348 **HILLSBOROUGH CNTY-FIRE DEPT #26** **UST FINDER** **1028231349**
North **5302 W THONOTASASSA RD** **UST FINDER RELEASE** **N/A**
1/2-1 **PLANT CITY, FL 33565**
0.948 mi.
5005 ft. **Site 3 of 5 in cluster BG**

Actual:
89 ft.

Focus Map:
2

UST FINDER:

Object ID:	721509
Facility ID:	FL8624941
Name:	HILLSBOROUGH CNTY-FIRE DEPT #26
Address:	5302 W THONOTASASSA RD
City,State,Zip:	PLANT CITY, FL 33565
Address Match Type:	Not reported
Open USTs:	0
Closed USTs:	1
TOS USTs:	0
Population 1500ft:	1014
Private Wells 1500ft:	23
Within 100yr Floodplain:	No
Land Use:	Developed, Open Space
Within SPA:	Yes
SPA PWS Facility ID:	FL6290327_18856110
SPA Water Type:	SW - Surface Water
SPA Facility Type:	IN - Intake

HILLSBOROUGH CNTY-FIRE DEPT #26 (Continued) **1028231349**

SPA HUC12:	031002050502
Within WHPA:	Yes
WHPA PWS Facility ID:	FL6295037_1398113279
WHPA Water Type:	GW - Ground water
WHPA Facility Type:	WL - Well
WHPA HUC12:	031002050303
Facility Status:	Closed UST(s)
Date of Last Inspection:	Not reported
EPA Region:	4
Tribe:	Not reported
Coordinate Source:	State
X Coord:	-82.1936111109999
Y Coord:	28.0463888890001
Latitude:	28.0463888888889
Longitude:	-82.1936111111111

UST FINDER:

Object ID:	285618
Facility ID:	FL8624941
Tank ID:	FL8624941-1
Tank Status:	Closed
Installation Date:	Not reported
Removal Date:	Not reported
Tank Capacity:	1000
Substances:	Leaded Gas
Tank Wall Type:	Not reported

UST FINDER RELEASE:

Object ID:	104202
Facility ID:	FL8624941
Lust ID:	FL14974
Name:	HILLSBOROUGH CNTY-FIRE DEPT #26
Address:	5302 W THONOTASASSA RD
City,State,Zip:	PLANT CITY, FL 0
Address Match Type:	Not reported
Reported Date:	1993/05/28 15:59:59+00
Status:	No Further Action
Substance:	Not reported
Population within 1500ft:	65
Domestic Wells within 1500ft:	23
Land Use:	Developed, Open Space
Within SPA:	Yes
SPA PWS Facility ID:	FL6290327_18856110
SPA Water Type:	SW - SurRELEASEe Water
SPA Facility Type:	IN - Intake
SPA HUC12:	31002050502
Within WHPA:	Yes
WHPA PWS Facility ID:	FL6295037_1398113279
WHPA Water Type:	GW - Ground water
WHPA Facility Type:	WL - Well
WHPA HUC12:	031002050303
Within 100yr Floodplain:	No
Tribe:	Not reported
EPA Region:	4
NFA Letter 1:	Not reported
NFA Letter 2:	Not reported

DRAFT

HILLSBOROUGH CNTY-FIRE DEPT #26 (Continued) **1028231349**

NFA Letter 3:	Not reported
NFA Letter 4:	Not reported
Closed With Residual Contaminate:	Not reported
Coordinate Source:	State
X Coord:	-82.19361
Y Coord:	28.04639
Latitude:	28.0463899999999
Longitude:	-82.19361

BG349 **HILLSBOROUGH CNTY-FIRE DEPT #26** **LUST** **U003335619**
North **5302 W THONOTASASSA RD** **UST** **N/A**
1/2-1 **PLANT CITY, FL 33565** **AST**
0.948 mi. **DWM CONTAM**
5005 ft. **Site 4 of 5 in cluster BG** **Financial Assurance**

Actual:
89 ft.

Focus Map:
2

LUST:

Name:	HILLSBOROUGH CNTY-FIRE DEPT #26
Address:	5302 W THONOTASASSA RD
City,State,Zip:	PLANT CITY, FL 33565
Region:	STATE
Facility Id:	8624941
Facility Status:	OPEN
Facility Type:	I - County Government
Facility Phone:	(813)272-6600
Facility Cleanup Rank:	3014
District:	Southwest District
Lat/Long (dms):	28 2 50.7062000 / 82 11 19.5673999
Section:	15
Township:	28S
Range:	21E
Feature:	Not reported
Method:	AGPS
Datum:	0
Score:	51
Score Effective Date:	2002-07-18 00:00:00
Score When Ranked:	51
Operator:	ROBERTO CRESPI
Name Update:	Not reported
Address Update:	2006-03-03 00:00:00

Petroleum Cleanup PCT Facility Score:

Facility Cleanup Status:	CMPL - COMPLETED
Contact:	ROBERT CRESPI
Contact Company:	HILLSBOROUGH CNTY FIRE RESCUE
Contact Address:	9450 E COLUMBUS DR
Contact City/State/Zip:	TAMPA, FL 33619
Phone:	(813)307-1033
Bad Address Ind:	N
State:	FL
Zip:	33565
Score:	51
Score Effective Date:	2002-07-18 00:00:00
Related Party ID:	10076
Primary RP Role:	ACCOUNT OWNER
RP Begin Date:	1993-09-20
RP Zip:	Not reported
RP Extension:	Not reported

DRAFT

HILLSBOROUGH CNTY-FIRE DEPT #26 (Continued) **U003335619**

Discharge Cleanup Summary:

Discharge Date:	5/28/1993
PCT Discharge Combined:	Not reported
Cleanup Required:	R - CLEANUP REQUIRED
Discharge Cleanup Status:	NFA - NFA COMPLETE
Disch Cleanup Status Date:	8/26/2005
Cleanup Work Status:	COMPLETED
Information Source:	C - CLOSURE REPORT
Other Source Description:	Not reported
Eligibility Indicator:	E - ELIGIBLE
Site Manager:	HEINTZ_C
Site Mgr End Date:	8/11/2005
Tank Office:	PCLP29 - HILLSBOROUGH ENVIRONMENTAL PROTECTION COMMISSION

Petroleum Cleanup Program Eligibility:

Facility ID:	8624941
Discharge Date:	5/28/1993
Pct Discharge Combined With:	Not reported
Cleanup Required:	R - CLEANUP REQUIRED
Discharge Cleanup Status:	NFA - NFA COMPLETE
Disch Cleanup Status Date:	8/26/2005
Cleanup Work Status:	COMPLETED
Information Source:	C - CLOSURE REPORT
Other Source Description:	Not reported
Application Received Date:	5/28/1993
Cleanup Program:	C - PETROLEUM CLEANUP PARTICIPATION PROGRAM
Eligibility Status:	7/6/2004
Elig Status Date:	7/6/2004
Letter Of Intent Date:	Not reported
Redetermined:	No
Inspection Date:	Not reported
Site Manager:	HEINTZ_C
Site Mgr End Date:	8/11/2005
Tank Office:	PCLP29 - HILLSBOROUGH ENVIRONMENTAL PROTECTION COMMISSION
Deductible Amount:	Not reported
Deductible Paid To Date:	0
Co-Pay Amount:	25
Co-Pay Paid To Date:	0
Cap Amount:	300000

Contaminated Media:

Discharge Date:	5/28/1993
Pct Discharge Combined With:	Not reported
Cleanup Required:	R - CLEANUP REQUIRED
Discharge Cleanup Status:	NFA - NFA COMPLETE
Disch Cleanup Status Date:	8/26/2005
Cleanup Work Status:	COMPLETED
Information Source:	C - CLOSURE REPORT
Other Source Description:	Not reported
Elig Indicator:	E - ELIGIBLE
Site Manager:	HEINTZ_C
Site Mgr End Date:	8/11/2005
Tank Office:	PCLP29 - HILLSBOROUGH ENVIRONM
Contaminated Drinking Wells:	0
Contaminated Monitoring Well:	Yes
Contaminated Soil:	No
Contaminated Surface Water:	No
Contaminated Ground Water:	No

DRAFT

HILLSBOROUGH CNTY-FIRE DEPT #26 (Continued) **U003335619**

Pollutant:	B - Unleaded Gas
Pollutant Other Description:	Not reported
Gallons Discharged:	Not reported
Discharge Date:	5/28/1993
Pct Discharge Combined With:	Not reported
Cleanup Required:	R - CLEANUP REQUIRED
Discharge Cleanup Status:	NFA - NFA COMPLETE
Disch Cleanup Status Date:	8/26/2005
Cleanup Work Status:	COMPLETED
Information Source:	C - CLOSURE REPORT
Other Source Description:	Not reported
Elig Indicator:	E - ELIGIBLE
Site Manager:	HEINTZ_C
Site Mgr End Date:	8/11/2005
Tank Office:	PCLP29 - HILLSBOROUGH ENVIRONM
Contaminated Drinking Wells:	0
Contaminated Monitoring Well:	Yes
Contaminated Soil:	No
Contaminated Surface Water:	No
Contaminated Ground Water:	No
Pollutant:	D - Vehicular Diesel
Pollutant Other Description:	Not reported
Gallons Discharged:	Not reported

Task Information:

District:	SWD
Facility ID:	8624941
Facility Status:	OPEN
Facility Type:	I - County Government -
County:	HILLSBOROUGH
County ID:	29
Cleanup Eligibility Status:	E
Source Effective Date:	08-11-2005
Discharge Date:	05-28-1993
Cleanup Required:	R - CLEANUP REQUIRED
Discharge Cleanup Status:	NFA - NFA COMPLETE
Disch Cleanup Status Date:	08-26-2005
SRC Action Type:	NFA - NO FURTHER ACTION
SRC Submit Date:	08-01-2005
SRC Review Date:	08-11-2005
SRC Completion Status:	A - APPROVED
SRC Issue Date:	08-26-2005
SRC Comment:	Not reported
Cleanup Work Status:	COMPLETED
Site Mgr:	HEINTZ_C
Site Mgr End Date:	08-11-2005
Tank Office:	PCLP29 - Hillsborough County
SR Task ID:	Not reported
SR Cleanup Responsible:	-
SR Funding Eligibility Type:	-
SR Actual Cost:	Not reported
SR Completion Date:	Not reported
SR Payment Date:	Not reported
SR Oral Date:	Not reported
SR Written Date:	Not reported
SR Soil Removal:	Not reported
SR Free Product Removal:	Not reported
SR Soil Tonnage Removed:	Not reported

DRAFT

HILLSBOROUGH CNTY-FIRE DEPT #26 (Continued) **U003335619**

SR Soil Treatment:	Not reported
SR Other Treatment:	Not reported
SR Alternate Proc Received Date:	Not reported
SR Alternate Procedure Status:	Not reported
SR Alternate Procedure Status Date:	Not reported
SR Alternate Procedure Comments:	Not reported
SA Task ID:	75733
SA Cleanup Responsible:	-
SA Funding Eligibility Type:	-
SA Actual Cost:	Not reported
SA Completion Date:	Not reported
SA Payment Date:	Not reported
RAP Task ID:	Not reported
RAP Cleanup Responsible ID:	-
RAP Funding Eligibility Type:	-
RAP Actual Cost:	Not reported
RAP Completion Date:	Not reported
RAP Payment Date:	Not reported
RAP Last Order Approved:	Not reported
RA Task ID:	77367
RA Cleanup Responsible:	-
RA Funding Eligibility Type:	-
RA Years to Complete:	0
RA Actual Cost:	Not reported

Click here for Florida Oculus:

UST:

Facility ID:	8624941
Name:	HILLSBOROUGH CNTY-FIRE DEPT #26
Address:	5302 W THONOTASASSA RD
City,State,Zip:	PLANT CITY, FL 33565
Facility Phone:	8132726600
Facility Status:	OPEN
Facility Type:	I
Type Description:	County Government
Depco:	P
Region:	STATE
Positioning Method:	AGPS
Latitude/Longitude:	28 2 47 / 82 11 37

UST:

Tank ID:	1
Tank Capacity:	1000
Tank Location:	UNDERGROUND
Tank Status:	B-Removed from Site
Status Date:	05/31/1993
Install Date:	Not reported
Substance:	A
Content Description:	Leaded Gas
Vessel Indicator:	TANK
DEP Contractor:	P

Owner:

Owner ID:	10076
Owner Name:	HILLSBOROUGH CNTY FIRE RESCUE
Owner Address:	9450 E COLUMBUS DR
Owner Address 2:	ATTN: STORAGE TANK REGIS

DRAFT

HILLSBOROUGH CNTY-FIRE DEPT #26 (Continued) **U003335619**

Owner City,State,Zip: TAMPA, FL 33619
Owner Contact: ROBERT CRESPI
Owner Phone: 8133071033

Construction:
Tank ID: 4
Construction Category: C
Construction Description: Steel

Tank ID: 4
Construction Category: I
Construction Description: Double wall

Tank ID: 4
Construction Category: M
Construction Description: Spill containment bucket

Tank ID: 4
Construction Category: P
Construction Description: Level gauges/alarms

Tank ID: 3
Construction Category: A
Construction Description: Ball check valve

Tank ID: 3
Construction Category: C
Construction Description: Steel

Tank ID: 3
Construction Category: I
Construction Description: Double wall

Tank ID: 3
Construction Category: L
Construction Description: Compartmented

Tank ID: 3
Construction Category: M
Construction Description: Spill containment bucket

Tank ID: 3
Construction Category: O
Construction Description: Tight fill

Piping:
Tank ID: 3
Piping Category: A
Piping Description: Abv, no soil contact

Tank ID: 3
Piping Category: I
Piping Description: Suction piping system

Tank ID: 3
Piping Category: B

DRAFT

HILLSBOROUGH CNTY-FIRE DEPT #26 (Continued) **U003335619**

Piping Description: Steel/galvanized metal

Tank ID: 4
Piping Category: A
Piping Description: Abv, no soil contact

Tank ID: 4
Piping Category: Z
Piping Description: DEP approved piping

Tank ID: 4
Piping Category: I
Piping Description: Suction piping system

Monitoring:
Tank ID: 3
Petro Monitoring Category: Q
Monitoring Description: Visual inspection of ASTs

Tank ID: 4
Petro Monitoring Category: 1
Monitoring Description: Continuous electronic sensing

Tank ID: 4
Petro Monitoring Category: F
Monitoring Description: Monitor dbl wall tank space

Tank ID: 4
Petro Monitoring Category: Q
Monitoring Description: Visual inspection of ASTs

Tank ID: 3
Petro Monitoring Category: F
Monitoring Description: Monitor dbl wall tank space

Tank ID: 2
Tank Capacity: 400
Tank Location: UNDERGROUND
Tank Status: B-Removed from Site
Status Date: 05/31/1993
Install Date: 7/1/1983
Substance: Z
Content Description: Other Non Regulated
Vessel Indicator: TANK
DEP Contractor: P

Owner:
Owner ID: 10076
Owner Name: HILLSBOROUGH CNTY FIRE RESCUE
Owner Address: 9450 E COLUMBUS DR
Owner Address 2: ATTN: STORAGE TANK REGIS
Owner City,State,Zip: TAMPA, FL 33619
Owner Contact: ROBERT CRESPI
Owner Phone: 8133071033

DRAFT

HILLSBOROUGH CNTY-FIRE DEPT #26 (Continued) **U003335619**

Construction:

Tank ID:	4
Construction Category:	C
Construction Description:	Steel
Tank ID:	4
Construction Category:	I
Construction Description:	Double wall
Tank ID:	4
Construction Category:	M
Construction Description:	Spill containment bucket
Tank ID:	4
Construction Category:	P
Construction Description:	Level gauges/alarms
Tank ID:	3
Construction Category:	A
Construction Description:	Ball check valve
Tank ID:	3
Construction Category:	C
Construction Description:	Steel
Tank ID:	3
Construction Category:	I
Construction Description:	Double wall
Tank ID:	3
Construction Category:	L
Construction Description:	Compartmented
Tank ID:	3
Construction Category:	M
Construction Description:	Spill containment bucket
Tank ID:	3
Construction Category:	O
Construction Description:	Tight fill

Piping:

Tank ID:	3
Piping Category:	A
Piping Description:	Abv, no soil contact
Tank ID:	3
Piping Category:	I
Piping Description:	Suction piping system
Tank ID:	3
Piping Category:	B
Piping Description:	Steel/galvanized metal
Tank ID:	4
Piping Category:	A

DRAFT

HILLSBOROUGH CNTY-FIRE DEPT #26 (Continued) **U003335619**

Piping Description: Abv, no soil contact

Tank ID: 4
Piping Category: Z
Piping Description: DEP approved piping

Tank ID: 4
Piping Category: I
Piping Description: Suction piping system

Monitoring:
Tank ID: 3
Petro Monitoring Category: Q
Monitoring Description: Visual inspection of ASTs

Tank ID: 4
Petro Monitoring Category: 1
Monitoring Description: Continuous electronic sensing

Tank ID: 4
Petro Monitoring Category: F
Monitoring Description: Monitor dbl wall tank space

Tank ID: 4
Petro Monitoring Category: Q
Monitoring Description: Visual inspection of ASTs

Tank ID: 3
Petro Monitoring Category: F
Monitoring Description: Monitor dbl wall tank space

AST:
Facility ID: 8624941
Name: HILLSBOROUGH CNTY-FIRE DEPT #26
Address: 5302 W THONOTASASSA RD
City,State,Zip: PLANT CITY, FL 33565
Facility Phone: 8132726600
Facility Status: OPEN
Facility Type: I
Type Description: County Government
Depco: P
Region: STATE
Positioning Method: AGPS
Latitude/Longitude: 28 2 47 / 82 11 37

Tank:
Tank ID: 3
Tank Capacity: 1000
Tank Location: ABOVEGROUND
Tank Status: U-In Service
Status Date: Not reported
Install Date: 5/1/1993
Substance: D
Content Description: Vehicular Diesel
Vessel Indicator: TANK

DRAFT

HILLSBOROUGH CNTY-FIRE DEPT #26 (Continued) **U003335619**

DEP Contractor: P

Piping:
Tank ID: 3
Piping Category: A
Piping Description: Abv, no soil contact

Tank ID: 3
Piping Category: I
Piping Description: Suction piping system

Tank ID: 3
Piping Category: B
Piping Description: Steel/galvanized metal

Tank ID: 4
Piping Category: A
Piping Description: Abv, no soil contact

Tank ID: 4
Piping Category: Z
Piping Description: DEP approved piping

Tank ID: 4
Piping Category: I
Piping Description: Suction piping system

Monitoring:
Tank ID: 3
Petro Monitoring Category: Q
Monitoring Description: Visual inspection of ASTs

Tank ID: 4
Petro Monitoring Category: 1
Monitoring Description: Continuous electronic sensing

Tank ID: 4
Petro Monitoring Category: F
Monitoring Description: Monitor dbl wall tank space

Tank ID: 4
Petro Monitoring Category: Q
Monitoring Description: Visual inspection of ASTs

Tank ID: 3
Petro Monitoring Category: F
Monitoring Description: Monitor dbl wall tank space

Owner:
Owner ID: 10076
Owner Name: HILLSBOROUGH CNTY FIRE RESCUE
Owner Address: 9450 E COLUMBUS DR
Owner Address 2: ATTN: STORAGE TANK REGIS
Owner City,State,Zip: TAMPA, FL 33619
Owner Contact: ROBERT CRESPI
Owner Phone: 8133071033

DRAFT

HILLSBOROUGH CNTY-FIRE DEPT #26 (Continued) **U003335619**

Construction:

Tank ID:	4
Construction Category:	C
Construction Description:	Steel
Tank ID:	4
Construction Category:	I
Construction Description:	Double wall
Tank ID:	4
Construction Category:	M
Construction Description:	Spill containment bucket
Tank ID:	4
Construction Category:	P
Construction Description:	Level gauges/alarms
Tank ID:	3
Construction Category:	A
Construction Description:	Ball check valve
Tank ID:	3
Construction Category:	C
Construction Description:	Steel
Tank ID:	3
Construction Category:	I
Construction Description:	Double wall
Tank ID:	3
Construction Category:	L
Construction Description:	Compartmented
Tank ID:	3
Construction Category:	M
Construction Description:	Spill containment bucket
Tank ID:	3
Construction Category:	O
Construction Description:	Tight fill

Tank ID:	4
Tank Capacity:	750
Tank Location:	ABOVEGROUND
Tank Status:	U-In Service
Status Date:	03/01/2012
Install Date:	11/1/2011
Substance:	G
Content Description:	Emerg Generator Diesel
Vessel Indicator:	TANK
DEP Contractor:	P

Piping:

Tank ID:	3
Piping Category:	A
Piping Description:	Abv, no soil contact

DRAFT

HILLSBOROUGH CNTY-FIRE DEPT #26 (Continued) **U003335619**

Tank ID: 3
Piping Category: I
Piping Description: Suction piping system

Tank ID: 3
Piping Category: B
Piping Description: Steel/galvanized metal

Tank ID: 4
Piping Category: A
Piping Description: Abv, no soil contact

Tank ID: 4
Piping Category: Z
Piping Description: DEP approved piping

Tank ID: 4
Piping Category: I
Piping Description: Suction piping system

Monitoring:
Tank ID: 3
Petro Monitoring Category: Q
Monitoring Description: Visual inspection of ASTs

Tank ID: 4
Petro Monitoring Category: 1
Monitoring Description: Continuous electronic sensing

Tank ID: 4
Petro Monitoring Category: F
Monitoring Description: Monitor dbl wall tank space

Tank ID: 4
Petro Monitoring Category: Q
Monitoring Description: Visual inspection of ASTs

Tank ID: 3
Petro Monitoring Category: F
Monitoring Description: Monitor dbl wall tank space

Owner:
Owner ID: 10076
Owner Name: HILLSBOROUGH CNTY FIRE RESCUE
Owner Address: 9450 E COLUMBUS DR
Owner Address 2: ATTN: STORAGE TANK REGIS
Owner City,State,Zip: TAMPA, FL 33619
Owner Contact: ROBERT CRESPI
Owner Phone: 8133071033

Construction:
Tank ID: 4
Construction Category: C
Construction Description: Steel

Tank ID: 4

DRAFT

HILLSBOROUGH CNTY-FIRE DEPT #26 (Continued) **U003335619**

Construction Category: I
Construction Description: Double wall

Tank ID: 4
Construction Category: M
Construction Description: Spill containment bucket

Tank ID: 4
Construction Category: P
Construction Description: Level gauges/alarms

Tank ID: 3
Construction Category: A
Construction Description: Ball check valve

Tank ID: 3
Construction Category: C
Construction Description: Steel

Tank ID: 3
Construction Category: I
Construction Description: Double wall

Tank ID: 3
Construction Category: L
Construction Description: Compartmented

Tank ID: 3
Construction Category: M
Construction Description: Spill containment bucket

Tank ID: 3
Construction Category: O
Construction Description: Tight fill

DWM CONTAM:
Name: HILLSBOROUGH CNTY-FIRE DEPT #26
Address: 5302 W THONOTASASSA RD
City,State,Zip: PLANT CITY, FL
Program Site Id: 8624941
Lat DD: 28
Lat MM: 2
Lat SS: 47
Long DD: 82
Long MM: 11
Long SS: 37
Office/ District: SWD
Program Area: PETROLEUM
Priority Score: Not reported
Datum: 0
Method: AGPS
Facility Status: CLOSED-STCM
Facility Type: Not reported
Score Effective Date: Not reported
Score When Ranked: Not reported

DRAFT

HILLSBOROUGH CNTY-FIRE DEPT #26 (Continued) **U003335619**

Rank:	Not reported
Operator:	Not reported
Phone:	Not reported
Name Changed:	Not reported
Addr Changed:	Not reported
Related Party ID:	Not reported
Primary RP Role:	Not reported
RP Begin Date:	Not reported
RP Name:	Not reported
RP Address1:	Not reported
RP Address2:	Not reported
RP City:	Not reported
RP State:	Not reported
RP Zip5:	Not reported
RP Zip4:	Not reported
Contact:	Not reported
RP Phone:	Not reported
RP Extension:	Not reported
Site Manager:	Not reported

FL Financial Assurance 3:

Name:	HILLSBOROUGH CNTY-FIRE DEPT #26
Address:	5302 W THONOTASASSA RD
City,State,Zip:	PLANT CITY, FL 33565
Region:	3
Facility ID:	8624941
Facility Phone:	8132726600
Facility Status:	OPEN
Facility Type:	I
Type Description:	County Government
DEP CO:	P
Finaincial Responsibility:	INSURANCE
Insurance Company:	ILLINOIS UNION
Effective Date:	10/01/2008
Expire Date:	10/01/2011
Owner ID:	10076
Onwer Name:	HILLSBOROUGH CNTY FIRE RESCUE
Owner Address:	9450 E COLUMBUS DR
Owner Address2:	ATTN: STORAGE TANK REGIS
Owner City,St,Zip:	TAMPA, FL 33619
Contact:	ROBERT CRESPI
Resp Party Phone:	8133071033

Name:	HILLSBOROUGH CNTY-FIRE DEPT #26
Address:	5302 W THONOTASASSA RD
City,State,Zip:	PLANT CITY, FL 33565
Region:	3
Facility ID:	8624941
Facility Phone:	8132726600
Facility Status:	OPEN
Facility Type:	I
Type Description:	County Government
DEP CO:	P
Finaincial Responsibility:	INSURANCE
Insurance Company:	ILLINOIS UNION
Effective Date:	10/01/2011
Expire Date:	10/01/2014

DRAFT

HILLSBOROUGH CNTY-FIRE DEPT #26 (Continued) **U003335619**

Owner ID:	10076
Onwer Name:	HILLSBOROUGH CNTY FIRE RESCUE
Owner Address:	9450 E COLUMBUS DR
Owner Address2:	ATTN: STORAGE TANK REGIS
Owner City,St,Zip:	TAMPA, FL 33619
Contact:	ROBERT CRESPI
Resp Party Phone:	8133071033

Name:	HILLSBOROUGH CNTY-FIRE DEPT #26
Address:	5302 W THONOTASASSA RD
City,State,Zip:	PLANT CITY, FL 33565
Region:	3
Facility ID:	8624941
Facility Phone:	8132726600
Facility Status:	OPEN
Facility Type:	I
Type Description:	County Government
DEP CO:	P
Finaincial Responsibility:	INSURANCE
Insurance Company:	ILLINOIS UNION
Effective Date:	10/01/2014
Expire Date:	10/01/2017
Owner ID:	10076
Onwer Name:	HILLSBOROUGH CNTY FIRE RESCUE
Owner Address:	9450 E COLUMBUS DR
Owner Address2:	ATTN: STORAGE TANK REGIS
Owner City,St,Zip:	TAMPA, FL 33619
Contact:	ROBERT CRESPI
Resp Party Phone:	8133071033

Name:	HILLSBOROUGH CNTY-FIRE DEPT #26
Address:	5302 W THONOTASASSA RD
City,State,Zip:	PLANT CITY, FL 33565
Region:	3
Facility ID:	8624941
Facility Phone:	8132726600
Facility Status:	OPEN
Facility Type:	I
Type Description:	County Government
DEP CO:	P
Finaincial Responsibility:	INSURANCE
Insurance Company:	ILLINOIS UNION
Effective Date:	10/01/2014
Expire Date:	10/01/2018
Owner ID:	10076
Onwer Name:	HILLSBOROUGH CNTY FIRE RESCUE
Owner Address:	9450 E COLUMBUS DR
Owner Address2:	ATTN: STORAGE TANK REGIS
Owner City,St,Zip:	TAMPA, FL 33619
Contact:	ROBERT CRESPI
Resp Party Phone:	8133071033

Name:	HILLSBOROUGH CNTY-FIRE DEPT #26
Address:	5302 W THONOTASASSA RD
City,State,Zip:	PLANT CITY, FL 33565
Region:	3
Facility ID:	8624941

DRAFT

HILLSBOROUGH CNTY-FIRE DEPT #26 (Continued) **U003335619**

Facility Phone:	8132726600
Facility Status:	OPEN
Facility Type:	I
Type Description:	County Government
DEP CO:	P
Finaincial Responsibility:	LOCAL GOVERNMENTS - FINANCIAL TEST
Insurance Company:	Not reported
Effective Date:	10/01/2017
Expire Date:	03/31/2019
Owner ID:	10076
Onwer Name:	HILLSBOROUGH CNTY FIRE RESCUE
Owner Address:	9450 E COLUMBUS DR
Owner Address2:	ATTN: STORAGE TANK REGIS
Owner City,St,Zip:	TAMPA, FL 33619
Contact:	ROBERT CRESPI
Resp Party Phone:	8133071033

Name:	HILLSBOROUGH CNTY-FIRE DEPT #26
Address:	5302 W THONOTASASSA RD
City,State,Zip:	PLANT CITY, FL 33565
Region:	3
Facility ID:	8624941
Facility Phone:	8132726600
Facility Status:	OPEN
Facility Type:	I
Type Description:	County Government
DEP CO:	P
Finaincial Responsibility:	LOCAL GOVERNMENTS - FINANCIAL TEST
Insurance Company:	Not reported
Effective Date:	10/01/2018
Expire Date:	01/29/2020
Owner ID:	10076
Onwer Name:	HILLSBOROUGH CNTY FIRE RESCUE
Owner Address:	9450 E COLUMBUS DR
Owner Address2:	ATTN: STORAGE TANK REGIS
Owner City,St,Zip:	TAMPA, FL 33619
Contact:	ROBERT CRESPI
Resp Party Phone:	8133071033

Name:	HILLSBOROUGH CNTY-FIRE DEPT #26
Address:	5302 W THONOTASASSA RD
City,State,Zip:	PLANT CITY, FL 33565
Region:	3
Facility ID:	8624941
Facility Phone:	8132726600
Facility Status:	OPEN
Facility Type:	I
Type Description:	County Government
DEP CO:	P
Finaincial Responsibility:	LOCAL GOVERNMENTS - FINANCIAL TEST
Insurance Company:	Not reported
Effective Date:	10/01/2019
Expire Date:	03/29/2021
Owner ID:	10076
Onwer Name:	HILLSBOROUGH CNTY FIRE RESCUE
Owner Address:	9450 E COLUMBUS DR
Owner Address2:	ATTN: STORAGE TANK REGIS

DRAFT

HILLSBOROUGH CNTY-FIRE DEPT #26 (Continued) **U003335619**

Owner City,St,Zip:	TAMPA, FL 33619
Contact:	ROBERT CRESPI
Resp Party Phone:	8133071033
Name:	HILLSBOROUGH CNTY-FIRE DEPT #26
Address:	5302 W THONOTASASSA RD
City,State,Zip:	PLANT CITY, FL 33565
Region:	3
Facility ID:	8624941
Facility Phone:	8132726600
Facility Status:	OPEN
Facility Type:	I
Type Description:	County Government
DEP CO:	P
Finaincial Responsibility:	LOCAL GOVERNMENTS - FINANCIAL TEST
Insurance Company:	Not reported
Effective Date:	10/01/2020
Expire Date:	03/29/2022
Owner ID:	10076
Onwer Name:	HILLSBOROUGH CNTY FIRE RESCUE
Owner Address:	9450 E COLUMBUS DR
Owner Address2:	ATTN: STORAGE TANK REGIS
Owner City,St,Zip:	TAMPA, FL 33619
Contact:	ROBERT CRESPI
Resp Party Phone:	8133071033
Name:	HILLSBOROUGH CNTY-FIRE DEPT #26
Address:	5302 W THONOTASASSA RD
City,State,Zip:	PLANT CITY, FL 33565
Region:	3
Facility ID:	8624941
Facility Phone:	8132726600
Facility Status:	OPEN
Facility Type:	I
Type Description:	County Government
DEP CO:	P
Finaincial Responsibility:	SELF-INSURANCE - LETTER FROM CHIEF FINANCIAL OFFIC
Insurance Company:	Not reported
Effective Date:	10/31/2008
Expire Date:	02/01/2010
Owner ID:	10076
Onwer Name:	HILLSBOROUGH CNTY FIRE RESCUE
Owner Address:	9450 E COLUMBUS DR
Owner Address2:	ATTN: STORAGE TANK REGIS
Owner City,St,Zip:	TAMPA, FL 33619
Contact:	ROBERT CRESPI
Resp Party Phone:	8133071033

DRAFT

BG350 **HILLSBOROUGH CNTY-FIRE DEPT #26** **RGA LUST** **S115180938**
North **5302 W THONOTASASSA RD** **N/A**
1/2-1 **PLANT CITY, FL**
0.948 mi.
5005 ft. **Site 5 of 5 in cluster BG**

Actual:
89 ft.

Focus Map:
2

RGA LUST:

2012	HILLSBOROUGH CNTY-FIRE DEPT #26	5302 W THONOTASASSA RD
2011	HILLSBOROUGH CNTY-FIRE DEPT #26	5302 W THONOTASASSA RD
2010	HILLSBOROUGH CNTY-FIRE DEPT #26	5302 W THONOTASASSA RD
2009	HILLSBOROUGH CNTY-FIRE DEPT #26	5302 W THONOTASASSA RD
2008	HILLSBOROUGH CNTY-FIRE DEPT #26	5302 W THONOTASASSA RD
2007	HILLSBOROUGH CNTY-FIRE DEPT #26	5302 W THONOTASASSA RD
2006	HILLSBOROUGH CNTY-FIRE DEPT #26	5302 W THONOTASASSA RD
2005	HILLSBOROUGH CNTY-FIRE DEPT #26	5302 W THONOTASASSA RD
2004	HILLSBOROUGH CNTY-FIRE DEPT #26	5302 W THONOTASASSA RD
2003	HILLSBOROUGH CNTY-FIRE DEPT #26	5302 W THONOTASASSA RD
2002	HILLSBOROUGH CNTY-FIRE DEPT #26	5302 W THONOTASASSA RD
2001	HILLSBOROUGH CNTY-FIRE DEPT #26	5302 W THONOTASASSA RD
2000	HILLSBOROUGH CNTY-FIRE DEPT #26	5302 W THONOTASASSA RD
1999	HILLSBOROUGH CNTY-FIRE DEPT #26	5302 W THONOTASASSA RD
1998	HILLSBOROUGH CNTY-FIRE DEPT #26	5302 W THONOTASASSA RD

BJ351 **10 INCH DIESEL PIPELINE REPAIR** **FINDS** **1015947050**
SSE **UNKNOWN** **ECHO** **N/A**
1/2-1 **DOVER, FL 33527**
0.948 mi.
5006 ft. **Site 1 of 2 in cluster BJ**

Actual:
120 ft.

Focus Map:
5

FINDS:
Registry ID: 110024398846

Click Here for FRS Facility Detail Report:

Environmental Interest/Information System:
The National Pollutant Discharge Elimination System (NPDES) module of the Integrated Compliance Information System (ICIS). Under NPDES, all facilities that discharge pollutants from any point source into waters of the United States are required to obtain a permit. The permit will likely contain limits on what can be discharged, impose monitoring and reporting requirements, and include other provisions to ensure that the discharge does not adversely affect water quality.

Click this hyperlink while viewing on your computer to access additional FINDS: detail in the EDR Site Report.

ECHO:

Envid:	1015947050
Registry ID:	110024398846
DFR URL:	http://echo.epa.gov/detailed-facility-report?fid=110024398846
Name:	10 INCH DIESEL PIPELINE REPAIR
Address:	UNKNOWN
City,State,Zip:	DOVER, FL 33527

DRAFT

BJ352 **STRAWBERRY ACHERY CAFE** **FINDS** **1009315354**
SSE **N/A**
1/2-1 **DOVER, FL 33527**
0.948 mi.
5007 ft. **Site 2 of 2 in cluster BJ**

Actual:
120 ft.

Focus Map:
5

FINDS:
Registry ID: 110035742364

Click Here for FRS Facility Detail Report:

Environmental Interest/Information System:
The Florida Integrated Environmental System Today (FIESTA) Data Maintenance (FDM) System maintains entity, environmental interest, and affiliation data.
Registry ID: 110053900374

Click Here for FRS Facility Detail Report:

Environmental Interest/Information System:
The Safe Drinking Water Information System contains information about public water systems and their violations of EPA's drinking water regulations.
Registry ID: 110063331942

Click Here for FRS Facility Detail Report:

Environmental Interest/Information System:
The Safe Drinking Water Information System contains information about public water systems and their violations of EPA's drinking water regulations.

Click this hyperlink while viewing on your computer to access additional FINDS: detail in the EDR Site Report.

BF353 **JACKSON EXPRESS TRANSPORT** **Financial Assurance** **S110062208**
SE **3509 STATE ROAD 574** **N/A**
1/2-1 **PLANT CITY, FL 33563**
0.949 mi.
5009 ft. **Site 2 of 5 in cluster BF**

Actual:
107 ft.

Focus Map:
6

FL Financial Assurance 3:

Name:	JACKSON EXPRESS TRANSPORT
Address:	3509 STATE ROAD 574
City,State,Zip:	PLANT CITY, FL 33563
Region:	3
Facility ID:	9811719
Facility Phone:	8137193113
Facility Status:	CLOSED
Facility Type:	C
Type Description:	Fuel user/Non-retail
DEP CO:	P
Finaincial Responsibility:	INSURANCE
Insurance Company:	ADMIRAL INSURANCE COMPANY
Effective Date:	09/30/2013
Expire Date:	09/30/2014
Owner ID:	65338
Onwer Name:	JACKSON EXPRESS TRANSPORT
Owner Address:	3509 STATE ROAD 574
Owner Address2:	ATTN: RANDALL JACKSON
Owner City,St,Zip:	PLANT CITY, FL 33563
Contact:	RANDALL JACKSON

DRAFT

JACKSON EXPRESS TRANSPORT (Continued) **S110062208**

Resp Party Phone: 8137193113

Name: JACKSON EXPRESS TRANSPORT
Address: 3509 STATE ROAD 574
City,State,Zip: PLANT CITY, FL 33563
Region: 3
Facility ID: 9811719
Facility Phone: 8137193113
Facility Status: CLOSED
Facility Type: C
Type Description: Fuel user/Non-retail
DEP CO: P
Finaincial Responsibility: INSURANCE
Insurance Company: ENDURANCE AMERICAN SPECIALTY INS CO
Effective Date: 11/18/2009
Expire Date: 11/18/2010
Owner ID: 65338
Onwer Name: JACKSON EXPRESS TRANSPORT
Owner Address: 3509 STATE ROAD 574
Owner Address2: ATTN: RANDALL JACKSON
Owner City,St,Zip: PLANT CITY, FL 33563
Contact: RANDALL JACKSON
Resp Party Phone: 8137193113

Name: JACKSON EXPRESS TRANSPORT
Address: 3509 STATE ROAD 574
City,State,Zip: PLANT CITY, FL 33563
Region: 3
Facility ID: 9811719
Facility Phone: 8137193113
Facility Status: CLOSED
Facility Type: C
Type Description: Fuel user/Non-retail
DEP CO: P
Finaincial Responsibility: INSURANCE
Insurance Company: ENDURANCE AMERICAN SPECIALTY INS CO
Effective Date: 11/20/2009
Expire Date: 11/20/2012
Owner ID: 65338
Onwer Name: JACKSON EXPRESS TRANSPORT
Owner Address: 3509 STATE ROAD 574
Owner Address2: ATTN: RANDALL JACKSON
Owner City,St,Zip: PLANT CITY, FL 33563
Contact: RANDALL JACKSON
Resp Party Phone: 8137193113

Name: JACKSON EXPRESS TRANSPORT
Address: 3509 STATE ROAD 574
City,State,Zip: PLANT CITY, FL 33563
Region: 3
Facility ID: 9811719
Facility Phone: 8137193113
Facility Status: CLOSED
Facility Type: C
Type Description: Fuel user/Non-retail
DEP CO: P
Finaincial Responsibility: INSURANCE

DRAFT

JACKSON EXPRESS TRANSPORT (Continued) **S110062208**

Insurance Company:	LIBERTY SURPLUS INSURANCE CORP
Effective Date:	09/30/2014
Expire Date:	09/30/2015
Owner ID:	65338
Onwer Name:	JACKSON EXPRESS TRANSPORT
Owner Address:	3509 STATE ROAD 574
Owner Address2:	ATTN: RANDALL JACKSON
Owner City,St,Zip:	PLANT CITY, FL 33563
Contact:	RANDALL JACKSON
Resp Party Phone:	8137193113

Name:	JACKSON EXPRESS TRANSPORT
Address:	3509 STATE ROAD 574
City,State,Zip:	PLANT CITY, FL 33563
Region:	3
Facility ID:	9811719
Facility Phone:	8137193113
Facility Status:	CLOSED
Facility Type:	C
Type Description:	Fuel user/Non-retail
DEP CO:	P
Finaincial Responsibility:	INSURANCE
Insurance Company:	LIBERTY SURPLUS INSURANCE CORP
Effective Date:	09/30/2015
Expire Date:	09/30/2016
Owner ID:	65338
Onwer Name:	JACKSON EXPRESS TRANSPORT
Owner Address:	3509 STATE ROAD 574
Owner Address2:	ATTN: RANDALL JACKSON
Owner City,St,Zip:	PLANT CITY, FL 33563
Contact:	RANDALL JACKSON
Resp Party Phone:	8137193113

Name:	JACKSON EXPRESS TRANSPORT
Address:	3509 STATE ROAD 574
City,State,Zip:	PLANT CITY, FL 33563
Region:	3
Facility ID:	9811719
Facility Phone:	8137193113
Facility Status:	CLOSED
Facility Type:	C
Type Description:	Fuel user/Non-retail
DEP CO:	P
Finaincial Responsibility:	INSURANCE
Insurance Company:	LIBERTY SURPLUS INSURANCE CORP
Effective Date:	09/30/2016
Expire Date:	09/30/2017
Owner ID:	65338
Onwer Name:	JACKSON EXPRESS TRANSPORT
Owner Address:	3509 STATE ROAD 574
Owner Address2:	ATTN: RANDALL JACKSON
Owner City,St,Zip:	PLANT CITY, FL 33563
Contact:	RANDALL JACKSON
Resp Party Phone:	8137193113

Name:	JACKSON EXPRESS TRANSPORT
Address:	3509 STATE ROAD 574

DRAFT

JACKSON EXPRESS TRANSPORT (Continued) **S110062208**

City,State,Zip: PLANT CITY, FL 33563
Region: 3
Facility ID: 9811719
Facility Phone: 8137193113
Facility Status: CLOSED
Facility Type: C
Type Description: Fuel user/Non-retail
DEP CO: P
Finaincial Responsibility: INSURANCE
Insurance Company: LIBERTY SURPLUS INSURANCE CORP
Effective Date: 09/30/2017
Expire Date: 09/30/2018
Owner ID: 65338
Onwer Name: JACKSON EXPRESS TRANSPORT
Owner Address: 3509 STATE ROAD 574
Owner Address2: ATTN: RANDALL JACKSON
Owner City,St,Zip: PLANT CITY, FL 33563
Contact: RANDALL JACKSON
Resp Party Phone: 8137193113

Name: JACKSON EXPRESS TRANSPORT
Address: 3509 STATE ROAD 574
City,State,Zip: PLANT CITY, FL 33563
Region: 3
Facility ID: 9811719
Facility Phone: 8137193113
Facility Status: CLOSED
Facility Type: C
Type Description: Fuel user/Non-retail
DEP CO: P
Finaincial Responsibility: INSURANCE
Insurance Company: Not reported
Effective Date: Not reported
Expire Date: Not reported
Owner ID: 65338
Onwer Name: JACKSON EXPRESS TRANSPORT
Owner Address: 3509 STATE ROAD 574
Owner Address2: ATTN: RANDALL JACKSON
Owner City,St,Zip: PLANT CITY, FL 33563
Contact: RANDALL JACKSON
Resp Party Phone: 8137193113

Name: JACKSON EXPRESS TRANSPORT
Address: 3509 STATE ROAD 574
City,State,Zip: PLANT CITY, FL 33563
Region: 3
Facility ID: 9811719
Facility Phone: 8137193113
Facility Status: CLOSED
Facility Type: C
Type Description: Fuel user/Non-retail
DEP CO: P
Finaincial Responsibility: NONE
Insurance Company: Not reported
Effective Date: 11/19/2009
Expire Date: 11/19/2010
Owner ID: 65338

DRAFT

JACKSON EXPRESS TRANSPORT (Continued) **S110062208**

Onwer Name: JACKSON EXPRESS TRANSPORT
Owner Address: 3509 STATE ROAD 574
Owner Address2: ATTN: RANDALL JACKSON
Owner City,St,Zip: PLANT CITY, FL 33563
Contact: RANDALL JACKSON
Resp Party Phone: 8137193113

BF354 **C&S TRANSMISSIONS & CONVERTERS** **EDR Hist Auto** **1020246465**
SE **3509 STATE ROAD 574** **N/A**
1/2-1 **PLANT CITY, FL 33563**
0.949 mi.
5009 ft. **Site 3 of 5 in cluster BF**

Actual: EDR Hist Auto
107 ft.

Focus Map:
6

Year:	Name:	Type:
1994	C&S TRANSMISSIONS & CONVERTERS	Automotive Transmission Repair Shops
1994	COOLCARE AIR & AUTO CENTER	General Automotive Repair Shops
1995	COOLCARE AIR & AUTO CENTER	General Automotive Repair Shops
1995	C&S TRANSMISSIONS & CONVERTERS	Automotive Transmission Repair Shops
1996	C&S TRANSMISSIONS & CONVERTERS	Automotive Transmission Repair Shops
1997	C&S TRANSMISSIONS & CONVERTERS	Automotive Transmission Repair Shops
1998	C&S TRANSMISSIONS & CONVERTERS	Automotive Transmission Repair Shops
1999	C&S TRANSMISSIONS & CONVERTERS	Automotive Transmission Repair Shops
2000	C&S TRANSMISSIONS & CONVERTERS	Automotive Transmission Repair Shops
2001	C&S TRANSMISSIONS & CONVERTERS	Automotive Transmission Repair Shops
2002	C&S TRANSMISSIONS & CONVERTERS	Automotive Transmission Repair Shops
2003	C&S TRANSMISSIONS & CONVERTERS	Automotive Transmission Repair Shops
2004	C&S TRANSMISSIONS & CONVERTERS	Automotive Transmission Repair Shops
2005	C&S TRANSMISSIONS & CONVERTERS	Automotive Transmission Repair Shops
2006	C&S TRANSMISSIONS & CONVERTERS	Automotive Transmission Repair Shops
2007	C&S TRANSMISSIONS & CONVERTERS	Automotive Transmission Repair Shops
2008	C&S TRANSMISSIONS & CONVERTERS	Automotive Transmission Repair Shops
2009	C&S TRANSMISSIONS & CONVERTERS	Automotive Transmission Repair Shops
2010	C&S TRANSMISSIONS & CONVERTERS	Automotive Transmission Repair Shops
2011	C&S TRANSMISSIONS & CONVERTERS	Automotive Transmission Repair Shops
2012	C&S TRANSMISSIONS & CONVERTERS	Automotive Transmission Repair Shops
2013	C&S TRANSMISSIONS & CONVERTERS	Automotive Transmission Repair Shops
2014	C&S TRANSMISSIONS & CONVERTERS	Automotive Transmission Repair Shops

---

BF355 **JACKSON EXPRESS TRANSPORT** **AST** **A100347493**
SE **3509 STATE ROAD 574** **N/A**
1/2-1 **PLANT CITY, FL 33563**
0.949 mi.
5009 ft. **Site 4 of 5 in cluster BF**

Actual: AST:
107 ft.

Focus Map:
6

Facility ID: 9811719
Name: JACKSON EXPRESS TRANSPORT
Address: 3509 STATE ROAD 574
City,State,Zip: PLANT CITY, FL 33563
Facility Phone: 8137193113
Facility Status: CLOSED
Facility Type: C
Type Description: Fuel user/Non-retail
Depco: P

JACKSON EXPRESS TRANSPORT (Continued) **A100347493**

Region: STATE
Positioning Method: Not reported
Latitude/Longitude: Not reported

Tank:
Tank ID: 1
Tank Capacity: 12000
Tank Location: ABOVEGROUND
Tank Status: B-Removed from Site
Status Date: 03/01/2019
Install Date: 8/1/2009
Substance: D
Content Description: Vehicular Diesel
Vessel Indicator: TANK
DEP Contractor: P

Owner:
Owner ID: 65338
Owner Name: JACKSON EXPRESS TRANSPORT
Owner Address: 3509 STATE ROAD 574
Owner Address 2: ATTN: RANDALL JACKSON
Owner City,State,Zip: PLANT CITY, FL 33563
Owner Contact: RANDALL JACKSON
Owner Phone: 8137193113

---

356 **DYE JERRY** **HAZ WASTE** **S130141274**
West **4817 LYNN OAKS** **N/A**
1/2-1 **DOVER, FL 33527**
0.950 mi.
5015 ft.

Actual:
75 ft.

Focus Map:
4

HAZ WASTE:
Facility ID: 37623
Name: DYE JERRY
Address: 4817 LYNN OAKS
City,State,Zip: DOVER, FL 33527
County: HILLSBOROUGH
Telephone: (0)-
Email: Not reported
Status: O - OUT OF BUSINESS
Generator Status: - Unverified Generator Status
EPA ID: Not reported
Other ID: Not reported
Old Facility ID: 2902621
SIC: 0011 - UNKNOWN
Verified: V - VERIFICATION BY ON-SITE VISIT
Verified Date: 05/09/1996
Hazardous Waste LBS/YEAR: 0
Wastes: 0

DRAFT

BE357 **CENTRAL FLORIDA PIPELINE LLC 05-4I-0449** **UST FINDER** **1028255622**
SSE **4935 DR MARTIN LUTHER KING JR BLVD** **UST FINDER RELEASE** **N/A**
1/2-1 **PLANT CITY, FL 33566**
0.950 mi.
5016 ft. **Site 2 of 4 in cluster BE**

Actual:
120 ft.

Focus Map:
5

UST FINDER:

Object ID:	721813
Facility ID:	FL9807833
Name:	CENTRAL FLORIDA PIPELINE LLC 05-4I-0449
Address:	4935 DR MARTIN LUTHER KING JR BLVD
City,State,Zip:	PLANT CITY, FL 33566
Address Match Type:	PointAddress
Open USTs:	0
Closed USTs:	2
TOS USTs:	0
Population 1500ft:	72
Private Wells 1500ft:	33
Within 100yr Floodplain:	No
Land Use:	Developed, Low Intensity
Within SPA:	No
SPA PWS Facility ID:	Not reported
SPA Water Type:	Not reported
SPA Facility Type:	Not reported
SPA HUC12:	Not reported
Within WHPA:	Yes
WHPA PWS Facility ID:	FL6296114_1477814094
WHPA Water Type:	GW - Ground water
WHPA Facility Type:	WL - Well
WHPA HUC12:	031002050301
Facility Status:	Closed UST(s)
Date of Last Inspection:	Not reported
EPA Region:	4
Tribe:	Not reported
Coordinate Source:	Geocode
X Coord:	-82.1790765
Y Coord:	28.0044090000001
Latitude:	28.004409
Longitude:	-82.1790764999999

UST FINDER:

Object ID:	260668
Facility ID:	FL9807833
Tank ID:	FL9807833-1
Tank Status:	Closed
Installation Date:	1975/01/01 16:00:00+00
Removal Date:	Not reported
Tank Capacity:	4000
Substances:	Vehicular Diesel
Tank Wall Type:	Not reported

Object ID:	260669
Facility ID:	FL9807833
Tank ID:	FL9807833-2
Tank Status:	Closed
Installation Date:	1975/01/01 16:00:00+00
Removal Date:	Not reported
Tank Capacity:	12000
Substances:	Leaded Gas
Tank Wall Type:	Not reported

DRAFT

CENTRAL FLORIDA PIPELINE LLC 05-4I-0449 (Continued) **1028255622**

UST FINDER RELEASE:

Object ID:	104334
Facility ID:	FL9807833
Lust ID:	FL4200
Name:	CENTRAL FLORIDA PIPELINE LLC 05-4I-0449
Address:	4935 DR MARTIN LUTHER KING JR BLVD
City,State,Zip:	PLANT CITY, FL 0
Address Match Type:	PointAddress
Reported Date:	2005/09/15 15:59:59+00
Status:	Open
Substance:	Not reported
Population within 1500ft:	170
Domestic Wells within 1500ft:	35
Land Use:	Developed, Low Intensity
Within SPA:	No
SPA PWS Facility ID:	Not reported
SPA Water Type:	Not reported
SPA Facility Type:	Not reported
SPA HUC12:	Not reported
Within WHPA:	Yes
WHPA PWS Facility ID:	FL6296114_1477814094
WHPA Water Type:	GW - Ground water
WHPA Facility Type:	WL - Well
WHPA HUC12:	031002050301
Within 100yr Floodplain:	No
Tribe:	Not reported
EPA Region:	4
NFA Letter 1:	Not reported
NFA Letter 2:	Not reported
NFA Letter 3:	Not reported
NFA Letter 4:	Not reported
Closed With Residual Contaminate:	Not reported
Coordinate Source:	Geocode
X Coord:	-82.1794599999999
Y Coord:	28.0044500000001
Latitude:	28.0044499999999
Longitude:	-82.17946

BE358 **CENTRAL FLORIDA PIPELINE LLC 05-4I-0449** **LUST U004146417**
SSE **4935 DR MARTIN LUTHER KING JR BLVD** **UST N/A**
1/2-1 **PLANT CITY, FL 33566** **CLEANUP SITES**
0.950 mi. **DWM CONTAM**
5016 ft. **Site 3 of 4 in cluster BE**

Actual:
120 ft.

Focus Map:
5

LUST:

Name:	CENTRAL FLORIDA PIPELINE LLC 05-4I-0449
Address:	4935 DR MARTIN LUTHER KING JR BLVD
City,State,Zip:	PLANT CITY, FL 33566
Region:	STATE
Facility Id:	9807833
Facility Status:	CLOSED
Facility Type:	Q - Emergency Response Spill Site
Facility Phone:	(813)241-1144
Facility Cleanup Rank:	Not reported
District:	Southwest District
Lat/Long (dms):	28 0 13.5233000 / 82 10 50.5897999
Section:	35

PRINT

CENTRAL FLORIDA PIPELINE LLC 05-4I-0449 (Continued) **U004146417**

Township:	28S
Range:	21E
Feature:	Not reported
Method:	Not reported
Datum:	Not reported
Score:	64
Score Effective Date:	2011-11-15 00:00:00
Score When Ranked:	Not reported
Operator:	CHRISTOPHER FLECK
Name Update:	Not reported
Address Update:	2018-01-16 00:00:00

Discharge Cleanup Summary:

Discharge Date:	9/15/2005
PCT Discharge Combined:	Not reported
Cleanup Required:	R - CLEANUP REQUIRED
Discharge Cleanup Status:	RA - RA ONGOING
Disch Cleanup Status Date:	8/7/2006
Cleanup Work Status:	ACTIVE
Information Source:	R - EMERGENCY RESPONSE REPORT
Other Source Description:	Not reported
Eligibility Indicator:	I - INELIGIBLE
Site Manager:	HEINTZ_C
Site Mgr End Date:	Not reported
Tank Office:	PCLP29 - HILLSBOROUGH ENVIRONMENTAL PROTECTION COMMISSION

Contaminated Media:

Discharge Date:	9/15/2005
Pct Discharge Combined With:	Not reported
Cleanup Required:	R - CLEANUP REQUIRED
Discharge Cleanup Status:	RA - RA ONGOING
Disch Cleanup Status Date:	8/7/2006
Cleanup Work Status:	ACTIVE
Information Source:	R - EMERGENCY RESPONSE REPORT
Other Source Description:	BER
Elig Indicator:	I - INELIGIBLE
Site Manager:	HEINTZ_C
Site Mgr End Date:	Not reported
Tank Office:	PCLP29 - HILLSBOROUGH ENVIRONM
Contaminated Drinking Wells:	Not reported
Contaminated Monitoring Well:	Not reported
Contaminated Soil:	Yes
Contaminated Surface Water:	No
Contaminated Ground Water:	Yes
Pollutant:	D - Vehicular Diesel
Pollutant Other Description:	PIPELINE BURST UNDERNEATH THE GROUND.
Gallons Discharged:	84000

Task Information:

District:	SWD
Facility ID:	9807833
Facility Status:	CLOSED
Facility Type:	Q - Emergency Response Spill Site -
County:	HILLSBOROUGH
County ID:	29
Cleanup Eligibility Status:	I
Source Effective Date:	Not reported
Discharge Date:	09-15-2005
Cleanup Required:	R - CLEANUP REQUIRED

CENTRAL FLORIDA PIPELINE LLC 05-4I-0449 (Continued) **U004146417**

Discharge Cleanup Status:	RA - RA ONGOING
Disch Cleanup Status Date:	08-07-2006
SRC Action Type:	-
SRC Submit Date:	Not reported
SRC Review Date:	Not reported
SRC Completion Status:	-
SRC Issue Date:	Not reported
SRC Comment:	Not reported
Cleanup Work Status:	INACTIVE
Site Mgr:	HEINTZ_C
Site Mgr End Date:	Not reported
Tank Office:	PCLP29 - Hillsborough County
SR Task ID:	79121
SR Cleanup Responsible:	RP - RESPONSIBLE PARTY
SR Funding Eligibility Type:	-
SR Actual Cost:	Not reported
SR Completion Date:	Not reported
SR Payment Date:	Not reported
SR Oral Date:	Not reported
SR Written Date:	05-02-2006
SR Soil Removal:	Y
SR Free Product Removal:	Y
SR Soil Tonnage Removed:	15071
SR Soil Treatment:	Y
SR Other Treatment:	PCW
SR Alternate Proc Received Date:	Not reported
SR Alternate Procedure Status:	Not reported
SR Alternate Procedure Status Date:	Not reported
SR Alternate Procedure Comments:	Not reported
SA Task ID:	79122
SA Cleanup Responsible:	RP - RESPONSIBLE PARTY
SA Funding Eligibility Type:	-
SA Actual Cost:	Not reported
SA Completion Date:	Not reported
SA Payment Date:	Not reported
RAP Task ID:	78547
RAP Cleanup Responsible ID:	RP - RESPONSIBLE PARTY
RAP Funding Eligibility Type:	-
RAP Actual Cost:	Not reported
RAP Completion Date:	12-07-2010
RAP Payment Date:	Not reported
RAP Last Order Approved:	Not reported
RA Task ID:	79924
RA Cleanup Responsible:	RP - RESPONSIBLE PARTY
RA Funding Eligibility Type:	-
RA Years to Complete:	Not reported
RA Actual Cost:	Not reported

Click here for Florida Oculus:

UST:

Facility ID:	9807833
Name:	CENTRAL FLORIDA PIPELINE LLC 05-4I-0449
Address:	4935 DR MARTIN LUTHER KING JR BLVD
City,State,Zip:	PLANT CITY, FL 33566
Facility Phone:	8132411144
Facility Status:	CLOSED

DRAFT

CENTRAL FLORIDA PIPELINE LLC 05-4I-0449 (Continued) **U004146417**

Facility Type: Q
Type Description: Emergency Response Spill Site
Depco: P
Region: STATE
Positioning Method: Not reported
Latitude/Longitude: Not reported

UST:
Tank ID: 2
Tank Capacity: 12000
Tank Location: UNDERGROUND
Tank Status: B-Removed from Site
Status Date: 01/01/1975
Install Date: 1/1/1975
Substance: A
Content Description: Leaded Gas
Vessel Indicator: TANK
DEP Contractor: P

Tank ID: 1
Tank Capacity: 4000
Tank Location: UNDERGROUND
Tank Status: A-Closed In Place
Status Date: 01/01/1975
Install Date: 1/1/1975
Substance: D
Content Description: Vehicular Diesel
Vessel Indicator: TANK
DEP Contractor: P

CLEANUP SITES:
Name: CENTRAL FLORIDA PIPELINE LLC 05-4I-0449
Address: 4935 DR MARTIN LUTHER KING JR BLVD
City,State,Zip: PLANT CITY, FL 33566
DEP Cleanup Site Key: 76697930
Source Database Name: Storage Tank Contamination Monitoring
Source Database Id: 9807833
CPAC Program Area Id: TK
CLLC Cleanup Category Key: PETRO
RSC2 Remediation Status Key: ACTIVE
Data Load Date: 08/10/2023
OC3 Office Id: SWD
Physical Address Line 2: 1304 WILKINSON DR
OIC Object Of Interest Id: FACIL
PC2 Proximity Id: EXACT
Calc Coordinates Accuracy Level Id: 4
CMC2 Coordinate Method Id: Digital Aerial Photography With Ground Control
DC4 Datum Id: High Accuracy Reference Network
VSC1 Verification Status: REVIEWED
Collect Username: BERNHARD_K
Collect Date: 06/26/2006
Collect Affiliation: TKHQ
Map Source: 1999 doqs
Map Source Scale: 5000
Interpolation Scale: Not reported
Verifier Username: BERNHARD_K

DRAFT

CENTRAL FLORIDA PIPELINE LLC 05-4I-0449 (Continued) **U004146417**

Verifier Affiliation:	DEPARTMENT OF ENVIRONMENTAL PROTECTION
Verification Date:	06/26/2006
Verified Coordinate Method Id:	Digital Aerial Photography With Ground Control
Source Database Name Code:	STCM
CMC2 Coordinate Method ID Code:	DPHO
DC4 Datum ID Code:	HARN
Verified Coordinate Method ID Code:	DPHO
Comments:	Not reported
Latitude/Longitude (deg/min/sec):	28 0 / 82 10

DWM CONTAM:

Name:	CENTRAL FLORIDA PIPELINE LLC 05-4I-0449
Address:	4935 DR MARTIN LUTHER KING JR BLVD
City,State,Zip:	PLANT CITY, FL 33566
Program Site Id:	9807833
Lat DD:	Not reported
Lat MM:	Not reported
Lat SS:	Not reported
Long DD:	Not reported
Long MM:	Not reported
Long SS:	Not reported
Office/ District:	SWD
Program Area:	PETROLEUM
Priority Score:	Not reported
Datum:	Not reported
Method:	Not reported
Facility Status:	OPEN-STCM
Facility Type:	Q - Emergency Response Spill Site
Score Effective Date:	2011-11-15 00:00:00
Score When Ranked:	Not reported
Rank:	Not reported
Operator:	Not reported
Phone:	Not reported
Name Changed:	Not reported
Addr Changed:	Not reported
Related Party ID:	75172
Primary RP Role:	PROPERTY OWNER
RP Begin Date:	6/29/2017
RP Name:	BALLARD,TERRY O & DAPHNE C
RP Address1:	407 E VIRGINIA AVE
RP Address2:	Not reported
RP City:	PLANT CITY
RP State:	FL
RP Zip5:	7023
RP Zip4:	33563
Contact:	Not reported
RP Phone:	Not reported
RP Extension:	Not reported
Site Manager:	HEINTZ_C

DRAFT

BE359 **ANDREW STEELE** **HAZ WASTE** **S130041273**
SSE **4935 MLK STE 277** **N/A**
1/2-1 **PLANT CITY, FL 33566**
0.950 mi.
5016 ft. **Site 4 of 4 in cluster BE**

Actual: **120 ft.**

Focus Map: **5**

HAZ WASTE:

Facility ID:	153615
Name:	ANDREW STEELE
Address:	4935 MLK STE 277
City,State,Zip:	PLANT CITY, FL 33566
County:	HILLSBOROUGH
Telephone:	(627)260-0
Email:	Not reported
Status:	O - OUT OF BUSINESS
Generator Status:	N - NOT A HAZARDOUS WASTE GENERATOR
EPA ID:	Not reported
Other ID:	Not reported
Old Facility ID:	2927230
SIC:	7389 - SERVICES - BUSINESS SERVICES, NEC
Verified:	P - VERIFICATION BY PHONE CALL
Verified Date:	01/04/2007
Hazardous Waste LBS/YEAR:	0
Wastes:	0

BI360 **THONATOSASSA - FLF180** **TIER 2** **S126254307**
NNW **5425 THONOTOSASSA RD** **N/A**
1/2-1 **PLANT CITY, FL 33565**
0.956 mi.
5046 ft. **Site 3 of 3 in cluster BI**

Actual: **89 ft.**

Focus Map: **2**

TIER 2:

Name:	THONATOSASSA - FLF180
Address:	5425 THONOTOSASSA RD
City,State,Zip:	PLANT CITY, FL 33565
Year:	2022(Tier2)
Facility Id:	7250077
Active Date:	Not reported
Inactive Date:	Not reported
Sale Pending:	Not reported
Original Date:	Not reported
PLOT Source:	Not reported
Latitude:	Not reported
Longitude:	Not reported
LEPC District:	Not reported
Counties:	Not reported
SERC:	Not reported
Program Level:	Not reported
PRIME:	Not reported
SIC Code:	Not reported
SIC Code 2:	Not reported
NAICS Code:	517111
Last Modified Date:	01/18/2023
First Submit Date:	2023-01-18(Tier2)
Data Submitted By:	Jeremy McGrue, National EPCRA Manager
Company Name:	THONATOSASSA - FLF180
Comments:	Not reported

Contact:

DRAFT

THONATOSASSA - FLF180 (Continued) **S126254307**

Contact ID: Not reported
Year: 2022(Tier2)
Facility Id: 7250077
Contact Type: Owner / Operator
Contact Name: AT&T CORP
Contact Title: Not reported
Contact Phone: 800-566-9347
Contact 24Hr Phone: Not reported
Contact Telephone 2: Not reported
Contact Telephone 3: Not reported
Contact Telephone 4: Not reported
Contact Telephone 5: Not reported
Contact Telephone 6: Not reported
Contact Email: g43573@att.com

Name: THONATOSASSA - FLF180
Address: 5425 THONOTOSASSA RD
City,State,Zip: PLANT CITY, FL 33565

Year: 2021
Facility Id: 7086680
Active Date: Not reported
Inactive Date: Not reported
Sale Pending: Not reported
Original Date: Not reported
PLOT Source: Not reported
Latitude: Not reported
Longitude: Not reported
LEPC District: Not reported
Counties: Not reported
SERC: Not reported
Program Level: Not reported
PRIME: Not reported
SIC Code: Not reported
SIC Code 2: Not reported
NAICS Code: 517311
Last Modified Date: 01/14/2022
First Submit Date: 01/14/2022
Data Submitted By: Jeremy McGrue, National EPCRA Manager
Company Name: THONATOSASSA - FLF180
Comments: Not reported

Contact:
Contact ID: Not reported
Year: 2021
Facility Id: 7086680
Contact Type: Owner / Operator
Contact Name: AT&T COMMUNICATIONS OF FLORIDA
Contact Title: Not reported
Contact Phone: 800-566-9347
Contact 24Hr Phone: Not reported
Contact Telephone 2: Not reported
Contact Telephone 3: Not reported
Contact Telephone 4: Not reported
Contact Telephone 5: Not reported
Contact Telephone 6: Not reported

DRAFT

THONATOSASSA - FLF180 (Continued) **S126254307**

Contact Email: Not reported

Name: THONATOSASSA - FLF180
Address: 5425 THONOTOSASSA RD
City,State,Zip: PLANT CITY, FL 33565

Year: 2020
Facility Id: 6792449
Active Date: Not reported
Inactive Date: Not reported
Sale Pending: Not reported
Original Date: Not reported
PLOT Source: Not reported
Latitude: Not reported
Longitude: Not reported
LEPC District: Not reported
Counties: Not reported
SERC: Not reported
Program Level: Not reported
PRIME: Not reported
SIC Code: Not reported
SIC Code 2: Not reported
NAICS Code: 517311
Last Modified Date: 01/11/2021
First Submit Date: 01/11/2021
Data Submitted By: Jeremy McGrue, National EPCRA Manager
Company Name: AT&T Communications
Comments: Not reported

Contact:
Contact ID: Not reported
Year: 2020
Facility Id: 6792449
Contact Type: Owner / Operator
Contact Name: AT&T Communications of Florida
Contact Title: Not reported
Contact Phone: 800-566-9347
Contact 24Hr Phone: Not reported
Contact Telephone 2: Not reported
Contact Telephone 3: Not reported
Contact Telephone 4: Not reported
Contact Telephone 5: Not reported
Contact Telephone 6: Not reported
Contact Email: Not reported

Name: THONATOSASSA - FLF180
Address: 5425 THONOTOSASSA RD
City,State,Zip: PLANT CITY, FL 33565

Year: 2019
Facility Id: 6635290
Active Date: Not reported
Inactive Date: Not reported
Sale Pending: Not reported

DRAFT

THONATOSASSA - FLF180 (Continued) **S126254307**

Original Date:	Not reported
PLOT Source:	Not reported
Latitude:	Not reported
Longitude:	Not reported
LEPC District:	Not reported
Counties:	Not reported
SERC:	Not reported
Program Level:	Not reported
PRIME:	Not reported
SIC Code:	Not reported
SIC Code 2:	Not reported
NAICS Code:	517311
Last Modified Date:	01/15/2020
First Submit Date:	01/15/2020
Data Submitted By:	Jeremy McGrue, National EPCRA Manager
Company Name:	THONATOSASSA - FLF180
Comments:	Not reported

Contact:

Contact ID:	Not reported
Year:	2019
Facility Id:	6635290
Contact Type:	Owner / Operator
Contact Name:	AT&T Communications of Florida
Contact Title:	Not reported
Contact Phone:	800-566-9347
Contact 24Hr Phone:	Not reported
Contact Telephone 2:	Not reported
Contact Telephone 3:	Not reported
Contact Telephone 4:	Not reported
Contact Telephone 5:	Not reported
Contact Telephone 6:	Not reported
Contact Email:	Not reported

---

361 **EAST HILLSBOROUGH APPLIANCE CENTER** **HAZ WASTE** **S130008820**
South **5118 MLK** **N/A**
1/2-1 **PLANT CITY, FL 33567**
0.958 mi.
5056 ft.

Actual:
120 ft.

Focus Map:
5

HAZ WASTE:

Facility ID:	112820
Name:	EAST HILLSBOROUGH APPLIANCE CENTER
Address:	5118 MLK
City,State,Zip:	PLANT CITY, FL 33567
County:	HILLSBOROUGH
Telephone:	(813)754-7394
Email:	Not reported
Status:	P - POTENTIAL GENERATOR
Generator Status:	N - NOT A HAZARDOUS WASTE GENERATOR
EPA ID:	Not reported
Other ID:	Not reported
Old Facility ID:	2908086
SIC:	7629 - SERVICES - ELECTRICAL REPAIR SHOPS, NEC
Verified:	V - VERIFICATION BY ON-SITE VISIT

DRAFT

EAST HILLSBOROUGH APPLIANCE CENTER (Continued) **S130008820**

Verified Date: 09/09/2008
Hazardous Waste LBS/YEAR: 0
Wastes: 0

BF362 **CHARLES LOETSCHER JR** **HAZ WASTE** **S130003510**
SE **3605 574** **N/A**
1/2-1 **PLANT CITY, FL 33567**
0.958 mi.
5056 ft. **Site 5 of 5 in cluster BF**

Actual: **110 ft.**
Focus Map: **6**

HAZ WASTE:
Facility ID: 107892
Name: CHARLES LOETSCHER JR
Address: 3605 574
City,State,Zip: PLANT CITY, FL 33567
County: HILLSBOROUGH
Telephone: (813)272-5960
Email: Not reported
Status: O - OUT OF BUSINESS
Generator Status: - Unverified Generator Status
EPA ID: Not reported
Other ID: Not reported
Old Facility ID: 2920986
SIC: 7389 - SERVICES - BUSINESS SERVICES, NEC
Verified: P - VERIFICATION BY PHONE CALL
Verified Date: 12/23/2003
Hazardous Waste LBS/YEAR: Not reported
Wastes: 0

---

363 **POLAR BRITE PRESSURE CLEANING** **HAZ WASTE** **S130147760**
WSW **4811 LYNN OAKS** **N/A**
1/2-1 **DOVER, FL 33527**
0.959 mi.
5061 ft.

Actual: **77 ft.**
Focus Map: **4**

HAZ WASTE:
Facility ID: 43919
Name: POLAR BRITE PRESSURE CLEANING
Address: 4811 LYNN OAKS
City,State,Zip: DOVER, FL 33527
County: HILLSBOROUGH
Telephone: (813)627-2600
Email: Not reported
Status: P - POTENTIAL GENERATOR
Generator Status: N - NOT A HAZARDOUS WASTE GENERATOR
EPA ID: Not reported
Other ID: Not reported
Old Facility ID: 2912387
SIC: 7389 - SERVICES - BUSINESS SERVICES, NEC
Verified: P - VERIFICATION BY PHONE CALL
Verified Date: 12/08/2006
Hazardous Waste LBS/YEAR: 0
Wastes: 0

364
NNE
1/2-1
0.963 mi.
5084 ft.

UNITED SHEET METAL WORKS AND STEEL FABRICATORS, IN
4911 W. SAM ALLEN RD.
PLANT CITY, FL 33565

FINDS **1024383790**
N/A

Actual:
94 ft.

Focus Map:
2

FINDS:
Registry ID: 110070288421

Click Here for FRS Facility Detail Report:

Environmental Interest/Information System:
The Department of Labor, Occupational Safety and Health Administration information system consists of inspection case detail for approximately 100,000 OSHA inspections conducted annually. The FRS dataset includes facilities that had inspections within the last 7 years within the mining, oil and gas, utilities, and manufacturing sectors.

Click this hyperlink while viewing on your computer to access additional FINDS: detail in the EDR Site Report.

365
East
1/2-1
0.968 mi.
5113 ft.

AUGUSTINE CONCRETE LLC
3305 GLORIA
PLANT CITY, FL 33567

HAZ WASTE **S130027149**
N/A

Actual:
126 ft.

Focus Map:
6

HAZ WASTE:

Facility ID:	136169
Name:	AUGUSTINE CONCRETE LLC
Address:	3305 GLORIA
City,State,Zip:	PLANT CITY, FL 33567
County:	HILLSBOROUGH
Telephone:	(813)272-5960
Email:	Not reported
Status:	A - ACTIVE - WASTE GENERATOR
Generator Status:	N - NOT A HAZARDOUS WASTE GENERATOR
EPA ID:	NA
Other ID:	Not reported
Old Facility ID:	2922999
SIC:	1771 - CONSTRUCTION - CONCRETE WORK
Verified:	L - LABOR, DEPT. OF
Verified Date:	12/12/2019
Hazardous Waste LBS/YEAR:	Not reported
Wastes:	0

BK366
South
1/2-1
0.972 mi.
5131 ft.

SEVEN STAR
15634 MARTIN LUTHER KING BLVD
DOVER, FL 33527

Site 1 of 7 in cluster BK

UST FINDER **1028253567**
UST FINDER RELEASE **N/A**

Actual:
119 ft.

Focus Map:
5

UST FINDER:

Object ID:	721089
Facility ID:	FL9800814
Name:	SEVEN STAR
Address:	15634 MARTIN LUTHER KING BLVD
City,State,Zip:	DOVER, FL 33527
Address Match Type:	Not reported

SEVEN STAR (Continued) **1028253567**

Open USTs:	2
Closed USTs:	0
TOS USTs:	0
Population 1500ft:	227
Private Wells 1500ft:	61
Within 100yr Floodplain:	No
Land Use:	Developed, Medium Intensity
Within SPA:	No
SPA PWS Facility ID:	Not reported
SPA Water Type:	Not reported
SPA Facility Type:	Not reported
SPA HUC12:	Not reported
Within WHPA:	Yes
WHPA PWS Facility ID:	FL6296114_1477814094
WHPA Water Type:	GW - Ground water
WHPA Facility Type:	WL - Well
WHPA HUC12:	031002050301
Facility Status:	Open UST(s)
Date of Last Inspection:	Not reported
EPA Region:	4
Tribe:	Not reported
Coordinate Source:	State
X Coord:	-82.1877777779999
Y Coord:	28.0025000000001
Latitude:	28.0025
Longitude:	-82.1877777777778

UST FINDER:

Object ID:	205411
Facility ID:	FL9800814
Tank ID:	FL9800814-1
Tank Status:	Open
Installation Date:	1998/05/01 15:59:59+00
Removal Date:	Not reported
Tank Capacity:	10000
Substances:	Unleaded Gas
Tank Wall Type:	Not reported

Object ID:	205412
Facility ID:	FL9800814
Tank ID:	FL9800814-2
Tank Status:	Open
Installation Date:	1998/05/01 15:59:59+00
Removal Date:	Not reported
Tank Capacity:	10000
Substances:	Unleaded Gas
Tank Wall Type:	Not reported

UST FINDER RELEASE:

Object ID:	104258
Facility ID:	FL9800814
Lust ID:	FL3596
Name:	SEVEN STAR
Address:	15634 MARTIN LUTHER KING BLVD
City,State,Zip:	DOVER, FL 0
Address Match Type:	Not reported

DRAFT

SEVEN STAR (Continued) **1028253567**

Reported Date:	2006/07/24 15:59:59+00
Status:	No Further Action
Substance:	Not reported
Population within 1500ft:	227
Domestic Wells within 1500ft:	61
Land Use:	Developed, Medium Intensity
Within SPA:	No
SPA PWS Facility ID:	Not reported
SPA Water Type:	Not reported
SPA Facility Type:	Not reported
SPA HUC12:	Not reported
Within WHPA:	Yes
WHPA PWS Facility ID:	FL6296114_1477814094
WHPA Water Type:	GW - Ground water
WHPA Facility Type:	WL - Well
WHPA HUC12:	031002050301
Within 100yr Floodplain:	No
Tribe:	Not reported
EPA Region:	4
NFA Letter 1:	Not reported
NFA Letter 2:	Not reported
NFA Letter 3:	Not reported
NFA Letter 4:	Not reported
Closed With Residual Contaminate:	Not reported
Coordinate Source:	State
X Coord:	-82.18778
Y Coord:	28.0025000000001
Latitude:	28.0025
Longitude:	-82.18778

BK367 **RALPHS USED CARS** **HAZ WASTE** **S130141217**
South **15634 MLK** **N/A**
1/2-1 **DOVER, FL 33527**
0.972 mi.
5131 ft. **Site 2 of 7 in cluster BK**

Actual:
119 ft.

Focus Map:
5

HAZ WASTE:

Facility ID:	37568
Name:	RALPHS USED CARS
Address:	15634 MLK
City,State,Zip:	DOVER, FL 33527
County:	HILLSBOROUGH
Telephone:	(0)-
Email:	Not reported
Status:	O - OUT OF BUSINESS
Generator Status:	- Unverified Generator Status
EPA ID:	Not reported
Other ID:	Not reported
Old Facility ID:	2902560
SIC:	0011 - UNKNOWN
Verified:	P - VERIFICATION BY PHONE CALL
Verified Date:	12/30/1996
Hazardous Waste LBS/YEAR:	0
Wastes:	0

DRAFT

BK368 **SEVEN STAR** **LUST** **U003434968**
South **15634 MARTIN LUTHER KING BLVD** **UST** **N/A**
1/2-1 **DOVER, FL 33527** **DWM CONTAM**
0.972 mi. **Financial Assurance**
5131 ft. **Site 3 of 7 in cluster BK**

Actual:
119 ft.

Focus Map:
5

LUST:

Name:	SEVEN STAR
Address:	15634 MARTIN LUTHER KING BLVD
City,State,Zip:	DOVER, FL 33527
Region:	STATE
Facility Id:	9800814
Facility Status:	OPEN
Facility Type:	A - Retail Station
Facility Phone:	(813)752-3761
Facility Cleanup Rank:	Not reported
District:	Southwest District
Lat/Long (dms):	28 0 9.68650000 / 82 11 13.552
Section:	Not reported
Township:	Not reported
Range:	Not reported
Feature:	Not reported
Method:	AGPS
Datum:	Not reported
Score:	45
Score Effective Date:	2008-12-02 00:00:00
Score When Ranked:	Not reported
Operator:	CHARLIE CHAUDRY
Name Update:	Not reported
Address Update:	2015-10-02 00:00:00

Petroleum Cleanup PCT Facility Score:

Facility Cleanup Status:	CMPL - COMPLETED
Contact:	S CHAUDHRY
Contact Company:	7-STAR FOOD STORE
Contact Address:	PO BOX 879
Contact City/State/Zip:	LITHIA, FL 33547
Phone:	(813)737-1085
Bad Address Ind:	N
State:	FL
Zip:	33527
Score:	45
Score Effective Date:	2008-12-02 00:00:00
Related Party ID:	45
Primary RP Role:	ACCOUNT OWNER
RP Begin Date:	1999-06-29
RP Zip:	879
RP Extension:	Not reported

Discharge Cleanup Summary:

Discharge Date:	7/24/2006
PCT Discharge Combined:	Not reported
Cleanup Required:	R - CLEANUP REQUIRED
Discharge Cleanup Status:	SRCR - SRCR COMPLETE
Disch Cleanup Status Date:	9/7/2011
Cleanup Work Status:	COMPLETED
Information Source:	C - CLOSURE REPORT
Other Source Description:	Not reported
Eligibility Indicator:	I - INELIGIBLE

DRAFT

SEVEN STAR (Continued) **U003434968**

Site Manager: HEINTZ_C
Site Mgr End Date: 5/5/2011
Tank Office: PCLP29 - HILLSBOROUGH ENVIRONMENTAL PROTECTION COMMISSION

Task Information:
District: SWD
Facility ID: 9800814
Facility Status: OPEN
Facility Type: A - Retail Station -
County: HILLSBOROUGH
County ID: 29
Cleanup Eligibility Status: I
Source Effective Date: 05-02-2011
Discharge Date: 07-24-2006
Cleanup Required: R - CLEANUP REQUIRED
Discharge Cleanup Status: SRCR - SRCR COMPLETE
Disch Cleanup Status Date: 09-07-2011
SRC Action Type: SRCR - SITE REHABILITATION COMPLETION REPORT
SRC Submit Date: 03-24-2011
SRC Review Date: 04-06-2011
SRC Completion Status: A - APPROVED
SRC Issue Date: 09-07-2011
SRC Comment: Not reported
Cleanup Work Status: COMPLETED
Site Mgr: HEINTZ_C
Site Mgr End Date: 05-05-2011
Tank Office: PCLP29 - Hillsborough County
SR Task ID: Not reported
SR Cleanup Responsible: -
SR Funding Eligibility Type: -
SR Actual Cost: Not reported
SR Completion Date: Not reported
SR Payment Date: Not reported
SR Oral Date: Not reported
SR Written Date: Not reported
SR Soil Removal: Not reported
SR Free Product Removal: Not reported
SR Soil Tonnage Removed: Not reported
SR Soil Treatment: Not reported
SR Other Treatment: Not reported
SR Alternate Proc Received Date: Not reported
SR Alternate Procedure Status: Not reported
SR Alternate Procedure Status Date: Not reported
SR Alternate Procedure Comments: Not reported
SA Task ID: 80240
SA Cleanup Responsible: -
SA Funding Eligibility Type: -
SA Actual Cost: Not reported
SA Completion Date: Not reported
SA Payment Date: Not reported
RAP Task ID: 81502
RAP Cleanup Responsible ID: RP - RESPONSIBLE PARTY
RAP Funding Eligibility Type: -
RAP Actual Cost: Not reported
RAP Completion Date: Not reported
RAP Payment Date: Not reported
RAP Last Order Approved: Not reported
RA Task ID: 83669

DRAFT

SEVEN STAR (Continued) **U003434968**

RA Cleanup Responsible: RP - RESPONSIBLE PARTY
RA Funding Eligibility Type: -
RA Years to Complete: 0
RA Actual Cost: Not reported

Click here for Florida Oculus:

UST:
Facility ID: 9800814
Name: SEVEN STAR
Address: 15634 MARTIN LUTHER KING BLVD
City,State,Zip: DOVER, FL 33527
Facility Phone: 8137523761
Facility Status: OPEN
Facility Type: A
Type Description: Retail Station
Depco: P
Region: STATE
Positioning Method: AGPS
Latitude/Longitude: 28 0 9 / 82 11 16

UST:
Tank ID: 1
Tank Capacity: 10000
Tank Location: UNDERGROUND
Tank Status: U-In Service
Status Date: 05/01/1998
Install Date: 5/1/1998
Substance: B
Content Description: Unleaded Gas
Vessel Indicator: TANK
DEP Contractor: P

Owner:
Owner ID: 45
Owner Name: 7-STAR FOOD STORE
Owner Address: PO BOX 879
Owner Address 2: ATTN: YAHYA CHAUDHRY
Owner City,State,Zip: LITHIA, FL 33547
Owner Contact: S CHAUDHRY
Owner Phone: 8137371085

Construction:
Tank ID: 1
Construction Category: M
Construction Description: Spill containment bucket

Tank ID: 1
Construction Category: N
Construction Description: Flow shut-Off

Tank ID: 2
Construction Category: M
Construction Description: Spill containment bucket

Tank ID: 2
Construction Category: N

DRAFT

SEVEN STAR (Continued) **U003434968**

Construction Description: Flow shut-Off

Tank ID: 1
Construction Category: C
Construction Description: Steel

Tank ID: 1
Construction Category: R
Construction Description: Double wall - tank jacket

Tank ID: 2
Construction Category: C
Construction Description: Steel

Tank ID: 2
Construction Category: R
Construction Description: Double wall - tank jacket

Piping:
Tank ID: 1
Piping Category: N
Piping Description: Approved synthetic material

Tank ID: 1
Piping Category: F
Piping Description: Double wall

Tank ID: 1
Piping Category: J
Piping Description: Pressurized piping system

Tank ID: 1
Piping Category: K
Piping Description: Dispenser liners

Tank ID: 2
Piping Category: N
Piping Description: Approved synthetic material

Tank ID: 2
Piping Category: F
Piping Description: Double wall

Tank ID: 2
Piping Category: J
Piping Description: Pressurized piping system

Tank ID: 2
Piping Category: K
Piping Description: Dispenser liners

Monitoring:
Tank ID: 1
Petro Monitoring Category: 3
Monitoring Description: Electronic monitor pipe sumps

DRAFT

SEVEN STAR (Continued) **U003434968**

Tank ID: 1
Petro Monitoring Category: 5
Monitoring Description: Electronic monitor dispenser liners

Tank ID: 1
Petro Monitoring Category: H
Monitoring Description: Mechanical line leak detector

Tank ID: 2
Petro Monitoring Category: 3
Monitoring Description: Electronic monitor pipe sumps

Tank ID: 2
Petro Monitoring Category: 5
Monitoring Description: Electronic monitor dispenser liners

Tank ID: 2
Petro Monitoring Category: H
Monitoring Description: Mechanical line leak detector

Tank ID: 1
Petro Monitoring Category: F
Monitoring Description: Monitor dbl wall tank space

Tank ID: 1
Petro Monitoring Category: K
Monitoring Description: Monitor dbl wall pipe space

Tank ID: 2
Petro Monitoring Category: F
Monitoring Description: Monitor dbl wall tank space

Tank ID: 2
Petro Monitoring Category: K
Monitoring Description: Monitor dbl wall pipe space

Tank ID: 2
Tank Capacity: 10000
Tank Location: UNDERGROUND
Tank Status: U-In Service
Status Date: 05/01/1998
Install Date: 5/1/1998
Substance: B
Content Description: Unleaded Gas
Vessel Indicator: TANK
DEP Contractor: P

Owner:
Owner ID: 45
Owner Name: 7-STAR FOOD STORE
Owner Address: PO BOX 879
Owner Address 2: ATTN: YAHYA CHAUDHRY
Owner City,State,Zip: LITHIA, FL 33547
Owner Contact: S CHAUDHRY
Owner Phone: 8137371085

DRAFT

SEVEN STAR (Continued) **U003434968**

Construction:

Tank ID:	1
Construction Category:	M
Construction Description:	Spill containment bucket
Tank ID:	1
Construction Category:	N
Construction Description:	Flow shut-Off
Tank ID:	2
Construction Category:	M
Construction Description:	Spill containment bucket
Tank ID:	2
Construction Category:	N
Construction Description:	Flow shut-Off
Tank ID:	1
Construction Category:	C
Construction Description:	Steel
Tank ID:	1
Construction Category:	R
Construction Description:	Double wall - tank jacket
Tank ID:	2
Construction Category:	C
Construction Description:	Steel
Tank ID:	2
Construction Category:	R
Construction Description:	Double wall - tank jacket

Piping:

Tank ID:	1
Piping Category:	N
Piping Description:	Approved synthetic material
Tank ID:	1
Piping Category:	F
Piping Description:	Double wall
Tank ID:	1
Piping Category:	J
Piping Description:	Pressurized piping system
Tank ID:	1
Piping Category:	K
Piping Description:	Dispenser liners
Tank ID:	2
Piping Category:	N
Piping Description:	Approved synthetic material
Tank ID:	2
Piping Category:	F

DRAFT

SEVEN STAR (Continued) **U003434968**

Piping Description: Double wall

Tank ID: 2
Piping Category: J
Piping Description: Pressurized piping system

Tank ID: 2
Piping Category: K
Piping Description: Dispenser liners

Monitoring:
Tank ID: 1
Petro Monitoring Category: 3
Monitoring Description: Electronic monitor pipe sumps

Tank ID: 1
Petro Monitoring Category: 5
Monitoring Description: Electronic monitor dispenser liners

Tank ID: 1
Petro Monitoring Category: H
Monitoring Description: Mechanical line leak detector

Tank ID: 2
Petro Monitoring Category: 3
Monitoring Description: Electronic monitor pipe sumps

Tank ID: 2
Petro Monitoring Category: 5
Monitoring Description: Electronic monitor dispenser liners

Tank ID: 2
Petro Monitoring Category: H
Monitoring Description: Mechanical line leak detector

Tank ID: 1
Petro Monitoring Category: F
Monitoring Description: Monitor dbl wall tank space

Tank ID: 1
Petro Monitoring Category: K
Monitoring Description: Monitor dbl wall pipe space

Tank ID: 2
Petro Monitoring Category: F
Monitoring Description: Monitor dbl wall tank space

Tank ID: 2
Petro Monitoring Category: K
Monitoring Description: Monitor dbl wall pipe space

DWM CONTAM:
Name: SEVEN STAR
Address: 15634 MARTIN LUTHER KING BLVD

DRAFT

SEVEN STAR (Continued) **U003434968**

City,State,Zip:	DOVER, FL
Program Site Id:	9800814
Lat DD:	28
Lat MM:	0
Lat SS:	9
Long DD:	82
Long MM:	11
Long SS:	16
Office/ District:	SWD
Program Area:	PETROLEUM
Priority Score:	Not reported
Datum:	Not reported
Method:	AGPS
Facility Status:	CLOSED-STCM
Facility Type:	Not reported
Score Effective Date:	Not reported
Score When Ranked:	Not reported
Rank:	Not reported
Operator:	Not reported
Phone:	Not reported
Name Changed:	Not reported
Addr Changed:	Not reported
Related Party ID:	Not reported
Primary RP Role:	Not reported
RP Begin Date:	Not reported
RP Name:	Not reported
RP Address1:	Not reported
RP Address2:	Not reported
RP City:	Not reported
RP State:	Not reported
RP Zip5:	Not reported
RP Zip4:	Not reported
Contact:	Not reported
RP Phone:	Not reported
RP Extension:	Not reported
Site Manager:	Not reported

FL Financial Assurance 3:

Name:	SEVEN STAR
Address:	15634 MARTIN LUTHER KING BLVD
City,State,Zip:	DOVER, FL 33527
Region:	3
Facility ID:	9800814
Facility Phone:	8137523761
Facility Status:	OPEN
Facility Type:	A
Type Description:	Retail Station
DEP CO:	P
Finaincial Responsibility:	INSURANCE
Insurance Company:	ACE
Effective Date:	12/23/2008
Expire Date:	12/23/2009
Owner ID:	45
Onwer Name:	7-STAR FOOD STORE
Owner Address:	PO BOX 879
Owner Address2:	ATTN: YAHYA CHAUDHRY
Owner City,St,Zip:	LITHIA, FL 33547

DRAFT

SEVEN STAR (Continued) **U003434968**

Contact:	S CHAUDHRY
Resp Party Phone:	8137371085
Name:	SEVEN STAR
Address:	15634 MARTIN LUTHER KING BLVD
City,State,Zip:	DOVER, FL 33527
Region:	3
Facility ID:	9800814
Facility Phone:	8137523761
Facility Status:	OPEN
Facility Type:	A
Type Description:	Retail Station
DEP CO:	P
Finaincial Responsibility:	INSURANCE
Insurance Company:	COMMERCE & INDUSTRY
Effective Date:	02/01/2015
Expire Date:	02/01/2016
Owner ID:	45
Onwer Name:	7-STAR FOOD STORE
Owner Address:	PO BOX 879
Owner Address2:	ATTN: YAHYA CHAUDHRY
Owner City,St,Zip:	LITHIA, FL 33547
Contact:	S CHAUDHRY
Resp Party Phone:	8137371085
Name:	SEVEN STAR
Address:	15634 MARTIN LUTHER KING BLVD
City,State,Zip:	DOVER, FL 33527
Region:	3
Facility ID:	9800814
Facility Phone:	8137523761
Facility Status:	OPEN
Facility Type:	A
Type Description:	Retail Station
DEP CO:	P
Finaincial Responsibility:	INSURANCE
Insurance Company:	COMMERCE & INDUSTRY
Effective Date:	02/01/2018
Expire Date:	02/01/2019
Owner ID:	45
Onwer Name:	7-STAR FOOD STORE
Owner Address:	PO BOX 879
Owner Address2:	ATTN: YAHYA CHAUDHRY
Owner City,St,Zip:	LITHIA, FL 33547
Contact:	S CHAUDHRY
Resp Party Phone:	8137371085
Name:	SEVEN STAR
Address:	15634 MARTIN LUTHER KING BLVD
City,State,Zip:	DOVER, FL 33527
Region:	3
Facility ID:	9800814
Facility Phone:	8137523761
Facility Status:	OPEN
Facility Type:	A
Type Description:	Retail Station
DEP CO:	P

DRAFT

SEVEN STAR (Continued) **U003434968**

Finaincial Responsibility:	INSURANCE
Insurance Company:	COMMERCE & INDUSTRY
Effective Date:	12/14/2012
Expire Date:	12/14/2013
Owner ID:	45
Onwer Name:	7-STAR FOOD STORE
Owner Address:	PO BOX 879
Owner Address2:	ATTN: YAHYA CHAUDHRY
Owner City,St,Zip:	LITHIA, FL 33547
Contact:	S CHAUDHRY
Resp Party Phone:	8137371085
Name:	SEVEN STAR
Address:	15634 MARTIN LUTHER KING BLVD
City,State,Zip:	DOVER, FL 33527
Region:	3
Facility ID:	9800814
Facility Phone:	8137523761
Facility Status:	OPEN
Facility Type:	A
Type Description:	Retail Station
DEP CO:	P
Finaincial Responsibility:	INSURANCE
Insurance Company:	COMMERCE & INDUSTRY
Effective Date:	12/14/2013
Expire Date:	12/14/2014
Owner ID:	45
Onwer Name:	7-STAR FOOD STORE
Owner Address:	PO BOX 879
Owner Address2:	ATTN: YAHYA CHAUDHRY
Owner City,St,Zip:	LITHIA, FL 33547
Contact:	S CHAUDHRY
Resp Party Phone:	8137371085
Name:	SEVEN STAR
Address:	15634 MARTIN LUTHER KING BLVD
City,State,Zip:	DOVER, FL 33527
Region:	3
Facility ID:	9800814
Facility Phone:	8137523761
Facility Status:	OPEN
Facility Type:	A
Type Description:	Retail Station
DEP CO:	P
Finaincial Responsibility:	INSURANCE
Insurance Company:	COMMERCE & INDUSTRY INSURANCE CO
Effective Date:	02/01/2019
Expire Date:	02/01/2020
Owner ID:	45
Onwer Name:	7-STAR FOOD STORE
Owner Address:	PO BOX 879
Owner Address2:	ATTN: YAHYA CHAUDHRY
Owner City,St,Zip:	LITHIA, FL 33547
Contact:	S CHAUDHRY
Resp Party Phone:	8137371085
Name:	SEVEN STAR

DRAFT

SEVEN STAR (Continued) **U003434968**

Address:	15634 MARTIN LUTHER KING BLVD
City,State,Zip:	DOVER, FL 33527
Region:	3
Facility ID:	9800814
Facility Phone:	8137523761
Facility Status:	OPEN
Facility Type:	A
Type Description:	Retail Station
DEP CO:	P
Finaincial Responsibility:	INSURANCE
Insurance Company:	COMMERCE & INDUSTRY INSURANCE CO
Effective Date:	02/01/2020
Expire Date:	02/01/2021
Owner ID:	45
Onwer Name:	7-STAR FOOD STORE
Owner Address:	PO BOX 879
Owner Address2:	ATTN: YAHYA CHAUDHRY
Owner City,St,Zip:	LITHIA, FL 33547
Contact:	S CHAUDHRY
Resp Party Phone:	8137371085

Name:	SEVEN STAR
Address:	15634 MARTIN LUTHER KING BLVD
City,State,Zip:	DOVER, FL 33527
Region:	3
Facility ID:	9800814
Facility Phone:	8137523761
Facility Status:	OPEN
Facility Type:	A
Type Description:	Retail Station
DEP CO:	P
Finaincial Responsibility:	INSURANCE
Insurance Company:	COMMERCE & INDUSTRY INSURANCE CO
Effective Date:	02/01/2021
Expire Date:	02/01/2022
Owner ID:	45
Onwer Name:	7-STAR FOOD STORE
Owner Address:	PO BOX 879
Owner Address2:	ATTN: YAHYA CHAUDHRY
Owner City,St,Zip:	LITHIA, FL 33547
Contact:	S CHAUDHRY
Resp Party Phone:	8137371085

Name:	SEVEN STAR
Address:	15634 MARTIN LUTHER KING BLVD
City,State,Zip:	DOVER, FL 33527
Region:	3
Facility ID:	9800814
Facility Phone:	8137523761
Facility Status:	OPEN
Facility Type:	A
Type Description:	Retail Station
DEP CO:	P
Finaincial Responsibility:	INSURANCE
Insurance Company:	COMMERCE & INDUSTRY INSURANCE CO
Effective Date:	02/01/2022
Expire Date:	02/01/2023

DRAFT

SEVEN STAR (Continued) **U003434968**

Owner ID: 45
Onwer Name: 7-STAR FOOD STORE
Owner Address: PO BOX 879
Owner Address2: ATTN: YAHYA CHAUDHRY
Owner City,St,Zip: LITHIA, FL 33547
Contact: S CHAUDHRY
Resp Party Phone: 8137371085

Name: SEVEN STAR
Address: 15634 MARTIN LUTHER KING BLVD
City,State,Zip: DOVER, FL 33527
Region: 3
Facility ID: 9800814
Facility Phone: 8137523761
Facility Status: OPEN
Facility Type: A
Type Description: Retail Station
DEP CO: P
Finaincial Responsibility: INSURANCE
Insurance Company: Not reported
Effective Date: 12/14/2009
Expire Date: 12/14/2010
Owner ID: 45
Onwer Name: 7-STAR FOOD STORE
Owner Address: PO BOX 879
Owner Address2: ATTN: YAHYA CHAUDHRY
Owner City,St,Zip: LITHIA, FL 33547
Contact: S CHAUDHRY
Resp Party Phone: 8137371085

BK369 **SEVEN STAR** **RGA LUST** **S115195800**
South **15634 MARTIN LUTHER KING BLVD** **N/A**
1/2-1 **DOVER, FL**
0.972 mi.
5131 ft. **Site 4 of 7 in cluster BK**

Actual: RGA LUST:
119 ft.

Focus Map:
5

2012	SEVEN STAR	15634 MARTIN LUTHER KING BLVD
2011	SEVEN STAR	15634 MARTIN LUTHER KING BLVD
2010	SEVEN STAR	15634 MARTIN LUTHER KING BLVD
2009	SEVEN STAR	15634 MARTIN LUTHER KING BLVD
2008	SEVEN STAR	15634 MARTIN LUTHER KING BLVD

BK370 **FAMY TIRE** **HAZ WASTE** **S130146710**
South **15640 MLK** **N/A**
1/2-1 **DOVER, FL 33527**
0.974 mi.
5145 ft. **Site 5 of 7 in cluster BK**

Actual: HAZ WASTE:
119 ft.
Facility ID: 42902
Name: FAMY TIRE
Address: 15640 MLK
City,State,Zip: DOVER, FL 33527
County: HILLSBOROUGH
Telephone: (0)-

Focus Map:
5

DRAFT

FAMY TIRE (Continued) **S130146710**

Email:	Not reported
Status:	O - OUT OF BUSINESS
Generator Status:	- Unverified Generator Status
EPA ID:	Not reported
Other ID:	Not reported
Old Facility ID:	2911301
SIC:	0011 - UNKNOWN
Verified:	C - COUNTY/RPC SOURCES
Verified Date:	12/22/1997
Hazardous Waste LBS/YEAR:	0
Wastes:	0

BK371 **FL DEPT OF TRANSPORTATION-APPLIANCE CT** **UST FINDER** **1028250101**
South **15640 MARTIN LUTHER KING BLVD** **N/A**
1/2-1 **DOVER, FL 33566**
0.974 mi.
5145 ft. **Site 6 of 7 in cluster BK**

Actual:
119 ft.

Focus Map:
5

UST FINDER:

Object ID:	721077
Facility ID:	FL9301001
Name:	FL DEPT OF TRANSPORTATION-APPLIANCE CT
Address:	15640 MARTIN LUTHER KING BLVD
City,State,Zip:	DOVER, FL 33566
Address Match Type:	Not reported
Open USTs:	0
Closed USTs:	2
TOS USTs:	0
Population 1500ft:	1235
Private Wells 1500ft:	70
Within 100yr Floodplain:	No
Land Use:	Developed, Medium Intensity
Within SPA:	No
SPA PWS Facility ID:	Not reported
SPA Water Type:	Not reported
SPA Facility Type:	Not reported
SPA HUC12:	Not reported
Within WHPA:	Yes
WHPA PWS Facility ID:	FL6293048_1375913015
WHPA Water Type:	GW - Ground water
WHPA Facility Type:	WL - Well
WHPA HUC12:	031002040302
Facility Status:	Closed UST(s)
Date of Last Inspection:	Not reported
EPA Region:	4
Tribe:	Not reported
Coordinate Source:	State
X Coord:	-82.1869444439999
Y Coord:	28.0019444440001
Latitude:	28.0019444444444
Longitude:	-82.1869444444444

UST FINDER:

Object ID:	284313
Facility ID:	FL9301001
Tank ID:	FL9301001-1
Tank Status:	Closed
Installation Date:	Not reported

DRAFT

FL DEPT OF TRANSPORTATION-APPLIANCE CT (Continued) **1028250101**

Removal Date:	Not reported
Tank Capacity:	888
Substances:	Unknown/Not Reported
Tank Wall Type:	Not reported
Object ID:	284314
Facility ID:	FL9301001
Tank ID:	FL9301001-2
Tank Status:	Closed
Installation Date:	Not reported
Removal Date:	Not reported
Tank Capacity:	888
Substances:	Unknown/Not Reported
Tank Wall Type:	Not reported

BK372 **FL DEPT OF TRANSPORTATION-APPLIANCE CT** **UST** **U003657557**
South **15640 MARTIN LUTHER KING BLVD** **N/A**
1/2-1 **DOVER, FL 33566**
0.974 mi.
5145 ft. **Site 7 of 7 in cluster BK**

Actual:
119 ft.

Focus Map:
5

UST:

Facility ID:	9301001
Name:	FL DEPT OF TRANSPORTATION-APPLIANCE CT
Address:	15640 MARTIN LUTHER KING BLVD
City,State,Zip:	DOVER, FL 33566
Facility Phone:	8139756446
Facility Status:	CLOSED
Facility Type:	G
Type Description:	State Government
Depco:	P
Region:	STATE
Positioning Method:	UNVR
Latitude/Longitude:	28 0 7 / 82 11 13

UST:

Tank ID:	1
Tank Capacity:	888
Tank Location:	UNDERGROUND
Tank Status:	B-Removed from Site
Status Date:	10/01/1992
Install Date:	Not reported
Substance:	Y
Content Description:	Unknown/Not Reported
Vessel Indicator:	TANK
DEP Contractor:	P

Owner:

Owner ID:	7318
Owner Name:	FL DEPT OF TRANSPORTATION
Owner Address:	11201 MALCOMB MCKINLEY AVE MS7-700
Owner Address 2:	Not reported
Owner City,State,Zip:	TAMPA, FL 33612
Owner Contact:	ROBERT GONZALEZ
Owner Phone:	8139758000
Tank ID:	2

DRAFT

FL DEPT OF TRANSPORTATION-APPLIANCE CT (Continued) **U003657557**

Tank Capacity: 888
Tank Location: UNDERGROUND
Tank Status: B-Removed from Site
Status Date: 10/01/1992
Install Date: Not reported
Substance: Y
Content Description: Unknown/Not Reported
Vessel Indicator: TANK
DEP Contractor: P

Owner:
Owner ID: 7318
Owner Name: FL DEPT OF TRANSPORTATION
Owner Address: 11201 MALCOMB MCKINLEY AVE MS7-700
Owner Address 2: Not reported
Owner City,State,Zip: TAMPA, FL 33612
Owner Contact: ROBERT GONZALEZ
Owner Phone: 8139758000

BL373 **RAY WREEDE'S GARAGE** **US AIRS 1005525373**
SE **3507 HWY 574 WEST** **FINDS N/A**
1/2-1 **PLANT CITY, FL 33567** **ECHO**
0.976 mi.
5152 ft. **Site 1 of 6 in cluster BL**

Actual:
104 ft.

Focus Map:
6

US AIRS MINOR:
Envid: 1005525373
Region Code: 04
Programmatic ID: AIR 040000001205740177
Facility Registry ID: 110007244525
D and B Number: Not reported
Primary SIC Code: 9999
NAICS Code: 999999
Default Air Classification Code: MIN
Facility Type of Ownership Code: POF
Air CMS Category Code: Not reported
HPV Status: Not reported

US AIRS MINOR:
Region Code: 04
Programmatic ID: AIR 040000001205740177
Facility Registry ID: 110007244525
Air Operating Status Code: OPR
Default Air Classification Code: MIN
Air Program: Stratospheric Ozone Protection
Activity Date: 1999-02-18 00:00:00
Activity Status Date: Not reported
Activity Group: Compliance Monitoring
Activity Type: Inspection/Evaluation
Activity Status: Not reported

FINDS:
Registry ID: 110007244525

DRAFT

RAY WREEDE'S GARAGE (Continued) **1005525373**

Click Here for FRS Facility Detail Report:

Environmental Interest/Information System:
ICIS-Air (AIR) AIR is the modernization of the Air Facility System (AFS) into the Integrated Compliance Information System (ICIS). AIR contains enforcement, compliance, and permit data for stationary sources of air pollution regulated by the EPA, State, and Local air pollution agencies.
The Air Facility System (AFS) contains compliance and permit data for stationary sources of air pollution regulated by the EPA, state, and local air pollution agencies.

Click this hyperlink while viewing on your computer to access additional FINDS: detail in the EDR Site Report.

ECHO:

Envid:	1005525373
Registry ID:	110007244525
DFR URL:	http://echo.epa.gov/detailed-facility-report?fid=110007244525
Name:	RAY WREEDE'S GARAGE
Address:	3507 HWY 574 WEST
City,State,Zip:	PLANT CITY, FL 33567

BM374 **FREEHOLD CARTAGE** **RCRA-VSQG** **1014466178**
South **TURKEY CREEK & AIRPORT ROAD** **FLT010068203**
1/2-1 **PLANT CITY, FL 33567**
0.980 mi.
5173 ft. **Site 1 of 2 in cluster BM**

Actual:
137 ft.

Focus Map:
6

RCRA Listings:

Date Form Received by Agency:	20010607
Handler Name:	Freehold Cartage
Handler Address:	TURKEY CREEK & AIRPORT ROAD
Handler City,State,Zip:	PLANT CITY, FL 33567
EPA ID:	FLT010068203
Contact Name:	Not reported
Contact Address:	Not reported
Contact City,State,Zip:	Not reported
Contact Telephone:	Not reported
Contact Fax:	Not reported
Contact Email:	Not reported
Contact Title:	Not reported
EPA Region:	04
Land Type:	Other
Federal Waste Generator Description:	Conditionally Exempt Small Quantity Generator
Non-Notifier:	Not reported
Biennial Report Cycle:	Not reported
Accessibility:	Not reported
Active Site Indicator:	Handler Activities
State District Owner:	Fl
State District:	SW
Mailing Address:	Not reported
Mailing City,State,Zip:	Not reported
Owner Name:	Not reported
Owner Type:	Not reported
Operator Name:	Not reported
Operator Type:	Not reported
Short-Term Generator Activity:	Yes

DRAFT

FREEHOLD CARTAGE (Continued) **1014466178**

Importer Activity:	No
Mixed Waste Generator:	No
Transporter Activity:	No
Transfer Facility Activity:	No
Recycler Activity with Storage:	No
Small Quantity On-Site Burner Exemption:	No
Smelting Melting and Refining Furnace Exemption:	No
Underground Injection Control:	No
Off-Site Waste Receipt:	No
Universal Waste Indicator:	No
Universal Waste Destination Facility:	No
Federal Universal Waste:	No
Active Site State-Reg Handler:	---
Federal Facility Indicator:	Not reported
Hazardous Secondary Material Indicator:	NN
Sub-Part K Indicator:	Not reported
2018 GPRA Permit Baseline:	Not on the Baseline
2018 GPRA Renewals Baseline:	Not on the Baseline
202 GPRA Corrective Action Baseline:	No
Subject to Corrective Action Universe:	No
Non-TSDFs Where RCRA CA has Been Imposed Universe:	No
Corrective Action Priority Ranking:	No NCAPS ranking
Environmental Control Indicator:	No
Institutional Control Indicator:	No
Human Exposure Controls Indicator:	N/A
Groundwater Controls Indicator:	N/A
Significant Non-Complier Universe:	No
Unaddressed Significant Non-Complier Universe:	No
Addressed Significant Non-Complier Universe:	No
Significant Non-Complier With a Compliance Schedule Universe:	No
Financial Assurance Required:	Not reported
Handler Date of Last Change:	20110623
Recognized Trader-Importer:	No
Recognized Trader-Exporter:	No
Importer of Spent Lead Acid Batteries:	No
Exporter of Spent Lead Acid Batteries:	No
Recycler Activity Without Storage:	Not reported
Manifest Broker:	Not reported
Sub-Part P Indicator:	No

Historic Generators:

Receive Date:	20010607
Handler Name: FREEHOLD CARTAGE	
Federal Waste Generator Description:	Conditionally Exempt Small Quantity Generator
State District Owner:	Fl
Large Quantity Handler of Universal Waste:	No
Recognized Trader Importer:	No
Recognized Trader Exporter:	No
Spent Lead Acid Battery Importer:	No
Spent Lead Acid Battery Exporter:	No
Current Record:	Yes
Non Storage Recycler Activity:	Not reported
Electronic Manifest Broker:	Not reported

List of NAICS Codes and Descriptions:

DRAFT

FREEHOLD CARTAGE (Continued) **1014466178**

NAICS Codes: No NAICS Codes Found

Facility Has Received Notices of Violations:
Violations: No Violations Found

Evaluation Action Summary:
Evaluations: No Evaluations Found

BM375 **FREEHOLD CARTAGE** **FINDS** **1011418174**
South **TURKEY CREEK & AIRPORT ROAD** **ECHO** **N/A**
1/2-1 **PLANT CITY, FL 33567**
0.980 mi.
5173 ft. **Site 2 of 2 in cluster BM**

Actual:
137 ft.

Focus Map:
6

FINDS:
Registry ID: 110035714689

Click Here for FRS Facility Detail Report:

Environmental Interest/Information System:
The Florida Integrated Environmental System Today (FIESTA) Data Maintenance (FDM) System maintains entity, environmental interest, and affiliation data.
The Resource Conservation and Recovery Act Information System (RCRAInfo) is EPA's comprehensive information system in support of the Resource Conservation and Recovery Act (RCRA) of 1976 and the Hazardous and Solid Waste Amendments (HSWA) of 1984. It tracks many types of information about generators, transporters, treaters, storers, and disposers of hazardous waste.

Click this hyperlink while viewing on your computer to access additional FINDS: detail in the EDR Site Report.

ECHO:
Envid: 1011418174
Registry ID: 110035714689
DFR URL: http://echo.epa.gov/detailed-facility-report?fid=110035714689
Name: FREEHOLD CARTAGE
Address: TURKEY CREEK & AIRPORT ROAD
City,State,Zip: PLANT CITY, FL 33567

BL376 **JANKOWSKIS DAY AND NIGHT TOWING & RECOVERY** **HAZ WASTE** **S130053973**
SE **3507 574 SR W** **N/A**
1/2-1 **PLANT CITY, FL 33563**
0.980 mi.
5174 ft. **Site 2 of 6 in cluster BL**

Actual:
104 ft.

Focus Map:
6

HAZ WASTE:
Facility ID: 167968
Name: JANKOWSKIS DAY AND NIGHT TOWING & RECOVERY
Address: 3507 574 SR W
City,State,Zip: PLANT CITY, FL 33563
County: HILLSBOROUGH
Telephone: (813)754-1939
Email: Not reported

JANKOWSKIS DAY AND NIGHT TOWING & RECOVERY (Continued) **S130053973**

Status:	O - OUT OF BUSINESS
Generator Status:	N - NOT A HAZARDOUS WASTE GENERATOR
EPA ID:	Not reported
Other ID:	Not reported
Old Facility ID:	Not reported
SIC:	7549 - SERVICES - AUTOMOTIVE SERVICES, NEC
Verified:	V - VERIFICATION BY ON-SITE VISIT
Verified Date:	09/22/2009
Hazardous Waste LBS/YEAR:	Not reported
Wastes:	0

BL377 **DIAMOND R FERTILIZER - PLANT CITY** **TIER 2** **S109530717**
SE **3507 STATE ROAD 574** **N/A**
1/2-1 **PLANT CITY, FL 33563**
0.980 mi.
5174 ft. **Site 3 of 6 in cluster BL**

Actual:
104 ft.

Focus Map:
6

TIER 2:

Name:	DIAMOND R FERTILIZER - PLANT CITY
Address:	3507 STATE ROAD 574
City,State,Zip:	PLANT CITY, FL 33563
Year:	2017
Facility Id:	6110592
Active Date:	Not reported
Inactive Date:	Not reported
Sale Pending:	Not reported
Original Date:	Not reported
PLOT Source:	Not reported
Latitude:	Not reported
Longitude:	Not reported
LEPC District:	Not reported
Counties:	Not reported
SERC:	Not reported
Program Level:	Not reported
PRIME:	Not reported
SIC Code:	2875
SIC Code 2:	Not reported
NAICS Code:	325314
Last Modified Date:	02/27/2018
First Submit Date:	02/27/2018
Data Submitted By:	Barbara Conits, Controller
Company Name:	DIAMOND R FERTILIZER COMPANY INC
Comments:	Not reported

Contact:

Contact ID:	Not reported
Year:	2017
Facility Id:	6110592
Contact Type:	Emergency Contact
Contact Name:	JEREMY CHANCEY
Contact Title:	Not reported
Contact Phone:	863-661-0384
Contact 24Hr Phone:	Not reported
Contact Telephone 2:	863-661-0384
Contact Telephone 3:	772-216-4241
Contact Telephone 4:	772-216-4241
Contact Telephone 5:	772-464-9300

DRAFT

DIAMOND R FERTILIZER - PLANT CITY (Continued) **S109530717**

Contact Telephone 6: 772-464-9300
Contact Email: Not reported

Name: DIAMOND R FERTILIZER - PLANT CITY
Address: 3507 STATE ROAD 574
City,State,Zip: PLANT CITY, FL 33563

Year: 2016
Facility Id: 5858508
Active Date: Not reported
Inactive Date: Not reported
Sale Pending: Not reported
Original Date: Not reported
PLOT Source: Not reported
Latitude: Not reported
Longitude: Not reported
LEPC District: Not reported
Counties: Not reported
SERC: Not reported
Program Level: Not reported
PRIME: Not reported
SIC Code: 2875
SIC Code 2: Not reported
NAICS Code: 325314
Last Modified Date: 02/27/2017
First Submit Date: 02/27/2017
Data Submitted By: Barbara Conits, Controller
Company Name: DIAMOND R FERTILIZER COMPANY INC
Comments: Not reported

Contact:
Contact ID: Not reported
Year: 2016
Facility Id: 5858508
Contact Type: Emergency Contact
Contact Name: JEREMY CHANCEY
Contact Title: Not reported
Contact Phone: 863-661-0384
Contact 24Hr Phone: Not reported
Contact Telephone 2: 863-661-0384
Contact Telephone 3: 772-216-4241
Contact Telephone 4: 772-216-4241
Contact Telephone 5: 772-464-9300
Contact Telephone 6: 772-464-9300
Contact Email: Not reported

Name: DIAMOND R FERTILIZER - PLANT CITY
Address: 3507 STATE ROAD 574
City,State,Zip: PLANT CITY, FL 33563

Year: 2015
Facility Id: 5409632
Active Date: Not reported
Inactive Date: Not reported

DRAFT

DIAMOND R FERTILIZER - PLANT CITY (Continued) **S109530717**

Sale Pending: Not reported
Original Date: Not reported
PLOT Source: Not reported
Latitude: 28.0106235
Longitude: -82.15983829999999
LEPC District: Not reported
Counties: Not reported
SERC: Not reported
Program Level: Not reported
PRIME: Not reported
SIC Code: 2875
SIC Code 2: Not reported
NAICS Code: 325314
Last Modified Date: 02/24/2016
First Submit Date: 02/24/2016
Data Submitted By: Barbara Conits, Controller
Company Name: DIAMOND R FERTILIZER COMPANY INC
Comments: Not reported

Contact:
Contact ID: Not reported
Year: 2015
Facility Id: 5409632
Contact Type: Emergency Contact
Contact Name: JEREMY CHANCEY
Contact Title: Not reported
Contact Phone: 863-661-0384
Contact 24Hr Phone: Not reported
Contact Telephone 2: 863-661-0384
Contact Telephone 3: 772-216-4241
Contact Telephone 4: 772-216-4241
Contact Telephone 5: 772-464-9300
Contact Telephone 6: 772-464-9300
Contact Email: Not reported

Name: DIAMOND R FERTILIZER - PLANT CITY
Address: 3507 STATE ROAD 574
City,State,Zip: PLANT CITY, FL 33563

Year: 2014
Facility Id: 5049600
Active Date: Not reported
Inactive Date: Not reported
Sale Pending: Not reported
Original Date: Not reported
PLOT Source: Not reported
Latitude: 28.0106235
Longitude: -82.15983829999999
LEPC District: Not reported
Counties: Not reported
SERC: Not reported
Program Level: Not reported
PRIME: Not reported
SIC Code: 2875
SIC Code 2: Not reported
NAICS Code: 325314

DRAFT

DIAMOND R FERTILIZER - PLANT CITY (Continued) **S109530717**

Last Modified Date: 03/20/2015
First Submit Date: 03/20/2015
Data Submitted By: Barbara Conits, Controller
Company Name: DIAMOND R FERTILIZER COMPANY INC
Comments: Not reported

Contact:
Contact ID: Not reported
Year: 2014
Facility Id: 5049600
Contact Type: Emergency Contact
Contact Name: JEREMY CHANCEY
Contact Title: Not reported
Contact Phone: 863-661-0384
Contact 24Hr Phone: Not reported
Contact Telephone 2: 863-661-0384
Contact Telephone 3: Not reported
Contact Telephone 4: Not reported
Contact Telephone 5: Not reported
Contact Telephone 6: Not reported
Contact Email: Not reported

Name: DIAMOND R FERTILIZER - PLANT CITY
Address: 3507 STATE ROAD 574
City,State,Zip: PLANT CITY, FL 33563

Year: 2013
Facility Id: 4566734
Active Date: Not reported
Inactive Date: Not reported
Sale Pending: Not reported
Original Date: Not reported
PLOT Source: Not reported
Latitude: 28.0106235
Longitude: -82.15983829999999
LEPC District: Not reported
Counties: Not reported
SERC: Not reported
Program Level: Not reported
PRIME: Not reported
SIC Code: 2875
SIC Code 2: Not reported
NAICS Code: 325314
Last Modified Date: 03/14/2014
First Submit Date: 03/14/2014
Data Submitted By: Barbara Conits, Controller
Company Name: DIAMOND R FERTILIZER COMPANY INC
Comments: Not reported

Contact:
Contact ID: Not reported
Year: 2013
Facility Id: 4566734
Contact Type: Fac. Emergency Coordinator
Contact Name: JEREMY CHANCEY
Contact Title: Not reported

DRAFT

DIAMOND R FERTILIZER - PLANT CITY (Continued) **S109530717**

Contact Phone:	863-661-0384
Contact 24Hr Phone:	Not reported
Contact Telephone 2:	863-661-0384
Contact Telephone 3:	Not reported
Contact Telephone 4:	Not reported
Contact Telephone 5:	Not reported
Contact Telephone 6:	Not reported
Contact Email:	Not reported

Name:	DIAMOND R FERTILIZER - PLANT CITY
Address:	3507 STATE ROAD 574
City,State,Zip:	PLANT CITY, FL 33563

Year:	2011
Facility Id:	3994363
Active Date:	Not reported
Inactive Date:	Not reported
Sale Pending:	Not reported
Original Date:	Not reported
PLOT Source:	Not reported
Latitude:	28.01014
Longitude:	-82.158320
LEPC District:	Not reported
Counties:	Not reported
SERC:	Not reported
Program Level:	Not reported
PRIME:	Not reported
SIC Code:	Not reported
SIC Code 2:	Not reported
NAICS Code:	Not reported
Last Modified Date:	11/12/2012
First Submit Date:	11/09/2012
Data Submitted By:	Florida Division of Emergency Management
Company Name:	DIAMOND R FERTILIZER
Comments:	Not reported

Contact:

Contact ID:	Not reported
Year:	2011
Facility Id:	3994363
Contact Type:	Tier II Secondary Contact
Contact Name:	Pat Hood
Contact Title:	Not reported
Contact Phone:	(772) 216-4241
Contact 24Hr Phone:	Not reported
Contact Telephone 2:	Not reported
Contact Telephone 3:	Not reported
Contact Telephone 4:	Not reported
Contact Telephone 5:	Not reported
Contact Telephone 6:	Not reported
Contact Email:	Not reported

Contact ID:	Not reported
Year:	2011
Facility Id:	3994363
Contact Type:	Tier II Emergency Contact

DRAFT

DIAMOND R FERTILIZER - PLANT CITY (Continued) **S109530717**

Contact Name:	JEREMY CHANCEY
Contact Title:	Not reported
Contact Phone:	(813) 661-0384
Contact 24Hr Phone:	Not reported
Contact Telephone 2:	Not reported
Contact Telephone 3:	Not reported
Contact Telephone 4:	Not reported
Contact Telephone 5:	Not reported
Contact Telephone 6:	Not reported
Contact Email:	Not reported

Name:	DIAMOND R FERTILIZER - PLANT CITY
Address:	3507 STATE ROAD 574
City,State,Zip:	PLANT CITY, FL 33563

Year:	2010
Facility Id:	Not reported
Active Date:	Not reported
Inactive Date:	Not reported
Sale Pending:	Not reported
Original Date:	Not reported
PLOT Source:	Not reported
Latitude:	28.01014
Longitude:	-82.16
LEPC District:	Not reported
Counties:	Not reported
SERC:	Not reported
Program Level:	Not reported
PRIME:	Not reported
SIC Code:	Not reported
SIC Code 2:	Not reported
NAICS Code:	Not reported
Last Modified Date:	Not reported
First Submit Date:	Not reported
Data Submitted By:	Not reported
Company Name:	Not reported
Comments:	Not reported

Chemical Code:	23135220
Chemical Name:	OXAMYL [THIOXAMYL] [VYDATE-G] [VYDATE-L]
Chemical State:	LIQUID
Location Name:	Plant City warehouse
Container Code:	R
Pressure Code:	1
Temperature Code:	4
Average Quantity:	100
Maximum Quantity:	2000
Days On Site:	365

Name:	DIAMOND R FERTILIZER - PLANT CITY
Address:	3507 STATE ROAD 574
City,State,Zip:	PLANT CITY, FL 33563

Year:	2010
Facility Id:	Not reported

DRAFT

DIAMOND R FERTILIZER - PLANT CITY (Continued) **S109530717**

Active Date:	Not reported
Inactive Date:	Not reported
Sale Pending:	Not reported
Original Date:	Not reported
PLOT Source:	Not reported
Latitude:	28.01014
Longitude:	-82.16
LEPC District:	Not reported
Counties:	Not reported
SERC:	Not reported
Program Level:	Not reported
PRIME:	Not reported
SIC Code:	Not reported
SIC Code 2:	Not reported
NAICS Code:	Not reported
Last Modified Date:	Not reported
First Submit Date:	Not reported
Data Submitted By:	Not reported
Company Name:	Not reported
Comments:	Not reported
Chemical Code:	16752775
Chemical Name:	METHOMYL [LANNATE] [S-METHYL N-((METHYLCARBAMOYL)OXY)THIOACETIMIDATE]
Chemical State:	SOLID
Location Name:	Plant City warehouse
Container Code:	K
Pressure Code:	1
Temperature Code:	4
Average Quantity:	0
Maximum Quantity:	0
Days On Site:	365
Name:	DIAMOND R FERTILIZER - PLANT CITY
Address:	3507 STATE ROAD 574
City,State,Zip:	PLANT CITY, FL 33563
Year:	2010
Facility Id:	Not reported
Active Date:	Not reported
Inactive Date:	Not reported
Sale Pending:	Not reported
Original Date:	Not reported
PLOT Source:	Not reported
Latitude:	28.01014
Longitude:	-82.16
LEPC District:	Not reported
Counties:	Not reported
SERC:	Not reported
Program Level:	Not reported
PRIME:	Not reported
SIC Code:	Not reported
SIC Code 2:	Not reported
NAICS Code:	Not reported
Last Modified Date:	Not reported
First Submit Date:	Not reported
Data Submitted By:	Not reported
Company Name:	Not reported

DRAFT

DIAMOND R FERTILIZER - PLANT CITY (Continued) **S109530717**

Comments:	Not reported
Chemical Code:	16752775
Chemical Name:	METHOMYL [LANNATE] [S-METHYL N-((METHYLCARBAMOYL)OXY)THIOACETIMIDATE]
Chemical State:	LIQUID
Location Name:	Plant City warehouse
Container Code:	N
Pressure Code:	1
Temperature Code:	4
Average Quantity:	260
Maximum Quantity:	2080
Days On Site:	365
Name:	DIAMOND R FERTILIZER - PLANT CITY
Address:	3507 STATE ROAD 574
City,State,Zip:	PLANT CITY, FL 33563
Year:	2010
Facility Id:	Not reported
Active Date:	Not reported
Inactive Date:	Not reported
Sale Pending:	Not reported
Original Date:	Not reported
PLOT Source:	Not reported
Latitude:	28.01014
Longitude:	-82.16
LEPC District:	Not reported
Counties:	Not reported
SERC:	Not reported
Program Level:	Not reported
PRIME:	Not reported
SIC Code:	Not reported
SIC Code 2:	Not reported
NAICS Code:	Not reported
Last Modified Date:	Not reported
First Submit Date:	Not reported
Data Submitted By:	Not reported
Company Name:	Not reported
Comments:	Not reported
Chemical Code:	16752775
Chemical Name:	METHOMYL [LANNATE] [S-METHYL N-((METHYLCARBAMOYL)OXY)THIOACETIMIDATE]
Chemical State:	LIQUID
Location Name:	Plant City warehouse
Container Code:	E
Pressure Code:	1
Temperature Code:	4
Average Quantity:	0
Maximum Quantity:	0
Days On Site:	365

Click this hyperlink while viewing on your computer to access
2 additional FL_TIER2: record(s) in the EDR Site Report.

DRAFT

BL378 **JANKOWSKIS DAY AND NIGHT TOWING & RECOVE** **HAZ WASTE** **S130140876**
SE **3507 574** **N/A**
1/2-1 **PLANT CITY, FL 33563**
0.980 mi.
5174 ft. **Site 4 of 6 in cluster BL**

Actual:
104 ft.

Focus Map:
6

HAZ WASTE:

Facility ID:	37228
Name:	JANKOWSKIS DAY AND NIGHT TOWING & RECOVE
Address:	3507 574
City,State,Zip:	PLANT CITY, FL 33563
County:	HILLSBOROUGH
Telephone:	(813)754-1939
Email:	Not reported
Status:	A - ACTIVE - WASTE GENERATOR
Generator Status:	3 - Very Small Quantity Generator
EPA ID:	Not reported
Other ID:	Not reported
Old Facility ID:	2902057
SIC:	7549 - SERVICES - AUTOMOTIVE SERVICES, NEC
Verified:	V - VERIFICATION BY ON-SITE VISIT
Verified Date:	04/21/2004
Hazardous Waste LBS/YEAR:	11436
Wastes:	6

---

379 **DAVID SCOTT COLLINS INC** **HAZ WASTE** **S130040904**
ESE **3304 LAKE** **N/A**
1/2-1 **PLANT CITY, FL 33563**
0.981 mi.
5182 ft.

Actual:
108 ft.

Focus Map:
6

HAZ WASTE:

Facility ID:	153276
Name:	DAVID SCOTT COLLINS INC
Address:	3304 LAKE
City,State,Zip:	PLANT CITY, FL 33563
County:	HILLSBOROUGH
Telephone:	(813)627-2600
Email:	Not reported
Status:	O - OUT OF BUSINESS
Generator Status:	N - NOT A HAZARDOUS WASTE GENERATOR
EPA ID:	Not reported
Other ID:	Not reported
Old Facility ID:	2926534
SIC:	7389 - SERVICES - BUSINESS SERVICES, NEC
Verified:	P - VERIFICATION BY PHONE CALL
Verified Date:	12/13/2006
Hazardous Waste LBS/YEAR:	0
Wastes:	0

DRAFT

BL380 **SR 574** **NPDES** **S121057348**
SE **N/A**
1/2-1 **PLANT CITY, FL**
0.982 mi.
5183 ft. **Site 5 of 6 in cluster BL**

Actual: WASTEWATER:
102 ft.

Name:	SR 574
Address:	Not reported
City,State,Zip:	PLANT CITY, FL
Facility ID:	FLR10RA75
Facility Type:	Construction Stormwater GP
Status:	Active - Existing, permitted facility/site for which effluent, reclaimed water or wastewater residual discharge into the environment and/or monitoring is taking place.
District Office:	TLST
NPDES Permitted Site:	Not reported
Environmental Interest:	Not reported
Owner Type:	State
Permit Capacity:	Not reported
Party Name:	Greg Cecil, PMTE
Company Name:	FDOT SR 574
RP Address:	2822 Leslie Rd
RP Address 2:	2822 Leslie Road
RP City,Stat,Zip:	Tampa FL 33619-2224
Telephone:	3525442723
Email:	gc@cai-fl.com
Issue Date:	05/27/2017
Effective Date:	05/27/2017
Expiration Date:	05/26/2022
DOC Description:	Generic Permit
Latitude Degrees:	28
Latitude Minutes:	0
Latitude Seconds:	38.21
Longitude Degrees:	82
Longitude Minutes:	9
Longitude Seconds:	32.81
Treatment:	Not reported
Decode For Fstatus:	Active
Cell Phone:	Not reported
Permit Type:	Not reported
Major Minor Discharge:	Not reported
Nature of Business:	Not reported

Focus Map: **6**

BL381 **SR 574 E7N30** **NPDES** **S128643454**
SE **N/A**
1/2-1 **PLANT CITY, FL**
0.982 mi.
5184 ft. **Site 6 of 6 in cluster BL**

Actual: WASTEWATER:
102 ft.

Name:	SR 574 E7N30
Address:	Not reported
City,State,Zip:	PLANT CITY, FL
Facility ID:	FLR10UX58
Facility Type:	Construction Stormwater GP
Status:	Active - Existing, permitted facility/site for which effluent, reclaimed water or wastewater residual discharge into the environment and/or monitoring is taking place.
District Office:	TLST

Focus Map: **6**

DRAFT

SR 574 E7N30 (Continued) **S128643454**

NPDES Permitted Site:	Not reported
Environmental Interest:	Not reported
Owner Type:	Unknown
Permit Capacity:	Not reported
Party Name:	Martin Hoegg, PMTE
Company Name:	American Empire Builders
RP Address:	13775 SW 145th Ct Unit B
RP Address 2:	Not reported
RP City,Stat,Zip:	Miami FL 33186-6755
Telephone:	3052619276
Email:	mhoegg@americanempirebuilders.com
Issue Date:	01/28/2022
Effective Date:	01/28/2022
Expiration Date:	01/27/2027
DOC Description:	Generic Permit
Latitude Degrees:	28
Latitude Minutes:	0
Latitude Seconds:	38.3
Longitude Degrees:	82
Longitude Minutes:	9
Longitude Seconds:	32.72
Treatment:	Not reported
Decode For Fstatus:	Active
Cell Phone:	Not reported
Permit Type:	Not reported
Major Minor Discharge:	Not reported
Nature of Business:	Not reported

BN382 **CR 581 (CORK PRAIRIE WETLAND CREATION)** **FINDS 1017424278**
ENE **UNKNOWN** **ECHO N/A**
1/2-1 **TAMPA, FL 33647**
0.984 mi.
5196 ft. **Site 1 of 3 in cluster BN**

Actual:
106 ft.

Focus Map:
3

FINDS:
Registry ID: 110063603186

Click Here for FRS Facility Detail Report:

Environmental Interest/Information System:
The National Pollutant Discharge Elimination System (NPDES) module of the Integrated Compliance Information System (ICIS). Under NPDES, all facilities that discharge pollutants from any point source into waters of the United States are required to obtain a permit. The permit will likely contain limits on what can be discharged, impose monitoring and reporting requirements, and include other provisions to ensure that the discharge does not adversely affect water quality.

Click this hyperlink while viewing on your computer to access additional FINDS: detail in the EDR Site Report.

ECHO:

Envid:	1017424278
Registry ID:	110063603186
DFR URL:	http://echo.epa.gov/detailed-facility-report?fid=110063603186
Name:	CR 581 (CORK PRAIRIE WETLAND CREATION)
Address:	UNKNOWN
City,State,Zip:	TAMPA, FL 33647

DRAFT

BN383 **CR 581 BRUCE B DOWNS BLVD FROM S OF PEBBLE CR TO** **FINDS** **1017424277**
ENE **UNKNOWN** **ECHO** **N/A**
1/2-1 **TAMPA, FL 33647**
0.984 mi.
5196 ft. **Site 2 of 3 in cluster BN**

Actual:
106 ft.

Focus Map:
3

FINDS:
Registry ID: 110063603177

Click Here for FRS Facility Detail Report:

Environmental Interest/Information System:
The National Pollutant Discharge Elimination System (NPDES) module of the Integrated Compliance Information System (ICIS). Under NPDES, all facilities that discharge pollutants from any point source into waters of the United States are required to obtain a permit. The permit will likely contain limits on what can be discharged, impose monitoring and reporting requirements, and include other provisions to ensure that the discharge does not adversely affect water quality.

Click this hyperlink while viewing on your computer to access additional FINDS: detail in the EDR Site Report.

ECHO:

Envid:	1017424277
Registry ID:	110064407226
DFR URL:	http://echo.epa.gov/detailed-facility-report?fid=110064407226
Name:	CR 581 [BRUCE B DOWNS BLVD]
Address:	UNKNOWN
City,State,Zip:	TAMPA, FL 33647

Envid:	1017424277
Registry ID:	110063603177
DFR URL:	http://echo.epa.gov/detailed-facility-report?fid=110063603177
Name:	CR 581 [BRUCE B DOWNS BLVD] FROM S OF PEBBLE CR TO C LINE RD
Address:	UNKNOWN
City,State,Zip:	TAMPA, FL 33647

BN384 **CR 581 (CORK PRAIRIE WETLAND CREATION)** **NPDES** **S117406658**
ENE **N/A**
1/2-1 **TAMPA, FL**
0.984 mi.
5197 ft. **Site 3 of 3 in cluster BN**

Actual:
106 ft.

Focus Map:
3

WASTEWATER:

Name:	CR 581 (CORK PRAIRIE WETLAND CREATION)
Address:	Not reported
City,State,Zip:	TAMPA, FL
Facility ID:	FLR10OS93
Facility Type:	Construction Stormwater GP
Status:	Active - Existing, permitted facility/site for which effluent, reclaimed water or wastewater residual discharge into the environment and/or monitoring is taking place.
District Office:	TLST
NPDES Permitted Site:	Not reported
Environmental Interest:	Not reported
Owner Type:	Unknown
Permit Capacity:	Not reported
Party Name:	Robert V Burr, PMTE
Company Name:	Prince Contracting, LLC.
RP Address:	10210 Highland Manor Dr Ste 110

DRAFT

CR 581 (CORK PRAIRIE WETLAND CREATION) (Continued) **S117406658**

RP Address 2:	Not reported
RP City,Stat,Zip:	Tampa FL 33610
Telephone:	8136995900
Email:	rvburr@princecontracting.com
Issue Date:	11/17/2014
Effective Date:	11/17/2014
Expiration Date:	11/16/2019
DOC Description:	Generic Permit
Latitude Degrees:	28
Latitude Minutes:	2
Latitude Seconds:	7.59
Longitude Degrees:	82
Longitude Minutes:	9
Longitude Seconds:	38.26
Treatment:	Not reported
Decode For Fstatus:	Active
Cell Phone:	Not reported
Permit Type:	Not reported
Major Minor Discharge:	Not reported
Nature of Business:	Not reported

385 **F.E. STEARNS PEAT - STEARNS PIT** **MINES MRDS** **1025776425**
WSW **N/A**
1/2-1 **HILLSBOROUGH (County), FL**
0.985 mi.
5199 ft.

Actual:
98 ft.

Focus Map:
4

MINES MRDS:

Name:	F.E. STEARNS PEAT - STEARNS PIT
Address:	Not reported
Deposit identification Number:	10306255
City,State,Zip:	FLORIDA
URL:	https://mrdata.usgs.gov/mrds/show-mrds.php?dep_id=10306255
MRDS Identification Number:	A100126
MAS/MILS Identification Number:	Not reported
Region:	NA
Country:	United States
Primary Commodities:	Peat
Secondary Commodities:	Not reported
Tertiary Commodities:	Not reported
Operation Type:	Unknown
Deposit Type:	Not reported
Production Size:	Not reported
Development Status:	Producer
Ore Minerals or Materials:	Not reported
Gangue Minerals or Materials:	Not reported
Other Minerals or Materials:	Not reported
Ore Body Form:	Not reported
Workings Type:	Not reported
Mineral Deposit Model:	Not reported
Alteration Processes:	Not reported
Concentration Processes:	Not reported
Previous Names:	Not reported
Ore Controls:	Not reported
Reporter:	Hendrickson, J. C. (Spencer, S. M.), Nicholson, S.W.
Host Rock Unit Name:	Not reported
Host Rock Type:	Not reported
Associated Rock Unit Name:	Not reported

DRAFT

F.E. STEARNS PEAT - STEARNS PIT (Continued) **1025776425**

Associated Rock Type Code:	Not reported
Structural Characteristics:	Not reported
Tectonic Setting:	Not reported
References:	Not reported
First Production Year:	Not reported
Began Before/After FPY:	Not reported
Last Production Year:	Not reported
Ended Before/After LPY:	Not reported
Year Discovered:	Not reported
Found Before/After YD:	Not reported
Production History:	Not reported
Discovery Information:	Not reported
Latitude:	28.01918
Longitude:	-82.21986

---

386 **LAWNS INC** **HAZ WASTE** **S130141095**
WSW **4801 LYNN OAKS** **N/A**
1/2-1 **DOVER, FL 33527**
0.991 mi.
5230 ft.

Actual:
95 ft.

Focus Map:
4

HAZ WASTE:

Facility ID:	37445
Name:	LAWNS INC
Address:	4801 LYNN OAKS
City,State,Zip:	DOVER, FL 33527
County:	HILLSBOROUGH
Telephone:	(813)659-2032
Email:	Not reported
Status:	O - OUT OF BUSINESS
Generator Status:	N - NOT A HAZARDOUS WASTE GENERATOR
EPA ID:	Not reported
Other ID:	Not reported
Old Facility ID:	2902377
SIC:	0782 - AGRICULTURE - LAWN AND GARDEN SERVICES
Verified:	V - VERIFICATION BY ON-SITE VISIT
Verified Date:	05/17/2011
Hazardous Waste LBS/YEAR:	0
Wastes:	0

BO387 **15620 MLK** **NPDES** **S111119446**
South **15620 MARTIN LUTHER KING** **N/A**
1/2-1 **DOVER, FL**
0.991 mi.
5233 ft. **Site 1 of 2 in cluster BO**

Actual:
116 ft.

Focus Map:
5

WASTEWATER:

Name:	15620 MLK
Address:	15620 MARTIN LUTHER KING
City,State,Zip:	DOVER, FL
Facility ID:	FLR10KT61
Facility Type:	Construction Stormwater GP
Status:	Active - Existing, permitted facility/site for which effluent, reclaimed water or wastewater residual discharge into the environment and/or monitoring is taking place.
District Office:	TLST

DRAFT

15620 MLK (Continued) **S111119446**

NPDES Permitted Site:	Not reported
Environmental Interest:	Not reported
Owner Type:	Unknown
Permit Capacity:	Not reported
Party Name:	Jeff Tomlinson, PMTE
Company Name:	Not reported
RP Address:	Po Box 809
RP Address 2:	Not reported
RP City,Stat,Zip:	Dover FL 33527
Telephone:	8139866360
Email:	jeff_jeffco@yahoo.com
Issue Date:	07/17/2011
Effective Date:	07/17/2011
Expiration Date:	07/16/2016
DOC Description:	Generic Permit
Latitude Degrees:	28
Latitude Minutes:	0
Latitude Seconds:	8
Longitude Degrees:	82
Longitude Minutes:	11
Longitude Seconds:	19
Treatment:	Not reported
Decode For Fstatus:	Active
Cell Phone:	Not reported
Permit Type:	Not reported
Major Minor Discharge:	Not reported
Nature of Business:	Not reported

BO388 **15620 MLK** **FINDS 1014883337**
South **15620 MARTIN LUTHER KING** **ECHO N/A**
1/2-1 **DOVER, FL 33527**
0.991 mi.
5233 ft. **Site 2 of 2 in cluster BO**

Actual:
116 ft.

Focus Map:
5

FINDS:
Registry ID: 110044262035

Click Here for FRS Facility Detail Report:

Environmental Interest/Information System:
The National Pollutant Discharge Elimination System (NPDES) module of the Integrated Compliance Information System (ICIS). Under NPDES, all facilities that discharge pollutants from any point source into waters of the United States are required to obtain a permit. The permit will likely contain limits on what can be discharged, impose monitoring and reporting requirements, and include other provisions to ensure that the discharge does not adversely affect water quality.

Click this hyperlink while viewing on your computer to access additional FINDS: detail in the EDR Site Report.

ECHO:

Envid:	1014883337
Registry ID:	110044262035
DFR URL:	http://echo.epa.gov/detailed-facility-report?fid=110044262035
Name:	15620 MLK
Address:	15620 MARTIN LUTHER KING
City,State,Zip:	DOVER, FL 33527

DRAFT

Count: 65 records

ORPHAN SUMMARY

City	EDR ID	Site Name	Site Address	Zip	Database(s)
DOVER	1014470891	FLORIDA DEPT OF TRANSPORTATION	FORBES RD. & MLK BLVD.	00000	RCRA-VSQG
DOVER	S121314707		I-4 AT MILE MARKER 17		SPILLS
DOVER	S106200820		I-4 EASTBOUND AT BRANCH FORBES EXIT RAMP		SPILLS
DOVER	S108644958		I-4 WB NEAR MM 16		SPILLS
DOVER	1026542162	I-4 SR 400	I-4 SR 400	33527	FINDS, ECHO
DOVER	1011410623	FLORIDA DEPT OF TRANSPORTATION	FORBES RD. & MLK BLVD.	33527	FINDS, ECHO
PLANT CITY	2019254241		2614 EAST US HIGHWAY 92		ERNS
PLANT CITY	2016151130		304 W BRANCH ST		ERNS
PLANT CITY	96354209		INT. OF HWY 39 & I-4		ERNS
PLANT CITY	S113898451	PLANT CITY TIRE & WHEELS SERVICE, INC.	3122 STATE ROAD 574	33563	SWF/LF
PLANT CITY	2005707966	EB WEIGH STATION (I-4)	EB WEIGH STATION (I-4)		HMIRS
PLANT CITY	S116711018		INTERNAL ROAD, 1410 GORDON FOOD SERVICE DR.		SPILLS
PLANT CITY	S107166281		US HIGHWAY 92 AT ROBINSON ORANGE PARK		SPILLS
PLANT CITY	S106352886		WESTBOUND I-4, BETWEEN PARK ROAD & COUNTY LINE		SPILLS
PLANT CITY	S108645921		I-4 / BRANCH FORBES RD. EXIT ON WESTBOUND SHOULDER		SPILLS
PLANT CITY	S109333103		I-4 WESTBOUND ACROSS FROM DOT WEIGH STATION		SPILLS
PLANT CITY	S109333253		I-4 EASTBOUND, WEST OF EXIT 21 IN MEDIAN		SPILLS
PLANT CITY	S111989599		SWINDELL ROAD, NORTH OF I-4, 1/2 MILE WEST OF COUNTY LINE ROAD		SPILLS
PLANT CITY	S113896898		RAMP TO EB I-4, FROM COUNTY LINE ROAD		SPILLS
PLANT CITY	S106200906		ON RAMP TO I-4 FROM SR 39 WESTBOUND		SPILLS
PLANT CITY	S109007352		EASTBOUND I-4 AT STATE ROAD 39 ON-RAMP		SPILLS
PLANT CITY	S109007067		I-4 AT STATE ROAD 39, EASTBOUND IN MEDIAN		SPILLS
PLANT CITY	S109007111		I-4 EASTBOUND, AT FORBES ROAD OVERPASS		SPILLS
PLANT CITY	S109007183		I-4 JUST EAST OF MANGO ROAD OVERPASS		SPILLS
PLANT CITY	S109008501		I-4 WB, APPROX. 1/2 MILE WEST OF BRANCH FORBES RD		SPILLS
PLANT CITY	S109008741		I-4 EB, WEST OF EXIT 27 (POLK PARKWAY) IN CENTER LANE		SPILLS
PLANT CITY	S108786210		I-4 WB EXIT RAMP TO HWY. 39		SPILLS
PLANT CITY	S108644924		I-4 WESTBOUND AT EXIT 22 (PARK ROAD)		SPILLS
PLANT CITY	S108645058		I-4 MM 19 @ WEIGH STATION		SPILLS
PLANT CITY	S108645574		I-4 WESTBOUND UNDER FRTIZKE OVERPASS NEAR EXIT 14		SPILLS
PLANT CITY	S108645667		I-4 WESTBOUND NEAR THE ALEXANDER STREET EXIT		SPILLS
PLANT CITY	S111067557		I-4 AND SR 39		SPILLS
PLANT CITY	S113416084		DITCH, I-4 EASTBOUND ON-RAMP FROM COUNTY LINE ROAD		SPILLS
PLANT CITY	S105459923		BRANCH FORBES ROAD, SOUTHBOUND, ON RAMP TO I-4		SPILLS
PLANT CITY	S105459968		I-4 EASTBOUND, ABOUT 1/2 MILE EAST OF PARK ROAD		SPILLS
PLANT CITY	S105459019		I-4 EASTBOUND, MEDIAN AT 24.0 MILE MARKER		SPILLS
PLANT CITY	S105189595		I-4 AT ALEXANDER EXIT		SPILLS
PLANT CITY	S105189609		I-4 EASTBOUND, ABOUT 2 MILES E OF CR 579		SPILLS
PLANT CITY	S105189731		I-4 EASTBOUND NEAR EXIT 15		SPILLS
PLANT CITY	S105192752		I-4 WB 1/2 MILE WEST OF POLK COUNTY		SPILLS
PLANT CITY	S105190109		I-4 EXIT 14 @ PLANT CITY		SPILLS
PLANT CITY	S115055523		PARK RD AND I-4 EXIT		SPILLS

DRAFT

Count: 65 records

ORPHAN SUMMARY

City	EDR ID	Site Name	Site Address	Zip	Database(s)
PLANT CITY	S118239292		HAWK GRIFFIN RD / VALHALLA LANE		SPILLS
PLANT CITY	S118427891		EXIT 21 EAST BOUND ON I-4		SPILLS
PLANT CITY	S120695563		ON-RAMP TO I-4 EASTBOUND AT ALEXANDER STREET		SPILLS
PLANT CITY	S105748455		I-4 EASTBOUND, 1/8 MILE BEFORE MACINTOSH ROAD		SPILLS
PLANT CITY	S105460417		I-4 EASTBOUND, ABOUT 1/4 MILE EAST OF SR 39		SPILLS
PLANT CITY	S121702895		I-4 WESTBOUND NEAR MILE MARKER 17		SPILLS
PLANT CITY	S122963400		I-4 WEST BOUND, WEST OF THONOTOASASSA EXIT		SPILLS
PLANT CITY	S105184074		I-4 BETWEEN HWY 39 & COUNTY LINE ROAD		SPILLS
PLANT CITY	S105184142		I-4 WEST BOUND @ EXIT 13		SPILLS
PLANT CITY	S105186611		I-4 & HWY 39 @ TEXACO		SPILLS
PLANT CITY	S112284248		I-4 EASTBOUND, MIDDLE LANE, AT ALEXANDER ST EXIT		SPILLS
PLANT CITY	S119093994		I-4 & BETHLEHEM		SPILLS
PLANT CITY	S129184790		I-4 BRANCH FORBES RD		SPILLS
PLANT CITY	S130276290	JOHN CARLO, INC.	1907 N BETHLEHEM RD	33565	AIRS
PLANT CITY	S130012306	KUHN UPHOLSTERY	2202 GORDON N	33565	HAZ WASTE
PLANT CITY	S130119285	PRESSURE WASHING SPECIALISTS	1003 GORDON N	33563	HAZ WASTE
PLANT CITY	S130003611	PHILIP T SMITH DBA MILLENNIUM MOBILE REP	2205 GORDON	33566	HAZ WASTE
PLANT CITY	S130140687	WORK OF ART DETAILING	508 GORDON	33566	HAZ WASTE
PLANT CITY	S130027219	D & R TOWING	907 GORDON	33566	HAZ WASTE
PLANT CITY	S130149099	BASICALLY GROUNDCOVERS INC	620 FORBES	33565	HAZ WASTE
PLANT CITY	S130144297	GATOR JUNGLE INC	0 BRANCH FORBES	33565	HAZ WASTE
PLANT CITY	S130154243	RICKYS EXPRESS	3105 FORBES	33566	HAZ WASTE
PLANT CITY	S125864954	THONOTOSASSA RD CULVERT REPLACEMENT PH 2	THONOTOSASSA RD - AT BRANCH ACRES DR		NPDES

DRAFT

GOVERNMENT RECORDS SEARCHED / DATA CURRENCY TRACKING

To maintain currency of the following federal and state databases, EDR contacts the appropriate governmental agency on a monthly or quarterly basis, as required.

Number of Days to Update: Provides confirmation that EDR is reporting records that have been updated within 90 days from the date the government agency made the information available to the public.

STANDARD ENVIRONMENTAL RECORDS

Lists of Federal NPL (Superfund) sites

NPL: National Priority List

National Priorities List (Superfund). The NPL is a subset of CERCLIS and identifies over 1,200 sites for priority cleanup under the Superfund Program. NPL sites may encompass relatively large areas. As such, EDR provides polygon coverage for over 1,000 NPL site boundaries produced by EPA's Environmental Photographic Interpretation Center (EPIC) and regional EPA offices.

Date of Government Version: 12/26/2023
Date Data Arrived at EDR: 01/02/2024
Date Made Active in Reports: 01/24/2024
Number of Days to Update: 22

Source: EPA
Telephone: N/A
Last EDR Contact: 03/01/2024
Next Scheduled EDR Contact: 04/08/2024
Data Release Frequency: Quarterly

NPL Site Boundaries

Sources:

EPA's Environmental Photographic Interpretation Center (EPIC)
Telephone: 202-564-7333

EPA Region 1
Telephone 617-918-1143

EPA Region 6
Telephone: 214-655-6659

EPA Region 3
Telephone 215-814-5418

EPA Region 7
Telephone: 913-551-7247

EPA Region 4
Telephone 404-562-8033

EPA Region 8
Telephone: 303-312-6774

EPA Region 5
Telephone 312-886-6686

EPA Region 9
Telephone: 415-947-4246

EPA Region 10
Telephone 206-553-8665

Proposed NPL: Proposed National Priority List Sites

A site that has been proposed for listing on the National Priorities List through the issuance of a proposed rule in the Federal Register. EPA then accepts public comments on the site, responds to the comments, and places on the NPL those sites that continue to meet the requirements for listing.

Date of Government Version: 12/26/2023
Date Data Arrived at EDR: 01/02/2024
Date Made Active in Reports: 01/24/2024
Number of Days to Update: 22

Source: EPA
Telephone: N/A
Last EDR Contact: 03/01/2024
Next Scheduled EDR Contact: 04/08/2024
Data Release Frequency: Quarterly

NPL LIENS: Federal Superfund Liens

Federal Superfund Liens. Under the authority granted the USEPA by CERCLA of 1980, the USEPA has the authority to file liens against real property in order to recover remedial action expenditures or when the property owner received notification of potential liability. USEPA compiles a listing of filed notices of Superfund Liens.

DRAFT

Date of Government Version: 10/15/1991
Date Data Arrived at EDR: 02/02/1994
Date Made Active in Reports: 03/30/1994
Number of Days to Update: 56

Source: EPA
Telephone: 202-564-4267
Last EDR Contact: 08/15/2011
Next Scheduled EDR Contact: 11/28/2011
Data Release Frequency: No Update Planned

Lists of Federal Delisted NPL sites

Delisted NPL: National Priority List Deletions

The National Oil and Hazardous Substances Pollution Contingency Plan (NCP) establishes the criteria that the EPA uses to delete sites from the NPL. In accordance with 40 CFR 300.425.(e), sites may be deleted from the NPL where no further response is appropriate.

Date of Government Version: 12/26/2023
Date Data Arrived at EDR: 01/02/2024
Date Made Active in Reports: 01/24/2024
Number of Days to Update: 22

Source: EPA
Telephone: N/A
Last EDR Contact: 03/01/2024
Next Scheduled EDR Contact: 04/08/2024
Data Release Frequency: Quarterly

Lists of Federal sites subject to CERCLA removals and CERCLA orders

FEDERAL FACILITY: Federal Facility Site Information listing

A listing of National Priority List (NPL) and Base Realignment and Closure (BRAC) sites found in the Comprehensive Environmental Response, Compensation and Liability Information System (CERCLIS) Database where EPA Federal Facilities Restoration and Reuse Office is involved in cleanup activities.

Date of Government Version: 12/20/2023
Date Data Arrived at EDR: 12/20/2023
Date Made Active in Reports: 01/24/2024
Number of Days to Update: 35

Source: Environmental Protection Agency
Telephone: 703-603-8704
Last EDR Contact: 12/20/2023
Next Scheduled EDR Contact: 04/08/2024
Data Release Frequency: Varies

SEMS: Superfund Enterprise Management System

SEMS (Superfund Enterprise Management System) tracks hazardous waste sites, potentially hazardous waste sites, and remedial activities performed in support of EPA's Superfund Program across the United States. The list was formerly know as CERCLIS, renamed to SEMS by the EPA in 2015. The list contains data on potentially hazardous waste sites that have been reported to the USEPA by states, municipalities, private companies and private persons, pursuant to Section 103 of the Comprehensive Environmental Response, Compensation, and Liability Act (CERCLA). This dataset also contains sites which are either proposed to or on the National Priorities List (NPL) and the sites which are in the screening and assessment phase for possible inclusion on the NPL.

Date of Government Version: 01/29/2024
Date Data Arrived at EDR: 02/01/2024
Date Made Active in Reports: 02/22/2024
Number of Days to Update: 21

Source: EPA
Telephone: 800-424-9346
Last EDR Contact: 03/01/2024
Next Scheduled EDR Contact: 04/22/2024
Data Release Frequency: Quarterly

Lists of Federal CERCLA sites with NFRAP

SEMS-ARCHIVE: Superfund Enterprise Management System Archive

DRAFT

SEMS-ARCHIVE (Superfund Enterprise Management System Archive) tracks sites that have no further interest under the Federal Superfund Program based on available information. The list was formerly known as the CERCLIS-NFRAP, renamed to SEMS ARCHIVE by the EPA in 2015. EPA may perform a minimal level of assessment work at a site while it is archived if site conditions change and/or new information becomes available. Archived sites have been removed and archived from the inventory of SEMS sites. Archived status indicates that, to the best of EPA's knowledge, assessment at a site has been completed and that EPA has determined no further steps will be taken to list the site on the National Priorities List (NPL), unless information indicates this decision was not appropriate or other considerations require a recommendation for listing at a later time. The decision does not necessarily mean that there is no hazard associated with a given site; it only means that. based upon available information, the location is not judged to be potential NPL site.

Date of Government Version: 01/29/2024
Date Data Arrived at EDR: 02/01/2024
Date Made Active in Reports: 02/22/2024
Number of Days to Update: 21

Source: EPA
Telephone: 800-424-9346
Last EDR Contact: 02/01/2024
Next Scheduled EDR Contact: 04/22/2024
Data Release Frequency: Quarterly

Lists of Federal RCRA facilities undergoing Corrective Action

CORRACTS: Corrective Action Report

CORRACTS identifies hazardous waste handlers with RCRA corrective action activity.

Date of Government Version: 12/04/2023
Date Data Arrived at EDR: 12/06/2023
Date Made Active in Reports: 12/12/2023
Number of Days to Update: 6

Source: EPA
Telephone: 800-424-9346
Last EDR Contact: 12/06/2023
Next Scheduled EDR Contact: 04/01/2024
Data Release Frequency: Quarterly

Lists of Federal RCRA TSD facilities

RCRA-TSDF: RCRA - Treatment, Storage and Disposal

RCRAInfo is EPA's comprehensive information system, providing access to data supporting the Resource Conservation and Recovery Act (RCRA) of 1976 and the Hazardous and Solid Waste Amendments (HSWA) of 1984. The database includes selective information on sites which generate, transport, store, treat and/or dispose of hazardous waste as defined by the Resource Conservation and Recovery Act (RCRA). Transporters are individuals or entities that move hazardous waste from the generator offsite to a facility that can recycle, treat, store, or dispose of the waste. TSDFs treat, store, or dispose of the waste.

Date of Government Version: 12/04/2023
Date Data Arrived at EDR: 12/06/2023
Date Made Active in Reports: 12/12/2023
Number of Days to Update: 6

Source: Environmental Protection Agency
Telephone: (404) 562-8651
Last EDR Contact: 12/06/2023
Next Scheduled EDR Contact: 04/01/2024
Data Release Frequency: Quarterly

Lists of Federal RCRA generators

RCRA-LQG: RCRA - Large Quantity Generators

RCRAInfo is EPA's comprehensive information system, providing access to data supporting the Resource Conservation and Recovery Act (RCRA) of 1976 and the Hazardous and Solid Waste Amendments (HSWA) of 1984. The database includes selective information on sites which generate, transport, store, treat and/or dispose of hazardous waste as defined by the Resource Conservation and Recovery Act (RCRA). Large quantity generators (LQGs) generate over 1,000 kilograms (kg) of hazardous waste, or over 1 kg of acutely hazardous waste per month.

Date of Government Version: 12/04/2023
Date Data Arrived at EDR: 12/06/2023
Date Made Active in Reports: 12/12/2023
Number of Days to Update: 6

Source: Environmental Protection Agency
Telephone: (404) 562-8651
Last EDR Contact: 12/06/2023
Next Scheduled EDR Contact: 04/01/2024
Data Release Frequency: Quarterly

DRAFT

RCRA-SQG: RCRA - Small Quantity Generators

RCRAInfo is EPA's comprehensive information system, providing access to data supporting the Resource Conservation and Recovery Act (RCRA) of 1976 and the Hazardous and Solid Waste Amendments (HSWA) of 1984. The database includes selective information on sites which generate, transport, store, treat and/or dispose of hazardous waste as defined by the Resource Conservation and Recovery Act (RCRA). Small quantity generators (SQGs) generate between 100 kg and 1,000 kg of hazardous waste per month.

Date of Government Version: 12/04/2023
Date Data Arrived at EDR: 12/06/2023
Date Made Active in Reports: 12/12/2023
Number of Days to Update: 6

Source: Environmental Protection Agency
Telephone: (404) 562-8651
Last EDR Contact: 12/06/2023
Next Scheduled EDR Contact: 04/01/2024
Data Release Frequency: Quarterly

RCRA-VSQG: RCRA - Very Small Quantity Generators (Formerly Conditionally Exempt Small Quantity Generators)

RCRAInfo is EPA's comprehensive information system, providing access to data supporting the Resource Conservation and Recovery Act (RCRA) of 1976 and the Hazardous and Solid Waste Amendments (HSWA) of 1984. The database includes selective information on sites which generate, transport, store, treat and/or dispose of hazardous waste as defined by the Resource Conservation and Recovery Act (RCRA). Very small quantity generators (VSQGs) generate less than 100 kg of hazardous waste, or less than 1 kg of acutely hazardous waste per month.

Date of Government Version: 12/04/2023
Date Data Arrived at EDR: 12/06/2023
Date Made Active in Reports: 12/12/2023
Number of Days to Update: 6

Source: Environmental Protection Agency
Telephone: (404) 562-8651
Last EDR Contact: 12/06/2023
Next Scheduled EDR Contact: 04/01/2024
Data Release Frequency: Quarterly

Federal institutional controls / engineering controls registries

LUCIS: Land Use Control Information System

LUCIS contains records of land use control information pertaining to the former Navy Base Realignment and Closure properties.

Date of Government Version: 08/03/2023
Date Data Arrived at EDR: 08/07/2023
Date Made Active in Reports: 10/10/2023
Number of Days to Update: 64

Source: Department of the Navy
Telephone: 843-820-7326
Last EDR Contact: 02/02/2024
Next Scheduled EDR Contact: 05/20/2024
Data Release Frequency: Varies

US ENG CONTROLS: Engineering Controls Sites List

A listing of sites with engineering controls in place. Engineering controls include various forms of caps, building foundations, liners, and treatment methods to create pathway elimination for regulated substances to enter environmental media or effect human health.

Date of Government Version: 10/26/2023
Date Data Arrived at EDR: 11/17/2023
Date Made Active in Reports: 02/13/2024
Number of Days to Update: 88

Source: Environmental Protection Agency
Telephone: 703-603-0695
Last EDR Contact: 02/21/2024
Next Scheduled EDR Contact: 06/03/2024
Data Release Frequency: Varies

US INST CONTROLS: Institutional Controls Sites List

A listing of sites with institutional controls in place. Institutional controls include administrative measures, such as groundwater use restrictions, construction restrictions, property use restrictions, and post remediation care requirements intended to prevent exposure to contaminants remaining on site. Deed restrictions are generally required as part of the institutional controls.

Date of Government Version: 10/26/2023
Date Data Arrived at EDR: 11/17/2023
Date Made Active in Reports: 02/13/2024
Number of Days to Update: 88

Source: Environmental Protection Agency
Telephone: 703-603-0695
Last EDR Contact: 02/21/2024
Next Scheduled EDR Contact: 06/03/2024
Data Release Frequency: Varies

DRAFT

GOVERNMENT RECORDS SEARCHED / DATA CURRENCY TRACKING

Federal ERNS list

ERNS: Emergency Response Notification System

Emergency Response Notification System. ERNS records and stores information on reported releases of oil and hazardous substances.

Date of Government Version: 12/12/2023
Date Data Arrived at EDR: 12/13/2023
Date Made Active in Reports: 02/28/2024
Number of Days to Update: 77

Source: National Response Center, United States Coast Guard
Telephone: 202-267-2180
Last EDR Contact: 12/13/2023
Next Scheduled EDR Contact: 04/01/2024
Data Release Frequency: Quarterly

Lists of state- and tribal hazardous waste facilities

SHWS: Florida's State-Funded Action Sites

State Hazardous Waste Sites. State hazardous waste site records are the states' equivalent to CERCLIS. These sites may or may not already be listed on the federal CERCLIS list. Priority sites planned for cleanup using state funds (state equivalent of Superfund) are identified along with sites where cleanup will be paid for by potentially responsible parties. Available information varies by state.

Date of Government Version: 02/09/2023
Date Data Arrived at EDR: 02/14/2023
Date Made Active in Reports: 05/09/2023
Number of Days to Update: 84

Source: Department of Environmental Protection
Telephone: 850-488-0190
Last EDR Contact: 02/29/2024
Next Scheduled EDR Contact: 05/27/2024
Data Release Frequency: Semi-Annually

Lists of state and tribal landfills and solid waste disposal facilities

SWF/LF: Solid Waste Facility Database

Solid Waste Facilities/Landfill Sites. SWF/LF type records typically contain an inventory of solid waste disposal facilities or landfills in a particular state. Depending on the state, these may be active or inactive facilities or open dumps that failed to meet RCRA Subtitle D Section 4004 criteria for solid waste landfills or disposal sites.

Date of Government Version: 10/09/2023
Date Data Arrived at EDR: 10/09/2023
Date Made Active in Reports: 12/20/2023
Number of Days to Update: 72

Source: Department of Environmental Protection
Telephone: 850-922-7121
Last EDR Contact: 01/10/2024
Next Scheduled EDR Contact: 04/22/2024
Data Release Frequency: Quarterly

Lists of state and tribal leaking storage tanks

LAST: Leaking Aboveground Storage Tank Listing

The file for Leaking Aboveground Storage Tanks. Please remember STCM does not track the source of the discharge so the agency provides a list of facilities with an aboveground tank and an open discharge split by facilities with aboveground tanks only and facilities with aboveground and underground tanks.

Date of Government Version: 10/23/2023
Date Data Arrived at EDR: 10/24/2023
Date Made Active in Reports: 01/12/2024
Number of Days to Update: 80

Source: Department of Environmental Protection
Telephone: 850-245-8799
Last EDR Contact: 01/23/2024
Next Scheduled EDR Contact: 05/06/2024
Data Release Frequency: Varies

LUST: Petroleum Contamination Detail Report

Leaking Underground Storage Tank Incident Reports. LUST records contain an inventory of reported leaking underground storage tank incidents. Not all states maintain these records, and the information stored varies by state.

Date of Government Version: 10/23/2023
Date Data Arrived at EDR: 10/24/2023
Date Made Active in Reports: 01/18/2024
Number of Days to Update: 86

Source: Department of Environmental Protection
Telephone: 850-245-8839
Last EDR Contact: 01/23/2024
Next Scheduled EDR Contact: 05/06/2024
Data Release Frequency: Quarterly

DRAFT

GOVERNMENT RECORDS SEARCHED / DATA CURRENCY TRACKING

INDIAN LUST R1: Leaking Underground Storage Tanks on Indian Land
A listing of leaking underground storage tank locations on Indian Land.

Date of Government Version: 04/20/2023
Date Data Arrived at EDR: 05/09/2023
Date Made Active in Reports: 07/14/2023
Number of Days to Update: 66

Source: EPA Region 1
Telephone: 617-918-1313
Last EDR Contact: 01/17/2024
Next Scheduled EDR Contact: 04/29/2024
Data Release Frequency: Varies

INDIAN LUST R4: Leaking Underground Storage Tanks on Indian Land
LUSTs on Indian land in Florida, Mississippi and North Carolina.

Date of Government Version: 04/20/2023
Date Data Arrived at EDR: 05/09/2023
Date Made Active in Reports: 07/14/2023
Number of Days to Update: 66

Source: EPA Region 4
Telephone: 404-562-8677
Last EDR Contact: 01/17/2024
Next Scheduled EDR Contact: 04/29/2024
Data Release Frequency: Varies

INDIAN LUST R8: Leaking Underground Storage Tanks on Indian Land
LUSTs on Indian land in Colorado, Montana, North Dakota, South Dakota, Utah and Wyoming.

Date of Government Version: 04/19/2023
Date Data Arrived at EDR: 05/09/2023
Date Made Active in Reports: 07/14/2023
Number of Days to Update: 66

Source: EPA Region 8
Telephone: 303-312-6271
Last EDR Contact: 01/17/2024
Next Scheduled EDR Contact: 04/29/2024
Data Release Frequency: Varies

INDIAN LUST R7: Leaking Underground Storage Tanks on Indian Land
LUSTs on Indian land in Iowa, Kansas, and Nebraska

Date of Government Version: 04/25/2023
Date Data Arrived at EDR: 05/09/2023
Date Made Active in Reports: 07/14/2023
Number of Days to Update: 66

Source: EPA Region 7
Telephone: 913-551-7003
Last EDR Contact: 01/17/2024
Next Scheduled EDR Contact: 04/29/2024
Data Release Frequency: Varies

INDIAN LUST R9: Leaking Underground Storage Tanks on Indian Land
LUSTs on Indian land in Arizona, California, New Mexico and Nevada

Date of Government Version: 04/19/2023
Date Data Arrived at EDR: 05/09/2023
Date Made Active in Reports: 07/14/2023
Number of Days to Update: 66

Source: Environmental Protection Agency
Telephone: 415-972-3372
Last EDR Contact: 01/17/2024
Next Scheduled EDR Contact: 04/29/2024
Data Release Frequency: Varies

INDIAN LUST R5: Leaking Underground Storage Tanks on Indian Land
Leaking underground storage tanks located on Indian Land in Michigan, Minnesota and Wisconsin.

Date of Government Version: 04/14/2023
Date Data Arrived at EDR: 05/09/2023
Date Made Active in Reports: 07/14/2023
Number of Days to Update: 66

Source: EPA, Region 5
Telephone: 312-886-7439
Last EDR Contact: 01/17/2024
Next Scheduled EDR Contact: 04/29/2024
Data Release Frequency: Varies

INDIAN LUST R6: Leaking Underground Storage Tanks on Indian Land
LUSTs on Indian land in New Mexico and Oklahoma.

Date of Government Version: 04/26/2023
Date Data Arrived at EDR: 05/09/2023
Date Made Active in Reports: 07/14/2023
Number of Days to Update: 66

Source: EPA Region 6
Telephone: 214-665-6597
Last EDR Contact: 01/17/2024
Next Scheduled EDR Contact: 04/29/2024
Data Release Frequency: Varies

DRAFT

GOVERNMENT RECORDS SEARCHED / DATA CURRENCY TRACKING

INDIAN LUST R10: Leaking Underground Storage Tanks on Indian Land
LUSTs on Indian land in Alaska, Idaho, Oregon and Washington.

Date of Government Version: 04/20/2023
Date Data Arrived at EDR: 05/09/2023
Date Made Active in Reports: 07/14/2023
Number of Days to Update: 66

Source: EPA Region 10
Telephone: 206-553-2857
Last EDR Contact: 01/17/2024
Next Scheduled EDR Contact: 04/29/2024
Data Release Frequency: Varies

Lists of state and tribal registered storage tanks

FEMA UST: Underground Storage Tank Listing
A listing of all FEMA owned underground storage tanks.

Date of Government Version: 11/16/2023
Date Data Arrived at EDR: 11/16/2023
Date Made Active in Reports: 02/13/2024
Number of Days to Update: 89

Source: FEMA
Telephone: 202-646-5797
Last EDR Contact: 01/11/2024
Next Scheduled EDR Contact: 04/15/2024
Data Release Frequency: Varies

FF TANKS: Federal Facilities Listing
A listing of federal facilities with storage tanks.

Date of Government Version: 09/19/2023
Date Data Arrived at EDR: 09/20/2023
Date Made Active in Reports: 12/08/2023
Number of Days to Update: 79

Source: Department of Environmental Protection
Telephone: 850-245-8250
Last EDR Contact: 12/13/2023
Next Scheduled EDR Contact: 04/01/2024
Data Release Frequency: Quarterly

UST: Storage Tank Facility Information
Registered Underground Storage Tanks. UST's are regulated under Subtitle I of the Resource Conservation and Recovery Act (RCRA) and must be registered with the state department responsible for administering the UST program. Available information varies by state program.

Date of Government Version: 11/09/2023
Date Data Arrived at EDR: 11/09/2023
Date Made Active in Reports: 02/01/2024
Number of Days to Update: 84

Source: Department of Environmental Protection
Telephone: 850-245-8839
Last EDR Contact: 01/22/2024
Next Scheduled EDR Contact: 05/06/2024
Data Release Frequency: Quarterly

AST: Storage Tank Facility Information
Registered Aboveground Storage Tanks.

Date of Government Version: 11/09/2023
Date Data Arrived at EDR: 11/09/2023
Date Made Active in Reports: 02/01/2024
Number of Days to Update: 84

Source: Department of Environmental Protection
Telephone: 850-245-8839
Last EDR Contact: 01/22/2024
Next Scheduled EDR Contact: 05/06/2024
Data Release Frequency: Quarterly

INDIAN UST R4: Underground Storage Tanks on Indian Land
The Indian Underground Storage Tank (UST) database provides information about underground storage tanks on Indian land in EPA Region 4 (Alabama, Florida, Georgia, Kentucky, Mississippi, North Carolina, South Carolina, Tennessee and Tribal Nations)

Date of Government Version: 04/20/2023
Date Data Arrived at EDR: 05/09/2023
Date Made Active in Reports: 07/14/2023
Number of Days to Update: 66

Source: EPA Region 4
Telephone: 404-562-9424
Last EDR Contact: 01/17/2024
Next Scheduled EDR Contact: 04/29/2024
Data Release Frequency: Varies

DRAFT

INDIAN UST R9: Underground Storage Tanks on Indian Land

The Indian Underground Storage Tank (UST) database provides information about underground storage tanks on Indian land in EPA Region 9 (Arizona, California, Hawaii, Nevada, the Pacific Islands, and Tribal Nations).

Date of Government Version: 04/19/2023
Date Data Arrived at EDR: 05/09/2023
Date Made Active in Reports: 07/14/2023
Number of Days to Update: 66

Source: EPA Region 9
Telephone: 415-972-3368
Last EDR Contact: 01/17/2024
Next Scheduled EDR Contact: 04/29/2024
Data Release Frequency: Varies

INDIAN UST R8: Underground Storage Tanks on Indian Land

The Indian Underground Storage Tank (UST) database provides information about underground storage tanks on Indian land in EPA Region 8 (Colorado, Montana, North Dakota, South Dakota, Utah, Wyoming and 27 Tribal Nations).

Date of Government Version: 04/20/2023
Date Data Arrived at EDR: 05/09/2023
Date Made Active in Reports: 07/14/2023
Number of Days to Update: 66

Source: EPA Region 8
Telephone: 303-312-6137
Last EDR Contact: 01/17/2024
Next Scheduled EDR Contact: 04/29/2024
Data Release Frequency: Varies

INDIAN UST R7: Underground Storage Tanks on Indian Land

The Indian Underground Storage Tank (UST) database provides information about underground storage tanks on Indian land in EPA Region 7 (Iowa, Kansas, Missouri, Nebraska, and 9 Tribal Nations).

Date of Government Version: 04/25/2023
Date Data Arrived at EDR: 05/09/2023
Date Made Active in Reports: 07/14/2023
Number of Days to Update: 66

Source: EPA Region 7
Telephone: 913-551-7003
Last EDR Contact: 01/17/2024
Next Scheduled EDR Contact: 04/29/2024
Data Release Frequency: Varies

INDIAN UST R5: Underground Storage Tanks on Indian Land

The Indian Underground Storage Tank (UST) database provides information about underground storage tanks on Indian land in EPA Region 5 (Michigan, Minnesota and Wisconsin and Tribal Nations).

Date of Government Version: 04/14/2023
Date Data Arrived at EDR: 05/09/2023
Date Made Active in Reports: 07/14/2023
Number of Days to Update: 66

Source: EPA Region 5
Telephone: 312-886-6136
Last EDR Contact: 01/17/2024
Next Scheduled EDR Contact: 04/29/2024
Data Release Frequency: Varies

INDIAN UST R6: Underground Storage Tanks on Indian Land

The Indian Underground Storage Tank (UST) database provides information about underground storage tanks on Indian land in EPA Region 6 (Louisiana, Arkansas, Oklahoma, New Mexico, Texas and 65 Tribes).

Date of Government Version: 04/26/2023
Date Data Arrived at EDR: 05/09/2023
Date Made Active in Reports: 07/14/2023
Number of Days to Update: 66

Source: EPA Region 6
Telephone: 214-665-7591
Last EDR Contact: 01/17/2024
Next Scheduled EDR Contact: 04/29/2024
Data Release Frequency: Varies

INDIAN UST R10: Underground Storage Tanks on Indian Land

The Indian Underground Storage Tank (UST) database provides information about underground storage tanks on Indian land in EPA Region 10 (Alaska, Idaho, Oregon, Washington, and Tribal Nations).

Date of Government Version: 04/20/2023
Date Data Arrived at EDR: 05/09/2023
Date Made Active in Reports: 07/14/2023
Number of Days to Update: 66

Source: EPA Region 10
Telephone: 206-553-2857
Last EDR Contact: 01/17/2024
Next Scheduled EDR Contact: 04/29/2024
Data Release Frequency: Varies

DRAFT

INDIAN UST R1: Underground Storage Tanks on Indian Land

The Indian Underground Storage Tank (UST) database provides information about underground storage tanks on Indian land in EPA Region 1 (Connecticut, Maine, Massachusetts, New Hampshire, Rhode Island, Vermont and ten Tribal Nations).

Date of Government Version: 04/20/2023
Date Data Arrived at EDR: 05/09/2023
Date Made Active in Reports: 07/14/2023
Number of Days to Update: 66

Source: EPA, Region 1
Telephone: 617-918-1313
Last EDR Contact: 01/17/2024
Next Scheduled EDR Contact: 04/29/2024
Data Release Frequency: Varies

TANKS: Storage Tank Facility List

This listing includes storage tank facilities that do not have tank information. The tanks have either be closed or removed from the site, but the facilities were still registered at some point in history.

Date of Government Version: 11/09/2023
Date Data Arrived at EDR: 11/09/2023
Date Made Active in Reports: 02/02/2024
Number of Days to Update: 85

Source: Department of Environmental Protection
Telephone: 850-245-8841
Last EDR Contact: 01/22/2024
Next Scheduled EDR Contact: 05/06/2024
Data Release Frequency: Quarterly

State and tribal institutional control / engineering control registries

ENG CONTROLS: Institutional Controls Registry

The registry is a database of all contaminated sites in the state of Florida which are subject to engineering controls. Engineering Controls encompass a variety of engineered remedies to contain and/or reduce contamination, and/or physical barriers intended to limit access to property. ECs include fences, signs, guards, landfill caps, provision of potable water, slurry walls, sheet pile (vertical caps), pumping and treatment of groundwater, monitoring wells, and vapor extraction systems.

Date of Government Version: 08/11/2023
Date Data Arrived at EDR: 09/26/2023
Date Made Active in Reports: 12/19/2023
Number of Days to Update: 84

Source: Department of Environmental Protection
Telephone: 850-245-8927
Last EDR Contact: 12/20/2023
Next Scheduled EDR Contact: 04/08/2024
Data Release Frequency: Semi-Annually

Inst Control: Institutional Controls Registry

The registry is a database of all contaminated sites in the state of Florida which are subject to institutional and engineering controls.

Date of Government Version: 08/11/2023
Date Data Arrived at EDR: 09/26/2023
Date Made Active in Reports: 12/19/2023
Number of Days to Update: 84

Source: Department of Environmental Protection
Telephone: 850-245-8927
Last EDR Contact: 12/20/2023
Next Scheduled EDR Contact: 04/08/2024
Data Release Frequency: Semi-Annually

Lists of state and tribal voluntary cleanup sites

INDIAN VCP R1: Voluntary Cleanup Priority Listing

A listing of voluntary cleanup priority sites located on Indian Land located in Region 1.

Date of Government Version: 07/27/2015
Date Data Arrived at EDR: 09/29/2015
Date Made Active in Reports: 02/18/2016
Number of Days to Update: 142

Source: EPA, Region 1
Telephone: 617-918-1102
Last EDR Contact: 12/12/2023
Next Scheduled EDR Contact: 04/01/2024
Data Release Frequency: Varies

VCP: Voluntary Cleanup Sites

Listing of closed and active voluntary cleanup sites.

DRAFT

Date of Government Version: 07/01/2022
Date Data Arrived at EDR: 08/11/2022
Date Made Active in Reports: 11/02/2022
Number of Days to Update: 83

Source: Department of Environmental Protection
Telephone: 850-245-8705
Last EDR Contact: 02/15/2024
Next Scheduled EDR Contact: 05/27/2024
Data Release Frequency: Varies

INDIAN VCP R7: Voluntary Cleanup Priority Lisitng

A listing of voluntary cleanup priority sites located on Indian Land located in Region 7.

Date of Government Version: 03/20/2008
Date Data Arrived at EDR: 04/22/2008
Date Made Active in Reports: 05/19/2008
Number of Days to Update: 27

Source: EPA, Region 7
Telephone: 913-551-7365
Last EDR Contact: 07/08/2021
Next Scheduled EDR Contact: 07/20/2009
Data Release Frequency: Varies

Lists of state and tribal brownfield sites

BROWNFIELDS: Brownfields Sites Database

Brownfields are defined by the Florida Department of Environmental Protection (FDEP) as abandoned, idled, or underused industrial and commercial facilities where expansion or redevelopment is complicated by real or perceived environmental contamination.

Date of Government Version: 03/08/2023
Date Data Arrived at EDR: 03/28/2023
Date Made Active in Reports: 06/15/2023
Number of Days to Update: 79

Source: Department of Environmental Protection
Telephone: 850-245-8927
Last EDR Contact: 12/20/2023
Next Scheduled EDR Contact: 04/01/2024
Data Release Frequency: Semi-Annually

BROWNFIELDS AREAS: Brownfields Areas Database

A "brownfield area" means a contiguous area of one or more brownfield sites, some of which may not be contaminated, that has been designated as such by a local government resolution. Such areas may include all or portions of community redevelopment areas, enterprise zones, empowerment zones, other such designated economically deprived communities and areas, and Environmental Protection Agency (EPA) designated brownfield pilot projects. This layer provides a polygon representation of the boundaries of these designated Brownfield Areas in Florida.

Date of Government Version: 08/03/2023
Date Data Arrived at EDR: 09/26/2023
Date Made Active in Reports: 12/19/2023
Number of Days to Update: 84

Source: Department of Environmental Protection
Telephone: 850-245-8934
Last EDR Contact: 12/20/2023
Next Scheduled EDR Contact: 04/08/2024
Data Release Frequency: Quarterly

BSRA: Brownfield Site Rehabilitation Agreements Listing

The BSRA provides DEP and the public assurance that site rehabilitation will be conducted in accordance with Florida Statutes and DEP's Contaminated Site Cleanup Criteria rule. In addition, the BSRA provides limited liability protection for the voluntary responsible party. The BSRA contains various commitments by the voluntary responsible party, including milestones for completion of site rehabilitation tasks and submittal of technical reports and plans. It also contains a commitment by DEP to review technical reports according to an agreed upon schedule. Only those brownfield sites with an executed BSRA are eligible to apply for a voluntary cleanup tax credit incentive pursuant to Section 376.30781, Florida Statutes.

Date of Government Version: 08/09/2023
Date Data Arrived at EDR: 09/26/2023
Date Made Active in Reports: 12/19/2023
Number of Days to Update: 84

Source: Department of Environmental Protection
Telephone: 850-245-8934
Last EDR Contact: 12/20/2023
Next Scheduled EDR Contact: 04/08/2024
Data Release Frequency: Varies

ADDITIONAL ENVIRONMENTAL RECORDS

Local Brownfield lists

US BROWNFIELDS: A Listing of Brownfields Sites

Brownfields are real property, the expansion, redevelopment, or reuse of which may be complicated by the presence or potential presence of a hazardous substance, pollutant, or contaminant. Cleaning up and reinvesting in these properties takes development pressures off of undeveloped, open land, and both improves and protects the environment. Assessment, Cleanup and Redevelopment Exchange System (ACRES) stores information reported by EPA Brownfields grant recipients on brownfields properties assessed or cleaned up with grant funding as well as information on Targeted Brownfields Assessments performed by EPA Regions. A listing of ACRES Brownfield sites is obtained from Cleanups in My Community. Cleanups in My Community provides information on Brownfields properties for which information is reported back to EPA, as well as areas served by Brownfields grant programs.

Date of Government Version: 08/15/2023
Date Data Arrived at EDR: 08/30/2023
Date Made Active in Reports: 12/01/2023
Number of Days to Update: 93

Source: Environmental Protection Agency
Telephone: 202-566-2777
Last EDR Contact: 12/14/2023
Next Scheduled EDR Contact: 03/25/2024
Data Release Frequency: Semi-Annually

Local Lists of Landfill / Solid Waste Disposal Sites

SWRCY: Recycling Centers

A listing of recycling centers located in the state of Florida.

Date of Government Version: 08/17/2023
Date Data Arrived at EDR: 10/09/2023
Date Made Active in Reports: 12/19/2023
Number of Days to Update: 71

Source: Department of Environmental Protection
Telephone: 850-245-8718
Last EDR Contact: 01/11/2024
Next Scheduled EDR Contact: 04/22/2024
Data Release Frequency: Varies

INDIAN ODI: Report on the Status of Open Dumps on Indian Lands

Location of open dumps on Indian land.

Date of Government Version: 12/31/1998
Date Data Arrived at EDR: 12/03/2007
Date Made Active in Reports: 01/24/2008
Number of Days to Update: 52

Source: Environmental Protection Agency
Telephone: 703-308-8245
Last EDR Contact: 01/26/2024
Next Scheduled EDR Contact: 05/06/2024
Data Release Frequency: Varies

DEBRIS REGION 9: Torres Martinez Reservation Illegal Dump Site Locations

A listing of illegal dump sites location on the Torres Martinez Indian Reservation located in eastern Riverside County and northern Imperial County, California.

Date of Government Version: 01/12/2009
Date Data Arrived at EDR: 05/07/2009
Date Made Active in Reports: 09/21/2009
Number of Days to Update: 137

Source: EPA, Region 9
Telephone: 415-947-4219
Last EDR Contact: 01/11/2024
Next Scheduled EDR Contact: 04/29/2024
Data Release Frequency: No Update Planned

ODI: Open Dump Inventory

An open dump is defined as a disposal facility that does not comply with one or more of the Part 257 or Part 258 Subtitle D Criteria.

Date of Government Version: 06/30/1985
Date Data Arrived at EDR: 08/09/2004
Date Made Active in Reports: 09/17/2004
Number of Days to Update: 39

Source: Environmental Protection Agency
Telephone: 800-424-9346
Last EDR Contact: 06/09/2004
Next Scheduled EDR Contact: N/A
Data Release Frequency: No Update Planned

IHS OPEN DUMPS: Open Dumps on Indian Land

A listing of all open dumps located on Indian Land in the United States.

DRAFT

Date of Government Version: 04/01/2014
Date Data Arrived at EDR: 08/06/2014
Date Made Active in Reports: 01/29/2015
Number of Days to Update: 176

Source: Department of Health & Human Serivces, Indian Health Service
Telephone: 301-443-1452
Last EDR Contact: 01/17/2024
Next Scheduled EDR Contact: 05/06/2024
Data Release Frequency: Varies

Local Lists of Hazardous waste / Contaminated Sites

US HIST CDL: National Clandestine Laboratory Register

A listing of clandestine drug lab locations that have been removed from the DEAs National Clandestine Laboratory Register.

Date of Government Version: 11/17/2023
Date Data Arrived at EDR: 11/17/2023
Date Made Active in Reports: 02/07/2024
Number of Days to Update: 82

Source: Drug Enforcement Administration
Telephone: 202-307-1000
Last EDR Contact: 02/21/2024
Next Scheduled EDR Contact: 06/03/2024
Data Release Frequency: No Update Planned

PRIORITYCLEANERS: Priority Ranking List

The Florida Legislature has established a state-funded program to cleanup properties that are contaminated as a result of the operations of a drycleaning facility.

Date of Government Version: 08/17/2023
Date Data Arrived at EDR: 11/07/2023
Date Made Active in Reports: 02/02/2024
Number of Days to Update: 87

Source: Department of Environmental Protection
Telephone: 850-245-8927
Last EDR Contact: 02/06/2024
Next Scheduled EDR Contact: 05/20/2024
Data Release Frequency: Varies

FL SITES: Sites List

This summary status report was developed from a number of lists including the Eckhardt list, the Moffit list, the EPA Hazardous Waste Sites list, EPA's Emergency & Remedial Response information System list (RCRA Section 3012) & existing department lists such as the obsolete uncontrolled Hazardous Waste Sites list. This list is no longer updated.

Date of Government Version: 12/31/1989
Date Data Arrived at EDR: 05/09/1994
Date Made Active in Reports: 08/04/1994
Number of Days to Update: 87

Source: Department of Environmental Protection
Telephone: 850-245-8705
Last EDR Contact: 03/24/1994
Next Scheduled EDR Contact: N/A
Data Release Frequency: No Update Planned

US CDL: Clandestine Drug Labs

A listing of clandestine drug lab locations. The U.S. Department of Justice ("the Department") provides this web site as a public service. It contains addresses of some locations where law enforcement agencies reported they found chemicals or other items that indicated the presence of either clandestine drug laboratories or dumpsites. In most cases, the source of the entries is not the Department, and the Department has not verified the entry and does not guarantee its accuracy. Members of the public must verify the accuracy of all entries by, for example, contacting local law enforcement and local health departments.

Date of Government Version: 11/17/2023
Date Data Arrived at EDR: 11/17/2023
Date Made Active in Reports: 02/07/2024
Number of Days to Update: 82

Source: Drug Enforcement Administration
Telephone: 202-307-1000
Last EDR Contact: 02/21/2024
Next Scheduled EDR Contact: 06/03/2024
Data Release Frequency: Quarterly

Local Land Records

LIENS 2: CERCLA Lien Information

A Federal CERCLA ('Superfund') lien can exist by operation of law at any site or property at which EPA has spent Superfund monies. These monies are spent to investigate and address releases and threatened releases of contamination. CERCLIS provides information as to the identity of these sites and properties.

DRAFT

Date of Government Version: 11/14/2023
Date Data Arrived at EDR: 12/22/2023
Date Made Active in Reports: 01/24/2024
Number of Days to Update: 33

Source: Environmental Protection Agency
Telephone: 202-564-6023
Last EDR Contact: 03/01/2024
Next Scheduled EDR Contact: 04/08/2024
Data Release Frequency: Semi-Annually

Records of Emergency Release Reports

HMIRS: Hazardous Materials Information Reporting System
Hazardous Materials Incident Report System. HMIRS contains hazardous material spill incidents reported to DOT.

Date of Government Version: 12/12/2023
Date Data Arrived at EDR: 12/13/2023
Date Made Active in Reports: 02/28/2024
Number of Days to Update: 77

Source: U.S. Department of Transportation
Telephone: 202-366-4555
Last EDR Contact: 12/13/2023
Next Scheduled EDR Contact: 04/01/2024
Data Release Frequency: Quarterly

SPILLS: Oil and Hazardous Materials Incidents
Statewide oil and hazardous materials inland incidents.

Date of Government Version: 09/27/2023
Date Data Arrived at EDR: 09/28/2023
Date Made Active in Reports: 12/19/2023
Number of Days to Update: 82

Source: Department of Environmental Protection
Telephone: 850-245-2010
Last EDR Contact: 12/26/2023
Next Scheduled EDR Contact: 04/15/2024
Data Release Frequency: Semi-Annually

SPILLS 90: SPILLS90 data from FirstSearch
Spills 90 includes those spill and release records available exclusively from FirstSearch databases. Typically, they may include chemical, oil and/or hazardous substance spills recorded after 1990. Duplicate records that are already included in EDR incident and release records are not included in Spills 90.

Date of Government Version: 12/10/2012
Date Data Arrived at EDR: 01/03/2013
Date Made Active in Reports: 03/04/2013
Number of Days to Update: 60

Source: FirstSearch
Telephone: N/A
Last EDR Contact: 01/03/2013
Next Scheduled EDR Contact: N/A
Data Release Frequency: No Update Planned

SPILLS 80: SPILLS80 data from FirstSearch
Spills 80 includes those spill and release records available from FirstSearch databases prior to 1990. Typically, they may include chemical, oil and/or hazardous substance spills recorded before 1990. Duplicate records that are already included in EDR incident and release records are not included in Spills 80.

Date of Government Version: 09/01/2001
Date Data Arrived at EDR: 01/03/2013
Date Made Active in Reports: 03/06/2013
Number of Days to Update: 62

Source: FirstSearch
Telephone: N/A
Last EDR Contact: 01/03/2013
Next Scheduled EDR Contact: N/A
Data Release Frequency: No Update Planned

Other Ascertainable Records

RCRA NonGen / NLR: RCRA - Non Generators / No Longer Regulated
RCRAInfo is EPA's comprehensive information system, providing access to data supporting the Resource Conservation and Recovery Act (RCRA) of 1976 and the Hazardous and Solid Waste Amendments (HSWA) of 1984. The database includes selective information on sites which generate, transport, store, treat and/or dispose of hazardous waste as defined by the Resource Conservation and Recovery Act (RCRA). Non-Generators do not presently generate hazardous waste.

Date of Government Version: 12/04/2023
Date Data Arrived at EDR: 12/06/2023
Date Made Active in Reports: 12/12/2023
Number of Days to Update: 6

Source: Environmental Protection Agency
Telephone: (404) 562-8651
Last EDR Contact: 12/06/2023
Next Scheduled EDR Contact: 04/01/2024
Data Release Frequency: Quarterly

DRAFT

FUDS: Formerly Used Defense Sites

The listing includes locations of Formerly Used Defense Sites properties where the US Army Corps of Engineers is actively working or will take necessary cleanup actions.

Date of Government Version: 09/28/2023
Date Data Arrived at EDR: 11/10/2023
Date Made Active in Reports: 02/07/2024
Number of Days to Update: 89

Source: U.S. Army Corps of Engineers
Telephone: 202-528-4285
Last EDR Contact: 02/13/2024
Next Scheduled EDR Contact: 05/27/2024
Data Release Frequency: Varies

DOD: Department of Defense Sites

This data set consists of federally owned or administered lands, administered by the Department of Defense, that have any area equal to or greater than 640 acres of the United States, Puerto Rico, and the U.S. Virgin Islands.

Date of Government Version: 06/07/2021
Date Data Arrived at EDR: 07/13/2021
Date Made Active in Reports: 03/09/2022
Number of Days to Update: 239

Source: USGS
Telephone: 888-275-8747
Last EDR Contact: 01/10/2024
Next Scheduled EDR Contact: 04/22/2024
Data Release Frequency: Varies

FEDLAND: Federal and Indian Lands

Federally and Indian administrated lands of the United States. Lands included are administrated by: Army Corps of Engineers, Bureau of Reclamation, National Wild and Scenic River, National Wildlife Refuge, Public Domain Land, Wilderness, Wilderness Study Area, Wildlife Management Area, Bureau of Indian Affairs, Bureau of Land Management, Department of Justice, Forest Service, Fish and Wildlife Service, National Park Service.

Date of Government Version: 04/02/2018
Date Data Arrived at EDR: 04/11/2018
Date Made Active in Reports: 11/06/2019
Number of Days to Update: 574

Source: U.S. Geological Survey
Telephone: 888-275-8747
Last EDR Contact: 01/05/2024
Next Scheduled EDR Contact: 04/15/2024
Data Release Frequency: N/A

SCRD DRYCLEANERS: State Coalition for Remediation of Drycleaners Listing

The State Coalition for Remediation of Drycleaners was established in 1998, with support from the U.S. EPA Office of Superfund Remediation and Technology Innovation. It is comprised of representatives of states with established drycleaner remediation programs. Currently the member states are Alabama, Connecticut, Florida, Illinois, Kansas, Minnesota, Missouri, North Carolina, Oregon, South Carolina, Tennessee, Texas, and Wisconsin.

Date of Government Version: 07/30/2021
Date Data Arrived at EDR: 02/03/2023
Date Made Active in Reports: 02/10/2023
Number of Days to Update: 7

Source: Environmental Protection Agency
Telephone: 615-532-8599
Last EDR Contact: 02/06/2024
Next Scheduled EDR Contact: 05/20/2024
Data Release Frequency: Varies

US FIN ASSUR: Financial Assurance Information

All owners and operators of facilities that treat, store, or dispose of hazardous waste are required to provide proof that they will have sufficient funds to pay for the clean up, closure, and post-closure care of their facilities.

Date of Government Version: 12/11/2023
Date Data Arrived at EDR: 12/13/2023
Date Made Active in Reports: 02/28/2024
Number of Days to Update: 77

Source: Environmental Protection Agency
Telephone: 202-566-1917
Last EDR Contact: 12/13/2023
Next Scheduled EDR Contact: 04/01/2024
Data Release Frequency: Quarterly

EPA WATCH LIST: EPA WATCH LIST

EPA maintains a "Watch List" to facilitate dialogue between EPA, state and local environmental agencies on enforcement matters relating to facilities with alleged violations identified as either significant or high priority. Being on the Watch List does not mean that the facility has actually violated the law only that an investigation by EPA or a state or local environmental agency has led those organizations to allege that an unproven violation has in fact occurred. Being on the Watch List does not represent a higher level of concern regarding the alleged violations that were detected, but instead indicates cases requiring additional dialogue between EPA, state and local agencies - primarily because of the length of time the alleged violation has gone unaddressed or unresolved.

DRAFT

Date of Government Version: 08/30/2013
Date Data Arrived at EDR: 03/21/2014
Date Made Active in Reports: 06/17/2014
Number of Days to Update: 88

Source: Environmental Protection Agency
Telephone: 617-520-3000
Last EDR Contact: 01/29/2024
Next Scheduled EDR Contact: 05/13/2024
Data Release Frequency: Quarterly

2020 COR ACTION: 2020 Corrective Action Program List

The EPA has set ambitious goals for the RCRA Corrective Action program by creating the 2020 Corrective Action Universe. This RCRA cleanup baseline includes facilities expected to need corrective action. The 2020 universe contains a wide variety of sites. Some properties are heavily contaminated while others were contaminated but have since been cleaned up. Still others have not been fully investigated yet, and may require little or no remediation. Inclusion in the 2020 Universe does not necessarily imply failure on the part of a facility to meet its RCRA obligations.

Date of Government Version: 09/30/2017
Date Data Arrived at EDR: 05/08/2018
Date Made Active in Reports: 07/20/2018
Number of Days to Update: 73

Source: Environmental Protection Agency
Telephone: 703-308-4044
Last EDR Contact: 02/02/2024
Next Scheduled EDR Contact: 05/13/2024
Data Release Frequency: Varies

TSCA: Toxic Substances Control Act

Toxic Substances Control Act. TSCA identifies manufacturers and importers of chemical substances included on the TSCA Chemical Substance Inventory list. It includes data on the production volume of these substances by plant site.

Date of Government Version: 12/31/2020
Date Data Arrived at EDR: 06/14/2022
Date Made Active in Reports: 03/24/2023
Number of Days to Update: 283

Source: EPA
Telephone: 202-260-5521
Last EDR Contact: 12/14/2023
Next Scheduled EDR Contact: 03/25/2024
Data Release Frequency: Every 4 Years

TRIS: Toxic Chemical Release Inventory System

Toxic Release Inventory System. TRIS identifies facilities which release toxic chemicals to the air, water and land in reportable quantities under SARA Title III Section 313.

Date of Government Version: 12/31/2022
Date Data Arrived at EDR: 11/13/2023
Date Made Active in Reports: 02/07/2024
Number of Days to Update: 86

Source: EPA
Telephone: 202-566-0250
Last EDR Contact: 02/15/2024
Next Scheduled EDR Contact: 05/27/2024
Data Release Frequency: Annually

SSTS: Section 7 Tracking Systems

Section 7 of the Federal Insecticide, Fungicide and Rodenticide Act, as amended (92 Stat. 829) requires all registered pesticide-producing establishments to submit a report to the Environmental Protection Agency by March 1st each year. Each establishment must report the types and amounts of pesticides, active ingredients and devices being produced, and those having been produced and sold or distributed in the past year.

Date of Government Version: 10/19/2023
Date Data Arrived at EDR: 10/20/2023
Date Made Active in Reports: 01/16/2024
Number of Days to Update: 88

Source: EPA
Telephone: 202-564-4203
Last EDR Contact: 01/17/2024
Next Scheduled EDR Contact: 04/29/2024
Data Release Frequency: Annually

ROD: Records Of Decision

Record of Decision. ROD documents mandate a permanent remedy at an NPL (Superfund) site containing technical and health information to aid in the cleanup.

Date of Government Version: 12/26/2023
Date Data Arrived at EDR: 01/02/2024
Date Made Active in Reports: 01/24/2024
Number of Days to Update: 22

Source: EPA
Telephone: 703-416-0223
Last EDR Contact: 03/01/2024
Next Scheduled EDR Contact: 06/10/2024
Data Release Frequency: Annually

DRAFT

GOVERNMENT RECORDS SEARCHED / DATA CURRENCY TRACKING

RMP: Risk Management Plans

When Congress passed the Clean Air Act Amendments of 1990, it required EPA to publish regulations and guidance for chemical accident prevention at facilities using extremely hazardous substances. The Risk Management Program Rule (RMP Rule) was written to implement Section 112(r) of these amendments. The rule, which built upon existing industry codes and standards, requires companies of all sizes that use certain flammable and toxic substances to develop a Risk Management Program, which includes a(n): Hazard assessment that details the potential effects of an accidental release, an accident history of the last five years, and an evaluation of worst-case and alternative accidental releases; Prevention program that includes safety precautions and maintenance, monitoring, and employee training measures; and Emergency response program that spells out emergency health care, employee training measures and procedures for informing the public and response agencies (e.g the fire department) should an accident occur.

Date of Government Version: 09/01/2023
Date Data Arrived at EDR: 09/27/2023
Date Made Active in Reports: 12/21/2023
Number of Days to Update: 85

Source: Environmental Protection Agency
Telephone: 202-564-8600
Last EDR Contact: 01/12/2024
Next Scheduled EDR Contact: 04/19/2024
Data Release Frequency: Varies

RAATS: RCRA Administrative Action Tracking System

RCRA Administration Action Tracking System. RAATS contains records based on enforcement actions issued under RCRA pertaining to major violators and includes administrative and civil actions brought by the EPA. For administration actions after September 30, 1995, data entry in the RAATS database was discontinued. EPA will retain a copy of the database for historical records. It was necessary to terminate RAATS because a decrease in agency resources made it impossible to continue to update the information contained in the database.

Date of Government Version: 04/17/1995
Date Data Arrived at EDR: 07/03/1995
Date Made Active in Reports: 08/07/1995
Number of Days to Update: 35

Source: EPA
Telephone: 202-564-4104
Last EDR Contact: 06/02/2008
Next Scheduled EDR Contact: 09/01/2008
Data Release Frequency: No Update Planned

PRP: Potentially Responsible Parties

A listing of verified Potentially Responsible Parties

Date of Government Version: 09/19/2023
Date Data Arrived at EDR: 10/03/2023
Date Made Active in Reports: 10/19/2023
Number of Days to Update: 16

Source: EPA
Telephone: 202-564-6023
Last EDR Contact: 02/01/2024
Next Scheduled EDR Contact: 05/13/2024
Data Release Frequency: Quarterly

PADS: PCB Activity Database System

PCB Activity Database. PADS Identifies generators, transporters, commercial storers and/or brokers and disposers of PCB's who are required to notify the EPA of such activities.

Date of Government Version: 03/20/2023
Date Data Arrived at EDR: 04/04/2023
Date Made Active in Reports: 06/09/2023
Number of Days to Update: 66

Source: EPA
Telephone: 202-566-0500
Last EDR Contact: 01/05/2024
Next Scheduled EDR Contact: 04/15/2024
Data Release Frequency: Annually

ICIS: Integrated Compliance Information System

The Integrated Compliance Information System (ICIS) supports the information needs of the national enforcement and compliance program as well as the unique needs of the National Pollutant Discharge Elimination System (NPDES) program.

Date of Government Version: 11/18/2016
Date Data Arrived at EDR: 11/23/2016
Date Made Active in Reports: 02/10/2017
Number of Days to Update: 79

Source: Environmental Protection Agency
Telephone: 202-564-2501
Last EDR Contact: 12/26/2023
Next Scheduled EDR Contact: 04/15/2024
Data Release Frequency: Quarterly

DRAFT

GOVERNMENT RECORDS SEARCHED / DATA CURRENCY TRACKING

FTTS: FIFRA/ TSCA Tracking System - FIFRA (Federal Insecticide, Fungicide, & Rodenticide Act)/TSCA (Toxic Substances Control Act)
FTTS tracks administrative cases and pesticide enforcement actions and compliance activities related to FIFRA, TSCA and EPCRA (Emergency Planning and Community Right-to-Know Act). To maintain currency, EDR contacts the Agency on a quarterly basis.

Date of Government Version: 04/09/2009
Date Data Arrived at EDR: 04/16/2009
Date Made Active in Reports: 05/11/2009
Number of Days to Update: 25

Source: EPA/Office of Prevention, Pesticides and Toxic Substances
Telephone: 202-566-1667
Last EDR Contact: 08/18/2017
Next Scheduled EDR Contact: 12/04/2017
Data Release Frequency: No Update Planned

FTTS INSP: FIFRA/ TSCA Tracking System - FIFRA (Federal Insecticide, Fungicide, & Rodenticide Act)/TSCA (Toxic Substances Control Act)
A listing of FIFRA/TSCA Tracking System (FTTS) inspections and enforcements.

Date of Government Version: 04/09/2009
Date Data Arrived at EDR: 04/16/2009
Date Made Active in Reports: 05/11/2009
Number of Days to Update: 25

Source: EPA
Telephone: 202-566-1667
Last EDR Contact: 08/18/2017
Next Scheduled EDR Contact: 12/04/2017
Data Release Frequency: No Update Planned

MLTS: Material Licensing Tracking System
MLTS is maintained by the Nuclear Regulatory Commission and contains a list of approximately 8,100 sites which possess or use radioactive materials and which are subject to NRC licensing requirements. To maintain currency, EDR contacts the Agency on a quarterly basis.

Date of Government Version: 07/20/2023
Date Data Arrived at EDR: 09/01/2023
Date Made Active in Reports: 09/20/2023
Number of Days to Update: 19

Source: Nuclear Regulatory Commission
Telephone: 301-415-0717
Last EDR Contact: 01/11/2024
Next Scheduled EDR Contact: 04/29/2024
Data Release Frequency: Quarterly

COAL ASH DOE: Steam-Electric Plant Operation Data
A listing of power plants that store ash in surface ponds.

Date of Government Version: 12/31/2022
Date Data Arrived at EDR: 11/27/2023
Date Made Active in Reports: 02/22/2024
Number of Days to Update: 87

Source: Department of Energy
Telephone: 202-586-8719
Last EDR Contact: 02/23/2024
Next Scheduled EDR Contact: 06/10/2024
Data Release Frequency: Varies

COAL ASH EPA: Coal Combustion Residues Surface Impoundments List
A listing of coal combustion residues surface impoundments with high hazard potential ratings.

Date of Government Version: 01/12/2017
Date Data Arrived at EDR: 03/05/2019
Date Made Active in Reports: 11/11/2019
Number of Days to Update: 251

Source: Environmental Protection Agency
Telephone: N/A
Last EDR Contact: 02/23/2024
Next Scheduled EDR Contact: 06/10/2024
Data Release Frequency: Varies

PCB TRANSFORMER: PCB Transformer Registration Database
The database of PCB transformer registrations that includes all PCB registration submittals.

Date of Government Version: 09/13/2019
Date Data Arrived at EDR: 11/06/2019
Date Made Active in Reports: 02/10/2020
Number of Days to Update: 96

Source: Environmental Protection Agency
Telephone: 202-566-0517
Last EDR Contact: 02/02/2024
Next Scheduled EDR Contact: 05/13/2024
Data Release Frequency: Varies

RADINFO: Radiation Information Database
The Radiation Information Database (RADINFO) contains information about facilities that are regulated by U.S. Environmental Protection Agency (EPA) regulations for radiation and radioactivity.

DRAFT

Date of Government Version: 07/01/2019
Date Data Arrived at EDR: 07/01/2019
Date Made Active in Reports: 09/23/2019
Number of Days to Update: 84

Source: Environmental Protection Agency
Telephone: 202-343-9775
Last EDR Contact: 12/19/2023
Next Scheduled EDR Contact: 04/08/2024
Data Release Frequency: Quarterly

HIST FTTS: FIFRA/TSCA Tracking System Administrative Case Listing

A complete administrative case listing from the FIFRA/TSCA Tracking System (FTTS) for all ten EPA regions. The information was obtained from the National Compliance Database (NCDB). NCDB supports the implementation of FIFRA (Federal Insecticide, Fungicide, and Rodenticide Act) and TSCA (Toxic Substances Control Act). Some EPA regions are now closing out records. Because of that, and the fact that some EPA regions are not providing EPA Headquarters with updated records, it was decided to create a HIST FTTS database. It included records that may not be included in the newer FTTS database updates. This database is no longer updated.

Date of Government Version: 10/19/2006
Date Data Arrived at EDR: 03/01/2007
Date Made Active in Reports: 04/10/2007
Number of Days to Update: 40

Source: Environmental Protection Agency
Telephone: 202-564-2501
Last EDR Contact: 12/17/2007
Next Scheduled EDR Contact: 03/17/2008
Data Release Frequency: No Update Planned

HIST FTTS INSP: FIFRA/TSCA Tracking System Inspection & Enforcement Case Listing

A complete inspection and enforcement case listing from the FIFRA/TSCA Tracking System (FTTS) for all ten EPA regions. The information was obtained from the National Compliance Database (NCDB). NCDB supports the implementation of FIFRA (Federal Insecticide, Fungicide, and Rodenticide Act) and TSCA (Toxic Substances Control Act). Some EPA regions are now closing out records. Because of that, and the fact that some EPA regions are not providing EPA Headquarters with updated records, it was decided to create a HIST FTTS database. It included records that may not be included in the newer FTTS database updates. This database is no longer updated.

Date of Government Version: 10/19/2006
Date Data Arrived at EDR: 03/01/2007
Date Made Active in Reports: 04/10/2007
Number of Days to Update: 40

Source: Environmental Protection Agency
Telephone: 202-564-2501
Last EDR Contact: 12/17/2008
Next Scheduled EDR Contact: 03/17/2008
Data Release Frequency: No Update Planned

DOT OPS: Incident and Accident Data

Department of Transporation, Office of Pipeline Safety Incident and Accident data.

Date of Government Version: 01/02/2020
Date Data Arrived at EDR: 01/28/2020
Date Made Active in Reports: 04/17/2020
Number of Days to Update: 80

Source: Department of Transporation, Office of Pipeline Safety
Telephone: 202-366-4595
Last EDR Contact: 01/05/2024
Next Scheduled EDR Contact: 05/06/2024
Data Release Frequency: Quarterly

CONSENT: Superfund (CERCLA) Consent Decrees

Major legal settlements that establish responsibility and standards for cleanup at NPL (Superfund) sites. Released periodically by United States District Courts after settlement by parties to litigation matters.

Date of Government Version: 12/31/2023
Date Data Arrived at EDR: 01/11/2024
Date Made Active in Reports: 01/16/2024
Number of Days to Update: 5

Source: Department of Justice, Consent Decree Library
Telephone: Varies
Last EDR Contact: 01/03/2024
Next Scheduled EDR Contact: 04/15/2024
Data Release Frequency: Varies

BRS: Biennial Reporting System

The Biennial Reporting System is a national system administered by the EPA that collects data on the generation and management of hazardous waste. BRS captures detailed data from two groups: Large Quantity Generators (LQG) and Treatment, Storage, and Disposal Facilities.

Date of Government Version: 12/31/2021
Date Data Arrived at EDR: 03/09/2023
Date Made Active in Reports: 03/20/2023
Number of Days to Update: 11

Source: EPA/NTIS
Telephone: 800-424-9346
Last EDR Contact: 12/06/2023
Next Scheduled EDR Contact: 04/01/2024
Data Release Frequency: Biennially

DRAFT

GOVERNMENT RECORDS SEARCHED / DATA CURRENCY TRACKING

INDIAN RESERV: Indian Reservations

This map layer portrays Indian administered lands of the United States that have any area equal to or greater than 640 acres.

Date of Government Version: 12/31/2014
Date Data Arrived at EDR: 07/14/2015
Date Made Active in Reports: 01/10/2017
Number of Days to Update: 546

Source: USGS
Telephone: 202-208-3710
Last EDR Contact: 01/02/2024
Next Scheduled EDR Contact: 04/15/2024
Data Release Frequency: Semi-Annually

FUSRAP: Formerly Utilized Sites Remedial Action Program

DOE established the Formerly Utilized Sites Remedial Action Program (FUSRAP) in 1974 to remediate sites where radioactive contamination remained from Manhattan Project and early U.S. Atomic Energy Commission (AEC) operations.

Date of Government Version: 03/03/2023
Date Data Arrived at EDR: 03/03/2023
Date Made Active in Reports: 06/09/2023
Number of Days to Update: 98

Source: Department of Energy
Telephone: 202-586-3559
Last EDR Contact: 01/29/2024
Next Scheduled EDR Contact: 05/13/2024
Data Release Frequency: Varies

UMTRA: Uranium Mill Tailings Sites

Uranium ore was mined by private companies for federal government use in national defense programs. When the mills shut down, large piles of the sand-like material (mill tailings) remain after uranium has been extracted from the ore. Levels of human exposure to radioactive materials from the piles are low; however, in some cases tailings were used as construction materials before the potential health hazards of the tailings were recognized.

Date of Government Version: 08/30/2019
Date Data Arrived at EDR: 11/15/2019
Date Made Active in Reports: 01/28/2020
Number of Days to Update: 74

Source: Department of Energy
Telephone: 505-845-0011
Last EDR Contact: 02/15/2024
Next Scheduled EDR Contact: 05/27/2024
Data Release Frequency: Varies

LEAD SMELTER 1: Lead Smelter Sites

A listing of former lead smelter site locations.

Date of Government Version: 12/26/2024
Date Data Arrived at EDR: 01/02/2024
Date Made Active in Reports: 01/24/2024
Number of Days to Update: 22

Source: Environmental Protection Agency
Telephone: 703-603-8787
Last EDR Contact: 03/01/2024
Next Scheduled EDR Contact: 04/08/2024
Data Release Frequency: Varies

LEAD SMELTER 2: Lead Smelter Sites

A list of several hundred sites in the U.S. where secondary lead smelting was done from 1931and 1964. These sites may pose a threat to public health through ingestion or inhalation of contaminated soil or dust

Date of Government Version: 04/05/2001
Date Data Arrived at EDR: 10/27/2010
Date Made Active in Reports: 12/02/2010
Number of Days to Update: 36

Source: American Journal of Public Health
Telephone: 703-305-6451
Last EDR Contact: 12/02/2009
Next Scheduled EDR Contact: N/A
Data Release Frequency: No Update Planned

US AIRS (AFS): Aerometric Information Retrieval System Facility Subsystem (AFS)

The database is a sub-system of Aerometric Information Retrieval System (AIRS). AFS contains compliance data on air pollution point sources regulated by the U.S. EPA and/or state and local air regulatory agencies. This information comes from source reports by various stationary sources of air pollution, such as electric power plants, steel mills, factories, and universities, and provides information about the air pollutants they produce. Action, air program, air program pollutant, and general level plant data. It is used to track emissions and compliance data from industrial plants.

DRAFT

Date of Government Version: 10/12/2016
Date Data Arrived at EDR: 10/26/2016
Date Made Active in Reports: 02/03/2017
Number of Days to Update: 100

Source: EPA
Telephone: 202-564-2496
Last EDR Contact: 09/26/2017
Next Scheduled EDR Contact: 01/08/2018
Data Release Frequency: Annually

US AIRS MINOR: Air Facility System Data
A listing of minor source facilities.

Date of Government Version: 10/12/2016
Date Data Arrived at EDR: 10/26/2016
Date Made Active in Reports: 02/03/2017
Number of Days to Update: 100

Source: EPA
Telephone: 202-564-2496
Last EDR Contact: 09/26/2017
Next Scheduled EDR Contact: 01/08/2018
Data Release Frequency: Annually

US MINES: Mines Master Index File
Contains all mine identification numbers issued for mines active or opened since 1971. The data also includes violation information.

Date of Government Version: 11/01/2023
Date Data Arrived at EDR: 11/17/2023
Date Made Active in Reports: 02/13/2024
Number of Days to Update: 88

Source: Department of Labor, Mine Safety and Health Administration
Telephone: 303-231-5959
Last EDR Contact: 02/21/2024
Next Scheduled EDR Contact: 06/03/2024
Data Release Frequency: Semi-Annually

MINES VIOLATIONS: MSHA Violation Assessment Data
Mines violation and assessment information. Department of Labor, Mine Safety & Health Administration.

Date of Government Version: 01/02/2024
Date Data Arrived at EDR: 01/03/2024
Date Made Active in Reports: 01/04/2024
Number of Days to Update: 1

Source: DOL, Mine Safety & Health Admi
Telephone: 202-693-9424
Last EDR Contact: 01/03/2024
Next Scheduled EDR Contact: 05/20/2024
Data Release Frequency: Quarterly

US MINES 2: Ferrous and Nonferrous Metal Mines Database Listing
This map layer includes ferrous (ferrous metal mines are facilities that extract ferrous metals, such as iron ore or molybdenum) and nonferrous (Nonferrous metal mines are facilities that extract nonferrous metals, such as gold, silver, copper, zinc, and lead) metal mines in the United States.

Date of Government Version: 01/07/2022
Date Data Arrived at EDR: 02/24/2023
Date Made Active in Reports: 05/17/2023
Number of Days to Update: 82

Source: USGS
Telephone: 703-648-7709
Last EDR Contact: 02/22/2024
Next Scheduled EDR Contact: 06/03/2024
Data Release Frequency: Varies

US MINES 3: Active Mines & Mineral Plants Database Listing
Active Mines and Mineral Processing Plant operations for commodities monitored by the Minerals Information Team of the USGS.

Date of Government Version: 04/14/2011
Date Data Arrived at EDR: 06/08/2011
Date Made Active in Reports: 09/13/2011
Number of Days to Update: 97

Source: USGS
Telephone: 703-648-7709
Last EDR Contact: 02/22/2024
Next Scheduled EDR Contact: 06/03/2024
Data Release Frequency: Varies

MINES MRDS: Mineral Resources Data System
Mineral Resources Data System

Date of Government Version: 08/23/2022
Date Data Arrived at EDR: 11/22/2022
Date Made Active in Reports: 02/28/2023
Number of Days to Update: 98

Source: USGS
Telephone: 703-648-6533
Last EDR Contact: 02/22/2024
Next Scheduled EDR Contact: 06/03/2024
Data Release Frequency: Varies

GOVERNMENT RECORDS SEARCHED / DATA CURRENCY TRACKING

ABANDONED MINES: Abandoned Mines

An inventory of land and water impacted by past mining (primarily coal mining) is maintained by OSMRE to provide information needed to implement the Surface Mining Control and Reclamation Act of 1977 (SMCRA). The inventory contains information on the location, type, and extent of AML impacts, as well as, information on the cost associated with the reclamation of those problems. The inventory is based upon field surveys by State, Tribal, and OSMRE program officials. It is dynamic to the extent that it is modified as new problems are identified and existing problems are reclaimed.

Date of Government Version: 11/28/2023
Date Data Arrived at EDR: 11/29/2023
Date Made Active in Reports: 12/11/2023
Number of Days to Update: 12

Source: Department of Interior
Telephone: 202-208-2609
Last EDR Contact: 03/01/2024
Next Scheduled EDR Contact: 06/17/2024
Data Release Frequency: Quarterly

FINDS: Facility Index System/Facility Registry System

Facility Index System. FINDS contains both facility information and 'pointers' to other sources that contain more detail. EDR includes the following FINDS databases in this report: PCS (Permit Compliance System), AIRS (Aerometric Information Retrieval System), DOCKET (Enforcement Docket used to manage and track information on civil judicial enforcement cases for all environmental statutes), FURS (Federal Underground Injection Control), C-DOCKET (Criminal Docket System used to track criminal enforcement actions for all environmental statutes), FFIS (Federal Facilities Information System), STATE (State Environmental Laws and Statutes), and PADS (PCB Activity Data System).

Date of Government Version: 11/03/2023
Date Data Arrived at EDR: 11/08/2023
Date Made Active in Reports: 11/20/2023
Number of Days to Update: 12

Source: EPA
Telephone: (404) 562-9900
Last EDR Contact: 02/27/2024
Next Scheduled EDR Contact: 06/10/2024
Data Release Frequency: Quarterly

UXO: Unexploded Ordnance Sites

A listing of unexploded ordnance site locations

Date of Government Version: 09/06/2023
Date Data Arrived at EDR: 09/13/2023
Date Made Active in Reports: 12/11/2023
Number of Days to Update: 89

Source: Department of Defense
Telephone: 703-704-1564
Last EDR Contact: 01/05/2024
Next Scheduled EDR Contact: 04/22/2024
Data Release Frequency: Varies

DOCKET HWC: Hazardous Waste Compliance Docket Listing

A complete list of the Federal Agency Hazardous Waste Compliance Docket Facilities.

Date of Government Version: 05/06/2021
Date Data Arrived at EDR: 05/21/2021
Date Made Active in Reports: 08/11/2021
Number of Days to Update: 82

Source: Environmental Protection Agency
Telephone: 202-564-0527
Last EDR Contact: 02/20/2024
Next Scheduled EDR Contact: 06/03/2024
Data Release Frequency: Varies

ECHO: Enforcement & Compliance History Information

ECHO provides integrated compliance and enforcement information for about 800,000 regulated facilities nationwide.

Date of Government Version: 12/17/2023
Date Data Arrived at EDR: 12/28/2023
Date Made Active in Reports: 03/04/2024
Number of Days to Update: 67

Source: Environmental Protection Agency
Telephone: 202-564-2280
Last EDR Contact: 12/28/2023
Next Scheduled EDR Contact: 04/15/2024
Data Release Frequency: Quarterly

FUELS PROGRAM: EPA Fuels Program Registered Listing

This listing includes facilities that are registered under the Part 80 (Code of Federal Regulations) EPA Fuels Programs. All companies now are required to submit new and updated registrations.

DRAFT

Date of Government Version: 11/10/2023
Date Data Arrived at EDR: 11/10/2023
Date Made Active in Reports: 02/07/2024
Number of Days to Update: 89

Source: EPA
Telephone: 800-385-6164
Last EDR Contact: 02/13/2024
Next Scheduled EDR Contact: 05/27/2024
Data Release Frequency: Quarterly

PFAS NPL: Superfund Sites with PFAS Detections Information

EPA's Office of Land and Emergency Management and EPA Regional Offices maintain data describing what is known about site investigations, contamination, and remedial actions under the Comprehensive Environmental Response, Compensation, and Liability Act (CERCLA) where PFAS is present in the environment.

Date of Government Version: 12/28/2023
Date Data Arrived at EDR: 12/28/2023
Date Made Active in Reports: 03/04/2024
Number of Days to Update: 67

Source: Environmental Protection Agency
Telephone: 703-603-8895
Last EDR Contact: 12/28/2023
Next Scheduled EDR Contact: 04/15/2024
Data Release Frequency: Varies

PFAS FEDERAL SITES: Federal Sites PFAS Information

Several federal entities, such as the federal Superfund program, Department of Defense, National Aeronautics and Space Administration, Department of Transportation, and Department of Energy provided information for sites with known or suspected detections at federal facilities.

Date of Government Version: 12/28/2023
Date Data Arrived at EDR: 12/28/2023
Date Made Active in Reports: 03/04/2024
Number of Days to Update: 67

Source: Environmental Protection Agency
Telephone: 202-272-0167
Last EDR Contact: 12/28/2023
Next Scheduled EDR Contact: 04/15/2024
Data Release Frequency: Varies

PFAS TRIS: List of PFAS Added to the TRI

Section 7321 of the National Defense Authorization Act for Fiscal Year 2020 (NDAA) immediately added certain per- and polyfluoroalkyl substances (PFAS) to the list of chemicals covered by the Toxics Release Inventory (TRI) under Section 313 of the Emergency Planning and Community Right-to-Know Act (EPCRA) and provided a framework for additional PFAS to be added to TRI on an annual basis.

Date of Government Version: 12/28/2023
Date Data Arrived at EDR: 12/28/2023
Date Made Active in Reports: 01/04/2024
Number of Days to Update: 7

Source: Environmental Protection Agency
Telephone: 202-566-0250
Last EDR Contact: 12/28/2023
Next Scheduled EDR Contact: 04/15/2024
Data Release Frequency: Varies

PFAS TSCA: PFAS Manufacture and Imports Information

EPA issued the Chemical Data Reporting (CDR) Rule under the Toxic Substances Control Act (TSCA) and requires chemical manufacturers and facilities that manufacture or import chemical substances to report data to EPA. EPA publishes non-confidential business information (non-CBI) and includes descriptive information about each site, corporate parent, production volume, other manufacturing information, and processing and use information.

Date of Government Version: 12/28/2023
Date Data Arrived at EDR: 12/28/2023
Date Made Active in Reports: 01/04/2024
Number of Days to Update: 7

Source: Environmental Protection Agency
Telephone: 202-272-0167
Last EDR Contact: 12/28/2023
Next Scheduled EDR Contact: 04/15/2024
Data Release Frequency: Varies

PFAS RCRA MANIFEST: PFAS Transfers Identified In the RCRA Database Listing

To work around the lack of PFAS waste codes in the RCRA database, EPA developed the PFAS Transfers dataset by mining e-Manifest records containing at least one of these common PFAS keywords: PFAS, PFOA, PFOS, PERFL, AFFF, GENX, GEN-X (plus the VT waste codes). These keywords were searched for in the following text fields: Manifest handling instructions (MANIFEST_HANDLING_INSTR), Non-hazardous waste description (NON_HAZ_WASTE_DESCRIPTION), DOT printed information (DOT_PRINTED_INFORMATION), Waste line handling instructions (WASTE_LINE_HANDLING_INSTR), Waste residue comments (WASTE_RESIDUE_COMMENTS).

DRAFT

Date of Government Version: 12/28/2023
Date Data Arrived at EDR: 12/28/2023
Date Made Active in Reports: 01/04/2024
Number of Days to Update: 7

Source: Environmental Protection Agency
Telephone: 202-272-0167
Last EDR Contact: 12/28/2023
Next Scheduled EDR Contact: 04/15/2024
Data Release Frequency: Varies

PFAS ATSDR: PFAS Contamination Site Location Listing

PFAS contamination site locations from the Department of Health & Human Services, Center for Disease Control & Prevention. ATSDR is involved at a number of PFAS-related sites, either directly or through assisting state and federal partners. As of now, most sites are related to drinking water contamination connected with PFAS production facilities or fire training areas where aqueous film-forming firefighting foam (AFFF) was regularly used.

Date of Government Version: 06/24/2020
Date Data Arrived at EDR: 03/17/2021
Date Made Active in Reports: 11/08/2022
Number of Days to Update: 601

Source: Department of Health & Human Services
Telephone: 202-741-5770
Last EDR Contact: 01/22/2024
Next Scheduled EDR Contact: 05/06/2024
Data Release Frequency: Varies

PFAS WQP: Ambient Environmental Sampling for PFAS

The Water Quality Portal (WQP) is a part of a modernized repository storing ambient sampling data for all environmental media and tissue samples. A wide range of federal, state, tribal and local governments, academic and non-governmental organizations and individuals submit project details and sampling results to this public repository. The information is commonly used for research and assessments of environmental quality.

Date of Government Version: 12/28/2023
Date Data Arrived at EDR: 12/28/2023
Date Made Active in Reports: 03/04/2024
Number of Days to Update: 67

Source: Environmental Protection Agency
Telephone: 202-272-0167
Last EDR Contact: 12/28/2023
Next Scheduled EDR Contact: 04/15/2024
Data Release Frequency: Varies

PFAS NPDES: Clean Water Act Discharge Monitoring Information

Any discharger of pollutants to waters of the United States from a point source must have a National Pollutant Discharge Elimination System (NPDES) permit. The process for obtaining limits involves the regulated entity (permittee) disclosing releases in a NPDES permit application and the permitting authority (typically the state but sometimes EPA) deciding whether to require monitoring or monitoring with limits. Caveats and Limitations: Less than half of states have required PFAS monitoring for at least one of their permittees and fewer states have established PFAS effluent limits for permittees. New rulemakings have been initiated that may increase the number of facilities monitoring for PFAS in the future.

Date of Government Version: 12/28/2023
Date Data Arrived at EDR: 12/28/2023
Date Made Active in Reports: 03/04/2024
Number of Days to Update: 67

Source: Environmental Protection Agency
Telephone: 202-272-0167
Last EDR Contact: 12/28/2023
Next Scheduled EDR Contact: 04/15/2024
Data Release Frequency: Varies

PFAS ECHO: Facilities in Industries that May Be Handling PFAS Listing

Regulators and the public have expressed interest in knowing which regulated entities may be using PFAS. EPA has developed a dataset from various sources that show which industries may be handling PFAS. Approximately 120,000 facilities subject to federal environmental programs have operated or currently operate in industry sectors with processes that may involve handling and/or release of PFAS.

Date of Government Version: 12/28/2023
Date Data Arrived at EDR: 12/28/2023
Date Made Active in Reports: 03/04/2024
Number of Days to Update: 67

Source: Environmental Protection Agency
Telephone: 202-272-0167
Last EDR Contact: 12/28/2023
Next Scheduled EDR Contact: 04/15/2024
Data Release Frequency: Varies

PFAS ECHO FIRE TRAINING: Facilities in Industries that May Be Handling PFAS Listing

A list of fire training sites was added to the Industry Sectors dataset using a keyword search on the permitted facilitys name to identify sites where fire-fighting foam may have been used in training exercises. Additionally, you may view an example spreadsheet of the subset of fire training facility data, as well as the keywords used in selecting or deselecting a facility for the subset. as well as the keywords used in selecting or deselecting a facility for the subset. These keywords were tested to maximize accuracy in selecting facilities that may use fire-fighting foam in training exercises, however, due to the lack of a required reporting field in the data systems for designating fire training sites, this methodology may not identify all fire training sites or may potentially misidentify them.

DRAFT

Date of Government Version: 12/28/2023
Date Data Arrived at EDR: 12/28/2023
Date Made Active in Reports: 03/04/2024
Number of Days to Update: 67

Source: Environmental Protection Agency
Telephone: 202-272-0167
Last EDR Contact: 12/28/2023
Next Scheduled EDR Contact: 04/15/2024
Data Release Frequency: Varies

PFAS PART 139 AIRPORT: All Certified Part 139 Airports PFAS Information Listing

Since July 1, 2006, all certified part 139 airports are required to have fire-fighting foam onsite that meet military specifications (MIL-F-24385) (14 CFR 139.317). To date, these military specification fire-fighting foams are fluorinated and have been historically used for training and extinguishing. The 2018 FAA Reauthorization Act has a provision stating that no later than October 2021, FAA shall not require the use of fluorinated AFFF. This provision does not prohibit the use of fluorinated AFFF at Part 139 civilian airports; it only prohibits FAA from mandating its use. The Federal Aviation Administration?s document AC 150/5210-6D - Aircraft Fire Extinguishing Agents provides guidance on Aircraft Fire Extinguishing Agents, which includes Aqueous Film Forming Foam (AFFF).

Date of Government Version: 12/28/2023
Date Data Arrived at EDR: 12/28/2023
Date Made Active in Reports: 03/04/2024
Number of Days to Update: 67

Source: Environmental Protection Agency
Telephone: 202-272-0167
Last EDR Contact: 12/28/2023
Next Scheduled EDR Contact: 04/15/2024
Data Release Frequency: Varies

AQUEOUS FOAM NRC: Aqueous Foam Related Incidents Listing

The National Response Center (NRC) serves as an emergency call center that fields initial reports for pollution and railroad incidents and forwards that information to appropriate federal/state agencies for response. The spreadsheets posted to the NRC website contain initial incident data that has not been validated or investigated by a federal/state response agency. Response center calls from 1990 to the most recent complete calendar year where there was indication of Aqueous Film Forming Foam (AFFF) usage are included in this dataset. NRC calls may reference AFFF usage in the ?Material Involved? or ?Incident Description? fields.

Date of Government Version: 12/28/2023
Date Data Arrived at EDR: 12/28/2023
Date Made Active in Reports: 03/04/2024
Number of Days to Update: 67

Source: Environmental Protection Agency
Telephone: 202-267-2675
Last EDR Contact: 12/28/2023
Next Scheduled EDR Contact: 04/15/2024
Data Release Frequency: Varies

PCS ENF: Enforcement data

No description is available for this data

Date of Government Version: 12/31/2014
Date Data Arrived at EDR: 02/05/2015
Date Made Active in Reports: 03/06/2015
Number of Days to Update: 29

Source: EPA
Telephone: 202-564-2497
Last EDR Contact: 12/27/2023
Next Scheduled EDR Contact: 04/15/2024
Data Release Frequency: Varies

PCS: Permit Compliance System

PCS is a computerized management information system that contains data on National Pollutant Discharge Elimination System (NPDES) permit holding facilities. PCS tracks the permit, compliance, and enforcement status of NPDES facilities.

Date of Government Version: 12/16/2016
Date Data Arrived at EDR: 01/06/2017
Date Made Active in Reports: 03/10/2017
Number of Days to Update: 63

Source: EPA, Office of Water
Telephone: 202-564-2496
Last EDR Contact: 12/27/2023
Next Scheduled EDR Contact: 04/15/2024
Data Release Frequency: No Update Planned

BIOSOLIDS: ICIS-NPDES Biosolids Facility Data

The data reflects compliance information about facilities in the biosolids program.

Date of Government Version: 12/31/2023
Date Data Arrived at EDR: 01/03/2024
Date Made Active in Reports: 01/16/2024
Number of Days to Update: 13

Source: Environmental Protection Agency
Telephone: 202-564-4700
Last EDR Contact: 01/03/2024
Next Scheduled EDR Contact: 04/29/2024
Data Release Frequency: Varies

DRAFT

GOVERNMENT RECORDS SEARCHED / DATA CURRENCY TRACKING

PFAS: PFOS and PFOA stand for perfluorooctane sulfonate and perfluorooctanoic acid

PFOS and PFOA stand for perfluorooctane sulfonate and perfluorooctanoic acid, respectively. Both are fluorinated organic chemicals, part of a larger family of compounds referred to as perfluoroalkyl substances (PFASs).

Date of Government Version: 10/30/2023
Date Data Arrived at EDR: 11/03/2023
Date Made Active in Reports: 11/08/2023
Number of Days to Update: 5

Source: Department of Environmental Protection
Telephone: 850-245-8690
Last EDR Contact: 01/22/2024
Next Scheduled EDR Contact: 05/06/2024
Data Release Frequency: Varies

AQUEOUS FOAM: Former Fire Training Facility Assessments Listing

DEP has conducted initial environmental assessments related to the historic and current use of chemicals found in aqueous film forming foam (AFFF) at fire training facilities throughout Florida

Date of Government Version: 05/11/2023
Date Data Arrived at EDR: 05/16/2023
Date Made Active in Reports: 05/31/2023
Number of Days to Update: 15

Source: Department of Environmental Protection
Telephone: 850-245-8690
Last EDR Contact: 03/04/2024
Next Scheduled EDR Contact: 06/17/2024
Data Release Frequency: Varies

AIRS: Permitted Facilities Listing

A listing of Air Resources Management permits.

Date of Government Version: 10/23/2023
Date Data Arrived at EDR: 10/25/2023
Date Made Active in Reports: 01/16/2024
Number of Days to Update: 83

Source: Department of Environmental Protection
Telephone: 850-921-9558
Last EDR Contact: 01/22/2024
Next Scheduled EDR Contact: 05/06/2024
Data Release Frequency: Varies

ASBESTOS: Asbestos Notification Listing

Asbestos sites

Date of Government Version: 11/08/2023
Date Data Arrived at EDR: 11/09/2023
Date Made Active in Reports: 01/31/2024
Number of Days to Update: 83

Source: Department of Environmental Protection
Telephone: 850-717-9086
Last EDR Contact: 02/09/2024
Next Scheduled EDR Contact: 05/27/2024
Data Release Frequency: Varies

CLEANUP SITES: DEP Cleanup Sites - Contamination Locator Map Listing

This listing includes the locations of waste cleanup sites from various programs. The source of the cleanup site data includes Hazardous Waste programs, Site Investigation Section, Compliance and Enforcement Tracking, Drycleaning State Funded Cleanup Program (possibly other state funded cleanup), Storage Tank Contamination Monitoring.

Date of Government Version: 08/10/2023
Date Data Arrived at EDR: 08/10/2023
Date Made Active in Reports: 10/24/2023
Number of Days to Update: 75

Source: Department of Environmental Protection
Telephone: 866-282-0787
Last EDR Contact: 02/21/2024
Next Scheduled EDR Contact: 06/03/2024
Data Release Frequency: Quarterly

DEDB: Ethylene Dibromide Database Results

Ethylene dibromide (EDB), a soil fumigant, that has been detected in drinking water wells. The amount found exceeds the maximum contaminant level as stated in Chapter 62-550 or 520. It is a potential threat to public health when present in drinking water.

Date of Government Version: 11/30/2023
Date Data Arrived at EDR: 12/06/2023
Date Made Active in Reports: 02/29/2024
Number of Days to Update: 85

Source: Department of Environmental Protection
Telephone: 850-245-8335
Last EDR Contact: 12/05/2023
Next Scheduled EDR Contact: 03/25/2024
Data Release Frequency: Varies

DRAFT

GOVERNMENT RECORDS SEARCHED / DATA CURRENCY TRACKING

DRYCLEANERS: Drycleaning Facilities

The Drycleaners database, maintained by the Department of Environmental Protection, provides information about permitted dry cleaner facilities.

Date of Government Version: 10/16/2023
Date Data Arrived at EDR: 10/17/2023
Date Made Active in Reports: 01/05/2024
Number of Days to Update: 80

Source: Department of Environmental Protection
Telephone: 850-245-8927
Last EDR Contact: 01/16/2024
Next Scheduled EDR Contact: 04/29/2024
Data Release Frequency: Semi-Annually

DWM CONTAM: DWM CONTAMINATED SITES

A listing of active or known sites. The listing includes sites that need cleanup but are not actively being working on because the agency currently does not have funding (primarily petroleum and drycleaning).

Date of Government Version: 07/14/2023
Date Data Arrived at EDR: 10/04/2023
Date Made Active in Reports: 12/20/2023
Number of Days to Update: 77

Source: Department of Environmental Protection
Telephone: 850-245-7503
Last EDR Contact: 01/05/2024
Next Scheduled EDR Contact: 04/15/2024
Data Release Frequency: Varies

Financial Assurance 1: Financial Assurance Information Listing

A list of hazardous waste facilities required to provide financial assurance under RCRA.

Date of Government Version: 10/23/2023
Date Data Arrived at EDR: 10/24/2023
Date Made Active in Reports: 01/12/2024
Number of Days to Update: 80

Source: Department of Environmental Protection
Telephone: 850-245-8793
Last EDR Contact: 01/23/2024
Next Scheduled EDR Contact: 05/06/2024
Data Release Frequency: Semi-Annually

Financial Assurance 2: Financial Assurance Information Listing

A listing of financial assurance information for solid waste facilities.

Date of Government Version: 10/23/2023
Date Data Arrived at EDR: 10/24/2023
Date Made Active in Reports: 01/12/2024
Number of Days to Update: 80

Source: Department of Environmental Protection
Telephone: 850-245-8743
Last EDR Contact: 01/23/2024
Next Scheduled EDR Contact: 05/06/2024
Data Release Frequency: Semi-Annually

Financial Assurance 3: Financial Assurance Information Listing

A listing of financial assurance information for storage tanks sites.

Date of Government Version: 11/09/2023
Date Data Arrived at EDR: 11/09/2023
Date Made Active in Reports: 02/02/2024
Number of Days to Update: 85

Source: Department of Environmental Protection
Telephone: 850-245-8853
Last EDR Contact: 01/22/2024
Next Scheduled EDR Contact: 02/05/2024
Data Release Frequency: Quarterly

FL Cattle Dip. Vats: Cattle Dipping Vats

From the 1910's through the 1950's, these vats were filled with an arsenic solution for the control and eradication of the cattle fever tick. Other pesticides, such as DDT, were also widely used. By State law, all cattle, horses, mules, goats, and other susceptible animals were required to be dipped every 14 days. Under certain circumstances, the arsenic and other pesticides remaining at the site may present an environmental or public health hazard.

Date of Government Version: 09/27/2019
Date Data Arrived at EDR: 01/10/2020
Date Made Active in Reports: 02/11/2020
Number of Days to Update: 32

Source: Department of Environmental Protection
Telephone: 850-245-4444
Last EDR Contact: 01/05/2024
Next Scheduled EDR Contact: 04/15/2024
Data Release Frequency: No Update Planned

DRAFT

GOVERNMENT RECORDS SEARCHED / DATA CURRENCY TRACKING

HAZ WASTE: Hazardous Waste Information Listing

The records in this data set are generated by county SQG Assessment, Notification and Verification Programs on-site surveys (see 403.7225 FS). The waste records are wastes observed during county inspections. Even though this state program targets SQGs and VSQGs for outreach, some counties choose to additionally look at their LQGs.

Date of Government Version: 11/10/2023
Date Data Arrived at EDR: 11/10/2023
Date Made Active in Reports: 02/02/2024
Number of Days to Update: 84

Source: Department of Environmental Protection
Telephone: 850-245-8705
Last EDR Contact: 02/13/2024
Next Scheduled EDR Contact: 05/27/2024
Data Release Frequency: Quarterly

HW GEN: Hazardous Waste Generators

Small Quantity Hazardous Waste Generators are regulated under the federal Resource Conservation and Recovery Act (RCRA) and applicable state regulations as generators of hazardous wastes in quantities greater than 100 Kg but less than 1,000 Kg in any one calendar month. Large Quantity Generators of Hazardous Waste are tracked in this coverage based on their notification to the Department of Environmental Protection as to their handler status, or based on inspections conducted at their facilities. These facilities are regulated under the federal Resource Conservation and Recovery Act (RCRA) and applicable state regulations as generators of hazardous wastes in quantities equal to or greater than 1,000 Kg in any one calendar month.

Date of Government Version: 08/11/2023
Date Data Arrived at EDR: 09/20/2023
Date Made Active in Reports: 12/08/2023
Number of Days to Update: 79

Source: Department of Environmental Protection
Telephone: 850-245-8758
Last EDR Contact: 12/13/2023
Next Scheduled EDR Contact: 04/01/2024
Data Release Frequency: Quarterly

RESP PARTY: Responsible Party Sites Listing

Open, inactive and closed responsible party sites

Date of Government Version: 08/11/2023
Date Data Arrived at EDR: 09/26/2023
Date Made Active in Reports: 12/19/2023
Number of Days to Update: 84

Source: Department of Environmental Protection
Telephone: 850-245-8758
Last EDR Contact: 12/20/2023
Next Scheduled EDR Contact: 04/08/2024
Data Release Frequency: Quarterly

SOLCP: State-Owned Lands Cleanup Program Listing

The State-Owned Lands Cleanup Program (SOLCP) was created by the legislature in 2001 as a mechanism to identify and reduce the states possible risk and liability associated with potentially contaminated sites on state-owned property.

Date of Government Version: 11/06/2023
Date Data Arrived at EDR: 11/07/2023
Date Made Active in Reports: 02/02/2024
Number of Days to Update: 87

Source: Department of Environmental Protection
Telephone: 850-245-8952
Last EDR Contact: 02/06/2024
Next Scheduled EDR Contact: 05/20/2024
Data Release Frequency: Varies

SITE INV SITES: Site Investigation Section Sites Listing

Statewide coverage of Site Investigation Section (SIS) sites. Site Investigation is a Section within the Bureau of Waste Cleanup, Division of Waste Management. SIS provides technical support to FDEP District Waste Cleanup Programs and conducts contamination assessments throughout the state.

Date of Government Version: 11/10/2023
Date Data Arrived at EDR: 11/10/2023
Date Made Active in Reports: 02/02/2024
Number of Days to Update: 84

Source: Department of Environmental Protection
Telephone: 850-245-8953
Last EDR Contact: 02/15/2024
Next Scheduled EDR Contact: 05/27/2024
Data Release Frequency: Quarterly

TIER 2: Tier 2 Facility Listing

A listing of facilities which store or manufacture hazardous materials that submit a chemical inventory report.

DRAFT

Date of Government Version: 12/31/2022
Date Data Arrived at EDR: 06/07/2023
Date Made Active in Reports: 08/28/2023
Number of Days to Update: 82

Source: Department of Environmental Protection
Telephone: 850-413-9970
Last EDR Contact: 03/04/2024
Next Scheduled EDR Contact: 06/17/2024
Data Release Frequency: Varies

UIC: Underground Injection Wells Database Listing
A listing of Class I wells. Class I wells are used to inject hazardous waste, nonhazardous waste, or municipal waste below the lowermost USDW.

Date of Government Version: 10/11/2023
Date Data Arrived at EDR: 10/11/2023
Date Made Active in Reports: 01/04/2024
Number of Days to Update: 85

Source: Department of Environmental Protection
Telephone: 850-245-8655
Last EDR Contact: 01/11/2024
Next Scheduled EDR Contact: 04/29/2024
Data Release Frequency: Varies

WASTEWATER: Wastewater Facility Regulation Database
Domestic and industrial wastewater facilities.

Date of Government Version: 07/18/2023
Date Data Arrived at EDR: 10/16/2023
Date Made Active in Reports: 01/08/2024
Number of Days to Update: 84

Source: Department of Environmental Protection
Telephone: 850-245-8600
Last EDR Contact: 01/30/2024
Next Scheduled EDR Contact: 05/13/2024
Data Release Frequency: Quarterly

ERIC WASTE CLEANUP: Environmental Restoration Integrated Cleanup Listing
ERIC (Environmental Restoration Integrated Cleanup) is a single database for tracking all of the contaminated site cleanup activities in the Division of Waste Management (DWM). It was developed to bring together 11 different data systems to a single location that would allow tracking of a contaminated site throughout the course of cleanup regardless of which program area took the lead.

Date of Government Version: 12/19/2023
Date Data Arrived at EDR: 12/19/2023
Date Made Active in Reports: 12/21/2023
Number of Days to Update: 2

Source: Department of Environmental Protection
Telephone: 850-245-8270
Last EDR Contact: 12/19/2023
Next Scheduled EDR Contact: 04/08/2024
Data Release Frequency: Varies

UST FINDER: UST Finder Database
EPA developed UST Finder, a web map application containing a comprehensive, state-sourced national map of underground storage tank (UST) and leaking UST (LUST) data. It provides the attributes and locations of active and closed USTs, UST facilities, and LUST sites from states and from Tribal lands and US territories . UST Finder contains information about proximity of UST facilities and LUST sites to: surface and groundwater public drinking water protection areas; estimated number of private domestic wells and number of people living nearby; and flooding and wildfires.

Date of Government Version: 06/08/2023
Date Data Arrived at EDR: 10/04/2023
Date Made Active in Reports: 01/18/2024
Number of Days to Update: 106

Source: Environmental Protection Agency
Telephone: 202-564-0394
Last EDR Contact: 02/09/2024
Next Scheduled EDR Contact: 05/20/2024
Data Release Frequency: Varies

UST FINDER RELEASE: UST Finder Releases Database
US EPA's UST Finder data is a national composite of leaking underground storage tanks. This data contains information about, and locations of, leaking underground storage tanks. Data was collected from state sources and standardized into a national profile by EPA's Office of Underground Storage Tanks, Office of Research and Development, and the Association of State and Territorial Solid Waste Management Officials.

Date of Government Version: 06/08/2023
Date Data Arrived at EDR: 10/31/2023
Date Made Active in Reports: 01/18/2024
Number of Days to Update: 79

Source: Environmental Protecton Agency
Telephone: 202-564-0394
Last EDR Contact: 02/09/2024
Next Scheduled EDR Contact: 05/20/2024
Data Release Frequency: Semi-Annually

DRAFT

GOVERNMENT RECORDS SEARCHED / DATA CURRENCY TRACKING

EDR HIGH RISK HISTORICAL RECORDS

EDR Exclusive Records

EDR MGP: EDR Proprietary Manufactured Gas Plants

The EDR Proprietary Manufactured Gas Plant Database includes records of coal gas plants (manufactured gas plants) compiled by EDR's researchers. Manufactured gas sites were used in the United States from the 1800's to 1950's to produce a gas that could be distributed and used as fuel. These plants used whale oil, rosin, coal, or a mixture of coal, oil, and water that also produced a significant amount of waste. Many of the byproducts of the gas production, such as coal tar (oily waste containing volatile and non-volatile chemicals), sludges, oils and other compounds are potentially hazardous to human health and the environment. The byproduct from this process was frequently disposed of directly at the plant site and can remain or spread slowly, serving as a continuous source of soil and groundwater contamination.

Date of Government Version: N/A
Date Data Arrived at EDR: N/A
Date Made Active in Reports: N/A
Number of Days to Update: N/A

Source: EDR, Inc.
Telephone: N/A
Last EDR Contact: N/A
Next Scheduled EDR Contact: N/A
Data Release Frequency: No Update Planned

EDR Hist Auto: EDR Exclusive Historical Auto Stations

EDR has searched selected national collections of business directories and has collected listings of potential gas station/filling station/service station sites that were available to EDR researchers. EDR's review was limited to those categories of sources that might, in EDR's opinion, include gas station/filling station/service station establishments. The categories reviewed included, but were not limited to gas, gas station, gasoline station, filling station, auto, automobile repair, auto service station, service station, etc. This database falls within a category of information EDR classifies as "High Risk Historical Records", or HRHR. EDR's HRHR effort presents unique and sometimes proprietary data about past sites and operations that typically create environmental concerns, but may not show up in current government records searches.

Date of Government Version: N/A
Date Data Arrived at EDR: N/A
Date Made Active in Reports: N/A
Number of Days to Update: N/A

Source: EDR, Inc.
Telephone: N/A
Last EDR Contact: N/A
Next Scheduled EDR Contact: N/A
Data Release Frequency: Varies

EDR Hist Cleaner: EDR Exclusive Historical Cleaners

EDR has searched selected national collections of business directories and has collected listings of potential dry cleaner sites that were available to EDR researchers. EDR's review was limited to those categories of sources that might, in EDR's opinion, include dry cleaning establishments. The categories reviewed included, but were not limited to dry cleaners, cleaners, laundry, laundromat, cleaning/laundry, wash & dry etc. This database falls within a category of information EDR classifies as "High Risk Historical Records", or HRHR. EDR's HRHR effort presents unique and sometimes proprietary data about past sites and operations that typically create environmental concerns, but may not show up in current government records searches.

Date of Government Version: N/A
Date Data Arrived at EDR: N/A
Date Made Active in Reports: N/A
Number of Days to Update: N/A

Source: EDR, Inc.
Telephone: N/A
Last EDR Contact: N/A
Next Scheduled EDR Contact: N/A
Data Release Frequency: Varies

EDR RECOVERED GOVERNMENT ARCHIVES

Exclusive Recovered Govt. Archives

RGA HWS: Recovered Government Archive State Hazardous Waste Facilities List

The EDR Recovered Government Archive State Hazardous Waste database provides a list of SHWS incidents derived from historical databases and includes many records that no longer appear in current government lists. Compiled from Records formerly available from the Department of Environmental Protection in Floridia.

DRAFT

Date of Government Version: N/A
Date Data Arrived at EDR: 07/01/2013
Date Made Active in Reports: 12/30/2013
Number of Days to Update: 182

Source: Department of Environmental Protection
Telephone: N/A
Last EDR Contact: 06/01/2012
Next Scheduled EDR Contact: N/A
Data Release Frequency: Varies

RGA LF: Recovered Government Archive Solid Waste Facilities List

The EDR Recovered Government Archive Landfill database provides a list of landfills derived from historical databases and includes many records that no longer appear in current government lists. Compiled from Records formerly available from the Department of Environmental Protection in Floridia.

Date of Government Version: N/A
Date Data Arrived at EDR: 07/01/2013
Date Made Active in Reports: 01/10/2014
Number of Days to Update: 193

Source: Department of Environmental Protection
Telephone: N/A
Last EDR Contact: 06/01/2012
Next Scheduled EDR Contact: N/A
Data Release Frequency: Varies

RGA LUST: Recovered Government Archive Leaking Underground Storage Tank

The EDR Recovered Government Archive Leaking Underground Storage Tank database provides a list of LUST incidents derived from historical databases and includes many records that no longer appear in current government lists. Compiled from Records formerly available from the Department of Environmental Protection in Floridia.

Date of Government Version: N/A
Date Data Arrived at EDR: 07/01/2013
Date Made Active in Reports: 12/30/2013
Number of Days to Update: 182

Source: Department of Environmental Protection
Telephone: N/A
Last EDR Contact: 06/01/2012
Next Scheduled EDR Contact: N/A
Data Release Frequency: Varies

COUNTY RECORDS

ALACHUA COUNTY:

FACILITY LIST ALACHUA: Facility List

List of all regulated facilities in Alachua County.

Date of Government Version: 09/13/2023
Date Data Arrived at EDR: 09/14/2023
Date Made Active in Reports: 12/04/2023
Number of Days to Update: 81

Source: Alachua County Environmental Protection Department
Telephone: 352-264-6800
Last EDR Contact: 12/12/2023
Next Scheduled EDR Contact: 04/01/2024
Data Release Frequency: Annually

BROWARD COUNTY:

AST BROWARD: Aboveground Storage Tanks

Aboveground storage tank locations in Broward County.

Date of Government Version: 09/15/2021
Date Data Arrived at EDR: 09/16/2021
Date Made Active in Reports: 12/03/2021
Number of Days to Update: 78

Source: Broward County Environmental Protection Department
Telephone: 954-818-7509
Last EDR Contact: 02/20/2024
Next Scheduled EDR Contact: 06/03/2024
Data Release Frequency: Varies

UST BROWARD: Underground Storage Tanks

All known regulated storage tanks within Broward County, including those tanks that have been closed

Date of Government Version: 09/15/2021
Date Data Arrived at EDR: 09/16/2021
Date Made Active in Reports: 12/03/2021
Number of Days to Update: 78

Source: Broward County Environmental Protection Department
Telephone: 954-818-7509
Last EDR Contact: 02/20/2024
Next Scheduled EDR Contact: 06/03/2024
Data Release Frequency: Varies

HILLSBOROUGH COUNTY:

DRAFT

LF HILLSBOROUGH: Hillsborough County LF
Hillsborough county landfill sites.

Date of Government Version: 10/02/2023
Date Data Arrived at EDR: 10/04/2023
Date Made Active in Reports: 12/19/2023
Number of Days to Update: 76

Source: Hillsborough County Environmental Protection Commission
Telephone: 813-627-2600
Last EDR Contact: 12/26/2023
Next Scheduled EDR Contact: 04/15/2024
Data Release Frequency: Varies

MIAMI-DADE COUNTY:

DADE CO AP: Air Permit Sites
Facilities that release or have a potential to release pollutants.

Date of Government Version: 11/17/2023
Date Data Arrived at EDR: 11/17/2023
Date Made Active in Reports: 02/13/2024
Number of Days to Update: 88

Source: Department of Environmental Resources Management
Telephone: 305-372-6755
Last EDR Contact: 02/21/2024
Next Scheduled EDR Contact: 06/03/2024
Data Release Frequency: Semi-Annually

DADE CO AW: Agricultural Waste Listing
A listing of agricultural waste sites

Date of Government Version: 11/17/2023
Date Data Arrived at EDR: 11/17/2023
Date Made Active in Reports: 02/13/2024
Number of Days to Update: 88

Source: Miami-Dade County Division of Environmental Resources Management
Telephone: 305-372-6715
Last EDR Contact: 02/21/2024
Next Scheduled EDR Contact: 06/03/2024
Data Release Frequency: Varies

DADE CO LF: Miami Dade County Landfill Solid Waste Sites listing.
Miami Dade County Landfill Solid Waste Sites listing.

Date of Government Version: 02/24/2022
Date Data Arrived at EDR: 02/24/2022
Date Made Active in Reports: 05/19/2022
Number of Days to Update: 84

Source: Miami Dade County Environmental Resources Management
Telephone: 305-372-6789
Last EDR Contact: 03/04/2024
Next Scheduled EDR Contact: 06/03/2024
Data Release Frequency: Varies

DADE CO LW: Liquid Waste Transporter List
The Liquid Waste Transporter permit regulates the transportation of various types of liquid and solid waste, including hazardous waste, waste oil and oily waste waters, septic and grease trap waste, biomedical waste, spent radiator fluid, photo chemical waste, dry sewage sludge, and other types of non-hazardous industrial waste. The Liquid Waste Transporter permits needed to protect the environment and the public from improperly handled and transported waste.

Date of Government Version: 11/17/2023
Date Data Arrived at EDR: 11/17/2023
Date Made Active in Reports: 02/13/2024
Number of Days to Update: 88

Source: DERM
Telephone: 305-372-6755
Last EDR Contact: 02/21/2024
Next Scheduled EDR Contact: 06/03/2024
Data Release Frequency: Quarterly

DADE GTO: Grease Trap Sites
Any non-residential facility that discharges waste to a sanitary sewer.

Date of Government Version: 11/17/2023
Date Data Arrived at EDR: 11/17/2023
Date Made Active in Reports: 02/13/2024
Number of Days to Update: 88

Source: Dade County Dept. of Env. Resources Mgmt.
Telephone: 305-372-6508
Last EDR Contact: 02/21/2024
Next Scheduled EDR Contact: 06/03/2024
Data Release Frequency: Semi-Annually

DRAFT

GOVERNMENT RECORDS SEARCHED / DATA CURRENCY TRACKING

DADE MOP: Marine Facilities Operating Permit

What is this permit used for? Miami-Dade County Ordinance 89-104 and Section 24-18 of the Code of Miami-Dade County require the following types of marine facilities to obtain annual operating permits from DERM: All recreational boat docking facilities with ten (10) or more boat slips, moorings, davit spaces, and vessel tie-up spaces. All boat storage facilities contiguous to tidal waters in Miami-Dade County with ten (10) or more dry storage spaces including boatyards and boat manufacturing facilities.

Date of Government Version: 11/17/2023
Date Data Arrived at EDR: 11/17/2023
Date Made Active in Reports: 02/13/2024
Number of Days to Update: 88

Source: DERM
Telephone: 305-372-3576
Last EDR Contact: 02/21/2024
Next Scheduled EDR Contact: 06/03/2024
Data Release Frequency: Quarterly

DADE MRE: Maimi River Enforcement

The Miami River Enforcement database files were created for facilities and in some instances vessels that were inspected by a workgroup within the Department that was identified as the Miami River Enforcement Group. The files do not all necessarily reflect enforcement cases and some were created for locations that were permitted by other Sections within the Department.

Date of Government Version: 06/05/2013
Date Data Arrived at EDR: 06/06/2013
Date Made Active in Reports: 08/06/2013
Number of Days to Update: 61

Source: DERM
Telephone: 305-372-3576
Last EDR Contact: 02/21/2024
Next Scheduled EDR Contact: 06/03/2024
Data Release Frequency: Quarterly

DADE_IWP: Industrial Waste Permit Sites

Facilities that either generate more than 25,000 of wastewater per day to sanitary sewers or are pre-defined by EPA.

Date of Government Version: 11/17/2023
Date Data Arrived at EDR: 11/17/2023
Date Made Active in Reports: 02/13/2024
Number of Days to Update: 88

Source: Department of Environmental Resources Management
Telephone: 305-372-6700
Last EDR Contact: 02/21/2024
Next Scheduled EDR Contact: 06/03/2024
Data Release Frequency: Semi-Annually

ENF: Enforcement Case Tracking System Sites

Enforcement cases monitored by the Dade County Department of Environmental Resources Management.

Date of Government Version: 11/17/2023
Date Data Arrived at EDR: 11/20/2023
Date Made Active in Reports: 02/13/2024
Number of Days to Update: 85

Source: Department of Environmental Resources Management
Telephone: 305-372-6755
Last EDR Contact: 02/21/2024
Next Scheduled EDR Contact: 06/03/2024
Data Release Frequency: Semi-Annually

SPILLS DADE: Fuel Spills Cases

DERM documents fuel spills of sites that are not in a state program.

Date of Government Version: 01/08/2009
Date Data Arrived at EDR: 01/13/2009
Date Made Active in Reports: 02/05/2009
Number of Days to Update: 23

Source: Department of Environmental Resources Management
Telephone: 305-372-6755
Last EDR Contact: 02/21/2024
Next Scheduled EDR Contact: 06/03/2024
Data Release Frequency: Semi-Annually

UST DADE: Storage Tanks

A listing of aboveground and underground storage tank site locations.

Date of Government Version: 04/05/2023
Date Data Arrived at EDR: 05/24/2023
Date Made Active in Reports: 08/11/2023
Number of Days to Update: 79

Source: Department of Environmental Resource Management
Telephone: 305-372-6700
Last EDR Contact: 02/22/2024
Next Scheduled EDR Contact: 06/03/2024
Data Release Frequency: Semi-Annually

PALM BEACH COUNTY:

DRAFT

LF PALM BEACH: Palm Beach County LF
Palm Beach County Inventory of Solid Waste Sites.

Date of Government Version: 09/01/2011
Date Data Arrived at EDR: 09/20/2011
Date Made Active in Reports: 10/10/2011
Number of Days to Update: 20

Source: Palm Beach County Solid Waste Authority
Telephone: 561-640-4000
Last EDR Contact: 12/07/2023
Next Scheduled EDR Contact: 03/18/2024
Data Release Frequency: Varies

OTHER DATABASE(S)

Depending on the geographic area covered by this report, the data provided in these specialty databases may or may not be complete. For example, the existence of wetlands information data in a specific report does not mean that all wetlands in the area covered by the report are included. Moreover, the absence of any reported wetlands information does not necessarily mean that wetlands do not exist in the area covered by the report.

CT MANIFEST: Hazardous Waste Manifest Data
Facility and manifest data. Manifest is a document that lists and tracks hazardous waste from the generator through transporters to a tsd facility.

Date of Government Version: 11/06/2023
Date Data Arrived at EDR: 11/07/2023
Date Made Active in Reports: 01/31/2024
Number of Days to Update: 85

Source: Department of Energy & Environmental Protection
Telephone: 860-424-3375
Last EDR Contact: 02/06/2024
Next Scheduled EDR Contact: 05/20/2024
Data Release Frequency: No Update Planned

NJ MANIFEST: Manifest Information
Hazardous waste manifest information.

Date of Government Version: 12/31/2018
Date Data Arrived at EDR: 04/10/2019
Date Made Active in Reports: 05/16/2019
Number of Days to Update: 36

Source: Department of Environmental Protection
Telephone: N/A
Last EDR Contact: 12/27/2023
Next Scheduled EDR Contact: 04/15/2024
Data Release Frequency: Annually

NY MANIFEST: Facility and Manifest Data
Manifest is a document that lists and tracks hazardous waste from the generator through transporters to a TSD facility.

Date of Government Version: 12/31/2019
Date Data Arrived at EDR: 11/30/2023
Date Made Active in Reports: 12/01/2023
Number of Days to Update: 1

Source: Department of Environmental Conservation
Telephone: 518-402-8651
Last EDR Contact: 01/26/2024
Next Scheduled EDR Contact: 05/06/2024
Data Release Frequency: Quarterly

PA MANIFEST: Manifest Information
Hazardous waste manifest information.

Date of Government Version: 06/30/2018
Date Data Arrived at EDR: 07/19/2019
Date Made Active in Reports: 09/10/2019
Number of Days to Update: 53

Source: Department of Environmental Protection
Telephone: 717-783-8990
Last EDR Contact: 01/05/2024
Next Scheduled EDR Contact: 04/22/2024
Data Release Frequency: Annually

RI MANIFEST: Manifest information
Hazardous waste manifest information

Date of Government Version: 12/31/2020
Date Data Arrived at EDR: 11/30/2021
Date Made Active in Reports: 02/18/2022
Number of Days to Update: 80

Source: Department of Environmental Management
Telephone: 401-222-2797
Last EDR Contact: 02/12/2024
Next Scheduled EDR Contact: 05/27/2024
Data Release Frequency: Annually

DRAFT

GOVERNMENT RECORDS SEARCHED / DATA CURRENCY TRACKING

WI MANIFEST: Manifest Information
Hazardous waste manifest information.

Date of Government Version: 05/31/2018
Date Data Arrived at EDR: 06/19/2019
Date Made Active in Reports: 09/03/2019
Number of Days to Update: 76

Source: Department of Natural Resources
Telephone: N/A
Last EDR Contact: 03/01/2024
Next Scheduled EDR Contact: 06/17/2024
Data Release Frequency: Annually

Oil/Gas Pipelines
Source: Endeavor Business Media
Petroleum Bundle (Crude Oil, Refined Products, Petrochemicals, Gas Liquids (LPG/NGL), and Specialty Gases (Miscellaneous)) N = Natural Gas Bundle (Natural Gas, Gas Liquids (LPG/NGL), and Specialty Gases (Miscellaneous)). This map includes information copyrighted by Endeavor Business Media. This information is provided on a best effort basis and Endeavor Business Media does not guarantee its accuracy nor warrant its fitness for any particular purpose. Such information has been reprinted with the permission of Endeavor Business Media.

Electric Power Transmission Line Data
Source: Endeavor Business Media
This map includes information copyrighted by Endeavor Business Media. This information is provided on a best effort basis and Endeavor Business Media does not guarantee its accuracy nor warrant its fitness for any particular purpose. Such information has been reprinted with the permission of Endeavor Business Media.

Sensitive Receptors: There are individuals deemed sensitive receptors due to their fragile immune systems and special sensitivity to environmental discharges. These sensitive receptors typically include the elderly, the sick, and children. While the location of all sensitive receptors cannot be determined, EDR indicates those buildings and facilities - schools, daycares, hospitals, medical centers, and nursing homes - where individuals who are sensitive receptors are likely to be located.

AHA Hospitals:
Source: American Hospital Association, Inc.
Telephone: 312-280-5991
The database includes a listing of hospitals based on the American Hospital Association's annual survey of hospitals.

Medical Centers: Provider of Services Listing
Source: Centers for Medicare & Medicaid Services
Telephone: 410-786-3000
A listing of hospitals with Medicare provider number, produced by Centers of Medicare & Medicaid Services, a federal agency within the U.S. Department of Health and Human Services.

Nursing Homes
Source: National Institutes of Health
Telephone: 301-594-6248
Information on Medicare and Medicaid certified nursing homes in the United States.

Public Schools
Source: National Center for Education Statistics
Telephone: 202-502-7300
The National Center for Education Statistics' primary database on elementary and secondary public education in the United States. It is a comprehensive, annual, national statistical database of all public elementary and secondary schools and school districts, which contains data that are comparable across all states.

Private Schools
Source: National Center for Education Statistics
Telephone: 202-502-7300
The National Center for Education Statistics' primary database on private school locations in the United States.

Daycare Centers: Department of Children & Families
Source: Provider Information
Telephone: 850-488-4900

Flood Zone Data: This data was obtained from the Federal Emergency Management Agency (FEMA). It depicts 100-year and 500-year flood zones as defined by FEMA. It includes the National Flood Hazard Layer (NFHL) which incorporates Flood Insurance Rate Map (FIRM) data and Q3 data from FEMA in areas not covered by NFHL.
Source: FEMA
Telephone: 877-336-2627
Date of Government Version: 2003, 2015

DRAFT

GOVERNMENT RECORDS SEARCHED / DATA CURRENCY TRACKING

NWI: National Wetlands Inventory. This data, available in select counties across the country, was obtained by EDR in 2002, 2005, 2010 and 2015 from the U.S. Fish and Wildlife Service.

State Wetlands Data: Wetlands Inventory
Source: Department of Environmental Protection
Telephone: 850-245-8238

STREET AND ADDRESS INFORMATION

© 2015 TomTom North America, Inc. All rights reserved. This material is proprietary and the subject of copyright protection and other intellectual property rights owned by or licensed to Tele Atlas North America, Inc. The use of this material is subject to the terms of a license agreement. You will be held liable for any unauthorized copying or disclosure of this material.

DRAFT

Branch Forbes Rd From US 92 To Harvey Tew Rd

Branch Forbes Rd From US 92 To Harvey Tew Rd

Plant City, FL 33566

Inquiry Number: 7586104.4

March 06, 2024

The EDR Aerial Photo Decade Package

DRAFT

6 Armstrong Road, 4th floor
Shelton, CT 06484
Toll Free: 800.352.0050
www.edrnet.com

Date EDR Searched Historical Sources:

Aerial Photography March 06, 2024

Target Property:

Branch Forbes Rd From US 92 To Harvey Tew Rd

Plant City, FL 33566

Year	***Scale***	***Details***	***Source***
1938-1939	Aerial Photograph. Scale: 1"=1500'	Flight Year: 1938-1939	U of FL
1948	Aerial Photograph. Scale: 1"=1500'	Flight Year: 1948	U of FL
1950	Aerial Photograph. Scale: 1"=1500'	Flight Year: 1950	USGS
1952	Aerial Photograph. Scale: 1"=1500'	Flight Year: 1952	USGS
1957	Aerial Photograph. Scale: 1"=1500'	Flight Year: 1957	U of FL
1965	Aerial Photograph. Scale: 1"=1500'	Flight Year: 1965	FDOT
1968	Aerial Photograph. Scale: 1"=1500'	Flight Year: 1968	U of FL
1973	Aerial Photograph. Scale: 1"=1500'	Flight Year: 1973	FDOT
1977	Aerial Photograph. Scale: 1"=1500'	Flight Year: 1977	USGS
1979	Aerial Photograph. Scale: 1"=1500'	Flight Year: 1979	USGS
1984	Aerial Photograph. Scale: 1"=1500'	Flight Year: 1984	USDA
1992	Aerial Photograph. Scale: 1"=1500'	Flight Year: 1992	USGS/DOQQ
1994-1995	Aerial Photograph. Scale: 1"=1500'	Flight Year: 1994-1995	USGS/DOQQ
1999	Aerial Photograph. Scale: 1"=1500'	Flight Year: 1999	USGS/DOQQ
2007	Aerial Photograph. Scale: 1"=1500'	Flight Year: 2007	USGS/NAIP
2010	Aerial Photograph. Scale: 1"=1500'	Flight Year: 2010	USGS/NAIP
2015	Aerial Photograph. Scale: 1"=1500'	Flight Year: 2015	USGS/NAIP
2019	Aerial Photograph. Scale: 1"=1500'	Flight Year: 2019	USGS/NAIP

DRAFT

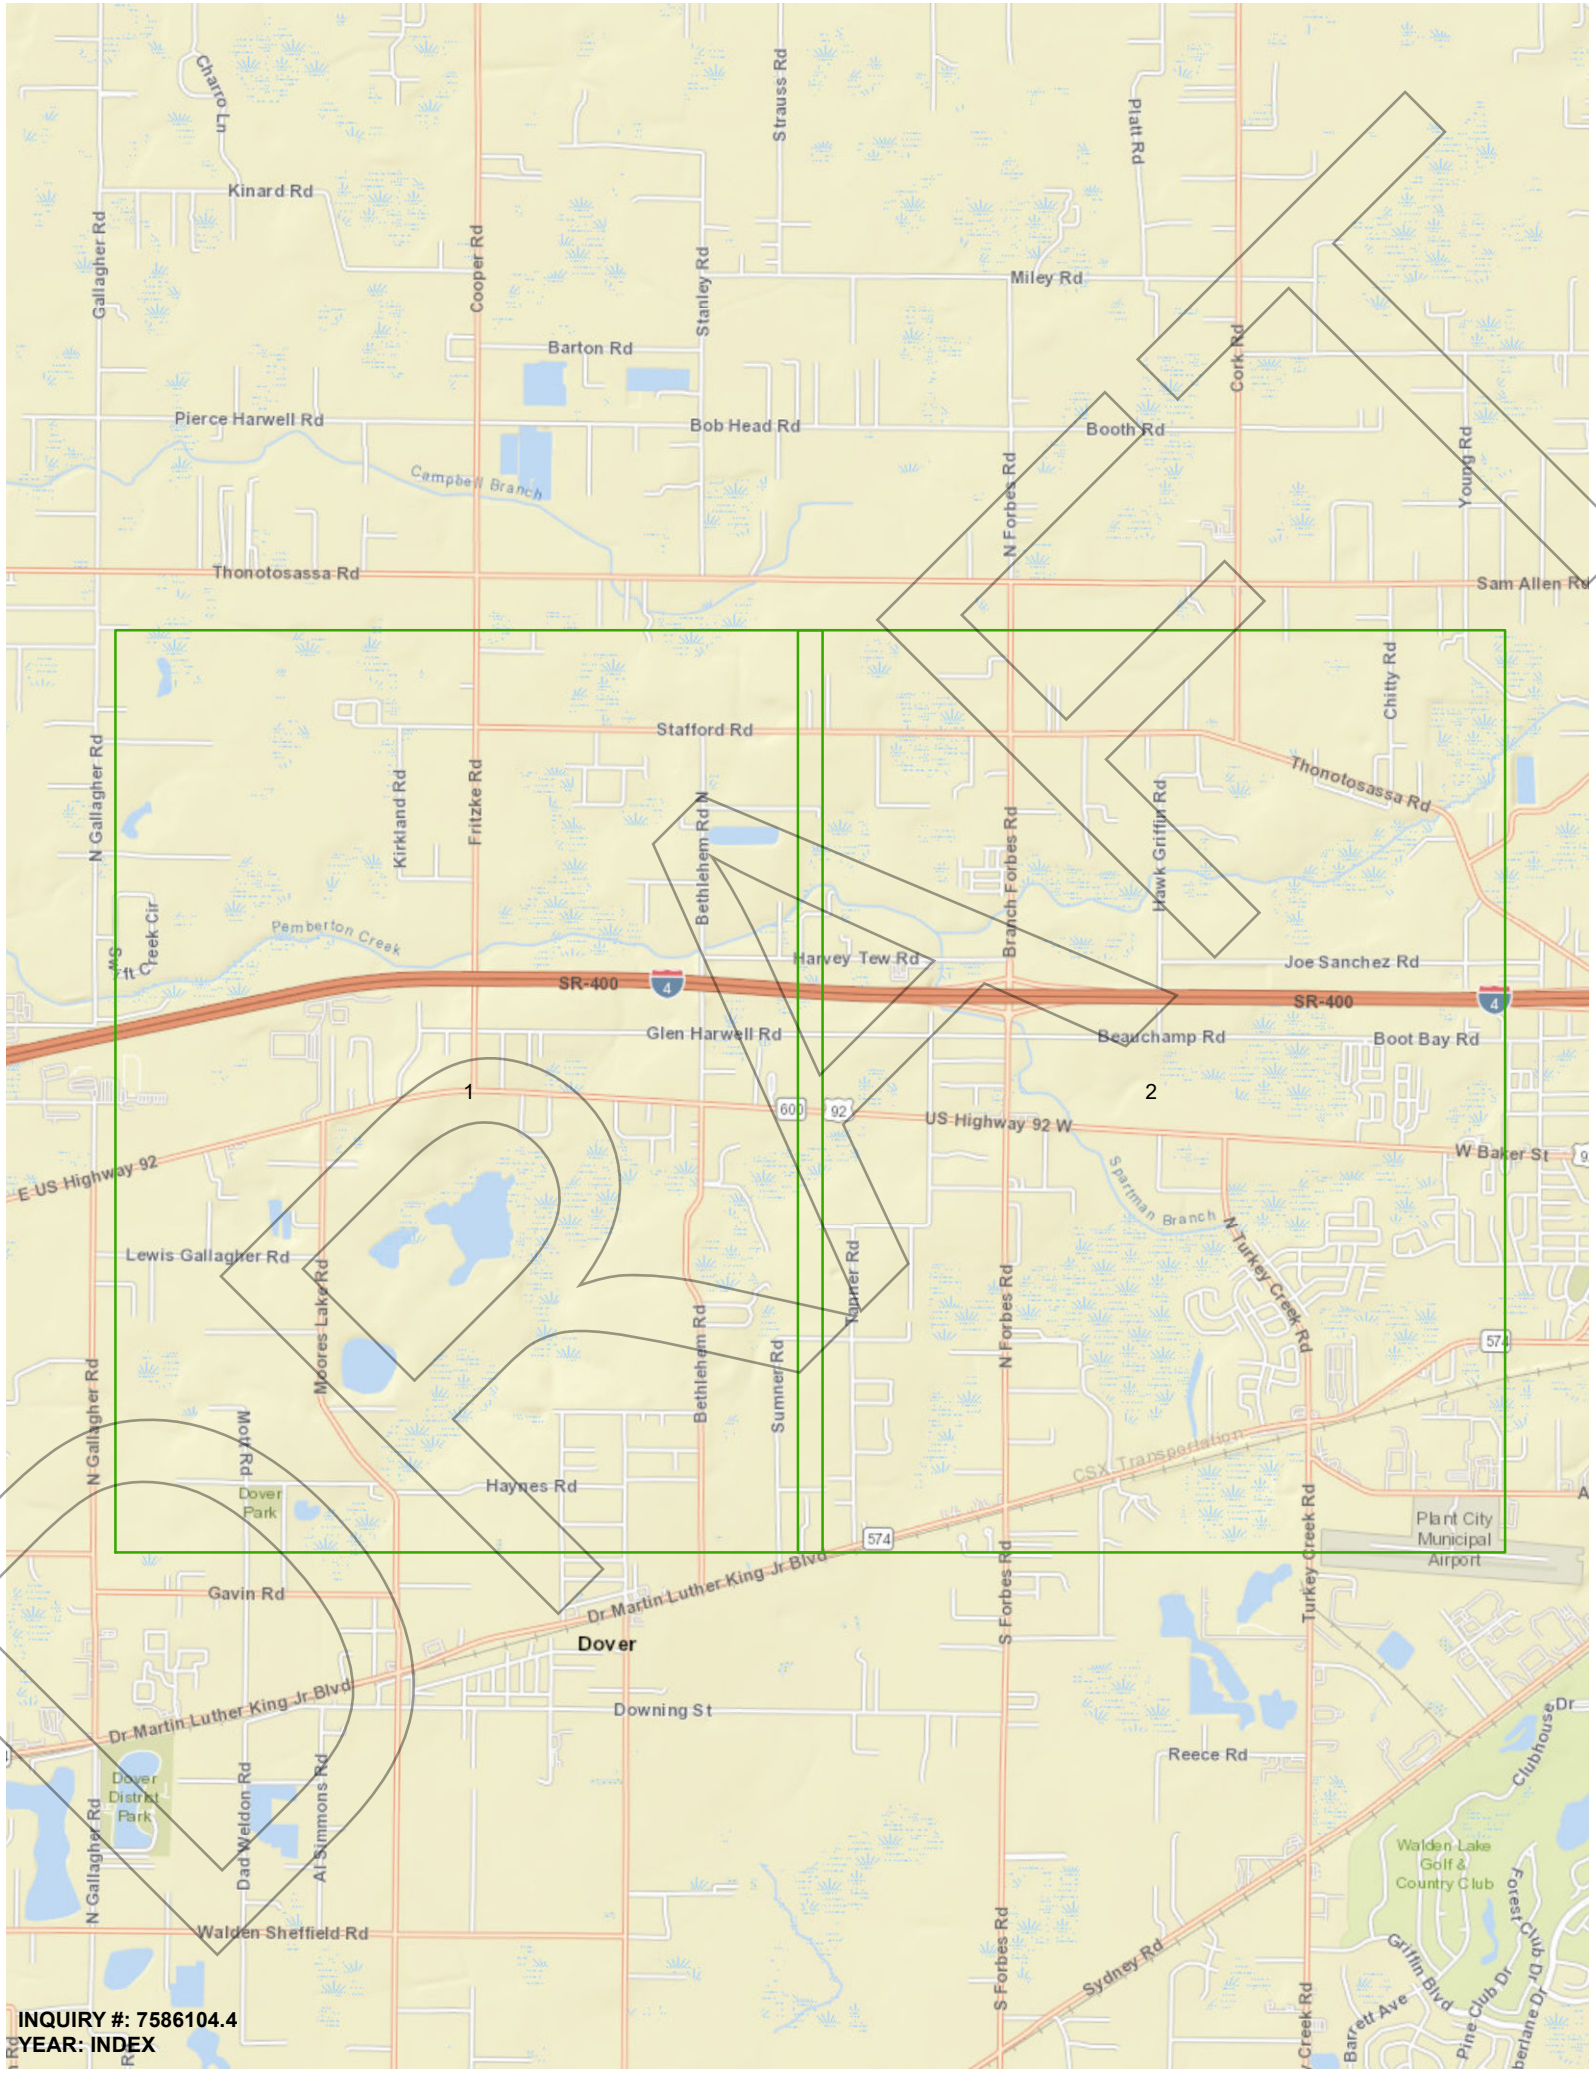

INQUIRY #: 7586104.4
YEAR: INDEX

INQUIRY #: 7586104.4
YEAR: 1938-1939

INQUIRY #: 7586104.4
YEAR: 1938-1939
SCALE: 1"=1500'

INQUIRY #: 7586104.4
YEAR: 1948
SCALE: 1"=1500

INQUIRY #: 7586104.4
YEAR: 1948
SCALE: 1"=1500'

INQUIRY #: 7586104.4
YEAR: 1950
SCALE: 1"=1500'

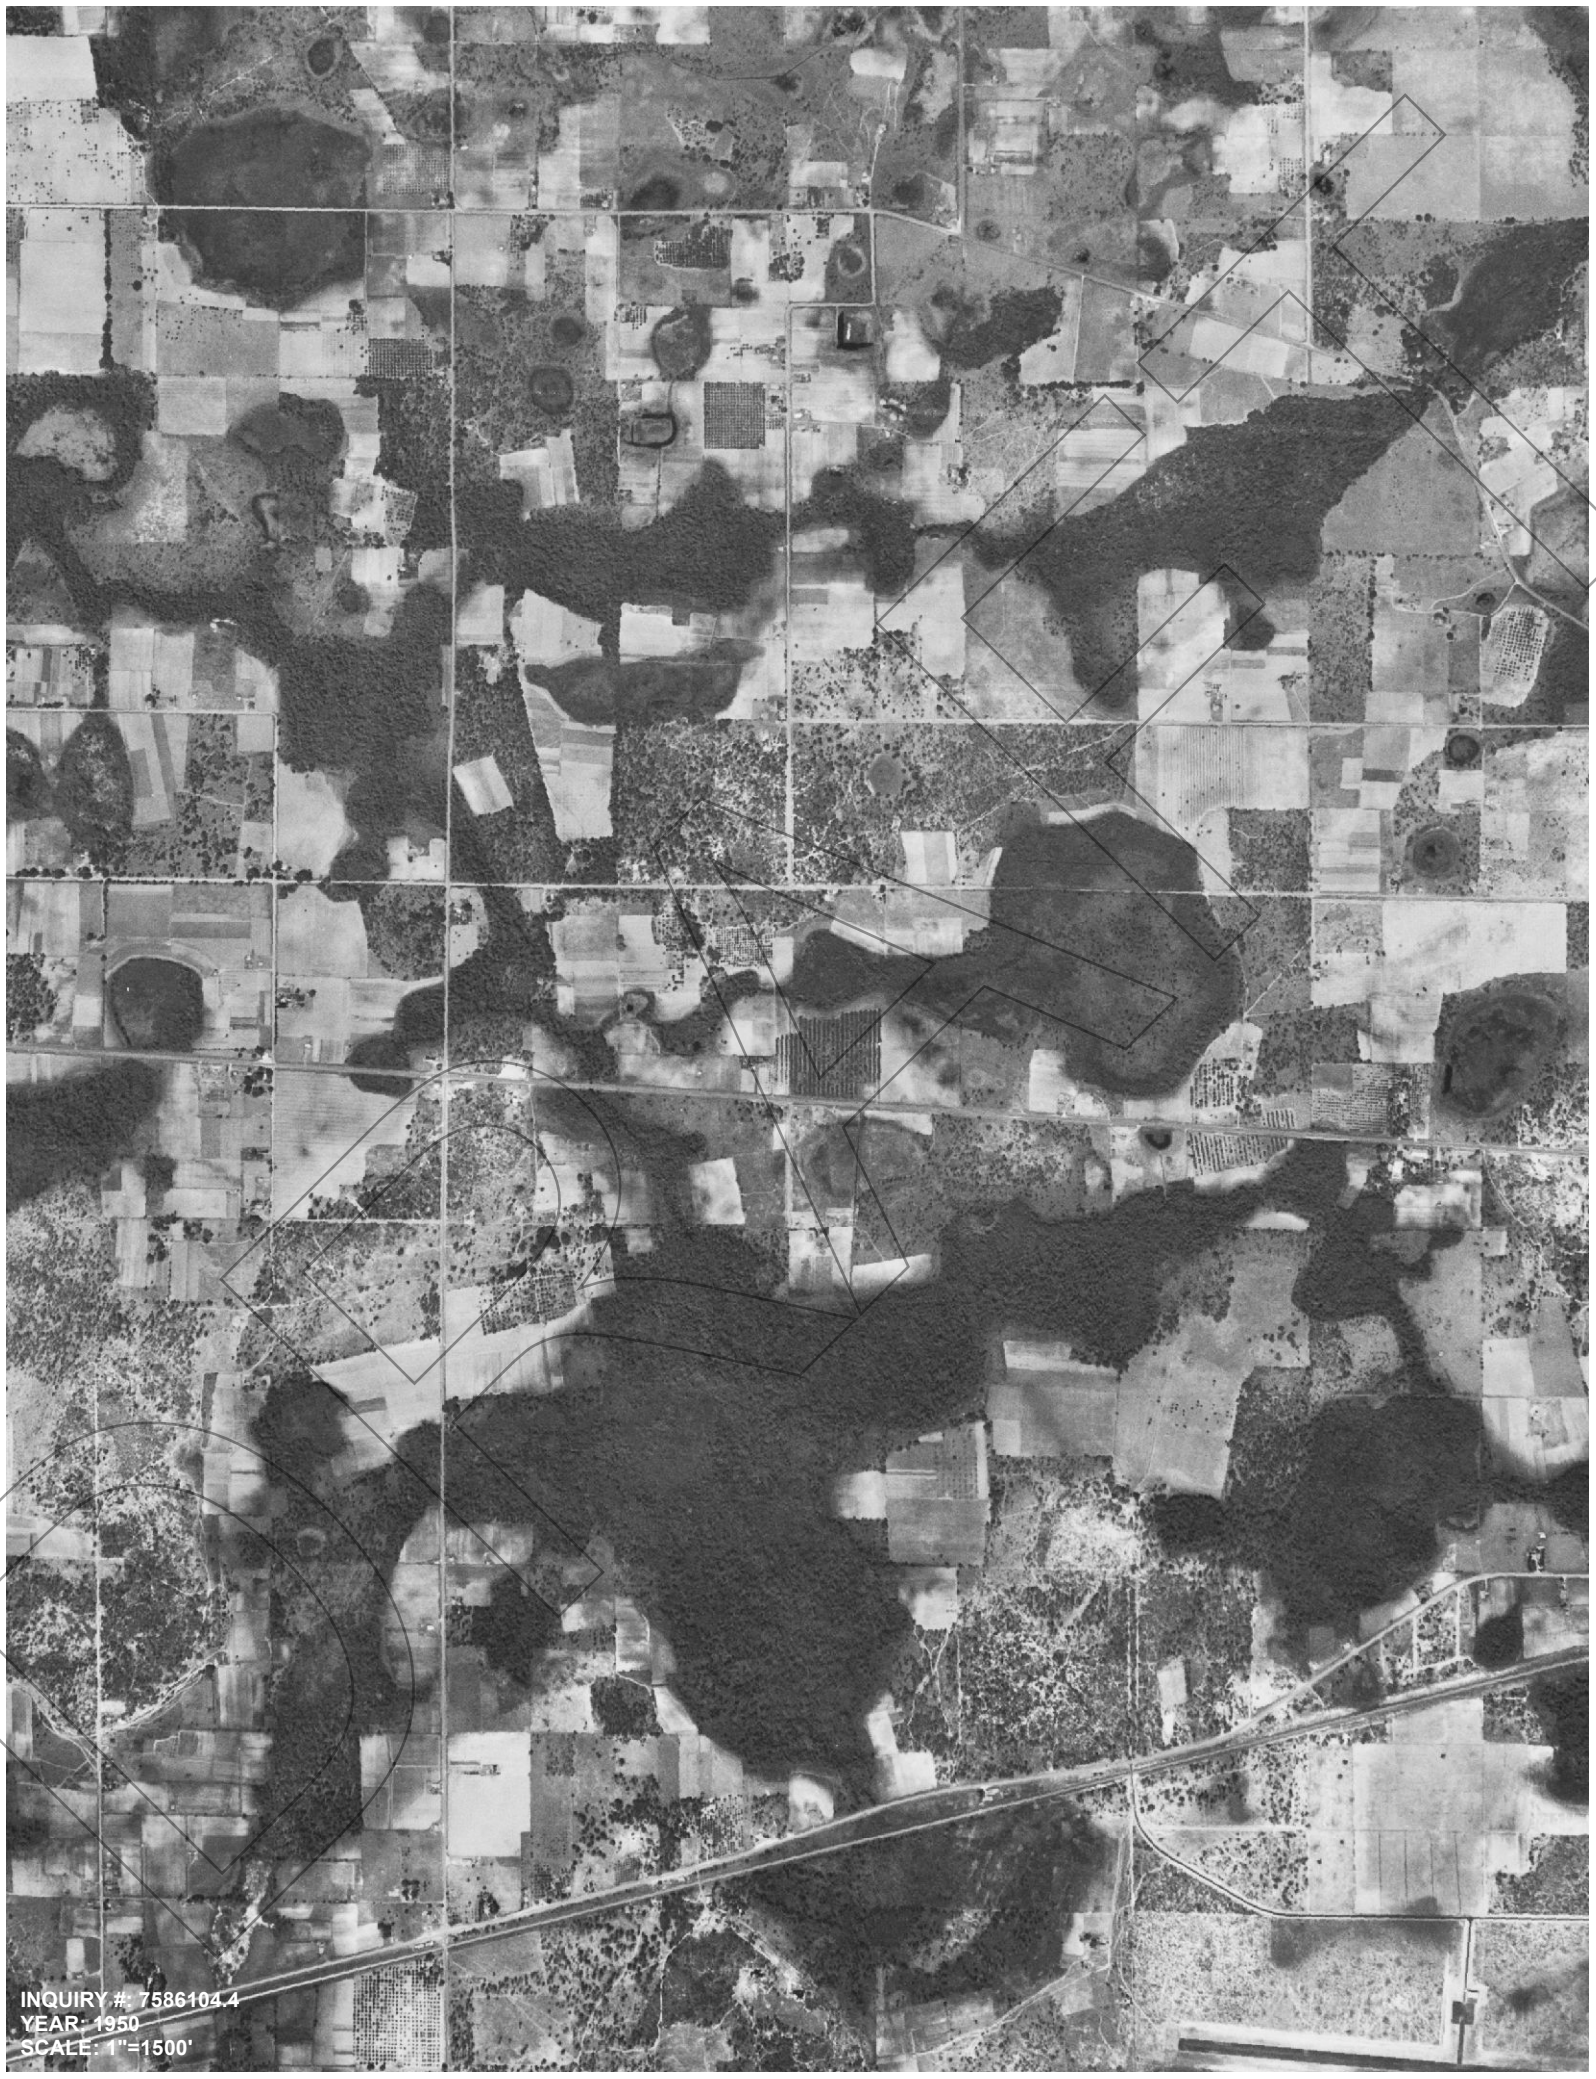
INQUIRY #: 7586104.4
YEAR: 1950
SCALE: 1"=1500'

INQUIRY #: 7586104.4
YEAR: 1952
SCALE: 1"=1500'

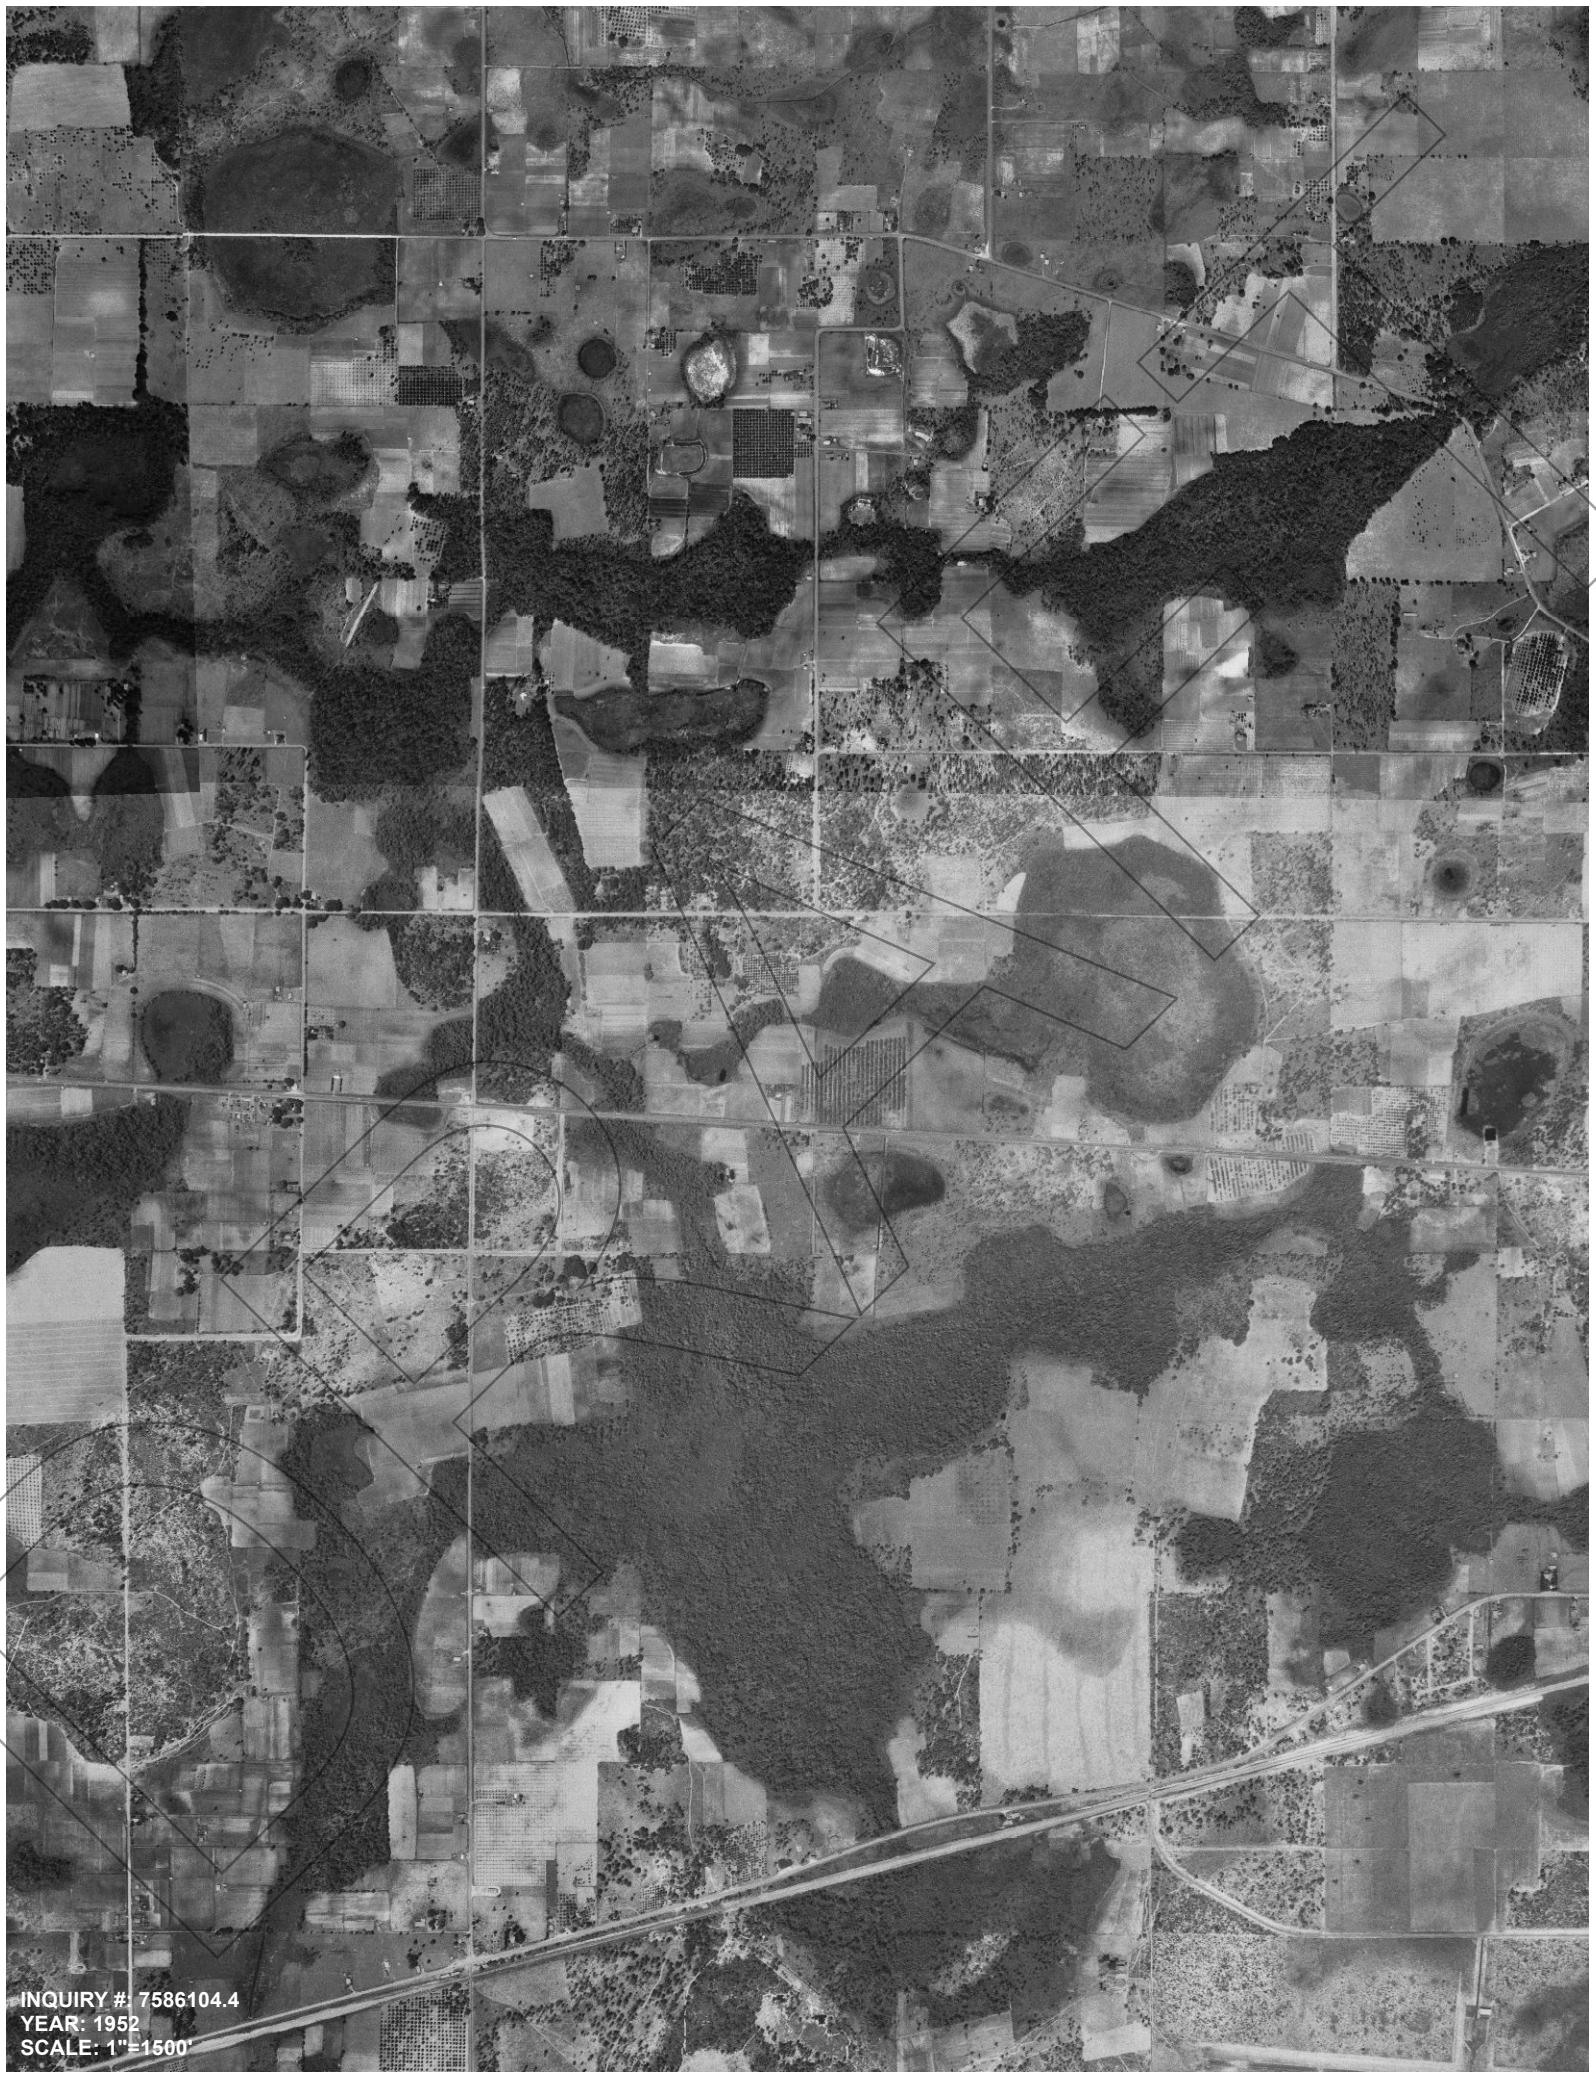
INQUIRY #: 7586104.4
YEAR: 1952
SCALE: 1"=1500'

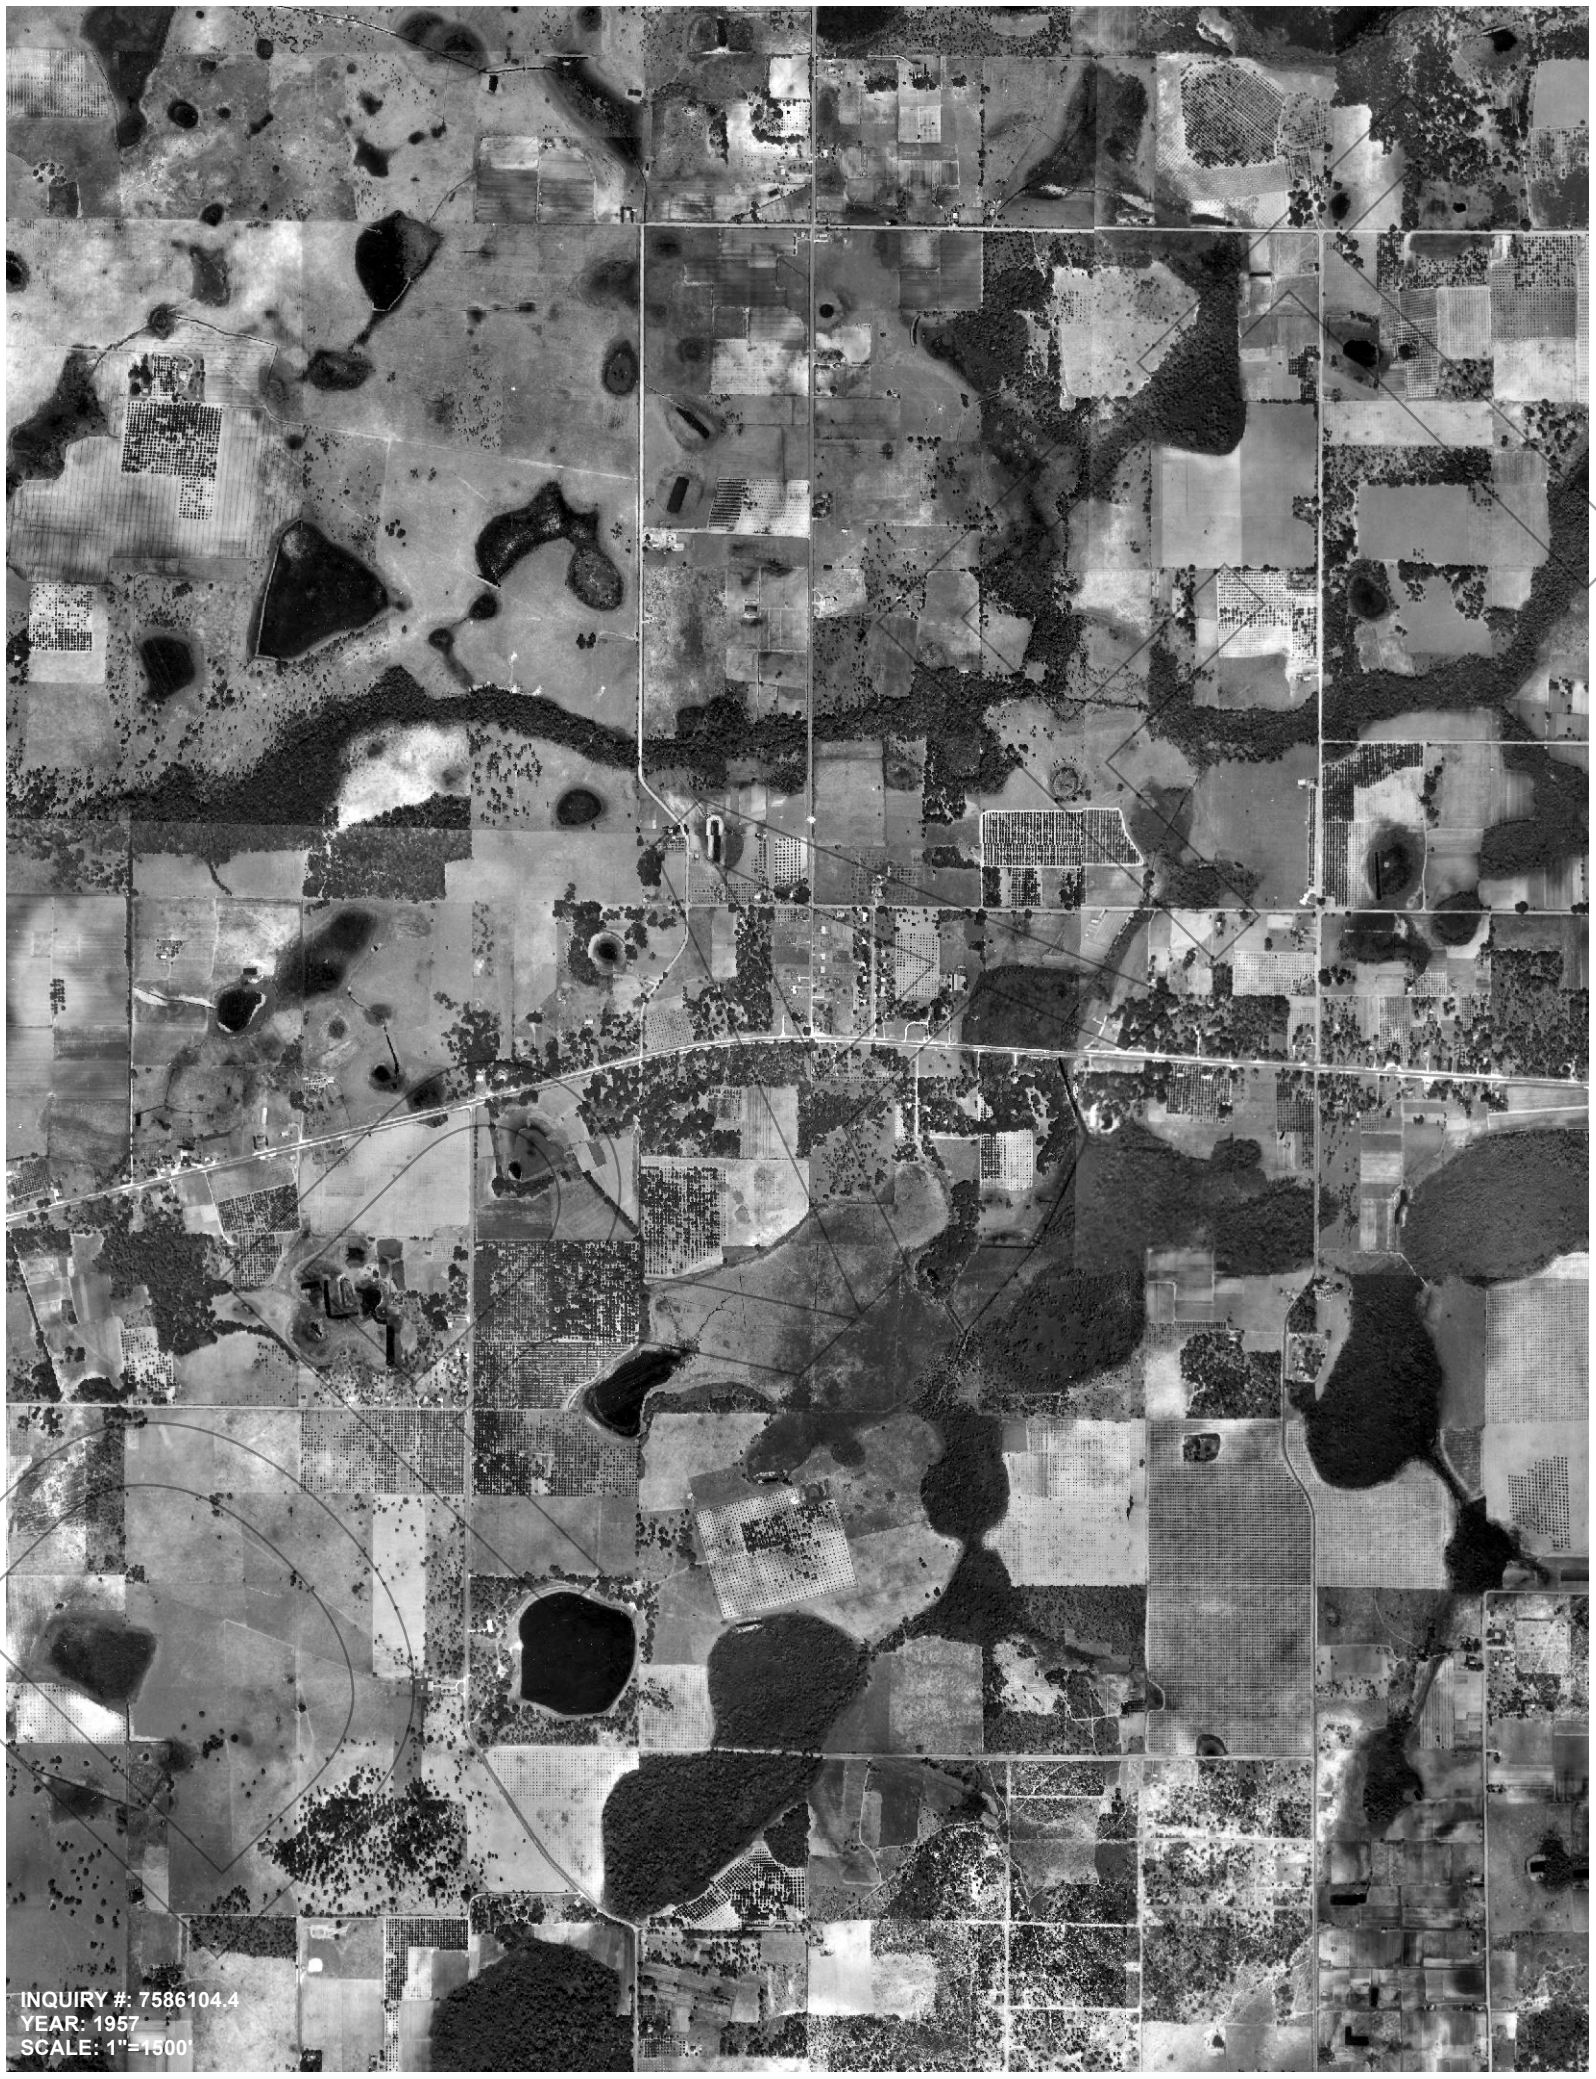
INQUIRY #: 7586104.4
YEAR: 1957
SCALE: 1"=1500'

INQUIRY #: 7586104.4
YEAR: 1957
SCALE: 1"=1500'

INQUIRY #: 7586104.4
YEAR: 1965
SCALE: 1"=1500'

INQUIRY #: 7586104.4
YEAR: 1965
SCALE: 1"=1500'

INQUIRY #: 7586104.4
YEAR: 1968
SCALE: 1"=1500'

INQUIRY #: 7586104.4
YEAR: 1968
SCALE: 1"=1500

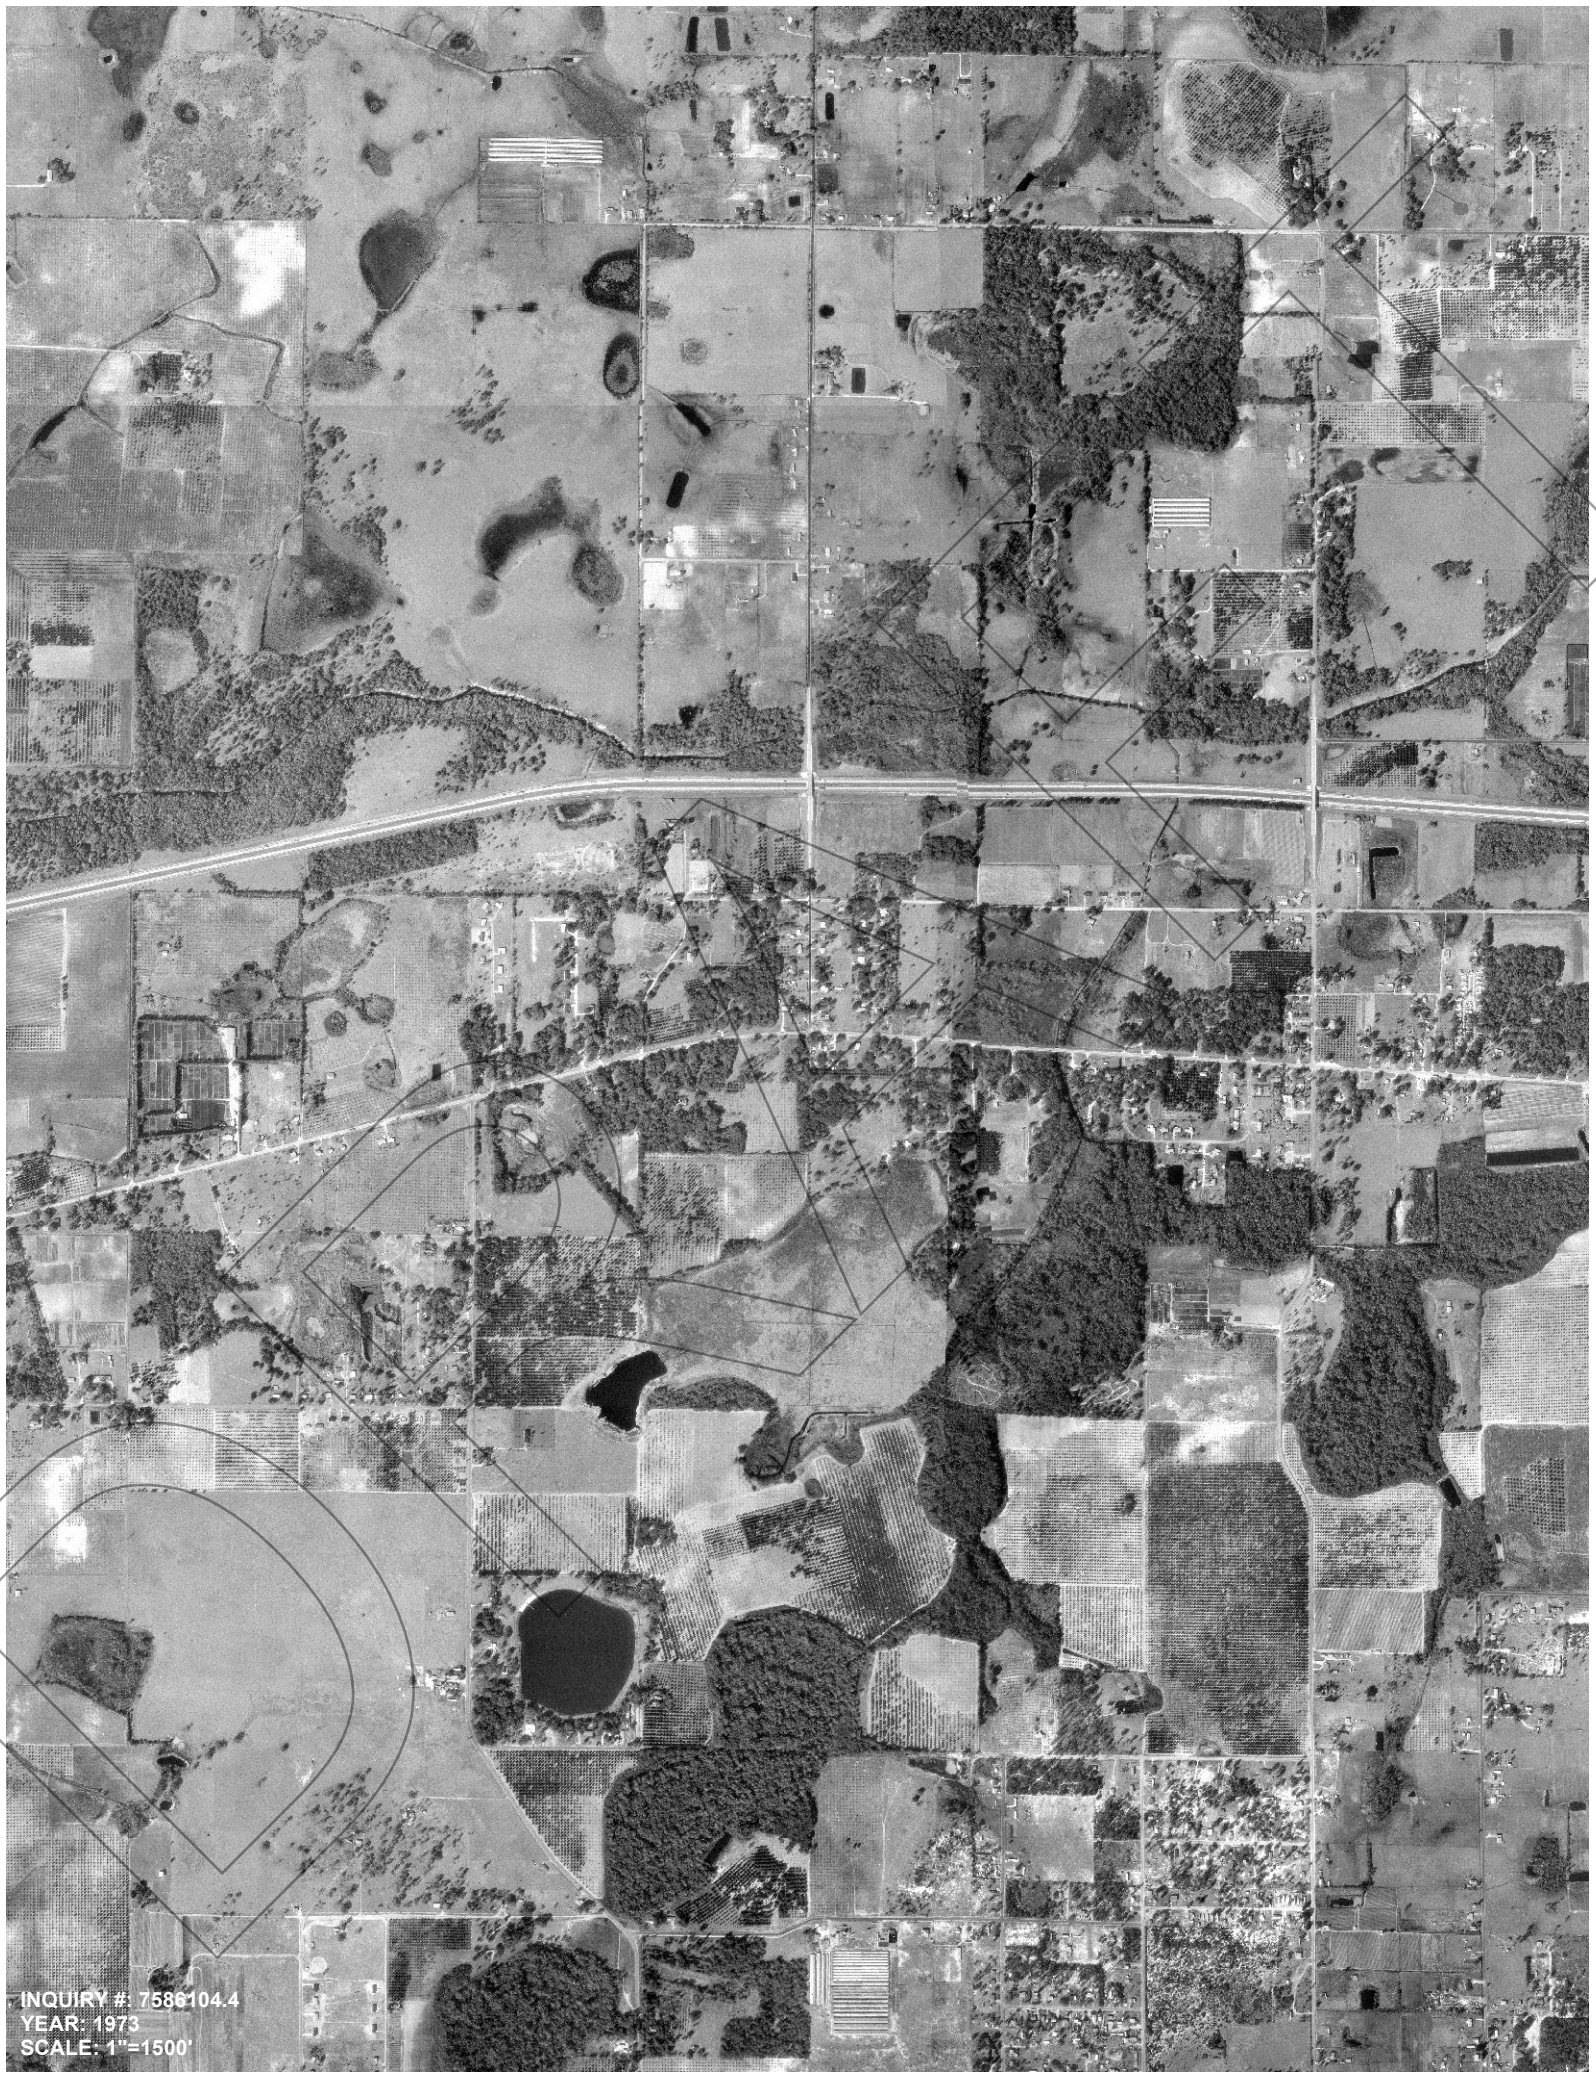
INQUIRY #: 7586104.4
YEAR: 1973
SCALE: 1"=1500'

INQUIRY #: 7586104.4
YEAR: 1973
SCALE: 1"=1500'

INQUIRY #: 7586104.4
YEAR: 1977
SCALE: 1"=1500'

INQUIRY #: 7586104.4
YEAR: 1977
SCALE: 1"=1500'

INQUIRY #: 7586104.4
YEAR: 1979
SCALE: 1"=1500'

INQUIRY #: 7586104.4
YEAR: 1979
SCALE: 1"=1500'

INQUIRY #: 7586104.4
YEAR: 1984
SCALE: 1"=1500'

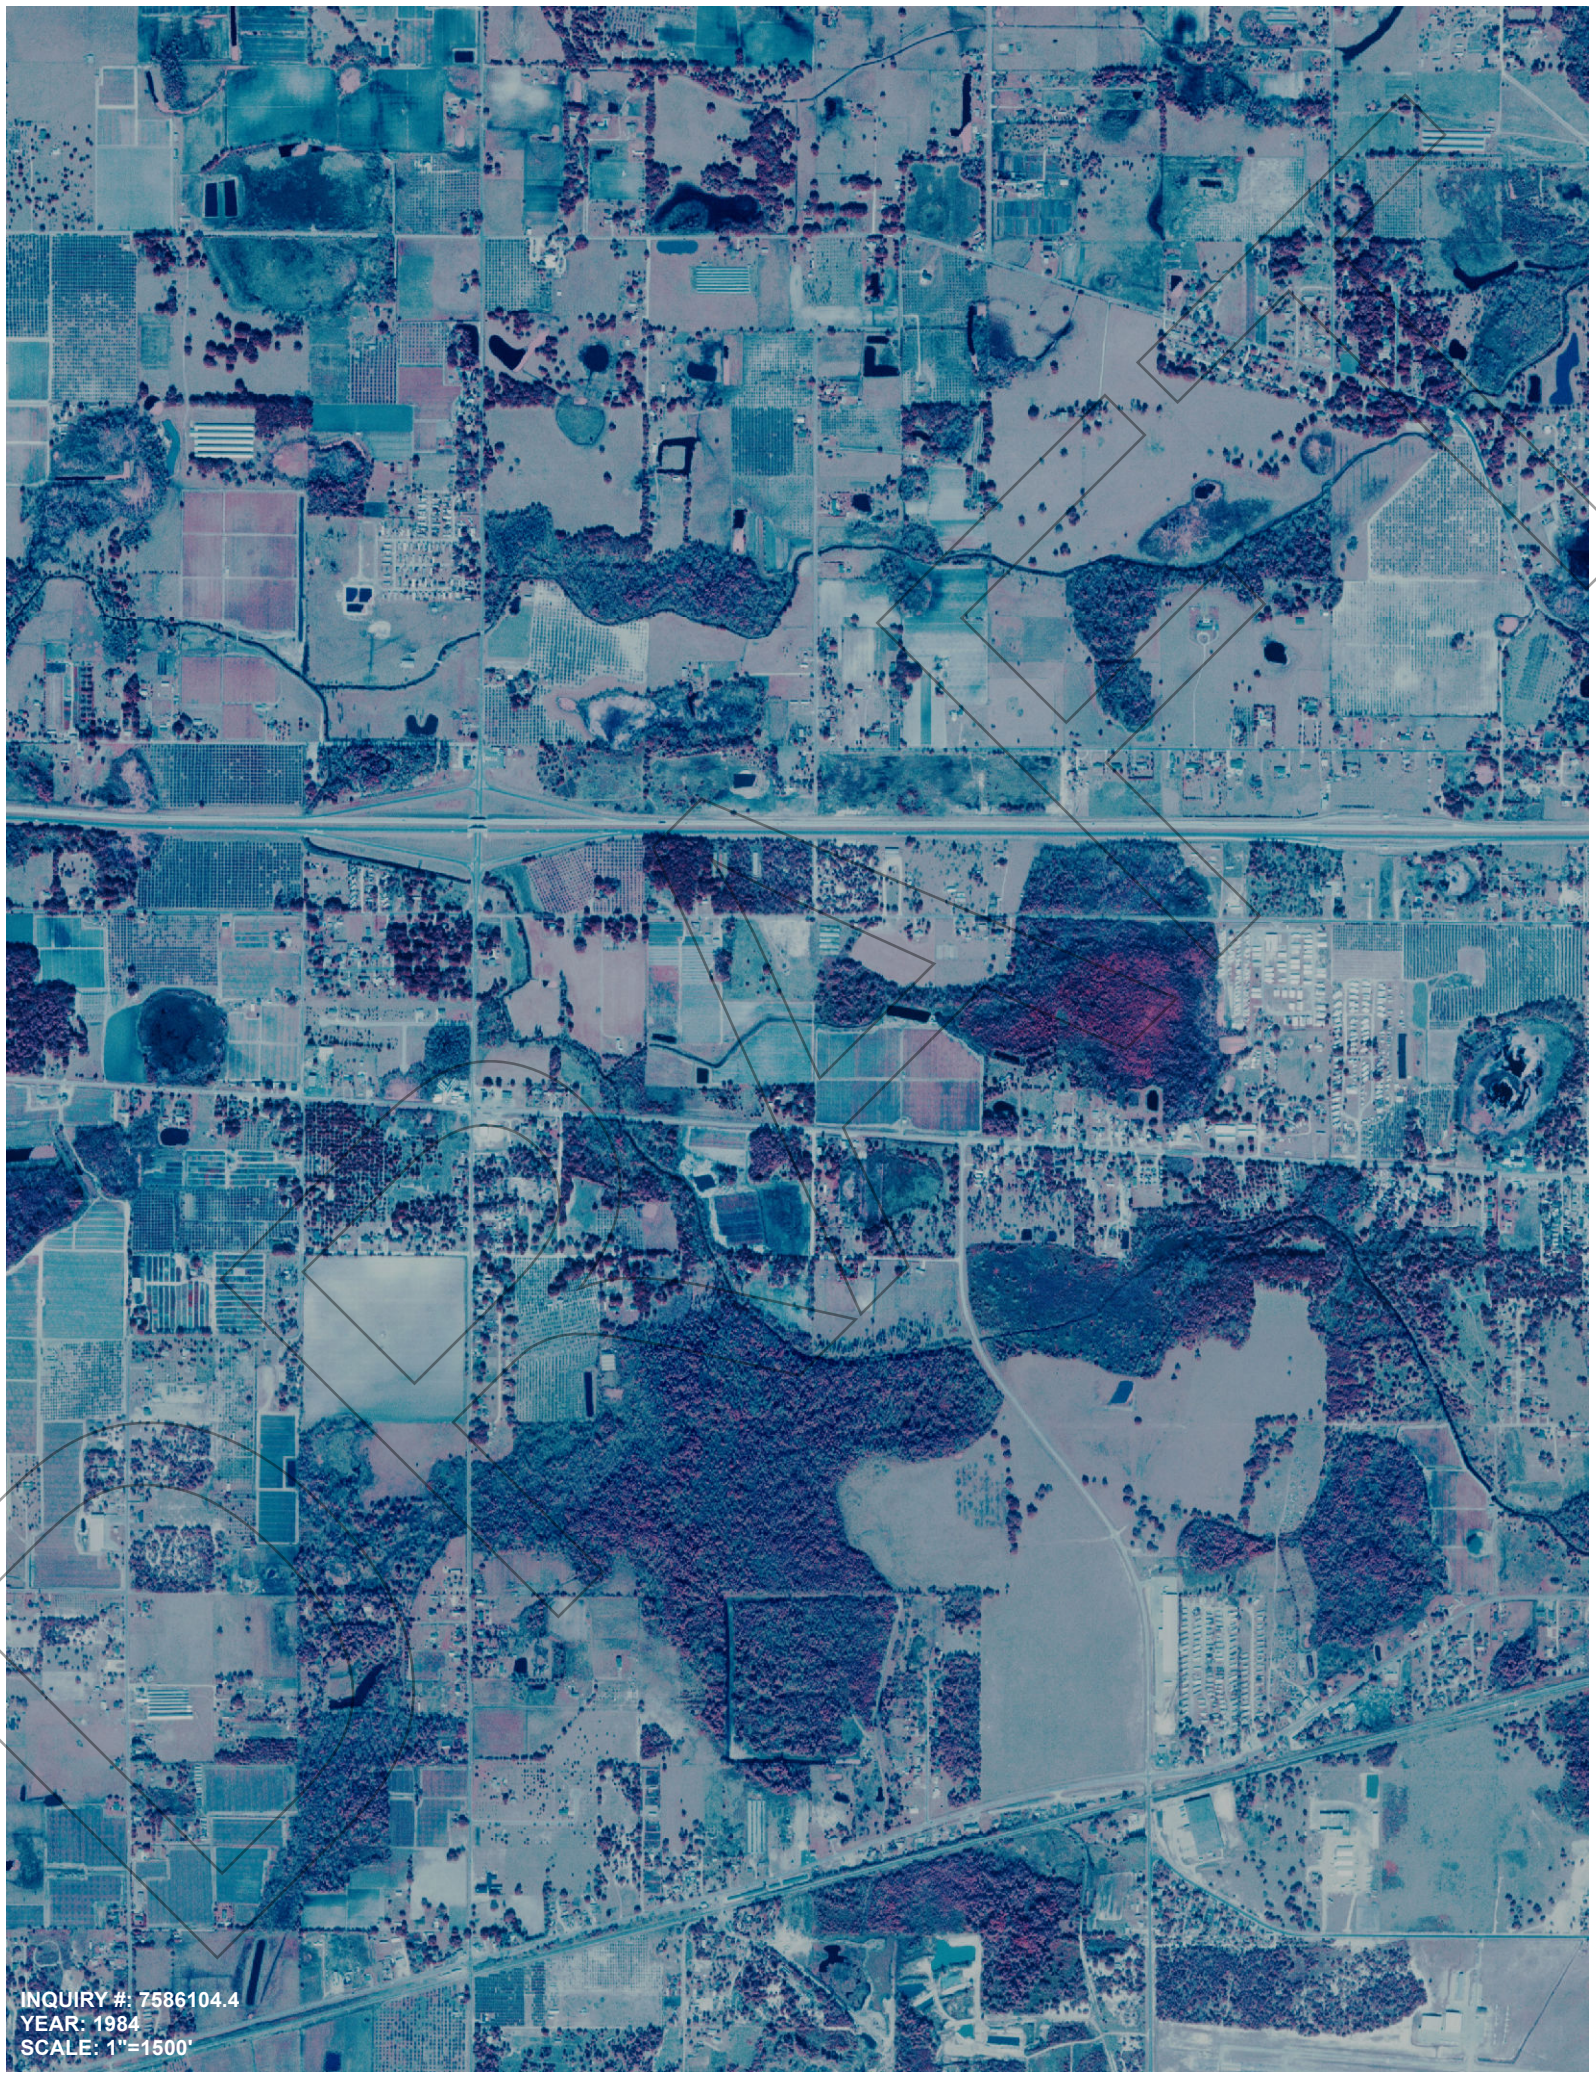
INQUIRY #: 7586104.4
YEAR: 1984
SCALE: 1"=1500'

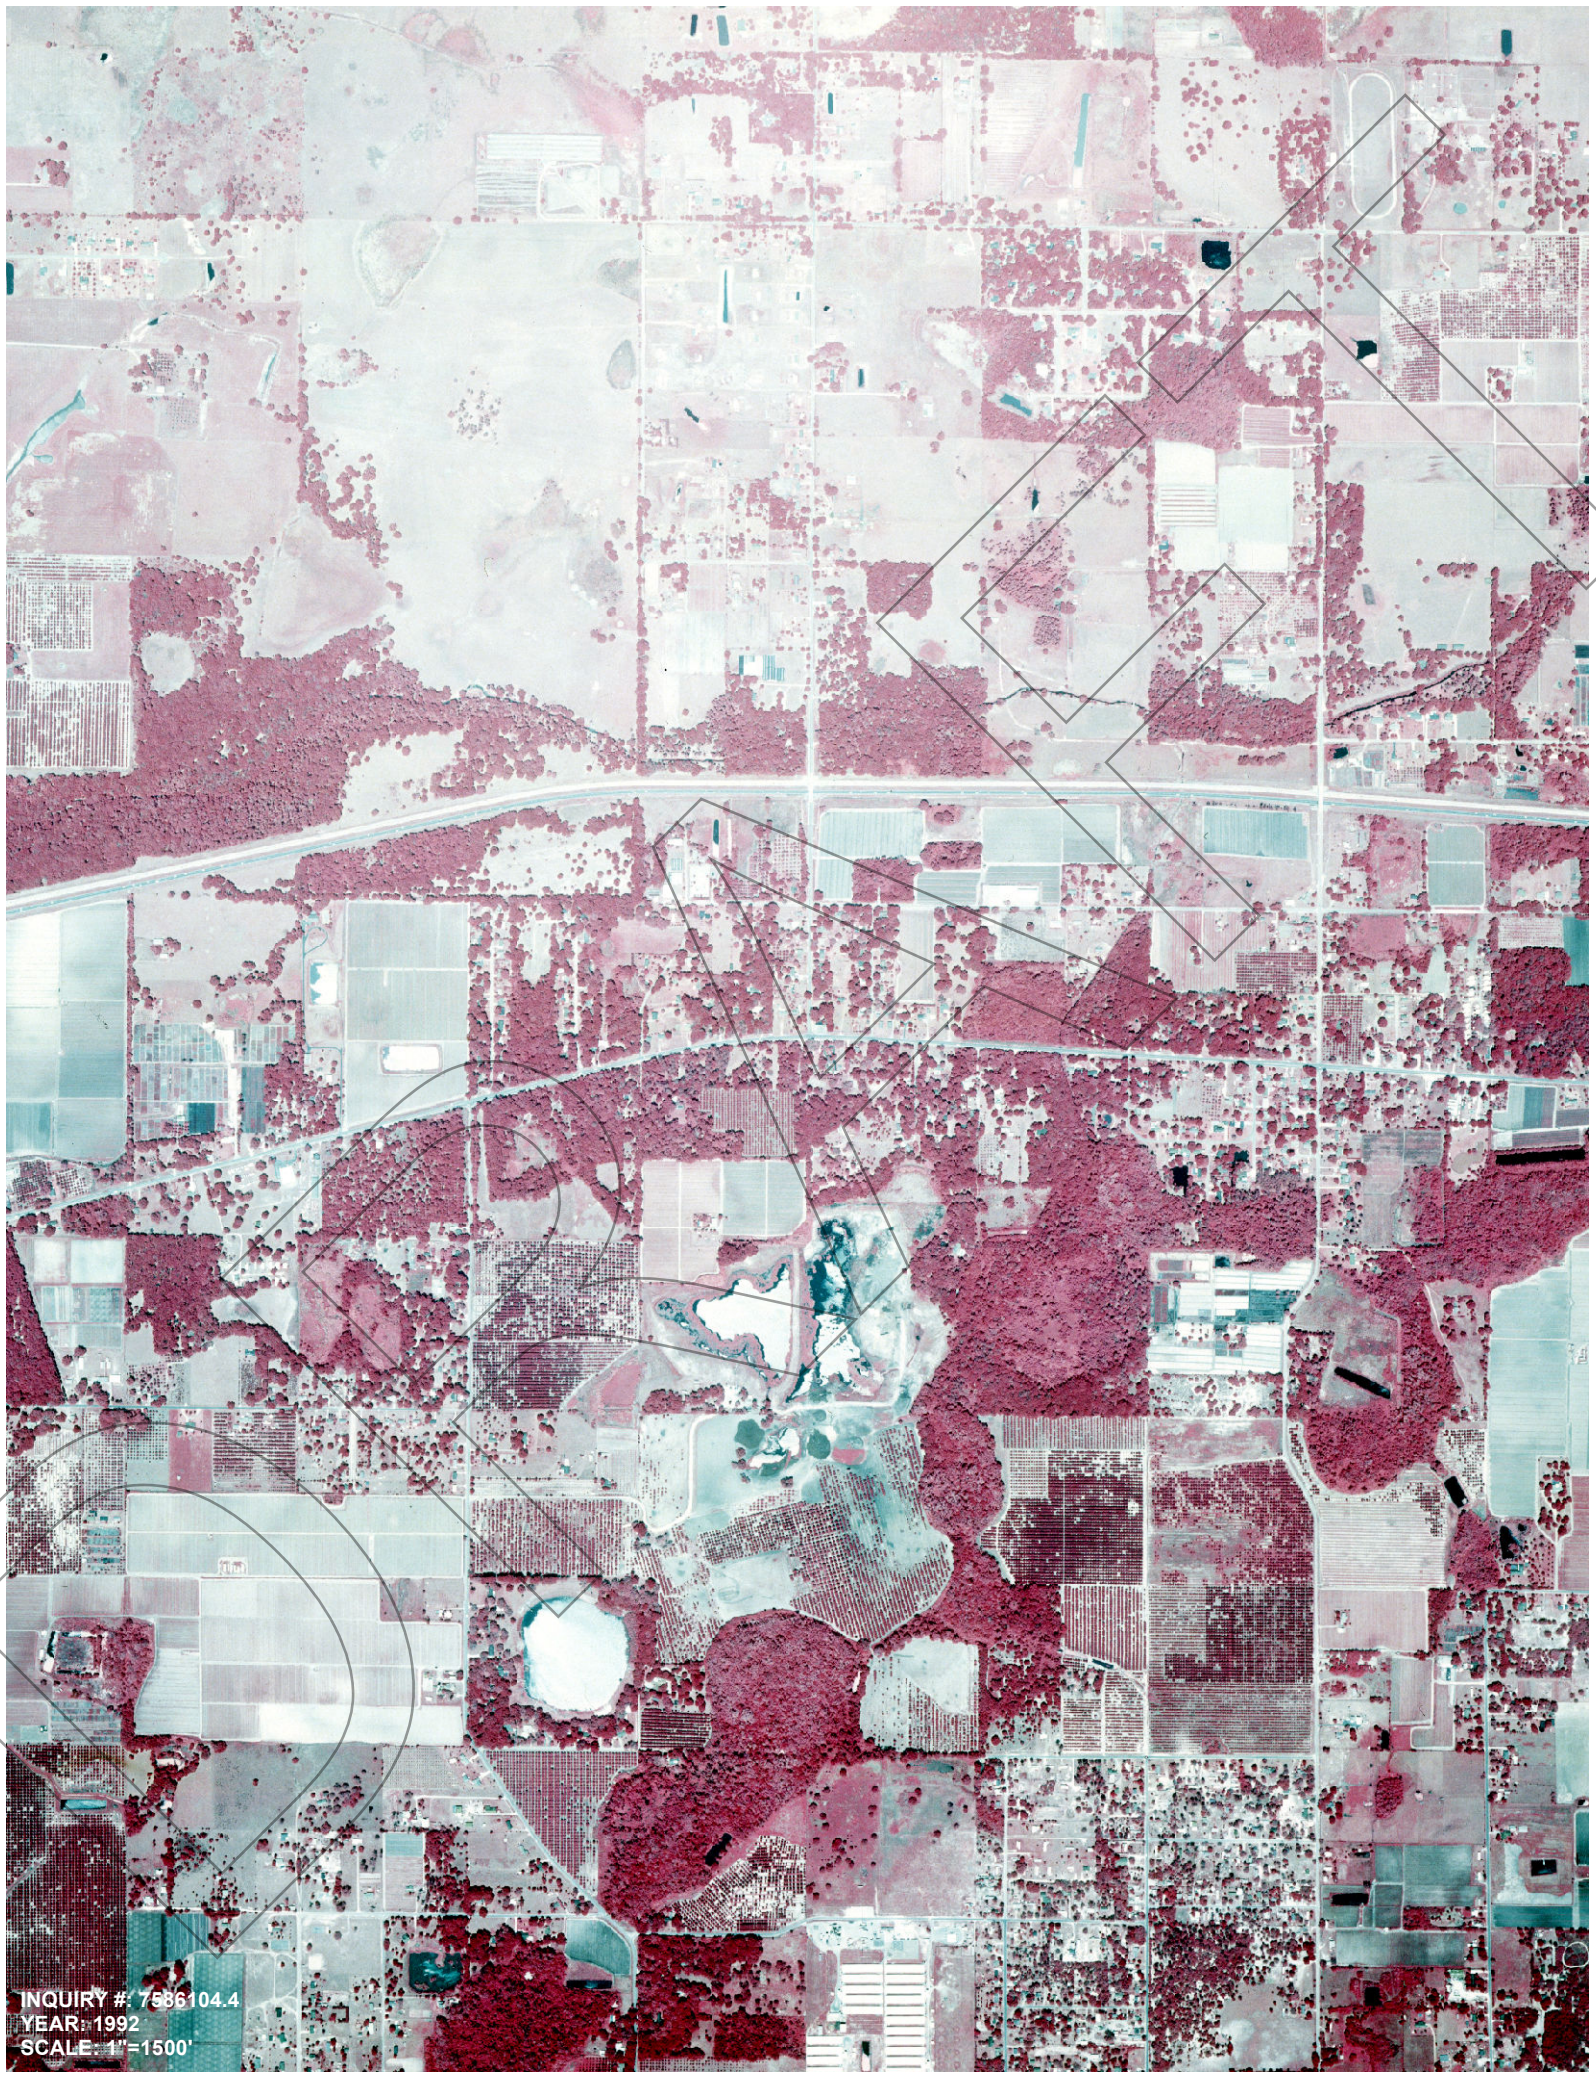
INQUIRY #: 7586104.4
YEAR: 1992
SCALE: 1"=1500'

INQUIRY #: 7586104.4
YEAR: 1992
SCALE: 1"=1500'

INQUIRY #: 7586104.4
YEAR: 1994-1995
SCALE: 1"=1500'

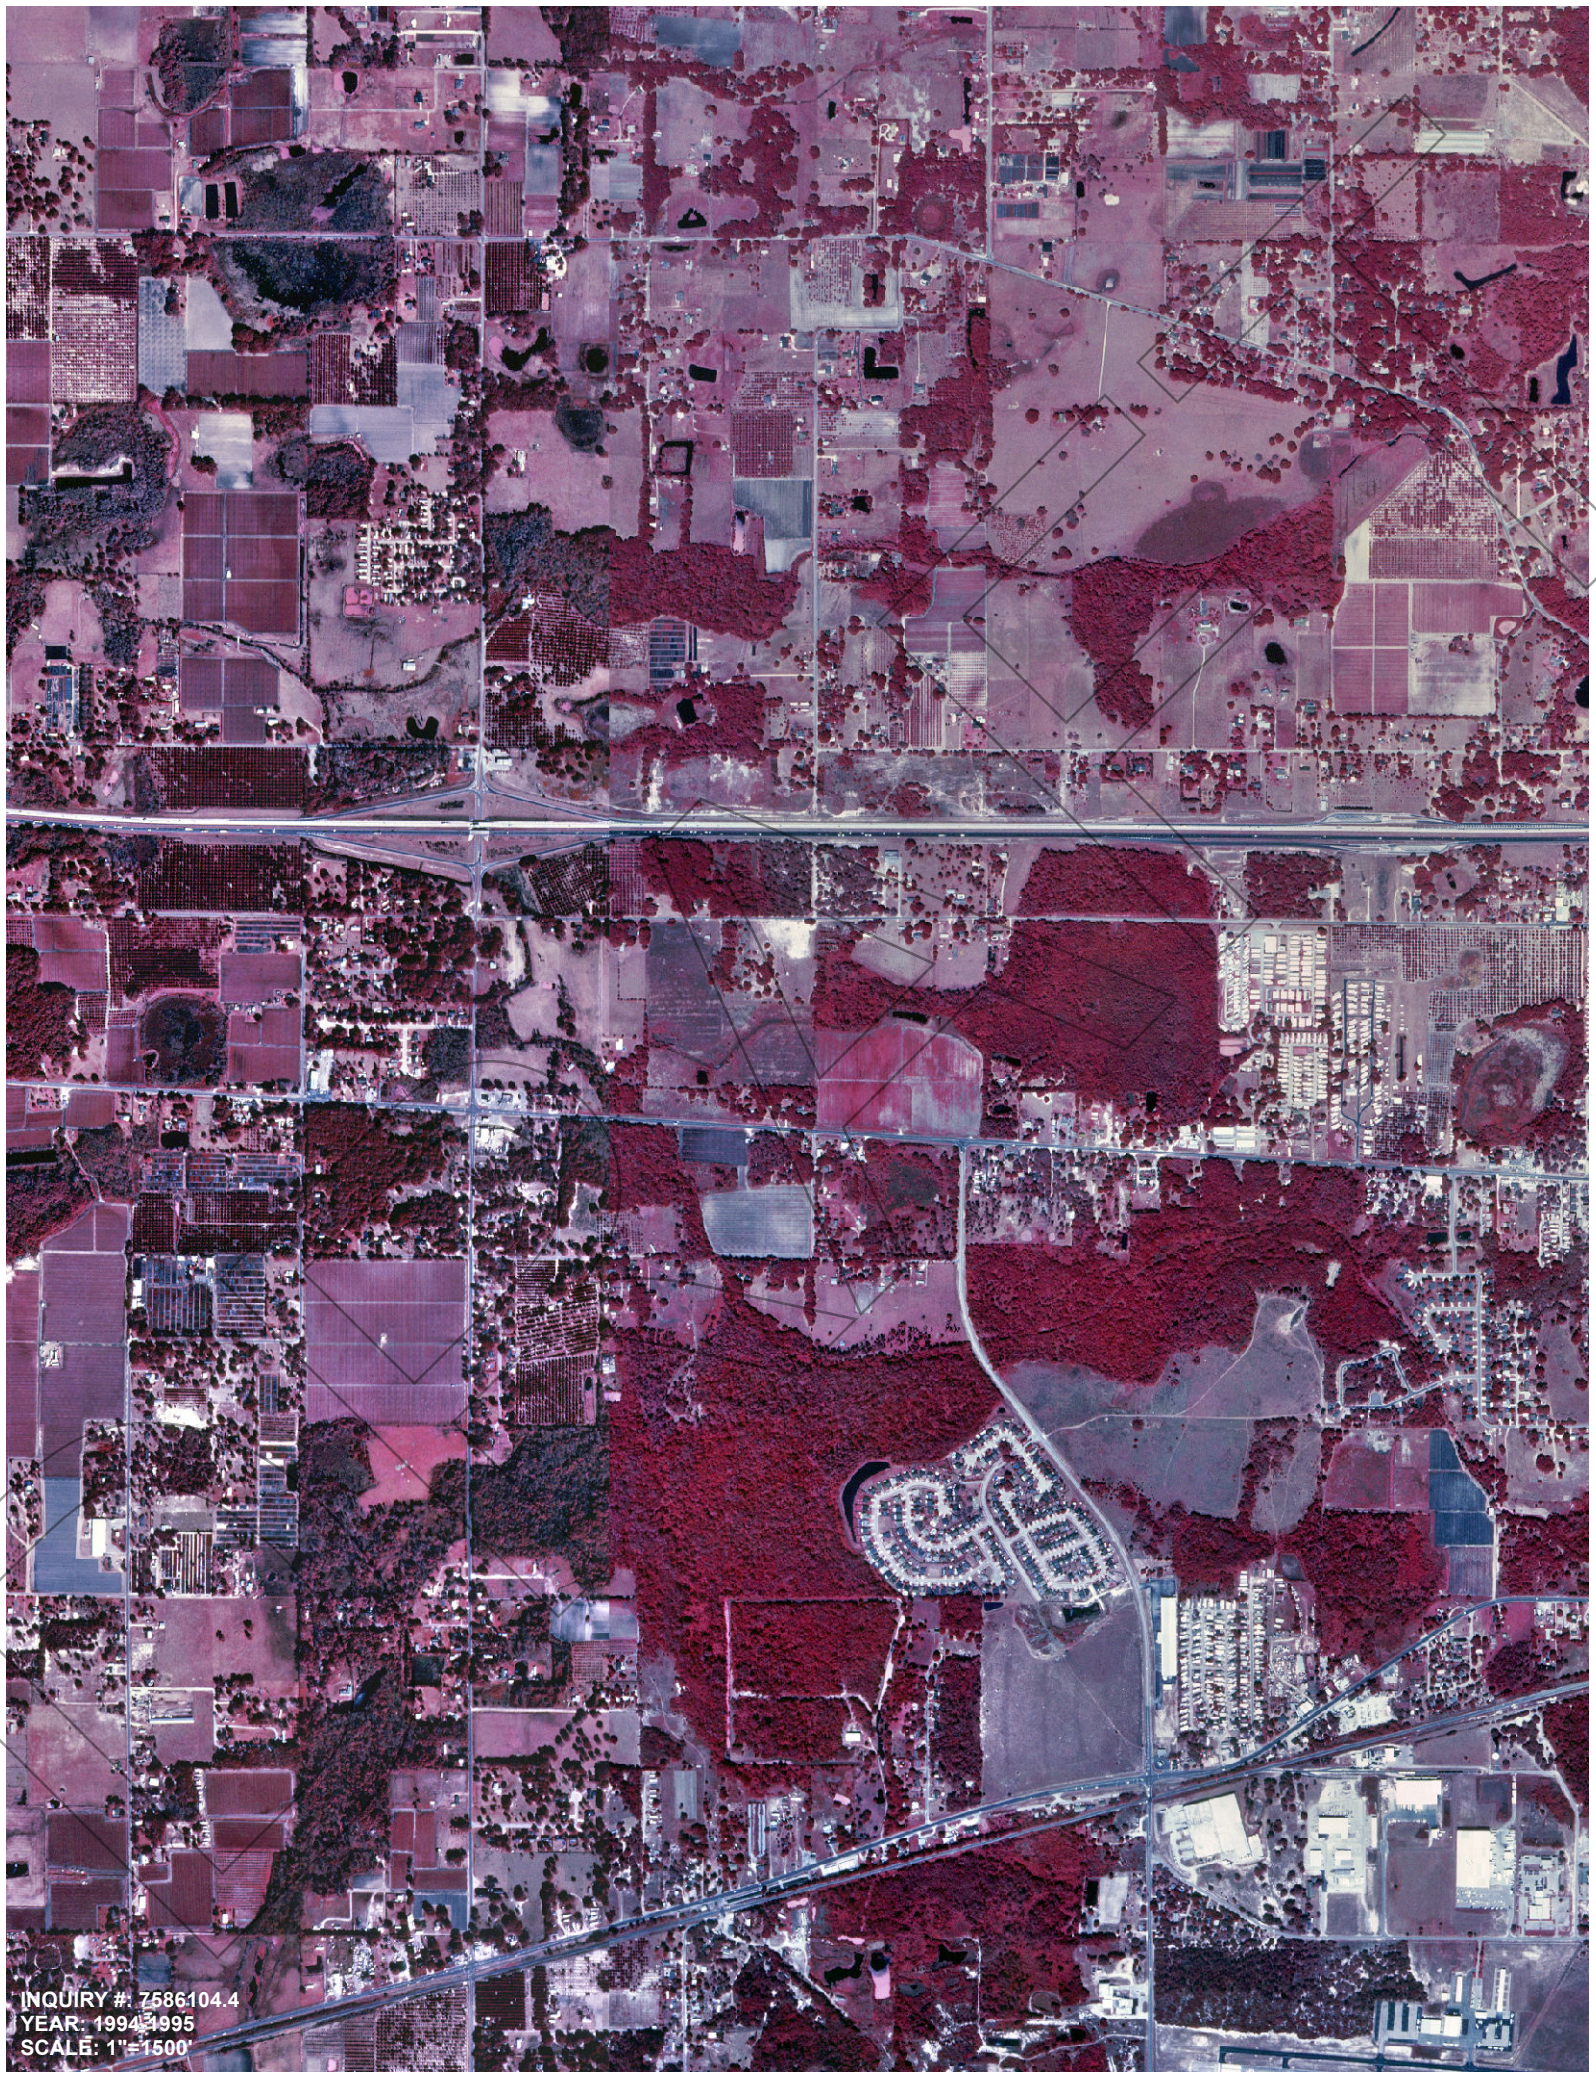
INQUIRY #: Z586104.4
YEAR: 1994-1995
SCALE: 1"=1500'

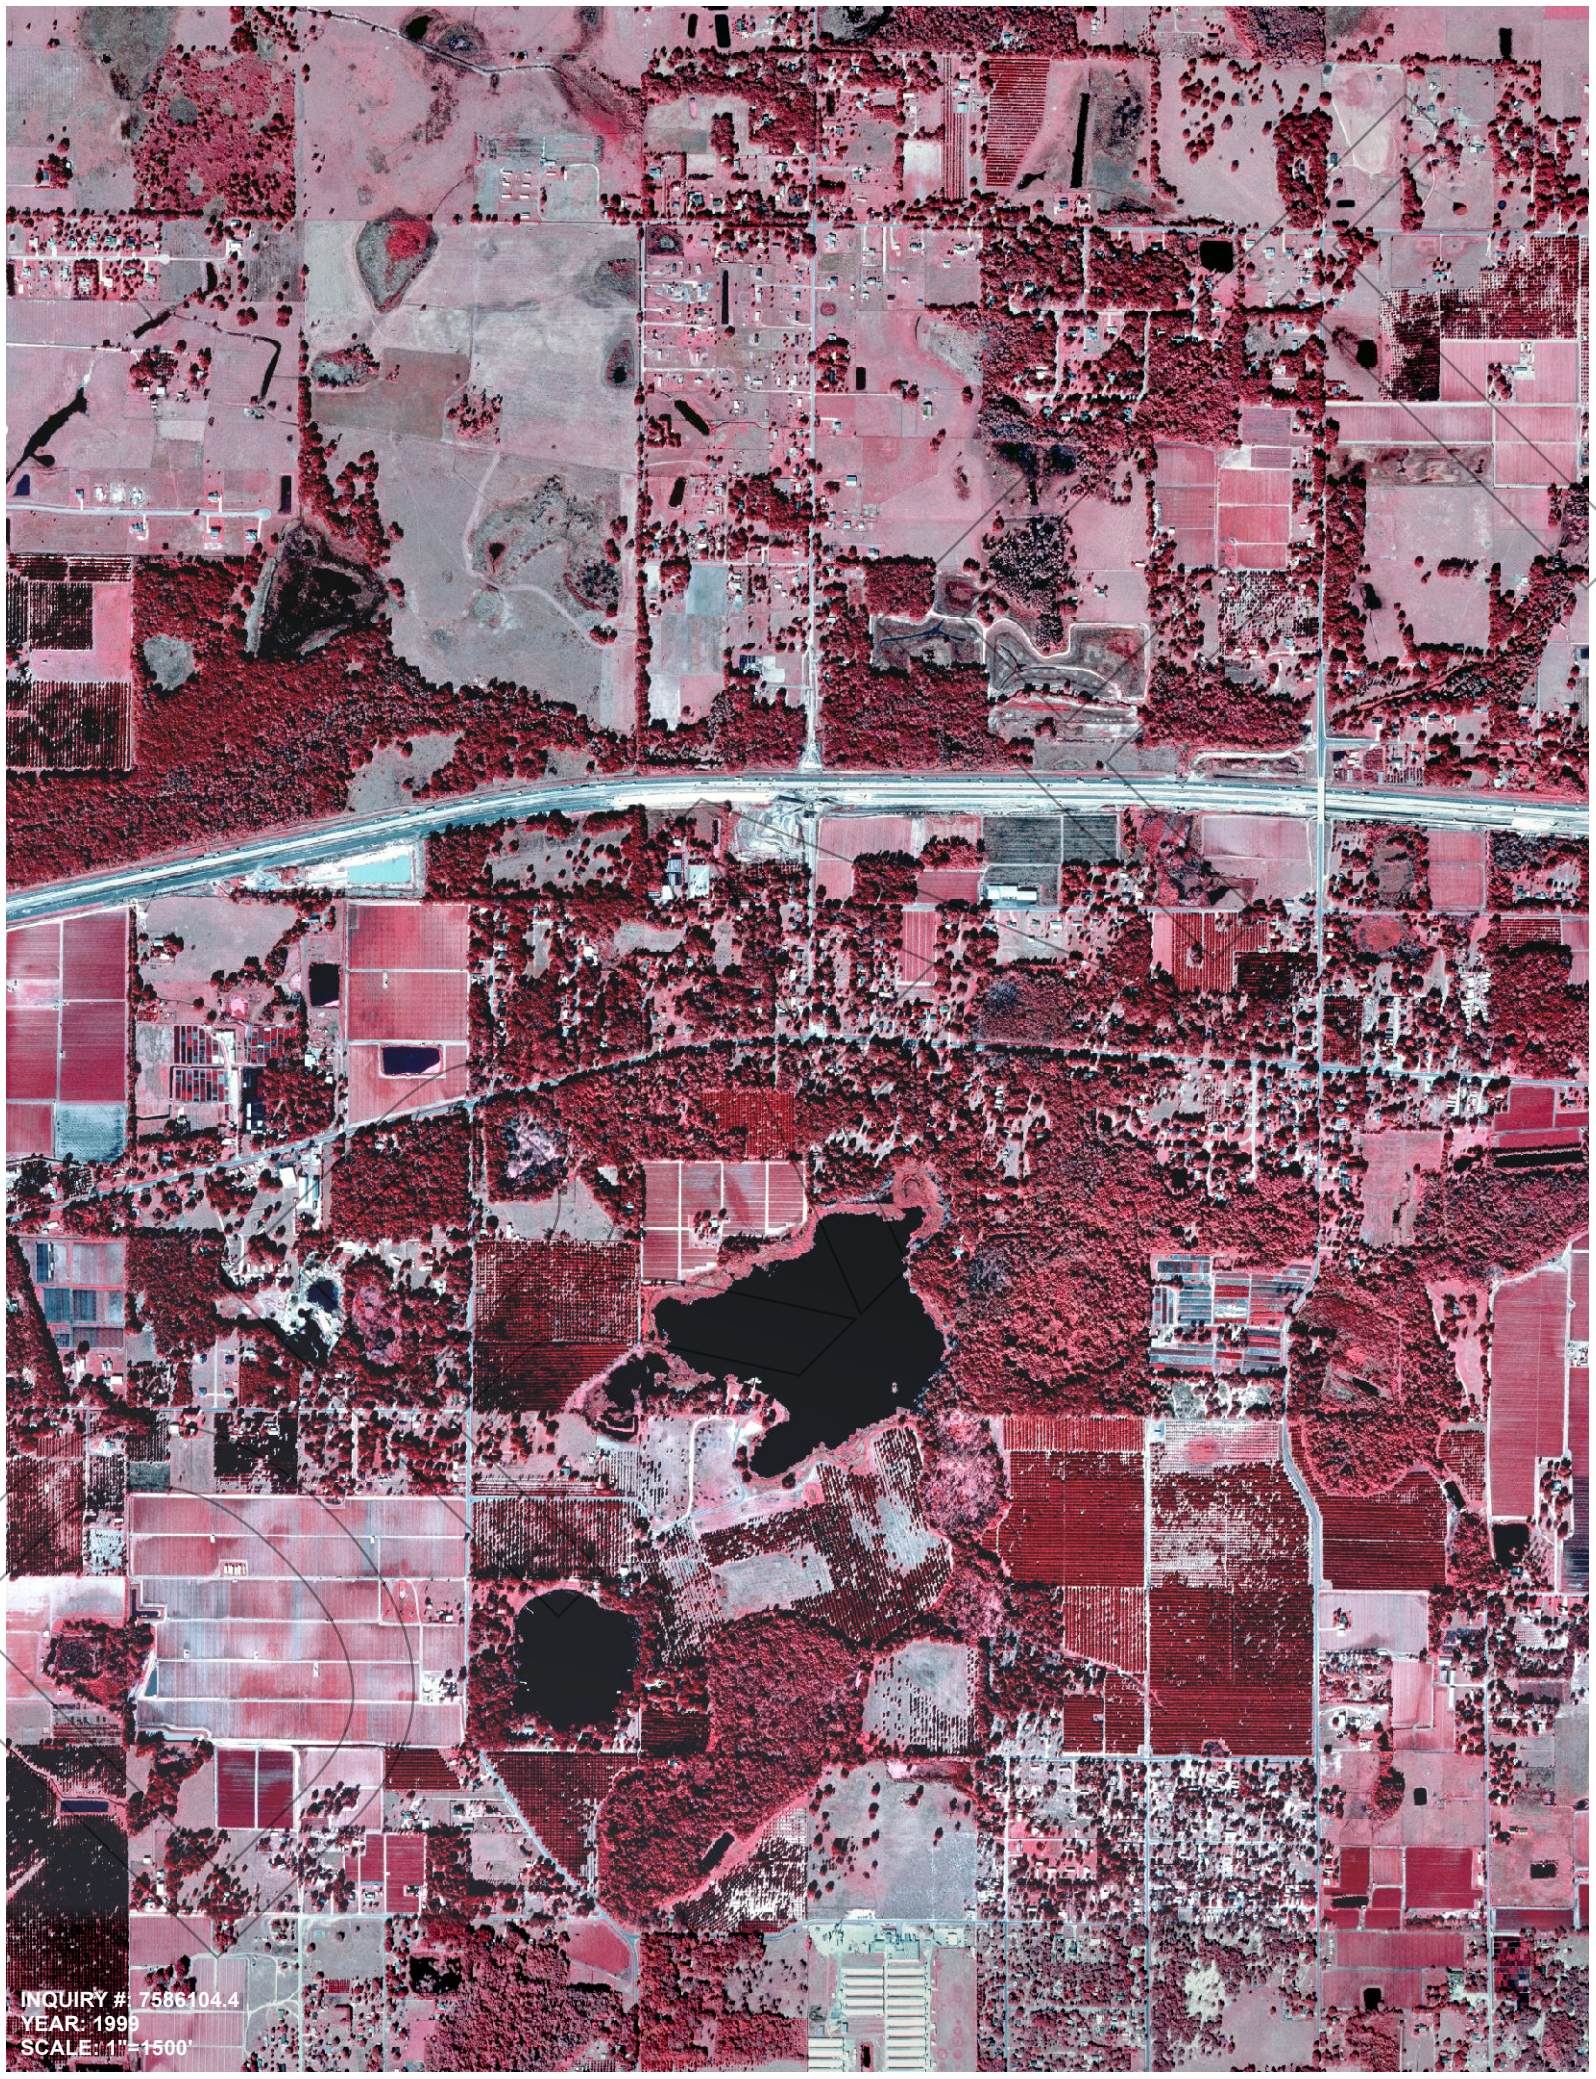
INQUIRY #: 7586104.4
YEAR: 1999
SCALE: 1"=1500'

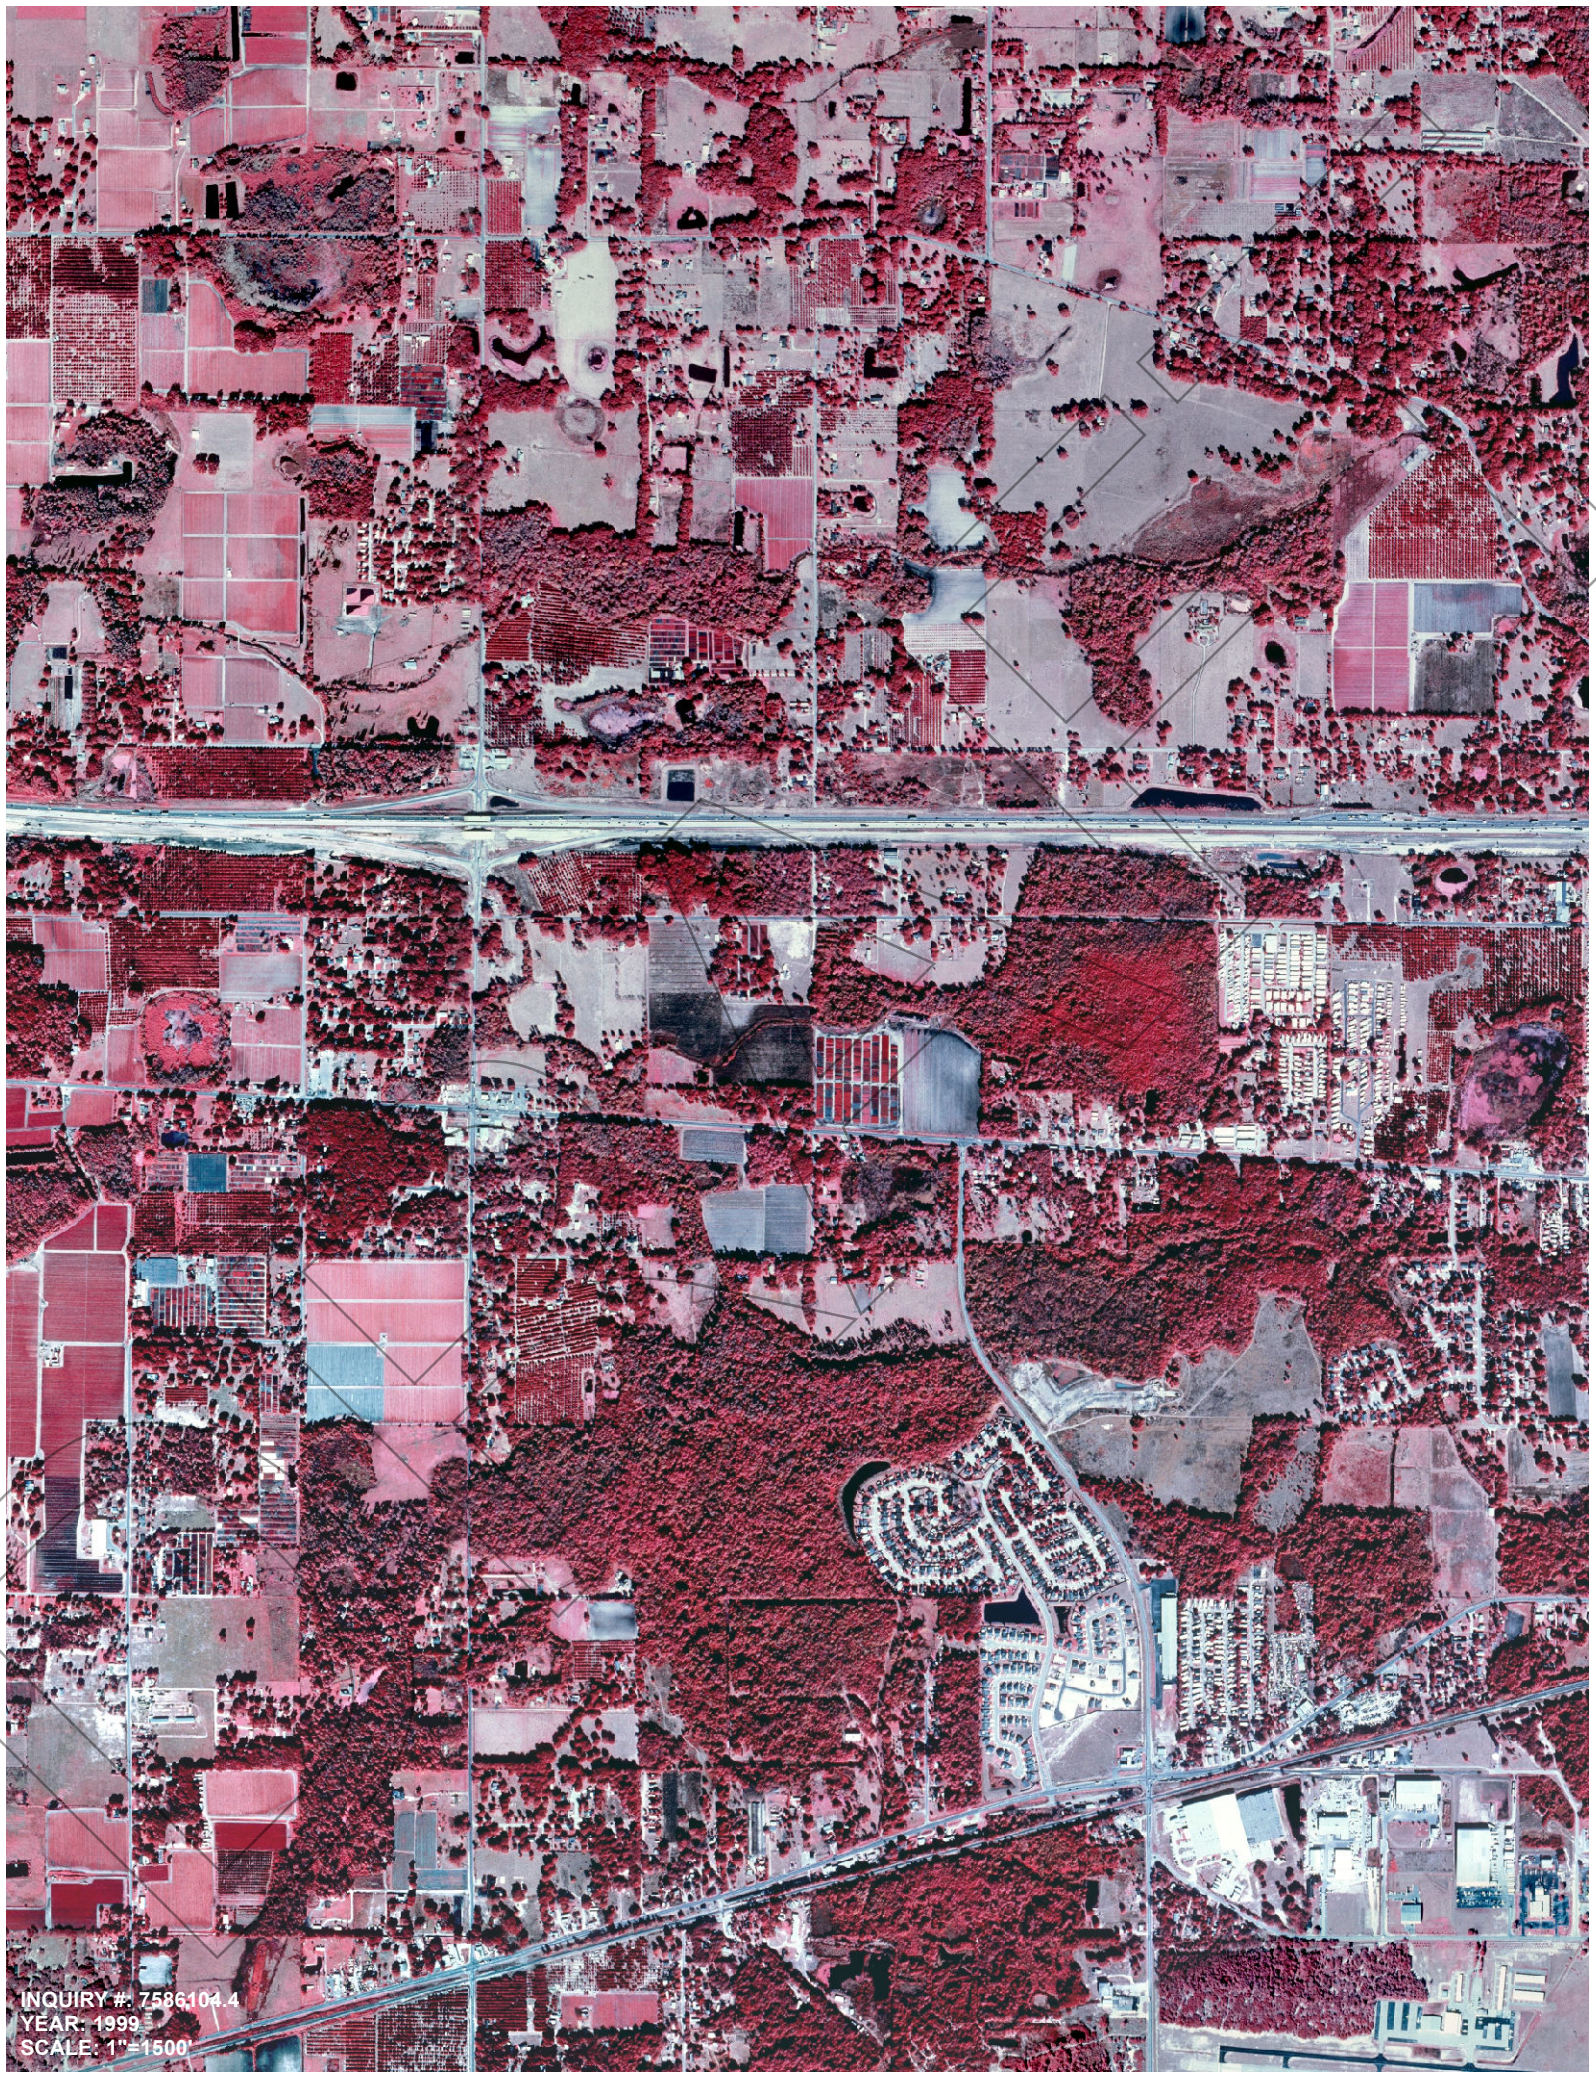
INQUIRY #: 7586104.4
YEAR: 1999
SCALE: 1"=1500'

INQUIRY #: 7586104.4
YEAR: 2007
SCALE: 1"=1500'

INQUIRY #: 7586104.4
YEAR: 2007
SCALE: 1"=1500'

INQUIRY #: 7586104.4
YEAR: 2010
SCALE: 1"=1500'

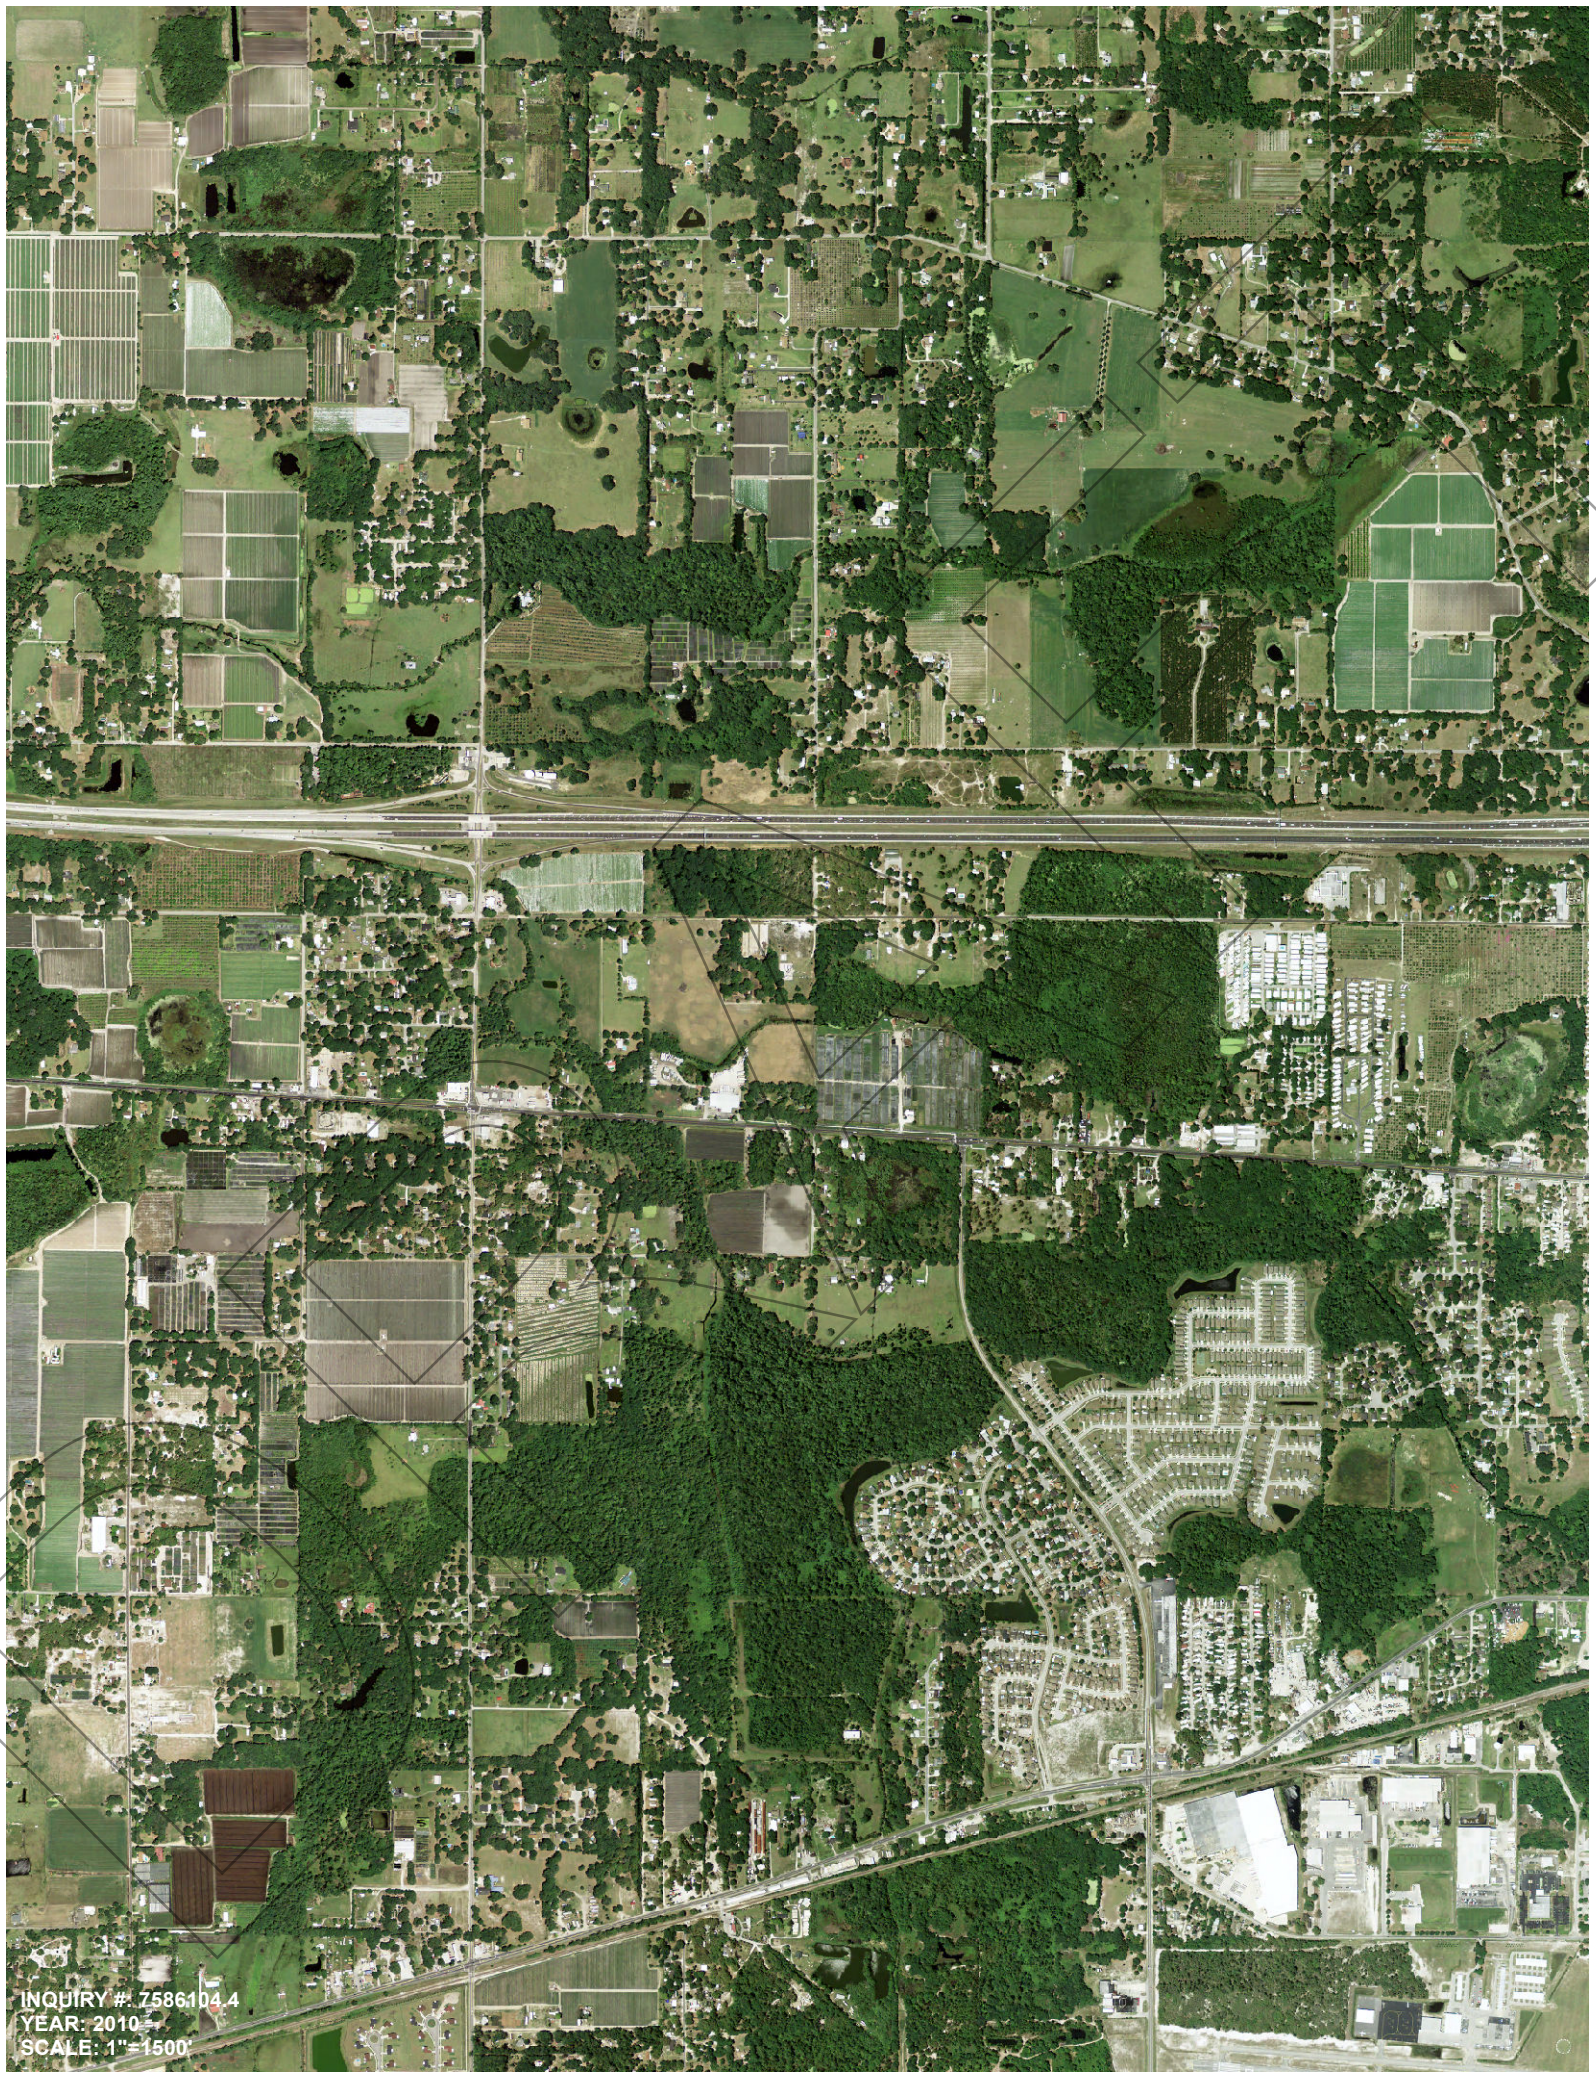
INQUIRY #: 7586104.4
YEAR: 2010
SCALE: 1"=1500'

INQUIRY #: 7586104.4
YEAR: 2015
SCALE: 1"=1500'

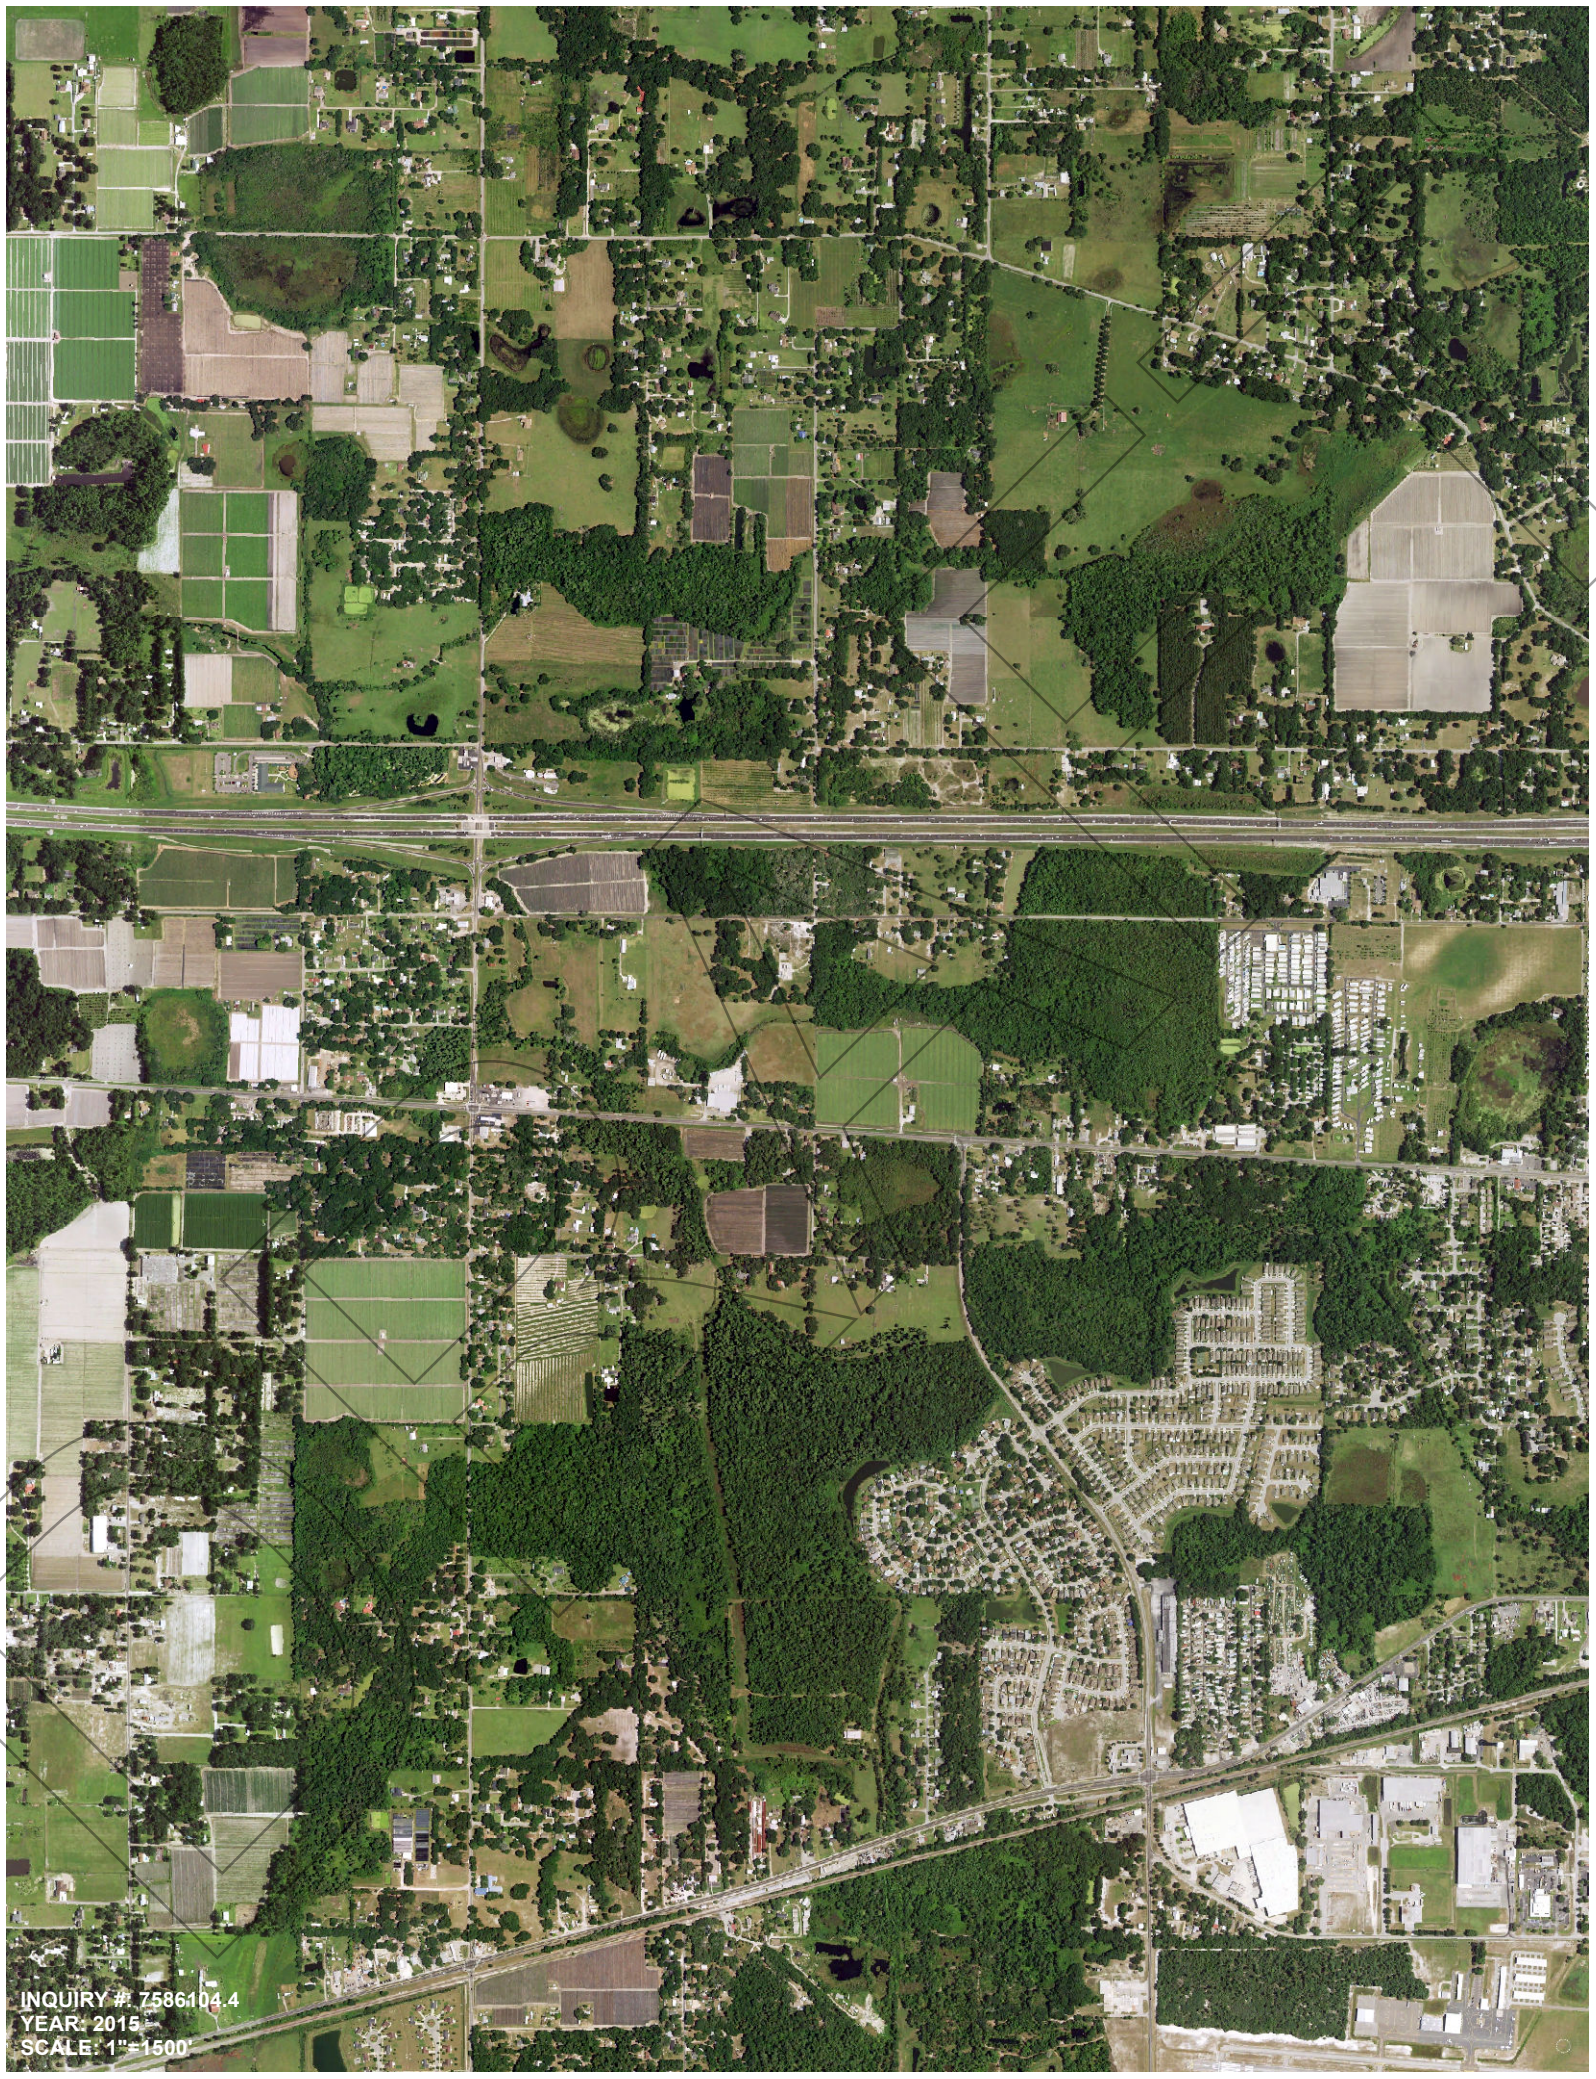
INQUIRY #: 7586104.4
YEAR: 2015
SCALE: 1"=1500'

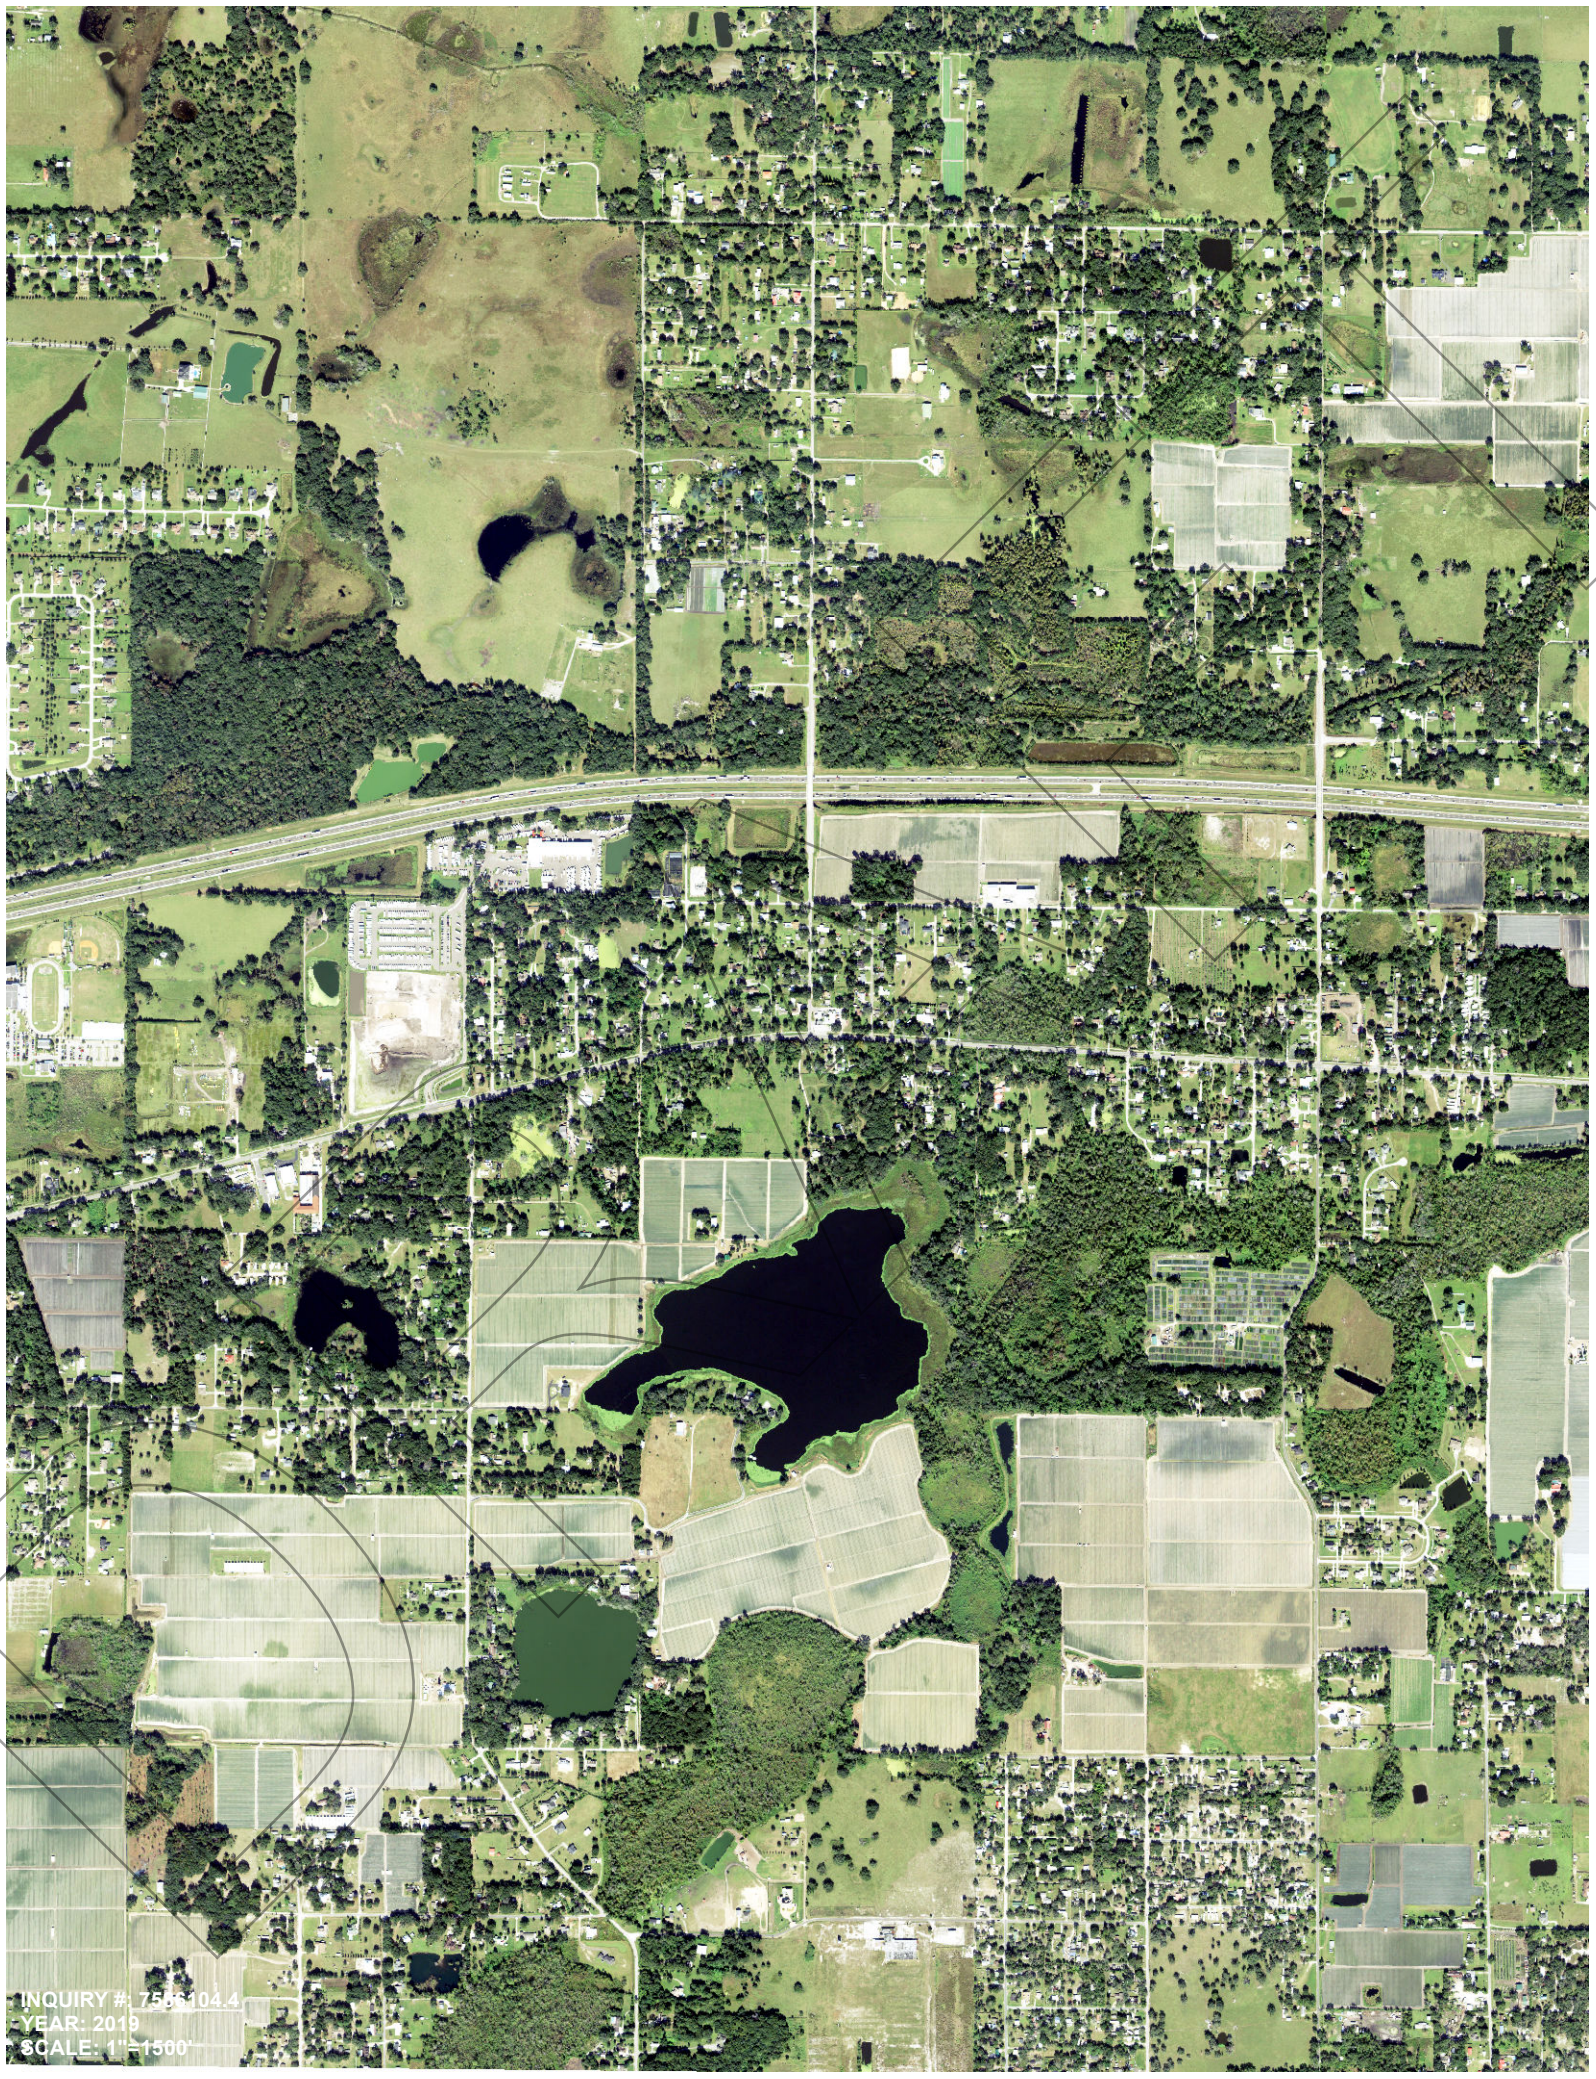
INQUIRY #: 7566104.4
YEAR: 2019
SCALE: 1"=1500'

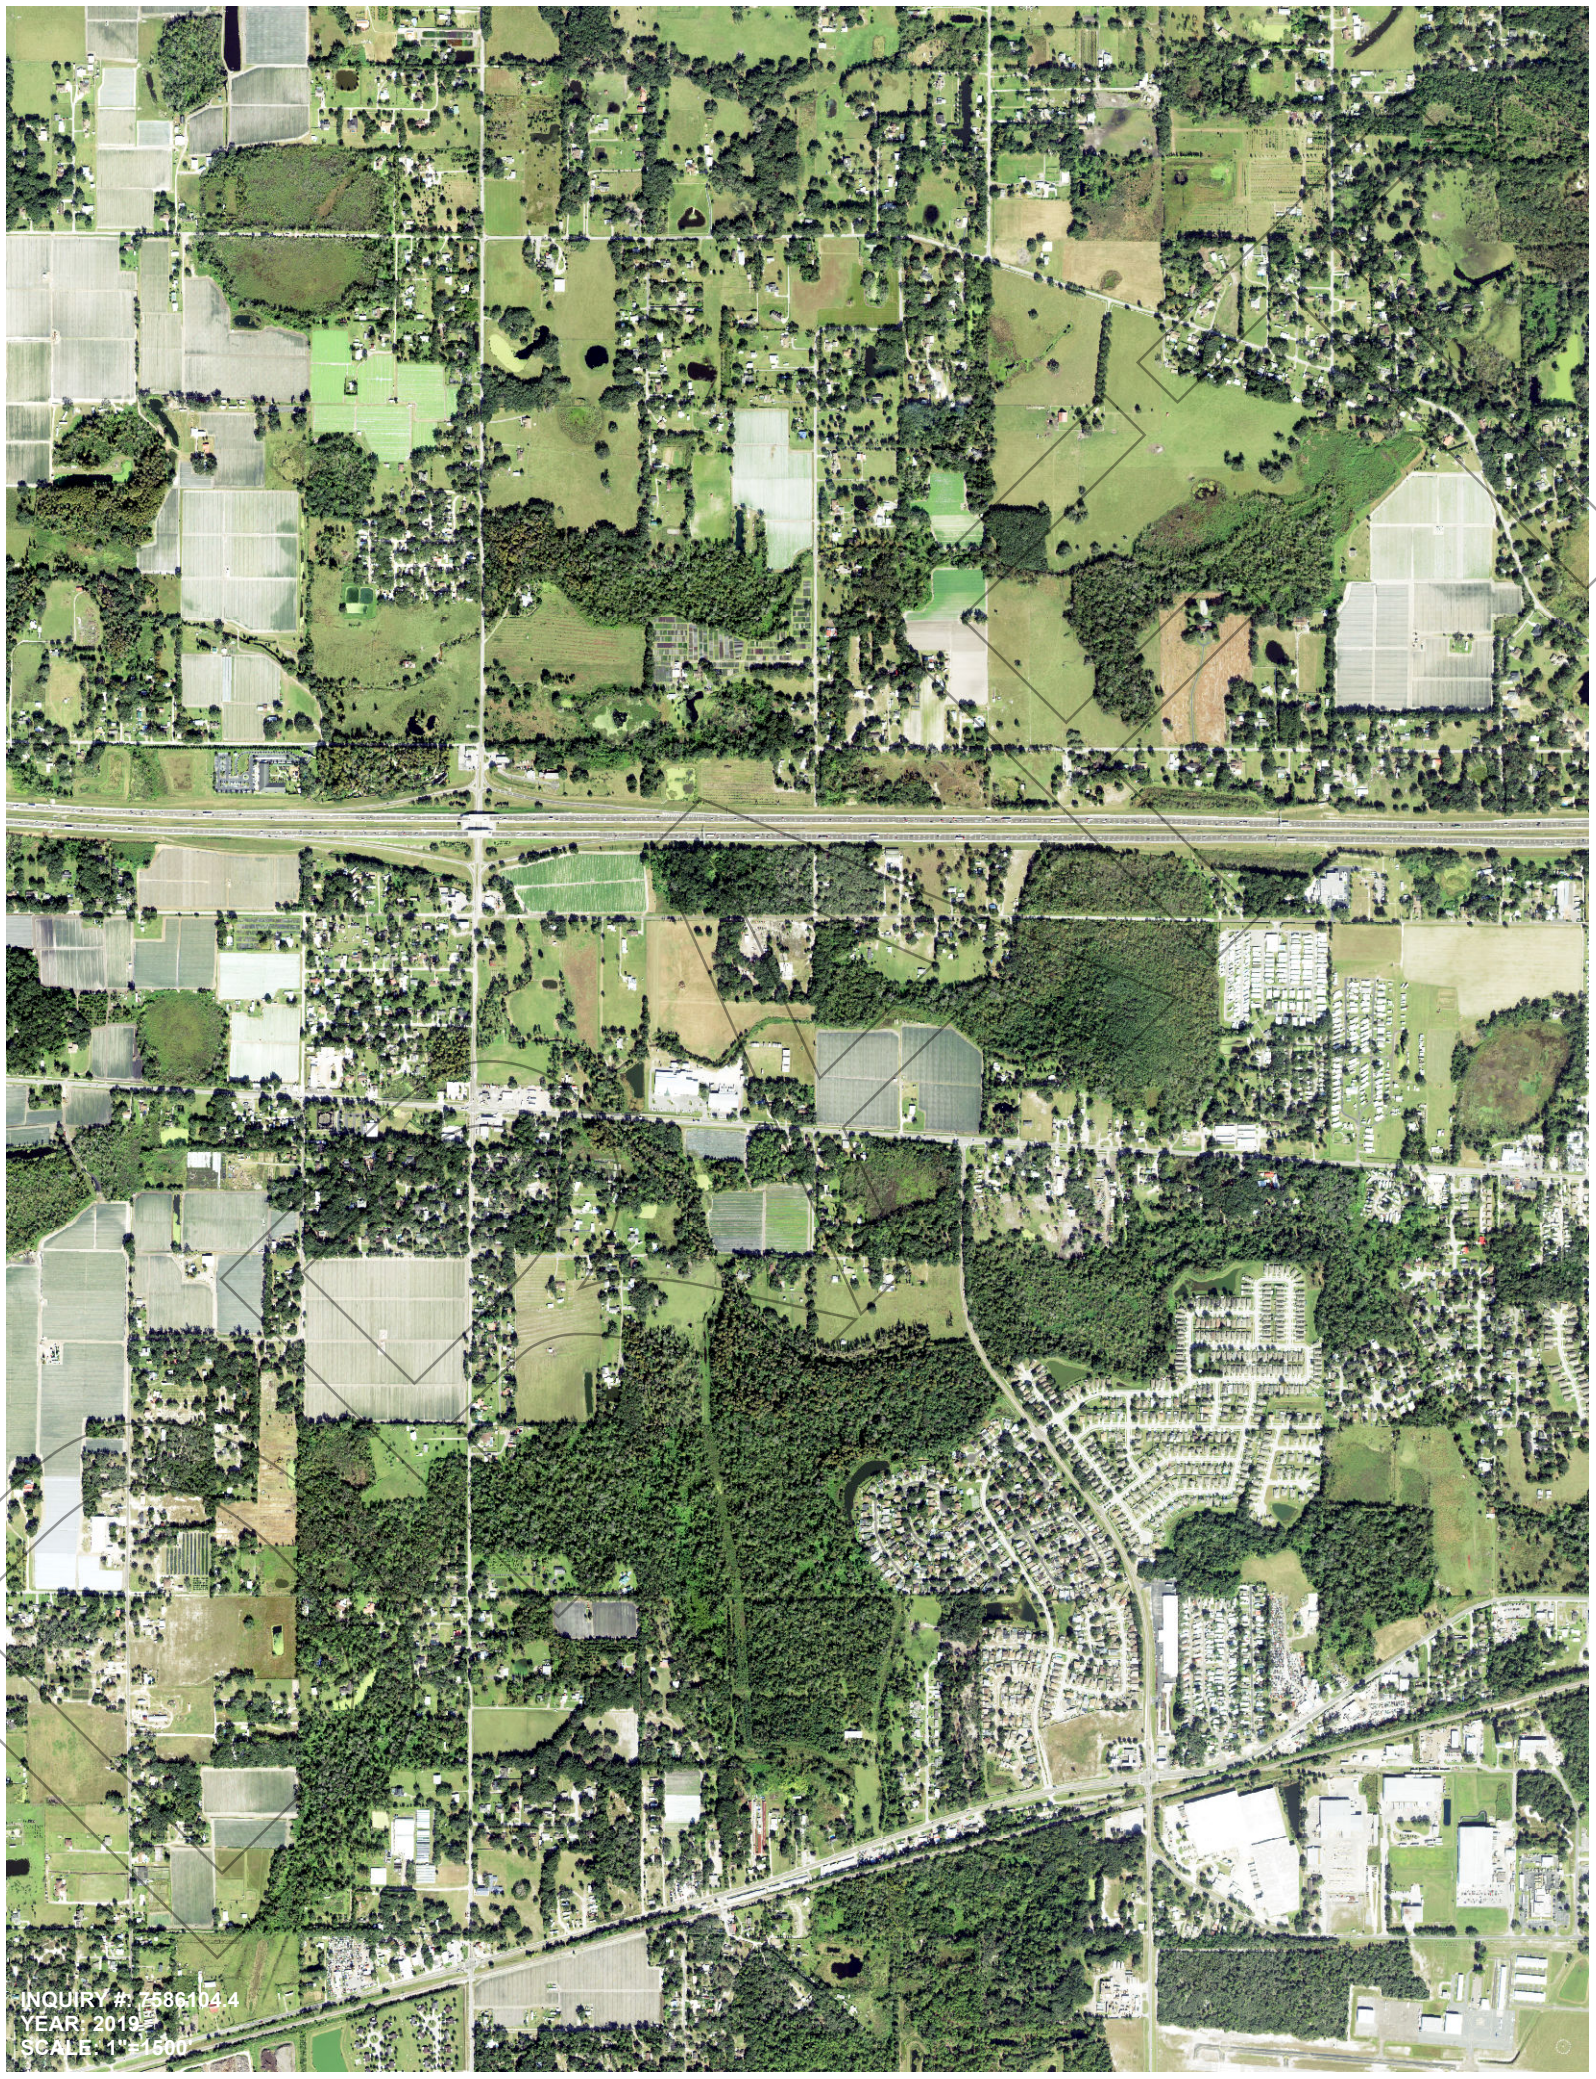
INQUIRY #: 7586104.4
YEAR: 2019
SCALE: 1" =1500'

Branch Forbes Rd From US 92 To Harvey Tew Rd
Branch Forbes Rd From US 92 To Harvey Tew Rd
Plant City, FL 33566

Inquiry Number: 7586104.5
March 06, 2024

The EDR-City Directory Image Report

DRAFT

EDR® Environmental Data Resources Inc

6 Armstrong Road
Shelton, CT 06484
800.352.0050
www.edrnet.com

TABLE OF CONTENTS

SECTION

Executive Summary

Findings

City Directory Images

Thank you for your business.
Please contact EDR at 1-800-352-0050
with any questions or comments.

Disclaimer - Copyright and Trademark Notice

This Report contains certain information obtained from a variety of public and other sources reasonably available to Environmental Data Resources, LLC. It cannot be concluded from this Report that coverage information for the target and surrounding properties does not exist from other sources. This Report is provided on an "AS IS", "AS AVAILABLE" basis. **NO WARRANTY EXPRESS OR IMPLIED IS MADE WHATSOEVER IN CONNECTION WITH THIS REPORT. ENVIRONMENTAL DATA RESOURCES, LLC AND ITS SUBSIDIARIES, AFFILIATES AND THIRD PARTY SUPPLIERS DISCLAIM ALL WARRANTIES, OF ANY KIND OR NATURE, EXPRESS OR IMPLIED, ARISING OUT OF OR RELATED TO THIS REPORT OR ANY OF THE DATA AND INFORMATION PROVIDED IN THIS REPORT, INCLUDING WITHOUT LIMITATION, ANY WARRANTIES REGARDING ACCURACY, QUALITY, CORRECTNESS, COMPLETENESS, COMPREHENSIVENESS, SUITABILITY, MERCHANTABILITY, FITNESS FOR A PARTICULAR PURPOSE, TITLE, NON-INFRINGEMENT, MISAPPROPRIATION, OR OTHERWISE. ALL RISK IS ASSUMED BY THE USER. IN NO EVENT SHALL ENVIRONMENTAL DATA RESOURCES, LLC OR ITS SUBSIDIARIES, AFFILIATES OR THIRD PARTY SUPPLIERS BE LIABLE TO ANYONE FOR ANY DIRECT, INCIDENTAL, INDIRECT, SPECIAL, CONSEQUENTIAL OR OTHER DAMAGES OF ANY TYPE OR KIND (INCLUDING BUT NOT LIMITED TO LOSS OF PROFITS, LOSS OF USE, OR LOSS OF DATA), ARISING OUT OF OR IN ANY WAY CONNECTED WITH THIS REPORT OR ANY OF THE DATA AND INFORMATION PROVIDED IN THIS REPORT.** Any analyses, estimates, ratings, environmental risk levels, or risk codes provided in this Report are provided for illustrative purposes only, and are not intended to provide, nor should they be interpreted as providing any facts regarding, or prediction or forecast of, any environmental risk for any property. Only an assessment performed by a qualified environmental professional can provide findings, opinions or conclusions regarding the environmental risk or conditions in, on or at any property.

Copyright 2023 by Environmental Data Resources, LLC. All rights reserved. Reproduction in any media or format, in whole or in part, of any report or map of Environmental Data Resources, LLC, or its affiliates, is prohibited without prior written permission.

EDR and its logos (including Sanborn and Sanborn Map) are trademarks of Environmental Data Resources, LLC or its affiliates. All other trademarks used herein are the property of their respective owners.

DRAFT

EXECUTIVE SUMMARY

DESCRIPTION

Environmental Data Resources, Inc.'s (EDR) City Directory Report is a screening tool designed to assist environmental professionals in evaluating potential liability on a target property resulting from past activities. EDR's City Directory Report includes a search of available business directory data at approximately five year intervals.

RECORD SOURCES

The EDR City Directory Report accesses a variety of business directory sources, including Haines, InfoUSA, Polk, Cole, Bresser, and Stewart. Listings marked as EDR Digital Archive access Cole and InfoUSA records. The various directory sources enhance and complement each other to provide a more thorough and accurate report.

EDR is licensed to reproduce certain City Directory works by the copyright holders of those works. The purchaser of this EDR City Directory Report may include it in report(s) delivered to a customer.

RESEARCH SUMMARY

The following research sources were consulted in the preparation of this report. A check mark indicates where information was identified in the source and provided in this report.

Year	*Target Street*	*Cross Street*	*Source*
2020	☑	☑	EDR Digital Archive
2017	☑	☑	Cole Information
2014	☑	☑	Cole Information
2010	☑	☑	Cole Information
2005	☑	☑	Cole Information
2000	☑	☑	Cole Information
1995	☑	☑	Cole Information
1992	☑	☑	Cole Information
1987	☐	☑	Polk's City Directory
1983	☐	☑	Polk's City Directory
1978	☐	☑	Polk's City Directory
1973	☐	☑	Polk's City Directory
1968	☐	☑	Polk's City Directory
1964	☐	☑	Polk's City Directory
1959	☐	☑	Polk's City Directory
1956	☐	☑	Polk's City Directory

DRAFT

FINDINGS

TARGET PROPERTY STREET

Branch Forbes Rd From US 92 To Harvey Tew Rd
Plant City, FL 33566

Year	CD Image	Source	
BRANCH FORBES RD			
2020	pg A2	EDR Digital Archive	
2017	pg A10	Cole Information	
2014	pg A17	Cole Information	
2010	pg A24	Cole Information	
2005	pg A31	Cole Information	
2000	pg A41	Cole Information	
1992	pg A58	Cole Information	
1987	-	Polk's City Directory	Street not listed in Source
1983	-	Polk's City Directory	Street not listed in Source
1978	-	Polk's City Directory	Street not listed in Source
1973	-	Polk's City Directory	Street not listed in Source
1968	-	Polk's City Directory	Street not listed in Source
1964	-	Polk's City Directory	Street not listed in Source
1959	-	Polk's City Directory	Street not listed in Source
1956	-	Polk's City Directory	Street not listed in Source
BRANCH FORBS RD			
1995	pg A50	Cole Information	
1992	pg A59	Cole Information	

DRAFT

FINDINGS

CROSS STREETS

Year	*CD Image*	*Source*	
HARVEY TEW RD			
2020	pg. A3	EDR Digital Archive	
2017	pg. A11	Cole Information	
2014	pg. A18	Cole Information	
2010	pg. A25	Cole Information	
2005	pg. A34	Cole Information	
2000	pg. A43	Cole Information	
1995	pg. A51	Cole Information	
1992	pg. A60	Cole Information	
1987	-	Polk's City Directory	Street not listed in Source
1983	-	Polk's City Directory	Street not listed in Source
1978	-	Polk's City Directory	Street not listed in Source
1973	-	Polk's City Directory	Street not listed in Source
1968	-	Polk's City Directory	Street not listed in Source
1964	-	Polk's City Directory	Street not listed in Source
1959	-	Polk's City Directory	Street not listed in Source
1956	-	Polk's City Directory	Street not listed in Source
BEAUCHAMP RD			
2020	pg. A1	EDR Digital Archive	
2017	pg. A9	Cole Information	
2014	pg. A16	Cole Information	
2010	pg. A23	Cole Information	
2005	pg. A30	Cole Information	
2000	pg. A40	Cole Information	
1995	pg. A49	Cole Information	
1992	pg. A57	Cole Information	
1987	-	Polk's City Directory	Street not listed in Source
1983	-	Polk's City Directory	Street not listed in Source
1978	-	Polk's City Directory	Street not listed in Source

DRAFT

FINDINGS

Year	CD Image	Source	
1973	-	Polk's City Directory	Street not listed in Source
1968	-	Polk's City Directory	Street not listed in Source
1964	-	Polk's City Directory	Street not listed in Source
1959	-	Polk's City Directory	Street not listed in Source
1956	-	Polk's City Directory	Street not listed in Source

N BETHLEHEM RD

2020	pg. A5	EDR Digital Archive	
2017	pg. A13	Cole Information	
2014	pg. A20	Cole Information	
2005	pg. A36	Cole Information	
2000	pg. A45	Cole Information	
1995	pg. A53	Cole Information	
1992	pg. A61	Cole Information	
1987	-	Polk's City Directory	Street not listed in Source
1983	-	Polk's City Directory	Street not listed in Source
1978	-	Polk's City Directory	Street not listed in Source
1973	-	Polk's City Directory	Street not listed in Source
1968	-	Polk's City Directory	Street not listed in Source
1964	-	Polk's City Directory	Street not listed in Source
1959	-	Polk's City Directory	Street not listed in Source
1956	-	Polk's City Directory	Street not listed in Source

ROGERS RD

2020	pg. A7	EDR Digital Archive	
2017	pg. A14	Cole Information	
2014	pg. A21	Cole Information	
2010	pg. A27	Cole Information	
2005	pg. A37	Cole Information	
2000	pg. A46	Cole Information	
1995	pg. A54	Cole Information	
1992	pg. A62	Cole Information	
1987	-	Polk's City Directory	Street not listed in Source

DRAFT

FINDINGS

Year	*CD Image*	*Source*	
1983	-	Polk's City Directory	Street not listed in Source
1978	-	Polk's City Directory	Street not listed in Source
1973	-	Polk's City Directory	Street not listed in Source
1968	-	Polk's City Directory	Street not listed in Source
1964	-	Polk's City Directory	Street not listed in Source
1959	-	Polk's City Directory	Street not listed in Source
1956	-	Polk's City Directory	Street not listed in Source

US HIGHWAY 92

1987	pg. A66	Polk's City Directory
1983	pg. A67	Polk's City Directory
1978	pg. A68	Polk's City Directory
1973	pg. A69	Polk's City Directory
1973	pg. A70	Polk's City Directory
1968	pg. A71	Polk's City Directory
1964	pg. A72	Polk's City Directory
1959	pg. A73	Polk's City Directory
1956	pg. A74	Polk's City Directory

US HIGHWAY 92 E

2020	pg. A8	EDR Digital Archive
2017	pg. A15	Cole Information
2014	pg. A22	Cole Information
2010	pg. A28	Cole Information
2005	pg. A38	Cole Information
2000	pg. A47	Cole Information
1995	pg. A55	Cole Information
1992	pg. A63	Cole Information

DRAFT

City Directory Images

DRAFT

Target Street	Cross Street	Source
-	✓	EDR Digital Archive

BEAUCHAMP RD 2020

4603	DANIEL GALLARDO
	DAVID GALLARDO
	JESSICA CHAVEZ
4605	EDUARDO CHAVEZ
	ENEDELIA RODRIGUEZ
	FRANCISCO CHAVEZ
	ROXANA CHAVEZ
4607	DAVID COY
	DERYL SWEENEY
	KATRINA SWEENEY
	MICHAEL SWEENEY
4611	FRED PALMER
4612	MIRIAM ROQUE
4613	ALAN BALLARD
	KAY BALLARD
4615	GAIL LASSITER
	LUTHER LASSITER
	MARILYN ZEHNER
	VIRGINIA LASSITER
4619	MARILYNN LOGSTON
4627	DALE GELLER
	PHILLIP HUNTER
	RHONDA GELLER
4701	DEBORAH SWINSON
	ROBERT SWINSON
4703	ESTANISAO HERNANDEZ
	GARY MAUPIN
	LILIAN HERNANDEZ
4704	CALVIN CUMMINS
	CASSANDRA PETERS
	WILLIAM TURNER
4827	AARON CREEKEY
	LAWN MEDIC LANDSCPG & IRRGTN
4965	WILLIAM GLISSON
4975	DARREN JOYNER
	DEREK JOYNER
	LISA JOYNER
	VICTORIA JOYNER
4983	JAMES WILDS
4989	HUNTER BLANTON
	JASON BLANTON
	KATRINA BLANCHARD
	RACHAEL BLANTON
	SHERRIL BLANTON
	TERRY BLANCHARD
	THOMAS DIBELLA
5023	ANTHONY SHIELDS
	APRILLE SHIELDS

DRAFT

Target Street	Cross Street	Source
✓	-	EDR Digital Archive

BRANCH FORBES RD 2020

1422	SYLVIA STCHARLES
1608	FORBES ROAD PRODUCE
1664	ATM
1665	CITGO
	I M O PLANT CITY INC
	NAS'S PERTO INC
	R D S 1 INC
1822	ANA NAUGLE
	JORDAN NAUGLE
	MARK NAUGLE
	MONICA NAUGLE
	ROBERT ESTES
1955	CASTANEDA GONZALEZ
2005	JANET THARRINGTON
	REBECCA THARRINGTON
	STARKEY THARRINGTON
2037	DIEGO SABILLON PAZ
	SANTOS SABILLON
	YENY PAZ
2043	JUNG MADRID
	MARSHA WRIGHT
	RICHARD WRIGHT
2101	CLINTON SHEPHERD
	LINDA SHEPHERD
	ROGER SHEPHERD
2135	EVELYN CAIN
2136	DEANNA HURLEY
	MATTHEW HURLEY
2146	BRYAN DIEM
	CAMERON DIEM
	MICHELLE DIEM
2178	BOBBY DESIANO
2179	CHARLES COONS
2207	IRMA BRINSON
	JEAN BRINSON
	WILLIAM BRINSON
2246	BRIANNA DUGGER
2248	JUAN DE DE LA TORRE
	MAYRA DE DE LA TORRE
2251	JOHN ELLIOTT
2315	CHRISTOPHER MCNICHOLAS
2319	CAROLINE ALEXANDER
	CAROLINE DOMINGUEZ
	CHRISTOPHER ALEXANDER
	JAMES ALEXANDER

DRAFT

Target Street	Cross Street	Source
-	✓	EDR Digital Archive

HARVEY TEW RD 2020

5145	ATM
	DESI FATHER-SON GRGE DOOR RPR
	DINOSAUR WORLD
	SVENSSON CHRISTER
5352	JUDITH BROCKETT
5466	ANNETTE FRANKLIN
	MICHAEL FRANKLIN
5478	JACQUE SHELTON
	JESSICA BROCKETT
	JORDAN BROCKETT
	JOSEPH BROCKETT
	MARIE NIELSEN
	MARK BROCKETT
5518	SHINI STEPHEN
5526	MISTY BARRON
	ROBERT DOLL
	TERESSA HAZEN
5542	BIATRIS RICO
	JUAN RICO
	MARIA RICO
	RAMIRO RICO
	SETSUKO HENDERSON
	SUE HENDERSON
5564	ANDREW BHAGWANDEEN
	LUCINDA REYNOLDS
	REBECCA HYDE
	SARAH LUNDY
5566	PATRICIA HYDE
	VINCENT LUNDY
5570	CHRISTOPHER STEPP
	JEANIE STEPP
	JERRY BURT
	KAYLA STEPP
	KYLE STEPP
	VICKIE STEPP
5606	CECILIA CARBAJAL
	CRAIG SINGLETARY
	DAYLON CROTTS
	JOHNNY VIGIL
5634	LURLINE TANNER
5650	BARBARA KIBLER
	GLENNWOOD KIBLER
	KENNETH ROBERTS
5687	DALTON PHILLIPS
	NICHOLE DANLEY
	STEPHEN CUNNINGHAM
5689	MIRIAM HERNANDEZ
	MIRIAM ROQUE
5708	DIAZ LAWN SVC
	WILLIAM STEWART

DRAFT

Target Street	Cross Street	Source
-	✓	EDR Digital Archive

HARVEY TEW RD 2020 (Cont'd)

5712	DANIEL SHOVER
	TABATHA HARPER
5745	BONITA AXLEY
	MARK AXLEY
	MELANIE LANGSTON
	MICHAEL LANGSTON
	ROBERT AXLEY
5748	ALVIN LIVINGSTON
	DAINA MINSHEW
5769	ELBRANA BARNES
	SESARIO LARA
5770	ALVIN LIVINGSTON
	JOSEPH LIVINGSTON
	LOIS LIVINGSTON
5810	BONNIE CARMICHAEL
	DAVID CARMICHAEL
	JACKIE CARMICHAEL
	JONATHAN CARMICHAEL
	STEPHANIE BARNES
5827	TIMOTHY CARAWAY
5850	BRETT GARDNER
	DON GADBURY
	ELIZABETH GADBURY
	PENNY FEDOR
	RACHEL GARDNER
	RUSSELL FEDOR
	TIMOTHY GARDNER
5905	JIM HAGCHER
	JIM HATCHER
5920	MARVIN VANN
	SARAH VANN
5952	MARY GORE
	WOODROW GORE
5984	HEATHER OVERSTREET
	KEVIN OVERSTREET
6025	ESTEBAN CARDONA
	JUNIOR OCEGUEDA
6028	NANCY PEEBLES
6040	GENE WEST
	SHARON WEST
6045	CALEB HOBBS
	DONN HOBBS
	JAY RICHARDSON
	JULIE HOBBS
	MICAH BREWER
6110	JO LANGSTON
	MADDISON LANGSTON
	MELANIE LANGSTON
	MICHAEL LANGSTON

DRAFT

Target Street	Cross Street	Source
-	✓	EDR Digital Archive

N BETHLEHEM RD 2020

1914	BRENDA PHILLIPS
	JAMES PHILLIPS
2001	ADRIAN RIVAS-GONZALEZ
	ALMA RIVAS
	IRAIS RIVAS
2002	JOHNNY HARRIS
	WILLIAM HARWELL
2008	SAMUEL LENKER
2009	ALLEN PERRY
	DAVID FOXWORTH
	DOTTIE PERRY
	HERBERT MOORE
	LAURIE PERRY
	MICHELLE MOORE
2101	JAMES BULLARD
	TAMMY REDMOND
2109	JUANITA BULLARD-BALT
	MARVIN WETHERINGTON
	VIRGINIA BALTES
2112	LINDA RAULERSON
	NATASHA RAULERSON
2204	RICHARD CAMPBELL
	VIVIAN WATSON
2205	ALINE WATSON
	JOSEPH TURSELLINO
	LINDA TURSELLINO
	TONYA WATSON
2206	DAWN WATSON
	KIM KNOX
2215	CECILIA CASTILLO
	JEANNE BRIDGES
	JEREMY BRIDGES
	RUTH BRIDGES
2227	MARIA LOPEZ
2301	JOHN GOOLSBY
	KEITH GOOLSBY
	WILLIAM GOOLSBY
2308	RUBEN CONDE
2401	RANDALL HOLLOWAY
2412	DANIELA SANCHEZ
	EDHIT DE
	JAMES ROBERTS
	MARCOS PAZ
	MARISELA PAZ
2429	BECKI SMITH
	JEFFREY SMITH
	JUDITH SMITH
2431	BECKI SMITH
	JAZMEN SMITH
	JEFFREY SMITH

DRAFT

Target Street	Cross Street	Source
-	✓	EDR Digital Archive

N BETHLEHEM RD 2020 (Cont'd)

2431 JOKTAN SMITH
JUSTIN PEACOCK
LAUREN KIDD
2502 PATRICK MAHONEY
ROSALIND BAKER
2503 DALE HEINZ
2525 ASHLEYY TERRELL
DEBORAH DYKSTRA
SHAWN TERREL
VERN DYKSTRA
2555 CBS ENTERPRISES INC
CHRIS VALE
JOHN PACINI
JUNE DUNN
SABRINA VALE
SHANNON TRICE
SHARON VALE
STEVEN TRICE
2615 KEVIN OVERSTREET
KIMBERLY DUKES
PAUL OVERSTREET
TONI GARRETT
2618 ALEX FULLER
CHARLES FULLER
JEREMY FULLER
LEIGH FULLER
2619 DAVE COLEMAN
ERICA WHITE
ROBYN FLATT
TRAVIS WHITE
2623 GREGORY STATON
MARK STATON
SUSAN STATON
2705 ASHLEY STEARNS
CLINTON STEARNS
JEANNE STEARNS
STACY STEARNS

DRAFT

Target Street	Cross Street	Source
-	✓	EDR Digital Archive

ROGERS RD 2020

1301 CASEY CHRISTIAN
TONYA CHRISTIAN
1303 BENSON DUKES
DEBRA DUKES
1304 JESSICA STUART
JOSEPH CREASMAN
MORIAH BASEL
1404 ROBERT GAY
SONYA GAY
1405 CHARLES WOODARD
NORMA WOODARD
1496 MARIA CASTILLO
RUBEN CASTILLO
1502 BRENDA SCACCO
DALTON DEAN
JACQUELINE TOLBERT
MELODIE BAILEY
1508 BUCK ROGERS
CONNIE KINARD
CRAIG ROGERS
MILDRED ROGERS
TINA DEAN

DRAFT

Target Street	Cross Street	Source
-	✓	EDR Digital Archive

US HIGHWAY 92 E 2020

2020	ANGI BAYNES
	LINDA MADSEN
	SAL PADULA
2250	GEORGE NOBILETTI
2280	SAM SIDOTI
2290	CHRISTOPHER SIDOTI
	STEVE DUNHAM
2295	JOHN ROBINSON
2299	BILL GORDON
	BOB PLICHTA
	DONNA SILVA
	DOYLE RAYBORN
	DUANE CHAMBERS
	LES SCHAEFER
	RUSSELL WARREN
	WARD WARREN
	WILEY NICHOLSON
	WILLIAM GORDON
2312	CHRIS COFFMAN
	JESSE LAMBERT
	SARAH SWANSON

DRAFT

Target Street	Cross Street	Source
-	✓	Cole Information

BEAUCHAMP RD 2017

4605	CHAVEZ, FRANCISCO G
4606	HERNANDEZ, MIRIAM
4607	SWEENEY, DERYL E
4611	PALMER, JOANN S
4612	HERNANDEZ, MIRIAM
4613	BALLARD, ALAN K
4615	LASSITER, VIRGINIA G
4617	REYNA, ERNESTO
4618	PRICE, LUKE A
4619	LOGSTON, MARILYN J
4621	LASSITER, GAIL
4627	GELLER, DALE E
4701	SWINSON, ROBERT L
4703	HERNANDEZ, ESTANISLAO R
4704	CUMMINS, CALVIN S
4965	GLISSON, WILLIAM D
4967	JOHNSON, JACK E
4975	JOYNER, DARREN S
4983	WILDS, JAMES E
4989	BLANCHARD, JOHN C
5023	SHIELDS, ANTHONY R

DRAFT

Target Street	Cross Street	Source
✔	-	Cole Information

BRANCH FORBES RD 2017

1422	ST-CHARLES, SYLVIA A
1608	FORBES ROAD PRODUCE
1665	PAL PETROLEUM
1822	NAUGLE, MONICA E
1955	QUIJADA, DANIEL
2005	THARRINGTON, STARKEY L
2037	SABILLON, SELVIN
2043	MADRID, HECTOR
2101	SHEPHERD, ROGER E
2135	CAIN, EVELYN D
2136	BRANCH, BROOKS D
2146	BRANCH, PEAL H
2175	SCALF, BRIANNA
2176	WILLIS, JOHN
2179	COONS, CHARLES P
2207	BRINSON, WILLIAM O
2248	LENCZYK, JEREMY
2251	ELLIOTT, JOHN R
2315	MCNICHOLAS, CHRISTOPHER
2319	ALEXANDER, CAROLINE A

DRAFT

Target Street	Cross Street	Source
-	✓	Cole Information

HARVEY TEW RD 2017

5145 DINOSAUR WORLD
DINOSAUR WORLD
5466 FRANKLIN, MIKE G
FRANKLIN, MIKE G
5478 BROCKETT, WAYNE W
BROCKETT, WAYNE W
5518 STEPHEN, SHINI J
STEPHEN, SHINI J
5526 WALL, TONY K
WALL, TONY K
5542 RICO, RAMIRO L
RICO, RAMIRO L
5564 REYNOLDS, LUCINDA H
REYNOLDS, LUCINDA H
5566 HYDE, CINDY
HYDE, CINDY
5570 STEPP, CHRISTOPHER S
STEPP, CHRISTOPHER S
5606 VIGIL, JOHN
VIGIL, JOHN
5650 KIBLER, GLENN C
KIBLER, GLENN C
5687 DANLEY, NICHOLE C
DANLEY, NICHOLE C
5689 HERNANDEZ, MIRIAM
HERNANDEZ, MIRIAM
5708 FAULKNER, KATIE
FAULKNER, KATIE
5745 AXLEY, MARK A
AXLEY, MARK A
5748 LIVINGSTON, ALVIA N
LIVINGSTON, ALVIA N
5770 LIVINGSTON, ALVIN A
LIVINGSTON, ALVIN A
REV ALVIN LIVINGSTON REVEREND
REV ALVIN LIVINGSTON REVEREND
5850 DUERDEN, C
DUERDEN, C
5905 REMMERT, RALPH E
REMMERT, RALPH E
5920 CLINE, MARK A
CLINE, MARK A
5952 GORE, WOODROW W
GORE, WOODROW W
5984 FRINK, CLEVE B
FRINK, CLEVE B
6028 PEEBLES, NANCY C
PEEBLES, NANCY C
6040 WEST, GENE C
WEST, GENE C

DRAFT

Target Street	Cross Street	Source
-	✓	Cole Information

HARVEY TEW RD 2017 (Cont'd)

6045 AXTELL, TIM D
AXTELL, TIM D
6110 LANGSTON, MICHAEL R
LANGSTON, MICHAEL R

DRAFT

Target Street	Cross Street	Source
-	✓	Cole Information

N BETHLEHEM RD 2017

1914	PHILLIPS, JAMES E
2001	RIVAS, ADRIAN
2002	HARRIS, JOHNNY E
2006	BURNSIDE, NATHANIEL D
2008	CHATTIN, BECKY
2009	PERRY, ALLEN R
2101	JOHNSON, AMBER M
2109	BALTES, JUANITA J
2112	RAULERSON, LINDA F
2204	WATSON, ROLLIE A
2205	WATSON, TONYA M
2206	WATSON, TERRY
2225	AVERY, SCOTT
2301	GOOLSBY, BILLIE A
2429	SMITH, JAMES W
2502	MAHONEY, PATRICK E
2503	HEINZ, DALE A
2555	C B S ENTERPRISES INC
	VALE, JOHN H
2575	OVERSTREET, WILLIAM
2615	DUKES, KIMBERLY A
2618	FULLER, CHARLES R
2619	WHITE, TRAVIS L
2623	STATON, GREGORY L
2705	STEARNS, CLINTON A

DRAFT

Target Street	Cross Street	Source
-	✓	Cole Information

ROGERS RD 2017

1303	DUKES, BENSON O
1304	BASEL, MORIAH
1404	GAY, ROBERT L
1405	WOODARD, CHARLES L
1496	CASTILLO, RUBEN A
1502	DEAN, DWIGHT P
1508	ROGERS, BUCK L

DRAFT

Target Street	Cross Street	Source
-	✓	Cole Information

US HIGHWAY 92 E 2017

2004	RINKER MATERIALS
	TEAM FISHEL
2250	FAMILY BOWL
2280	STELLAR MARKETING INC
2290	SUN AUTO GROUP
2297	MEZOBE LLC
2299	WARREN EQUIPMENT INC
2312	PLANT CITY DISCOUNT FACTORY OUTLET

DRAFT

Target Street	Cross Street	Source
-	✓	Cole Information

BEAUCHAMP RD 2014

4603	OCCUPANT UNKNOWN,
4604	OCCUPANT UNKNOWN,
4605	CHAVEZ, FRANCISCO G
4606	HERNANDEZ, MIRIAM
4607	PALMER, FRED E
4611	SMITH, MABEL B
4612	FRANKLIN, LARRY K
4613	BALLARD, ALAN K
4614	ROBERTS, MICHEAL H
4617	DREW, ANDY
4618	MARTINEZ, ELADIO
4619	LOGSTON, MARILYN J
4621	LASSITER, LUTHER W
4627	GELLER, DALE E
4701	TEDRICK, WILLIAM J
4703	ROQUE, SHECCID
4704	CUMMINS, CALVIN S
4827	DAVIS, CHESTER J
4965	COOPER, JEFF C
4967	JOHNSON, JACK E
4975	JOYNER, DARREN S
4983	WILDS, JAMES E
4989	BLANTON, JASON D
5001	PALMER, R
5023	OCCUPANT UNKNOWN,

DRAFT

Target Street	Cross Street	Source
✔	-	Cole Information

BRANCH FORBES RD 2014

1422	STCHARLES, SYLVIA A
1423	OCCUPANT UNKNOWN,
1608	FORBES ROAD PRODUCE
1609	CIRCLE K
1711	OCCUPANT UNKNOWN,
1768	OCCUPANT UNKNOWN,
1822	OSTERWEIL, GLENN H
1833	BELTON, RUTH
	BOGAN, WILLIAM T
	BURTON, JERRY
	CANTU, MARIA R
	GLOVER, JOHN
	HOWE, VERA O
	KEMP, MICHAEL C
	LEE, IRENE M
	MCPECK, SUSAN
	NORTON, CHARLENE K
	PEARCE, VERNON
	RIX, GARY A
	SCUTT, STEPHANIE S
	STUBBS, LAVADA
	TORRES, ALMA R
1855	CAMERON, CHARLES
1955	OCCUPANT UNKNOWN,
2005	THARRINGTON, STARKEY L
2037	SABILLON, SELVIN
2043	WRIGHT, RICHARD D
2101	SHEPHERD, ROGER E
2135	CAIN, EVELYN D
2136	BRANCH, BROOKS D
2146	DIEM, BRYAN A
2175	HAMPTON, HONEY
2176	MAY, J W
2178	DOUGLAS, NOLA
2179	COONS, CHARLES P
2207	BRINSON, WILLIAM O
2246	HAMBY, LARRY C
2248	STEPHEY, GLENN L
2251	ELLIOTT, JOHN R
2315	WILEY, DAVID A
2319	ALEXANDER, JOHN F

DRAFT

Target Street	Cross Street	Source
-	✓	Cole Information

HARVEY TEW RD 2014

5145 DINOSAUR WORLD
DINOSAUR WORLD
5352 CARLISLE, LARRY
CARLISLE, LARRY
5466 FRANKLIN, MIKE G
FRANKLIN, MIKE G
5478 OCCUPANT UNKNOWN,
OCCUPANT UNKNOWN,
5518 HENDERSON, EDWIN
HENDERSON, EDWIN
5526 COLLINS, MISTY A
COLLINS, MISTY A
HAZEN, TERESA F
HAZEN, TERESA F
5542 HENDERSON, ANDREW J
HENDERSON, ANDREW J
5564 SPEER, C
SPEER, C
5566 HYDE, CINDY
HYDE, CINDY
5568 OCCUPANT UNKNOWN,
OCCUPANT UNKNOWN,
5570 STEPP, CHRISTOPHER S
STEPP, CHRISTOPHER S
5606 GORDON, RYAN N
GORDON, RYAN N
5608 CRUZ, OSCAR D
CRUZ, OSCAR D
5650 KIBLER, GLENN C
KIBLER, GLENN C
5687 BODI, HELEN
BODI, HELEN
5689 HERNANDEZ, MIRIAM
HERNANDEZ, MIRIAM
5708 FAULKNER, KATIE
FAULKNER, KATIE
5712 SHOVER, DANIEL
SHOVER, DANIEL
5745 AXLEY, MARK A
AXLEY, MARK A
5748 GREEN, MATTHEW
GREEN, MATTHEW
5769 OCCUPANT UNKNOWN,
OCCUPANT UNKNOWN,
5770 LIVINGSTON ALVIN REV & LOIS
LIVINGSTON ALVIN REV & LOIS
LIVINGSTON, ALVIN A
LIVINGSTON, ALVIN A
5810 OCCUPANT UNKNOWN,
OCCUPANT UNKNOWN,

DRAFT

Target Street	Cross Street	Source
-	✓	Cole Information

HARVEY TEW RD 2014 (Cont'd)

5850	FEDOR, RUSSELL J
	FEDOR, RUSSELL J
5905	HATCHER, STEPHEN C
	HATCHER, STEPHEN C
5920	CLINE, MARK A
	CLINE, MARK A
5952	GORE, WOODROW W
	GORE, WOODROW W
5961	HARWELL, WALLACE L
	HARWELL, WALLACE L
5979	HARWELL, WILLIAM H
	HARWELL, WILLIAM H
5984	FRINK, CLEVE B
	FRINK, CLEVE B
6025	NAPPER, DOMINIC
	NAPPER, DOMINIC
6028	PEEBLES, NANCY C
	PEEBLES, NANCY C
6040	PROCTOR, IRMA M
	PROCTOR, IRMA M
6045	HOBBS, DONN K
	HOBBS, DONN K
6110	LANGSTON, MICHAEL R
	LANGSTON, MICHAEL R
6151	OCCUPANT UNKNOWN,
	OCCUPANT UNKNOWN,

DRAFT

Target Street	Cross Street	Source
-	✓	Cole Information

N BETHLEHEM RD 2014

1914	PHILLIPS, JAMES E
2001	RIVAS, ADRIAN
2002	HARRIS, JOHNNY E
2006	WEAVER, JANANNE M
2007	OCCUPANT UNKNOWN,
2008	CHATTIN, BECKY
2009	PERRY, LARRY A
2101	CORBETT, BARBARA
2109	WETHERINGTON, MARVIN P
2112	OCCUPANT UNKNOWN,
2204	WATSON, ROLLIE A
2205	WATSON, TONYA M
2206	WATSON, TERRY
2210	OCCUPANT UNKNOWN,
2215	CASTILLO, BONISANCIO
2217	OCCUPANT UNKNOWN,
2219	OCCUPANT UNKNOWN,
2223	OCCUPANT UNKNOWN,
2225	AVERY, SCOTT
2227	OCCUPANT UNKNOWN,
2301	GOOLSBY, JOHN R
2308	OCCUPANT UNKNOWN,
2412	SEEHOFFER, MITCHELL
2425	JIMENEZ, PEDRO
2427	OCCUPANT UNKNOWN,
2429	SMITH, JAMES W
2431	PEACOCK, JUSTIN
2502	BAKER, ROSALIND E
2503	HEINZ, DALE A
2525	OCCUPANT UNKNOWN,
2555	C B S ENTERPRISES INC
	VALE, JOHN H
2575	OCCUPANT UNKNOWN,
2615	OVERSTREET, KEVIN
2618	FULLER, CHARLES R
2619	WHITE, TRAVIS L
2623	STATON, GREGORY L
2705	STEARAS, STACY D

DRAFT

Target Street	Cross Street	Source
-	✓	Cole Information

ROGERS RD 2014

1301	CHRISTIAN, CASEY W
1303	DUKES, BENSON O
1304	OCCUPANT UNKNOWN,
1404	GAY, ROBERT L
1405	WOODARD, CHARLES L
1496	OCCUPANT UNKNOWN,
1502	BAILEY, WESLEY H
1508	OCCUPANT UNKNOWN,

DRAFT

Target Street	Cross Street	Source
-	✓	Cole Information

US HIGHWAY 92 E 2014

2004	TEAM FISHEL
2020	RINKER MATERIALS
2250	FAMILY BOWL
2290	SUN AUTO GROUP
2291	LAWN MEDIC SERVICES INC THE
2293	AIM ELECTRIC SUPPLY
	INTERIOR SOLUTIONS 4U LLC
2299	WARREN EQUIPMENT INC
2312	PLANT CITY DISCOUNT FACTORY OUTLET

DRAFT

Target Street	Cross Street	Source
-	✓	Cole Information

BEAUCHAMP RD 2010

4602	CHAVEZ, MERCED
4603	OCCUPANT UNKNOWN,
4604	CABRERA, MARIO R
4605	CHAVEZ, FRANCISCO
4606	ROQUE-HERNANDEZ, JOSE
4607	PALMER, FRED E
4611	SMITH, MABEL B
4612	FRANKLIN, LARRY K
4613	BALLARD, ALAN K
4616	FRANKLINS CARPET SVC
4618	MARTINEZ, ELADIO
4619	LOGSTON, CHESTER J
4621	OCCUPANT UNKNOWN,
4627	GELLER, DALE E
4701	LESTER, BRYAN J
4703	CORTEZ, SEVERIANO
4704	OCCUPANT UNKNOWN,
4827	FUENTES, RUBEN A
4965	COOPER, JEFF C
4967	JOHNSON, JACK E
4975	JOYNER, DARREN S
4983	WILDS, JAMES E
4989	BLANCHARD, JOHN C
5001	PALMER, R
5023	OCCUPANT UNKNOWN,

DRAFT

Target Street	Cross Street	Source
✔	-	Cole Information

BRANCH FORBES RD 2010

1422 SAINT, CHARLES
1423 OCCUPANT UNKNOWN,
1431 JOHNSON FAMILY FARMS
1608 FORBES ROAD PRODUCE
1664 KING MARAPHON
1665 UNITED OIL CO INC
1711 OCCUPANT UNKNOWN,
1768 OCCUPANT UNKNOWN,
1804 ELLIOTT, MURPHY
1822 ESTES, ROBERT E
1833 ADDINGTON, MARTHA
BELTON, RUTH
CARDENAS, VERONICA
HAMMOCK, CANDICE M
HORNBACK, AMANDA L
LEE, IRENE M
LIVELY, TIFFANY
MCPECK, SUSAN
ROBINSON, LEE
ROBLEDO, BEATRICE
STUBBS, LAVADA
1855 CAMERON, CHARLES
1955 HARRIS, GEORGE G
2005 THARRINGTON, STARKEY L
2037 SABILLON, SANTOS S
2043 WRIGHT, RICHARD D
2101 SHEPHERD, ROGER E
2135 CAIN, RUFFIN L
2136 BRANCH, BROOKS D
2146 DIEM, BRYAN A
2175 HAMPTON, SILAS
2176 TRAPNELL, WILLIAM W
2178 TRAUNER, MICHAEL A
2179 COONS, CHARLES P
2207 BRINSON, WILLIAM O
2246 OCCUPANT UNKNOWN,
2248 HALL, TONY D
2251 ELLIOTT, JOHN R
2315 WILEY, DAVID A
2319 ALEXANDER, JOHN F

DRAFT

Target Street	Cross Street	Source
-	✓	Cole Information

HARVEY TEW RD 2010

5145 DINOSAUR WORLD
DINOSAUR WORLD
5352 OCCUPANT UNKNOWN,
OCCUPANT UNKNOWN,
5466 FRANKLIN, MIKE G
FRANKLIN, MIKE G
5478 ANDREU, LUZ M
ANDREU, LUZ M
5518 HENDERSON, VICKY
HENDERSON, VICKY
5526 WALL, TONY K
WALL, TONY K
5542 HENDERSON, ANDREW J
HENDERSON, ANDREW J
5564 FETTE, ASHLEY
FETTE, ASHLEY
5566 HYDE, CINDY
HYDE, CINDY
5570 STEPP, CHRISTOPHER S
STEPP, CHRISTOPHER S
5606 CARBAJAL, ELIAZIN D
CARBAJAL, ELIAZIN D
5608 CRUZ, OSCAR D
CRUZ, OSCAR D
5634 TANNER, CLINTON E
TANNER, CLINTON E
5650 KIBLER, GLENN C
KIBLER, GLENN C
5687 OCCUPANT UNKNOWN,
OCCUPANT UNKNOWN,
5689 LANDAVEREE, ALVA
LANDAVEREE, ALVA
5708 DIAZ LAWN SVC
DIAZ LAWN SVC
DIAZ, JOAQUIN
DIAZ, JOAQUIN
5712 OCCUPANT UNKNOWN,
OCCUPANT UNKNOWN,
5745 LANGSTON, MICHAEL R
LANGSTON, MICHAEL R
5748 LIVINGSTON, ALVIA N
LIVINGSTON, ALVIA N
5769 OCCUPANT UNKNOWN,
OCCUPANT UNKNOWN,
5770 LIVINGSTON, ALVIN A
LIVINGSTON, ALVIN A
5827 OCCUPANT UNKNOWN,
OCCUPANT UNKNOWN,
5850 DUERDEN, CHRISTOPHER E
DUERDEN, CHRISTOPHER E

DRAFT

Target Street	Cross Street	Source
-	✓	Cole Information

HARVEY TEW RD 2010 (Cont'd)

5905	HAGCHER, JIM
	HAGCHER, JIM
5920	CLASEN, THOMAS T
	CLASEN, THOMAS T
5952	GORE, WOODROW W
	GORE, WOODROW W
5961	HARWELL, WALLACE L
	HARWELL, WALLACE L
5979	HARWELL, WILLIAM H
	HARWELL, WILLIAM H
5984	BOLAN, JOHN C
	BOLAN, JOHN C
6025	OCCUPANT UNKNOWN,
	OCCUPANT UNKNOWN,
6028	PEEBLES, NANCY C
	PEEBLES, NANCY C
6040	PROCTOR, IRMA M
	PROCTOR, IRMA M
6045	HOBBS, DONN K
	HOBBS, DONN K
6110	LANGSTON, MICHAEL R
	LANGSTON, MICHAEL R
6151	OCCUPANT UNKNOWN,
	OCCUPANT UNKNOWN,

DRAFT

Target Street	Cross Street	Source
-	✓	Cole Information

ROGERS RD 2010

1301	CHRISTIAN, CASEY W
1303	DUKES, BENSON O
1304	BROOKS, SHAWN M
1404	GAY, ROBERT L
1405	WOODARD, CHARLES L
1502	BAILEY, WESLEY H
1508	ROGERS, CRAIG M

DRAFT

Target Street	Cross Street	Source
-	✓	Cole Information

US HIGHWAY 92 E 2010

2004 INDUSTRA SERVICES
2020 FISHEL CO
RINKER MATERIALS PLANT CITY
2250 FAMILY BOWL
2290 SUN AUTO GROUP
2291 UNIVERSAL STRUCTURES
2312 PLANT CITY DISCOUNT FACTORY
2410 TRACTOR WORLD
2424 HUNGRY HOWIES PIZZA
2550 DOLPHIN TANKER SYSTEMS
2604 CUSTOM FABRICATION INC
2610 UNIFIED ASSOCIATES SIGNS
2615 TOUFAYAN BAKERY
2670 BROKE & POOR SURPLUS BUILDING
2680 RINKER MATERIALS
2790 W W PALLETS INC
2814 BOLES, RONALD E
2860 TORRES, MARIA G
2904 OCCUPANT UNKNOWN,
2906 SMITH, WILLIAM
2908 JONES, MARVIN J
2924 ROMO, ROJELIO
3004 NIETO, LAZARO
3060 HARRINGTON, EDDIE
3112 HULL, THELMA S
3120 BURNETT, STEPHEN S
3300 ROMAN, LUCIANO G
3306 ARENAS, LEONARDO
3314 OCCUPANT UNKNOWN,
3404 C W 21 MAINTENANCE INC
3601 DELGADO, MARTIN
3602 R & W AUTO SALES INC
3603 P CS JUST ONE MORE INC
3622 ALVAREZ, CAYETANO
3701 CARS 4 ALL INC
MC NEILS LAWN EQUIPMENT
PAULS TATTOOS
3702 GRIMMELS AUTO DETAIL INC
PARKESDALE FARM MARKET
3706 COMPLETE SERVICE & SUPPLY
3710 LANDGREN, ALBERT D
3711 HERNANDEZ, MARIA
3724 OCCUPANT UNKNOWN,
3726 SUNSHINE AUTO GROUP II
3816 YOUMANS PRAISE & WORSHIP CTR
3860 PENTECOST, WILLIAM P
3957 ZALAVETA, HILARIO
3960 EPPS, GRANT E
4000 PARKWOOD ESTATES MPH
4122 OCASIO, LUCILLE N

DRAFT

Target Street	Cross Street	Source
-	✓	Cole Information

US HIGHWAY 92 E 2010 (Cont'd)

4124	SNOW, ROBERT R
4202	ALLDAY, WESLEY
4210	SHOWGIRLS MENS CLUB
4258	WHITE, FOREST H
4260	FLORIDA RV WORLD INC

DRAFT

Target Street	Cross Street	Source
-	✓	Cole Information

BEAUCHAMP RD 2005

4602	CHAVEZ, MERCED
4604	CABRERA, MARIO R
4605	CHAVEZ, FRANCISCO G
	OCCUPANT UNKNOWN,
4606	ROQUE-HERNANDEZ, JOSE
4607	PALMER, FRED E
4611	SMITH, MABEL B
4612	FRANKLIN, LARRY K
4613	BALLARD, ALAN K
4614	WELLS, MICHAEL T
4615	LOGSTON, CHESTER J
4617	LANNI, MELISSA S
4618	CARROLL, JOHN W
4621	OCCUPANT UNKNOWN,
4627	GELLER, DALE E
4701	BRATTON, DOLORES R
4703	CORTEZ, SEVERIANO
4704	GRAY, DANNY M
4827	FUENTES, RUBEN A
4965	COOPER, JEFF C
4967	JOHNSON, JACK E
	SMITH DRYWALL
4983	WILDS, JAMES E
4989	BLANCHARD, JOHN C
5001	LEE SHARON L
5023	CHARLES, APRILLE S

DRAFT

Target Street	Cross Street	Source
✔	-	Cole Information

BRANCH FORBES RD 2005

1422	SAINT, CHARLES
1665	PLANT FOODS
1760	LEOTA, CAIN
1768	CAIN, HAROLD A
1804	ELLIOTT, MURPHY
1806	BARGER, KEN E
1822	NAUGLE, MARK J
1833	ADDINGTON, MARTHA
	AMDOR, WAYNE E
	ANDERSON, KIM A
	ANGEL-BAUTISTA, HERMOGENES
	AVALOS, MIGUEL
	BEAN, TAMMY J
	BELTON, RUTH
	BILLINGS, VIVALORE
	BOGAN, WILLIAM
	BOGGS, AIMEE D
	BONILLA, NILKA E
	BURTON, JERRY
	CARBAJAL, NOEMI
	CARLISLE, DAVID A
	COOPER, JUSTIN
	COTTO, T
	CRAFT, M
	CRIBBS, CAROL E
	DAY, ORAL H
	DOMINGUEZ, ISRAEL
	DR SIDING & TRIMING INC
	DYE, SUSAN J
	GAMBLE, WILLIE
	GARCIA SIDING & TRIMMING INC
	GINO TOWING
	GONZALEZ, DORYS I
	HARMON, DAN
	HELMS, TIM
	HOWE, VERA O
	HURTADO, MARIA R
	INZUNZA, SURIEL N
	IRIZARRY, DENNIS M
	JENKINS, JODY L
	JONES, SANDRA D
	LEE, IRENE M
	LEON, MARIA A
	LONGORIA, JAYMIEN
	LOPEZ, CARLOS
	LUNSFORD, DOROTHY
	MALAVE, CARMEN M
	MARTINEZ, NATIVIDAD
	MCDOWELL, AARON
	MCFARLAND, MAXIE G

DRAFT

Target Street	Cross Street	Source
✔	-	Cole Information

BRANCH FORBES RD 2005 (Cont'd)

1833	MCPECK, SUSAN
	MEDINA, MICHELLE E
	MEJIA, DIEGO
	MONTGOMERY, JOHNATHAN O
	NAVA, TEODORO
	NEESE, JOYCE M
	NORTON, CHARLENE
	OBOIKOVITZ, PATRICIA L
	ODOM, HEATHER
	PAULK, KEITH
	PECK, WILLIAM T
	PRECIADO, ANA
	RAUSCHONT, BERYL
	RHODES, HATTIE C
	ROBINSON, LEE
	RODGERS, VIOLET
	SALTO, POMPILIO
	SARAZIN, KENNETH J
	SCUTT, STEPHANIE
	SMITH, ALFRED D
	SPEER MOBILE HOME PARK
	SPRADLIN, CATHY D
	SWINK, HELEN J
	TAYLOR, ROBERT
	TORRES, ALMA R
	TORRES-GARCIA, ANTONIA
	VENTURA, CANDIDO R
	VILLEGAS, ZEFERINO
	WALKER, THOMAS V
	WARNEKE, JANICE S
	WELZBACHER, JENNIFER
	WENRICH, KAY F
	WILKINSON, MARY A
	WILLIAM E SMITH JR
	WILSON, BILLIE
	WYATT, ELIZABETH C
	WYNN, S F
1955	CASTANEDA, FIDEL G
2005	THARRINGTON, STARKEY L
2037	SABILLON, SANTOS S
2043	WRIGHT, RICHARD D
2101	ROBERTS, DUANE
2135	CAIN, RUFFIN L
2136	BRANCH, BROOKS D
2175	HAMMOUDA, MICHELE
2178	OCCUPANT UNKNOWN,
2179	COONS, CHARLES P
2207	BRINSON, WILLIAM O
2251	ELLIOTT, JOHN R
	HOME FIXINS INC

DRAFT

Target Street	Cross Street	Source
✓	-	Cole Information

BRANCH FORBES RD 2005 (Cont'd)

2315 WILEY, AGNES S
2319 ALEXANDER, JOHN F

DRAFT

Target Street	Cross Street	Source
-	✓	Cole Information

HARVEY TEW RD 2005

5145 DINOSAUR WORLD INC
DINOSAUR WORLD INC
THEMEPARK
THEMEPARK
5352 OCCUPANT UNKNOWN,
OCCUPANT UNKNOWN,
5466 FRANKLIN, MIKE G
FRANKLIN, MIKE G
5478 CARLISLE, PATRICIA N
CARLISLE, PATRICIA N
5518 HENDERSON, WILLIAM H
HENDERSON, WILLIAM H
5526 BARRONS FILL DIRT & HAULING JAMY
BARRONS FILL DIRT & HAULING JAMY
BARRONS FILL DIRT & HLNG JAMY
BARRONS FILL DIRT & HLNG JAMY
STEWART, C
STEWART, C
5542 HENDERSON, RAY C
HENDERSON, RAY C
5564 LUNDY, LUCINDA
LUNDY, LUCINDA
5566 DISPLACED WOMEN & CHILDREN OF TAMPA
DISPLACED WOMEN & CHILDREN OF TAMPA
DSPLCD WOMEN & CHLDRN OF TAMPA
DSPLCD WOMEN & CHLDRN OF TAMPA
HYDE, REBECCA C
HYDE, REBECCA C
5570 OCCUPANT UNKNOWN,
OCCUPANT UNKNOWN,
5608 BARTON, SARA
BARTON, SARA
5634 TANNER, CLINTON E
TANNER, CLINTON E
5650 KIBLER, GLENN C
KIBLER, GLENN C
5687 OCCUPANT UNKNOWN,
OCCUPANT UNKNOWN,
5708 DIAZ LAWN SERVICE
DIAZ LAWN SERVICE
WANAMAKER, VIVIEN R
WANAMAKER, VIVIEN R
5712 OCCUPANT UNKNOWN,
OCCUPANT UNKNOWN,
5748 WOODHOUSE, SEAN
WOODHOUSE, SEAN
5769 OCCUPANT UNKNOWN,
OCCUPANT UNKNOWN,
5770 LIVINGSTON, ALVIN N
LIVINGSTON, ALVIN N

DRAFT

Target Street	Cross Street	Source
-	✓	Cole Information

HARVEY TEW RD 2005 (Cont'd)

5810 OCCUPANT UNKNOWN,
OCCUPANT UNKNOWN,
5827 BILOTTA, JOHN J
BILOTTA, JOHN J
5850 DUERDEN, CHRISTOPHER E
DUERDEN, CHRISTOPHER E
5855 SERVPRO
SERVPRO
5905 REMMERT, RALPH E
REMMERT, RALPH E
5920 OCCUPANT UNKNOWN,
OCCUPANT UNKNOWN,
5952 GORE, WOODROW W
GORE, WOODROW W
5961 SCHAFFER, MICHAEL L
SCHAFFER, MICHAEL L
5979 HARWELL, WALLACE L
HARWELL, WALLACE L
5984 BOLAN, JOHN C
BOLAN, JOHN C
6025 MARKHAM, CLEVELAND R
MARKHAM, CLEVELAND R
6028 PEEBLES, CARL E
PEEBLES, CARL E
6040 PROCTOR, RAYMOND C
PROCTOR, RAYMOND C
6045 HOBBS, DONN K
HOBBS, DONN K
6110 HAYES, ARLENE H
HAYES, ARLENE H
6151 LE, HIEU N
LE, HIEU N

DRAFT

Target Street	Cross Street	Source
-	✓	Cole Information

N BETHLEHEM RD 2005

2001 VASQUEZ, ARACELI
2002 HARWELL, WILLIAM H
2006 WEAVER, PAUL D
2007 OCCUPANT UNKNOWN,
2008 SHEFFIELD, WILLIAM
2101 BALTES, JUANITA B
2109 BALTES, VIRGINIA J
2112 RAULERSON, L
2204 OCCUPANT UNKNOWN,
2205 WATSON, ROLLIE R
2206 WATSON, TRACY
2210 OCCUPANT UNKNOWN,
2215 ROBLERO, RUBEL
2301 GOOLSBY, JOHN R
2400 HEREDIA, JUAN
2401 BROOKS, MINNIE L
2402 OCCUPANT UNKNOWN,
2412 CRUZ, CELIA
2425 JIMENEZ, PEDRO
2427 OCCUPANT UNKNOWN,
2429 SMITH, JAMES W
2430 GONZALEZ, D
2431 EASON, JEWELL B
2502 OCCUPANT UNKNOWN,
2503 HEINZ, DALE A
2525 BARRON, JOE D
2555 VALE, JOHN H
2575 OVERSTREET, WILLIAM H
2615 OVERSTREET, PAUL N
2618 FULLER ELECTRIC GROUP INC
FULLER, CHARLES R
2619 COLEMAN, MICHAEL S
SAFE WORLD INC
2623 STATON, GREGORY L
2705 STEARNS, STACY D

DRAFT

Target Street	Cross Street	Source
-	✓	Cole Information

ROGERS RD 2005

1301 CHRISTIAN, CASEY W
1303 BENSON DUKES
DUKES FARM
DUKES, BENSON O
1304 BROOKS, SHAWN M
1404 GAY, ROBERT L
1405 WOODARD, CHARLES L
1508 ROGERS, CRAIG

DRAFT

Target Street	Cross Street	Source
-	✓	Cole Information

US HIGHWAY 92 E 2005

2020 CSR RINKER
RINKER MATERIALS PLANT CITY STEEL
2250 FAMILY BOWL
2299 POWERS STEEL & WIRE
POWERS, STEEL
WARREN EQUIPMENT INC
2312 JOHN TS MANUFACTURED HOMES
PLANT CITY DISCOUNT FACTORY OUTLET
2410 TOM YARBOROUGH EQUIPMENT RENTAL
2424 HUNGRY HOWIES
2604 CUSTOM FABRICATING INC
2615 BF USB INC
MRS ALISONS COOKIE CO
2680 RINKER MATERIALS CORP
2790 WW OIL & PALLETS
WW PALLETS INC
2814 BOLES, RONALD E
2860 ROMO, ROGELIO G
2900 LOPEZ, S
2920 BRYANT, DAVID W
3004 CHICO, DORIS
3060 HARRINGTON, EDDIE
3112 HULL, HARRY B
3120 BURNETT, STEPHEN S
3300 ROMAN, LUCIANO G
3306 ARENAS, LEONARDO
RIOS, GERARDO
3308 GREG SANDERS AUTO SALES
3314 LAMBERT MARY A
LAMBERT, BILLY W
3406 COMPLETE SERVICE & SUPPLY
3601 JENSEN, STACEY
3602 R & W AUTO SALES INC
3701 CARNES, S
KELLEY, MICHELLE
KELLY, THOMAS
MCNEILS AUTO SALES
3710 LANDGREN, ESTHER K
3724 OCCUPANT UNKNOWN,
3726 SUNSHINE AUTO GROUP II
3812 ZAMORA, PABLO
3816 YOUMANS PRAISE & WORSHIP CENTER
3860 PENTECOST, WILLIAM P
3901 ARRIAGA, ROSARIO
3910 TR DRUM CO
3924 ROBINSON, T G
3957 ZALAVETA, HILARIO
3960 EPPS, GRANT E
4000 CMH PARKS
PARKWOOD ESTATES MOBILE HOME PARK

DRAFT

Target Street	Cross Street	Source
-	✓	Cole Information

US HIGHWAY 92 E 2005 (Cont'd)

4009	LEFLER, GLADYS A
4043	AGUIRRE, LAURA
4122	OCASIO, JUAN G
4124	SNOW, ROBERT R
4202	ALLDAY, WESLEY
4210	GEMINI VENTURES USA INC
	SHOWGIRLS MENS CLUB INC
4258	WHITE, FORREST
4260	FLORIDA RV WORLD INC
4350	FASSON AUTO TRUCK & 4 X 4 PARTS
	FASSON SALVAGE & EQUIPMENT

DRAFT

Target Street	Cross Street	Source
-	✓	Cole Information

BEAUCHAMP RD 2000

4605 HOWARD, H E
4606 OCCUPANT UNKNOWN,
4607 PALMER, FRED
4611 SMITH, EDWARD
4612 FRANKLIN, LARRY K
4613 BALLARD, ALAN B
4614 FRANKLIN, BOB
MOORE, ROBERT C
4615 LOGSTON, CHESTER
4616 FRANKLINS CARPET SERVICE
4617 HUBBARD, MELISSA S
4618 CARROLL, JOHN W
4621 LASSITER, LUTHER
4627 GELLER, RHONDA
4701 HERNANDEZ, DESI G
4703 BRALY, J
4704 BAZALDUA, PABLO
4827 FUENTES, S
4902 GONZALEZ, CIRILO
4912 OCCUPANT UNKNOWN,
4965 HOUGH, RALPH
4967 OCCUPANT UNKNOWN,
4983 WILDS, BRUCE C
5001 EATMON, D R
5023 OCCUPANT UNKNOWN,
SOUTHEASTERN CONCRETE CHIPPING

DRAFT

Target Street	Cross Street	Source
✔	-	Cole Information

BRANCH FORBES RD 2000

1422	STCHARLES, J
1423	KUHNERT, B T
1664	CIRCLE M FILL & GO
1665	PLANT FOODS
1760	LEOTA, CAIN
1768	CAIN, HAROLD A
1804	ELLIOTT, MURPHY
1806	BARGER, KEN
	CLARK, N W
	CROSBY, L M
	GLOVER, JOHN
	LEIDY, B
	PECK, WILLIAM T
	THOMPSON, CHARLES E
1822	NAUGLE, MARK J
1833	ALDERMAN, K
	AMDOR, WAYNE
	ANDINO, RAMON L
	BELTON, RUTH
	BENNETT, MELISSA
	BRYANT, HAROLD D
	CAPEN, ROBERT E
	CLARK, KELLY
	COLVIN, JOSEPH
	CORTEZ, NILKA
	CRUZ, SUSANA
	DAILOUS, DAVID
	DEMONTMOLLI, JAMIE L
	DOMINGUEZ, F G
	DOROUGH, D C
	FEASTER, KENNETH
	FLOWERS, DEBRA
	GASRVIN, LORRENE
	GEIGER, GLORIA
	GILLMAN, ANGELA M
	HANCOCK, JACK
	HARRISON, L H
	HERNANDEZ-BADIL, A
	HOWE, VERA
	HUTSON, EMORY F
	LAMB, DAVID
	LEE, I
	LOYD, JACK
	MCKAY, D
	MILLER, HELEN
	MOTHERSHED, DEBORAH
	NAPIER, MARK
	NEESE, J M
	NELSON, BARBARA J
	NEWSOME, WILLIAM G

DRAFT

Target Street	Cross Street	Source
✔	-	Cole Information

BRANCH FORBES RD 2000 (Cont'd)

1833	ORMSBEE, CLINTON
	OTERO, TINA
	PEARCE, ELNER
	PEEK, M
	PEREZ, MARISOL
	REED, HARRY
	RHOADES, H C
	SARAZEN, MARCIA
	SMITH, WILLIAM E
	STEINACKER, T G
	STEPHENS, BOBBY
	SULLIVAN, JOHN L
	SYLVESTER, DANA
	TERRY, NOLA
	TOTHEROW CURLEY & JEANNIE
	TOTHEROW, CURLEY
	VILLEGAS, Z
	WALKER, DENNIS M
	WALKER, THOMAS
	WATT, PAUL
	WOODBURY, NORMAN
	WYATT, E A
	WYNN, S F
1955	FRANZEN, SCOTT
	MUNOZ, BLANCA I
	SPEER MOBILE HOME PARK
2005	THARRINGTON, S L
2037	FITE, RICHARD L
2043	WRIGHT, RICH
2101	CLEMONS, LARRY D
2136	BRANCH, BROOKS D
2175	SCHENK, REBECCA
2176	OCCUPANT UNKNOWN,
2178	TAYLOR, EDWIN
2248	ONEAL, JILL L
2251	OCCUPANT UNKNOWN,
2315	WILEY, AGNES V

DRAFT

Target Street	Cross Street	Source
-	✓	Cole Information

HARVEY TEW RD 2000

5145 DINOSAUR WORLD
DINOSAUR WORLD
5352 FRANKLIN, KENNETH P
FRANKLIN, KENNETH P
5360 FRANKLIN FARMS
FRANKLIN FARMS
5466 FRANKLIN, MIKE G
FRANKLIN, MIKE G
5478 NEWMAN, JOHN A
NEWMAN, JOHN A
5518 HENDERSON, WILLIAM H
HENDERSON, WILLIAM H
5526 OCCUPANT UNKNOWN,
OCCUPANT UNKNOWN,
5542 HENDERSON, RAY C
HENDERSON, RAY C
5561 OCCUPANT UNKNOWN,
OCCUPANT UNKNOWN,
5564 HYDE, P
HYDE, P
LUNDY, L
LUNDY, L
REYNOLDS, LUCINDA
REYNOLDS, LUCINDA
5570 STEPP, C S
STEPP, C S
5606 OCCUPANT UNKNOWN,
OCCUPANT UNKNOWN,
5634 TANNER, CLINTON E
TANNER, CLINTON E
5650 OCCUPANT UNKNOWN,
OCCUPANT UNKNOWN,
5687 VARGA, IRENE
VARGA, IRENE
5712 OCCUPANT UNKNOWN,
OCCUPANT UNKNOWN,
5748 ROBERTS, GARY W
ROBERTS, GARY W
5770 LIVINGSTON, ALVIN
LIVINGSTON, ALVIN
5810 PAGE, JOHNNY D
PAGE, JOHNNY D
5850 DYKSTRA, SHERRI
DYKSTRA, SHERRI
5905 OCCUPANT UNKNOWN,
OCCUPANT UNKNOWN,
5920 CLASEN, THOMAS R
CLASEN, THOMAS R
5952 OCCUPANT UNKNOWN,
OCCUPANT UNKNOWN,

DRAFT

Target Street	Cross Street	Source
-	✓	Cole Information

HARVEY TEW RD 2000 (Cont'd)

5961	OCCUPANT UNKNOWN,
	OCCUPANT UNKNOWN,
5979	HARWELL, WALLACE L
	HARWELL, WALLACE L
5984	OCCUPANT UNKNOWN,
	OCCUPANT UNKNOWN,
6025	OCCUPANT UNKNOWN,
	OCCUPANT UNKNOWN,
6028	OCCUPANT UNKNOWN,
	OCCUPANT UNKNOWN,
6040	PROCTOR, RAYMOND
	PROCTOR, RAYMOND

DRAFT

Target Street	Cross Street	Source
-	✓	Cole Information

N BETHLEHEM RD 2000

2002 HARWELL, WILLIAM H
2006 WEAVER, PAUL
2007 OCCUPANT UNKNOWN,
2008 OCCUPANT UNKNOWN,
2009 PERRY, ALLEN R
2101 OCCUPANT UNKNOWN,
2109 WETHERINGTON, MARVIN P
2112 OCCUPANT UNKNOWN,
2204 WATSON, ROLLIE A
2205 WATSON, THOMAS
2206 OCCUPANT UNKNOWN,
2301 GOOLSBY, JOHN R
2402 OCCUPANT UNKNOWN,
2412 OCCUPANT UNKNOWN,
2429 OCCUPANT UNKNOWN,
2430 ZULOAGA, RAYMOND
2431 OCCUPANT UNKNOWN,
2502 LOTT, J W
2503 HEINZ, DALE A
2525 BARRON, JOSEPH D
4511 OCCUPANT UNKNOWN,
4520 COOLEY, DEVON
GONZALEZ, MARITZA
LARA, MARIA S
MARQUEZ, HILARIO
SLIKER, THOMAS M
4540 HICKS, TAYLOR
KERRN, M E
SMITH, DEBRA A
STANDISH, JESSIE
VELASCO, ANA L
4608 EIGSTI, G
4612 STANTON, W E
4619 STANTON, MARY O
4627 OCCUPANT UNKNOWN,
4628 WRIGHT, CURTIS
4631 NELSON, JOHN C
4634 OCCUPANT UNKNOWN,
4635 GOODSON, JAMES E
4636 BOND, CHARLES
C B LAWN SERVICE
4637 STAGGS, DONNIE R
4638 OCCUPANT UNKNOWN,
4644 STANTON, CHARLES R
4645 STANTON, JOANN R
4710 ROACH, EUGENE
4737 WILSON, RICHARD

DRAFT

Target Street	Cross Street	Source
-	✓	Cole Information

ROGERS RD 2000

1301	DUKES, BENSON
1303	DUKES, OLIN
1304	WILSON, MARTY L
1404	SMITH, SONYA C
1405	OCCUPANT UNKNOWN,
1502	BAILEY, WESLEY
1508	ROGERS, ALVIN

DRAFT

Target Street	Cross Street	Source
-	✓	Cole Information

US HIGHWAY 92 E 2000

2004 CSR STEEL PLANT CITY
MID CITIES FABRICATION INCORPORATED
2250 FAMILY BOWL
2290 BIRD & SHARPSTONE DENTAL ASSOCIATES
SHARPSTONE DENTAL ASSOCIATES
2291 GANDY GLASS COMPANY
2293 AIM ELECTRIC SUPPLY
2297 INDUSTRIAL MAINTENANCE COATINGS
2299 HARDEE E-Z RIDE SUSPENSION
POWERS STEEL & WIRE
2410 YARBROUGH TOM EQUIPMENT RENTAL & SALES INCORPORATED
2424 HUNGRY HOWIES
2604 CONSOLIDATED FABRICATING INCORPORATED
2615 COOKIE COTTAGE
MRS ALISONS COOKIES
2670 BROKE & POOR SURPLUS BUILDING MATERIALS INCORPORATED
2680 PLANT CITY READY MIX COMPANY
2814 BOLES, CHERYL A
2860 ROMO, ROJELIO
2920 OCCUPANT UNKNOWN,
3058 OCCUPANT UNKNOWN,
3112 ERWIN, AMBER
HULL, HARRY B
3120 BURNETT, STEPHEN
3300 OCCUPANT UNKNOWN,
3306 ARENAS, L
RODRIGUEZ, DORA
3314 LAMBERT, BILLY
3404 H & S SPRAY BOOTH
3406 CONSTRUCTION EQUIPMENT ATTACHMENTS INCORPORATED
3603 MCNEILS AUTO SALES
MIDWAY PUB
3612 FLORIDA SUNBELT HOUSING INCORPORATED
3701 MCNEIL, M
3702 PARKESDALE FARM MARKET
3705 GUERRERO, E
3706 COMPLETE SERVICE & SUPPLY
3709 VFW POST 4590
3724 MCBROOM, ROBERT F
3801 OCCUPANT UNKNOWN,
OLYMPUS WATER FILTERS
3808 KENTS AUTO SALES INCORPORATED
3816 YOUMANS PRAISE & WORSHIP CENTER
3860 OCCUPANT UNKNOWN,
3901 ARRIAGA, ROSARIO
BECERRA, RITO
MALDONADO, MARIA
TREJO, GERARDO
3910 T R DRUM & FREIGHT INCORPORATED
3925 ARGUELLES, A

DRAFT

Target Street	Cross Street	Source
-	✓	Cole Information

US HIGHWAY 92 E 2000 (Cont'd)

3925	SKATE ZONE OF PLANT CITY INCORPORATED
3960	EPPS, GRANT E
4000	PARKWOOD ESTATES MHP LC
4002	OCCUPANT UNKNOWN,
4011	BROOKS, THOMAS A
4015	OCHOA, JOSE A
4122	OCCUPANT UNKNOWN,
4124	SNOW, BONNY
4210	J RS PLACE
	SHOWGIRLS MENS CLUB
4260	FLORIDA RV WORLD INCORPORATED
4322	HENNEBOHL, LARRY
4350	FASSON AUTO TRUCK & 4 X 4 PARTS
	FASSON SALVAGE & EQUIPMENT

DRAFT

Target Street	Cross Street	Source
-	✓	Cole Information

BEAUCHAMP RD 1995

4605	HORNSBY, APRIL
4606	OCCUPANT UNKNOWNN
4607	PALMER, FRED
4610	OCCUPANT UNKNOWNN
4611	SMITH, EDWARD
4612	FRANKLIN, LARRY K
4613	OCCUPANT UNKNOWNN
4614	FRANKLIN, BOB
	MOORE, ROBERT C
4615	LOGSTON, CHESTER
4616	FRANKLINS CARPET SVC
	OCCUPANT UNKNOWNN
4617	BLANKINSHIP, M J
4618	CARROLL, JOHN W
4703	BRALY, J
4705	OCCUPANT UNKNOWNN
4713	OCCUPANT UNKNOWNN
4808	KINGSLEY, ROBIN
4902	PRUITT, JOE N
4912	OCCUPANT UNKNOWNN
4936	JOHNSON, JACKIE
4965	HOUGH, RALPH
4967	JOHNSON, SYLVIA
4983	WILDS, BRUCE C
4989	PEER, ALLAN
5001	EATMON, D R
5005	BLANCHARD, JOHN

DRAFT

Target Street	Cross Street	Source
✓	-	Cole Information

BRANCH FORBS RD 1995

2901 HUDAS, PHILIP M
3008 FORBES, TIM
3105 OCEGUEDA, CARLOS

DRAFT

Target Street	Cross Street	Source
-	✓	Cole Information

HARVEY TEW RD 1995

5145 GATOR JUNGLE OF PLANT CITY
GATOR JUNGLE OF PLANT CITY
5352 FRANKLIN, KENNETH P
FRANKLIN, KENNETH P
5360 FRANKLIN FARMS
FRANKLIN FARMS
5466 FRANKLIN, MIKE G
FRANKLIN, MIKE G
5478 OCCUPANT UNKNOWNN
OCCUPANT UNKNOWNN
5518 HENDERSON, WILLIAM H
HENDERSON, WILLIAM H
5526 WHITE, E A
WHITE, E A
5542 HENDERSON, RAY C
HENDERSON, RAY C
5564 SPURR, ALDEN
SPURR, ALDEN
5570 WAINWRIGHT, WENDY
WAINWRIGHT, WENDY
5606 BLOCK, DENNIS
BLOCK, DENNIS
5626 OCCUPANT UNKNOWNN
OCCUPANT UNKNOWNN
5634 TANNER, CLINTON E
TANNER, CLINTON E
5650 ROBERTS, JOHN W
ROBERTS, JOHN W
5687 VARGA, IRENE
VARGA, IRENE
5712 OCCUPANT UNKNOWNN
OCCUPANT UNKNOWNN
5745 HARWELL, JAMES A
HARWELL, JAMES A
5748 ROBERTS, GARY W
ROBERTS, GARY W
5770 LIVINGSTON, ALVIN
LIVINGSTON, ALVIN
5778 OCCUPANT UNKNOWNN
OCCUPANT UNKNOWNN
5788 LIVINGSTON, JOSEPH W
LIVINGSTON, JOSEPH W
5810 PAGE, JOHNNY D
PAGE, JOHNNY D
5827 CATOB, STEVE
CATOB, STEVE
5850 PAGE, JOHNNY D
PAGE, JOHNNY D
5905 OCCUPANT UNKNOWNN
OCCUPANT UNKNOWNN

DRAFT

Target Street	Cross Street	Source
-	✓	Cole Information

HARVEY TEW RD 1995 (Cont'd)

5920	SNEDEKER, FARAN F JR
	SNEDEKER, FARAN F JR
5952	COLEMAN, RAYMOND
	COLEMAN, RAYMOND
5961	HARWELL, INEZ L
	HARWELL, INEZ L
5979	HARWELL, WALLACE L
	HARWELL, WALLACE L
5984	BOLAN, AUGUSTA E
	BOLAN, AUGUSTA E
6025	OCCUPANT UNKNOWNN
	OCCUPANT UNKNOWNN
6028	LAMB, BARBARA
	LAMB, BARBARA
6040	PROCTOR, RAYMOND
	PROCTOR, RAYMOND
6045	CLINGERMAN, CURT
	CLINGERMAN, CURT

DRAFT

Target Street	Cross Street	Source
-	✓	Cole Information

N BETHLEHEM RD 1995

240	BROOKS, WILLIAM J
1402	OCCUPANT UNKNOWNN
1410	NELSON, JOHN C JR
2002	HARWELL, WILLIAM H
2006	KIMMEL, SALLY
2008	OCCUPANT UNKNOWNN
2009	PERRY, ALLEN R
2109	WETHERINGTON, MARVIN P
2204	OCCUPANT UNKNOWNN
2205	WATSON, THOMAS
2206	OCCUPANT UNKNOWNN
2210	THOMPSON, BESSIE H
2301	GOOLSBY, JOHN R
2308	SALVATO, SUSAN
2401	BROOKS, WILLIAM J
2429	LAMOTHE, SHARON
2431	OCCUPANT UNKNOWNN
2502	LOTT, J W
2503	HEINZ, DALE A
2525	SANDERS, FOSTER
2555	VALE, JOHN
2705	LOTT, J T
4520	MAXWELL, BRIAN
4540	SKELLY, DOMENIC
4608	SANTMYER, SCOTT
4612	OCCUPANT UNKNOWNN
4618	STANTON, S
4622	HAYS, WILLIAM G
4626	OCCUPANT UNKNOWNN
4628	WRIGHT, CURTIS O
4630	NELSON, JOHN C JR
4634	GOODSON, JAMES E JR
4636	TINDEL, CHARLES F
4638	STAGGS, DONNIE R
4644	OCCUPANT UNKNOWNN
4710	ROACH, EUGENE
4738	WILSON, JMS

DRAFT

Target Street	Cross Street	Source
-	✓	Cole Information

ROGERS RD 1995

1301	GARCIA, JOSE L
1303	DUKES, OLIN
1304	WILSON, MARTY L
1404	SMITH, JAMES V
1405	WOODARD, CHARLES L
1502	RIFE, LINDA
1508	ROGERS, ALVIN

DRAFT

Target Street	Cross Street	Source
-	✓	Cole Information

US HIGHWAY 92 E 1995

1708 SELF, VIVIAN
2115 WING, MARVIN L
2250 OCCUPANT UNKNOWNN
2290 BIRD, JAMES H
JAMES H BIRD DDS
2295 GANDY GLASS & ALUMINUM
2297 CHARLES V CHAPMAN
2424 ABC LIQUORS INC
2604 CONSOLIDATED FABRICATING INC
2614 WOODBY, M D
2615 DADS COOKIES
DADS NURSERY
2814 OCCUPANT UNKNOWNN
2860 ROMO, ROJELIO
3112 HULL, HARRY B
3300 SUPPA, F J
3304 OCCUPANT UNKNOWNN
3306 JOYNER, LESTER G
LAMBERT, MARY
3308 MCGRATH, MICHAEL A
3314 LAMBERT, BILLY W
3406 CONSTRUCTION ATTACHMENTS INC
3601 OCCUPANT UNKNOWNN
3603 BLANTON, D W
MC NEILS AUTO SALES
MIDWAY PUB
3612 AUDIO WHOLESALE OF FLORIDA
3702 OCCUPANT UNKNOWNN
3710 MAXWELL, GLENN D
3724 LITTLE, EVERETT
3801 TOMS TIRE & AUTO REPAIR
3808 GARY BURNS AUTO SALES INC
RUTLEDGE, ANNIE
3816 GRIFFIN, JAMES
YOUMANS PRAISE & WORSHIP CTR
3910 OMEGA MACHINERY INC
3925 WINQUEST, B W
3960 EPPS, G E
4000 BOOTH, THOMAS JR
BORGEN, JEFREY A
CARLISLE, DAVID M
CUNDIFF, RICHARD D
GRIMES, RUTH
HALL, J E
JAHN, SCOTT
KEITH, FRED
KING, CAROL
KUBERRA, GEORGE
MARTIN, K
PARKWOOD ESTATES

DRAFT

Target Street	Cross Street	Source
-	✓	Cole Information

US HIGHWAY 92 E 1995 (Cont'd)

4000	PAUL, GENE
	PETERSON, B
	REDDICK, BOBBY
	SCHISM, C A
	SEXTON, JAMES
	SHEFFIELD, THOMAS
	SHEPHERD, D
	SIMMONS, JAY
	SMITH, M L
	THOMAS, CAROL
	VANKEUREN, KENNETH D
	WEATHERSBEE, TILLMAN T
	WHIDDEN, STEVEN
	WILLKOMM, ALLEN
	WILLYERD, ED
4002	FLEMING, TOBE
4011	BROOKS, THOMAS A
4015	GARCIA, HOMERO
4120	HEMPSTEAD, GEROW
	WELLINGTON, THOMAS R
4122	COLE, CHRIS C
4124	OCCUPANT UNKNOWNN
4210	J RS PLACE
4260	FLORIDA RV WORLD INC
4322	HENNEBOHL, LARRY
4350	FASSON AUTO TRUCK & 4X4 PARTS
	FASSON SALVAGE & EQUIPMENT

DRAFT

Target Street	Cross Street	Source
-	✓	Cole Information

BEAUCHAMP RD 1992

4604	BALLARD, ALAN B
4605	HOWARD, HURMON
4607	PALMER, FRED
4611	SMITH, EDWARD
4612	FRANKLIN, LARRY K
4614	FRANKLIN, BOB
	MOORE, ROBERT C
4615	LOGSTON, CHESTER
4616	FRANKLIN'S CARPET
4617	BLANKINSHIP, M J
4618	CARROLL, JOHN W
4703	BRALY, J
4808	MCGHEE, ALVIN
4965	DEANGELUS, MARIA
	HOUGH, RALPH
4967	JOHNSON, CHARLES
4983	WILDS, JAMES
4989	PEER, ALLAN
5001	EATMON, D R

DRAFT

Target Street	Cross Street	Source
✓	-	Cole Information

BRANCH FORBES RD 1992

2801 AUTUMN HOME
3115 SUNSHINE FLORIST

DRAFT

Target Street	Cross Street	Source
✓	-	Cole Information

BRANCH FORBS RD 1992

2901 HUDAS, PHILIP
3008 FORBES, TIM
3009 OWENS, JOHN G

DRAFT

Target Street	Cross Street	Source
-	✓	Cole Information

HARVEY TEW RD 1992

5352 FRANKLIN, KENNETH P
FRANKLIN, KENNETH P
5360 FRANKLIN FARMS
FRANKLIN FARMS
5466 FRANKLIN, MIKE G
FRANKLIN, MIKE G
5478 HOFFMAN, SCOTT A
HOFFMAN, SCOTT A
5518 HENDERSON, WILLIAM H
HENDERSON, WILLIAM H
5526 WHITE, E A
WHITE, E A
5542 HENDERSON, R C
HENDERSON, R C
5564 SPURR, ALDEN
SPURR, ALDEN
5570 WAINWRIGHT, WENDY
WAINWRIGHT, WENDY
5634 TANNER, CLINTON E
TANNER, CLINTON E
5650 ROBERTS, JOHN W
ROBERTS, JOHN W
5745 HARWELL, JAMES A JR
HARWELL, JAMES A JR
5748 ROBERTS, GARY W
ROBERTS, GARY W
5770 LIVINGSTON, ALVIN
LIVINGSTON, ALVIN
5850 PAGE, JOHNNY D
PAGE, JOHNNY D
5979 HARWELL, WALLACE L
HARWELL, WALLACE L
6040 PROCTOR, RAYMOND
PROCTOR, RAYMOND
5570507 SINOPOLI, ANGELO

DRAFT

Target Street	Cross Street	Source
-	✓	Cole Information

N BETHLEHEM RD 1992

240	BROOKS, WILLIAM J
1305	BROOKS, KENNETH M
1410	NELSON, JOHN C JR
2002	HARWELL, WILLIAM H
2109	WETHERINGTON, MARVIN P
2301	GOOLSBY, JOHN R
2502	LOTT, J W
2705	LOTT, J T
4250	BENNETT, WILLIAM B
4618	STANTON, S
4622	HAYS, WILLIAM G
4628	HEATH, WILLIAM T
4630	NELSON, JOHN C JR
4634	GOODSON, JAMES E JR
4636	TINDEL, CHARLES F
4638	STAGGS, DONNIE R
4644	STANTON, J R
4710	ROACH, EUGENE

DRAFT

Target Street	Cross Street	Source
-	✓	Cole Information

ROGERS RD 1992

1301 GARCIA, JOSE L
1303 DUKES, OLIN
1304 WILSON, MARTY L
1405 WOODARD, CHARLES L
1508 ROGERS, ALVIN
1508170? RIFE, L L

DRAFT

Target Street	Cross Street	Source
-	✓	Cole Information

US HIGHWAY 92 E 1992

1708 SELF, VIVIAN
2004 AMERICAN WELDING
PLANT CITY STEEL CO
2290 BIRD JAMES H DDS
BIRD, JAMES H
2295 GANDY GLASS & ALUMN
2299 E-Z RIDE SUSPENSION
HARDEE MANFCTRNG CO
2410 YARBROUGH TOM EQUIP
2424 ABC LIQUORS
2604 DIVERSIFIED STEEL
2614 COTHRON, A C
2615 DAD'S COOKIE CO
ELLIOTT, JACK C
2680 PLANT CITY RDY MIX
RINKER MATERIAL CRP
2790 SHAW FRUIT COMPANY
2860 SCOTT, J P
3015 GOODE, M L
3112 HULL, HARRY B
3300 SUPPA, F J
3308 WHIT, JACK
3314 LAMBERT, B W
3406 STARDUST ENTERPRISE
3410 LORD LABEL & MFG CO
3603 BLANTON, D W
MCNEIL'S AUTO SLS
MIDWAY PUB
3612 MARTYS MOBILE HOMES
3701 JONES, RAY
3702 ARMSTRONG, V L
3724 LITTLE, EVERETT
3801 TOMS TIRE &AUTO REP
3808 BURNS GARY AUTO
3816 JOHNSON, WAYNE
3910 OMEGA MACHINERY INC
3960 EPPS, G E
4000 ALDRIDGE, ARTHUR
BORGEN, JEFREY A
CARLISLE, DAVID M
CRAFT, M
CUNDIFF, RICHARD D
ELLEN, ANDRE
FERGUSON, NORMAN W JR
GRIMES, RUTH
HERRING, VILL
KEITH, FRED
KENT, ROY A
KING, CAROL
KUBERRA, GEORGE

DRAFT

Target Street	Cross Street	Source
-	✓	Cole Information

US HIGHWAY 92 E 1992 (Cont'd)

4000	MARTIN, DAVID E
	MORRIS, S A
	MURPHY, D L
	NIBLETT, JOHN
	NIBLETT, R N
	OWEN, P J
	PAUL, GENE
	REID, C B
	SAUNDERS, D
	SCHISM, C A
	SHEFFIELD, THOMAS
	SHEPHARD, DEBRA
	VANKEUREN, KENNETH D
	WEATHERSBEE, TILLMAN T
	WEBSTER, DANIEL W
	WILLKOMM, ALLEN
	WILLYERD, ED
	WRIGHT, CECIL
4002	FLEMING, TOBE
4011	BROOKS, THOMAS A
4015	CONDE, IRMA
	CUNNINGHAM, W G
	GARCIA, CARMEN
	GONGALEZ, GUSTAVO
	HAWKINS, J L
	MACHADO, THERSEA
	MASON, ARIE J
	REED, C L
	REED, MICHAEL E
	TRAILER TOWN MBL HM
	WEBB, BILL
4120	ALLDAY, W V
	ANDERSON, MARTIN P
	ASPER, ROY W
	BAKER, JAMES A
	BANCROFT, HILDA A
	BEYER, FRED
	BUDWORTH, JAY
	CLOUTIER, L
	CURTIS, HOMER C
	DAHLEM, RICHARD C
	HEMPSTEAD, GEROW
	KENNEY, N B
	LOBDELL, M C
	MILLER, CARL
	NEILD, RUSSELL
	PATTERSON, E E
	PFAFF, VERNON
	ROBINSON, T G JR
	SEVERANCE, DEAN

DRAFT

Target Street	Cross Street	Source
-	✓	Cole Information

US HIGHWAY 92 E 1992 (Cont'd)

4120	STAFFORD, EUGENE
	WADDELL, GEORGE
	WARFEL, KENNETH
	WELLINGTON, THOMAS R
	WILLIS, GEORGE F
4122	DYER, L M
4124	SHAPARD, JOHN
4210	J R'S PLACE
4260	MID-FLORIDA RV WRLD
4322	HENNEBOHL, LARRY
4350	FASSON AUTO TRK PTS
	FASSON SALVAGE EQUI

DRAFT

Target Street	Cross Street	Source
-	✓	Polk's City Directory

US HIGHWAY 92 1987

4 4

US HWY 92 E —A CONTINUATION OF E BAKER ST BEY CITY LIMIT

4

ZIP CODE 33566

2202 Plant City Steel Co (Div Of Harsco Corp) 752-1133

2250 Hillsborough Lanes bowling 752-7721

2290 Bird James H dentist 752-4505

WILDER RD BEGINS

2295 Gandy Glass & Aluminum Inc 754-2353

2297 American Welding & Tank 752-5181

2299 Hardee Manufacturing Co 752-5126

2710 Yarbrough Tom Equipment Rentals & Sales Inc heavy equip rental & sales 752-0768

Target Street	Cross Street	Source
-	✓	Polk's City Directory

US HWY 92 E —A CONTINUATION OF E BAKER ST BEY CITY LIMIT

ZIP CODE 33566

2111 Nance Josie ◎

2115 Hillman Walter ◎

2202 American Welding & Tank 752-5181

Plant City Steel Co (Div Of Harsco Corp) 752-1133

Hardee Manufacturing Co truck & bus body mfrs 752-5126

2250 Hillsborough Lanes 752-7721

2290 Ellis John B dentist 752-4505

WILDER RD BEGINS

2295 Gandy Glass & Aluminum Inc 754-2353

2299 Hardee Manufacturing Co 752-5126

Target Street	Cross Street	Source
-	✓	Polk's City Directory

US HIGHWAY 92 1978

4

US HWY 92 E —A CONTINUATION OF E BAKER ST BEY CITY LIMIT

ZIP CODE 33566

2202 American Welding & Tank Co (Div Of Harsco Corp) 752-5181

Plant City Steel Co (Div Of Harsco Corp) 752-1133

Hardee Manufacturing Co 752-5126

2250 Planter Lanes 752-7721

2290 Ellis John B dentist 752-4505

WILDER RD BEGINS

2295 Sikking Glass And Aluminum Co Inc 754-1534

2299 Fab-Ra-Cast mfg railroad crossing

State Bur Of Blind Servs confy

Target Street	Cross Street	Source
-	✓	Polk's City Directory

US HIGHWAY 92 1973

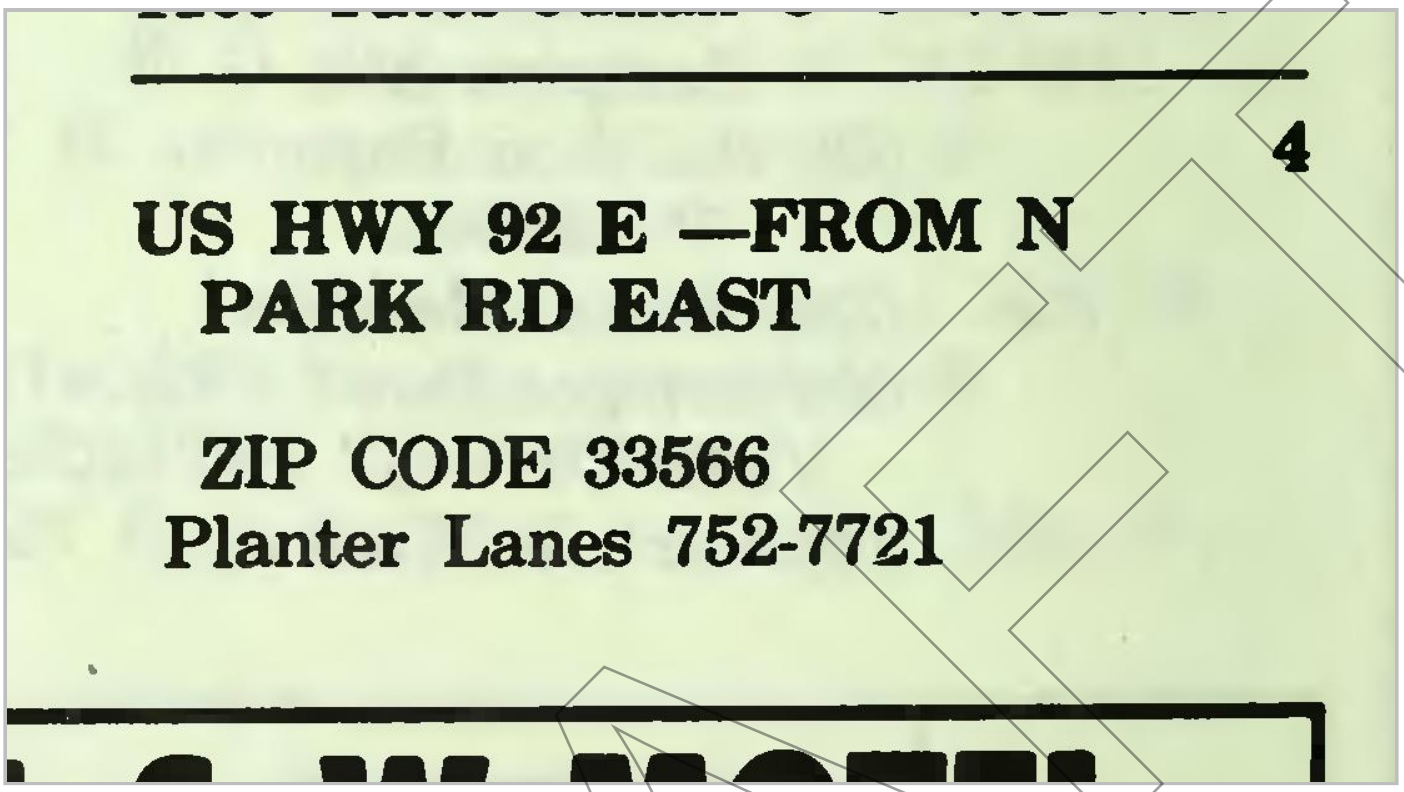

DRAFT

Target Street	Cross Street	Source
-	✓	Polk's City Directory

US HIGHWAY 92 1973

US HWY 92 E—Contd

Ellis John B dentist 752-4505

2202 American Welding & Tank Co (Div Of Harsco Corp) 752-5181

2205 Plant City Steel Co (Div Of Harsco Corp) 752-1133

2299 Hardee Mfg Co Inc truck bodies 752-5126

State Council For The Blind confy

DRAFT

US HIGHWAY 92 1968

TYLER ST—Contd
1001 CHASE LOUVENIA MRS
1003 BARTON CAROLYN MRS
752-1997
1005 CREWS JOHNNY
1007 ROSS MORELLA J MRS
752-2914
---HARTIN ST INTERSECTS
1101 VICKERS JEANELL MRS
1103 CONYERS CALLAR M MRS
752-4503
1105 GRIFFIN CHARLIE
1107 SIMMONS RANDLE
752-1996
---BEAL ST INTERSECTS
1201 SNOWDEN OLIVER
752-0210
1203 SHEPPARD ETHEL S MRS
752-7281
1205 SMITH FRANK JR
1207 POLK JAMES JR ●
752-8205

3

TYNER ST -FROM 1899 ORANGE ST WEST, 1 NORTH OF SPENCER ST

---ZIP CODE 33566
702 DECKER RONALD W
---BARNES ST INTERSECTS
809 VACANT
907 GLISSON EULEE B MRS ●
752-3684
909 HILLIARD ROBT L ●
752-1566
---FERRELL ST INTERSECTS
1005 LEWIS AUDRIE J ●
752-8857
---WHITEHALL ST INTERSECTS
1101 RICHTER MALCOLM L ●
1105 O'BRATH WM A ●
752-5347
1109 YATES JULIAN C ●

4

US HWY 92 E -FROM N PARK RD EAST

---ZIP CODE 33566
2202 AMERICAN WELDING & TANK CO (DIV OF HARSCO CORP)
752-5181
STATE COUNCIL FOR THE BLIND CONFY
PLANT CITY STEEL CO (DIV OF HARSCO CORP)
752-1133
2299 HARDEE MFG CO INC TRUCK BODIES
752-5216

8

US HWY 92 W RT 5 -A CONTINUATION OF W BAKER ST FROM CITY LIMIT

---ZIP CODE 33566
BX 771 EGBERT D CLARK ●
752-3992
MARTIN ADRIAN
BX 775 TRAILER TOWN TRAILER PARK
752-6901
ALLDAY WESLEY V
752-9621
BX 777 ROBINSON'S ROLLER RINK
ROBINSON TOBIAS G JR ●
752-1675
ROBINSON TOBIAS G ●
BX 777A DOUGLAS WALTER
BX 774 ROBINSON'S ORANGE PARK TRAILER PK
HENSON FRED L
BX 778 STRAUBING CHARLES R WINTER RES ●
ALLEN HARRY R ● 752-0236
CHANEY'S MOTEL 752-1674
CHANEY JAMES A ●

3

VALENCIA RD -FROM N FRANKLIN ST WEST, 3 NORTH OF SPENCER ST

---ZIP CODE 33566
801 KLINE HAROLD M ●
752-1902
802 BROWN DELMER L ●
752-8261
803 DEMPSEY PAUL D ●
752-0281
804 CROWN WALTER L ●
752-1904
805 WILLIAMS PARKER G ●
752-7441
806 CLEVELAND JOHN L ●
752-0385
807 BASKIN MARVIN N ●
808 MC DONALD TERRY J ●
752-6270
---TEMPLE ST INTERSECTS
902 YOUMANS LOUIS R ●
752-4872
903 CARTER CECILE S MRS ●
752-0207

Target Street	Cross Street	Source
-	✓	Polk's City Directory

US HIGHWAY 92 1964

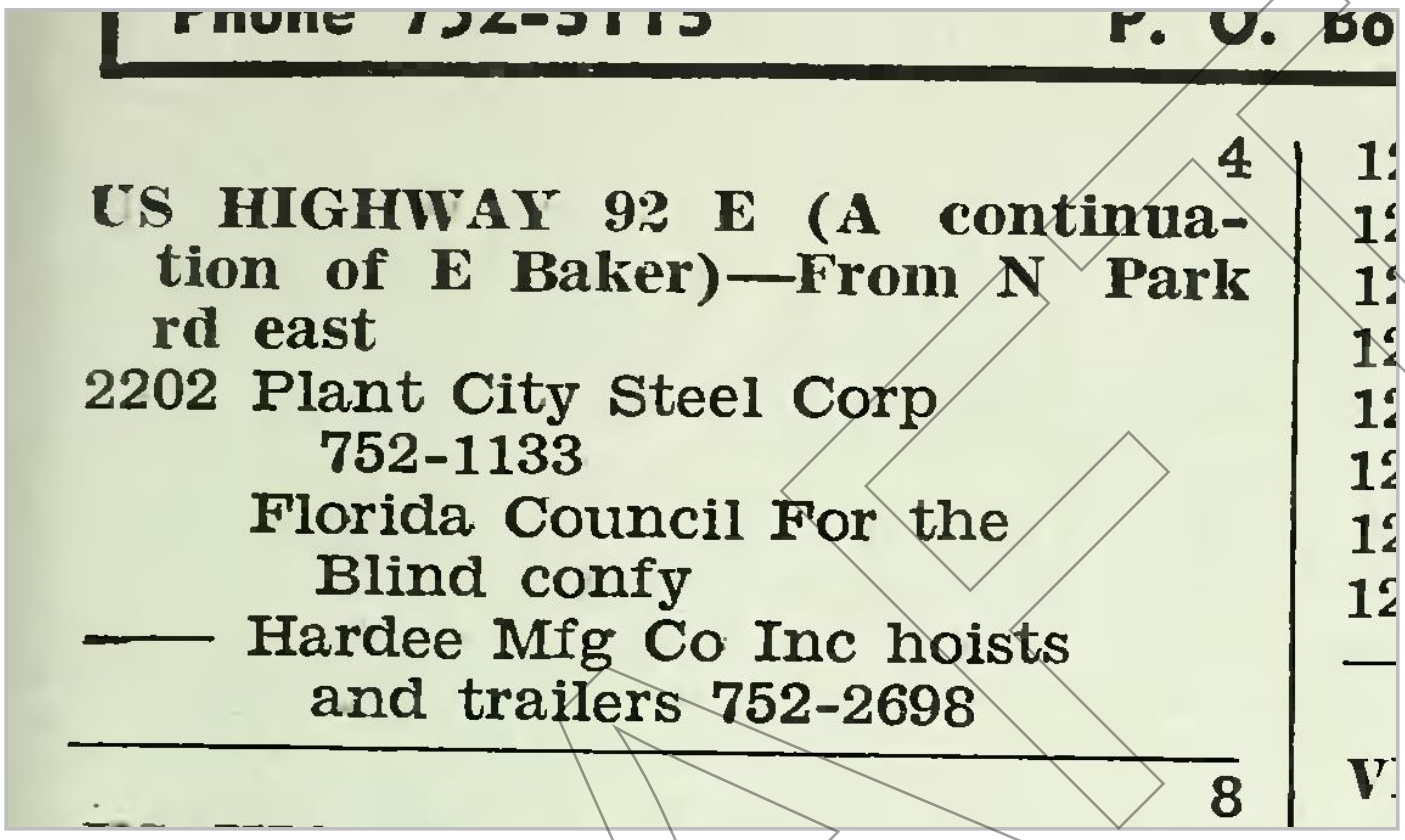

Phone 752-3113 P. O. Bo

4

US HIGHWAY 92 E (A continuation of E Baker)—From N Park rd east

2202 Plant City Steel Corp
752-1133

Florida Council For the Blind confy

—— Hardee Mfg Co Inc hoists and trailers 752-2698

8

DRAFT

Target Street	Cross Street	Source
-	✓	Polk's City Directory

US HIGHWAY 92 1959

1401 Simmons Randall ⚠4-2811

4

US HIGHWAY 92 E — From E Baker east to corner Maryland

Boone Serv Sta ⚠2-9431

Jet Oil Co serv sta ⚠2-9211

Lee Villa dr begins

Mike Tony Liquor Store ⚠ 2-6101 & ⚠2-9171

Shuman's R W Gro & Meats ⚠2-4311

MacInnes John H jr real est ⚠3-8341

1802 Doyal Oak Cottages mtr ct ⚠3-8341

MacInnes John ◎ ⚠3-8341 Far Equip reprs

Grant Jos ◎ ⚠3-1441

Platt Vedah H Mrs ◎ ⚠ 3-1443

Haney Jos E ⚠3-1444

Williams J O & Sons auto parts ⚠2-5261

Parks rd begins

Plant City Steel Corp ⚠ 2-1011

Hardee Mfg Co Inc hoists ⚠ 3-4021

DRAFT

Target Street	Cross Street	Source
-	✓	Polk's City Directory

US HIGHWAY 92 1956

Thompson Loretha

4

US HIGHWAY 92 E—From E Baker east to corner Maryland

Hurricane Serv Sta 29431
Jet Oil Co 29211
Mike Tony Liquor Store 29171
Lee Villa dr begins
MacInnes John H real est 38341
Royal Oak Cottages motor ct 38341
MacInnes John © 38341
Farm Equip Reprs
Grant Jos ©
Davis Walter B ©
Platt Vedah Mrs © 31443
Haney Jos E saw mill 31444
Williams J O Auto Parts 25261
Parks rd begins
PC Wldg & Tank Co 21011

4

DRAFT

Branch Forbes Rd From US 92 To Harvey Tew Rd

Branch Forbes Rd From US 92 To Harvey Tew Rd

Plant City, FL 33566

Inquiry Number: 7586104.2

March 05, 2024

Certified Sanborn® Map Report

DRAFT

6 Armstrong Road, 4th floor
Shelton, CT 06484
Toll Free: 800.352.0050
www.edrnet.com

Certified Sanborn® Map Report

03/05/24

Site Name:

Branch Forbes Rd From US 92
Branch Forbes Rd From US 92
Plant City, FL 33566
EDR Inquiry # 7586104.2

Client Name:

APTIM
725 US Highway 301 South
Tampa, FL 33619
Contact: Jessica Jordan

The Sanborn Library has been searched by EDR and maps covering the target property location as provided by APTIM were identified for the years listed below. The Sanborn Library is the largest, most complete collection of fire insurance maps. The collection includes maps from Sanborn, Bromley, Perris & Browne, Hopkins, Barlow, and others. Only Environmental Data Resources Inc. (EDR) is authorized to grant rights for commercial reproduction of maps by the Sanborn Library LLC, the copyright holder for the collection. Results can be authenticated by visiting www.edrnet.com/sanborn.

The Sanborn Library is continually enhanced with newly identified map archives. This report accesses all maps in the collection as of the day this report was generated.

Certified Sanborn Results:

Certification # 4BFA-429B-B536

PO # TBD

Project 631036728

UNMAPPED PROPERTY

This report certifies that the complete holdings of the Sanborn Library, LLC collection have been searched based on client supplied target property information, and fire insurance maps covering the target property were not found.

Sanborn® Library search results

Certification #: 4BFA-429B-B536

The Sanborn Library includes more than 1.2 million fire insurance maps from Sanborn, Bromley, Perris & Browne, Hopkins, Barlow and others which track historical property usage in approximately 12,000 American cities and towns. Collections searched:

- ✓ Library of Congress
- ✓ University Publications of America
- ✓ EDR Private Collection

The Sanborn Library LLC Since 1866™

Limited Permission To Make Copies

APTIM (the client) is permitted to make up to FIVE photocopies of this Sanborn Map transmittal and each fire insurance map accompanying this report solely for the limited use of its customer. No one other than the client is authorized to make copies. Upon request made directly to an EDR Account Executive, the client may be permitted to make a limited number of additional photocopies. This permission is conditioned upon compliance by the client, its customer and their agents with EDR's copyright policy; a copy of which is available upon request.

Disclaimer - Copyright and Trademark Notice

This Report contains certain information obtained from a variety of public and other sources reasonably available to Environmental Data Resources, LLC. It cannot be concluded from this Report that coverage information for the target and surrounding properties does not exist from other sources. This Report is provided on an "AS IS", "AS AVAILABLE" basis. NO WARRANTY EXPRESS OR IMPLIED IS MADE WHATSOEVER IN CONNECTION WITH THIS REPORT. ENVIRONMENTAL DATA RESOURCES, LLC AND ITS SUBSIDIARIES, AFFILIATES AND THIRD PARTY SUPPLIERS DISCLAIM ALL WARRANTIES, OF ANY KIND OR NATURE, EXPRESS OR IMPLIED, ARISING OUT OF OR RELATED TO THIS REPORT OR ANY OF THE DATA AND INFORMATION PROVIDED IN THIS REPORT, INCLUDING WITHOUT LIMITATION, ANY WARRANTIES REGARDING ACCURACY, QUALITY, CORRECTNESS, COMPLETENESS, COMPREHENSIVENESS, SUITABILITY, MERCHANTABILITY, FITNESS FOR A PARTICULAR PURPOSE, TITLE, NON-INFRINGEMENT, MISAPPROPRIATION, OR OTHERWISE. ALL RISK IS ASSUMED BY THE USER. IN NO EVENT SHALL ENVIRONMENTAL DATA RESOURCES, LLC OR ITS SUBSIDIARIES, AFFILIATES OR THIRD PARTY SUPPLIERS BE LIABLE TO ANYONE FOR ANY DIRECT, INCIDENTAL, INDIRECT, SPECIAL, CONSEQUENTIAL OR OTHER DAMAGES OF ANY TYPE OR KIND (INCLUDING BUT NOT LIMITED TO LOSS OF PROFITS, LOSS OF USE, OR LOSS OF DATA), ARISING OUT OF OR IN ANY WAY CONNECTED WITH THIS REPORT OR ANY OF THE DATA AND INFORMATION PROVIDED IN THIS REPORT. Any analyses, estimates, ratings, environmental risk levels, or risk codes provided in this Report are provided for illustrative purposes only, and are not intended to provide, nor should they be interpreted as providing any facts regarding, or prediction or forecast of, any environmental risk for any property. Only an assessment performed by a qualified environmental professional can provide findings, opinions or conclusions regarding the environmental risk or conditions in, on or at any property.

Copyright 2024 by Environmental Data Resources, Inc. All rights reserved. Reproduction in any media or format, in whole or in part, of any report or map of Environmental Data Resources, Inc., or its affiliates, is prohibited without prior written permission.

EDR and its logos (including Sanborn and Sanborn Map) are trademarks of Environmental Data Resources, LLC or its affiliates. All other trademarks used herein are the property of their respective owners.

Branch Forbes Rd From US 92 To Harvey Tew Rd

Branch Forbes Rd From US 92 To Harvey Tew Rd

Plant City, FL 33566

Inquiry Number: 7586104.1

March 05, 2024

EDR Historical Topo Map Report

with QuadMatch™

DRAFT

6 Armstrong Road, 4th floor
Shelton, CT 06484
Toll Free: 800.352.0050
www.edrnet.com

EDR Historical Topo Map Report

03/05/24

Site Name:	Client Name:
Branch Forbes Rd From US 92	APTIM
Branch Forbes Rd From US 92	725 US Highway 301 South
Plant City, FL 33566	Tampa, FL 33619
EDR Inquiry # 7586104.1	Contact: Jessica Jordan

EDR Topographic Map Library has been searched by EDR and maps covering the target property location as provided by APTIM were identified for the years listed below. EDR's Historical Topo Map Report is designed to assist professionals in evaluating potential liability on a target property resulting from past activities. EDRs Historical Topo Map Report includes a search of a collection of public and private color historical topographic maps, dating back to the late 1800s.

Search Results:		*Coordinates:*	
P.O.#	TBD	**Latitude:**	28.0254 28° 1' 31" North
Project:	631036728	**Longitude:**	-82.1874 -82° 11' 15" West
		UTM Zone:	Zone 17 North
		UTM X Meters:	383274.52
		UTM Y Meters:	3100584.42
		Elevation:	92.32' above sea level

Maps Provided:

2021	1944
2018	1943, 1944
2015	
2012	
1983, 1987	
1981, 1983	
1975	
1973, 1975	

Disclaimer - Copyright and Trademark Notice

This Report contains certain information obtained from a variety of public and other sources reasonably available to Environmental Data Resources, LLC. It cannot be concluded from this Report that coverage information for the target and surrounding properties does not exist from other sources. This Report is provided on an "AS IS", "AS AVAILABLE" basis. NO WARRANTY EXPRESS OR IMPLIED IS MADE WHATSOEVER IN CONNECTION WITH THIS REPORT. ENVIRONMENTAL DATA RESOURCES, LLC AND ITS SUBSIDIARIES, AFFILIATES AND THIRD PARTY SUPPLIERS DISCLAIM ALL WARRANTIES, OF ANY KIND OR NATURE, EXPRESS OR IMPLIED, ARISING OUT OF OR RELATED TO THIS REPORT OR ANY OF THE DATA AND INFORMATION PROVIDED IN THIS REPORT, INCLUDING WITHOUT LIMITATION, ANY WARRANTIES REGARDING ACCURACY, QUALITY, CORRECTNESS, COMPLETENESS, COMPREHENSIVENESS, SUITABILITY, MERCHANTABILITY, FITNESS FOR A PARTICULAR PURPOSE, TITLE, NON-INFRINGEMENT, MISAPPROPRIATION, OR OTHERWISE. ALL RISK IS ASSUMED BY THE USER. IN NO EVENT SHALL ENVIRONMENTAL DATA RESOURCES, LLC OR ITS SUBSIDIARIES, AFFILIATES OR THIRD PARTY SUPPLIERS BE LIABLE TO ANYONE FOR ANY DIRECT, INCIDENTAL, INDIRECT, SPECIAL, CONSEQUENTIAL OR OTHER DAMAGES OF ANY TYPE OR KIND (INCLUDING BUT NOT LIMITED TO LOSS OF PROFITS, LOSS OF USE, OR LOSS OF DATA), ARISING OUT OF OR IN ANY WAY CONNECTED WITH THIS REPORT OR ANY OF THE DATA AND INFORMATION PROVIDED IN THIS REPORT. Any analyses, estimates, ratings, environmental risk levels, or risk codes provided in this Report are provided for illustrative purposes only, and are not intended to provide, nor should they be interpreted as providing any facts regarding, or prediction or forecast of, any environmental risk for any property. Only an assessment performed by a qualified environmental professional can provide findings, opinions or conclusions regarding the environmental risk or conditions in, on or at any property.

Copyright 2024 by Environmental Data Resources, Inc. All rights reserved. Reproduction in any media or format, in whole or in part, of any report or map of Environmental Data Resources, Inc., or its affiliates, is prohibited without prior written permission.

EDR and its logos (including Sanborn and Sanborn Map) are trademarks of Environmental Data Resources, LLC or its affiliates. All other trademarks used herein are the property of their respective owners.

Topo Sheet Key

This EDR Topo Map Report is based upon the following USGS topographic map sheets.

2021 Source Sheets

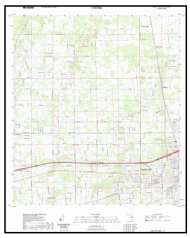

Plant City West
2021
7.5-minute, 24000

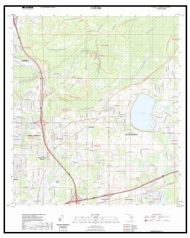

Thonotosassa
2021
7.5-minute, 24000

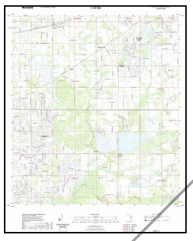

Dover
2021
7.5-minute, 24000

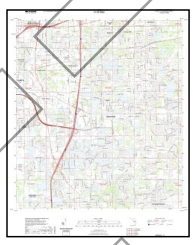

Brandon
2021
7.5-minute, 24000

2018 Source Sheets

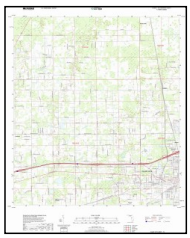

Plant City West
2018
7.5-minute, 24000

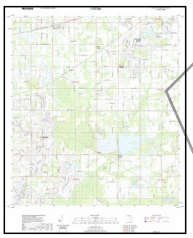

Dover
2018
7.5-minute, 24000

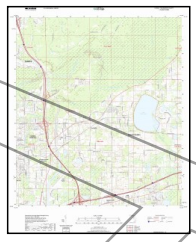

Thonotosassa
2018
7.5-minute, 24000

Brandon
2018
7.5-minute, 24000

2015 Source Sheets

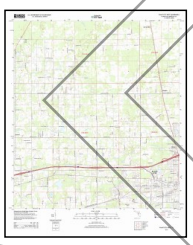

Plant City West
2015
7.5-minute, 24000

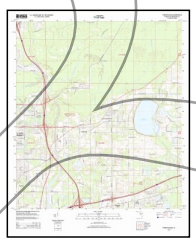

Thonotosassa
2015
7.5-minute, 24000

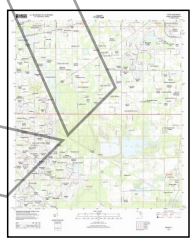

Dover
2015
7.5-minute, 24000

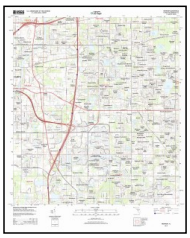

Brandon
2015
7.5-minute, 24000

2012 Source Sheets

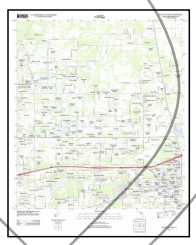

Plant City West
2012
7.5-minute, 24000

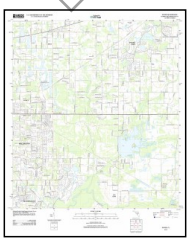

Dover
2012
7.5-minute, 24000

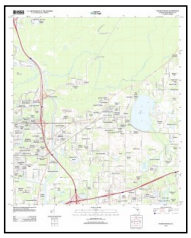

Thonotosassa
2012
7.5-minute, 24000

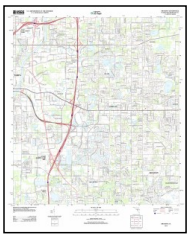

Brandon
2012
7.5-minute, 24000

Topo Sheet Key

This EDR Topo Map Report is based upon the following USGS topographic map sheets.

1983, 1987 Source Sheets

Plant City West
1983
7.5-minute, 24000
Aerial Photo Revised 1971

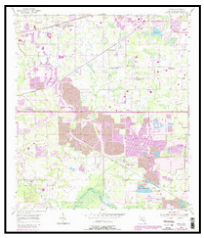

Dover
1987
7.5-minute, 24000
Aerial Photo Revised 1947

1981, 1983 Source Sheets

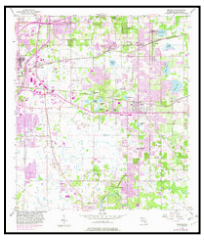

Brandon
1981
7.5-minute, 24000
Aerial Photo Revised 1979

1975 Source Sheets

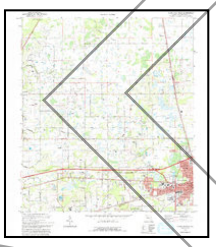

Plant City West
1975
7.5-minute, 24000
Aerial Photo Revised 1971

1973, 1975 Source Sheets

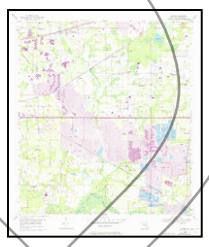

Dover
1973
7.5-minute, 24000
Aerial Photo Revised 1972

DRAFT

Topo Sheet Key

This EDR Topo Map Report is based upon the following USGS topographic map sheets.

1944 Source Sheets

Antioch
1944
7.5-minute, 24000
Aerial Photo Revised 1942

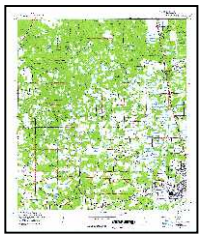

PLANT CITY WEST
1944
7.5-minute, 24000

1943, 1944 Source Sheets

Thonotosassa
1943
7.5-minute, 24000
Aerial Photo Revised 1942

DRAFT

Historical Topo Map

2021

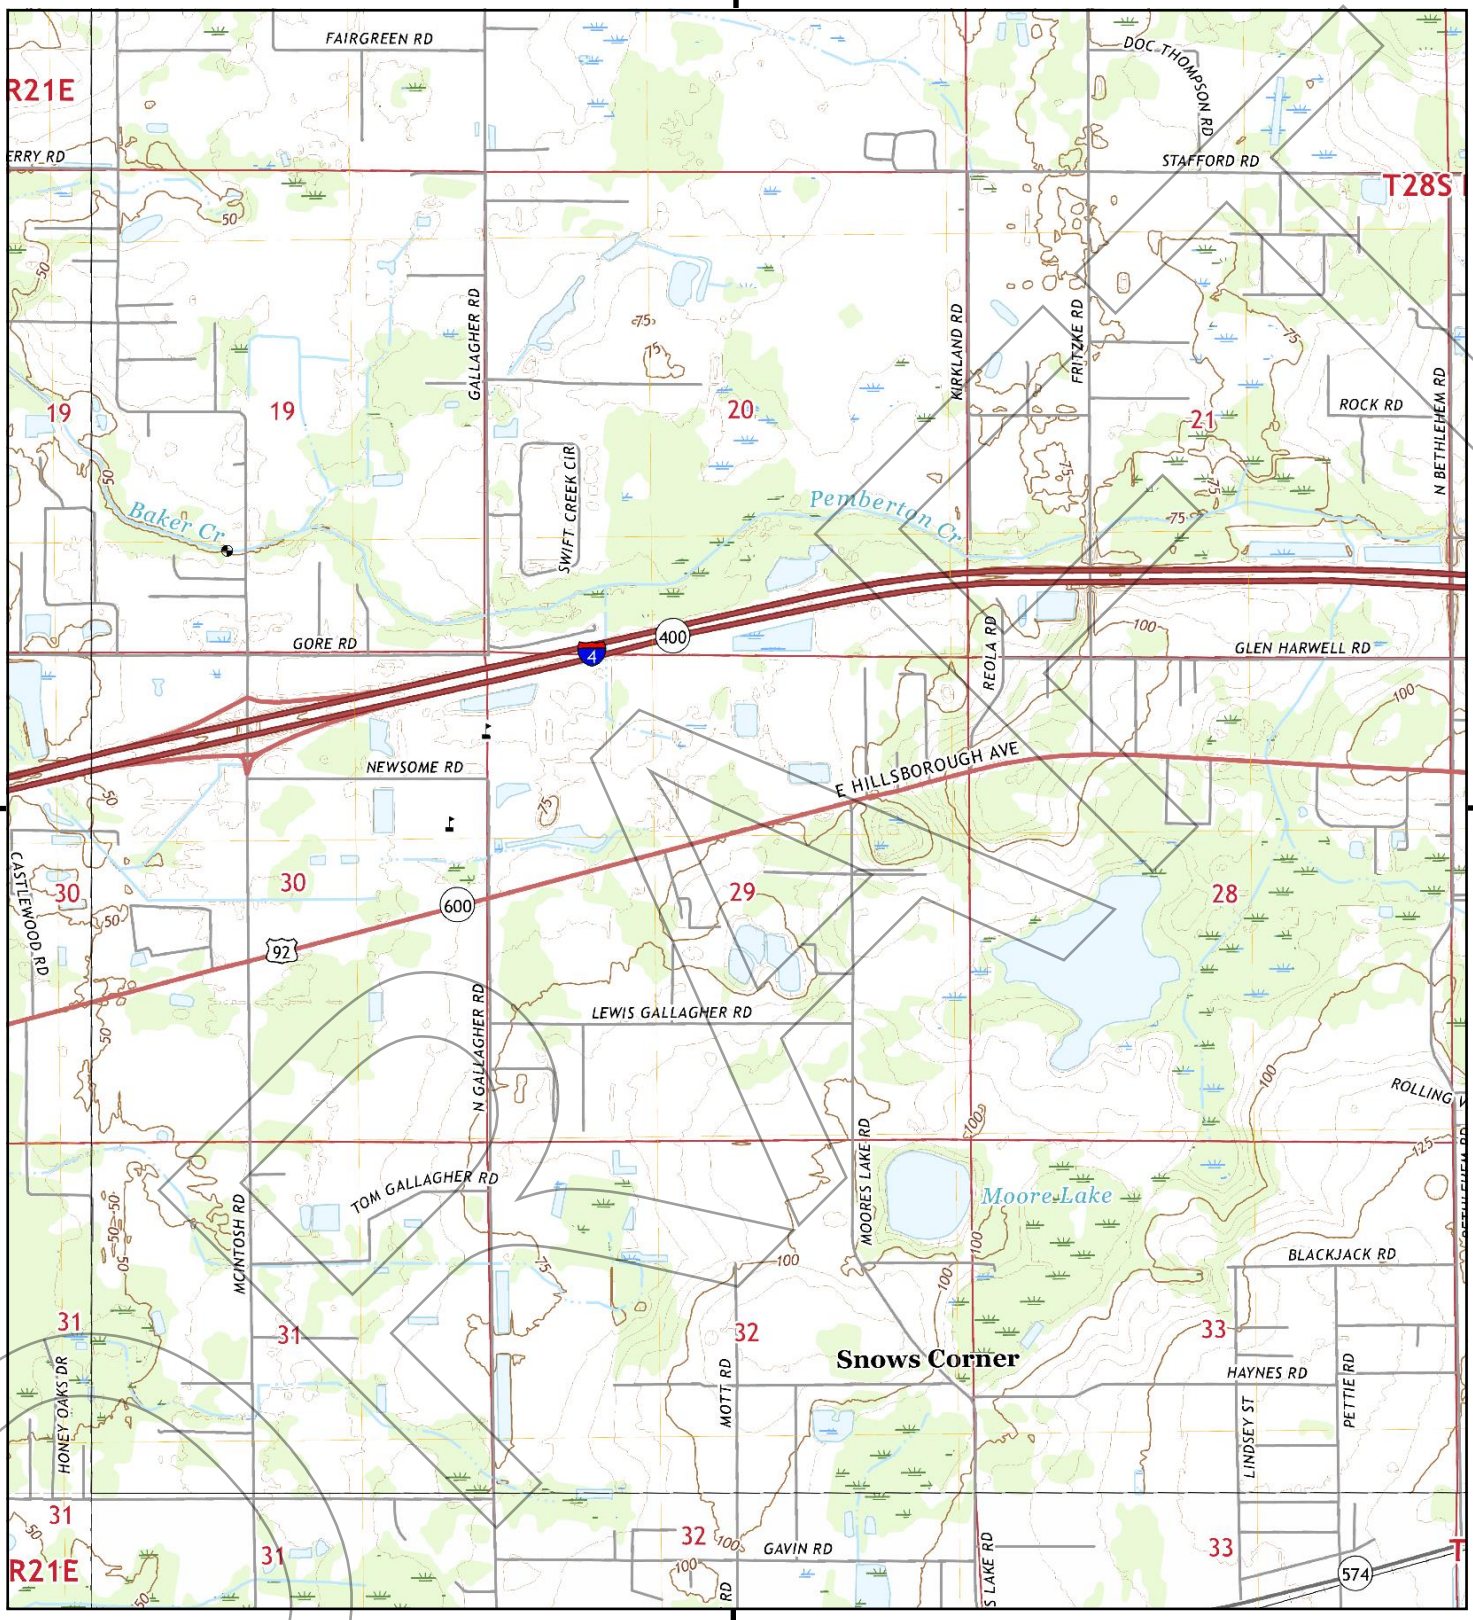

This report includes information from the following map sheet(s).

0 Miles 0.25 0.5 1 1.5

NW N NE
W E
SW S SE

TP, Plant City West, 2021, 7.5-minute
SE, Dover, 2021, 7.5-minute
S, Brandon, 2021, 7.5-minute
NW, Thonotosassa, 2021, 7.5-minute

SITE NAME: Branch Forbes Rd From US 92 To Harve
ADDRESS: Branch Forbes Rd From US 92 To Harve
Plant City, FL 33566
CLIENT: APTIM

N

Historical Topo Map

2021

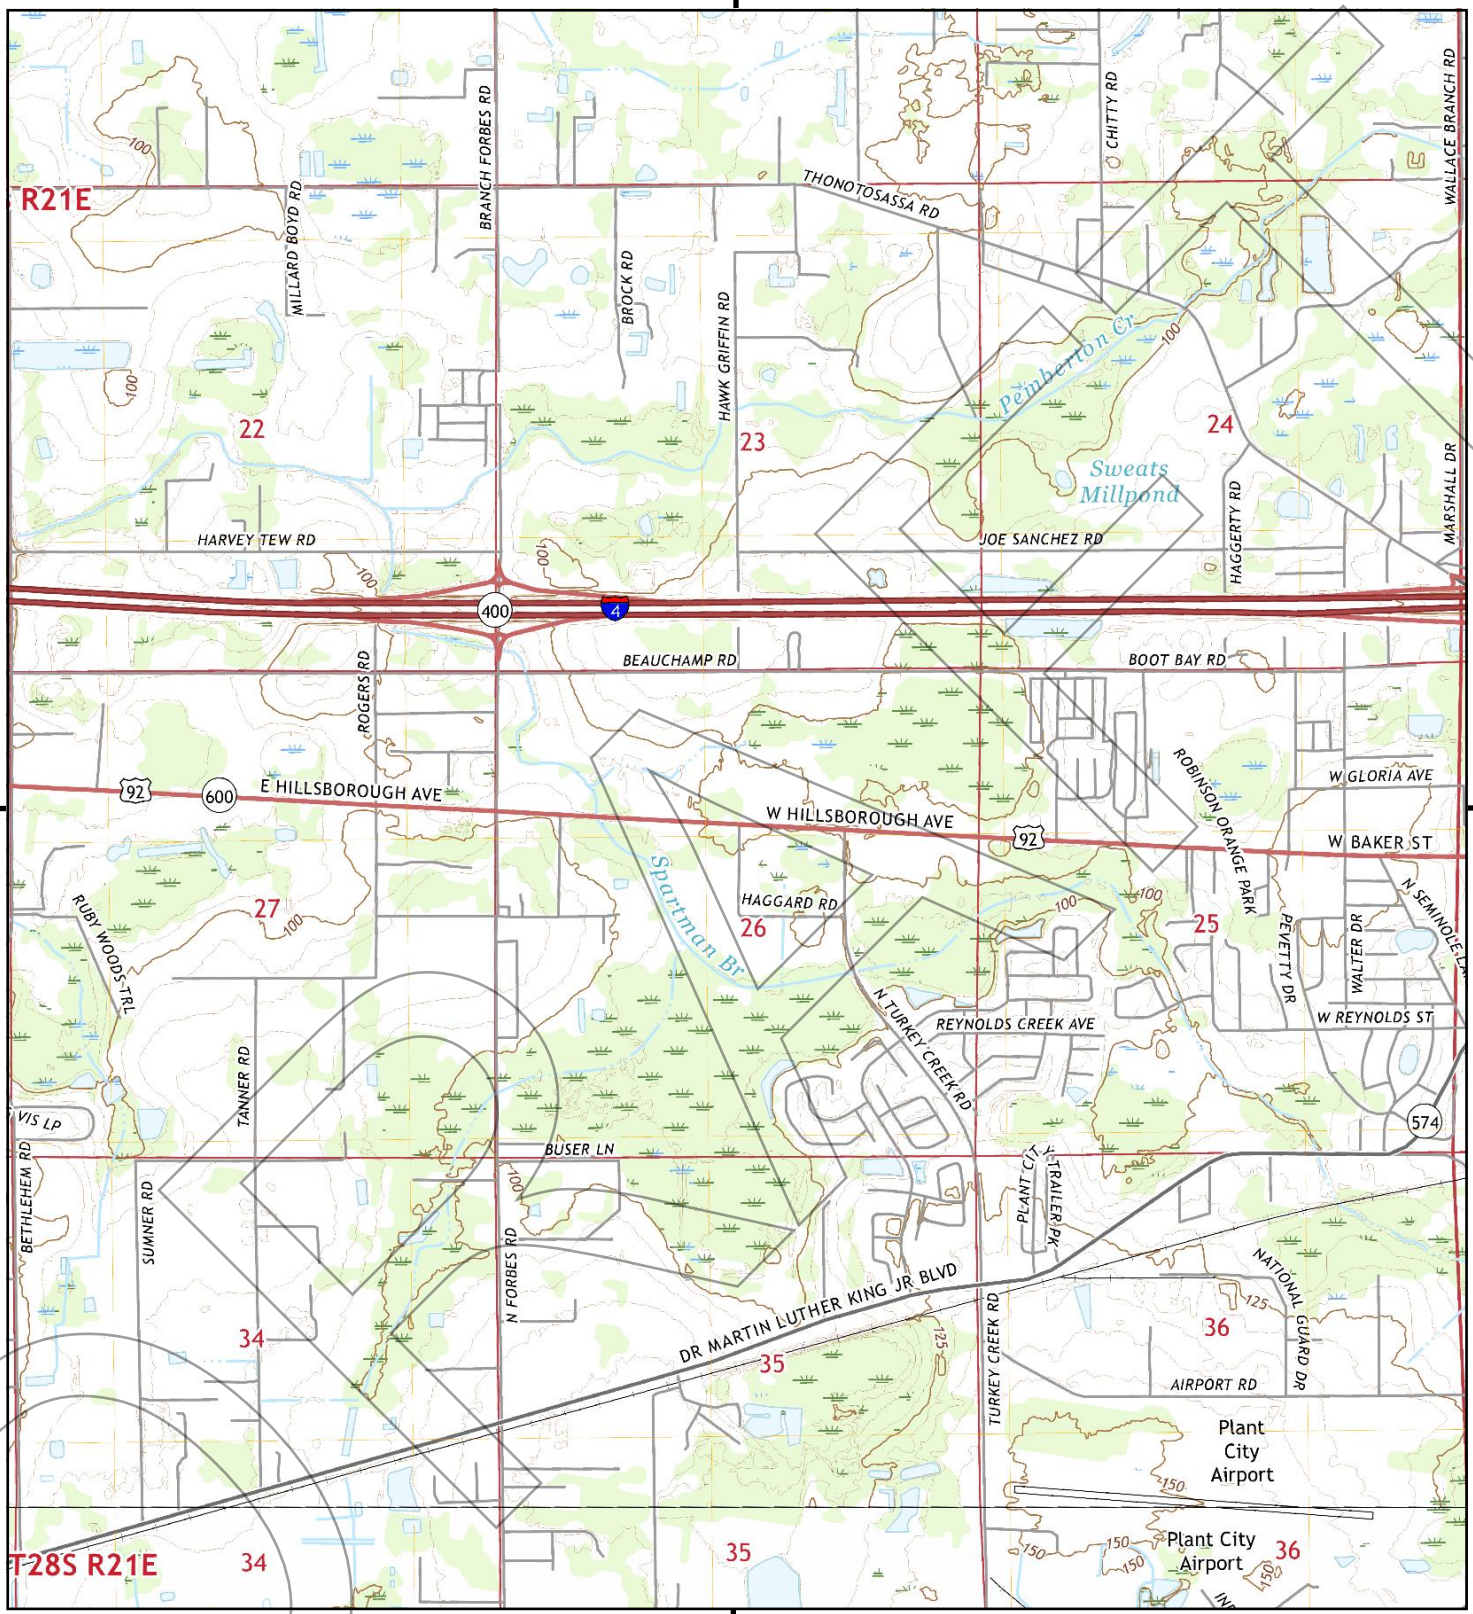

This report includes information from the following map sheet(s).

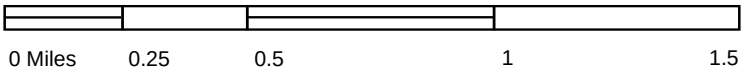

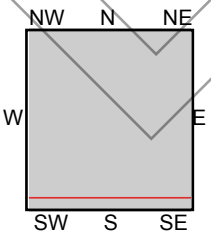

TP, Plant City West, 2021, 7.5-minute
S, Dover, 2021, 7.5-minute

SITE NAME: Branch Forbes Rd From US 92 To Harve
ADDRESS: Branch Forbes Rd From US 92 To Harve
Plant City, FL 33566
CLIENT: APTIM

Historical Topo Map

2018

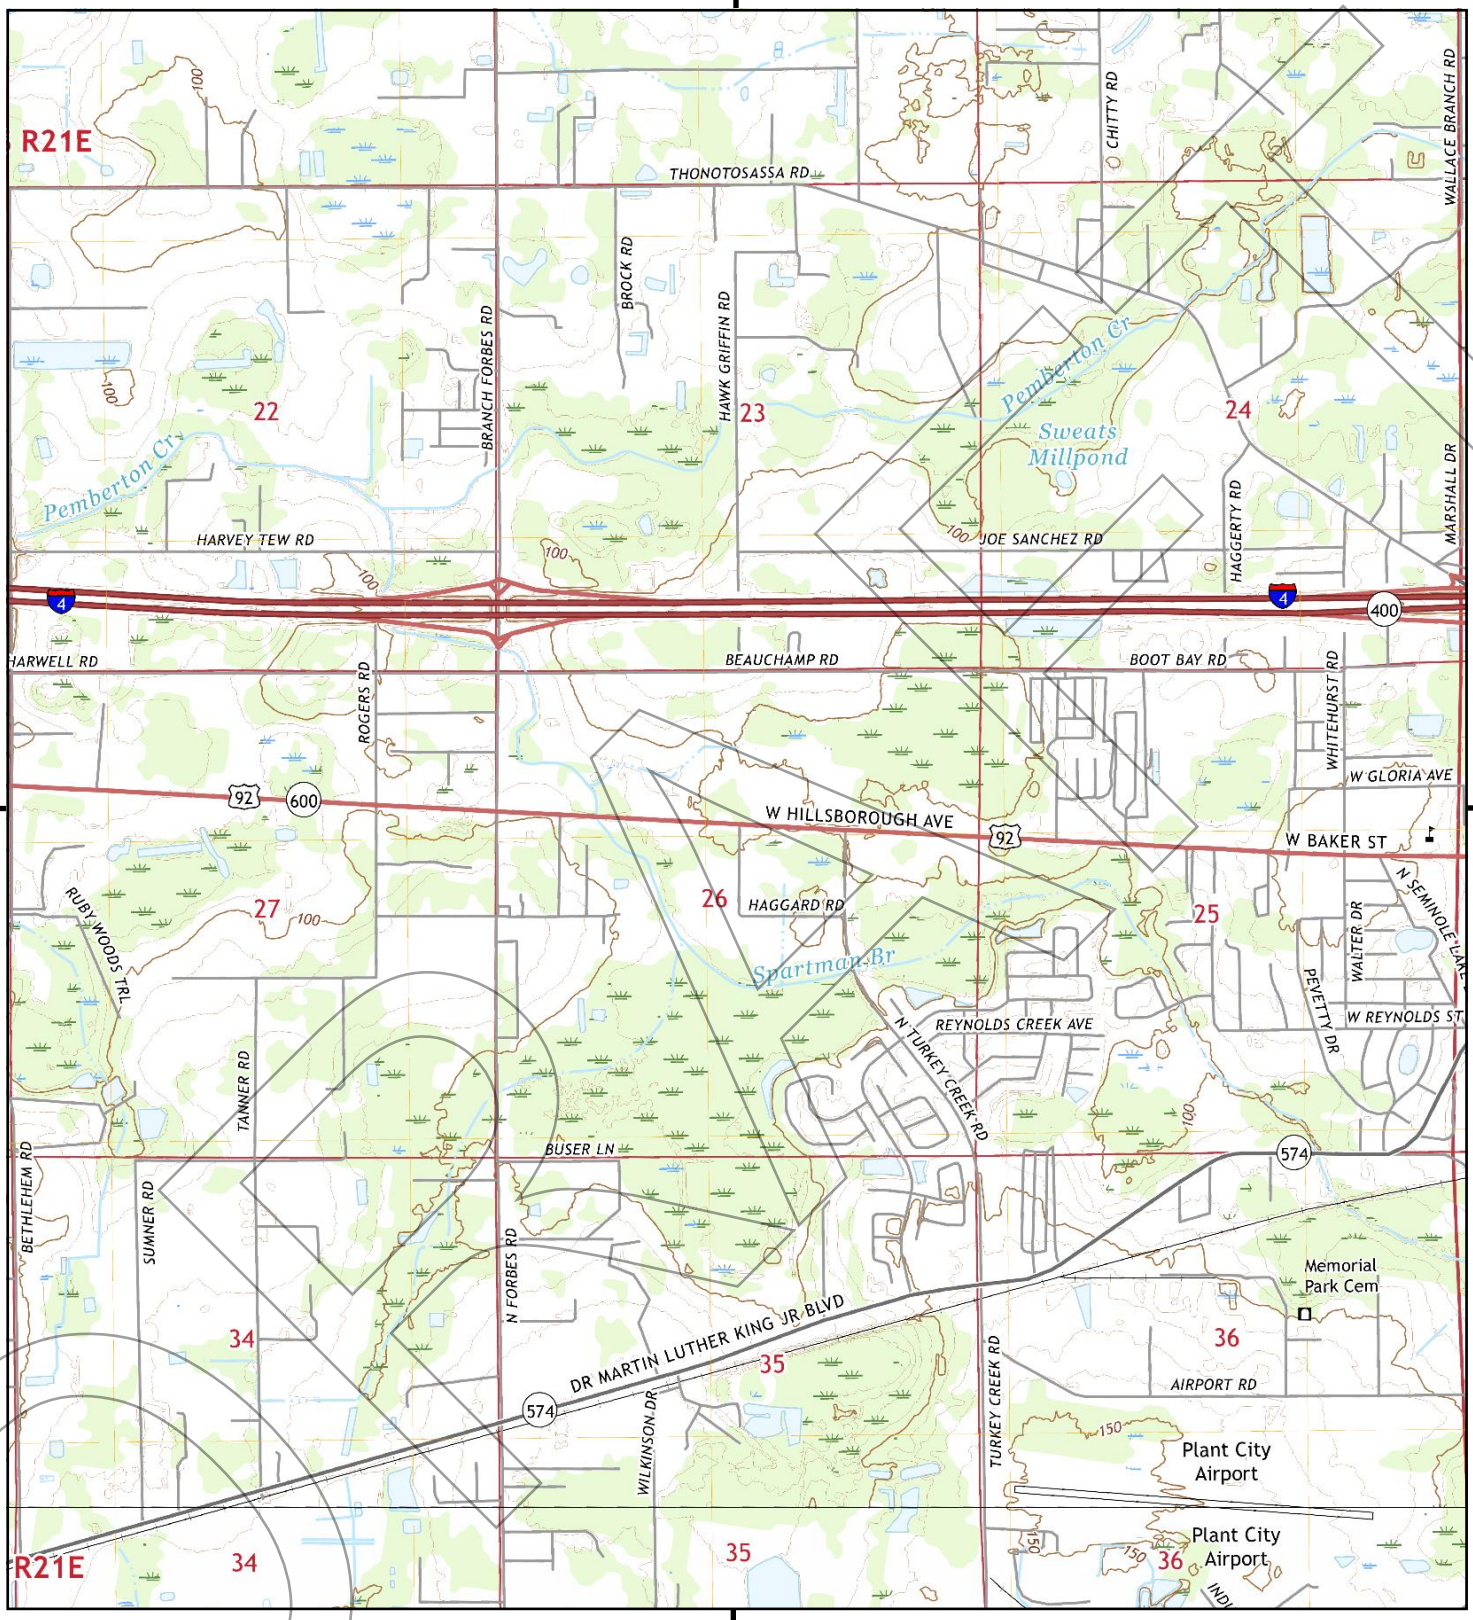

This report includes information from the following map sheet(s).

0 Miles 0.25 0.5 1 1.5

NW N NE
W E
SW S SE

TP, Plant City West, 2018, 7.5-minute
S, Dover, 2018, 7.5-minute

SITE NAME: Branch Forbes Rd From US 92 To Harve
ADDRESS: Branch Forbes Rd From US 92 To Harve
Plant City, FL 33566
CLIENT: APTIM

N

Historical Topo Map

2018

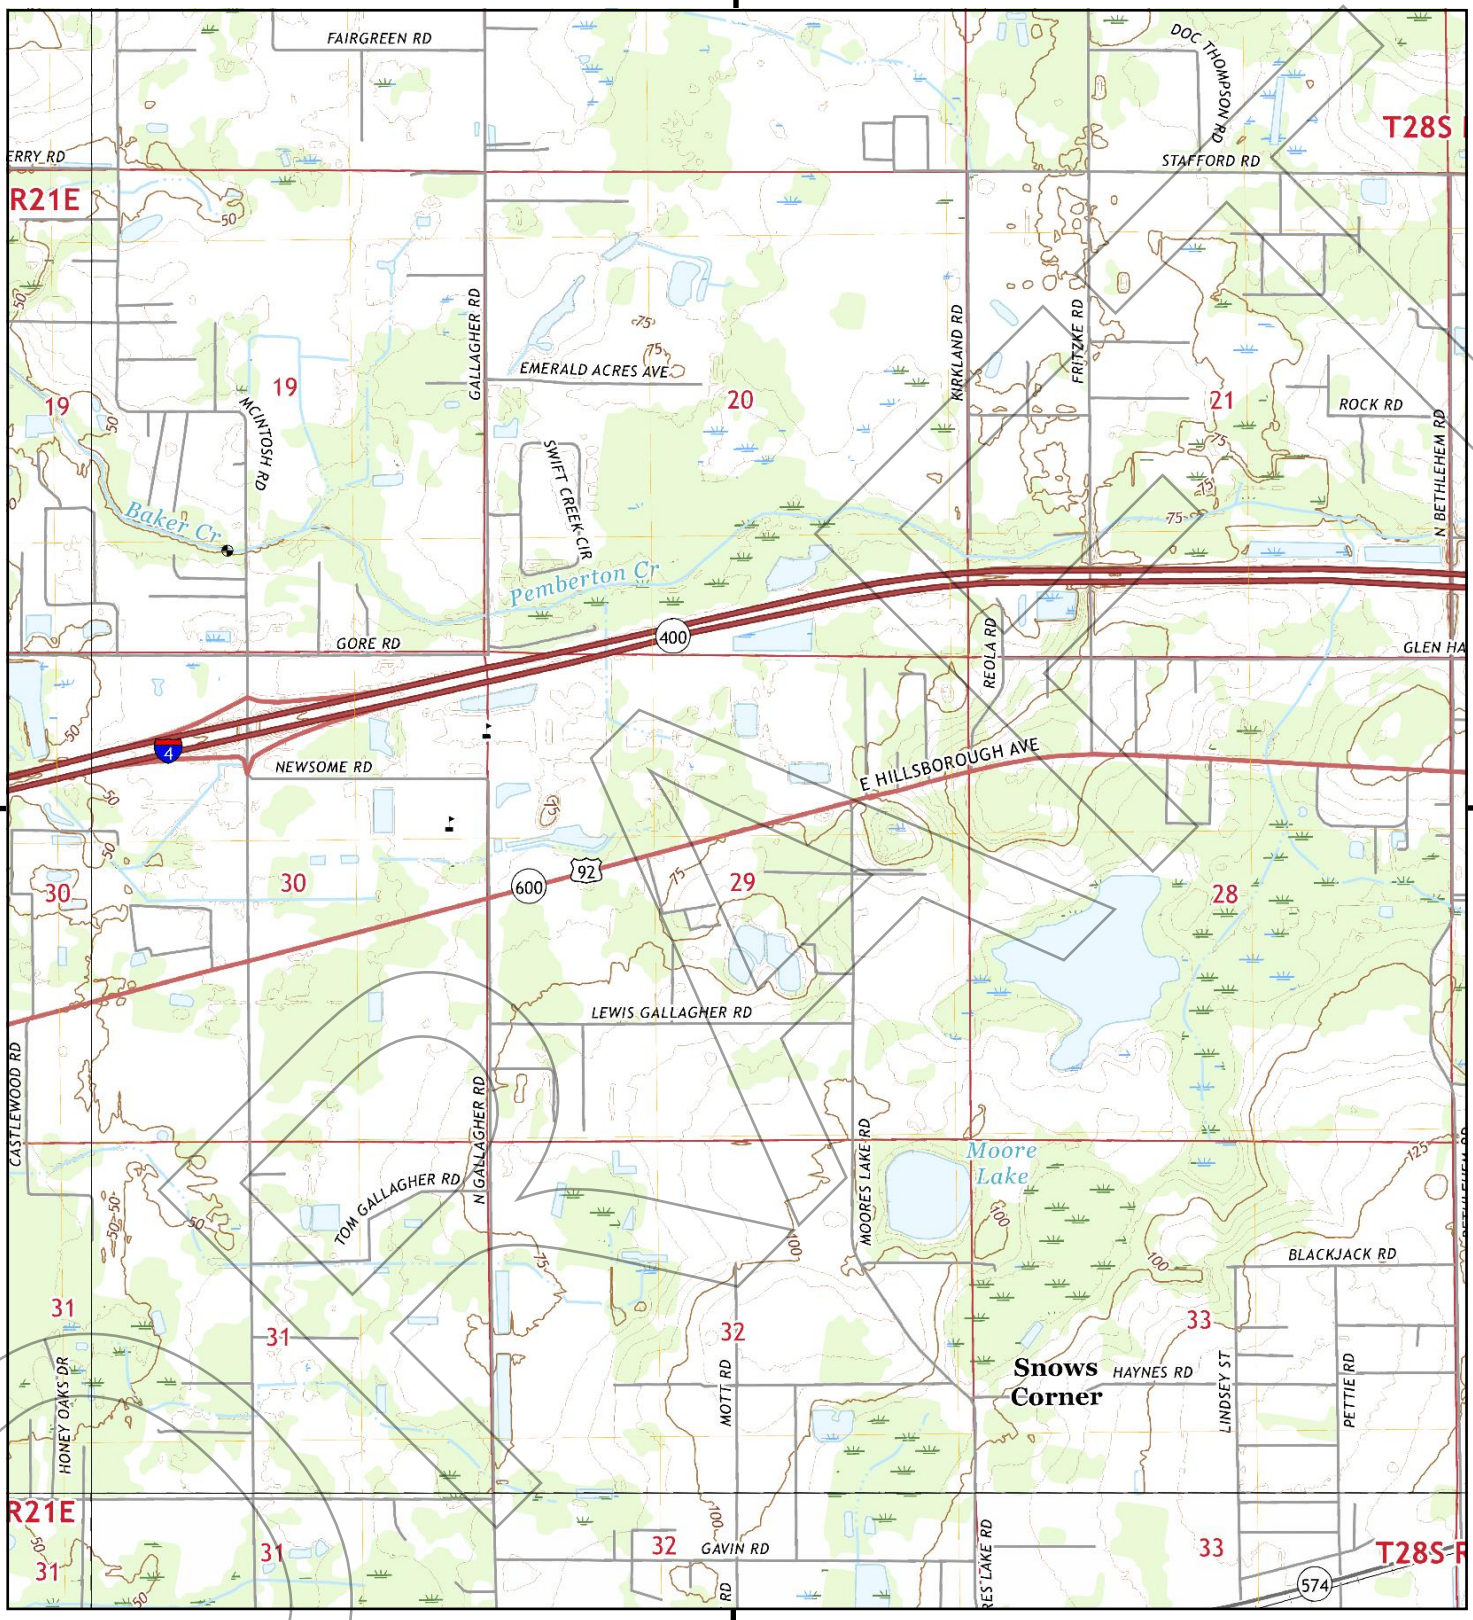

This report includes information from the following map sheet(s).

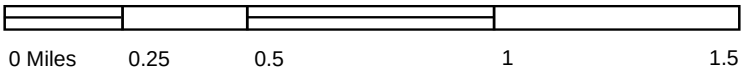

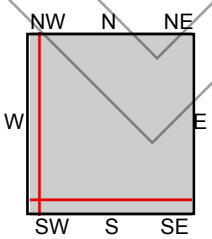

TP, Plant City West, 2018, 7.5-minute
SE, Dover, 2018, 7.5-minute
S, Brandon, 2018, 7.5-minute
NW, Thonotosassa, 2018, 7.5-minute

SITE NAME: Branch Forbes Rd From US 92 To Harve
ADDRESS: Branch Forbes Rd From US 92 To Harve
Plant City, FL 33566
CLIENT: APTIM

Historical Topo Map

2015

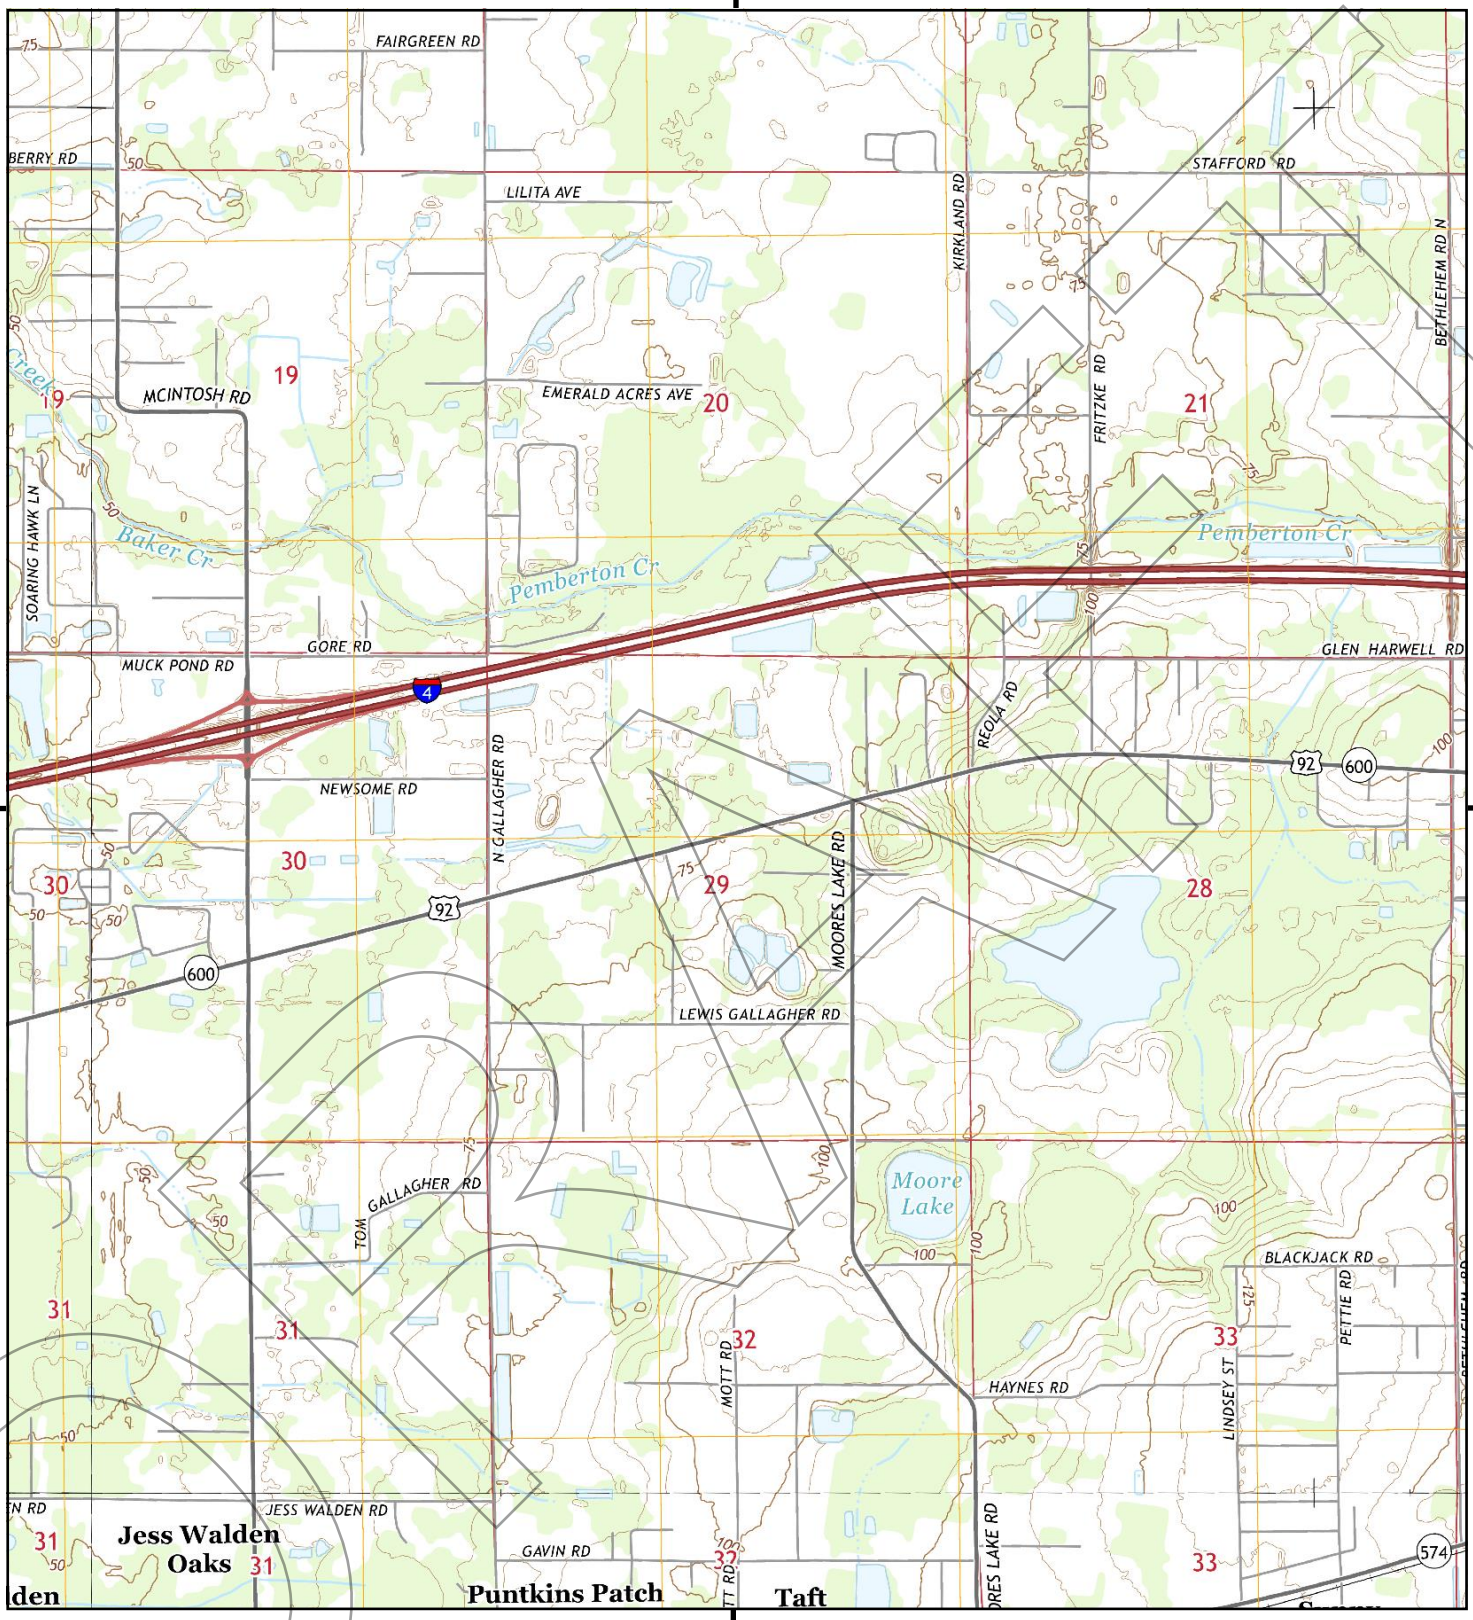

This report includes information from the following map sheet(s).

0 Miles 0.25 0.5 1 1.5

NW N NE
W E
SW S SE

TP, Plant City West, 2015, 7.5-minute
SE, Dover, 2015, 7.5-minute
S, Brandon, 2015, 7.5-minute
NW, Thonotosassa, 2015, 7.5-minute

SITE NAME: Branch Forbes Rd From US 92 To Harve
ADDRESS: Branch Forbes Rd From US 92 To Harve
Plant City, FL 33566
CLIENT: APTIM

N

Historical Topo Map

2015

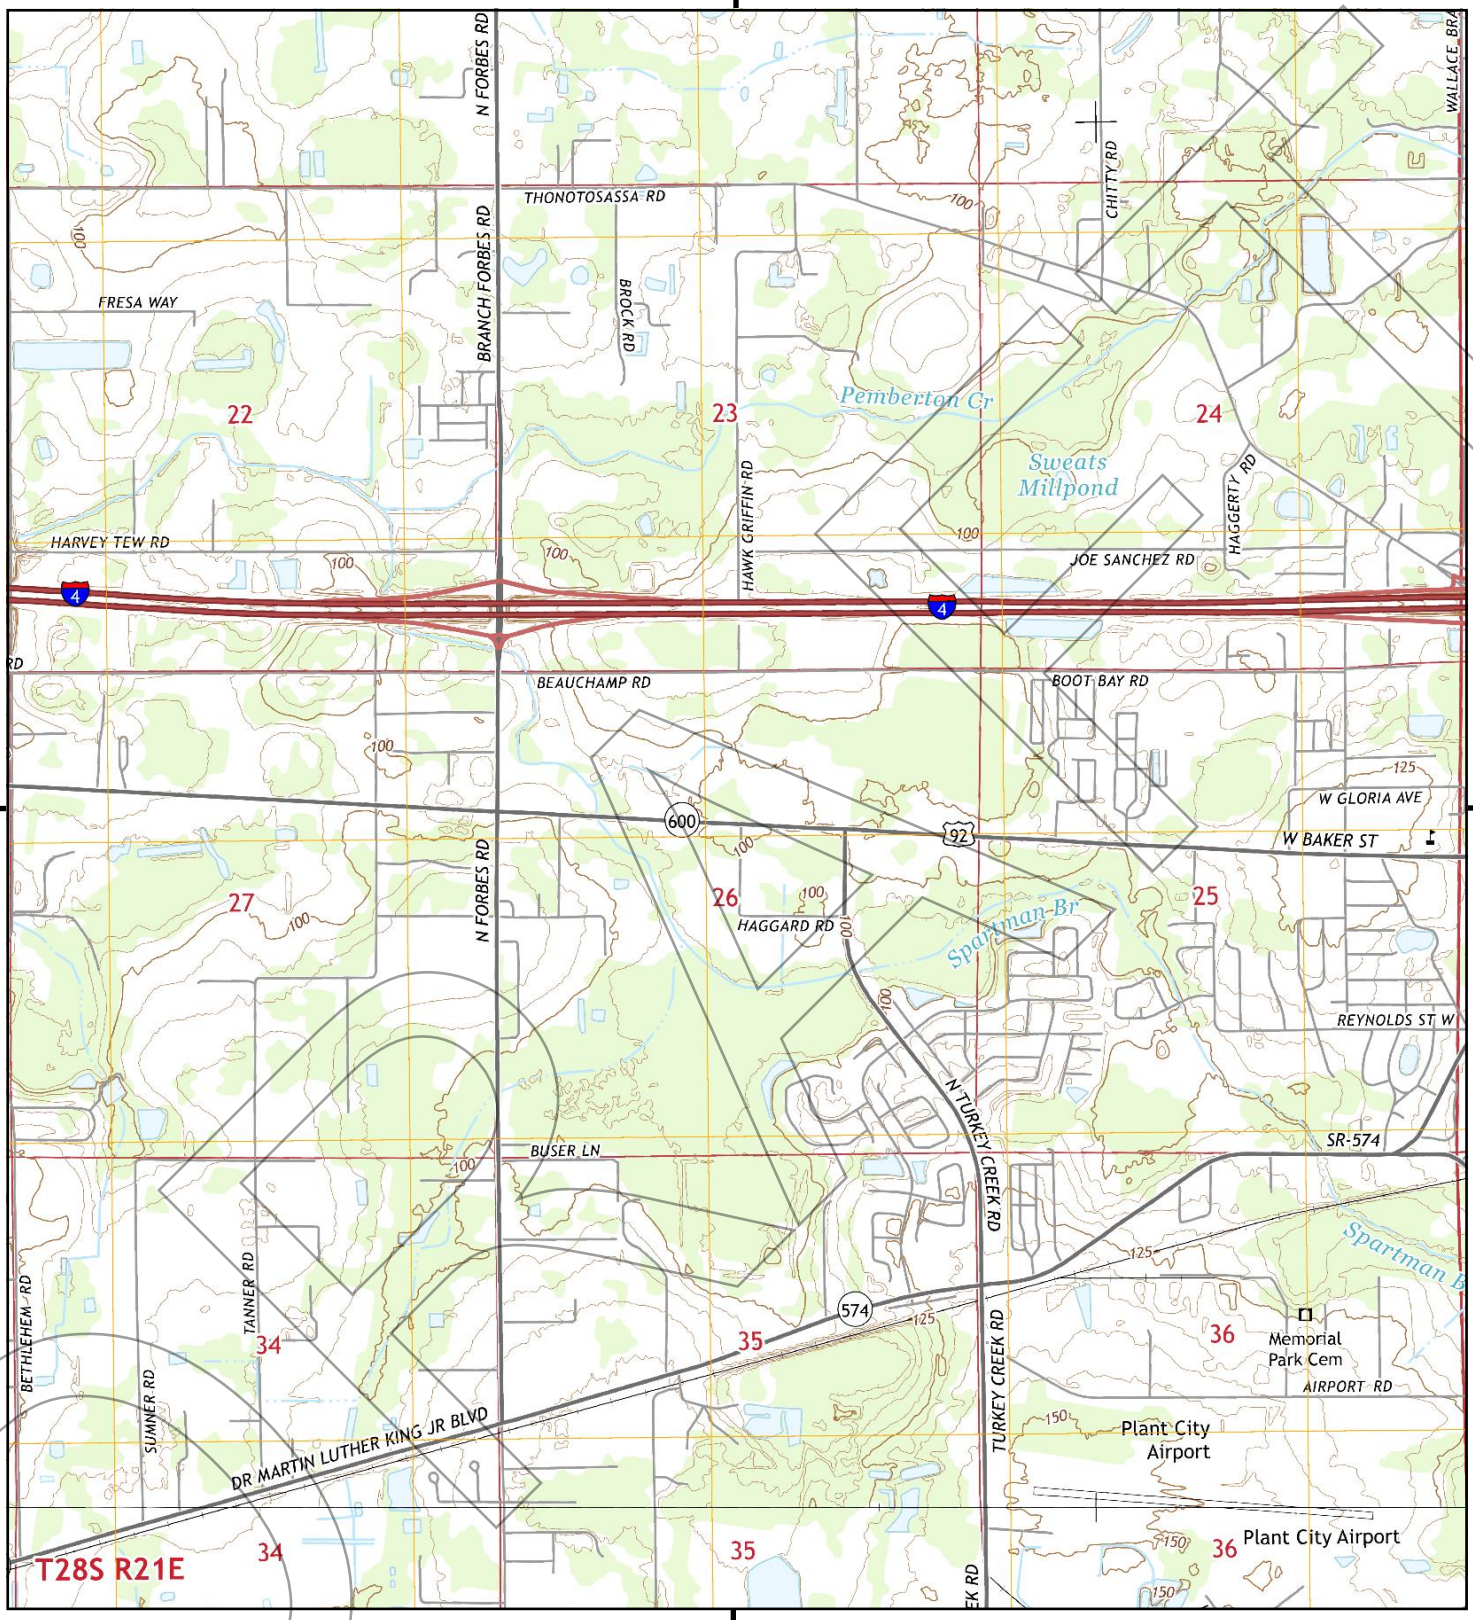

This report includes information from the following map sheet(s).

0 Miles 0.25 0.5 1 1.5

NW N NE
W E
SW S SE

TP, Plant City West, 2015, 7.5-minute
S, Dover, 2015, 7.5-minute

SITE NAME: Branch Forbes Rd From US 92 To Harve
ADDRESS: Branch Forbes Rd From US 92 To Harve
Plant City, FL 33566
CLIENT: APTIM

N

Historical Topo Map

2012

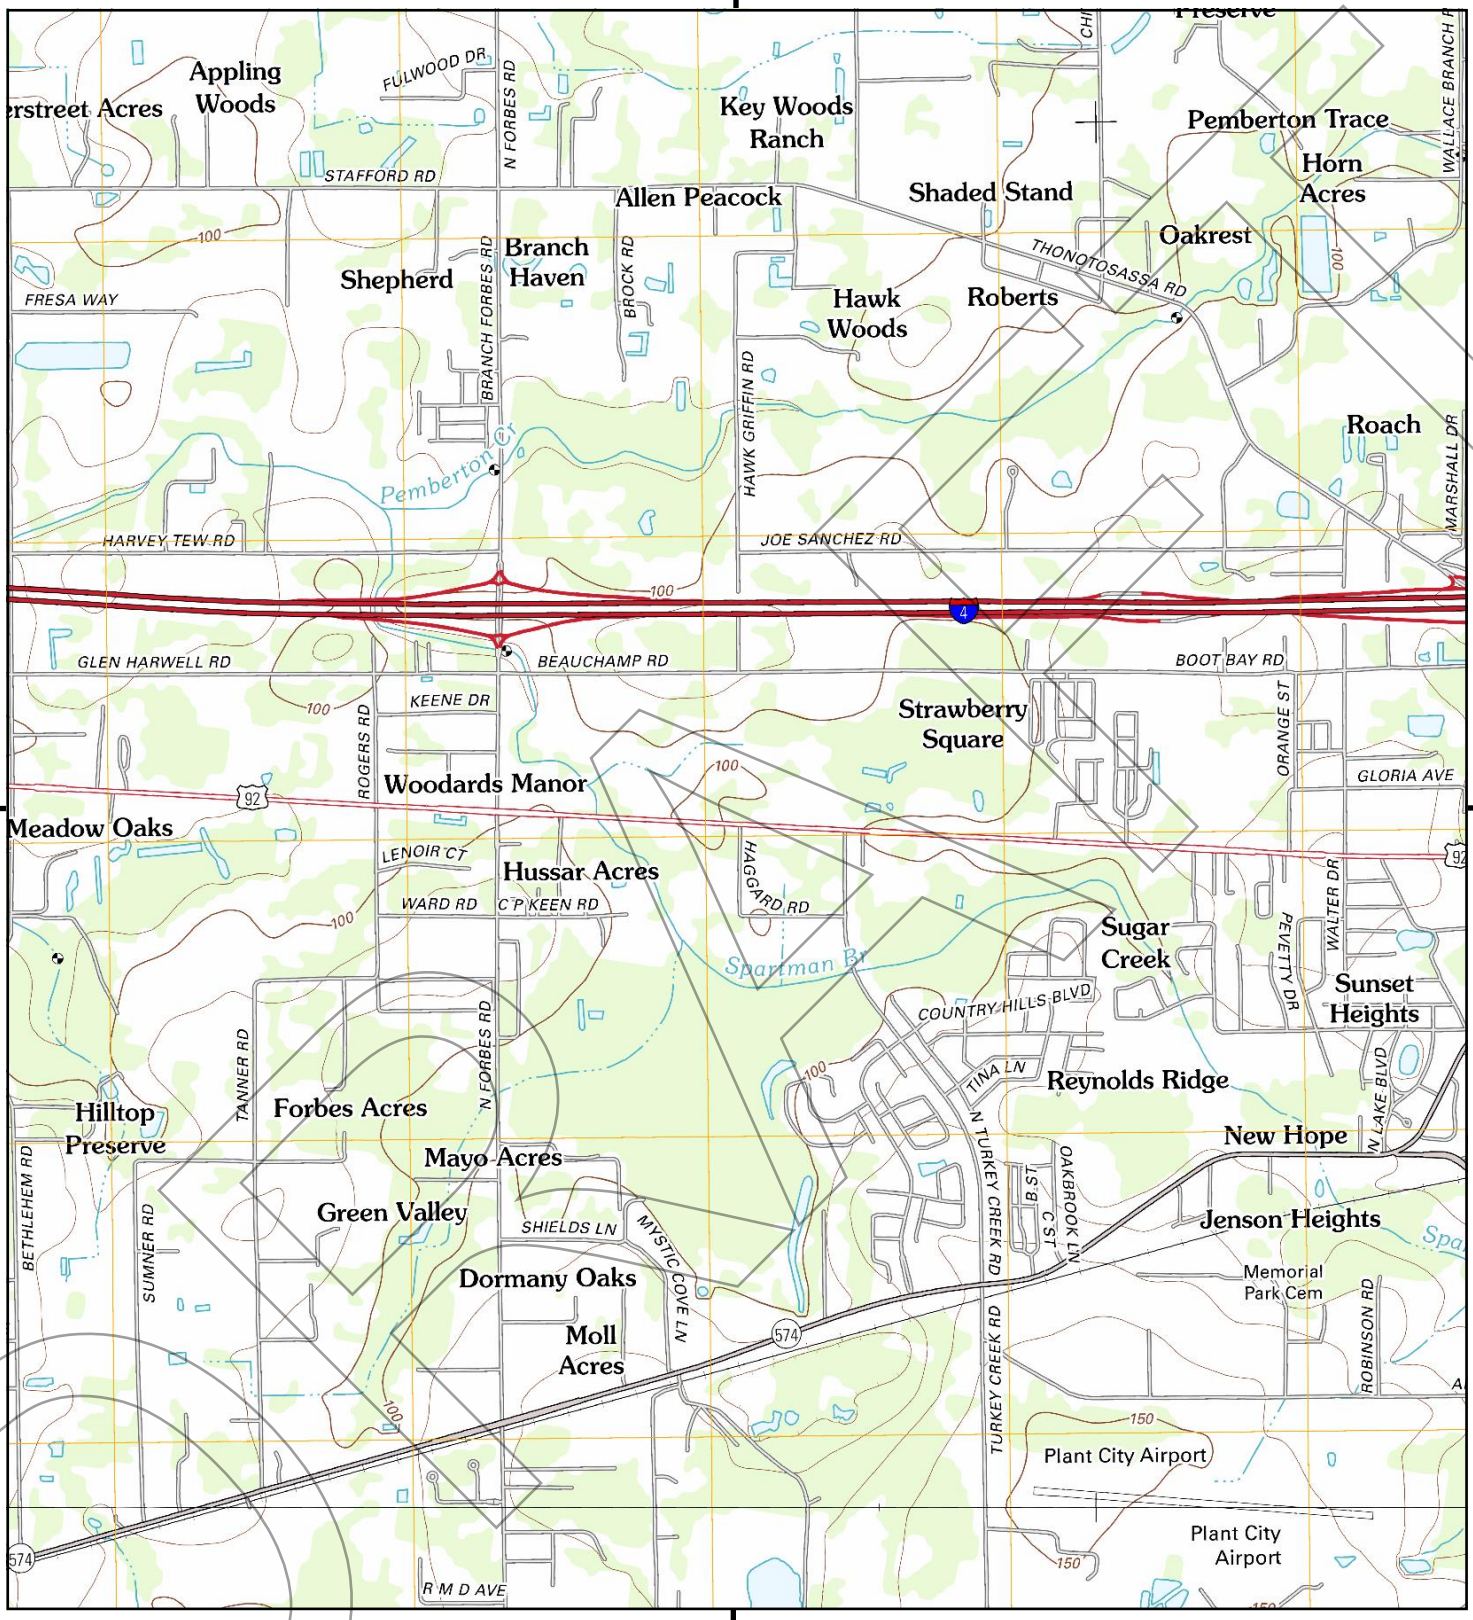

This report includes information from the following map sheet(s).

0 Miles 0.25 0.5 1 1.5

NW N NE
W E
SW S SE

TP, Plant City West, 2012, 7.5-minute
S, Dover, 2012, 7.5-minute

SITE NAME: Branch Forbes Rd From US 92 To Harve
ADDRESS: Branch Forbes Rd From US 92 To Harve
Plant City, FL 33566
CLIENT: APTIM

N

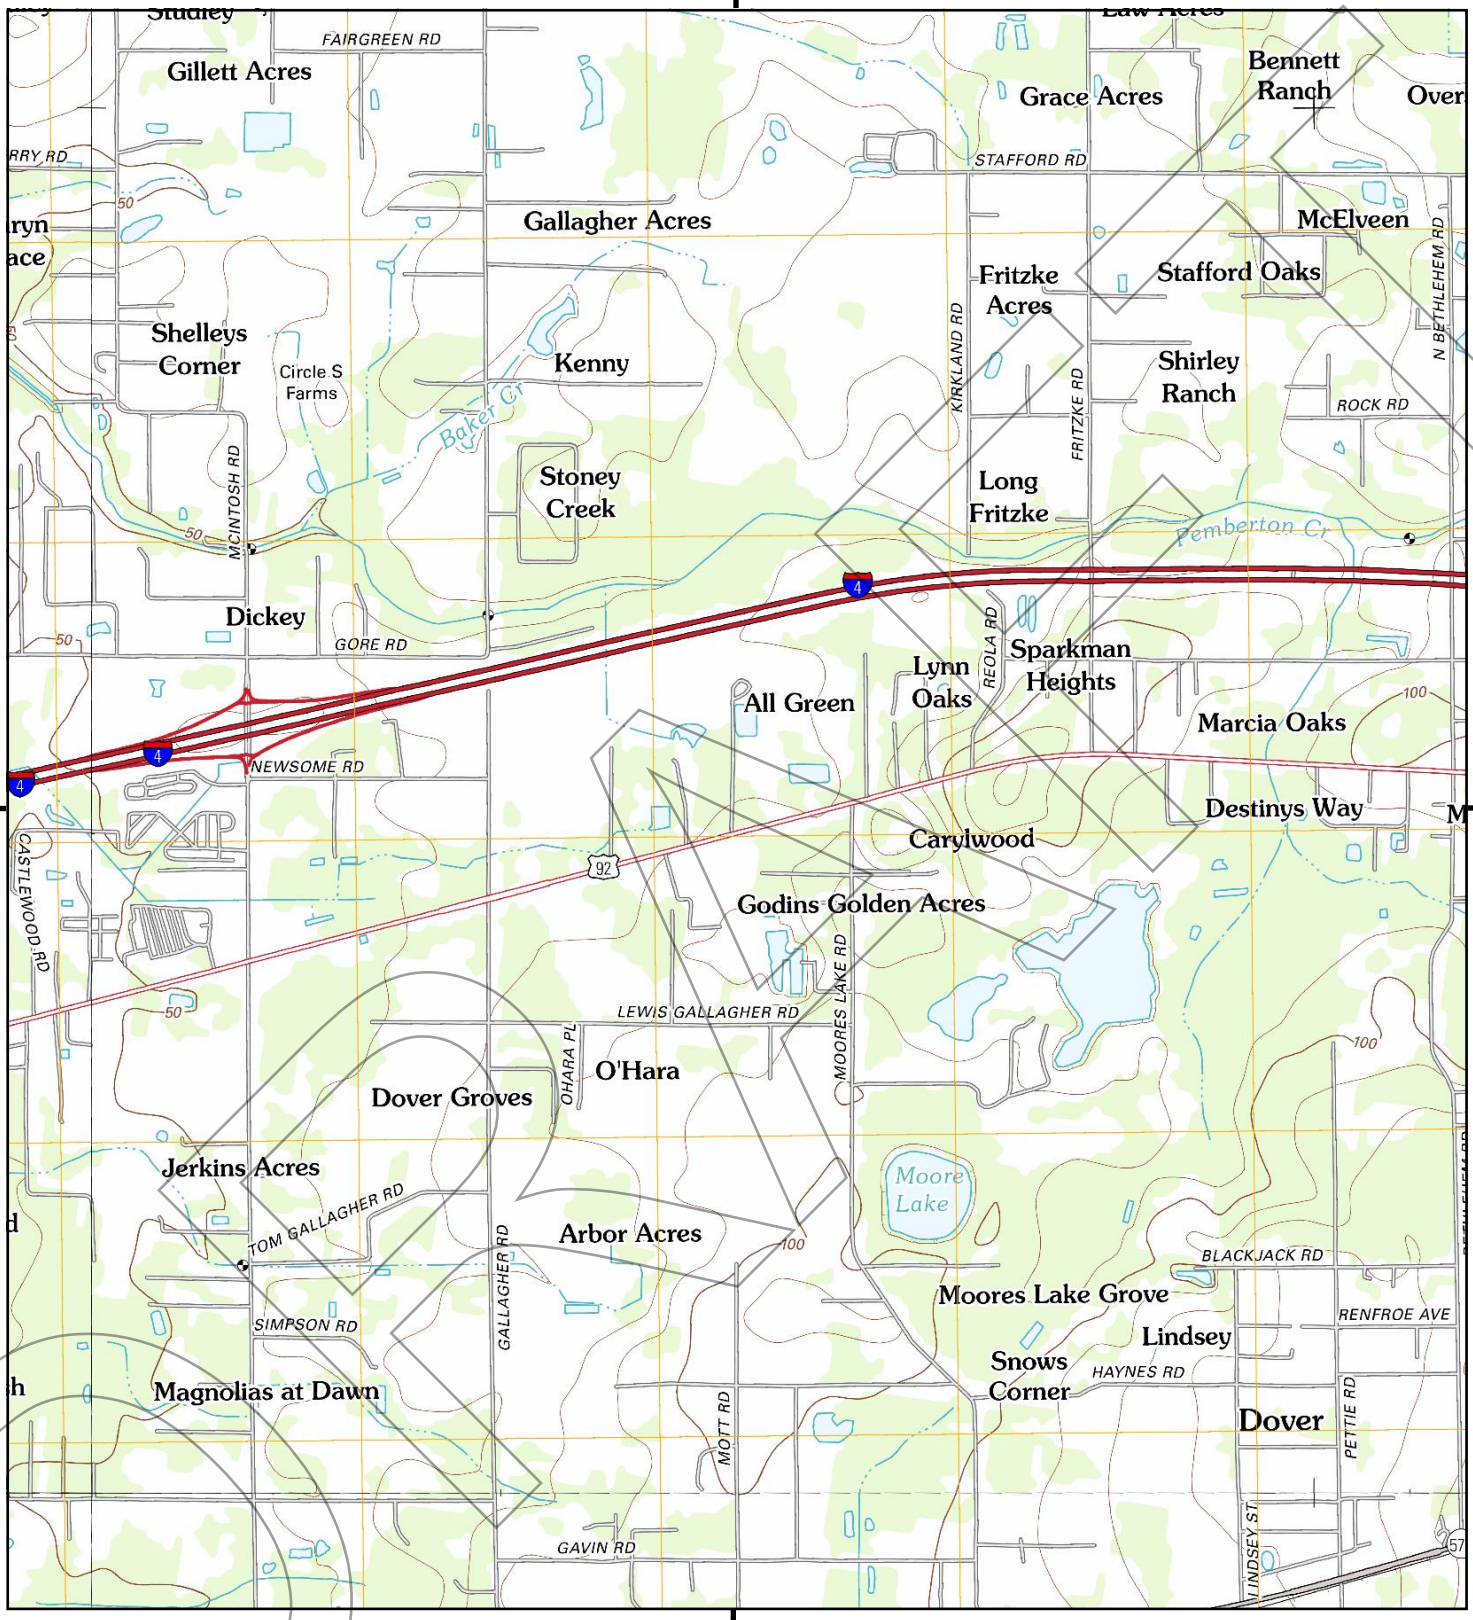

This report includes information from the following map sheet(s).

0 Miles 0.25 0.5 1 1.5

NW N NE
W E
SW S SE

TP, Plant City West, 2012, 7.5-minute
SE, Dover, 2012, 7.5-minute
S, Brandon, 2012, 7.5-minute
NW, Thonotosassa, 2012, 7.5-minute

SITE NAME: Branch Forbes Rd From US 92 To Harve
ADDRESS: Branch Forbes Rd From US 92 To Harve
Plant City, FL 33566
CLIENT: APTIM

N

Historical Topo Map

1983, 1987

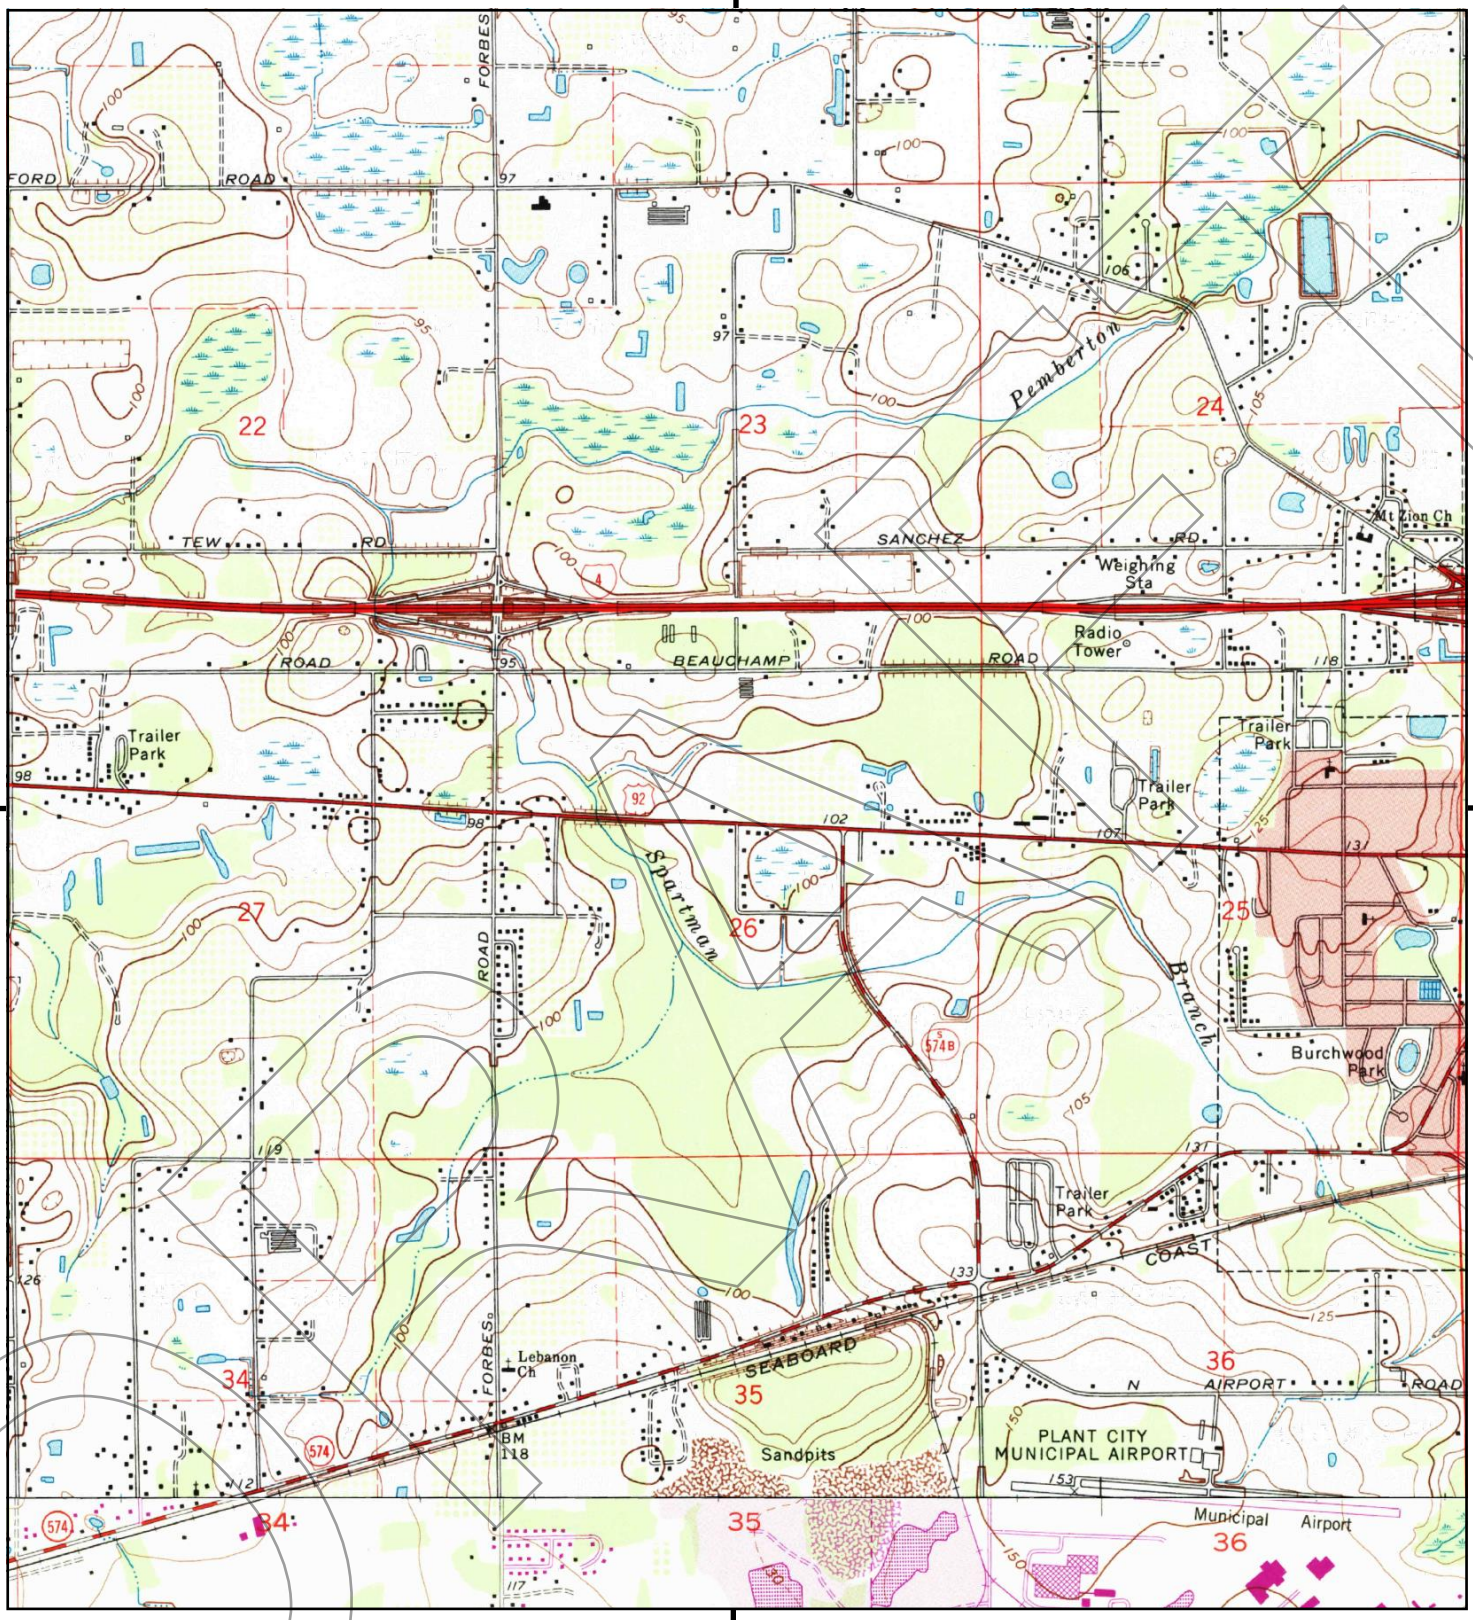

This report includes information from the following map sheet(s).

0 Miles 0.25 0.5 1 1.5

NW N NE
W E
SW S SE

TP, Plant City West, 1983, 7.5-minute
S, Dover, 1987, 7.5-minute

SITE NAME: Branch Forbes Rd From US 92 To Harve
ADDRESS: Branch Forbes Rd From US 92 To Harve
Plant City, FL 33566
CLIENT: APTIM

N

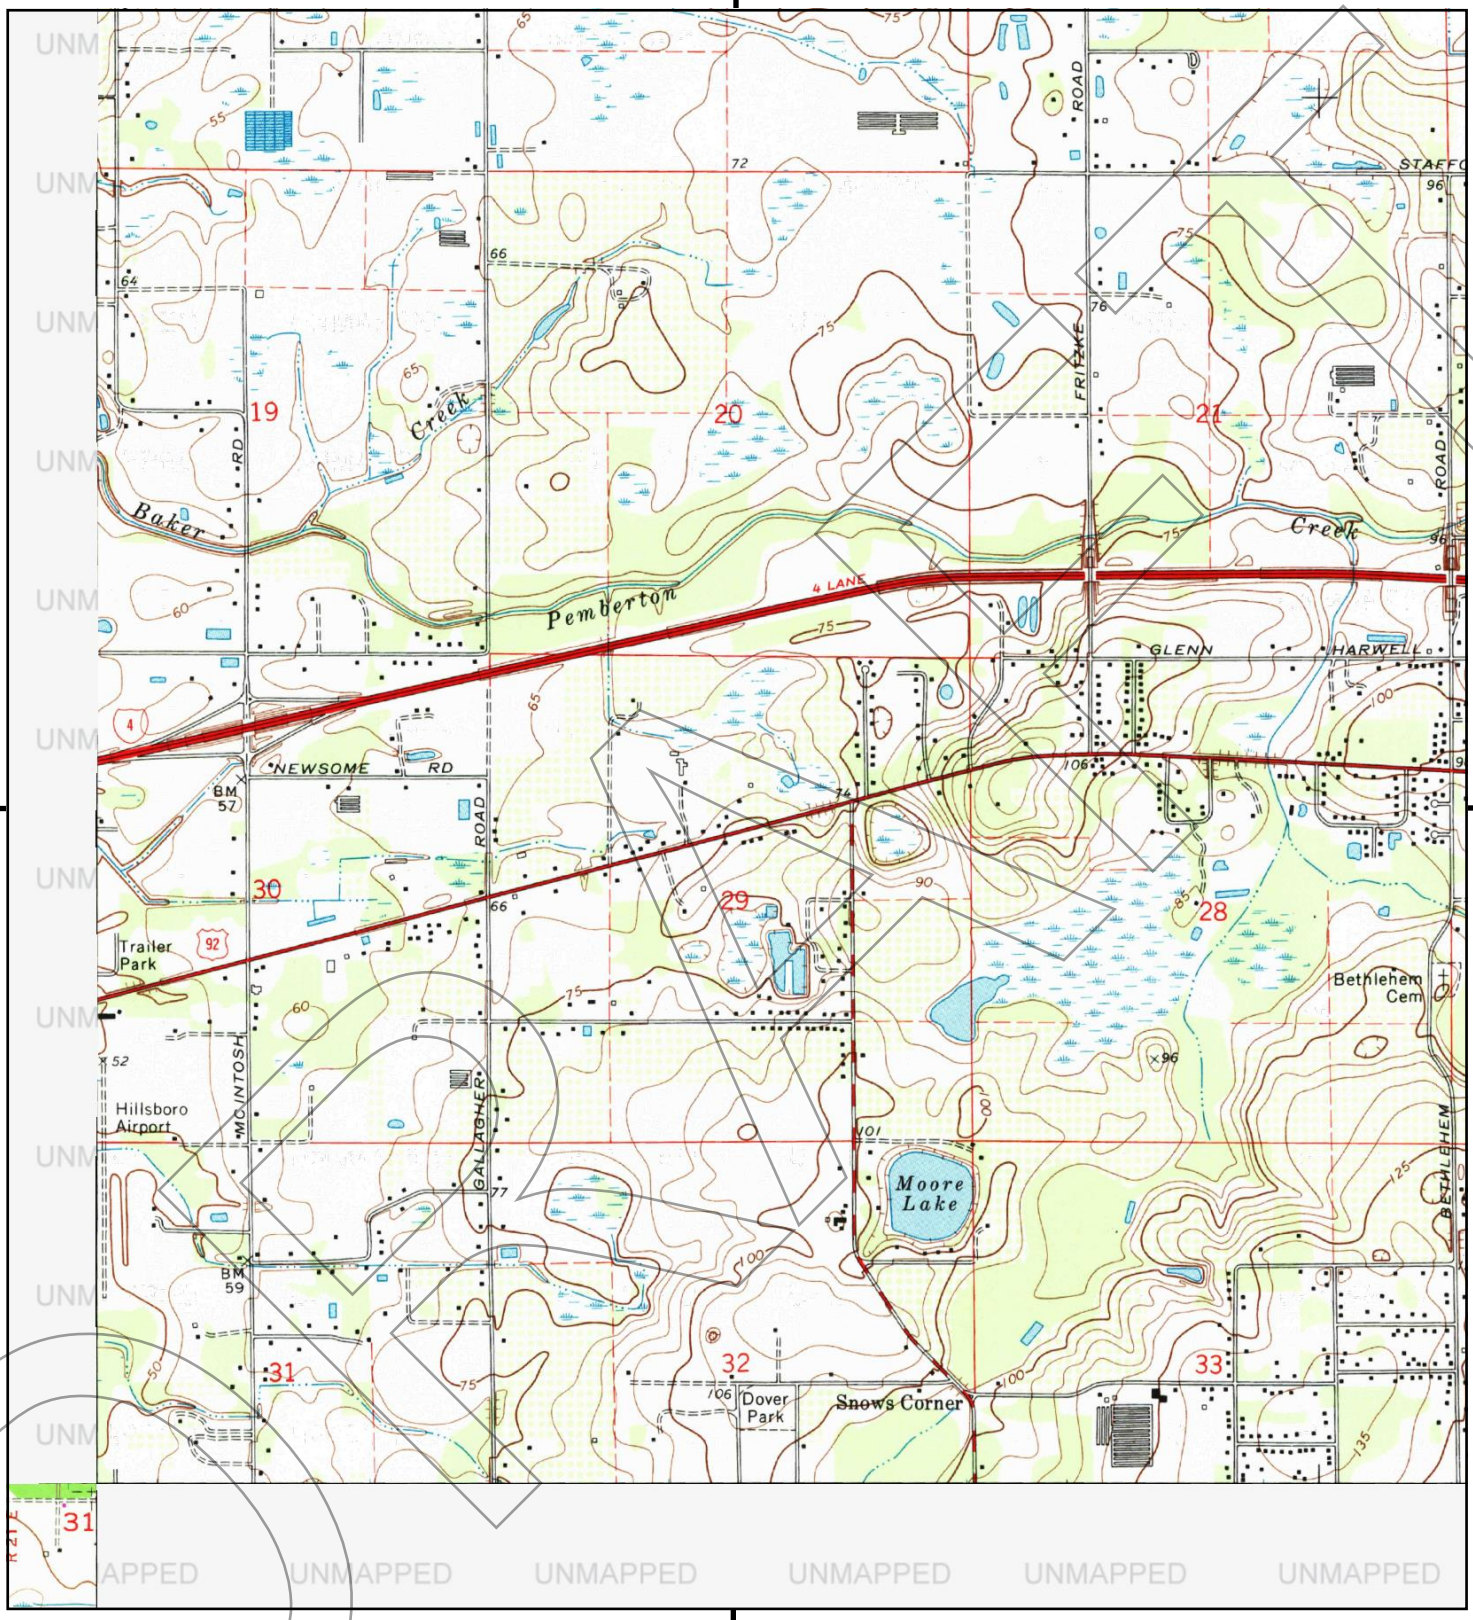

This report includes information from the following map sheet(s).

0 Miles 0.25 0.5 1 1.5

NW N NE
W E
SW S SE

TP, Plant City West, 1983, 7.5-minute
SW, Brandon, 1981, 7.5-minute

SITE NAME: Branch Forbes Rd From US 92 To Harve
ADDRESS: Branch Forbes Rd From US 92 To Harve
Plant City, FL 33566
CLIENT: APTIM

N

Historical Topo Map

1975

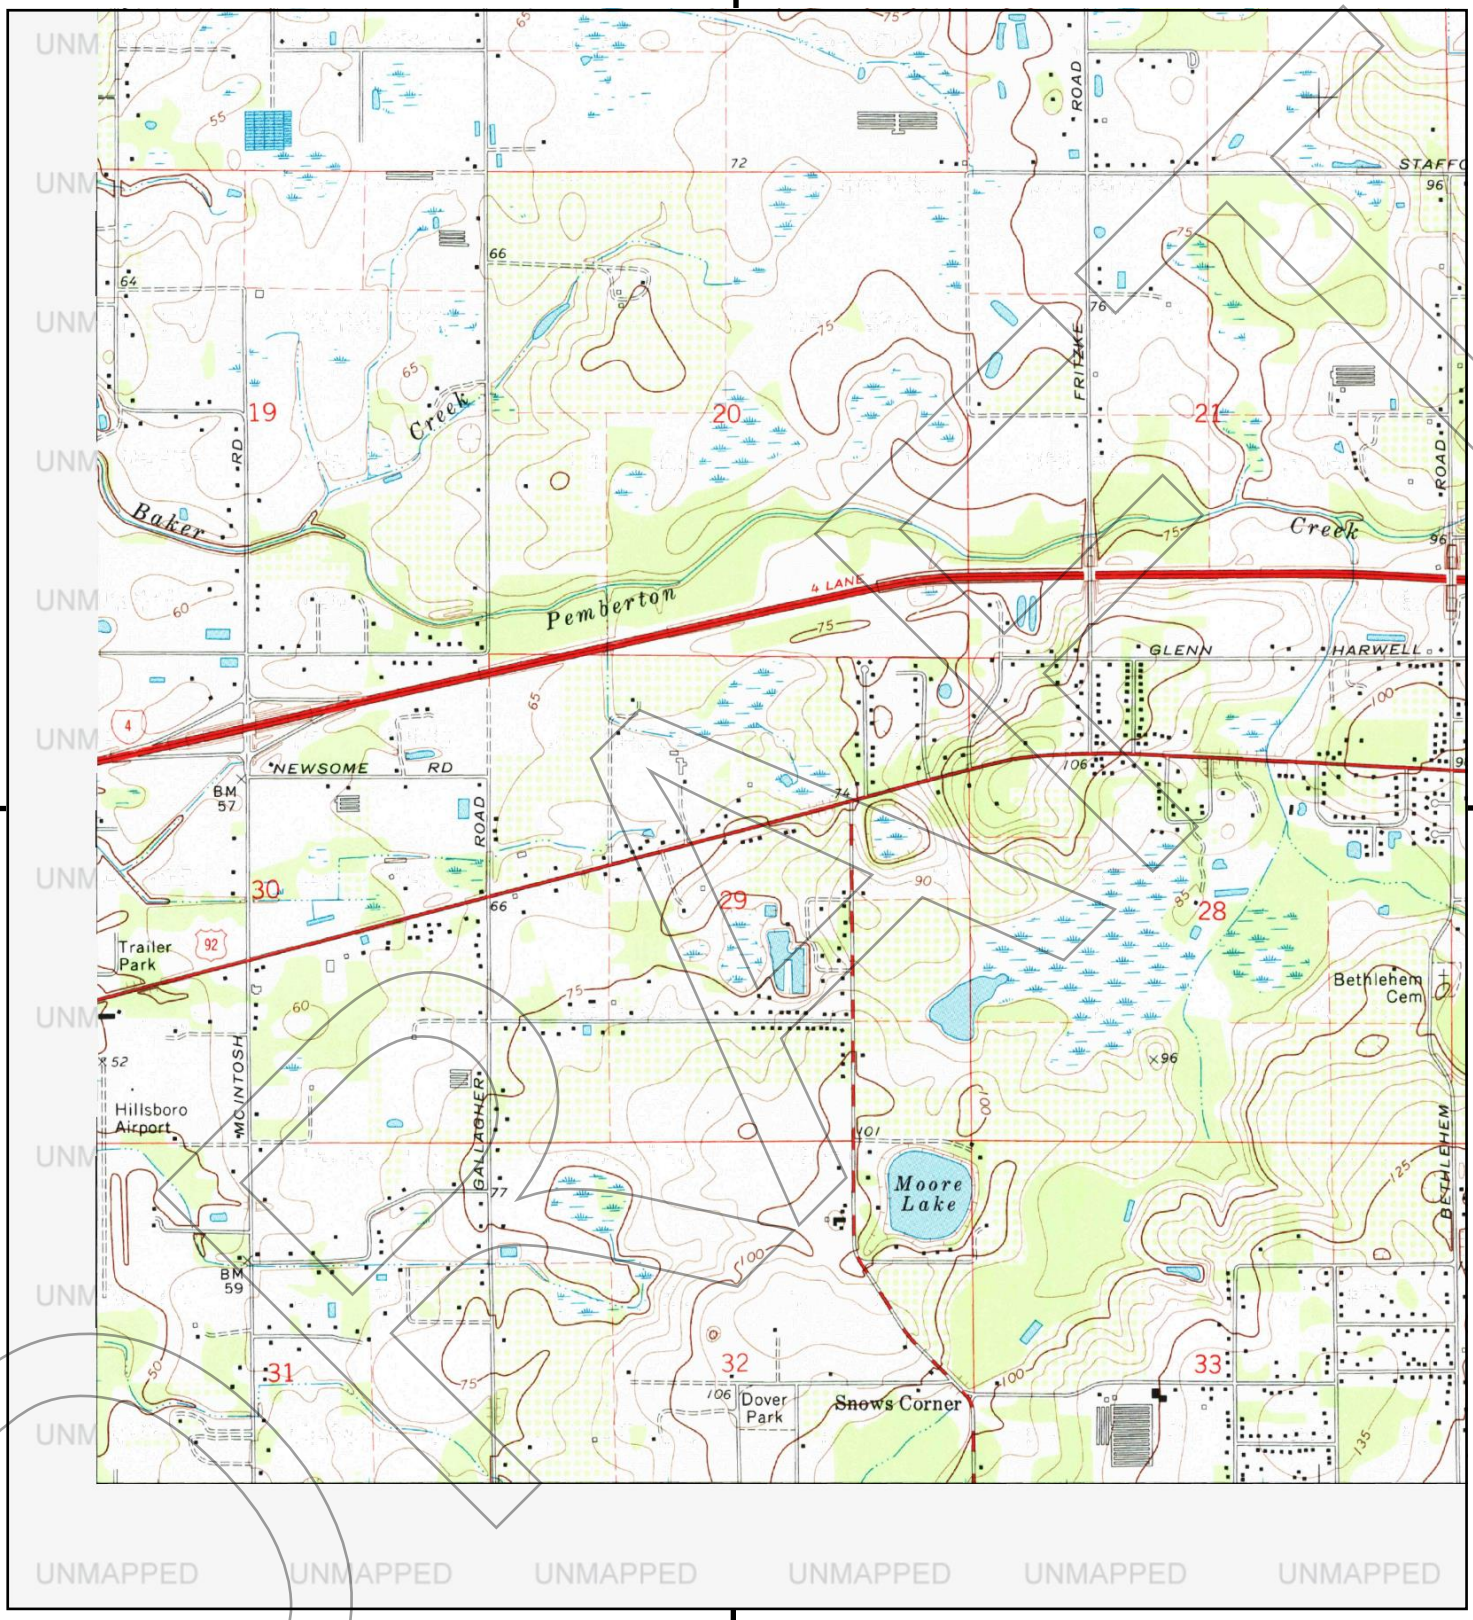

This report includes information from the following map sheet(s).

TP, Plant City West, 1975, 7.5-minute

NW N NE W E SW S SE

0 Miles 0.25 0.5 1 1.5

SITE NAME: Branch Forbes Rd From US 92 To Harve
ADDRESS: Branch Forbes Rd From US 92 To Harve
Plant City, FL 33566
CLIENT: APTIM

N

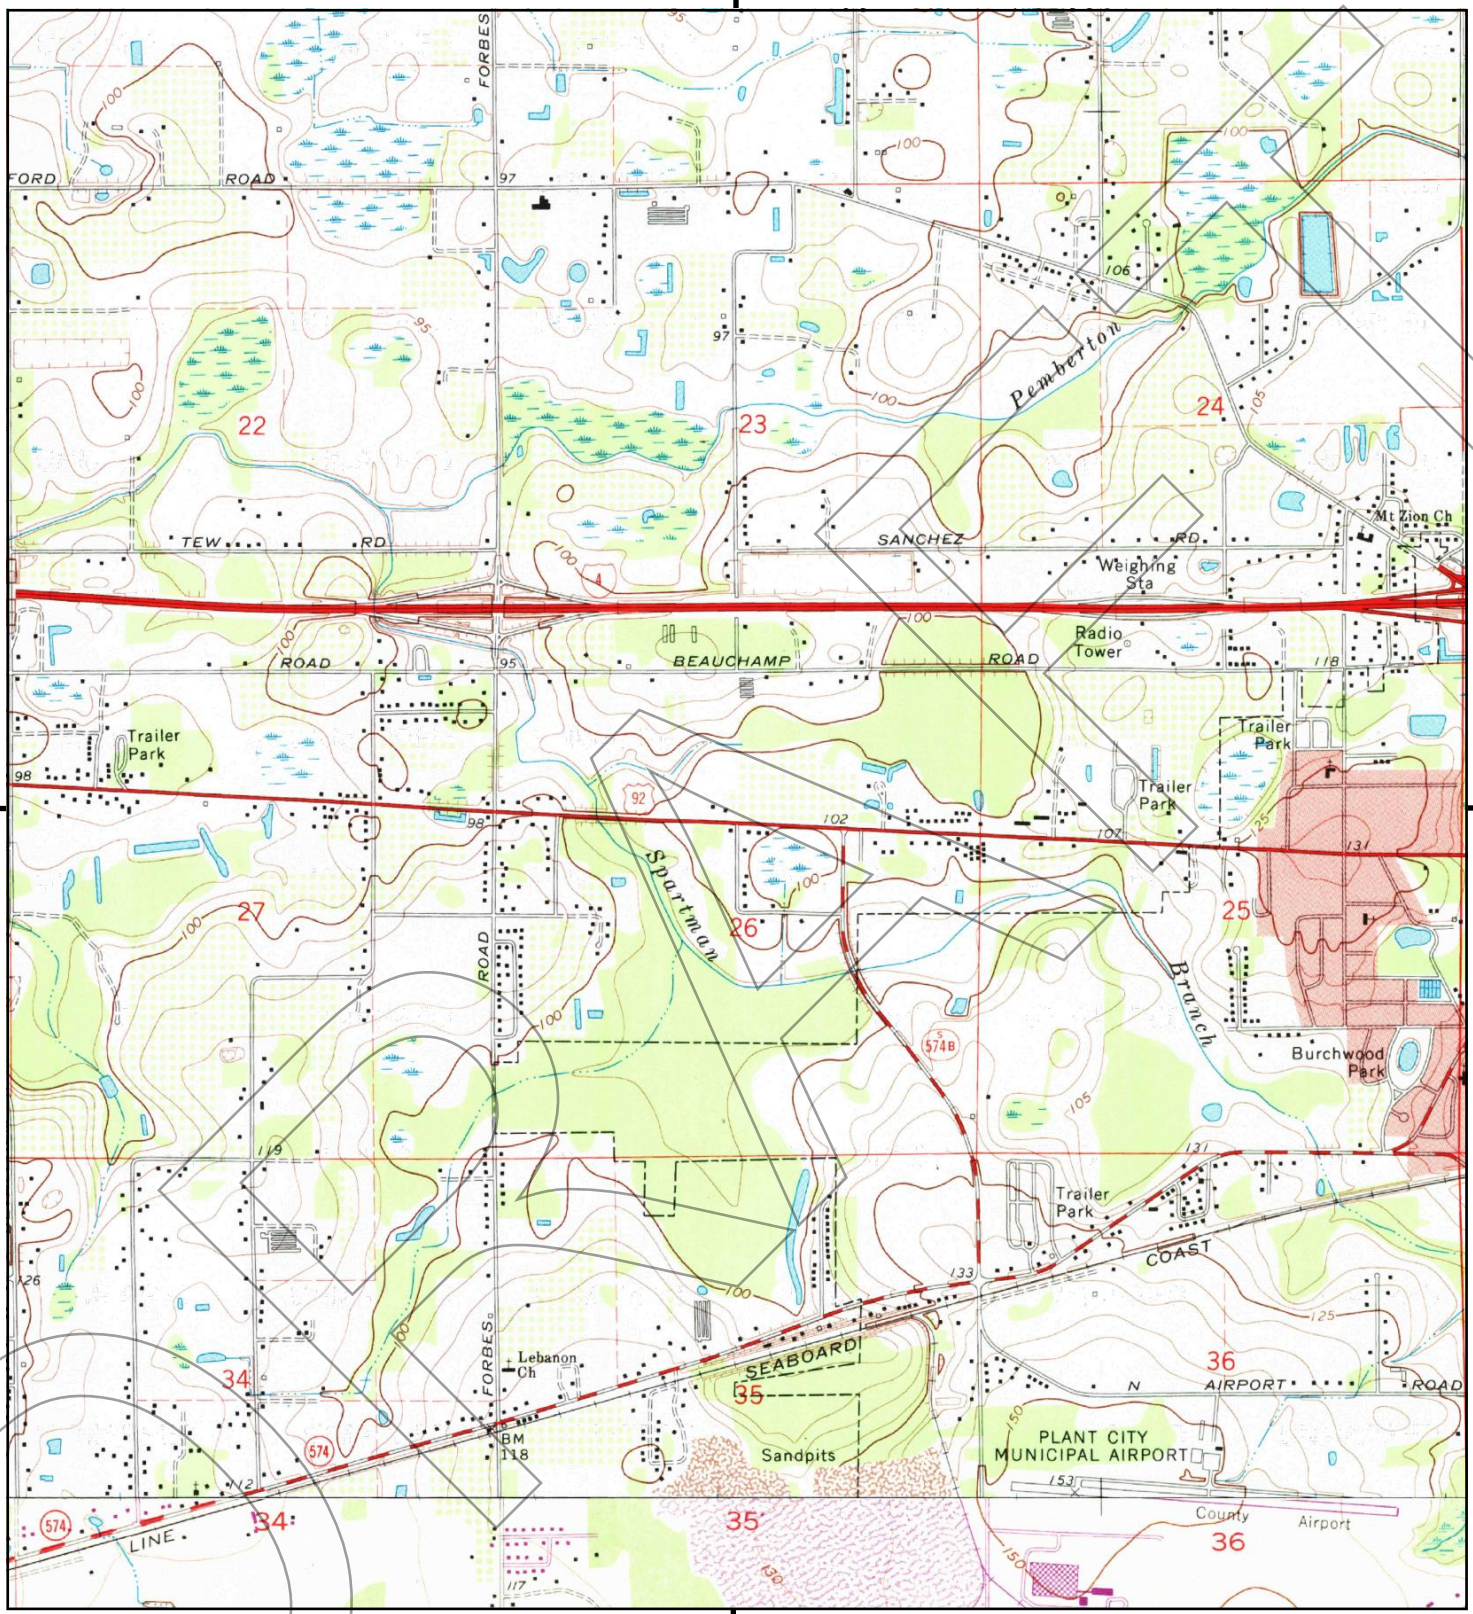

This report includes information from the following map sheet(s).

0 Miles 0.25 0.5 1 1.5

NW N NE
W E
SW S SE

TP, Plant City West, 1975, 7.5-minute
S, Dover, 1973, 7.5-minute

SITE NAME: Branch Forbes Rd From US 92 To Harve
ADDRESS: Branch Forbes Rd From US 92 To Harve
Plant City, FL 33566
CLIENT: APTIM

N

Historical Topo Map

1944

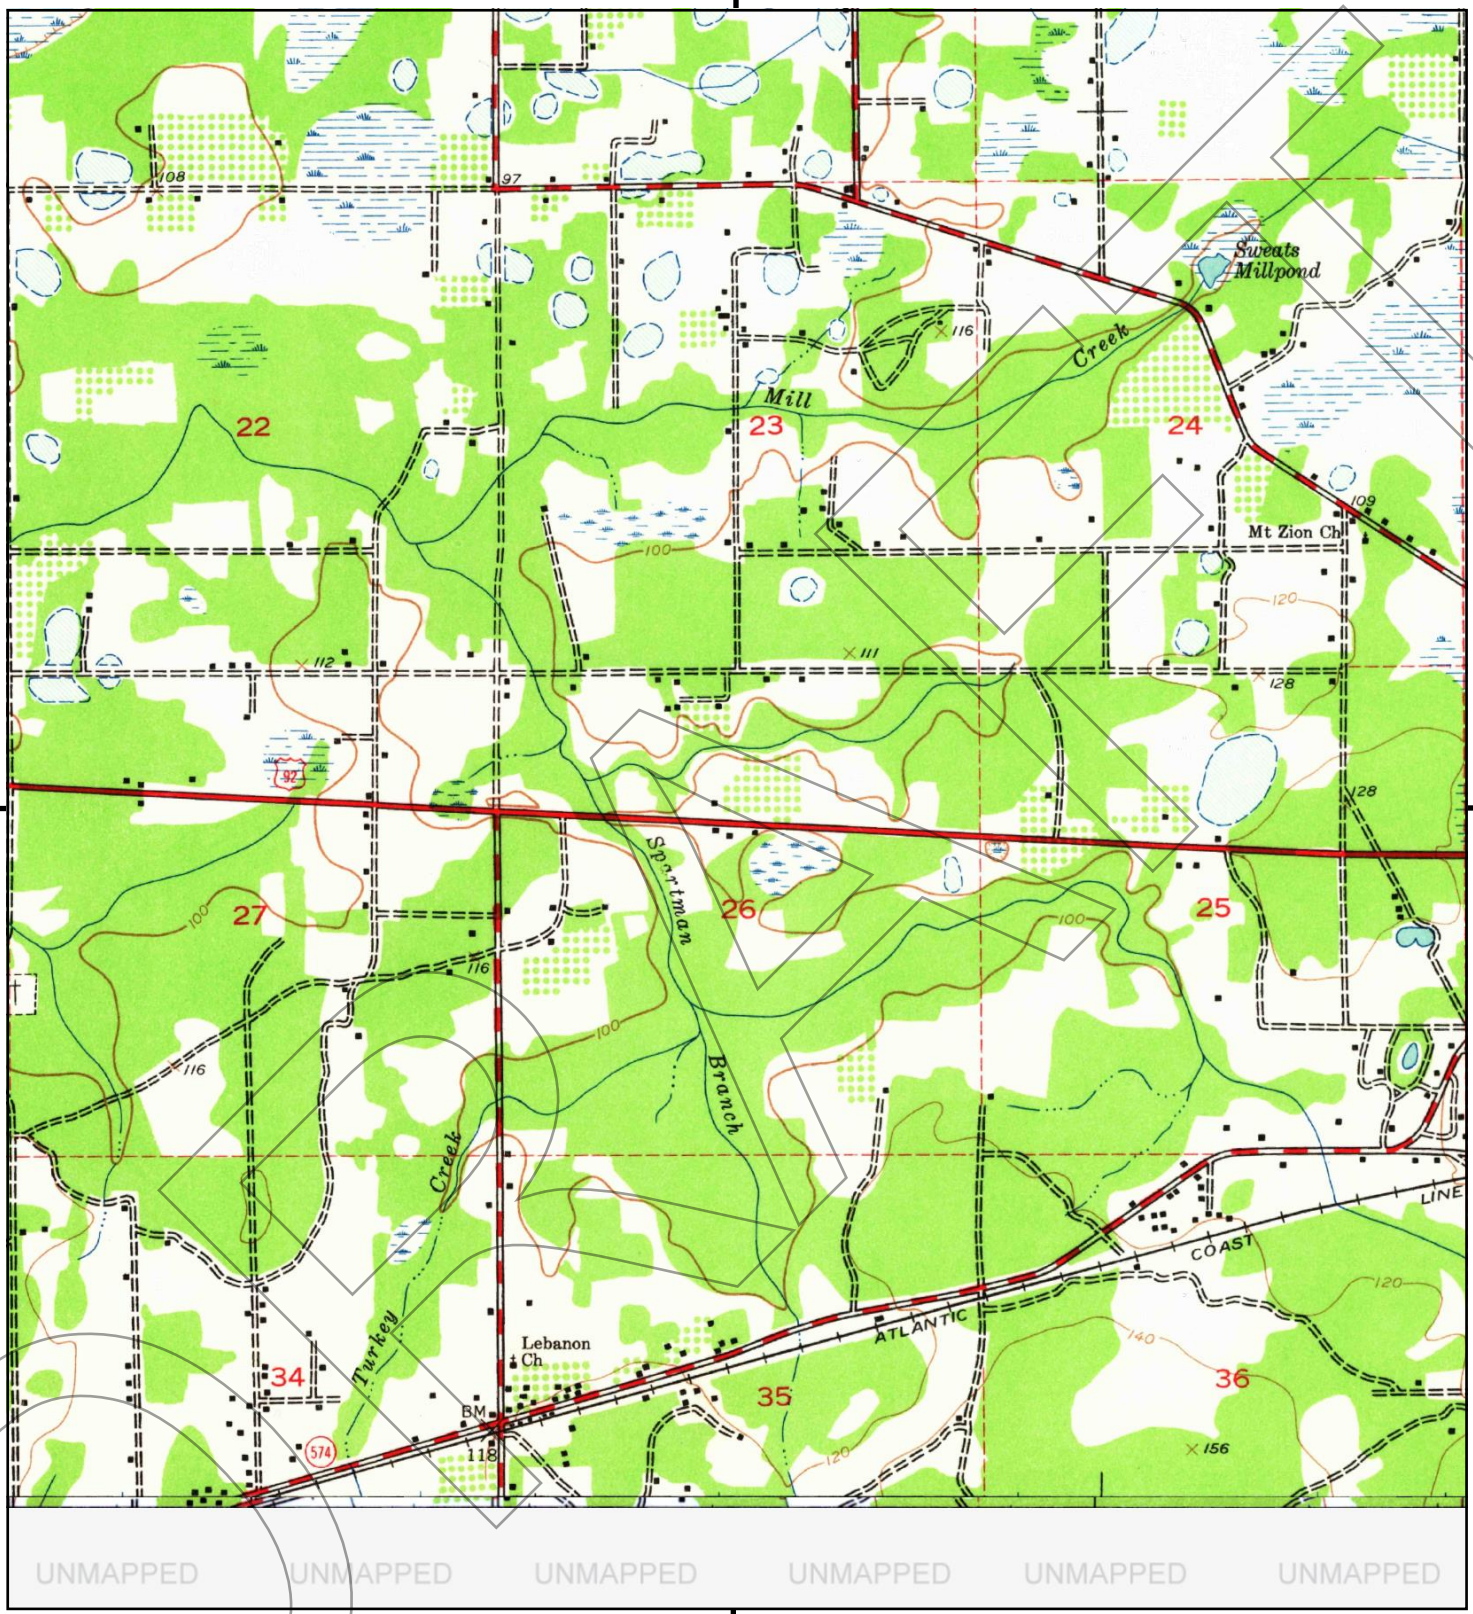

UNMAPPED UNMAPPED UNMAPPED UNMAPPED UNMAPPED UNMAPPED

This report includes information from the following map sheet(s).

0 Miles 0.25 0.5 1 1.5

NW N NE
W E
SW S SE

TP, Antioch, 1944, 7.5-minute
TP, PLANT CITY WEST, 1944, 7.5-minute

SITE NAME: Branch Forbes Rd From US 92 To Harve
ADDRESS: Branch Forbes Rd From US 92 To Harve
Plant City, FL 33566
CLIENT: APTIM

N

Historical Topo Map

1943, 1944

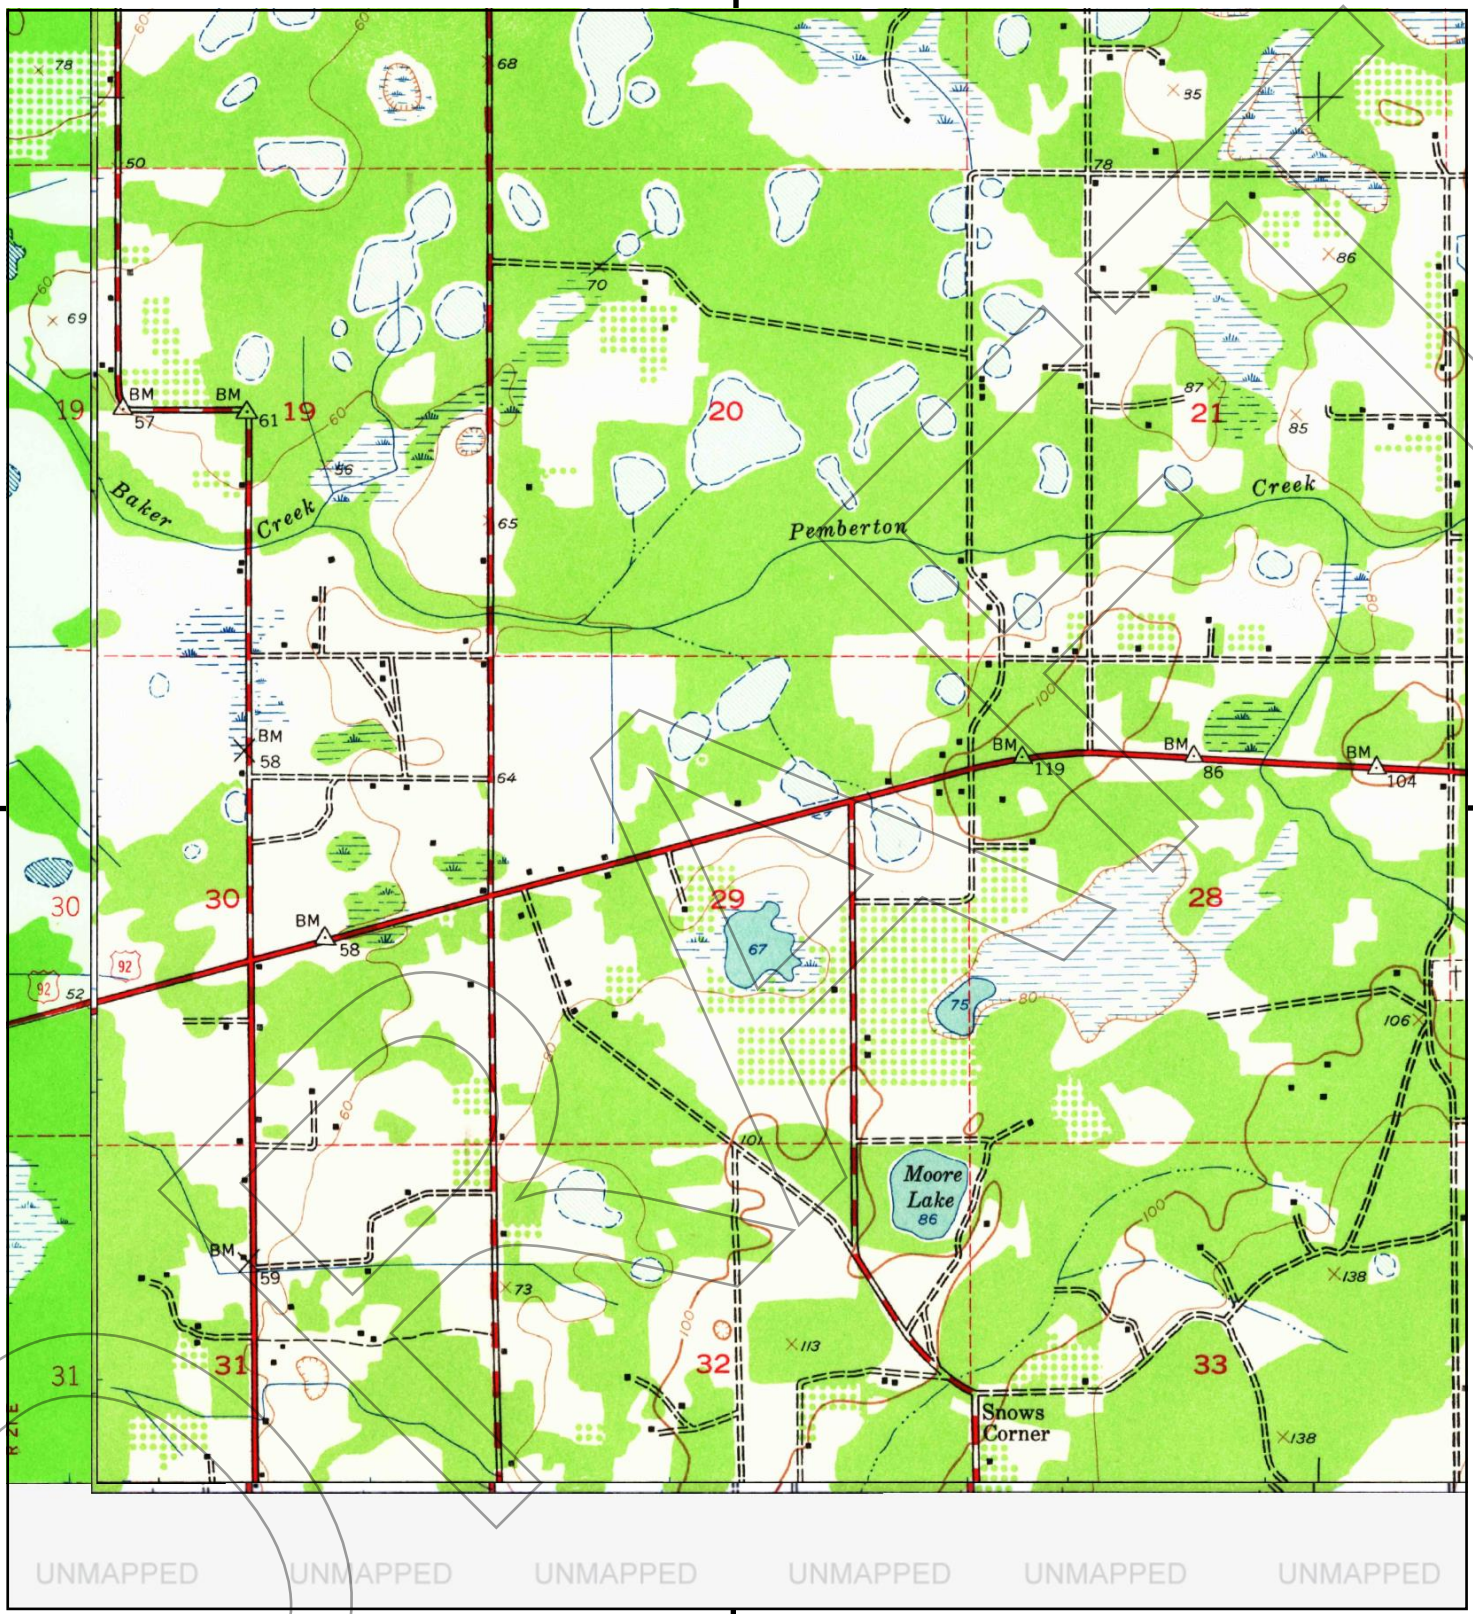

This report includes information from the following map sheet(s).

0 Miles 0.25 0.5 1 1.5

NW N NE
W E
SW S SE

TP, Antioch, 1944, 7.5-minute
NW, Thonotosassa, 1943, 7.5-minute
TP, PLANT CITY WEST, 1944, 7.5-minute

SITE NAME: Branch Forbes Rd From US 92 To Harve
ADDRESS: Branch Forbes Rd From US 92 To Harve
Plant City, FL 33566
CLIENT: APTIM

N

Appendix C
Regulatory File Documents and Property Appraiser Information

DRAFT

Site 1:
Weitz William Kent

DRAFT

Bob Henriquez
Hillsborough County Property Appraiser

https://www.hcpafl.org/
15th Floor County Ctr.
601 E. Kennedy Blvd, Tampa, Florida 33602-4932
Ph: (813) 272-6100

Folio: 082436-5500

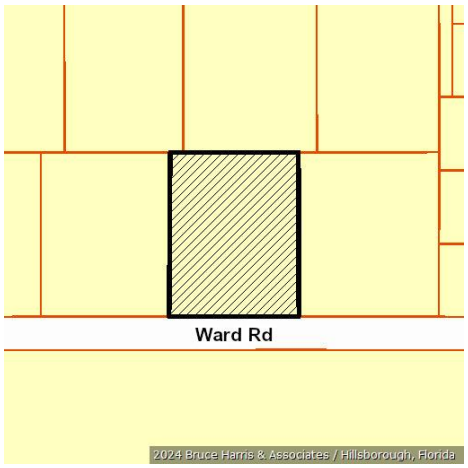

Owner Information

Owner Name	VILLA JAMES VILLA NICOLE G
Mailing Address	5208 WARD RD PLANT CITY, FL 33566-8068
Site Address	5208 WARD RD, PLANT CITY
PIN	U-27-28-21-ZZZ-000003-74010.0
Folio	082436-5500
Prior PIN	
Prior Folio	082436-5300
Tax District	U - UNINCORPORATED
Property Use	0100 SINGLE FAMILY R
Plat Book/Page	/
Neighborhood	221007.00 | W of Plant City,S I-4, N MLK E Moores L
Subdivision	ZZZ | UNPLATTED

Value Summary

Taxing District	Market Value	Assessed Value	Exemptions	Taxable Value
County	$317,035	$136,156	$50,000	$86,156
Public Schools	$317,035	$136,156	$25,000	$111,156
Municipal	$317,035	$136,156	$50,000	$86,156
Other Districts	$317,035	$136,156	$50,000	$86,156

Note: This section shows Market Value, Assessed Value, Exemptions, and Taxable Value for taxing districts. Because of changes in Florida Law, it is possible to have different assessed and taxable values on the same property. For example, the additional $25,000 Homestead Exemption and the non-homestead CAP do not apply to public schools, and the Low Income Senior Exemption only applies to countywide and certain municipal millages.

Sales Information

Book / Page	Instrument	Month	Year	Type Inst	Qualified or Unqualified	Vacant or Improved	Price
22276 / 0357	2013442087	11	2013	WD	Qualified	Improved	$147,500
7449 / 1755	94170525	07	1994	WD	Qualified	Improved	$128,000
5679 / 1652	89093691	05	1989	WD	Qualified	Improved	$107,500
4922 / 0389	86211073	09	1986	WD	Qualified	Improved	$109,000

Building Information

Building 1

Type	01 | SINGLE FAMILY
Year Built	1978

Building 1 Construction Details

Element	Code	Construction Detail
Class	C	Concrete Block
Exterior Wall	7	Masonry Frm: Stucco
Roof Structure	3	Gable or Hip
Roof Cover	3	Asphalt/Comp. Shingle
Interior Walls	5	Drywall
Interior Flooring	8	Carpet
Heat/AC	2	Central
Architectural Style	3	Basic
Condition	3	Average
Bedrooms	4.0	
Bathrooms	3.0	
Stories	1.0	
Units	1.0	

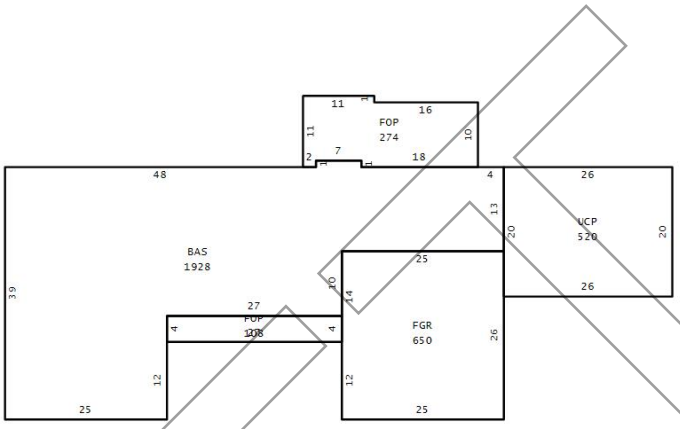

Building 1 subarea

Area Type	Gross Area	Heated Area	Depreciated Value
BAS	1,928	1,928	$195,463
FGR	650		$32,949
FOP	108		$2,737
FOP	274		$6,894
UCP	520		$7,908
Totals	**3,480**	**1,928**	**$245,951**

Extra Features

OB/XF Code	Description	Building	Year On Roll	Length	Width	Units	Value
0351	POOL 01 SCREENED	1	1978	0	0	1.00	$16,000
0595	FIREPLACE	1	1978	0	0	1.00	$3,000
0651	SHED NOT PERMANENTLY AFFIXED	1	2016	0	0	1.00	$0

Land Information

Use Code	Description	Zone	Front	Depth	Land Type	Total Land Units	Land Value
995J	Acreage Class 5	ASC-1	175.00	225.00	AC | ACREAGE	0.90	$52,084

Legal Description

W 175 FT OF E 503 FT OF S 250 FT OF SE 1/4 OF NE 1/4 LESS RD R/W

DRAFT

Site 1

March 26, 2024

N W E S

0 62.5 125 250 ft

Bob Henriquez, CFA
Hillsborough County Property Appraiser
This map is for assessment purposes only.
It is not a survey.

2021 Aerials

Site 2:
Advance Auto Parts 9497

DRAFT

Bob Henriquez
Hillsborough County Property Appraiser

https://www.hcpafl.org/
15th Floor County Ctr.
601 E. Kennedy Blvd, Tampa, Florida 33602-4932
Ph: (813) 272-6100

Folio: 082436-5300

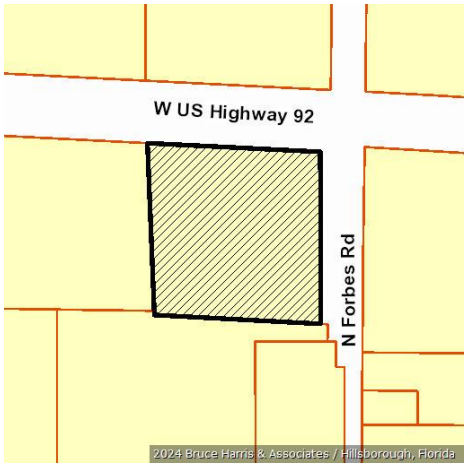

Owner Information

Owner Name	DISCOUNT AUTO PARTS INC
Mailing Address	ADVANCE 9497 TAX ACCTNG PO BOX 2710 ROANOKE, VA 24001-2710
Site Address	5201 W 92 HWY, PLANT CITY
PIN	U-27-28-21-ZZZ-000003-73930.0
Folio	082436-5300
Prior PIN	
Prior Folio	082436-5000
Tax District	U - UNINCORPORATED
Property Use	1120 1STY STORE B
Plat Book/Page	/
Neighborhood	221007.00 | W of Plant City,S I-4, N MLK E Moores L
Subdivision	ZZZ | UNPLATTED

Value Summary

Taxing District	Market Value	Assessed Value	Exemptions	Taxable Value
County	$957,300	$874,578	$0	$874,578
Public Schools	$957,300	$957,300	$0	$957,300
Municipal	$957,300	$874,578	$0	$874,578
Other Districts	$957,300	$874,578	$0	$874,578

Note: This section shows Market Value, Assessed Value, Exemptions, and Taxable Value for taxing districts. Because of changes in Florida Law, it is possible to have different assessed and taxable values on the same property. For example, the additional $25,000 Homestead Exemption and the non-homestead CAP do not apply to public schools, and the Low Income Senior Exemption only applies to countywide and certain municipal millages.

Sales Information

Book / Page	Instrument	Month	Year	Type Inst	Qualified or Unqualified	Vacant or Improved	Price
8292 / 1403	96235591	09	1996	WD	Unqualified	Vacant	$146,500
7150 / 0274	93246063	10	1993	WD	Qualified	Vacant	$31,300
5972 / 1344	90098900	05	1990	WD	Qualified	Vacant	$400,000

Building Information

Building 1

Type	35 | STORE RETAIL
Year Built	1997

Building 1 Construction Details

Element	Code	Construction Detail
Class	C	Concrete Block
Exterior Wall	5	Concrete Block
Exterior Wall	7	Masonry Frm: Stucco
Roof Structure	9	Rigid Frame/Barjoist
Roof Cover	4	Blt.up Tar & Gravel
Interior Walls	1	Masonry or Minimum
Interior Flooring	4	Vinyl
Heat/AC	2	Central
Plumbing	3	Typical
Condition	3	Average
Stories	1.0	
Units	1.0	
Wall Height	14.00	

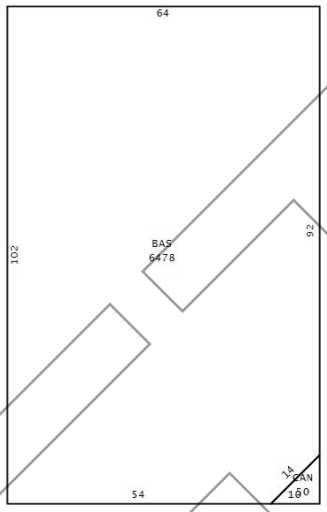

Building 1 subarea

Area Type	Gross Area	Heated Area	Depreciated Value
BAS	6,478	6,478	$526,843
CAN	50		$1,220
Totals	**6,528**	**6,478**	**$528,063**

Extra Features

OB/XF Code	Description	Building	Year On Roll	Length	Width	Units	Value
0060	CONCRETE PAVEMENT	1	1997	0	0	16,293.00	$53,708
0060	CONCRETE PAVEMENT	1	2006	0	0	486.00	$2,136
0280	FENCE WOOD	1	2006	0	0	360.00	$1,440

Land Information

Use Code	Description	Zone	Front	Depth	Land Type	Total Land Units	Land Value
TLE0	TL Class 4	PD	0.0	0.0	SF | SQUARE FEET	51,700.00	$426,525

Legal Description

TRACT COM SE COR OF NE 1/4 THN S 89 DEG 56 MIN 08 SEC W 20.10 FT TO SURVEY LINE OF FORBES RD THN N 824.75 FT THN W 35 FT THN N ALONG WLY R/W LINE FORBES RD 0.25 FT TO PT LYING 825 FT N OF S LINE OF NE 1/4 THN CON N 24.02 FT FOR POB THN N 86 DEG 53 MIN 15 SEC W 250 FT THN N 00 DEG 19 MIN 54 E 250 FT TO SLY R/W LINE OF US HWY 92 THN S 86 DEG 53 MIN 15 SEC E 250 FT TO WLY R/W OF FORBES RD THN S 250 FT TO POB LESS AN ADD'L 30 FT ON N AND AN ADD'L 15 FT ON E FOR R/W'S

Site 2

March 26, 2024

0 62.5 125 250 ft

N W E S

Bob Henriquez, CFA
Hillsborough County Property Appraiser
This map is for assessment purposes only.
It is not a survey.
2021 Aerials

Site 3:
Citgo-Plant City #796/Citgo PC #147/
Prime Time #702/Ava Anthony, Inc.

DRAFT

Bob Henriquez
Hillsborough County Property Appraiser

https://www.hcpafl.org/
15th Floor County Ctr.
601 E. Kennedy Blvd, Tampa, Florida 33602-4932
Ph: (813) 272-6100

Folio: 082299-0000

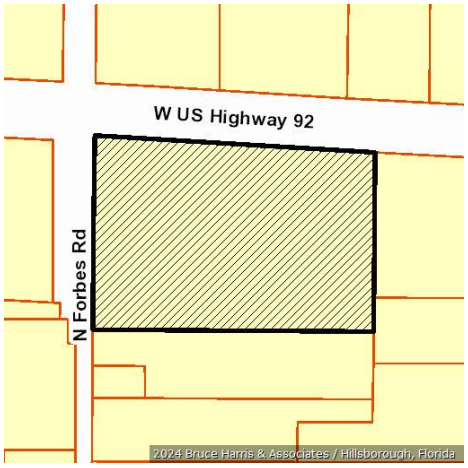

Owner Information

Owner Name	R&N INVESTMENTS OF FLORIDA LLC
Mailing Address	5117 W US HIGHWAY 92 PLANT CITY, FL 33566-8223
Site Address	5117 W 92 HWY, PLANT CITY
PIN	U-26-28-21-ZZZ-000003-72630.0
Folio	082299-0000
Prior PIN	
Prior Folio	000000-0000
Tax District	U - UNINCORPORATED
Property Use	1422 Conv Store /Gas C
Plat Book/Page	/
Neighborhood	221007.00 | W of Plant City,S I-4, N MLK E Moores L
Subdivision	ZZZ | UNPLATTED

Value Summary

Taxing District	Market Value	Assessed Value	Exemptions	Taxable Value
County	$1,356,509	$1,329,440	$0	$1,329,440
Public Schools	$1,356,509	$1,356,509	$0	$1,356,509
Municipal	$1,356,509	$1,329,440	$0	$1,329,440
Other Districts	$1,356,509	$1,329,440	$0	$1,329,440

Note: This section shows Market Value, Assessed Value, Exemptions, and Taxable Value for taxing districts. Because of changes in Florida Law, it is possible to have different assessed and taxable values on the same property. For example, the additional $25,000 Homestead Exemption and the non-homestead CAP do not apply to public schools, and the Low Income Senior Exemption only applies to countywide and certain municipal millages.

Sales Information

Book / Page	Instrument	Month	Year	Type Inst	Qualified or Unqualified	Vacant or Improved	Price
	2021002215	12	2020	AG	Unqualified	Improved	$1,460,000
24423 / 1238	2016390155	09	2016	AG	Unqualified	Improved	$600,000
24423 / 0939	2016390060	09	2016	WD	Unqualified	Improved	$600,000
22850 / 1885	2014341263	10	2014	WD	Unqualified	Improved	$100
21920 / 1965	2013214808	05	2013	CT	Unqualified	Improved	$500
14607 / 0831	2005025604	12	2004	WD	Unqualified	Improved	$1,071,300
9266 / 0279	98293859	09	1998	WD	Unqualified	Improved	$1,860,000
4572 / 0242		06	1985	WD	Qualified	Improved	$202,500
4235 / 0115		12	1983	WD	Unqualified	Improved	$50,000

Building Information

Building 1

Type	43 | CONVENIENCE STORE
Year Built	1981

Building 1 Construction Details

Element	Code	Construction Detail
Class	S	Metal Frame
Exterior Wall	4	Wood/Masonry Siding
Exterior Wall	13	Alum/Vinyl Siding
Roof Structure	9	Rigid Frame/Barjoist
Roof Cover	9	Metal
Interior Walls	5	Drywall
Interior Flooring	7	Tile
Heat/AC	2	Central
Plumbing	3	Typical
Condition	3	Average
Stories	1.0	
Units	2.0	
Wall Height	13.00	

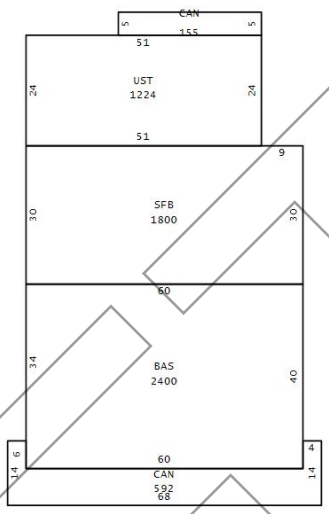

Building 1 subarea

Area Type	Gross Area	Heated Area	Depreciated Value
BAS	2,400	2,400	$178,567
CAN	155		$3,423
CAN	592		$13,244
SFB	1,800	1,800	$107,140
UST	1,224		$36,457
Totals	**6,171**	**4,200**	**$338,831**

Extra Features

OB/XF Code	Description	Building	Year On Roll	Length	Width	Units	Value
0020	ASPHALT PAVING	1	1981	0	0	12,575.00	$16,901
0260	FENCE CL6	1	1981	0	0	693.00	$1,317
0520	CANOPY	1	1981	82	26	2,132.00	$5,948
0060	CONCRETE PAVEMENT	1	1981	0	0	3,238.00	$8,956
0540	CANOPY GAS PUMP	1	2016	112	24	2,688.00	$78,705
0460	CARPORT	1	2016	20	12	240.00	$1,966
1051	UndrGrd fuel tank conv. stores	1	2019	0	0	12,000.00	$17,112
1051	UndrGrd fuel tank conv. stores	1	2019	0	0	12,000.00	$17,112

Land Information

Use Code	Description	Zone	Front	Depth	Land Type	Total Land Units	Land Value
TLE0	TL Class 4	CG	0.0	0.0	SF | SQUARE FEET	43,560.00	$359,370
TF40	US 92 Central 2	CG	425.00	290.00	SF | SQUARE FEET	78,790.00	$510,291

Legal Description

LOT BEG AT INTERSECTION OF S LINE OF ST RD 17 WITH E LINE OF GRADED RD & RUN S 300 FT E 450 FT N TO ST RD 17 AND W TO BEG IN SW 1/4 OF NW 1/4 LESS BEG AT SW COR OF SAID TRACT RUN N 299.73 FT TO S R/W OF SR 600 THN S 86 DEG 54 MIN E 21.29 FT THN S 46 DEG W 13.80 FT THN S 289.11 FT AND W 10.92 FT TO POB

Site 3

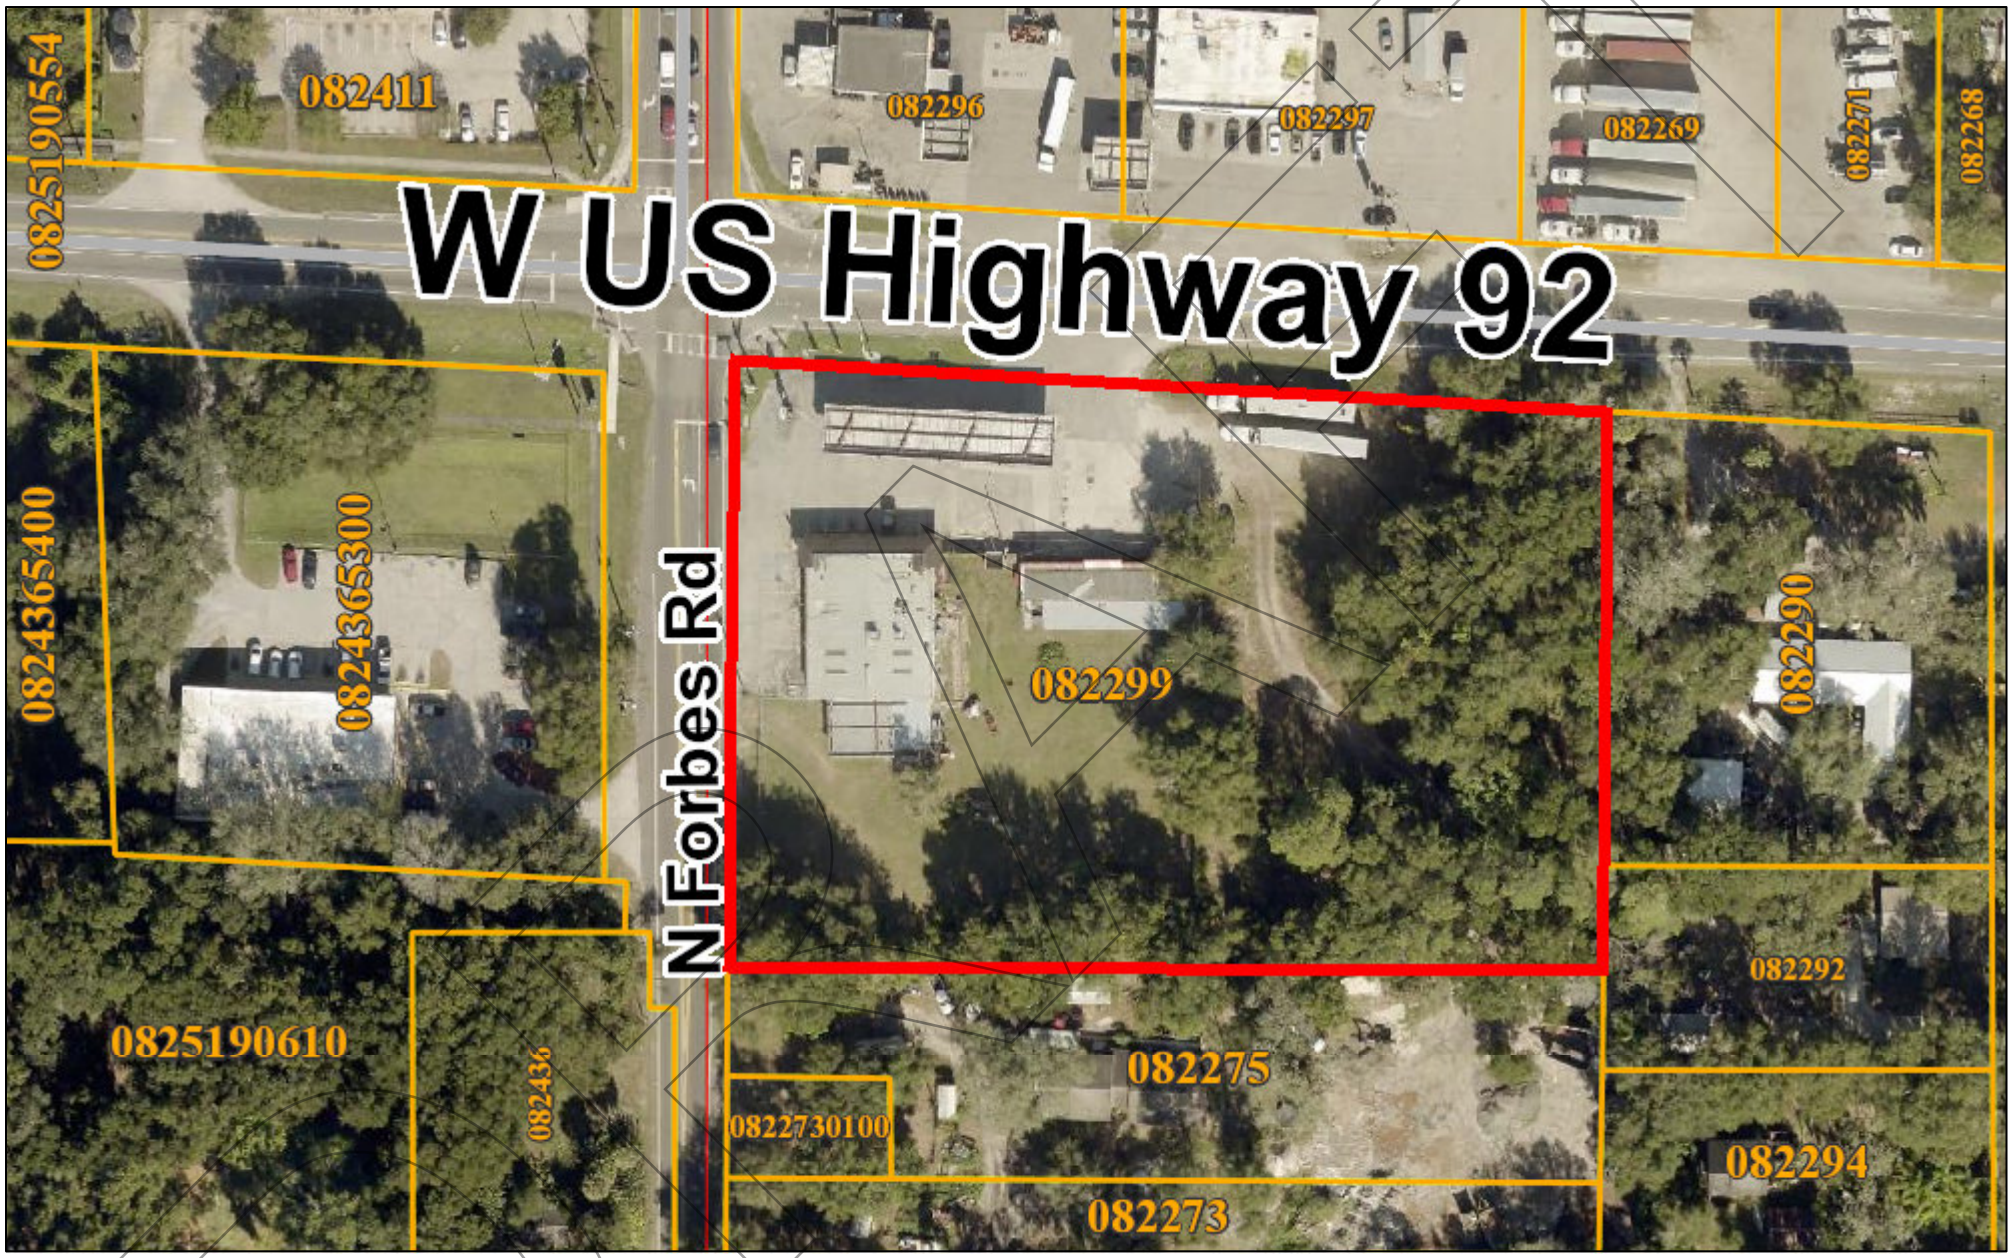

March 26, 2024

0 62.5 125 250 ft

Bob Henriquez, CFA
Hillsborough County Property Appraiser
This map is for assessment purposes only.
It is not a survey.
2021 Aerials

Florida Department of Environmental Protection
Bob Martinez Center
2600 Blair Stone Road
Tallahassee, Florida 32399-2400

Charlie Crist
Governor

Jeff Kottkamp
Lt. Governor

Mimi A. Drew
Secretary

September 16, 2010

CERTIFIED MAIL #7009 3410 0000 2532 9005
RETURN RECEIPT REQUESTED

Mr. Kenneth L. Wood
Medallion Convenience Stores, Incorporated (MDC 6, LLC)
2070 South Orange Blossom Trail
Apopka, Florida 32703-7741

Subject: Site Rehabilitation Completion Order
Citgo PC #147
5117 Highway 92 West
Plant City, Hillsborough County
FDEP Facility ID# 298732462
Discharge Date: December 28, 2009 (Non-program)

Dear Mr. Wood:

Environmental Protection Commission of Hillsborough County (EPCHC), on behalf of the Florida Department of Environmental Protection (Department), has reviewed the Site Assessment Report (SAR) (and Addenda) and No Further Action Proposal (NFAP) dated May 25, 2010 through August 24, 2010 (received May 27, 2010 through August 27, 2010), prepared and submitted by Applied Science and Engineering, Limited Liability Company, for the petroleum product discharge referenced above. All the documents submitted to date are adequate to meet the site assessment requirements of Rule 62-770.600, Florida Administrative Code (F.A.C.). In addition, documentation submitted with the SARs/NFAP confirms that criteria set forth in Subsection 62-770.680(1), F.A.C., have been met. Please refer to the attached maps of the source property and analytical summary tables. The SARs/NFAP are hereby incorporated by reference in this Site Rehabilitation Completion Order (Order). Therefore, you are released from any further obligation to conduct site rehabilitation at the facility for petroleum product contamination associated with the discharge referenced above, except as set forth below.

(1) In the event concentrations of petroleum products' contaminants of concern increase above the levels approved in this Order, or if a subsequent discharge of petroleum or petroleum product occurs at the facility, the Department may require site rehabilitation to reduce concentrations of petroleum products' contaminants of concern to the levels approved in the SARs/NFAP or otherwise allowed by Chapter 62-770, F.A.C.

(2) Additionally, you are required to properly abandon all monitoring wells, except compliance wells utilized to meet the release detection requirements of Chapter 62-761 or 62-762, F.A.C., within 60 days of receipt of this Order. The monitoring wells must be plugged and abandoned in accordance with the requirements of Subsection 62-532.500(4), F.A.C.

Please send a copy of the approved assessment documents to Ken Weber of the Southwest Florida Water Management District within 30 days of receiving this Order.

Legal Issues

The Department's Order shall become final unless a timely petition for an administrative hearing is filed under Sections 120.569 and 120.57, Florida Statutes (F.S.), within 21 days of receipt of this Order. The procedures for petitioning for an administrative hearing are set forth below.

Persons affected by this Order have the following options:

(A) If you choose to accept the Department's decision regarding the SARs/NFAP, you do not have to do anything. This Order is final and effective on the date filed with the Clerk of the Department, which is indicated on the last page of this Order.

(B) If you choose to challenge the decision, you may do the following:

(1) File a request for an extension of time to file a petition for an administrative hearing with the Department's Agency Clerk in the Office of General Counsel within 21 days of receipt of this Order; such a request should be made if you wish to meet with the Department in an attempt to informally resolve any disputes without first filing a petition for an administrative hearing; or

(2) File a petition for an administrative hearing with the Department's Agency Clerk in the Office of General Counsel within 21 days of receipt of this Order.

Please be advised that mediation of this decision pursuant to Section 120.573, F.S., is not available.

How to Request an Extension of Time to File a Petition for an Administrative Hearing

For good cause shown, pursuant to Subsection 62-110.106(4), F.A.C., the Department may grant a request for an extension of time to file a petition for an administrative hearing. Such a request must be filed (received) by the Department's Agency Clerk in the Office of General Counsel at 3900 Commonwealth Boulevard, Mail Station 35, Tallahassee, Florida, 32399-3000, within 21 days of receipt of this Order. Petitioner, if different from Medallion Convenience Stores, Incorporated (MDC 6, LLC), shall mail a copy of the request to Medallion Convenience Stores, Incorporated (MDC 6, LLC), at the time of filing. Timely filing a request for an extension of time tolls the time period within which a petition for an administrative hearing must be made.

How to File a Petition for an Administrative Hearing

A person whose substantial interests are affected by this Order may petition for an administrative hearing under Sections 120.569 and 120.57, F.S. The petition must contain the information set forth below and must be filed (received) by the Department's Agency Clerk in the Office of General Counsel at 3900 Commonwealth Boulevard, Mail Station 35, Tallahassee,

Florida, 32399-3000, within 21 days of receipt of this Order. Petitioner, if different from Medallion Convenience Stores, Incorporated (MDC 6, LLC), shall mail a copy of the petition to Medallion Convenience Stores, Incorporated (MDC 6, LLC), at the time of filing. Failure to file a petition within this time period shall waive the right of anyone who may request an administrative hearing under Sections 120.569 and 120.57, F.S.

Pursuant to Subsection 120.569(2), F.S. and Rule 28-106.201, F.A.C., a petition for an administrative hearing shall contain the following information:

(a) The name, address, and telephone number of each petitioner; the name, address, and telephone number of the petitioner's representative, if any; the facility owner's name and address, if different from the petitioner; the FDEP facility number, and the name and address of the facility;
(b) A statement of when and how each petitioner received notice of the Department's action or proposed action;
(c) An explanation of how each petitioner's substantial interests are or will be affected by the Department's action or proposed action;
(d) A statement of the disputed issues of material fact, or a statement that there are no disputed facts;
(e) A statement of the ultimate facts alleged, including a statement of the specific facts the petitioner contends warrant reversal or modification of the Department's action or proposed action;
(f) A statement of the specific rules or statutes the petitioner contends require reversal or modification of the Department's action or proposed action; and
(g) A statement of the relief sought by the petitioner, stating precisely the action petitioner wishes the Department to take with respect to the Department's action or proposed action.

This Order is final and effective on the date filed with the Clerk of the Department, which is indicated on the last page of this Order. Timely filing a petition for an administrative hearing postpones the date this Order takes effect until the Department issues either a final order pursuant to an administrative hearing or an Order Responding to Supplemental Information provided to the Department pursuant to meetings with the Department.

Judicial Review

Any party to this Order has the right to seek judicial review of it under Section 120.68, F.S., by filing a notice of appeal under Rule 9.110 of the Florida Rules of Appellate Procedure with the Department's Agency Clerk in the Office of General Counsel at 3900 Commonwealth Boulevard, Mail Station 35, Tallahassee, Florida, 32399-3000, and by filing a copy of the notice of appeal accompanied by the applicable filing fees with the appropriate district court of appeal. The notice of appeal must be filed within 30 days after this Order is filed with the Department's clerk (see below).

Questions

Any questions regarding EPCHC's review of your SARs/NFAP should be directed to Carl J. Heintz, P.G., at (813) 627-2600 ext. 1302. Questions regarding legal issues should be referred to the Department's Office of General Counsel at (850) 245-2242. Contact with any of

the above does not constitute a petition for an administrative hearing or a request for an extension of time to file a petition for an administrative hearing.

The FDEP Facility Number for this facility is 298732462. Please use this identification on all future correspondence with the Department or EPCHC.

Sincerely,

Michael E. Ashey, Chief
Bureau of Petroleum Storage Systems

MEA/cjh
Attachments

ec: Laurel Culbreth, FDEP Southwest District Office – Laurel.Culbreth@dep.state.fl.us
Carl J. Heintz, P.G., EPCHC – heintz@epchc.org
Kenneth E. Czoer, P.G., Applied Science and Engineering, LLC – kczoer@apscieng.com
Ken Weber, Southwest Florida Water Mgmt District – ken.weber@watermatters.org
cc: File

FILING AND ACKNOWLEDGMENT
FILED, on this date, pursuant to §120.52 Florida Statutes, with the designated Department Clerk, receipt of which is hereby acknowledged.

Megan Greene — 9/26/10
Clerk (or Deputy Clerk) — Date

DRAFT

P.G. CERTIFICATION

Site Assessment Report (and Addenda) and No Further Action Proposal dated May 25, 2010 through August 24, 2010 (received May 27, 2010 through August 27, 2010), for Citgo PC #147, located at 5117 Highway 92 West, Plant City, FDEP Facility ID# 298732462.

I hereby certify that in my professional judgment, the reported components of this Site Assessment Report (and Addenda) and No Further Action Proposal prepared by the professional geologist of record, Mr. Kenneth E. Czoer, P.G., for the December 28, 2009 petroleum product discharge discovered at the above-referenced facility satisfy the requirements set forth in Chapter 62-770, Florida Administrative Code (F.A.C.), and that the conclusions in this report provide reasonable assurances that the site rehabilitation objectives stated in Chapter 62-770, F.A.C., have been met.

_x_ I personally completed this review.

___ This review was conducted by _____ working under my direct supervision.

Carl J. Heintz, P.G.
Professional Geologist # 1829
Environmental Protection Commission of Hillsborough County

9/1/10
Date

DRAFT

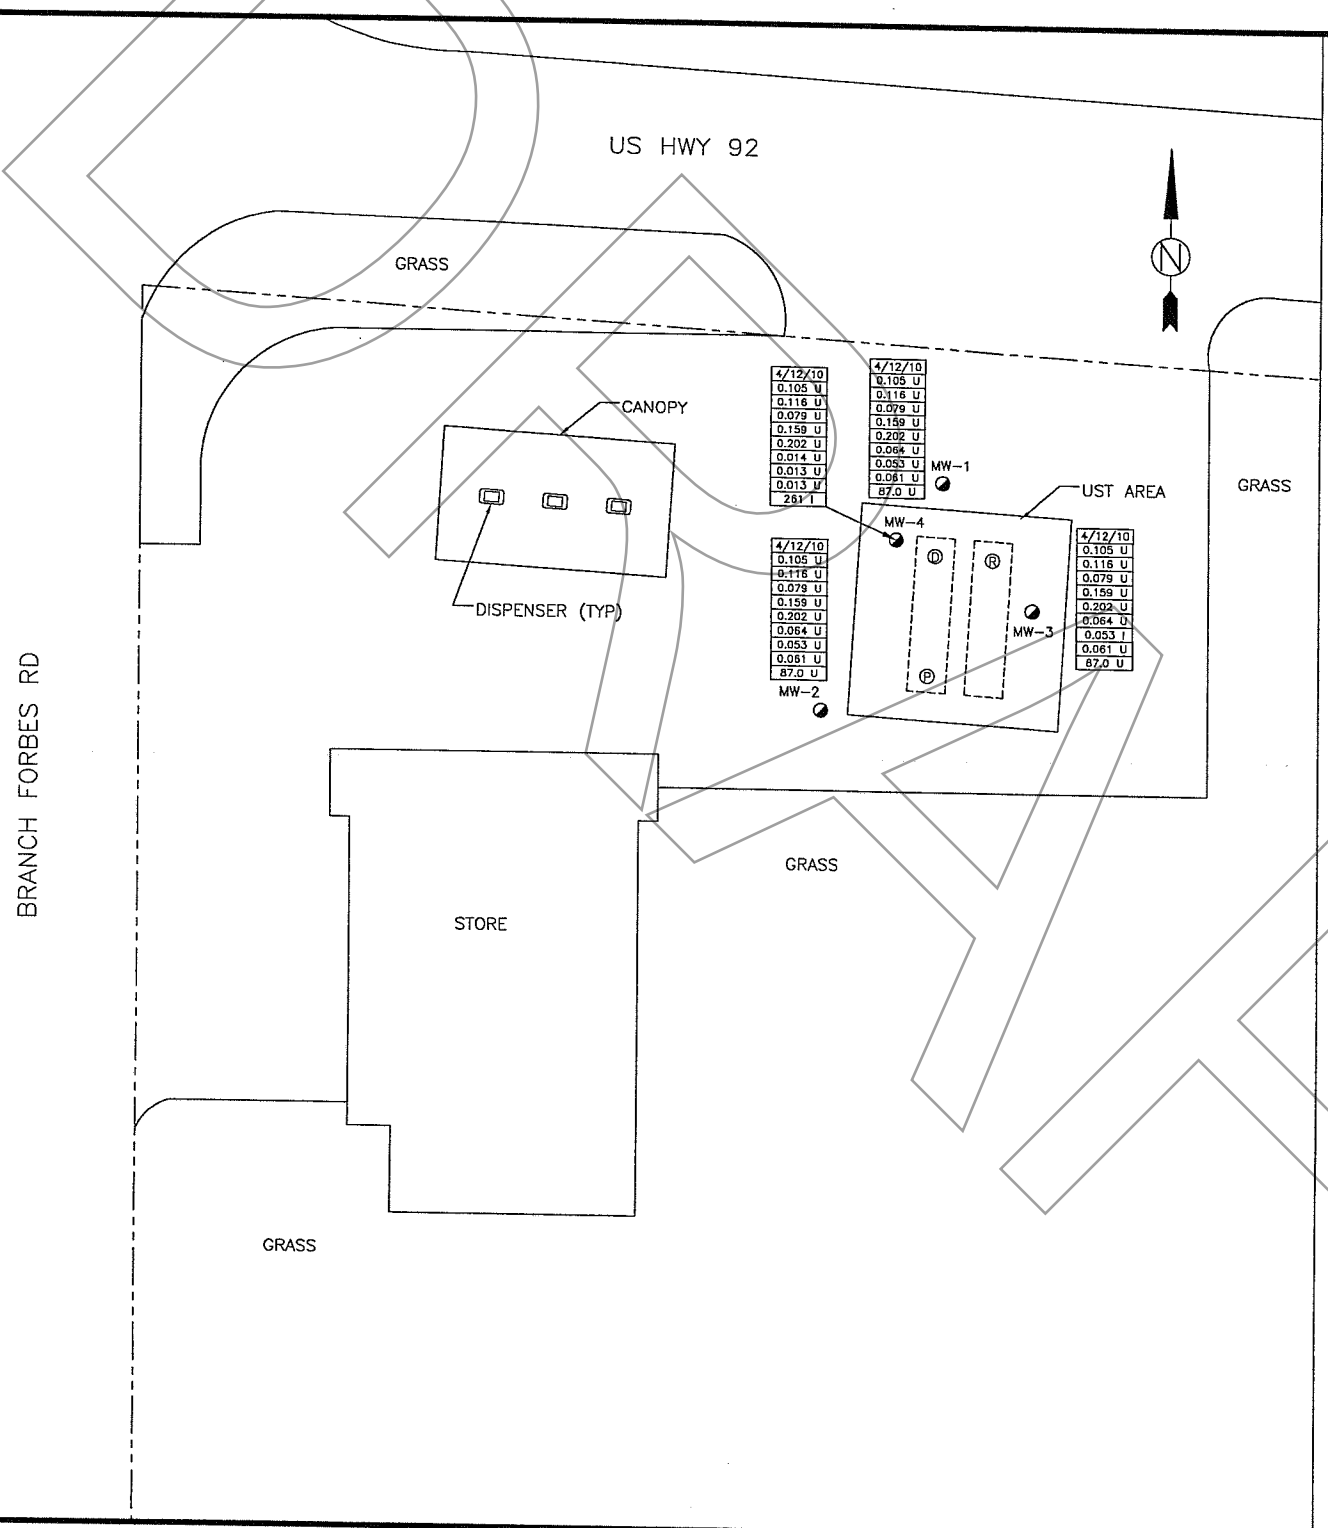

LEGEND

- PROPERTY BOUNDARY
- Ⓡ SPILL BUCKET–REGULAR
- Ⓟ SPILL BUCKET–PREMIUM
- Ⓓ SPILL BUCKET–DIESEL
- MONITORING WELL LOCATION

1/22/07	DATE
1	BENZENE
40	TOLUENE
30	ETHYLBENZENE
20	TOTAL XYLENES
20	MTBE
14	NAPHTHALENE
28	1–METHYL NAPHTHALENE
28	2–METHYL NAPHTHALENE
5,000	TRPH

CONCENTRATIONS IN µg/L

ABOVE DATA REPRESENT THE CONTAMINANT TARGET LEVELS BASED ON GROUNDWATER CRITERIA;

U= COMPOUND WAS ANALYZED FOR BUT NOT DETECTED AT THE MDL LEVEL.

I = THE REPORTED VALUE IS BETWEEN THE LABORATORY MDL & THE LABORATORY PQL

SCALE

0 10 20 30 40

FEET

FIGURE 2

GROUNDWATER ANALYTICAL MAP

MEDALLION PC #147
5117 US HWY 92 W
PLANT CITY, FL

SITE I.D. NO. 29/8732462
PROJECT NO. 10238
DRAWN BY: TH
CHECKED BY: DBW
DWG DATE: 07/13/10

Applied science AND ENGINEERING LLC
Environmental Science with Integrity

\\Files\env\dannlied files\10238 Medallion PC 147\CAD\10238-All Figures (FE4).dwg, 8/24/2010 8:47:05 AM, WOFFICE\Kyocera Mita KM-3035.PX

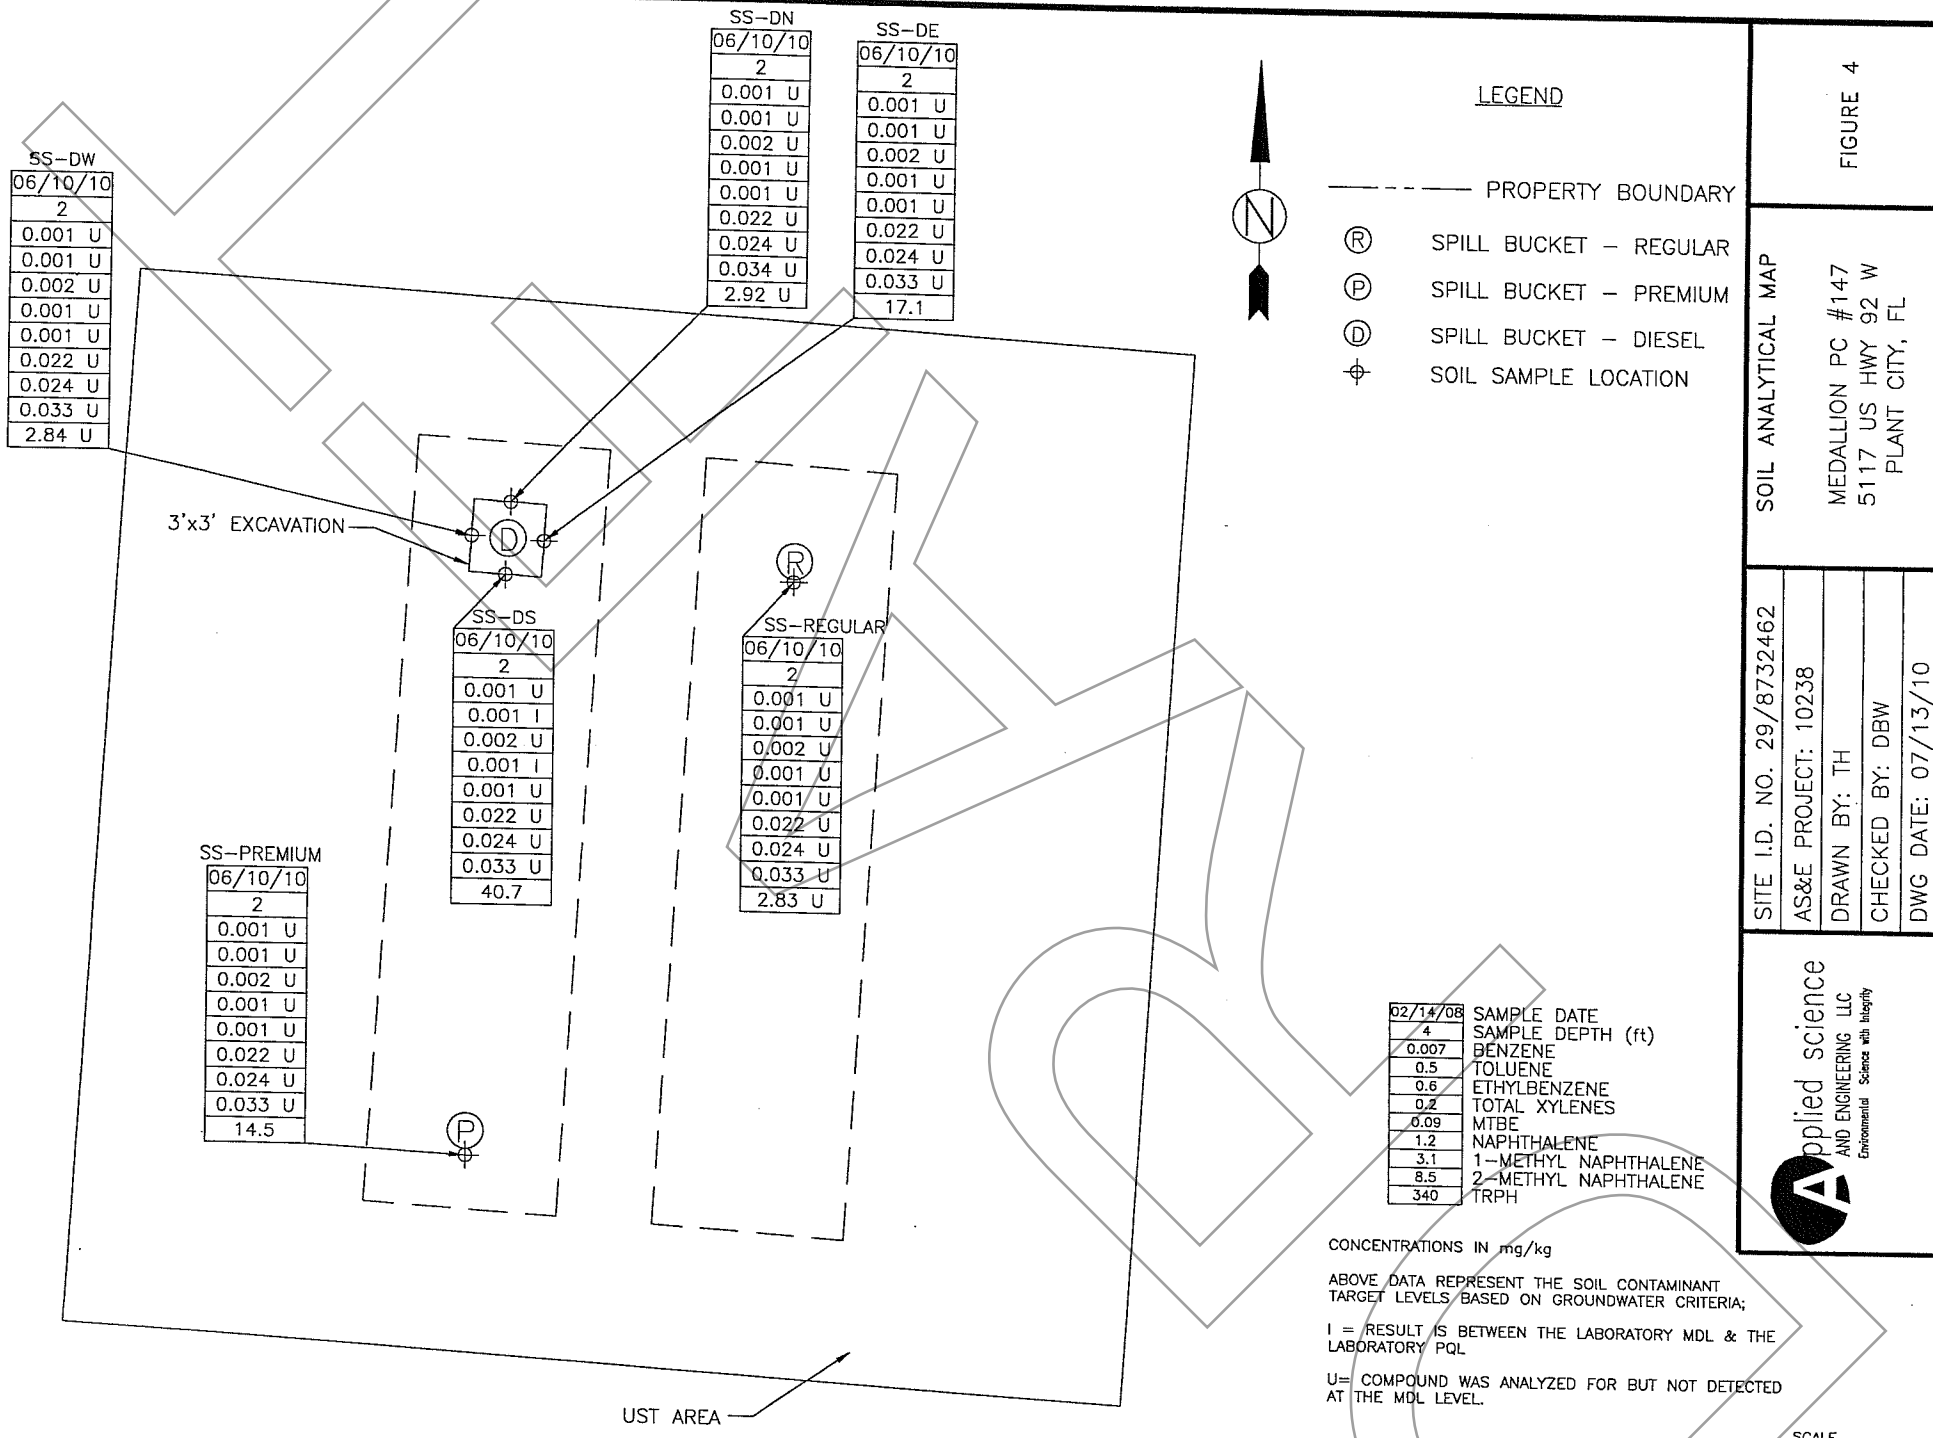

FIGURE 4

SOIL ANALYTICAL MAP

MEDALLION PC #147
5117 US HWY 92 W
PLANT CITY, FL

SITE I.D. NO. 29/8732462
AS&E PROJECT: 10238
DRAWN BY: TH
CHECKED BY: DBW
DWG DATE: 07/13/10

Applied science AND ENGINEERING LLC Environmental Science with Integrity

\\Fileserver\applied files\10238 Medallion PC 147\CAD\10238-All Figures (FE4).dwn, 8/24/2010 8:45:25 AM, \\OFFICE\Kyocera Mita KM-3035 KX

TABLE 3: SOIL ANALYTICAL SUMMARY

Facility Name: PC 147 **Facility ID# 29/8732462**

Not Detected = ND
Analytical Results = mg/kg

Soil Sample	Sample Depth (ft)	Date	Benzene	Toluene	Ethyl-benzene	Total Xylenes	MTBE	Naphthalene	1-methyl Naphthalene	2-methyl Naphthalene	TRPH
SS-DE	2	6/10/2010	0.001 U	0.001 U	0.002 U	0.001 U	0.001 U	0.022 U	0.024 U	0.033 U	17.1
SS-DS	2	6/10/2010	0.001 U	0.001 I	0.002 U	0.001 I	0.001 U	0.022 U	0.024 U	0.033 U	40.7
SS-DN	2	6/10/2010	0.001 U	0.001 U	0.002 U	0.001 U	0.001 U	0.022 U	0.024 U	0.034 U	2.92 U
SS-DW	2	6/10/2010	0.001 U	0.001 U	0.002 U	0.001 U	0.001 U	0.022 U	0.024 U	0.033 U	2.84 U
SS- Regular	2	6/10/2010	0.001 U	0.001 U	0.002 U	0.001 U	0.001 U	0.022 U	0.024 U	0.033 U	2.83 U
SS-Premium	2	6/10/2010	0.001 U	0.001 U	0.002 U	0.001 u	0.001 U	0.022 U	0.024 U	0.033 U	14.5
SCTL Leachability Based on GW Criteria			0.007	0.5	0.6	0.2	0.09	1.2	3.1	8.5	340
SCTL Direct Exposure - Residential			1.2	7500	1500	130	4400	55	200	210	460

Notes:

BOLD= exceedance of CTL

U = Indicates that the compound was analyzed for but not detected. This symbol shall be used to indicate that the specified component was not detected. The value associated with this qualifier shall be the laboratory method detection limit

I = The reported value is between the laboratory method detection limit and the laboratory practical quantitation limit.

TABLE 4: GROUNDWATER ANALYTICAL SUMMARY

Facility Name: PC 147 **Facility ID# 29/8732462**

Analytical Results = µg/L
NA = Not analyzed
NS = Not Sampled

Location	Date	Benzene	Toluene	Ethyl Benzene	Total Xylenes	Total BTEX	MTBE	Naphthalene	1-methyl naphthalene	2-methyl naphthalene	TRPH
MW-1	4/12/10	0.105 U	0.116 U	0.079 U	0.159 U	0.079 U	0.202 U	0.064 U	0.053 U	0.061 U	87.0 U
MW-2	4/12/10	0.105 U	0.116 U	0.079 U	0.159 U	0.079 U	0.202 U	0.064 U	0.053 U	0.061 U	87.0 U
MW-3	4/12/10	0.105 U	0.116 U	0.079 U	0.159 U	0.079 U	0.202 U	0.064 U	0.053 I	0.061 U	87.0 U
MW-4	7/30/10	0.105 U	0.016 U	0.079 U	0.159 U	0.079 U	0.202 U	0.014 U	0.013 U	0.013 U	261 I
	CTL	1	40	30	20	NA	20	14	28	28	5000
	NAD	100	400	300	200	NA	200	140	280	280	50000

Notes:

BOLD = Exceedance of CTL

U = Indicates that the compound was analyzed for but not detected. This symbol shall be used to indicate that the specified component was not detected. The value associated with this qualifier shall be the laboratory method detection limit

I = The reported value is between the laboratory method detection limit and the laboratory practical quantitation limit.

Site 4:
Autozone 3825

DRAFT

Bob Henriquez
Hillsborough County Property Appraiser

https://www.hcpafl.org/
15th Floor County Ctr.
601 E. Kennedy Blvd, Tampa, Florida 33602-4932
Ph: (813) 272-6100

Folio: 082411-0000

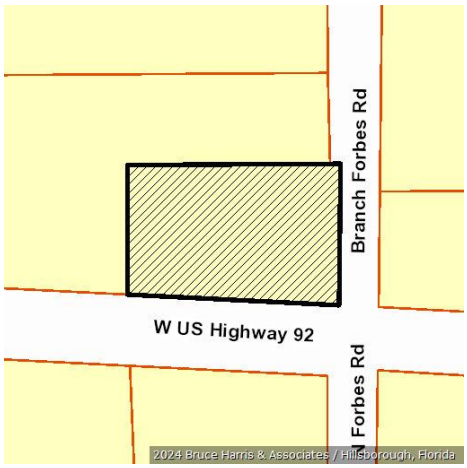

Owner Information

Owner Name	BRECKENRIDGE SPE LLC
Mailing Address	3540 WHEELER RD STE 206 AUGUSTA, GA 30909-1884
Site Address	5202 W 92 HWY, PLANT CITY
PIN	U-27-28-21-ZZZ-000003-73640.0
Folio	082411-0000
Prior PIN	
Prior Folio	000000-0000
Tax District	U - UNINCORPORATED
Property Use	1120 1STY STORE B
Plat Book/Page	/
Neighborhood	221007.00 | W of Plant City,S I-4, N MLK E Moores L
Subdivision	ZZZ | UNPLATTED

Value Summary

Taxing District	Market Value	Assessed Value	Exemptions	Taxable Value
County	$1,110,100	$1,108,852	$0	$1,108,852
Public Schools	$1,110,100	$1,110,100	$0	$1,110,100
Municipal	$1,110,100	$1,108,852	$0	$1,108,852
Other Districts	$1,110,100	$1,108,852	$0	$1,108,852

Note: This section shows Market Value, Assessed Value, Exemptions, and Taxable Value for taxing districts. Because of changes in Florida Law, it is possible to have different assessed and taxable values on the same property. For example, the additional $25,000 Homestead Exemption and the non-homestead CAP do not apply to public schools, and the Low Income Senior Exemption only applies to countywide and certain municipal millages.

Sales Information

Book / Page	Instrument	Month	Year	Type Inst	Qualified or Unqualified	Vacant or Improved	Price
25109 / 1566	2017289370	05	2017	WD	Unqualified	Improved	$100
24600 / 1026	2016491515	12	2016	WD	Unqualified	Improved	$2,420,000
18872 / 1609	2008334260	09	2008	WD	Unqualified	Improved	$1,970,000
18019 / 0919	2007353732	08	2007	WD	Qualified	Vacant	$630,000
7703 / 1930	95062984	03	1995	WD	Qualified	Improved	$126,200
5082 / 1640	87075345	04	1987	QC	Unqualified	Improved	$100
2766 / 0702		01	1973		Qualified		$58,800

Building Information

Building 1

Type	35 | STORE RETAIL
Year Built	2008

Building 1 Construction Details

Element	Code	Construction Detail
Class	C	Concrete Block
Exterior Wall	5	Concrete Block
Roof Structure	9	Rigid Frame/Barjoist
Roof Cover	4	Blt.up Tar & Gravel
Interior Walls	5	Drywall
Interior Flooring	4	Vinyl
Interior Flooring	2	Concrete Finished
Heat/AC	2	Central
Plumbing	3	Typical
Condition	3	Average
Stories	1.0	
Units	1.0	
Wall Height	16.00	

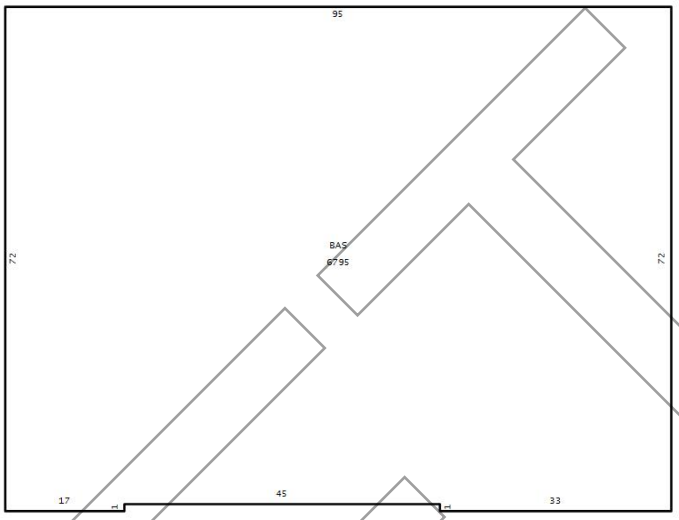

Building 1 subarea

Area Type	Gross Area	Heated Area	Depreciated Value
BAS	6,795	6,795	$826,533
Totals	**6,795**	**6,795**	**$826,533**

Extra Features

OB/XF Code	Description	Building	Year On Roll	Length	Width	Units	Value
0060	CONCRETE PAVEMENT	0	2009	0	0	16,230.00	$59,373
0280	FENCE WOOD	0	2009	0	0	420.00	$2,856

Land Information

Use Code	Description	Zone	Front	Depth	Land Type	Total Land Units	Land Value
TLE0	TL Class 4	PD	255.00	165.00	SF | SQUARE FEET	42,106.00	$347,374

Legal Description

E 300 FT OF SE 1/4 OF NE 1/4 N OF STATE RD 17 & E 300 FT OF S 40 FT OF NE 1/4 OF NE 1/4 LESS RD R/W'

DRAFT

Site 4

March 26, 2024

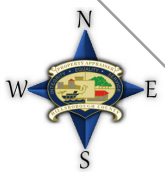

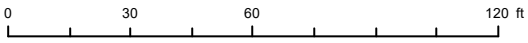

Bob Henriquez, CFA
Hillsborough County Property Appraiser
This map is for assessment purposes only.
It is not a survey.
2021 Aerials

Site 5:
92 Tire Service Repair/Chevron-Bennetts/BP-Bennetts/ Exxon-Bennetts/Bennetts Service Station by Lutfi Awwod/ Bennetts Auto Care, Inc./AWWAD Lufti Mike

DRAFT

Bob Henriquez
Hillsborough County Property Appraiser

https://www.hcpafl.org/
15th Floor County Ctr.
601 E. Kennedy Blvd, Tampa, Florida 33602-4932
Ph: (813) 272-6100

Folio: 082296-0000

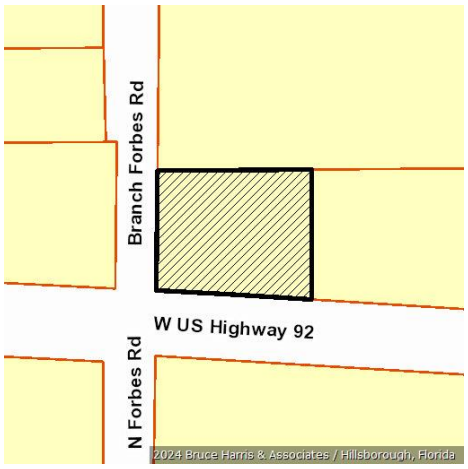

Owner Information

Owner Name	BENNETT SERVICE STATION LC
Mailing Address	C/O JEANETTE BENNETT TR 6001 DOC THOMPSON RD PLANT CITY, FL 33565-8170
Site Address	5112 W 92 HWY, PLANT CITY
PIN	U-26-28-21-ZZZ-000003-72610.0
Folio	082296-0000
Prior PIN	
Prior Folio	000000-0000
Tax District	U - UNINCORPORATED
Property Use	2753 AUTO REPAIR C
Plat Book/Page	/
Neighborhood	221007.00 | W of Plant City,S I-4, N MLK E Moores L
Subdivision	ZZZ | UNPLATTED

Value Summary

Taxing District	Market Value	Assessed Value	Exemptions	Taxable Value
County	$291,531	$251,559	$0	$251,559
Public Schools	$291,531	$291,531	$0	$291,531
Municipal	$291,531	$251,559	$0	$251,559
Other Districts	$291,531	$251,559	$0	$251,559

Note: This section shows Market Value, Assessed Value, Exemptions, and Taxable Value for taxing districts. Because of changes in Florida Law, it is possible to have different assessed and taxable values on the same property. For example, the additional $25,000 Homestead Exemption and the non-homestead CAP do not apply to public schools, and the Low Income Senior Exemption only applies to countywide and certain municipal millages.

Sales Information

Book / Page	Instrument	Month	Year	Type Inst	Qualified or Unqualified	Vacant or Improved	Price
9111 / 0179	98184517	06	1998	WD	Unqualified	Improved	$200,000
2973 / 0872		01	1974		Qualified		$41,150

DRAFT

Building Information

Building 1

Type	65 | AUTO SERVICE/REPAIR GARAGE
Year Built	1963

Building 1 Construction Details

Element	Code	Construction Detail
Class	C	Concrete Block
Exterior Wall	5	Concrete Block
Roof Structure	4	Truss (Wood/Metal)
Roof Cover	4	Blt.up Tar & Gravel
Interior Walls	1	Masonry or Minimum
Interior Flooring	4	Vinyl
Heat/AC	1	Non-Ducted
Plumbing	3	Typical
Condition	3	Average
Stories	1.0	
Units	1.0	
Wall Height	13.00	

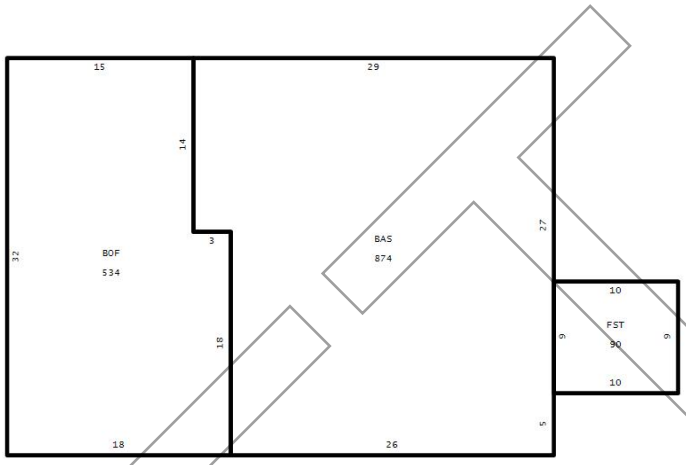

Building 1 subarea

Area Type	Gross Area	Heated Area	Depreciated Value
BAS	874	874	$15,479
BOF	534	534	$15,124
FST	90		$1,116
Totals	**1,498**	**1,408**	**$31,719**

Extra Features

OB/XF Code	Description	Building	Year On Roll	Length	Width	Units	Value
0020	ASPHALT PAVING	1	1963	0	0	19,639.00	$4,124
0060	CONCRETE PAVEMENT	1	2011	0	0	2,236.00	$1,198
0540	CANOPY GAS PUMP	1	1990	23	23	529.00	$7,745
0520	CANOPY	1	2011	16	12	192.00	$1,200

Land Information

Use Code	Description	Zone	Front	Depth	Land Type	Total Land Units	Land Value
TLE0	TL Class 4	CG	198.00	150.00	SF | SQUARE FEET	29,763.00	$245,545

Legal Description

TRACT BEG 450 FT W OF NE COR OF W 1/2 OF SW 1/4 OF NW 1/4 AND RUN S 156 FT TO R/W SR 600 WLY 214.05 FT N 143.9 FT AND E 213.45 FT TO POB LESS W 25 FT FOR RD R/W

DRAFT

Site 5

March 26, 2024

N W E S

0 30 60 120 ft

Bob Henriquez, CFA
Hillsborough County Property Appraiser
This map is for assessment purposes only.
It is not a survey.

2021 Aerials

NFA

Florida Department of Environmental Regulation

Twin Towers Office Bldg. ● 2600 Blair Stone Road ● Tallahassee, Florida 32399-2400

Lawton Chiles, Governor

Carol M. Browner, Secretary

December 22, 1992

Mr. Donald Bodie Jr.
Consolidated Credit Group
P.O. Box 10504
Tampa, FL 33679

RE: EXXON - BENNETT'S
5112 U.S. 92 WEST
PLANT CITY, FLORIDA
DER FAC #298625492

Dear Mr. Bodie:

The Bureau of Waste Cleanup has reviewed the Contamination Assessment Report (CAR), CAR Addendum and No Further Action Proposal (NFAP) dated August 28, 1992 and November 24, 1992 (received August 31, 1992 and November 25, 1992, respectively), submitted for this site. Documentation submitted with the NFAP confirms that criteria set forth in Section 17-770.630(3), Florida Administrative Code (F.A.C.), have been met. The NFAP is hereby incorporated by reference in this Order. Therefore, you are released from any further obligation to conduct site rehabilitation at the subject site, except as set forth below.

If a subsequent discharge of petroleum or petroleum product occurs at the site, the Department may require site rehabilitation in order to reduce contaminant concentrations to the levels approved through review of the NFAP or otherwise allowed by Chapter 17-770, F.A.C.

Additionally, you are required to properly abandon all monitoring wells except compliance wells required by Chapter 17-761, F.A.C., for release detection. The wells must be abandoned in accordance with the requirements of Section 17-532.500(4), F.A.C.

Persons whose substantial interests are affected by this Site Rehabilitation Completion Order have the right to challenge the Department's decision. Such a challenge may include filing a petition for an administrative determination (hearing) as described in the following paragraphs. However, pursuant to Chapter 17-103, F.A.C., you may request an extension of time to file the Petition. All requests for extensions of time or petitions for administrative determinations must be filed directly with the Department's Office of General Counsel, at the address given below within twenty-one (21) days of receipt of this notice (do not send them to the Bureau of Waste Cleanup).

Recycled Paper

Notwithstanding the above, a person whose substantial interests are affected by this Site Rehabilitation Completion Order may petition for an administrative proceeding (hearing) in accordance with Section 120.57, Florida Statutes (F.S.). The petition must contain the information set forth below and must be filed (received) in the Office of General Counsel of the Department at 2600 Blair Stone Road, Tallahassee, Florida 32399-2400, within twenty-one (21) days of receipt of this notice. Failure to file a petition within this time period shall constitute a waiver of any right such person may have to request an administrative determination (hearing) under Section 120.57, F.S.

The Petition shall contain the following information:

(a) The name, address, and telephone number of each petitioner, the Department file number (DER facility number), and the name and address of the facility;
(b) A statement of how and when each petitioner received notice of the Department's action or proposed action;
(c) A statement of how each petitioner's substantial interests are affected by the Department's action or proposed action;
(d) A statement of the material facts disputed by each petitioner, if any;
(e) A statement of facts which each petitioner contends warrant reversal or modification of the Department's action of proposed action;
(f) A statement of which rules or statutes each petitioner contends require reversal or modification of the Department's action or proposed action; and
(g) A statement of the relief sought by each petitioner, stating precisely the action each petitioner wants the Department to take with respect to the Department's action or proposed action.

This Site Rehabilitation Completion Order is final and effective on the date of receipt of this Order unless a petition (or time extension) is filed in accordance with the preceding paragraphs. Upon the timely filing of the petition, this Order will not be effective until further order of the Department.

When the Order is final, any party to the Order has the right to seek judicial review of the Order pursuant to Section 120.68, F.S., by filing of a Notice of Appeal pursuant to Rule 9.110, Florida Rules of Appellate Procedure, with the Clerk of the Department in the Office of General Counsel, 2600 Blair Stone Road, Tallahassee, Florida 32399-2400; and by filing a copy of the Notice of Appeal, accompanied by the applicable filing fees, with the appropriate District Court of Appeal. The Notice of Appeal must be filed within thirty (30) days from the date the Final Order is filed with the Clerk of the Department.

Please send a copy of the approved CAR document(s) to Mr. Ken Weber of the Southwest Florida Water Management District within thirty (30) days of receiving this Site Rehabilitation Completion Order.

Please forward it to:

Resource Regulation Section
S.W.F.W.M.D.
2379 Broad Street
Brooksville, Florida 34609-6899

The DER Facility Number for this site is 298625492. Please use this identification on all future correspondence with the Department.

Any questions you may have on the technical aspects of this Approval Order should be directed to Michael McKelvey of the Environmental Protection Commission of Hillsborough County at (813) 272-5788. Contact with the above named person does not constitute a petition for administrative determination.

Sincerely,

John M. Ruddell

John M. Ruddell, Director
Division of Waste Management

jmr/mm/drc

xc: Hooshang Boostani, Hillsborough County, EPC

DRAFT

HANDEX®
Practical Environmental Solutions

RECEIVED
SEP 23 2002
EPC/Waste Management Division

September 19, 2002

Mr. Carl J. Heintz, P.G.
Hillsborough County Environmental Protection Commission
1900 9th Avenue
Tampa, Florida 33605

LOGGED
9/24/02
8498

Reference: Site Assessment Report
Bennett's Exxon
5112 U.S. Highway 92, Plant City, Florida
FDEP Facility ID No.: 298625492
Handex Project No: 124802.001

Dear Mr. Heintz:

In your letter dated January 31, 2002, the completion of a site assessment report was requested for an above-ground diesel fuel discharge reported on October 9, 2001 at the subject site. This report has been prepared in response to this request. A copy of your letter dated January 31, 2002 is included in **Appendix A**. A scaled site map is included as **Figure 1**.

SITE BACKGROUND

On October 9, 2001, a fuel tanker owned by the Radiant Oil Group reportedly discharged an estimated 50 gallons of diesel fuel onto asphalt proximal to the above-ground storage tank (AST) area on northern portion of the site. The diesel fuel reportedly "ran" to a grassy area located to the west of the AST area. A discharge reporting form was filed on October 10, 2002 (**Appendix B**).

On October 9, 2001, SWS excavated a total of 28.57 tons of soil from the area to the west of the ASTs on site. On October 22, 2001, an organic vapor analyzer was used by SWS to determine if all hydrocarbon impacted soil was removed from the impact area. Based on this soil data, SWS recommended a "No Further Assessment" status in regards to the October 9, 2001 discharge. A copy of the Emergency Response Report prepared by SWS is included in **Appendix B**. It should be noted that the Hillsborough County Environmental Protection Commission (HCEPC) responded to this request by requiring the completion of a site assessment report at this location.

RECENT SITE ASSESSMENT ACTIVITIES

On August 23, 2002, a Handex geologist visited the site and manually excavated five soil borings, designated SB-West, SB-East, SB-North, SB-South, and SB-Center. The soil borings were excavated using a stainless steel hand auger to depths ranging from 1.5 feet bls to 4 feet bls and soil samples were screened at one-foot intervals at each boring location using a Heath Porta-

DRAFT

FID flame ionization detector organic vapor analyzer (OVA). The locations of each soil boring are shown on **Figure 1** and the OVA data are summarized on **Table 1**. Lithologic boring logs are included in **Appendix C**.

As shown on **Figure 1**, the soil borings SB-West, SB-East, SB-North, and SB-South were completed just "outside" of the excavation completed by SWS and SB-Center was located in the approximate center of the SWS excavation. It should be noted that the water table was not encountered at any of the five soil boring locations and the limited site assessment report prepared by HY-TECH Environmental Services (dated January of 2002) indicated that the top of the water table at this location may be greater than 20 feet bls. As shown on **Table 1**, the soil samples screened at each boring location did not reveal detectable OVA readings above background levels.

On August 23, 2002, soil samples were collected at each of the five boring locations at a depth of 1.5 feet bls using a stainless steel hand auger. A soil sample was also collected on August 23, 2002 from SB-Center at a depth of 4 feet bls, which was below the area of excavation based on field observations of the lithology. The six soil samples were sent to E-LAB of Ormond Beach, Florida to be analyzed for 8021 (BTEX + MTBE), 8310 (PAHs), and FL PRO analyses. The 8021 (BTEX + MTBE) samples were collected using the field methanol preservation method, as required. The six soil samples were collected to show that the soil excavation completed by SWS in 2001 removed the entire area of hydrocarbon impacted soil resulting from the October 9, 2001 diesel fuel discharge at this location. The results of the soil sampling event are summarized on **Table 2** and are depicted on **Figure 2**. A copy of the soil laboratory analytical report is included in **Appendix D**.

As shown on **Table 2**, the soil sample collected from SB-North on August 23, 2002, revealed a FL PRO concentration of 1000 mg/kg, which is above the Chapter 62-777, F.A.C., Table II soil cleanup target level of 340 mg/kg. Since the soil sample collected from SB-North did not reveal gasoline or diesel fuel constituents above the applicable cleanup target levels, it is Handex's contention that this FL PRO concentration is not a result of the reported discharge. In some areas of Florida, this constituent (FL PRO) has been shown to be naturally occurring, which Handex suspects may be the case at the location of SB-North.

RECOMMENDATION

Based on the OVA results and the soil analytical results described in this report, Handex, on behalf of the Radiant Oil Group, recommends a "no further assessment" status be granted from the diesel fuel discharge reported on October 9, 2001.

DRAFT

Handex appreciates the opportunity to assist the Radiant Oil Group and the HCEPC on this project. If you have any questions regarding the information contained in this report or require additional information, please contact the undersigned at (813) 626-4646 Ext 1112.

Respectfully submitted,
HANDEX OF FLORIDA, INC.

Barry A. Redar P.G.
Senior Project Manager

cc: Mr. John Myers, Radiant Oil Group, Tampa, Florida

DRAFT

124802.001

S:\CADDATA\HANDEX\DWG\BEN_EXXON.DWG J.ROBINSON

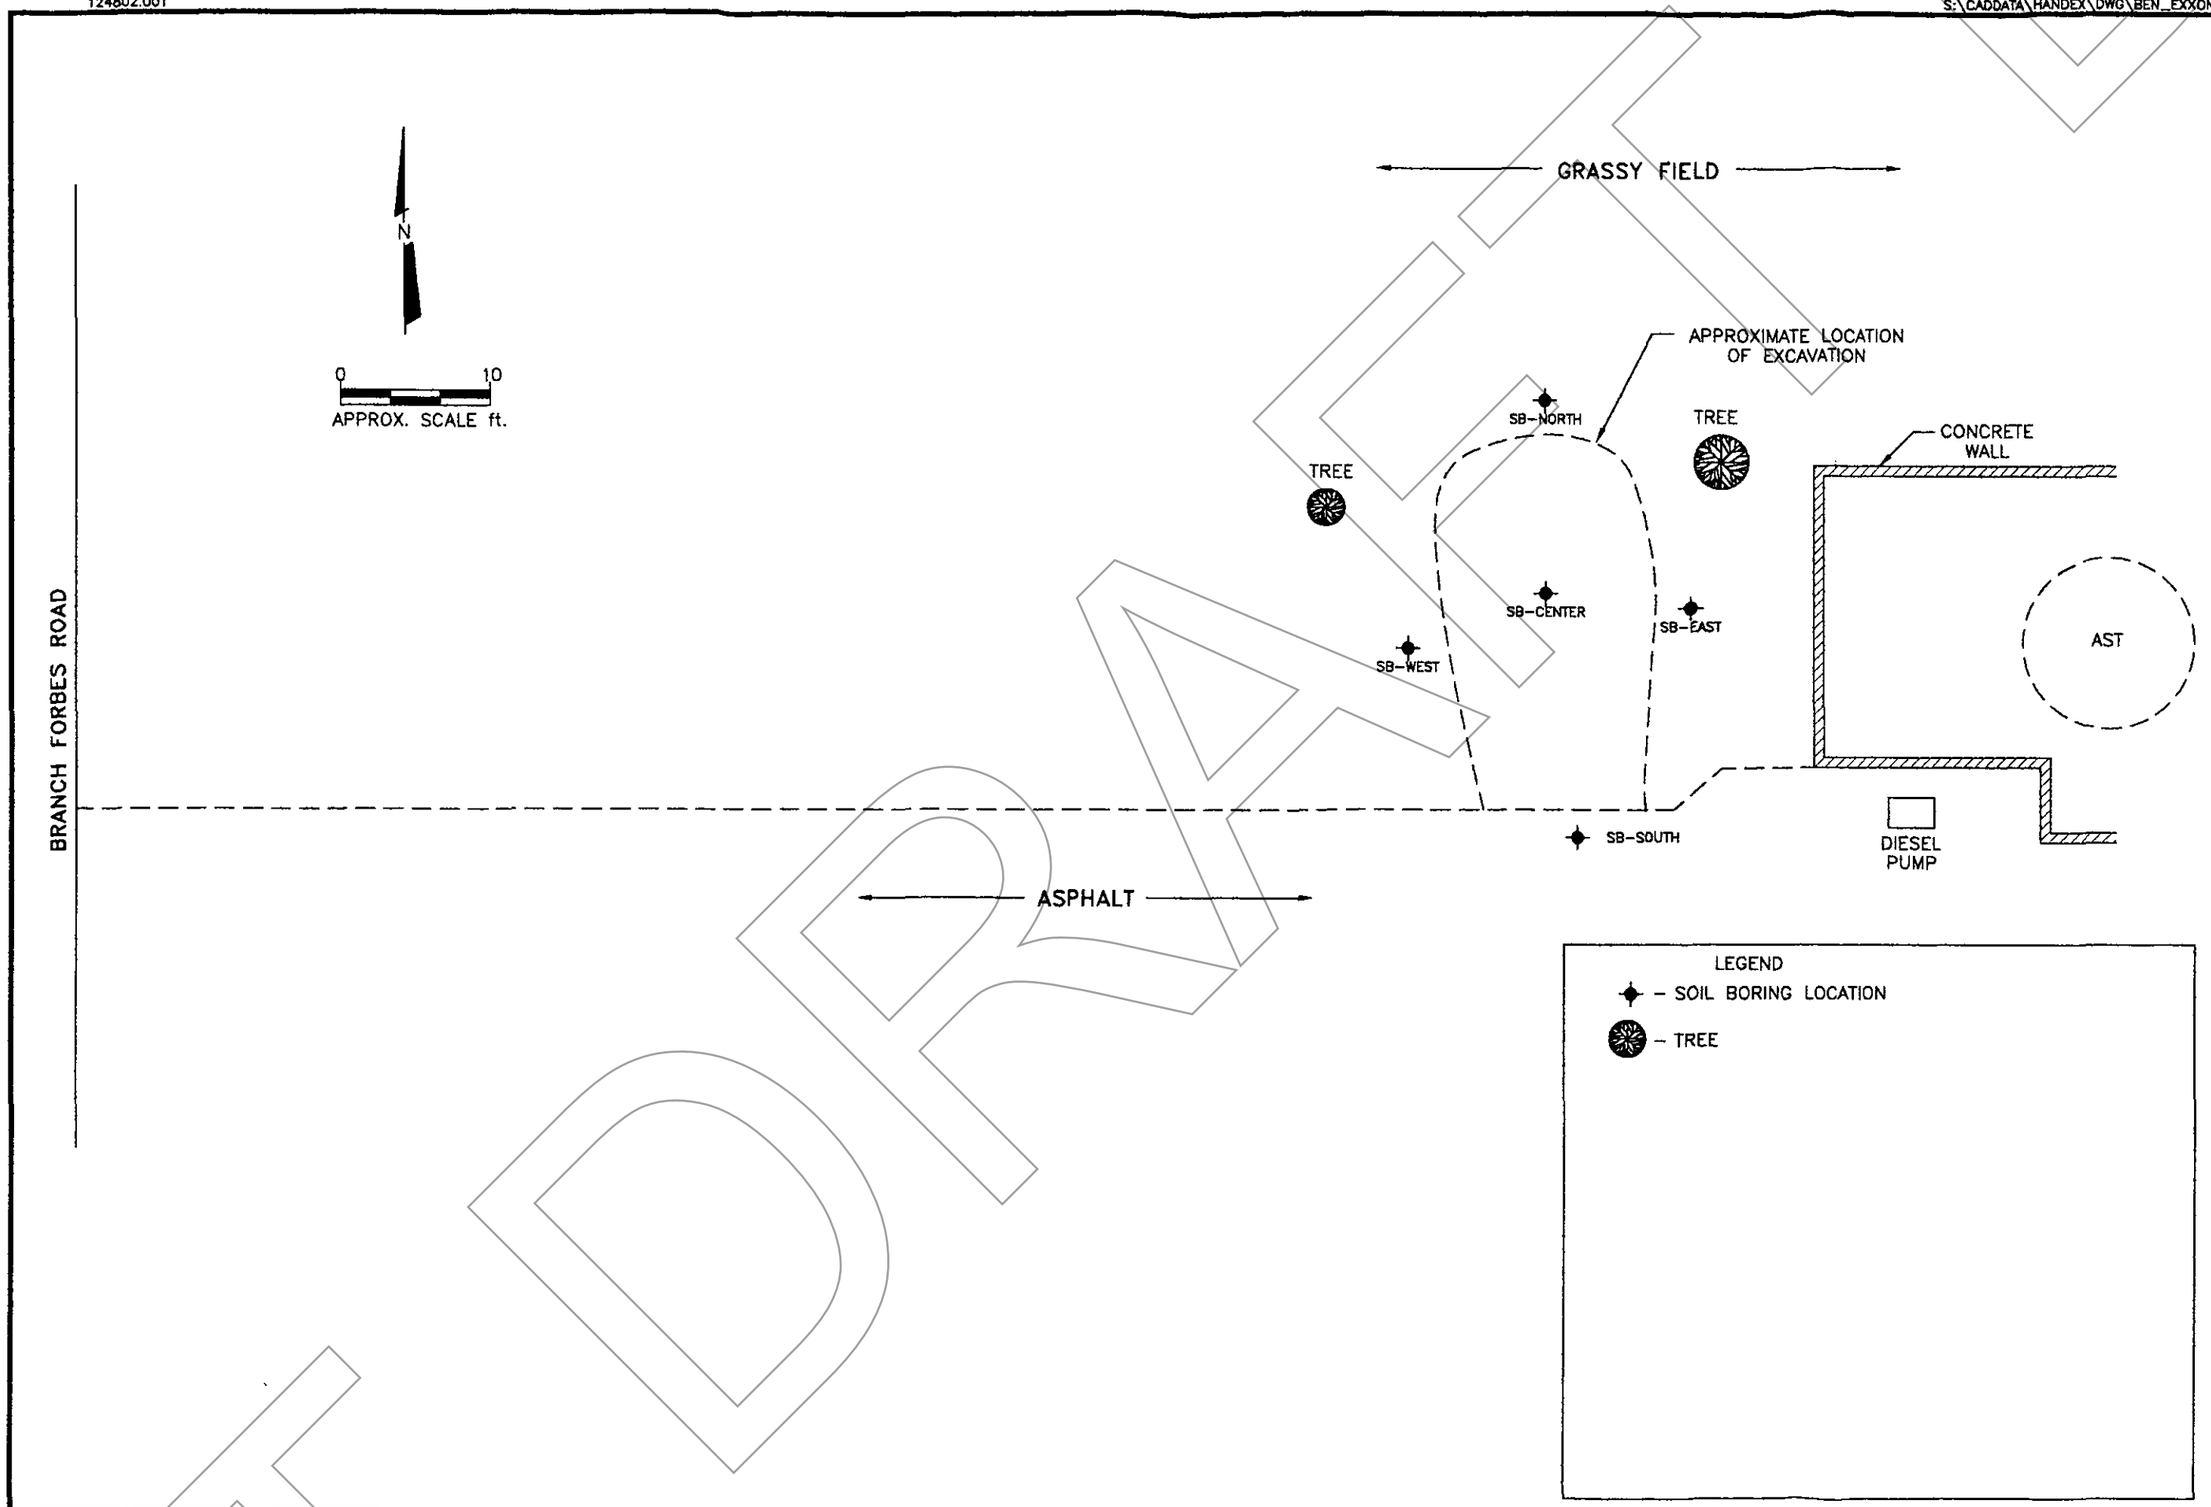

FIGURE 1
SITE PLAN

BENNETT'S EXXON
5112 U.S. HWY 92 WEST
PLANT CITY, FLORIDA

9-19-02

HANDEX
Practical Environmental Solutions

DRAFT

124802.001

S:\CADDATA\HANDEX\DWG\BEN_EXXON.DWG J.ROBINSON

FIGURE 2
DISTRIBUTION OF HYDROCARBONS IN SOIL
AUGUST 23, 2002

BENNETT'S EXXON
5112 U.S. HWY 92 WEST
PLANT CITY, FLORIDA

9-19-02

N

0 10
APPROX. SCALE ft.

BRANCH FORBES ROAD

8-23-02	8-23-02
1.5' BLS	4' BLS
<1.6	<1.5
<7.8	<7
<1.3	<1.1
<16	<15
<8.6	<8.3
<10	<9.8
6.5	4

8-23-02
1.5' BLS
<1.8
5
<1.4
<16
40
20
1000

GRASSY FIELD

8-23-02
1.5' BLS
1
22.8
<1.1
<16
<8.6
<10
88

APPROXIMATE LOCATION OF EXCAVATION

SB-NORTH

TREE

CONCRETE WALL

TREE

SB-CENTER

SB-EAST

SB-WEST

8-23-02
1.5' BLS
6
153
22
<15
<8.4
<10
81

AST

SB-SOUTH

DIESEL PUMP

ASPHALT

8-23-02
1.5' BLS
<1.3
<6.4
<1
<15
<8.5
<10
8.9

LEGEND

- SB – SOIL BORING LOCATION
- TREE – TREE

8-23-02	DATE
1.5' BLS	DEPTH SAMPLED
<1.3	BENZENE CONCENTRATION (µg/Kg)
<6.4	TOTAL BTEX CONCENTRATION (µg/Kg)
<1	MTBE CONCENTRATION (µg/Kg)
<15	NAPHTHALENE CONCENTRATION (µg/Kg)
<8.5	BENZO(GHI)PERYLENE CONCNETRATION (µg/Kg)
<10	INDENO(123-CD)PYRENE CONCENTRATION (µg/kg)
8.9	FL PRO (mg/kg)

HANDEX
Practical Environmental Solutions

DRAFT

FLORIDA DEPARTMENT OF
Environmental Protection

Bob Martinez Center
2600 Blair Stone Road
Tallahassee, Florida 32399-2400

Ron DeSantis
Governor

Jeanette Nuñez
Lt. Governor

Shawn Hamilton
Secretary

Waste Tire Collector Registration

Confirmation of Submission

February 02, 2023

Thank you for renewing your Waste Tire Collector Registration. Your registration decal(s) will be mailed to you within 7-14 business days. You may not transport waste tires until you receive your registration decal(s).

Your WACS ID is 99139. Please include this number on any correspondence with the Department.

Submission of your information does not imply acceptance by FDEP. Should additional information be required, you will be contacted. Your registration decals will be mailed to you within 7-14 days after your submission has been deemed complete and accepted.

You have paid $70. This represents payment for the following vehicles:

Vehicle Information

State:FL **Tag:**DCW9804 **Make:**CHEV **Model:**PK **Year:**2022	$35.00
State:FL **Tag:**596WEE **Make:**FORD **Model:**PK **Year:**1999	$35.00
Total Paid	$70.00

Thank you for submitting your 2022 Waste Tire Collector Annual Report. You have reported that you collected/generated 2 tons of used tires and disposed of 2007 tons of used tires.

The total tons of waste tires remaining onsite exceeds the allowable limit. Your application is under review. This discrepancy will need to be addressed before your application may be processed.

If you have any questions or need further assistance, please contact the Waste Registration Section at (850) 245-8707 or by e-mail at **Waste.Registration@dep.state.fl.us**.

Please retain a copy of this confirmation for your records.

DRAFT

Florida Department of Environmental Protection

Bob Martinez Center
2600 Blair Stone Road
Tallahassee, Florida 32399-2400

DEP Form # 62-701.900(18), F.A.C.
Form Title Waste Tire Collector Registration Application
Effective Date: January 6, 2010
DEP Application No. _____ (Completed by DEP)

WASTE TIRE COLLECTOR REGISTRATION APPLICATION

Pursuant to Rule 62-711.520, Florida Administrative Code, to obtain a waste tire collector registration number and approval to transport waste tires, a collector shall submit the following information on this form to the Department.

Type of Collector: ☐ **For Hire Collector** ☒ **Not For Hire** ☐ **Registered with ICC** ☐ **Government Entity**

Part I- Business Information:

1. Business name of collector: 92 TIRE SERVICE REPAIR LLC WACS ID Number: 99139 (*assigned by Department*)
2. Other business names of collector (DBA's): _____
3. Mailing address of collector: 5112 US HIGWAY 92 W
   City Plant City State FL Zip 33563
4. Street address of collector: 5112 US HIGWAY 92 W
   City Plant City County Hillsborough State FL Zip 33563
5. Telephone number of collector: (813) 752-4600 Email address: viva@viva-enterprises.com
6. Federal Employer Identification number (FEID) of Collector: _____
7. Have any enforcement actions been taken by the Department or other governmental agency against the applicant for violation of Department rules relating to the collection or disposal of waste tires? This includes any Complaint, Notice of Violation, revocation or suspension of a registration, as well as any Consent Order in which a violation of Department rules is admitted. It does not include a Warning Letter, Warning Notice, Notice of Noncompliance, or other similar document which does not constitute agency action.
   ☐ Yes ☑ No If yes, attach a history and description of the enforcement actions.

Part II- Person in charge of Waste Tire Collection Operations:

1. Name of Person in charge of Waste Tire Collection Operations: N/A
2. Date of Birth of Person in charge of Waste Tire Collection Operations: N/A

Corporations also complete Part III.

1. Corporation Name: _____
2. Corporation Filing Date: 01/25/2017 State of Incorporation: FL
3. Corporation Officers: N/A
4. Florida Resident Agent of Corporation: FIDEL DOMINGUEZ

WACS ID:

Part IV- Collection and Disposal Information:

1. List all known locations where you will be **collecting** waste tires (attach additional sheets if necessary)

Name	Address	City	State
See attached sheet.			

2. List all known locations where you will be **delivering** or **depositing** waste tires for recycling or disposal (attach additional sheets if necessary):

Name	Address	City	State
See attached sheet.			

Part V.- Vehicles to be Registered:

1. Number of vehicles to be used: 2

2. Vehicles registration information:
   a. A **legible copy** of the current vehicle registration is required for **each** vehicle registered. The registration must show **State** of registration, **year**, **make**, **tag number**, **vehicle identification number**, and **registered owner**.

   b. **IF** the vehicle is not owned by the collector, an **authorization** from the vehicle owner for the vehicle to be registered for waste tire collection **must** be attached to this application.

   c. **IF Common Carrier, list Interstate Commerce Commission (ICC)** authority number for the company: _____

Part VI. Registration Fee Information

1. Waste tire collector registration status: ☐ New ☑ Renewal

   If registration is a renewal, list previous registration number(s) N/A

2. Attach payment for registration fees pursuant to Rule 62-711.520(11), F.A.C.

   Number of vehicles # 2 x $35 = $ 70 = Amount of Payment

Part VII. Certification

To the best of my knowledge and belief, I certify the information provided in this application is true, accurate, and correct. I have attached all documents and/or authorizations that are required.

Fidel Dominguez	*Fidel Dominguez*	02/02/2023
Print Name of Authorized Agent	Signature of Authorized Agent	Date

Mail completed form to:

Florida Department of Environmental Protection
Division of Waste Management / Tires
2600 Blair Stone Road, MS 4550
Tallahassee, Florida 32399-2400

FLORIDA DEPARTMENT OF
Environmental Protection

Bob Martinez Center
2600 Blair Stone Road
Tallahassee, Florida 32399-2400

Ron DeSantis
Governor

Jeanette Nuñez
Lt. Governor

Shawn Hamilton
Secretary

Waste Tire Collector Registration

Collection and Disposal Locations Attachment

WACS ID: 99139
Collector Name: 92 TIRE SERVICE REPAIR LLC
Year: 2022

Part IV - Collection and Disposal Information:

1. List all known locations where you will be collecting waste tires

Name	Address	City	State
alderman ford solid	9402 county road 39	plant city	fl
hillsborough heights solic	6209 county road 579	seffner	fl
15960 county road 672	l15960 county road 672	lithia	fl
wimauma solid waste	16180 w lake dr	wimauma	fl

2. List all known locations where you will be delivering or depositing waste tires for recycling or disposal

WACS ID	Name & Details	State
41104	South County Transfer Station ~ 13000 South Us 41 ~ Gibsonton ~ 33534	Florida
87895	Enterprise Lf & Recyc (Fka Sid Larkin & Son, Inc.) ~ 41111 Enterprise Road ~ Dade City ~ 33525	Florida
41191	Hillsborough Heights Lf ~ Sr579 & Sligh Ave ~ Seffner ~ 33584	Florida
41193	Southeast County Slf (Picnic Lf) ~ 15960 Cr 672 ~ Lithia ~ 33547	Florida
106062	Tire Shredders Of America [Fka American Steel] ~ 6902 E 6th Ave ~ Tampa ~ 33619	Florida

Florida Department of Environmental Protection

Bob Martinez Center
2600 Blair Stone Road
Tallahassee, Florida 32399-2400

DEP Form # 62-701.900(22), F.A.C.
Form Title:Waste Tire Collector Annual Report
Effective Date: January 6, 2010
DEP Application No. _____ (Completed by DEP)

WASTE TIRE COLLECTOR ANNUAL REPORT

(For Calendar Year Ending 2022)

Pursuant to Rule 62-711.520, Florida Administrative Code, waste tire collectors are required to submit the following information to the Department by March 1 of each year. The annual report must be submitted along with the annual registration renewal application and registration fee as a condition of holding a waste tire collector registration number.

1. Business name: 92 TIRE SERVICE REPAIR LLC WACS ID Number: 99139 (*assigned by Department*)
2. Business mailing address: 5112 US HIGWAY 92 W
   City: _____ State: FL Zip: 33563
3. Business street address: 5112 US HIGWAY 92 W
   City: Plant City State: FL Zip: 33563
4. Business telephone: (813) 752-4600 Email address: viva@viva-enterprises.com
5. Total quantity of waste tires, expressed in tons, **collected or generated** during the calendar year (assume100 tires per ton or 10 tires per cubic yard): 2 tons tires
6. Describe how the waste tires collected were disposed of during the calendar year, reported in tons.(assume 100 passenger tires per ton, 20 truck tires per ton.)
   A. List total quantity of waste tires sold as used tires. **A.** 2 tons tires
   B. List quantity of waste tire casings sold. **B.** 2 tons tires
   C. List quantity of waste tires hauled off by other Waste Tire Collectors. Attach additional sheets, if necessary.

Name of Other Collector	Collector Registration Number	Quantity in tons
See attached sheet.		

C. _____ tons tires

D. List the facilities where waste tires were deposited for disposal or recycling and the quantity disposed at each location. Attach additional sheets, if necessary.

Name of Facility	Address / City / State	Quantity in tons
See attached sheet.		

D. 2003 tons tires

TOTAL Tires sold or deposited for disposal or recycling **A + B + C + D** 2007 tons tires

WACS ID: 99139

7. Explain any differences between Waste Tires Collected (item 5) and Waste Tires Deposited (item 6): not sure on the discrepancy

8. Waste tire collector registration number(s): N/A

9. Authorized person preparing report: sylvia arevalo

10. Telephone number of person preparing report: (813) 759-2638

11. Certification:

To the best of my knowledge and belief, I certify the information provided in this report is true, accurate and correct.

Fidel Dominguez	*Fidel Dominguez*	02/02/2023
Print Name of Authorized Agent	Signature of Authorized Agent	Date

Mail completed form to:

Florida Department of Environmental Protection
Division of Waste Management / Tires
2600 Blair Stone Road, MS 4550
Tallahassee, Florida 32399-2400

DRAFT

FLORIDA DEPARTMENT OF
Environmental Protection

Bob Martinez Center
2600 Blair Stone Road
Tallahassee, Florida 32399-2400

Ron DeSantis
Governor

Jeanette Nuñez
Lt. Governor

Shawn Hamilton
Secretary

Wate Tire Collector Annual Report

Hauled & Disposal Locations Attachment

WACS ID: 99139
Collector Name: 92 TIRE SERVICE REPAIR LLC
Year: 2022

6. Describe how the waste tires collected were disposed of during the calendar year, reported in tons. Assume 100 passenger tires per ton, 20 truck tires per ton.)

D. List the facilities where waste tires were deposited for disposal or recycling and the quantity disposed at each location.

WACS ID	Name & Details	State	Quantity
41104	South County Transfer Station ~ 13000 South Us 41 ~ Gibsonton ~ 33534	Florida	1000
87895	Enterprise Lf & Recyc (Fka Sid Larkin & Son, Inc.) ~ 41111 Enterprise Road ~ Dade City ~ 33525	Florida	1
41191	Hillsborough Heights Lf ~ Sr579 & Sligh Ave ~ Seffner ~ 33584	Florida	1000
41193	Southeast County Slf (Picnic Lf) ~ 15960 Cr 672 ~ Lithia ~ 33547	Florida	1
106062	Tire Shredders Of America [Fka American Steel] ~ 6902 E 6th Ave ~ Tampa ~ 33619	Florida	1

DRAFT

INSTRUCTIONS FOR ATTACHING DECAL

1. Clean area where new annual decal is to be affixed.
2. Peel decal from this document.
3. Affix decal in the upper right corner of license plate.

IMPORTANT INFORMATION

Section 316.613, Florida Statutes, requires every operator of a motor vehicle transporting a child in a passenger car, van, autocycle or pickup truck registered in this state and operated on the highways of this state, shall, if the child is 5 years of age or younger, provide the protection of the child by properly using a crash-tested, federally approved child restraint device. For children aged through 3 years, such restraint device must be a separate carrier or a vehicle manufacturer's integrated child seat. For children aged 4 through 5 years, a separate carrier, an integrated child seat, or a child booster seat may be used. For limited exceptions, see s. 316.613, F.S.

S. 320.0605, F.S., requires the registration certificate, or true copy of a rental or lease agreement, issued for any motor vehicle to be in the possession of the operator or carried in the vehicle while the vehicle is being used or operated on roads of this state.

S. 320.02 and 627.733, F.S., requires personal injury protection and property damage liability to be continuously maintained throughout the registration period. Failure to maintain the mandatory coverage may result in the suspension of your driver license and registration.

Mail To:
FIDEL J DOMINGUEZ
3235 WILLOW RD
WIMAUMA, FL 33598-7115

Important note: If you cancel the insurance for this vehicle, immediately return the license plate from this registration to a Florida driver license or tax collector office or mail it to: DHSMV, Return Tags, 2900 Apalachee Parkway, Tallahassee, FL 32399. Surrendering the plate will prevent your driving privilege from being suspended.

CO/AGY 3 / 6 T# 1424392669
B# 9027265

FLORIDA VEHICLE REGISTRATION

PLATE **GLEI64** DECAL **06373299** Expires **Midnight Sun 04/24/2022**

YR/MK	**2002/GMC**	BODY	**TK**
VIN	**1GTJK33132F183950**		
Plate Type	**RGS**	NET WT	**6974**
DL/FEID	**D552250611440**		
Date Issued	**3/10/2021**	Plate Issued	**11/10/2016**

COLOR	**BLK**
TITLE	**108960245**
GVW	**7999**

Reg. Tax	96.85	Class Code	41
Init. Reg.		Tax Months	12
County Fee	3.00	Back Tax Mos	0
Mail Fee	0.75	Credit Class	
Sales Tax		Credit Months	0
Voluntary Fees			
Grand Total	100.60		

FIDEL J DOMINGUEZ
3235 WILLOW RD
WIMAUMA, FL 33598-7115

IMPORTANT INFORMATION

1. The Florida license plate must remain with the registrant upon sale of vehicle.
2. The registration must be delivered to a Tax Collector or Tag Agent for transfer to a replacement vehicle.
3. Your registration must be updated to your new address within 30 days of moving.
4. Registration renewals are the responsibility of the registrant and shall occur during the 30-day period prior to the expiration date shown on this registration. Renewal notices are provided as a courtesy and are not required for renewal purposes.
5. I understand that my driver license and registrations will be suspended immediately if the insurer denies the insurance information submitted for this registration.

RGS - SUNSHINE STATE

DRAFT

INSTRUCTIONS FOR ATTACHING DECAL

1 Clean area where new annual decal is to be affixed
2 Peel decal from this document
3 Affix decal in the upper right corner of license plate

IMPORTANT INFORMATION

Section 316.613, Florida Statutes, requires every operator of a motor vehicle transporting a child in a passenger car, van, autocycle or pickup truck registered in this state and operated on the highways of this state, shall, if the child is 5 years of age or younger, provide the protection of the child by properly using a crash-tested, federally approved child restraint device. For children aged through 3 years, such restraint device must be a separate carrier or a vehicle manufacturer's integrated child seat. For children aged 4 through 5 years, a separate carrier, an integrated child seat, or a child booster seat may be used. For limited exceptions, see s. 316.613, F.S.

S. 320.0605, F.S., requires the registration certificate, or true copy of a rental or lease agreement, issued for any motor vehicle to be in the possession of the operator or carried in the vehicle while the vehicle is being used or operated on roads of this state.

S. 320.02 and 627.733, F.S., requires personal injury protection and property damage liability to be continuously maintained throughout the registration period. Failure to maintain the mandatory coverage may result in the suspension of your driver license and registration.

Mail To
FIDEL J DOMINGUEZ
3235 WILLOW RD
WIMAUMA, FL 33598-7115

Important note: If you cancel the insurance for this vehicle, immediately return the license plate from this registration to a Florida driver license or tax collector office or mail it to: DHSMV, Return Tags, 2900 Apalachee Parkway, Tallahassee, FL 32399. Surrendering the plate will prevent your driving privilege from being suspended.

CO/AGY 3 / 6 T# 1740666285
B# 10129823

FLORIDA VEHICLE REGISTRATION

PLATE **38BMSW** DECAL **19081487** Expires **Midnight Sun 12/31/2023**

YR/MK	**2022/CHEV**	BODY	**TK**	COLOR	**WHI**	Reg Tax	137.10	Class Code	41
VIN	**1GB3WRE70NF153296**			TITLE	**146178156**	Init. Reg.		Tax Months	12
Plate Type	**RGS**	NET WT	**7880**	GVW	**14000**	County Fee	3.00	Back Tax Mos	0
						Mail Fee	0.90	Credit Class	
DL/FEID	**D552250611440**					Sales Tax		Credit Months	0
Date Issued	**12/6/2022**	Plate Issued	**3/29/2022**			Voluntary Fees			
						Grand Total	141.00		

FIDEL J DOMINGUEZ
3235 WILLOW RD
WIMAUMA, FL 33598-7115

IMPORTANT INFORMATION

1. The Florida license plate must remain with the registrant upon sale of vehicle
2. The registration must be delivered to a Tax Collector or Tag Agent for transfer to a replacement vehicle
3. Your registration must be updated to your new address within 30 days of moving
4. Registration renewals are the responsibility of the registrant and shall occur during the 30-day period prior to the expiration date shown on this registration. Renewal notices are provided as a courtesy and are not required for renewal purposes
5. I understand that my driver license and registrations will be suspended immediately if the insurer denies the insurance information submitted for this registration

RGS - SUNSHINE STATE

DRAFT

INSTRUCTIONS FOR ATTACHING DECAL

1. Clean area where new annual decal is to be affixed.
2. Peel decal from this document.
3. Affix decal in the upper right corner of license plate.

IMPORTANT INFORMATION

Section 316.613, Florida Statutes, requires every operator of a motor vehicle transporting a child in a passenger car, van, autocycle or pickup truck registered in this state and operated on the highways of this state, shall, if the child is 5 years of age or younger, provide the protection of the child by properly using a crash-tested, federally approved child restraint device. For children aged through 3 years, such restraint device must be a separate carrier or a vehicle manufacturer's integrated child seat. For children aged 4 through 5 years, a separate carrier, an integrated child seat, or a child booster seat may be used. For limited exceptions, see s. 316.613, F.S.

S. 320.0605, F.S., requires the registration certificate, or true copy of a rental or lease agreement, issued for any motor vehicle to be in the possession of the operator or carried in the vehicle while the vehicle is being used or operated on roads of this state.

S. 320.02 and 627.733, F.S., requires personal injury protection and property damage liability to be continuously maintained throughout the registration period. Failure to maintain the mandatory coverage may result in the suspension of your driver license and registration.

Mail To:
FIDEL J DOMINGUEZ
3235 WILLOW RD
WIMAUMA, FL 33598-7115

Important note: If you cancel the insurance for this vehicle, immediately return the license plate from this registration to a Florida driver license or tax collector office or mail it to: DHSMV, Return Tags, 2900 Apalachee Parkway, Tallahassee, FL 32399. Surrendering the plate will prevent your driving privilege from being suspended.

CO/AGY 3 / 6 T# 1424392669
B# 9027265

FLORIDA VEHICLE REGISTRATION

PLATE **GLEI64** DECAL **06373299** Expires **Midnight Sun 04/24/2022**

YR/MK	**2002/GMC**	BODY	**TK**
VIN	**1GTJK33132F183950**		
Plate Type	**RGS**	NET WT	**6974**
DL/FEID	**D552250611440**		
Date Issued	**3/10/2021**	Plate Issued	**11/10/2016**

COLOR	**BLK**
TITLE	**108960245**
GVW	**7999**

Reg. Tax	96.85	Class Code	41
Init. Reg.		Tax Months	12
County Fee	3.00	Back Tax Mos	0
Mail Fee	0.75	Credit Class	
Sales Tax		Credit Months	0
Voluntary Fees			
Grand Total	100.60		

FIDEL J DOMINGUEZ
3235 WILLOW RD
WIMAUMA, FL 33598-7115

IMPORTANT INFORMATION

1. The Florida license plate must remain with the registrant upon sale of vehicle.
2. The registration must be delivered to a Tax Collector or Tag Agent for transfer to a replacement vehicle.
3. Your registration must be updated to your new address within 30 days of moving.
4. Registration renewals are the responsibility of the registrant and shall occur during the 30-day period prior to the expiration date shown on this registration. Renewal notices are provided as a courtesy and are not required for renewal purposes.
5. I understand that my driver license and registrations will be suspended immediately if the insurer denies the insurance information submitted for this registration.

RGS - SUNSHINE STATE

DRAFT

INSTRUCTIONS FOR ATTACHING DECAL

1 Clean area where new annual decal is to be affixed
2 Peel decal from this document
3 Affix decal in the upper right corner of license plate

IMPORTANT INFORMATION

Section 316.613, Florida Statutes, requires every operator of a motor vehicle transporting a child in a passenger car, van, autocycle or pickup truck registered in this state and operated on the highways of this state, shall, if the child is 5 years of age or younger, provide the protection of the child by properly using a crash-tested, federally approved child restraint device. For children aged through 3 years, such restraint device must be a separate carrier or a vehicle manufacturer's integrated child seat. For children aged 4 through 5 years, a separate carrier, an integrated child seat, or a child booster seat may be used. For limited exceptions, see s. 316.613, F.S.

S. 320.0605, F.S., requires the registration certificate, or true copy of a rental or lease agreement, issued for any motor vehicle to be in the possession of the operator or carried in the vehicle while the vehicle is being used or operated on roads of this state.

S. 320.02 and 627.733, F.S., requires personal injury protection and property damage liability to be continuously maintained throughout the registration period. Failure to maintain the mandatory coverage may result in the suspension of your driver license and registration.

Mail To
FIDEL J DOMINGUEZ
3235 WILLOW RD
WIMAUMA, FL 33598-7115

Important note: If you cancel the insurance for this vehicle, immediately return the license plate from this registration to a Florida driver license or tax collector office or mail it to: DHSMV, Return Tags, 2900 Apalachee Parkway, Tallahassee, FL 32399. Surrendering the plate will prevent your driving privilege from being suspended.

CO/AGY 3 / 6 T# 1740666285
B# 10129823

FLORIDA VEHICLE REGISTRATION

PLATE **38BMSW** DECAL **19081487** Expires **Midnight Sun 12/31/2023**

YR/MK	**2022/CHEV**	BODY	**TK**	COLOR	**WHI**	Reg Tax	137.10	Class Code	41
VIN	**1GB3WRE70NF153296**			TITLE	**146178156**	Init. Reg.		Tax Months	12
Plate Type	**RGS**	NET WT	**7880**	GVW	**14000**	County Fee	3.00	Back Tax Mos	0
						Mail Fee	0.90	Credit Class	
DL/FEID	**D552250611440**					Sales Tax		Credit Months	0
Date Issued	**12/6/2022**	Plate Issued	**3/29/2022**			Voluntary Fees			
						Grand Total	141.00		

FIDEL J DOMINGUEZ
3235 WILLOW RD
WIMAUMA, FL 33598-7115

IMPORTANT INFORMATION

1. The Florida license plate must remain with the registrant upon sale of vehicle
2. The registration must be delivered to a Tax Collector or Tag Agent for transfer to a replacement vehicle
3. Your registration must be updated to your new address within 30 days of moving
4. Registration renewals are the responsibility of the registrant and shall occur during the 30-day period prior to the expiration date shown on this registration. Renewal notices are provided as a courtesy and are not required for renewal purposes
5. I understand that my driver license and registrations will be suspended immediately if the insurer denies the insurance information submitted for this registration

RGS - SUNSHINE STATE

DRAFT

Site 6:
Deli Food Store

DRAFT

Bob Henriquez
Hillsborough County Property Appraiser

https://www.hcpafl.org/
15th Floor County Ctr.
601 E. Kennedy Blvd, Tampa, Florida 33602-4932
Ph: (813) 272-6100

Folio: 082297-0000

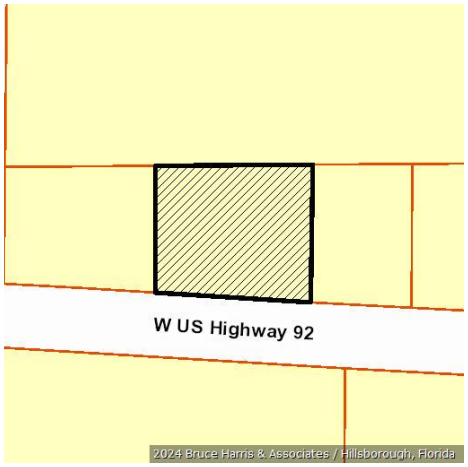

Owner Information

Owner Name	BENNETT SERVICE STATION LLC
Mailing Address	6532 STAFFORD RD PLANT CITY, FL 33565-6160
Site Address	5110 W 92 HWY, PLANT CITY
PIN	U-26-28-21-ZZZ-000003-72620.0
Folio	082297-0000
Prior PIN	
Prior Folio	000000-0000
Tax District	U - UNINCORPORATED
Property Use	1423 Conv Store /Gas D
Plat Book/Page	/
Neighborhood	221007.00 | W of Plant City,S I-4, N MLK E Moores L
Subdivision	ZZZ | UNPLATTED

Value Summary

Taxing District	Market Value	Assessed Value	Exemptions	Taxable Value
County	$556,047	$430,172	$0	$430,172
Public Schools	$556,047	$556,047	$0	$556,047
Municipal	$556,047	$430,172	$0	$430,172
Other Districts	$556,047	$430,172	$0	$430,172

Note: This section shows Market Value, Assessed Value, Exemptions, and Taxable Value for taxing districts. Because of changes in Florida Law, it is possible to have different assessed and taxable values on the same property. For example, the additional $25,000 Homestead Exemption and the non-homestead CAP do not apply to public schools, and the Low Income Senior Exemption only applies to countywide and certain municipal millages.

Sales Information

Book / Page	Instrument	Month	Year	Type Inst	Qualified or Unqualified	Vacant or Improved	Price
19260 / 0534	2009161944	04	2009	WD	Unqualified	Improved	$100
7796 / 1455		06	1995	AD	Unqualified	Improved	$100

DRAFT

Building Information

Building 1

Type	43 | CONVENIENCE STORE
Year Built	1966

Building 1 Construction Details

Element	Code	Construction Detail
Class	C	Concrete Block
Exterior Wall	5	Concrete Block
Exterior Wall	7	Masonry Frm: Stucco
Roof Structure	9	Rigid Frame/Barjoist
Roof Cover	4	Blt.up Tar & Gravel
Interior Walls	5	Drywall
Interior Flooring	6	Terrazzo
Heat/AC	2	Central
Plumbing	3	Typical
Condition	3	Average
Stories	1.0	
Units	1.0	
Wall Height	12.00	

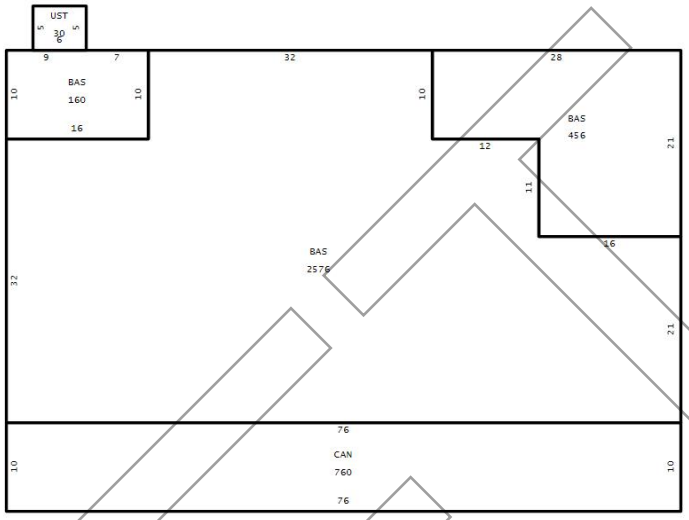

Building 1 subarea

Area Type	Gross Area	Heated Area	Depreciated Value
BAS	160	160	$8,200
BAS	2,576	2,576	$132,023
BAS	456	456	$23,371
CAN	760		$11,685
UST	30		$615
Totals	**3,982**	**3,192**	**$175,894**

Extra Features

OB/XF Code	Description	Building	Year On Roll	Length	Width	Units	Value
0020	ASPHALT PAVING	1	1966	0	0	5,000.00	$5,250
0540	CANOPY GAS PUMP	1	1987	28	24	672.00	$16,397
0520	CANOPY	1	2006	32	14	448.00	$4,166
0260	FENCE CL6	1	2006	0	0	160.00	$1,520
1051	UndrGrd fuel tank conv. stores	1	2019	0	0	15,000.00	$20,700
1051	UndrGrd fuel tank conv. stores	1	2019	0	0	20,000.00	$59,800
1051	UndrGrd fuel tank conv. stores	1	2019	0	0	20,000.00	$59,800

Land Information

Use Code	Description	Zone	Front	Depth	Land Type	Total Land Units	Land Value
TF40	US 92 Central 2	CG	200.00	161.00	SF | SQUARE FEET	32,200.00	$212,520

Legal Description

LOT BEG 250 FT W OF NE COR OF W 1/2 OF SW 1/4 OF NW 1/4 AND RUN S 166.8 FT TO N R/W LINE OF SR 600 WLY ALONG R/W 200 FT N 156 FT TO N LINE OF SW 1/4 OF NW 1/4 AND E 200 FT TO BEG

DRAFT

Site 6

March 26, 2024

N
W
E
S

0 30 60 120 ft

Bob Henriquez, CFA
Hillsborough County Property Appraiser
This map is for assessment purposes only.
It is not a survey.

2021 Aerials

Related Topics: Envirofacts

FRS

FRS Facility Detail Report

DELI FOOD STORE-DELI FOOD STORE

EPA Registry Id: 110053724136
5110 U.S. HIGHWAY 92 WEST
PLANT CITY, FL 33563

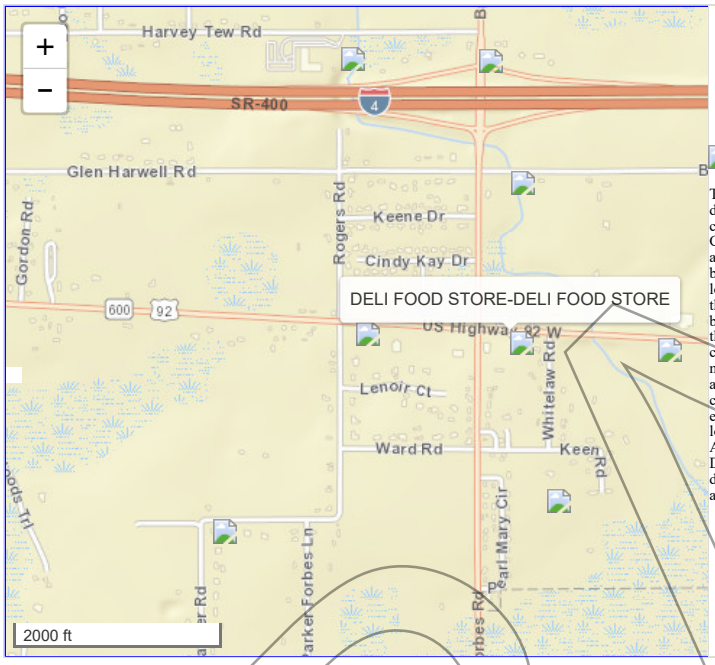

The facility locations displayed come from the FRS Spatial Coordinates tables. They are the best representative locations for the displayed facilities based on the accuracy of the collection method and quality assurance checks performed against each location. The North American Datum of 1983 is used to display all coordinates.

Facility Registry Service Links:

- Facility Registry Service (FRS) Overview
- FRS Facility Query
- FRS Organization Query
- EZ Query
- FRS Physical Data Model
- FRS Geospatial Model

Environmental Interests

Information System	System Facility Name	Information System Id/Report Link	Environmental Interest Type	Data Source	Last Updated Date	Supplemental Environmental Interests:
SAFE DRINKING WATER INFORMATION SYSTEM	DELI FOOD STORE	FL6292998	TRANSIENT NON-COMMUNITY WATER SYSTEM	SFDW		
SAFE DRINKING WATER INFORMATION SYSTEM	DELI FOOD STORE-DELI FOOD STORE	FL6292998 115726292998	WATER TREATMENT PLANT	SFDW		

Additional EPA Reports: MyEnvironment Site Demographics Facility Coordinates Viewer Environmental Justice Map Viewer Watershed Report

Standard Industrial Classification Codes (SIC)

No SIC Codes returned.

National Industry Classification System Codes (NAICS)

No NAICS Codes returned.

Facility Codes and Flags

EPA Region:	04
Duns Number:	
Congressional District Number:	15
Legislative District Number:	
HUC Code/Watershed:	03100205 / HILLSBOROUGH
US Mexico Border Indicator:	
Federal Facility:	NO
Tribal Land:	

Facility Mailing Addresses

Affiliation Type	Delivery Point	City Name	State	Postal Code	Information System
ADMINISTRATIVE CONTACT	5110 U.S. HIGHWAY 92 WEST	PLANT CITY	FL	33563	SFDW
ADMINISTRATIVE CONTACT	PO BOX 3209	PLANT CITY	FL	33563-0004	SFDW

Alternative Names

Alternative Name	Source of Data
BIG D DELI FOOD STORE	SFDW

Contacts

Affiliation Type	Full Name	Office Phone	Information System	Mailing Address
ADMINISTRATIVE CONTACT	ASZ ENTERPRISES OF PLANT CITY ATTN: SHAHIN	863-669-6738x	SFDW	View
ADMINISTRATIVE CONTACT	ASZ ENTERPRISES OF PLANT CITY ATTN: SHAHIN	863-669-6738x	SFDW	View

Organizations

No Organizations returned.

Query executed on: MAR-27-2024

Detailed Facility Report

Facility Summary

DELI FOOD STORE-DELI FOOD STORE

5110 U.S. HIGHWAY 92 WEST, PLANT CITY, FL 33563

FRS (Facility Registry Service) ID: 110053724136

EPA Region: 04

Latitude: 28.0209

Longitude: -82.1861

Locational Data Source: FRS

Industries: --

Indian Country: N

Enforcement and Compliance Summary

Statute	SDWA
Compliance Monitoring Activities (5 years)	--
Date of Last Compliance Monitoring Activity	04/01/2015
Compliance Status	No Violation Identified
Qtrs in Noncompliance (of 12)	0
Qtrs with Significant Violation	0
Informal Enforcement Actions (5 years)	--
Formal Enforcement Actions (5 years)	--
Penalties from Formal Enforcement Actions (5 years)	--
EPA Cases (5 years)	--
Penalties from EPA Cases (5 years)	--

Regulatory Information

Clean Air Act (CAA): No Information

Clean Water Act (CWA): No Information

Resource Conservation and Recovery Act (RCRA): No Information

Safe Drinking Water Act (SDWA): OWNER: Private, PRIMARY SERVICE AREA DESCRIPTION: Other Transient Area, SOURCE: Ground water, TYPE: Transient non-community system Permit Active (FL6292998)

Go To Enforcement/Compliance Details

Known Data Problems <https://epa.gov/resources/echo-data/known-data-problems>

Other Regulatory Reports

Air Emissions Inventory (EIS): No Information

Greenhouse Gas Emissions (eGGRT): No Information

Toxic Releases (TRI): No Information

Compliance and Emissions Data Reporting Interface (CEDRI): No Information

Facility/System Characteristics

Facility/System Characteristics

System	Statute	Identifier	Universe	Status	Areas	Permit Expiration Date	Indian Country	Latitude	Longitude
FRS		110053724136					N	28.0209	-82.1861
SDWIS	SDWA	FL6292998	OWNER: Private, PRIMARY SERVICE AREA DESCRIPTION: Other Transient Area, SOURCE: Ground water, TYPE: Transient non-community system	Active	Population Served: 350		N		

Facility Address

System	Statute	Identifier	Facility Name	Facility Address	Facility County
FRS		110053724136	DELI FOOD STORE-DELI FOOD STORE	5110 U.S. HIGHWAY 92 WEST, PLANT CITY, FL 33563	
SDWIS	SDWA	FL6292998	DELI FOOD STORE	FL	

Facility SIC (Standard Industrial Classification) Codes

System	Identifier	SIC Code	SIC Description

No data records returned

Facility NAICS (North American Industry Classification System) Codes

System	Identifier	NAICS Code	NAICS Description

No data records returned

Facility Tribe Information

Reservation Name	Tribe Name	EPA Tribal ID	Distance to Tribe (miles)
Tampa Reservation	Seminole Tribe of Florida	100000266	12

Enforcement and Compliance

Compliance Monitoring History

Last 5 Years

Statute	Source ID	System	Activity Type	Compliance Monitoring Type	Lead Agency	Date	Finding (if applicable)
SDWA	*FL6292998*	*SDWIS*		*Regularly Scheduled*	*State*	*09/06/2023*	
SDWA	*FL6292998*	*SDWIS*		*Sanitary Survey, Complete*	*State*	*03/08/2021*	
SDWA	*FL6292998*	*SDWIS*		*Regularly Scheduled*	*State*	*05/02/2019*	

Entries in italics are not included in ECHO's Compliance Monitoring Activity counts because they are not compliance monitoring strategy <https://www.epa.gov/compliance/compliance-monitoring-programs> *activities or because they are not counted as inspections within EPA's Annual Results* <https://www.epa.gov/enforcement/enforcement-data-and-results>.

SDWA (Safe Drinking Water Act) Sanitary Survey Results (5 Years)

Source ID	Date	Type	Agency	Data Verification	Distribution	Management Operation	Finished Water Storage	Operator Compliance	Other Evaluation	Pumps	Security	Source	Financial	Treatment
FL6292998	03/08/2021	Sanitary Survey, Complete	State	N (No deficiencies or recommendations.)	N (No deficiencies or recommendations.)	M (Minor deficiencies.)	M (Minor deficiencies.)	N (No deficiencies or recommendations.)		N (No deficiencies or recommendations.)		N (No deficiencies or recommendations.)		M (Minor deficiencies.)

Sanitary survey result codes:

S = Significant Deficiencies
M = Minor Deficiencies
R = Recommendations Made
N = No Deficiencies or Recommendations
X = Not Evaluated
Z = Not Applicable
D = Sanitary Defect
-- = Not Reported to EPA

Compliance Summary Data

Statute	Source ID	Current SNC (Significant Noncompliance)/HPV (High Priority Violation)	Current As Of	Qtrs with NC (Noncompliance) (of 12)	Data Last Refreshed
SDWA	FL6292998	No	09/30/2023	0	01/09/2024

Three-Year Compliance History by Quarter

Statute	Violation Type/Category		QTR 1	QTR 2	QTR 3	QTR 4	QTR 5	QTR 6	QTR 7	QTR 8	QTR 9	QTR 10	QTR 11	QTR 12	QTR 13*
SDWA (Source ID: FL6292998)			10/01-12/31/20	01/01-03/31/21	04/01-06/30/21	07/01-09/30/21	10/01-12/31/21	01/01-03/31/22	04/01-06/30/22	07/01-09/30/22	10/01-12/31/22	01/01-03/31/23	04/01-06/30/23	07/01-09/30/23	10/01-12/31/23
	Facility-Level Status		No Violation	No Violation	No Violation	No Violation	No Violation	No Violation	No Violation	No Violation	No Violation	No Violation	No Violation	No Violation	In Progress
	Category	Violation Type													

*Quarter 13 data is voluntarily entered and/or incomplete, and may not form a complete picture for that quarter. Read more <https://epa.gov/help/reports/dfr-data-dictionary#sdwacomp>

SDWA Compliance Data Last Reported: 09/30/2023

Informal Enforcement Actions

Last 5 Years

Statute	System	Source ID	Type of Action	Lead Agency	Date

No data records returned

Entries in italics are not counted as "informal enforcement actions" in EPA policies pertaining to enforcement response tools.

Formal Enforcement Actions

Last 5 Years

Statute	System	Law/ Section	Source ID	Type of Action	Case No.	Lead Agency	Case Name	Issued/ Filed Date	Settlements/ Actions	Settlement/ Action Date	Federal Penalty Assessed	State/ Local Penalty Assessed	Penalty Amount Collected	SEP Value	Comp Action Cost

No data records returned

SDWA (Safe Drinking Water Act) Violations and Enforcement Actions (5 Years)

Violations											Enforcement Actions				
Source ID	Noncompliance Period	Violation ID	Federal Rule	Contaminant	Category	Description	Measured Value	State MCL (Maximum Contaminant Level)	Federal MCL (Maximum Contaminant Level)	Status	Date	Category	Description	Agency

No data records returned

Environmental Conditions

Watersheds

12-Digit WBD (Watershed Boundary Dataset) HUC (RAD (Reach Address Database))	WBD (Watershed Boundary Dataset) Subwatershed Name (RAD (Reach Address Database))	State Water Body Name (ICIS (Integrated Compliance Information System))	Beach Closures Within Last Year	Beach Closures Within Last Two Years	Pollutants Potentially Related to Impairment	Watershed with ESA (Endangered Species Act)-listed Aquatic Species?

No data records returned

Assessed Waters From Latest State Submission (ATTAINS)

State	Report Cycle	Assessment Unit ID	Assessment Unit Name	Water Condition	Cause Groups Impaired	Drinking Water Use	Ecological Use	Fish Consumption Use	Recreation Use	Other Use

No data records returned

Air Quality Nonattainment Areas

Pollutant	Within Nonattainment Status Area?	Nonattainment Status Applicable Standard(s)	Within Maintenance Status Area?	Maintenance Status Applicable Standard(s)
Ozone	No	--	Yes	1-Hour Ozone (1979)
Lead	No	--	No	--
Particulate Matter	No	--	No	--
Carbon Monoxide	No	--	No	--
Sulfur Dioxide	No	--	No	--

Pollutants

Toxics Release Inventory History of Reported Chemicals Released or Transferred in Pounds per Year at Site

TRI Facility ID	Year	Air Emissions	Surface Water Discharges	Off-Site Transfers to POTWs (Publicly Owned Treatment Works)	Underground Injections	Disposal to Land	Total On-Site Releases	Total Off-Site Transfers

No data records returned

Toxics Release Inventory Total Releases and Transfers in Pounds by Chemical and Year

Chemical Name

No data records returned

Community

Environmental Justice

This section shows indexes from EJScreen, EPA's screening tool for environmental justice (EJ) concerns. EPA uses these indexes to identify geographic areas that may warrant further consideration or analysis for potential EJ concerns. Use of these indexes does not designate an area as an "EJ community" or "EJ facility." EJScreen provides screening level indicators, not a determination of the existence or absence of EJ concerns. For more information, see the EJScreen home page.

EJScreen Indexes Shown

Compare to (●) US ( ) State

Index Type ( ) Environmental Justice (●) Supplemental

Related Reports

EJScreen Community Report

Download Data

Census Block Group ID: 120570125011	US (Percentile)	
Supplemental Indexes	**Facility Census Block Group**	**1-mile Max**
Count of Indexes At or Above 80th Percentile	**6**	**12**
Particulate Matter 2.5	69	! 91
Ozone	! 85	! 97
Diesel Particulate Matter	76	! 97
Air Toxics Cancer Risk	73	! 91
Air Toxics Respiratory Hazard Index	! 88	! 98
Toxic Releases to Air	79	! 95
Traffic Proximity	! 87	! 90
Lead Paint	71	! 85
Risk Management Plan (RMP) Facility Proximity	! 87	! 99
Hazardous Waste Proximity	35	60
Superfund Proximity	! 81	! 96
Underground Storage Tanks (UST)	! 84	! 93
Wastewater Discharge	65	! 84

( ) Facility 1-mile Radius ☐ Facility Census Block Group

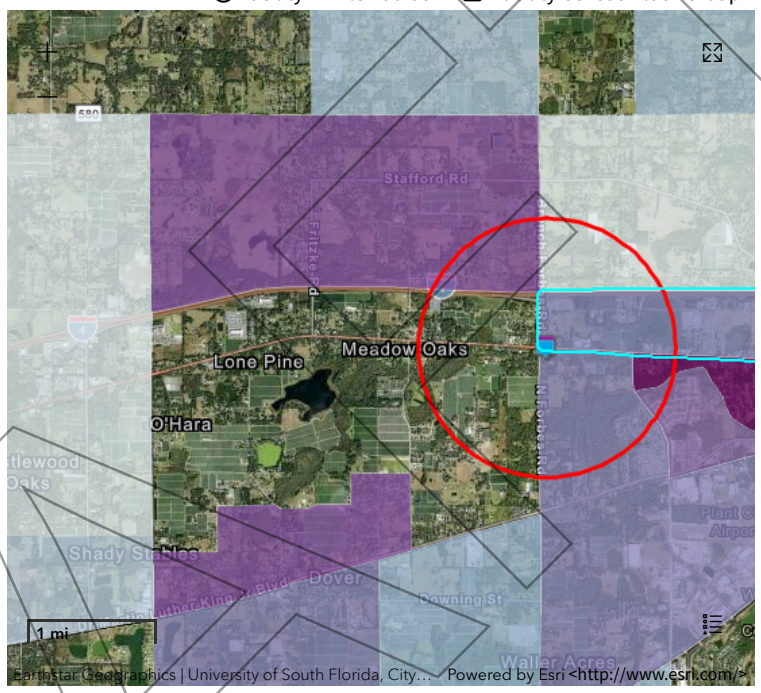

Demographic Profile of Surrounding Area (1-Mile Radius)

This section provides demographic information regarding the community surrounding the facility. ECHO compliance data alone are not sufficient to determine whether violations at a particular facility had negative impacts on public health or the environment. Statistics are based upon the 2010 U.S. Census and 2017 - 2021 American Community Survey (ACS) 5-year Summary and are accurate to the extent that the facility latitude and longitude listed below are correct. EPA's spatial processing methodology considers the overlap between the selected radii and the census blocks (for U.S. Census demographics) and census block groups (for ACS demographics) in determining the demographics surrounding the facility. For more detail about this methodology, see the DFR Data Dictionary <https://epa.gov/help/reports/dfr-data-dictionary#demographic>.

General Statistics (U.S. Census)	
Total Persons	2,605
Population Density	841/sq.mi.
Housing Units in Area	978

General Statistics (ACS (American Community Survey))	
Total Persons	2,281
Percent People of Color	42%
Households in Area	877
Households on Public Assistance	21
Persons With Low Income	1,012
Percent With Low Income	45%

Geography	
Radius of Selected Area	1 mi.
Center Latitude	28.0209
Center Longitude	-82.1861
Land Area	99%
Water Area	1%

Income Breakdown (ACS (American Community Survey)) - Households (%)	
Less than $15,000	56 (6.39%)
$15,000 - $25,000	115 (13.13%)

Age Breakdown (U.S. Census) - Persons (%)	
Children 5 years and younger	203 (8%)
Minors 17 years and younger	748 (29%)
Adults 18 years and older	1,857 (71%)
Seniors 65 years and older	308 (12%)

Race Breakdown (U.S. Census) - Persons (%)	
White	2,067 (79%)
African-American	90 (3%)
Hispanic-Origin	938 (36%)
Asian/Pacific Islander	36 (1%)
American Indian	13 (1%)
Other/Multiracial	399 (15%)

Education Level (Persons 25 & older) (ACS (American Community Survey)) - Persons (%)	
Less than 9th Grade	191 (11.96%)
9th through 12th Grade	118 (7.39%)
High School Diploma	603 (37.76%)
Some College/2-year	236 (14.78%)
B.S./B.A. (Bachelor of Science/Bachelor of Arts) or More	282 (17.66%)

Income Breakdown (ACS (American Community Survey)) - Households (%)	
$25,000 - $50,000	244 (27.85%)
$50,000 - $75,000	167 (19.06%)
Greater than $75,000	294 (33.56%)

DRAFT

DELI FOOD STORE-DELI FOOD STORE
5110 U.S. HIGHWAY 92 WEST
PLANT CITY, FL 33563

Inquiry Number:
March 27, 2024

EDR Site Report™

DRAFT

6 Armstrong Road, 4th floor
Shelton, CT 06484
Toll Free: 800.352.0050
www.edrnet.com

TABLE OF CONTENTS

The EDR-Site Report™ is a comprehensive presentation of government filings on a facility identified in a search of federal, state and local environmental databases.

Section 1: Facility Detail Reports . . . . . Page 3

All available detailed information from databases where sites are identified.

Section 2: Databases and Update Information. . . . . Page 6

Name, source, update dates, contact phone number and description of each of the databases for this report.

Thank you for your business.
Please contact EDR at 1-800-352-0050
with any questions or comments.

Disclaimer - Copyright and Trademark Notice

This report contains information obtained from a variety of public and other sources reasonably available to Environmental Data Resources , Inc. It cannot be concluded from this Report that coverage information for the target and surrounding properties does not exist from other sources. **NO WARRANTY EXPRESSED OR IMPLIED, IS MADE WHATSOEVER IN CONNECTION WITH THIS REPORT. ENVIRONMENTAL DATA RESOURCES, INC. SPECIFICALLY DISCLAIMS THE MAKING OF ANYSUCH WARRANTIES, INCLUDING WITHOUT LIMITATION, MERCHANTABILITY OR FITNESS FOR A PARTICULAR USE OR PURPOSE. ALL RISK IS ASSUMED BY THE USER. IN NO EVENT SHALL ENVIRONMENTAL DATA RESOURCES, INC. BE LIABLE TO ANYONE, WHETHER ARISING OUT OF ERRORS OR OMISSIONS, NEGLIGENCE, ACCIDENT OR ANY OTHER CAUSE, FOR ANY LOSS OR DAMAGE, INCLUDING, WITHOUT LIMITATION, SPECIAL, INCIDENTAL, CONSEQUENTIAL, OR EXEMPLARY DAMAGES.ANY LIABILITY ON THE PART OF ENVIRONMENTAL DATA RESOURCES, INC. IS STRICTLY LIMITED TO A REFUND OF THE AMOUNT PAID FOR THIS REPORT.**Purchaser accepts this report "AS IS". Any analyses, estimates, ratings, or risk codes provided in this report are provided for illustrative purposes only, and are not intended to provide, nor should they be interpreted as providing any facts regarding, or prediction or forecast of, any environmental risk for any property. Only a Phase I Environmental Site Assesment performed by an environmental professional can produce information regarding the environmental risk for any property. Additionally, the information provided in this Report is not to be construed as legal advice.

Copyright 2020 by Environmental Data Resources, Inc. All rights reserved. Reproduction in any media or format, in whole or in part, of any report or map of Environmental Data Resources, Inc., or its affiliates, is prohibited without prior written permission.

EDR and its logos (including Sanborn and Sanborn Map) are trademarks of Environmental Data Resources, Inc. or its affiliates. All other trademarks used herein are the property of their respective owners.

SECTION 1: FACILITY DETAIL REPORTS

DELI FOOD STORE-DELI FOOD STORE
5110 U.S. HIGHWAY 92 WEST
PLANT CITY, FL 33563
EDR ID #1027109143

Databases:
ECHO: Enforcement & Compliance History Information
FINDS: Facility Index System/Facility Registry System

ECHO:

Envid:	1027109143
Registry ID:	110053724136
DFR URL:	http://echo.epa.gov/detailed-facility-report?fid=110053724136
Name:	DELI FOOD STORE-DELI FOOD STORE
Address:	5110 U.S. HIGHWAY 92 WEST
City,State,Zip:	PLANT CITY, FL 33563

FINDS:

Registry ID:	110053724136
Name:	DELI FOOD STORE-DELI FOOD STORE
Address:	5110 U.S. HIGHWAY 92 WEST
City,State,Zip:	PLANT CITY, FL 33563

Click Here for FRS Facility Detail Report:

Environmental Interest/Information System:
The Safe Drinking Water Information System contains information about public water systems and their violations of EPA's drinking water regulations.

Supplemental Address:	Not reported
FIPS Code:	Not reported
Country Name:	US
Federal Facility:	Not reported
Federal Agency:	Not reported
Tribal Land:	Not reported
Tribal Name:	Not reported
Congressional District:	09
Census:	120570125011022
Hydrologic Unit Code:	03100205
EPA Region:	04
Site Type:	STATIONARY
Location Description:	Not reported
Date Created:	27-OCT-12
Date Updated:	27-JAN-22
U.S-Mexico Border:	Not reported
Information System Abbreviated Name:	SFDW:FL6292998, SFDW:FL6292998 115726292998
Latitude:	28.0209
Longitude:	-82.1861
Conveyor:	FRS-GEOCODE
Horizontal Collection:	ADDRESS MATCHING-HOUSE NUMBER
Horizontal Accuracy:	30
Reference Point:	CENTER OF A FACILITY OR STATION
Horizontal Datum:	NAD83
Coordinates Source:	Not reported

Alternate Name:

Registry ID:	110053724136
Information System Abbreviated Name:	SFDW
Program System ID:	FL6292998
Alternative Name:	BIG D DELI FOOD STORE
Alternative Name Type:	PROGRAM NAME

Registry ID:	110053724136
Information System Abbreviated Name:	SFDW
Program System ID:	FL6292998 115726292998
Alternative Name:	BIG D DELI FOOD STORE-BIG D DELI FOOD STORE
Alternative Name Type:	PROGRAM NAME

Contact:

Registry ID:	110053724136
Program System Name:	SFDW
Program System ID:	FL6292998
Env. Interest Type:	TRANSIENT NON-COMMUNITY WATER SYSTEM
Contact Type:	ADMINISTRATIVE CONTACT
Start Date:	Not reported
End Date:	Not reported
Contact Name:	ASZ ENTERPRISES OF PLANT CITY ATTN: SHAHIN
Contact Title:	Not reported
Contact Telephone:	863-669-6738x
Contact Alternate Telephone:	Not reported
Contact Fax:	Not reported

DRAFT

Contact Email:	Not reported
Mailing Address:	5110 U.S. HIGHWAY 92 WEST
Supplemental Address:	Not reported
Mailing City:	PLANT CITY
Mailing State Code:	FL
Mailing State:	Not reported
Mailing Zip:	33563
Mailing Country:	US
Registry ID:	110053724136
Program System Name:	SFDW
Program System ID:	FL6292998
Env. Interest Type:	TRANSIENT NON-COMMUNITY WATER SYSTEM
Contact Type:	ADMINISTRATIVE CONTACT
Start Date:	Not reported
End Date:	Not reported
Contact Name:	ASZ ENTERPRISES OF PLANT CITY ATTN: SHAHIN
Contact Title:	Not reported
Contact Telephone:	863-669-6738x
Contact Alternate Telephone:	Not reported
Contact Fax:	Not reported
Contact Email:	Not reported
Mailing Address:	PO BOX 3209
Supplemental Address:	Not reported
Mailing City:	PLANT CITY
Mailing State Code:	FL
Mailing State:	FLORIDA
Mailing Zip:	33563-0004
Mailing Country:	USA

Interest:

Registry ID:	110053724136
Program System Name:	SFDW
Program System ID:	FL6292998 115726292998
Env. Interest Type:	WATER TREATMENT PLANT
Federal ST Code:	FEDERAL
Start Date:	Not reported
Start Date Qualifier:	Not reported
End Date:	Not reported
End Date Qualifier:	Not reported
Data Source:	SFDW
Last Reported:	Not reported
Date Created:	26-OCT-12
Date Updated:	10-MAY-20
Active Status:	ACTIVE
Registry ID:	110053724136
Program System Name:	SFDW
Program System ID:	FL6292998
Env. Interest Type:	TRANSIENT NON-COMMUNITY WATER SYSTEM
Federal ST Code:	FEDERAL
Start Date:	Not reported
Start Date Qualifier:	Not reported
End Date:	Not reported
End Date Qualifier:	Not reported
Data Source:	SFDW
Last Reported:	Not reported
Date Created:	27-OCT-12
Date Updated:	10-MAY-20
Active Status:	ACTIVE

Program:

Legislative District Number:	Not reported
HUC Code 8:	Not reported
HUC Code 12:	Not reported
Data Quality Code:	mO
Std Name:	DELI FOOD STR DELI FOOD STR
Std House Number:	5110
Std Street Name:	US HIGHWAY 92 W
Std Base Name:	US HWY 92
Std Prefix:	Not reported
Std Suffix:	W
Std Stype Before:	Not reported
Std Stype After:	Not reported
Std Postal Code:	33563
Std City Name:	PLANT CITY
Std County Name:	HILLSBOROUGH COUNTY
Std State Code:	FL
Std County FIPS:	12057
Std Country:	US
Std Full Address:	5110 US HIGHWAY 92 W, PLANT CITY, FL 33563 US
Address Type:	Not reported
Link Method:	Not reported
Location Description:	Not reported

DRAFT

SECTION 1: FACILITY DETAIL REPORTS

...Continued...

User ID:	REFRESH
Sensitive Ind:	N
User Comment:	Not reported
Public Ind:	Y
Date Refresh:	27-JAN-22
Small Bus Ind:	Not reported
Env Justice Code:	Not reported
Parent Program System ID:	Not reported
Stand Alone Flag:	Not reported

DRAFT

SECTION 2: DATABASES AND UPDATE DATES

To maintain currency of the following federal, state and local databases, EDR contacts the appropriate government agency on a monthly or quarterly basis as required.

Elapsed ASTM days: Provides confirmation that this report meets or exceeds the 90-day updating requirement of the ASTM standard.

DATABASES FOUND IN THIS REPORT

ECHO: Enforcement & Compliance History Information
Source: Environmental Protection Agency
Telephone: 202-564-2280
ECHO provides integrated compliance and enforcement information for about 800,000 regulated facilities nationwide.

Date of Government Version: 12/17/2023
Database Release Frequency: Quarterly
Date of Last EDR Contact: 12/28/2023
Date of Next Scheduled Update: 04/15/2024

FINDS: Facility Index System/Facility Registry System
Source: EPA
Telephone: Not reported
Facility Index System. FINDS contains both facility information and 'pointers' to other sources that contain more detail. EDR includes the following FINDS databases in this report: PCS (Permit Compliance System), AIRS (Aerometric Information Retrieval System), DOCKET (Enforcement Docket used to manage and track information on civil judicial enforcement cases for all environmental statutes), FURS (Federal Underground Injection Control), C-DOCKET (Criminal Docket System used to track criminal enforcement actions for all environmental statutes), FFIS (Federal Facilities Information System), STATE (State Environmental Laws and Statutes), and PADS (PCB Activity Data System).

Date of Government Version: 11/03/2023
Database Release Frequency: Quarterly
Date of Last EDR Contact: 02/27/2024
Date of Next Scheduled Update: 06/10/2024

DRAFT

Site 7:
Jones Welding and Repair Service

DRAFT

Bob Henriquez
Hillsborough County Property Appraiser

https://www.hcpafl.org/
15th Floor County Ctr.
601 E. Kennedy Blvd, Tampa, Florida 33602-4932
Ph: (813) 272-6100

Folio: 082355-0000

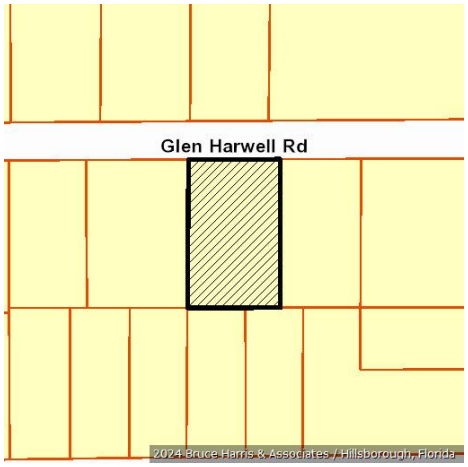

Owner Information

Owner Name	JONES JONATHAN
Mailing Address	5207 GLEN HARWELL RD PLANT CITY, FL 33566-9768
Site Address	5207 GLEN HARWELL RD, PLANT CITY
PIN	U-27-28-21-ZZZ-000003-73260.0
Folio	082355-0000
Prior PIN	
Prior Folio	000000-0000
Tax District	U - UNINCORPORATED
Property Use	0100 SINGLE FAMILY R
Plat Book/Page	/
Neighborhood	221007.00 | W of Plant City,S I-4, N MLK E Moores L
Subdivision	ZZZ | UNPLATTED

Value Summary

Taxing District	Market Value	Assessed Value	Exemptions	Taxable Value
County	$277,662	$275,424	$50,000	$225,424
Public Schools	$277,662	$275,424	$25,000	$250,424
Municipal	$277,662	$275,424	$50,000	$225,424
Other Districts	$277,662	$275,424	$50,000	$225,424

Note: This section shows Market Value, Assessed Value, Exemptions, and Taxable Value for taxing districts. Because of changes in Florida Law, it is possible to have different assessed and taxable values on the same property. For example, the additional $25,000 Homestead Exemption and the non-homestead CAP do not apply to public schools, and the Low Income Senior Exemption only applies to countywide and certain municipal millages.

Sales Information

Book / Page	Instrument	Month	Year	Type Inst	Qualified or Unqualified	Vacant or Improved	Price
	2021222535	05	2021	WD	Qualified	Improved	$305,000
22949 / 1353	2014411740	11	2014	WD	Qualified	Improved	$153,000
18568 / 1434	2008132302	03	2008	QC	Unqualified	Improved	$64,000
12133 / 1251	2002407707	11	2002	WD	Qualified	Improved	$124,900
12133 / 1248	2002407704	11	2002	QC	Unqualified	Improved	$100
4580 / 1875		06	1985	WD	Unqualified	Vacant	$100
3382 / 0406		06	1978	QC	Unqualified	Improved	$100
2219 / 0863		01	1970		Qualified		$3,000

Building Information

Building 1

Type	01 | SINGLE FAMILY
Year Built	1986

Building 1 Construction Details

Element	Code	Construction Detail
Class	C	Concrete Block
Exterior Wall	7	Masonry Frm: Stucco
Roof Structure	3	Gable or Hip
Roof Cover	3	Asphalt/Comp. Shingle
Interior Walls	5	Drywall
Interior Flooring	4	Vinyl
Heat/AC	2	Central
Architectural Style	5	Contemporary
Condition	3	Average
Bedrooms	3.0	
Bathrooms	2.0	
Stories	1.0	
Units	1.0	

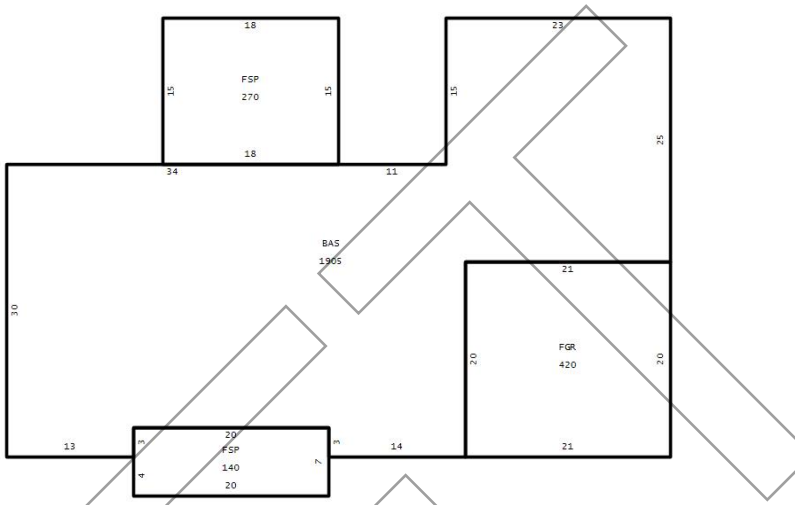

Building 1 subarea

Area Type	Gross Area	Heated Area	Depreciated Value
BAS	1,905	1,905	$194,257
FGR	420		$21,414
FSP	140		$4,283
FSP	270		$8,260
Totals	**2,735**	**1,905**	**$228,214**

Extra Features

OB/XF Code	Description	Building	Year On Roll	Length	Width	Units	Value
0620	UTILITY WOOD	1	2022	12	12	144.00	$2,721

Land Information

Use Code	Description	Zone	Front	Depth	Land Type	Total Land Units	Land Value
995J	Acreage Class 5	RSC-4	114.00	192.00	AC | ACREAGE	0.53	$46,728

Legal Description

TRACT BEG 25 FT S & 292.5 FT W OF NE COR OF SEC & RUN W 150 FT S 191.5 FT E 150 FT AND N 191.5 FT TO BEG LESS THE E 36 FT

DRAFT

Site 23

March 26, 2024

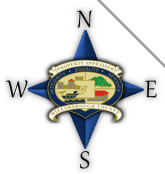

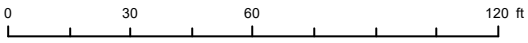

Bob Henriquez, CFA
Hillsborough County Property Appraiser
This map is for assessment purposes only.
It is not a survey.
2021 Aerials

Site 9:
Circle K #2707563/Circle K Stores, Inc.

DRAFT

Bob Henriquez
Hillsborough County Property Appraiser

https://www.hcpafl.org/
15th Floor County Ctr.
601 E. Kennedy Blvd, Tampa, Florida 33602-4932
Ph: (813) 272-6100

Folio: 081792-0000

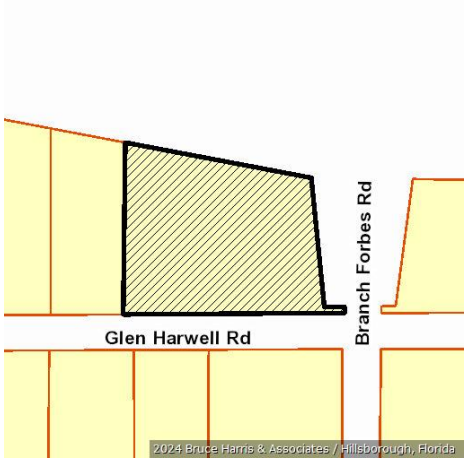

Owner Information

Owner Name	STINE FAMILY PARTNERSHIP LTD
Mailing Address	2509 TURKEY CREEK RD PLANT CITY, FL 33566-1766
Site Address	1609 BRANCH FORBES RD, PLANT CITY
PIN	U-22-28-21-ZZZ-000003-67470.0
Folio	081792-0000
Prior PIN	
Prior Folio	000000-0000
Tax District	U - UNINCORPORATED
Property Use	1421 Conv Store /Gas B
Plat Book/Page	/
Neighborhood	221007.00 | W of Plant City,S I-4, N MLK E Moores L
Subdivision	ZZZ | UNPLATTED

Value Summary

Taxing District	Market Value	Assessed Value	Exemptions	Taxable Value
County	$1,421,482	$1,295,104	$0	$1,295,104
Public Schools	$1,421,482	$1,421,482	$0	$1,421,482
Municipal	$1,421,482	$1,295,104	$0	$1,295,104
Other Districts	$1,421,482	$1,295,104	$0	$1,295,104

Note: This section shows Market Value, Assessed Value, Exemptions, and Taxable Value for taxing districts. Because of changes in Florida Law, it is possible to have different assessed and taxable values on the same property. For example, the additional $25,000 Homestead Exemption and the non-homestead CAP do not apply to public schools, and the Low Income Senior Exemption only applies to countywide and certain municipal millages.

Sales Information

Book / Page	Instrument	Month	Year	Type Inst	Qualified or Unqualified	Vacant or Improved	Price
8265 / 1235	96213461	08	1996	WD	Unqualified	Vacant	$90,000
5672 / 1208	89086563	04	1989	TR	Unqualified	Vacant	$312,000
5672 / 1206	89086562	04	1989	WD	Unqualified	Vacant	$100

DRAFT

Building Information

Building 1

Type	43 | CONVENIENCE STORE
Year Built	2004

Building 1 Construction Details

Element	Code	Construction Detail
Class	C	Concrete Block
Exterior Wall	7	Masonry Frm: Stucco
Roof Structure	4	Truss (Wood/Metal)
Roof Cover	12	Rubber or Plastic
Interior Walls	5	Drywall
Interior Flooring	7	Tile
Heat/AC	2	Central
Plumbing	3	Typical
Condition	3	Average
Wall Height	12.00	
Units	1.0	
Stories	1.0	

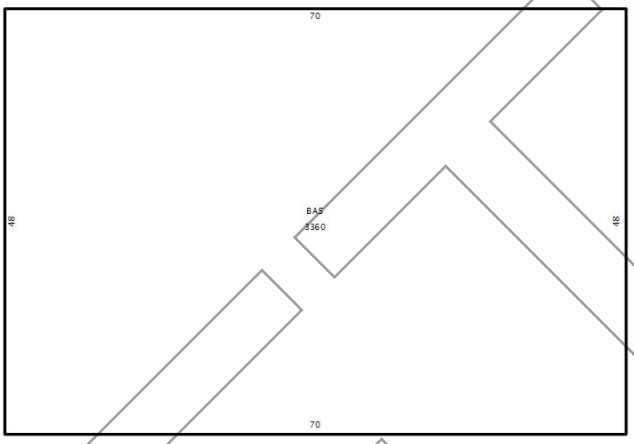

Building 1 subarea

Area Type	Gross Area	Heated Area	Depreciated Value
BAS	3,360	3,360	$468,180
Totals	**3,360**	**3,360**	**$468,180**

Extra Features

OB/XF Code	Description	Building	Year On Roll	Length	Width	Units	Value
0020	ASPHALT PAVING	0	2006	0	0	9,980.00	$17,395
0060	CONCRETE PAVEMENT	0	2006	0	0	16,630.00	$58,830
0540	CANOPY GAS PUMP	0	2006	0	0	4,780.00	$116,632
0651	SHED NOT PERMANENTLY AFFIXED	0	2015	0	0	1.00	$0
1051	UndrGrd fuel tank conv. stores	1	2019	0	0	15,000.00	$35,190
1051	UndrGrd fuel tank conv. stores	1	2019	0	0	15,000.00	$35,190

Land Information

Use Code	Description	Zone	Front	Depth	Land Type	Total Land Units	Land Value
COI1	Comm Class 9	PD	0.0	0.0	SF | SQUARE FEET	60,313.00	$690,065

Legal Description

E 1/2 OF SE 1/4 OF SE 1/4 OF SE 1/4 LESS HWY

DRAFT

Site 9

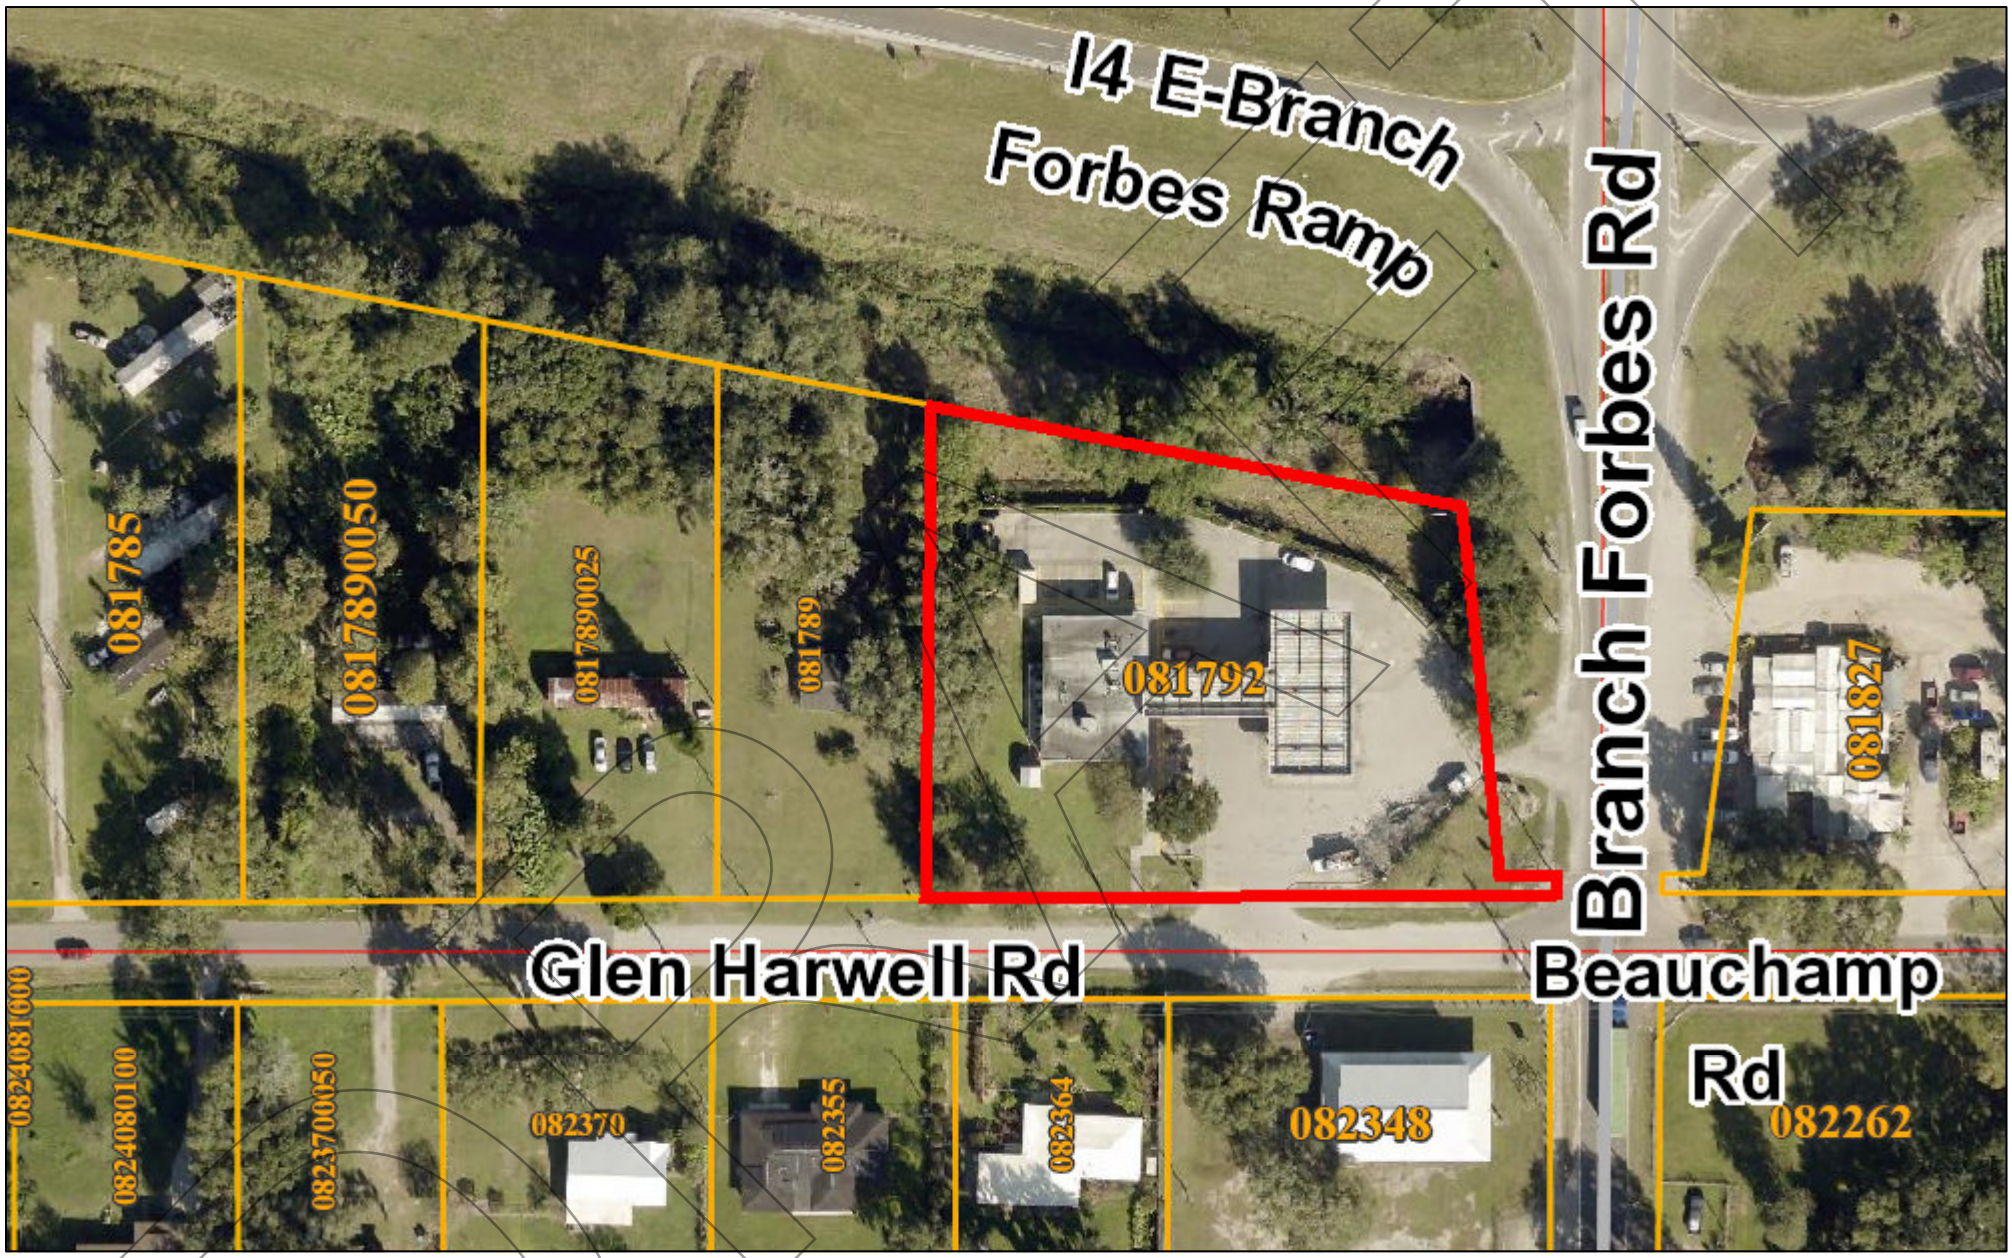

March 26, 2024

0 62.5 125 250 ft

N W E S

Bob Henriquez, CFA
Hillsborough County Property Appraiser
This map is for assessment purposes only.
It is not a survey.

2021 Aerials

Florida Department of Environmental Protection
Bob Martinez Center
2600 Blair Stone Road
Tallahassee, Florida 32399-2400

Rick Scott
Governor

Jennifer Carroll
Lt. Governor

Herschel T. Vinyard Jr.
Secretary

June 1, 2011

CERTIFIED MAIL #7010 1870 0000 1329 5602
RETURN RECEIPT REQUESTED

Mr. and Mrs. Donald K. Stine
Stine Family Partnership, Limited
2509 Turkey Creek Road
Plant City, Florida 33566-1766

Subject: Site Rehabilitation Completion Order
Circle K # 2707563
5108 Glen Harwell Road
Plant City, Hillsborough County
FDEP Facility ID# 299806398
Discharge Date: July 13, 2010 (Non-program)

Dear Mr. and Mrs. Stine:

Environmental Protection Commission of Hillsborough County (EPCHC), on behalf of the Florida Department of Environmental Protection (Department), has reviewed the Limited Site Assessment Report (LSAR) (and Addenda) and No Further Action Proposal (NFAP) dated November 5, 2010 through April 25, 2011 (received November 8, 2010 through April 26, 2011), prepared and submitted by Environmental Compliance Services, Incorporated, for the petroleum product discharge referenced above. All the documents submitted to date are adequate to meet the site assessment requirements of Rule 62-770.600, Florida Administrative Code (F.A.C.). In addition, documentation submitted with the LSARs/NFAP confirms that criteria set forth in Subsection 62-770.680(1), F.A.C., have been met. Please refer to the attached maps of the source property and analytical summary tables. The LSARs/NFAP are hereby incorporated by reference in this Site Rehabilitation Completion Order (Order). Therefore, you are released from any further obligation to conduct site rehabilitation at the facility for petroleum product contamination associated with the discharge referenced above, except as set forth below.

In the event concentrations of petroleum products' contaminants of concern increase above the levels approved in this Order, or if a subsequent discharge of petroleum or

DRAFT

petroleum product occurs at the facility, the Department may require site rehabilitation to reduce concentrations of petroleum products' contaminants of concern to the levels approved in the LSARs/NFAP or otherwise allowed by Chapter 62-770, F.A.C.

Please send a copy of the approved assessment documents to Ken Weber of the Southwest Florida Water Management District within 30 days of receiving this Order.

Legal Issues

The Department's Order shall become final unless a timely petition for an administrative hearing is filed under Sections 120.569 and 120.57, Florida Statutes (F.S.), within 21 days of receipt of this Order. The procedures for petitioning for an administrative hearing are set forth below.

Persons affected by this Order have the following options:

(A) If you choose to accept the Department's decision regarding the LSARs/NFAP, you do not have to do anything. This Order is final and effective on the date filed with the Clerk of the Department, which is indicated on the last page of this Order.

(B) If you choose to challenge the decision, you may do the following:

(1) File a request for an extension of time to file a petition for an administrative hearing with the Department's Agency Clerk in the Office of General Counsel within 21 days of receipt of this Order; such a request should be made if you wish to meet with the Department in an attempt to informally resolve any disputes without first filing a petition for an administrative hearing; or

(2) File a petition for an administrative hearing with the Department's Agency Clerk in the Office of General Counsel within 21 days of receipt of this Order.

Please be advised that mediation of this decision pursuant to Section 120.573, F.S., is not available.

How to Request an Extension of Time to File a Petition for an Administrative Hearing

For good cause shown, pursuant to Subsection 62-110.106(4), F.A.C., the Department may grant a request for an extension of time to file a petition for an administrative hearing. Such a request must be filed (received) by the Department's Agency Clerk in

the Office of General Counsel at 3900 Commonwealth Boulevard, Mail Station 35, Tallahassee, Florida, 32399-3000, within 21 days of receipt of this Order. Petitioner, if different from Stine Family Partnership, Limited, shall mail a copy of the request to Stine Family Partnership, Limited at the time of filing. Timely filing a request for an extension of time tolls the time period within which a petition for an administrative hearing must be made.

How to File a Petition for an Administrative Hearing

A person whose substantial interests are affected by this Order may petition for an administrative hearing under Sections 120.569 and 120.57, F.S. The petition must contain the information set forth below and must be filed (received) by the Department's Agency Clerk in the Office of General Counsel at 3900 Commonwealth Boulevard, Mail Station 35, Tallahassee, Florida, 32399-3000, within 21 days of receipt of this Order. Petitioner, if different from Stine Family Partnership, Limited, shall mail a copy of the petition to Stine Family Partnership, Limited at the time of filing. Failure to file a petition within this time period shall waive the right of anyone who may request an administrative hearing under Sections 120.569 and 120.57, F.S.

Pursuant to Subsection 120.569(2), F.S. and Rule 28-106.201, F.A.C., a petition for an administrative hearing shall contain the following information:

(a) The name, address, and telephone number of each petitioner; the name, address, and telephone number of the petitioner's representative, if any; the facility owner's name and address, if different from the petitioner; the FDEP facility number, and the name and address of the facility;

(b) A statement of when and how each petitioner received notice of the Department's action or proposed action;

(c) An explanation of how each petitioner's substantial interests are or will be affected by the Department's action or proposed action;

(d) A statement of the disputed issues of material fact, or a statement that there are no disputed facts;

(e) A statement of the ultimate facts alleged, including a statement of the specific facts the petitioner contends warrant reversal or modification of the Department's action or proposed action;

DRAFT

(f) A statement of the specific rules or statutes the petitioner contends require reversal or modification of the Department's action or proposed action; and

(g) A statement of the relief sought by the petitioner, stating precisely the action petitioner wishes the Department to take with respect to the Department's action or proposed action.

This Order is final and effective on the date filed with the Clerk of the Department, which is indicated on the last page of this Order. Timely filing a petition for an administrative hearing postpones the date this Order takes effect until the Department issues either a final order pursuant to an administrative hearing or an Order Responding to Supplemental Information provided to the Department pursuant to meetings with the Department.

Judicial Review

Any party to this Order has the right to seek judicial review of it under Section 120.68, F.S., by filing a notice of appeal under Rule 9.110 of the Florida Rules of Appellate Procedure with the Department's Agency Clerk in the Office of General Counsel at 3900 Commonwealth Boulevard, Mail Station 35, Tallahassee, Florida, 32399-3000, and by filing a copy of the notice of appeal accompanied by the applicable filing fees with the appropriate district court of appeal. The notice of appeal must be filed within 30 days after this Order is filed with the Department's clerk (see below).

Questions

Any questions regarding EPCHC's review of your LSARs/NFAP should be directed to Carl J. Heintz, P.G., at (813) 627-2600 ext. 1302. Questions regarding legal issues should be referred to the Department's Office of General Counsel at (850) 245-2242. Contact with any of the above does not constitute a petition for an administrative hearing or a request for an extension of time to file a petition for an administrative hearing.

DRAFT

The FDEP Facility Number for this facility is 299806398. Please use this identification on all future correspondence with the Department or EPCHC.

Sincerely,

Charles T. Williams, Acting Chief
Bureau of Petroleum Storage Systems

CTW/cjh

Attachments

ec: Laurel Culbreth, FDEP Southwest District Office – Laurel.Culbreth@dep.state.fl.us
Carl J. Heintz, P.G., EPCHC – Heintz@epchc.org
Scott S. Patterson, P.G., Environmental Compliance Services, Incorporated – spatterson@ecsconsult.com
Rainier Viera, Circle K Stores, Incorporated – RViera@CircleK.com
Ken Weber, Southwest Florida Water Management District – ken.weber@watermatters.org
cc: FDEP File

FILING AND ACKNOWLEDGMENT
FILED, on this date, pursuant to §120.52 Florida Statutes, with the designated Department Clerk, receipt of which is hereby acknowledged.

Carol Walters 6-1-11

Clerk (or Deputy Clerk) Date

DRAFT

P.G. CERTIFICATION

Limited Site Assessment Report (and Addenda) and No Further Action Proposal dated November 5, 2010 through April 25, 2011 (received November 8, 2010 through April 26, 2011), for Circle K # 2707563, located at 5108 Glen Harwell Road, Plant City, FDEP Facility ID# 299806398.

I hereby certify that in my professional judgment, the reported components of this Limited Site Assessment Report (and Addenda) and No Further Action Proposal prepared by the professional geologist of record, Mr. Scott S. Patterson, P.G., for the July 13, 2010 petroleum product discharge discovered at the above-referenced facility satisfy the requirements set forth in Chapter 62-770, Florida Administrative Code (F.A.C.), and that the conclusions in this report provide reasonable assurances that the site rehabilitation objectives stated in Chapter 62-770, F.A.C., have been met.

_x_ I personally completed this review.

___ This review was conducted by _____ working under my direct supervision.

Carl J. Heintz, P.G.
Professional Geologist # 1829
Environmental Protection Commission of Hillsborough County

4/28/11
Date

DRAFT

Legend
- Soil Boring
- Piezometer
- Soil Boring 10/5/10

GRASS

BRICK RETAINING WALL

CHAIN-LINK FENCE

CONCRETE

SB-4R

SB-6

SB-1

SB-5

SB-2

SB-17

SB-16

SB-4

SB-1/
SB-1R

SB-7

SB-2

SB-3/SB-3R

CONCRETE

STORMWATER DRAIN

SIDEWALK

FORBES ROAD

SB-1

SB-8

W

SB-11

S

N

SB-9

E

SB-10

SB-17

SB-2

SB-12

W

SB-15

S

N

SB-13

E

SB-14

SB-16

SCALE: 1"=16'

16 0 8 16

EXCAVATED AREAS

SB-1

SB-2

SB-1 FLOOR

SB-2 FLOOR

SB-17

SB-16

2 4 6 8 10 12 14

SCALE: 1"=5'

5 0 4 5

ASPHALT

SCALE: 1"=16'

16 0 8 16

GRASS

General Notes:

All locations, dimensions, and property lines depicted on this plan are approximate. This plan should not be used for construction or land conveyance purposes.

DRAFT

FIGURE: 9a

TITLE: Soil Contaminant Extent Map

CLIENT: Circle K Stores, Inc.

PROJECT: Circle K Store #7563
5108 Glen Harwell Road
Plant City, Florida

PROJECT NO.: 06-214439

DRAWN BY: KDP

APPROVED BY: JM

PATHFILE: F:\data\JOBS\06-214---s\06-214439\cad\4-8-11.dwg

DATE: 7/23/10

REVISED: 4/8/11

ecs
WHERE BUSINESS AND THE ENVIRONMENT CONVERGE
421 HOBBS STREET
TAMPA, FLORIDA 33619
TEL. (813)681-4067 FAX (813)689-0974

Legend

- Soil Boring
- Piezometer

1	Benzene
40	Toluene
30	Ethylbenzene
20	Total Xylenes
20	MTBE

DUMPSTER

ASPHALT

RETENTION

GRASS

CHAIN-LINK FENCE

BRICK RETAINING WALL

CHAIN-LINK FENCE

CONCRETE

CIRCLE K STORE
#7563

CANOPY W/
DISPENSERS

CONCRETE

ASPHALT

GRASS

SIDEWALK

STORMWATER
DRAIN

BRANCH FORBES ROAD

STORMWATER
DRAIN

SIDEWALK

PROPERTY
BOUNDARY

SB-1
0.23(U)
0.32(U)
0.22(U)
0.86(U)
0.63(U)

SB-2
0.23(U)
0.32(U)
0.22(U)
0.86(U)
0.63(U)

SB-3
0.23(U)
0.32(U)
0.22(U)
0.86(U)
0.63(U)

SB-4
0.23(U)
0.32(U)
0.22(U)
0.86(U)
0.63(U)

SB-5
0.23(U)
0.32(U)
0.22(U)
0.86(U)
0.63(U)

SB-6
0.23(U)
0.32(U)
0.22(U)
0.86(U)
0.63(U)

SB-7
0.23(U)
0.32(U)
0.22(U)
0.86(U)
0.63(U)

General Notes:

All locations, dimensions, and property lines depicted on this plan are approximate. This plan should not be used for construction or land conveyance purposes.

All concentrations are measured in micrograms per liter (ug/L).

Above concentrations represent Groundwater Cleanup Target Levels; Concentrations; in **bold** face type exceeded the GCTLs.

U - Less than the reporting limit specified in the laboratory report.

SCALE: 1"=20'

20 0 10 20

FIGURE: 6

TITLE: Groundwater Analytical Data 8/4/10

CLIENT: Circle K Stores, Inc.

PROJECT: Circle K Store #7563
5108 Glen Harwell Road
Plant City, Florida

PROJECT NO.: 06-214439

DRAWN BY: KDP

APPROVED BY: JM

DATE: 7/23/10

REVISED:

PATHFILE: F:\data\JOBS\06-214---s\06-214439\cad\7-9-10.dwg

ecs
WHERE BUSINESS AND THE ENVIRONMENT CONVERGE
421 HOBBS STREET
TAMPA, FLORIDA 33619
TEL. (813)681-4067 FAX (813)689-0974

TABLE 4: INITIAL GROUNDWATER ANALYTICAL SUMMARY

Circle K #7563
5108 Glen Harwell Road
Plant City, Florida
Facility ID #29/9806398
ECS Project #06-214439.00

Sample Location	Sample Date	Benzene	Toluene	Ethyl-benzene	Total Xylenes	Total VOA	MTBE
Natural Attenuation Default Concentrations		100	400	300	200	-	200
Groundwater Criteria		1	40	30	20	-	20
SB-1	8/4/2010	0.23 U	0.32 U	0.22 U	0.86 U	-	0.63 U
SB-2	8/4/2010	0.23 U	0.32 U	0.22 U	0.86 U	-	0.63 U
SB-3	8/4/2010	0.23 U	0.32 U	0.22 U	0.86 U	-	0.63 U
SB-4	8/4/2010	0.23 U	0.32 U	0.22 U	0.86 U	-	0.63 U
SB-5	8/4/2010	0.23 U	0.32 U	0.22 U	0.86 U	-	0.63 U
SB-6	8/4/2010	0.23 U	0.32 U	0.22 U	0.86 U	-	0.63 U
SB-7	8/4/2010	0.23 U	0.32 U	0.22 U	0.86 U	-	0.63 U

Notes:

1) Total VOA = the sum of benzene, toluene, ethylbenzene and total xylene concentrations.

2) " - " indicates no laboratory detection limit or state target level for this value.

3) Results in ug/l.

4) Chapter 62-770 Groundwater Cleanup Target Levels are displayed in shaded cells.

5)" * " The reported value failed to meet the established quality control criteria for either precision or accuracy.

DRAFT

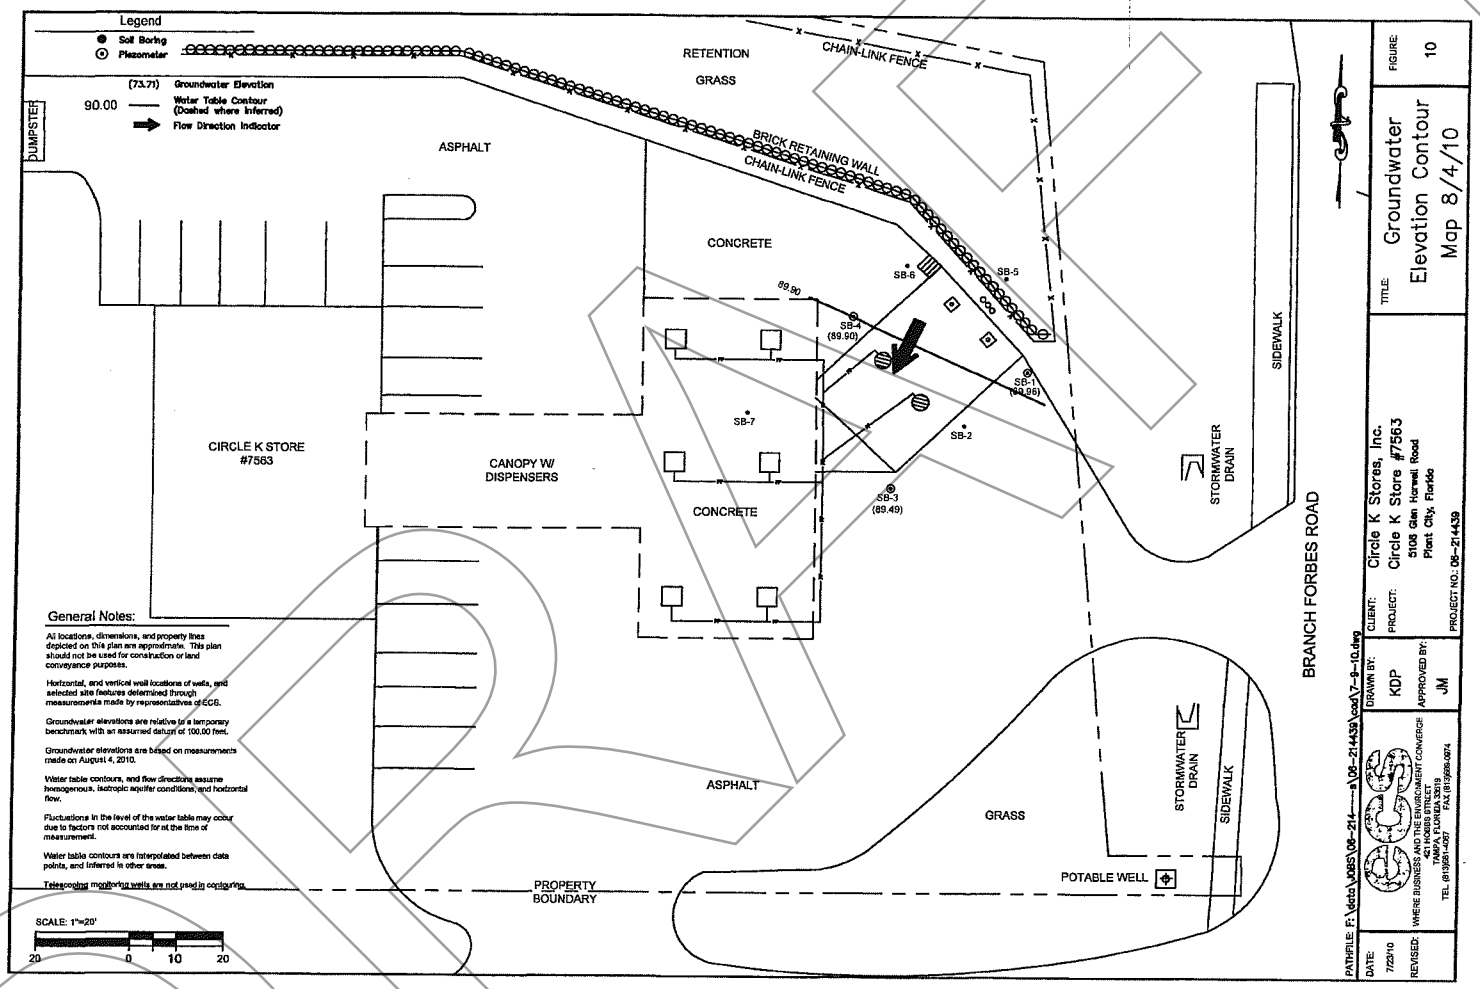
Legend
Soil Boring
Piezometer
(73.71) Groundwater Elevation
90.00 Water Table Contour (Dashed where Inferred)
Flow Direction Indicator
DUMPSTER
ASPHALT
RETENTION
GRASS
CHAIN-LINK FENCE
BRICK RETAINING WALL
CHAIN-LINK FENCE
CONCRETE
SB-6
SB-5
89.90
SB-4 (89.90)
SB-1 (89.96)
SB-7
SB-2
SB-3 (89.49)
CIRCLE K STORE #7563
CANOPY W/ DISPENSERS
CONCRETE
STORMWATER DRAIN
SIDEWALK
BRANCH FORBES ROAD
ASPHALT
GRASS
STORMWATER DRAIN
SIDEWALK
POTABLE WELL
PROPERTY BOUNDARY
SCALE: 1"=20'
20 0 10 20
General Notes:
All locations, dimensions, and property lines depicted on this plan are approximate. This plan should not be used for construction or land conveyance purposes.
Horizontal, and vertical well locations of wells, and selected site features determined through measurements made by representatives of ECS.
Groundwater elevations are relative to a temporary benchmark with an assumed datum of 100.00 feet.
Groundwater elevations are based on measurements made on August 4, 2010.
Water table contours, and flow directions assume homogenous, isotropic aquifer conditions, and horizontal flow.
Fluctuations in the level of the water table may occur due to factors not accounted for at the time of measurement.
Water table contours are interpolated between data points, and inferred in other areas.
Telescoping monitoring wells are not used in contouring.
PATHFILE: F:\data\2008\08-214----a\08-214439\cad\7-9-10.dwg
DATE: 7/23/10
REVISED:
DRAWN BY: KDP
APPROVED BY: JM
CLIENT: Circle K Stores, Inc.
PROJECT: Circle K Store #7563
5108 Glen Hornell Road
Plant City, Florida
PROJECT NO.: 08-214439
TITLE: Groundwater Elevation Contour Map 8/4/10
FIGURE: 10
ECS FLORIDA
WHERE BUSINESS AND THE ENVIRONMENT CONVERGE
6712 BENJAMIN ROAD, SUITE 100
TAMPA, FLORIDA 33619
TEL (813)681-4057 FAX (813)685-0874

TABLE 4: INITIAL GROUNDWATER ANALYTICAL SUMMARY

Circle K #7563
5108 Glen Harwell Road
Plant City, Florida
Facility ID #29/9806398
ECS Project #06-214439.00

Sample Location	Sample Date	Benzene	Toluene	Ethyl-benzene	Total Xylenes	Total VOA	MTBE
Natural Attenuation Default Concentrations		100	400	300	200	-	200
Groundwater Criteria		1	40	30	20	-	20
SB-1	8/4/2010	0.23 U	0.32 U	0.22 U	0.86 U	-	0.63 U
SB-2	8/4/2010	0.23 U	0.32 U	0.22 U	0.86 U	-	0.63 U
SB-3	8/4/2010	0.23 U	0.32 U	0.22 U	0.86 U	-	0.63 U
SB-4	8/4/2010	0.23 U	0.32 U	0.22 U	0.86 U	-	0.63 U
SB-5	8/4/2010	0.23 U	0.32 U	0.22 U	0.86 U	-	0.63 U
SB-6	8/4/2010	0.23 U	0.32 U	0.22 U	0.86 U	-	0.63 U
SB-7	8/4/2010	0.23 U	0.32 U	0.22 U	0.86 U	-	0.63 U

Notes:

1) Total VOA = the sum of benzene, toluene, ethylbenzene and total xylene concentrations.

2) " - " indicates no laboratory detection limit or state target level for this value.

3) Results in ug/l.

4) Chapter 62-770 Groundwater Cleanup Target Levels are displayed in shaded cells.

5)" * " The reported value failed to meet the established quality control criteria for either precision or accuracy.

DRAFT

TABLE 3: SOIL ANALYTICAL SUMMARY

Circle K #7563
5108 Glen Harwell Road
Plant City, Florida
Facility ID #29/9806398
ECS Project #06-214439.00

Sample			Benzene	Toluene	Ethyl-benzene	Total Xylenes	Total VOA	MTBE	FL-PRO	Naphth-alene	1-Methyl-naphth-alene	2-Methyl-naphth-alene	Benzo(a)-pyrene
Location	Depth	Date											
Direct Exposure Residential			**1.2**	**7,500**	**1,500**	**130**	**-**	**4,400**	**460**	**55**	**200**	**210**	**0.1**
Leachability Based on Groundwater Criteria			**0.007**	**0.5**	**0.6**	**0.2**	**-**	**0.09**	**340**	**1.2**	**3.1**	**8.5**	**8**
SB-1	1	6/28/2010	0.21 U	2.2 I	0.61	4.1	4.71	0.18 U	1500	17	32	74	0.13
SB-1 FLOOR	3	6/28/2010	8.2	120	32	210	370.2	0.89 U	18000	250	170	380	0.21
SB-2	1	6/28/2010	0.0021 U	0.0017 U	0.0016 U	0.012 I	-	0.0018 U	130	0.080 U	0.078 U	0.076 U	0.059 I
SB-2 FLOOR	3	6/28/2010	0.021 U	0.060 U	0.046 I	0.64	0.64	0.018 U	300	1.0	0.77	1.6 L	0.067
SB-4	8	8/4/2010	0.0021 U	0.0017 U	0.0016 U	0.0023 U	-	0.0018 U	3.3 U	0.016 U	0.016 U	0.015 U	0.0074 U
SB-11	1	10/5/2010	0.0021 U	0.0017 U	0.0016 U	0.0039 I	-	0.0018 U	23	0.016 U	0.016 U	0.015 U	0.0074 U
SB-13	3	10/5/2010	0.0021 U	0.0017 U	0.0016 U	0.0023 U	-	0.0018 U	15	0.016 U	0.016 U	0.015 U	0.0074 U
SB-16	5	12/1/2010	0.0021 U	0.0017 U	0.0016 U	0.0023 U	-	0.0018 U	5.8 I	0.0014 U	0.0015 U	0.0020 U	0.00083 U
SB-17	5	12/1/2010	0.021 U	0.017 U	0.016 U	0.028 I	-	0.018 U	400	0.61	1.5	2.4	0.0045 I

Florida Department of Environmental Protection
Twin Towers Office Bldg. 2600 Blair Stone Road, Tallahassee, Florida, 32399-2400
Division of Waste Management
Petroleum Storage Systems
Storage Tank Facility Routine Compliance Site Inspection Report

Facility Information:

Facility ID: 9806398
County: HILLSBOROUGH
Inspection Date:07/18/2023
Facility Type: A - Retail Station
Facility Name: CIRCLE K #2707563
5108 GLEN HARWELL RD
PLANT CITY, FL 33566
# of inspected ASTs: 0
USTs: 2
Mineral Acid Tanks: 0
Latitude: 28° 1' 31.3238"
Longitude: 82° 11' 14.9737"
LL Method: DPHO

Inspection Result:

Result: Major Out of Compliance

Signatures:

TKHLEP - HILLSBOROUGH ENVIRONMENTAL PROTECTION COMMISSION (813) 627-2600

Storage Tank Program Office and Phone Number

Elisabeth K Howells
Inspector Name

Emailed to Andrew Burress on 7/26/2023
Representative Name

Inspector Signature
Principal Inspector

No Signature
Representative Signature

HILLSBOROUGH ENVIRONMENTAL PROTECTION COMMISSION

Owners of UST facilities are reminded that the Federal Energy Policy Act of 2005 and 40 CFR 280 Subpart J requires Operator Training at all facilities by October 13, 2018. For further information please visit: https://floridadep.gov/waste/permitting-compliance-assistance/content/underground-storage-tank-operator-training

Financial Responsibility:

Financial Responsibility: GUARANTEE

Insurance Carrier:

Effective Date: 04/24/2022
Expiration Date: 08/21/2023

Findings:

Class A Owner Training Certificates are present.
Class B Maintenance Training Certificates are present.

DRAFT

Class C Operator Training Certificates are present.

Completed System Tests

Type	Date Completed	Results	Reviewed	Next Due Date	Comment
Annual Operability - Line Leak Detector	11/08/2022	Passed	07/26/2023	11/08/2023	Performed by Valley Tank Testing
Annual Operability - Line Leak Detector	11/10/2021	Passed	12/15/2021	11/10/2022	Performed by Valley Tank Testing
Annual Operability - Overfill Protection	06/22/2023	Passed	07/26/2023	06/22/2024	Performed by Valley Tank Testing
Annual Operability - Overfill Protection	11/08/2022	Passed	07/26/2023	11/08/2023	Performed by Valley Tank Testing on Premium line
Annual Operability - Overfill Protection	11/08/2022	Failed	07/26/2023	11/08/2022	Performed by Valley Tank Testing on Regular line
Annual Operability - Overfill Protection	11/10/2021	Passed	12/15/2021	11/10/2022	Performed by Valley Tank Testing
Annual Operability - Release Detection	11/08/2022	Passed	07/26/2023	11/08/2023	Performed by Valley Tank Testing
Annual Operability - Release Detection	11/10/2021	Passed	12/15/2021	11/10/2022	Performed by Valley Tank Testing
Breach of Integrity Test	04/03/2018	Passed	02/26/2020	04/03/2021	Integrity Testing: Premium Double-walled Spill Bucket Performed by Valley Tank Testing
Breach of Integrity Test	03/26/2018	Passed	02/26/2020	03/26/2021	Integrity Testing: Sumps & Dispenser Liners Performed by Valley Tank Testing
Integrity Test - Dispenser Sump	06/21/2022	Passed	07/26/2023	06/21/2025	Performed by Valley Tank Testing
Integrity Test - Double-walled Spill Bucket	06/23/2023	Failed	07/26/2023	06/23/2023	Performed by Valley Tank Testing on Regular Spill Bucket
Integrity Test - Double-walled Spill Bucket	06/22/2023	Passed	07/26/2023	06/22/2023	Performed by Valley Tank Testing on Premium Bucket
Integrity Test - Double-walled Spill Bucket	11/08/2022	Passed	07/26/2023	11/08/2025	Performed by Valley Tank Testing
Integrity Test - Double-walled Spill Bucket	11/16/2020	Passed	12/02/2021	11/16/2023	Performed by Valley Tank Testing
Integrity Test - STP Sump	06/21/2022	Passed	07/26/2023	06/21/2025	Performed by Valley Tank Testing

Reviewed Records

Record Category	Record type	From Date	To Date	Reviewed Record Comment
Three Years	Certificate of Financial Responsiblity	04/24/2022	07/18/2023	
Three Years	Monthly Maint. Visual Examinations and Results	01/04/2022	07/18/2023	
Three Years	Electronic Release Detection Equip. Monthly Checks	01/04/2022	07/18/2023	

Violations:

Type: Violation
Significance: Minor
Rule: 62-761.430(4), 62-761.430(5)
Violation Text: Incident investigation not completed within 14 days, and/or no DRF or written confirmation received at the end of the 14-day investigation period.
Explanation: 1. Premium spill bucket interstitial gauge indicated liquid in the interstice.
2. Regular spill bucket gauge was disconnected at time of inspection.
3. Regular spill bucket failed integrity testing performed by Valley Tank Testing on 6/22 /2023.
Incident Notification Form must be submitted for the above noted conditions unless investigation is initiated within 24 hours, and it is determined within 72 hours that a discharge has not occurred. Also, the investigation must be completed within two weeks of discovery of the incident.
Corrective Action: Submit investigation results for the aforementioned incident conditions to EPC for review.

Attachments:

Added Date 07/26/2023

2023-7-18 Regular Spill Bucket Gauge

Added Date 07/26/2023

2023-7-18 Premium Spill Bucket Gauge

Type: Violation
Significance: Minor
Rule: 62-761.405(3)
Violation Text: Incident Notification Form (INF) not received in a timely manner.
Explanation: 1. Premium spill bucket interstitial gauge indicated liquid in the interstice.
2. Regular spill bucket gauge was disconnected at time of inspection.

3. Regular spill bucket failed integrity testing performed by Valley Tank Testing on 6/22/2023.
Incident Notification Form must be submitted for the above noted conditions unless investigation is initiated within 24 hours, and it is determined within 72 hours that a discharge has not occurred. Also, the investigation must be completed within two weeks of discovery of the incident.

Corrective Action: Submit the INF for the aforementioned incident conditions to EPC for review.

Type: Violation
Significance: SNC-B
Rule: 62-761.500(1), 62-761.500(1)(b)1, 62-761.500(1)(b)1.a, 62-761.500(1)(b)1.b, 62-761.500(1)(b)1.c
Violation Text: Failure of secondary containment to meet standards including: impervious spill containment, liners, allowing for release detection, allow for monitoring point, and hydrant pit secondary containment.
Explanation: Unable to determine if secondary piping is open in Regular sump.
Corrective Action: Submit photo documentation confirming secondary piping is open to EPC for review.

Attachments:

Added Date 07/26/2023

2023-7-18 Regular Sump

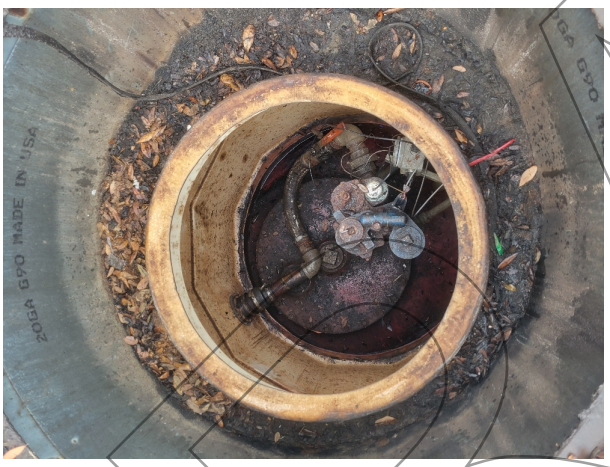

Existing Violations:

Type: Violation
Significance: Minor
Rule: 62-761.700(3)(b), 62-761.700(3)(b)1, 62-761.700(3)(b)2
Violation Text: Spill containment, dispenser liners, and piping sumps not accessible. Water or regulated substances not removed.
Explanation: Over an inch of PCW present in both spill buckets.
Corrective Action: Remove PCW and send documentation to EPC for review.

Attachments:

DRAFT

Added Date 12/15/2021

2021-12-01 PCW in Reg

Added Date 12/15/2021

2021-12-01 PCW in Pre

Inspection Comments

07/18/2023

7/18/2023 EH/TCI Met onsite with Nestor Kaibigan for the routine storage tank compliance inspection.

Release Detection:
-Visual inspections of the double-walled spill buckets.
-Electronic monitoring of the tank interstice, dispenser liners and STP sumps using a Veeder Root TLS-350 alarm panel.
-Audible/visual alarm tested: appeared operational.
-Panel indicated: “All functions normal.”
-Alarm history report printed, on file.
-Mechanical line leak detectors with annual 3.0 gph testing.

Tank: (2) 15,000 gallon double-walled fiberglass-clad steel Modern Welding Glasteel II underground storage tank with associated underground double-walled Smith Red Thread IIA fiberglass piping. Tanks are equipped with:
-(1) Vent lines present with caps.
-(2) STP sumps inspected: appeared dry and intact.
-STP heads appeared in good condition.
-Mechanical line leak detectors present.
-Sensors properly positioned within sumps.
-Secondary piping appeared open to premium sump.
Unable to determine if secondary piping is open in Regular sump. Submit photo documentation confirming secondary piping is open to EPC for review.
-(2) Double-walled spill bucket inspected: Over an inch of PCW present in both spill buckets. Remove PCW and send documentation to EPC for review.
-(2) Spill bucket interstitial gauges inspected. (1) Premium spill bucket interstitial gauge indicated liquid in the interstice. (2) Regular spill bucket gauge was disconnected at time of inspection. (3) Regular spill bucket failed integrity testing performed by Valley Tank Testing on 6/22/2023. Incident Notification Form must be submitted for the above noted conditions unless investigation is initiated within 24 hours, and it is determined within 72 hours that a discharge has not occurred. Also, the investigation must be completed within two weeks of discovery of the incident. Submit signed INF and investigation results for the aforementioned incident conditions to EPC for review.
-Overfill Protection: Flow shut-off valves present in fills.
-Fill lids properly marked.
-Dual point vapor recovery present.
No obvious signs of leakage noted.

Dispensers:

DRAFT

-(6) Dispensers/liners inspected: appeared dry and intact.
-Dispenser liners appeared to be properly positioned.
-Shear valves appeared properly anchored.
-Hoses/nozzles appeared in good condition.
No obvious signs of leakage noted.

Records:
-Current registration placard posted onsite: (2) Tanks.
-Monthly monitoring logs reviewed and include:
Visual inspections of the double-walled spill buckets.
Visual inspections of the STP sumps and dispenser liners every 6 months.
Audible/visual alarm status test checks.
Alarm panel status test checks.
Alarm history report printed and indicated operability testing.
No problems noted on logs.
Inspections performed within 35 days.

Inspection Photos

Added Date 07/26/2023

2023-7-18 Site Photo

DRAFT

Site 10:
Strawberry Squares

DRAFT

Bob Henriquez
Hillsborough County Property Appraiser

https://www.hcpafl.org/
15th Floor County Ctr.
601 E. Kennedy Blvd, Tampa, Florida 33602-4932
Ph: (813) 272-6100

Folio: 081827-0000

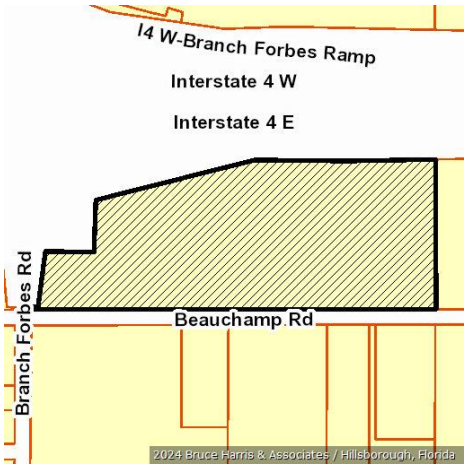

Owner Information

Owner Name	SALEM LEASING CORPORATION
Mailing Address	PO BOX 24788 WINSTON SALEM, NC 27114-4788
Site Address	5002 BEAUCHAMP RD, PLANT CITY
PIN	U-23-28-21-ZZZ-000003-68270.0
Folio	081827-0000
Prior PIN	
Prior Folio	000000-0000
Tax District	U - UNINCORPORATED
Property Use	4905 EQUIPMENT STORAGE
Plat Book/Page	/
Neighborhood	221007.00 | W of Plant City,S I-4, N MLK E Moores L
Subdivision	ZZZ | UNPLATTED

Value Summary

Taxing District	Market Value	Assessed Value	Exemptions	Taxable Value
County	$2,075,780	$2,075,780	$0	$2,075,780
Public Schools	$2,075,780	$2,075,780	$0	$2,075,780
Municipal	$2,075,780	$2,075,780	$0	$2,075,780
Other Districts	$2,075,780	$2,075,780	$0	$2,075,780

Note: This section shows Market Value, Assessed Value, Exemptions, and Taxable Value for taxing districts. Because of changes in Florida Law, it is possible to have different assessed and taxable values on the same property. For example, the additional $25,000 Homestead Exemption and the non-homestead CAP do not apply to public schools, and the Low Income Senior Exemption only applies to countywide and certain municipal millages.

Sales Information

Book / Page	Instrument	Month	Year	Type Inst	Qualified or Unqualified	Vacant or Improved	Price
	2022414690	08	2022	WD	Qualified	Improved	$4,550,000
11947 / 1245	2002320224	08	2002	WD	Unqualified	Improved	$100
11858 / 1792	2002277806	08	2002	WD	Unqualified	Improved	$100
7292 / 0771	94040614	02	1994	WD	Unqualified	Improved	$546,000
6108 / 0022	90221244	10	1990	FD	Unqualified	Improved	$100
5161 / 0778	87153784	06	1987	WD	Unqualified	Improved	$18,000

Extra Features

OB/XF Code	Description	Building	Year On Roll	Length	Width	Units	Value
0020	ASPHALT PAVING	0	2006	0	0	2,200.00	$4,928
0060	CONCRETE PAVEMENT	0	2006	0	0	90.00	$519
0651	SHED NOT PERMANENTLY AFFIXED	0	2006	0	0	1.00	$0
0800	COOL ROOM	0	2006	11	19	209.00	$19,813
0800	COOL ROOM	0	2006	15	15	225.00	$13,500
0800	COOL ROOM	0	2006	13	3	39.00	$1,404

Land Information

Use Code	Description	Zone	Front	Depth	Land Type	Total Land Units	Land Value
COC3	Comm Class 3	CI	0.0	0.0	SF | SQUARE FEET	482,493.00	$2,034,866
9610	LOWLANDS	CI	0.0	0.0	AC | ACREAGE	1.00	$750

Legal Description

SW 1/4 OF SW 1/4 LESS THAT PART N OF SR 400 & LESS ADD'L R/W BEG 1329.12 FT E & 513.89 FT N OF SW COR OF SW 1/4 FOR POB RUN S 88 DEG 56 MIN 47 SEC W 285.01 FT N 89 DEG 20 MIN 26 SEC W 282.66 FT N 75 DEG 47 MIN 09 SEC E 143.95 FT N 82 DEG 50 MIN E 339.25 FT N 6 FT E 91.42 FT & S 81.87 FT TO POB

DRAFT

Site 10

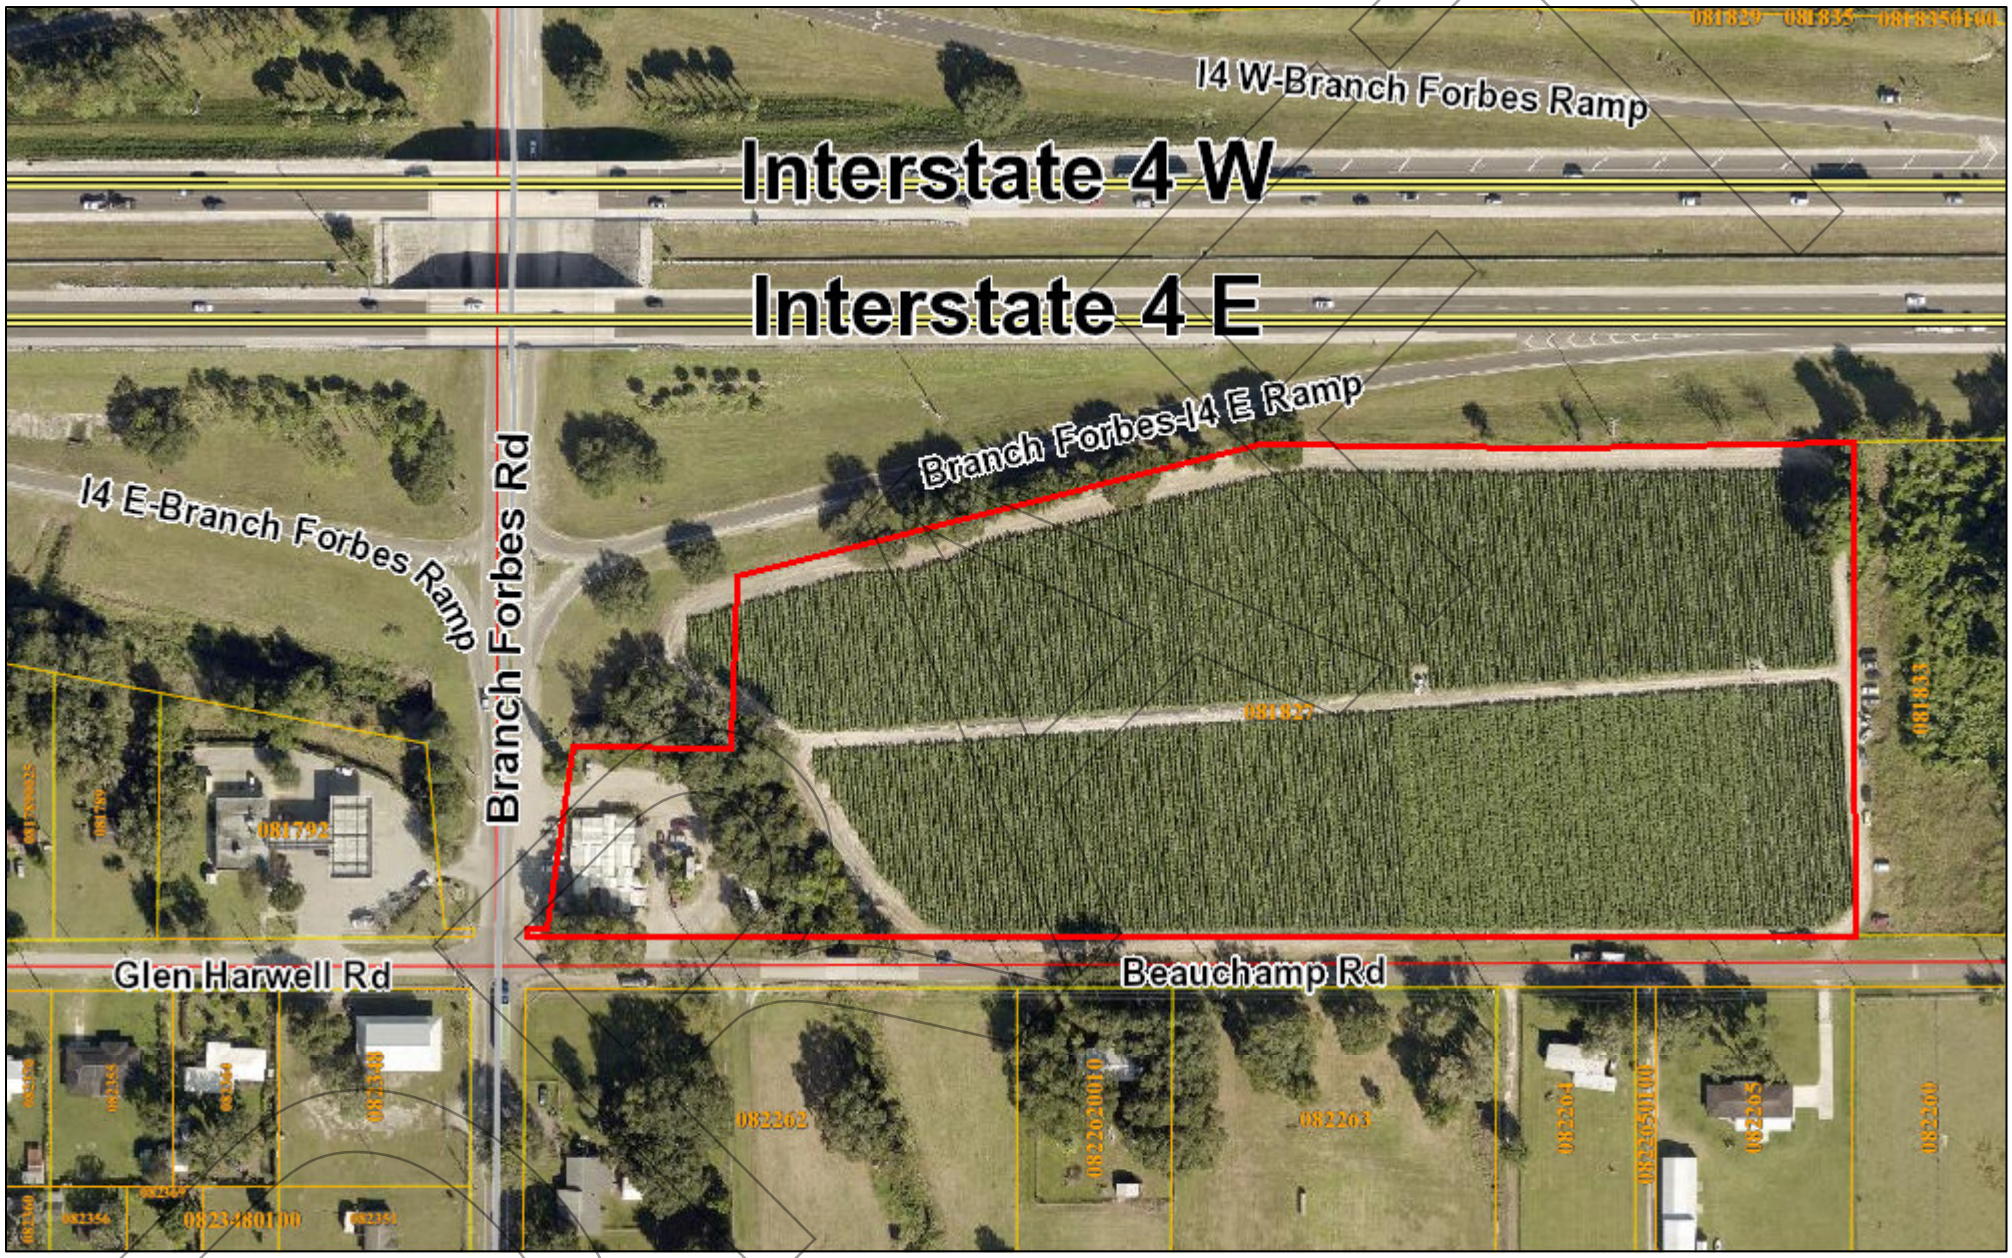

March 26, 2024

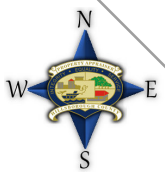

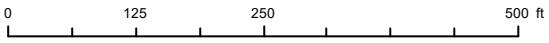

Bob Henriquez, CFA
Hillsborough County Property Appraiser
This map is for assessment purposes only.
It is not a survey.

2021 Aerials

Related Topics: Envirofacts

FRS

FRS Facility Detail Report

STRAWBERRY SQUARES

EPA Registry Id: 110035461247
BEAUCAMP ROAD
PLANT CITY, FL 33563

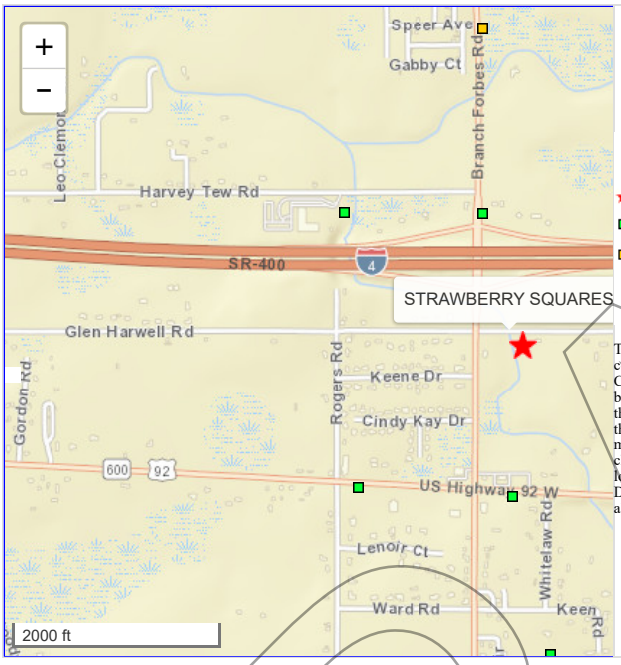

Legend

- Selected Facility
- EPA Facility of Interest
- State/Tribe Facility of Interest

The facility locations displayed come from the FRS Spatial Coordinates tables. They are the best representative locations for the displayed facilities based on the accuracy of the collection method and quality assurance checks performed against each location. The North American Datum of 1983 is used to display all coordinates.

Facility Registry Service Links:

- Facility Registry Service (FRS) Overview
- FRS Facility Query
- FRS Organization Query
- EZ Query
- FRS Physical Data Model
- FRS Geospatial Model

Report an Error

Environmental Interests

Information System	System Facility Name	Information System Id/Report Link	Environmental Interest Type	Data Source	Last Updated Date	Supplemental Environmental Interests:
FLORIDA - FIESTA DATA MAINTENANCE	STRAWBERRY SQUARES	16435	STATE MASTER	FLORIDA DEP		

Additional EPA Reports: MyEnvironment Site Demographics Facility Coordinates Viewer Environmental Justice Map Viewer Watershed Report

Standard Industrial Classification Codes (SIC)

No SIC Codes returned.

Facility Codes and Flags

EPA Region:	04
Duns Number:	
Congressional District Number:	15
Legislative District Number:	
HUC Code/Watershed:	03100205 / HILLSBOROUGH
US Mexico Border Indicator:	
Federal Facility:	NO
Tribal Land:	NO

Alternative Names

No Alternative Names returned.

Organizations

Affiliation Type	Name	DUNS Number	Information System	Mailing Address
RESPONSIBLE PARTY	YELLOWROCK PROPERTIES INC		FDM	View
PERMITEE	STRAWBERRY SQUARE, INC.		FDM	View
APPLICANT	STRAWBERRY SQUARE, INC.		FDM	View

National Industry Classification System Codes (NAICS)

No NAICS Codes returned.

Facility Mailing Addresses

Affiliation Type	Delivery Point	City Name	State	Postal Code	Information System
PERMITTEE	4401 BOOT BAY RD	PLANT CITY	FL	335631311	FDM
APPLICANT	4401 BOOT BAY RD	PLANT CITY	FL	335631311	FDM
PERMITEE	4401 BOOT BAY RD	PLANT CITY	FL	335631311	FDM
RESPONSIBLE PARTY	4401 BOOT BAY RD	PLANT CITY	FL	335631311	FDM

Contacts

Affiliation Type	Full Name	Office Phone	Information System	Mailing Address
PERMITTEE	MARY SMITH	8137520491	FDM	View
PERMITTEE	THOMAS A SMITH	8137520491	FDM	View
APPLICANT	THOMAS A SMITH	8137520491	FDM	View
APPLICANT	PHILIP W THOMAS	8137520491	FDM	View
APPLICANT	MARY SMITH	8137520491	FDM	View

Query executed on: MAR-28-2024

STRAWBERRY SQUARES
BEAUCAMP ROAD
PLANT CITY, FL 33563

Inquiry Number:
March 28, 2024

EDR Site Report™

DRAFT

6 Armstrong Road, 4th floor
Shelton, CT 06484
Toll Free: 800.352.0050
www.edrnet.com

TABLE OF CONTENTS

The EDR-Site Report™ is a comprehensive presentation of government filings on a facility identified in a search of federal, state and local environmental databases.

Section 1: Facility Detail Reports . . . . . Page 3

All available detailed information from databases where sites are identified.

Section 2: Databases and Update Information. . . . . Page 7

Name, source, update dates, contact phone number and description of each of the databases for this report.

Thank you for your business.
Please contact EDR at 1-800-352-0050
with any questions or comments.

Disclaimer - Copyright and Trademark Notice

This report contains information obtained from a variety of public and other sources reasonably available to Environmental Data Resources , Inc. It cannot be concluded from this Report that coverage information for the target and surrounding properties does not exist from other sources. **NO WARRANTY EXPRESSED OR IMPLIED, IS MADE WHATSOEVER IN CONNECTION WITH THIS REPORT. ENVIRONMENTAL DATA RESOURCES, INC. SPECIFICALLY DISCLAIMS THE MAKING OF ANYSUCH WARRANTIES, INCLUDING WITHOUT LIMITATION, MERCHANTABILITY OR FITNESS FOR A PARTICULAR USE OR PURPOSE. ALL RISK IS ASSUMED BY THE USER. IN NO EVENT SHALL ENVIRONMENTAL DATA RESOURCES, INC. BE LIABLE TO ANYONE, WHETHER ARISING OUT OF ERRORS OR OMISSIONS, NEGLIGENCE, ACCIDENT OR ANY OTHER CAUSE, FOR ANY LOSS OR DAMAGE, INCLUDING, WITHOUT LIMITATION, SPECIAL, INCIDENTAL, CONSEQUENTIAL, OR EXEMPLARY DAMAGES.ANY LIABILITY ON THE PART OF ENVIRONMENTAL DATA RESOURCES, INC. IS STRICTLY LIMITED TO A REFUND OF THE AMOUNT PAID FOR THIS REPORT.**Purchaser accepts this report "AS IS". Any analyses, estimates, ratings, or risk codes provided in this report are provided for illustrative purposes only, and are not intended to provide, nor should they be interpreted as providing any facts regarding, or prediction or forecast of, any environmental risk for any property. Only a Phase I Environmental Site Assesment performed by an environmental professional can produce information regarding the environmental risk for any property. Additionally, the information provided in this Report is not to be construed as legal advice.

Copyright 2020 by Environmental Data Resources, Inc. All rights reserved. Reproduction in any media or format, in whole or in part, of any report or map of Environmental Data Resources, Inc., or its affiliates, is prohibited without prior written permission.

EDR and its logos (including Sanborn and Sanborn Map) are trademarks of Environmental Data Resources, Inc. or its affiliates. All other trademarks used herein are the property of their respective owners.

SECTION 1: FACILITY DETAIL REPORTS

STRAWBERRY SQUARES
BEAUCAMP ROAD
PLANT CITY, FL 33563
EDR ID #1011407768

Databases:
FINDS: Facility Index System/Facility Registry System

FINDS:

Registry ID:	110035461247
Name:	STRAWBERRY SQUARES
Address:	BEAUCAMP ROAD
City,State,Zip:	PLANT CITY, FL 33563

Click Here for FRS Facility Detail Report:

Environmental Interest/Information System:
The Florida Integrated Environmental System Today (FIESTA) Data Maintenance (FDM) System maintains entity, environmental interest, and affiliation data.

Supplemental Address:	Not reported
FIPS Code:	00057
Country Name:	UNITED STATES
Federal Facility:	Not reported
Federal Agency:	Not reported
Tribal Land:	Not reported
Tribal Name:	Not reported
Congressional District:	09
Census:	120570125011023
Hydrologic Unit Code:	03100205
EPA Region:	04
Site Type:	STATIONARY
Location Description:	Not reported
Date Created:	23-APR-08
Date Updated:	29-DEC-14
U.S-Mexico Border:	Not reported
Information System Abbreviated Name:	FDM:16435
Latitude:	28.0251
Longitude:	-82.18606
Conveyor:	FRS-GEOCODE
Horizontal Collection:	ADDRESS MATCHING-HOUSE NUMBER
Horizontal Accuracy:	50
Reference Point:	ENTRANCE POINT OF A FACILITY OR STATION
Horizontal Datum:	NAD83
Coordinates Source:	Not reported

Organization:

Registry ID:	110035461247
Program System Name:	FDM
Program System ID:	16435
Env. Interest Type:	STATE MASTER
Contact Type:	RESPONSIBLE PARTY
Start Date:	22-MAY-91
End Date:	Not reported
Organization Name:	YELLOWROCK PROPERTIES INC
Organization Type:	UNKNOWN
Duns Number:	Not reported
Division Name:	Not reported
Phone Number:	Not reported
Alternate Phone Number:	Not reported
Fax Number:	Not reported
Email:	Not reported
EIN:	Not reported
State Business ID:	Not reported
Parent Name:	Not reported
Standard Parent Name:	Not reported
Parent Duns Number:	Not reported
Mailing Address:	4401 BOOT BAY RD
Supplemental Address:	Not reported
City:	PLANT CITY
State:	FLORIDA
Zip:	335631311
Country:	UNITED STATES

Registry ID:	110035461247
Program System Name:	FDM
Program System ID:	16435
Env. Interest Type:	STATE MASTER
Contact Type:	APPLICANT
Start Date:	24-SEP-99
End Date:	Not reported
Organization Name:	STRAWBERRY SQUARE, INC.
Organization Type:	PRIVATE

DRAFT

SECTION 1: FACILITY DETAIL REPORTS

...Continued...

Duns Number:	Not reported
Division Name:	Not reported
Phone Number:	Not reported
Alternate Phone Number:	Not reported
Fax Number:	Not reported
Email:	Not reported
EIN:	Not reported
State Business ID:	Not reported
Parent Name:	Not reported
Standard Parent Name:	Not reported
Parent Duns Number:	Not reported
Mailing Address:	4401 BOOT BAY RD
Supplemental Address:	Not reported
City:	PLANT CITY
State:	FLORIDA
Zip:	335631311
Country:	UNITED STATES

Registry ID:	110035461247
Program System Name:	FDM
Program System ID:	16435
Env. Interest Type:	STATE MASTER
Contact Type:	PERMITEE
Start Date:	16-OCT-06
End Date:	Not reported
Organization Name:	STRAWBERRY SQUARE, INC.
Organization Type:	PRIVATE
Duns Number:	Not reported
Division Name:	Not reported
Phone Number:	Not reported
Alternate Phone Number:	Not reported
Fax Number:	Not reported
Email:	Not reported
EIN:	Not reported
State Business ID:	Not reported
Parent Name:	Not reported
Standard Parent Name:	Not reported
Parent Duns Number:	Not reported
Mailing Address:	4401 BOOT BAY RD
Supplemental Address:	Not reported
City:	PLANT CITY
State:	FLORIDA
Zip:	335631311
Country:	UNITED STATES

Alternate Name:

Registry ID:	110035461247
Information System Abbreviated Name:	FDM
Program System ID:	16435
Alternative Name:	STRAWBERRY SQUARES
Alternative Name Type:	PROGRAM NAME

Contact:

Registry ID:	110035461247
Program System Name:	FDM
Program System ID:	16435
Env. Interest Type:	STATE MASTER
Contact Type:	APPLICANT
Start Date:	24-SEP-99
End Date:	Not reported
Contact Name:	PHILIP W THOMAS
Contact Title:	PRESIDENT
Contact Telephone:	8137520491
Contact Alternate Telephone:	Not reported
Contact Fax:	Not reported
Contact Email:	Not reported
Mailing Address:	4401 BOOT BAY RD
Supplemental Address:	Not reported
Mailing City:	PLANT CITY
Mailing State Code:	FL
Mailing State:	FLORIDA
Mailing Zip:	335631311
Mailing Country:	UNITED STATES

Registry ID:	110035461247
Program System Name:	FDM
Program System ID:	16435
Env. Interest Type:	STATE MASTER
Contact Type:	APPLICANT
Start Date:	22-JAN-02
End Date:	Not reported
Contact Name:	THOMAS A SMITH
Contact Title:	PRESIDENT
Contact Telephone:	8137520491

DRAFT

Contact Alternate Telephone:	Not reported
Contact Fax:	Not reported
Contact Email:	Not reported
Mailing Address:	4401 BOOT BAY RD
Supplemental Address:	Not reported
Mailing City:	PLANT CITY
Mailing State Code:	FL
Mailing State:	FLORIDA
Mailing Zip:	335631311
Mailing Country:	UNITED STATES

Registry ID:	110035461247
Program System Name:	FDM
Program System ID:	16435
Env. Interest Type:	STATE MASTER
Contact Type:	PERMITTEE
Start Date:	16-OCT-06
End Date:	Not reported
Contact Name:	MARY SMITH
Contact Title:	VP HOME OWNERS ASSOCIATION
Contact Telephone:	8137520491
Contact Alternate Telephone:	Not reported
Contact Fax:	Not reported
Contact Email:	Not reported
Mailing Address:	4401 BOOT BAY RD
Supplemental Address:	Not reported
Mailing City:	PLANT CITY
Mailing State Code:	FL
Mailing State:	FLORIDA
Mailing Zip:	335631311
Mailing Country:	UNITED STATES

Registry ID:	110035461247
Program System Name:	FDM
Program System ID:	16435
Env. Interest Type:	STATE MASTER
Contact Type:	APPLICANT
Start Date:	16-OCT-06
End Date:	Not reported
Contact Name:	MARY SMITH
Contact Title:	VP HOME OWNERS ASSOCIATION
Contact Telephone:	8137520491
Contact Alternate Telephone:	Not reported
Contact Fax:	Not reported
Contact Email:	Not reported
Mailing Address:	4401 BOOT BAY RD
Supplemental Address:	Not reported
Mailing City:	PLANT CITY
Mailing State Code:	FL
Mailing State:	FLORIDA
Mailing Zip:	335631311
Mailing Country:	UNITED STATES

Registry ID:	110035461247
Program System Name:	FDM
Program System ID:	16435
Env. Interest Type:	STATE MASTER
Contact Type:	PERMITTEE
Start Date:	22-JAN-02
End Date:	Not reported
Contact Name:	THOMAS A SMITH
Contact Title:	PRESIDENT
Contact Telephone:	8137520491
Contact Alternate Telephone:	Not reported
Contact Fax:	Not reported
Contact Email:	Not reported
Mailing Address:	4401 BOOT BAY RD
Supplemental Address:	Not reported
Mailing City:	PLANT CITY
Mailing State Code:	FL
Mailing State:	FLORIDA
Mailing Zip:	335631311
Mailing Country:	UNITED STATES

Interest:

Registry ID:	110035461247
Program System Name:	FDM
Program System ID:	16435
Env. Interest Type:	STATE MASTER
Federal ST Code:	STATE
Start Date:	Not reported
Start Date Qualifier:	Not reported
End Date:	Not reported
End Date Qualifier:	Not reported

DRAFT

SECTION 1: FACILITY DETAIL REPORTS

...Continued...

Data Source:	FLORIDA DEP
Last Reported:	Not reported
Date Created:	23-APR-08
Date Updated:	08-DEC-08
Active Status:	Not reported

Program:

Legislative District Number:	Not reported
HUC Code 8:	Not reported
HUC Code 12:	Not reported
Data Quality Code:	mZ
Std Name:	STRAWBERRY SQUARES
Std House Number:	5198
Std Street Name:	BEAUCHAMP RD
Std Base Name:	BEAUCHAMP
Std Prefix:	Not reported
Std Suffix:	Not reported
Std Stype Before:	Not reported
Std Stype After:	RD
Std Postal Code:	33563
Std City Name:	PLANT CITY
Std County Name:	HILLSBOROUGH COUNTY
Std State Code:	FL
Std County FIPS:	12057
Std Country:	US
Std Full Address:	5198 BEAUCHAMP RD, PLANT CITY, FL 33563 US
Address Type:	Not reported
Link Method:	Not reported
Location Description:	Not reported
User ID:	REFRESH
Sensitive Ind:	Not reported
User Comment:	Not reported
Public Ind:	Y
Date Refresh:	23-APR-08
Small Bus Ind:	Not reported
Env Justice Code:	Not reported
Parent Program System ID:	Not reported
Stand Alone Flag:	Not reported

DRAFT

SECTION 2: DATABASES AND UPDATE DATES

To maintain currency of the following federal, state and local databases, EDR contacts the appropriate government agency on a monthly or quarterly basis as required.

Elapsed ASTM days: Provides confirmation that this report meets or exceeds the 90-day updating requirement of the ASTM standard.

DATABASES FOUND IN THIS REPORT

FINDS: Facility Index System/Facility Registry System
Source: EPA
Telephone: Not reported
Facility Index System. FINDS contains both facility information and 'pointers' to other sources that contain more detail. EDR includes the following FINDS databases in this report: PCS (Permit Compliance System), AIRS (Aerometric Information Retrieval System), DOCKET (Enforcement Docket used to manage and track information on civil judicial enforcement cases for all environmental statutes), FURS (Federal Underground Injection Control), C-DOCKET (Criminal Docket System used to track criminal enforcement actions for all environmental statutes), FFIS (Federal Facilities Information System), STATE (State Environmental Laws and Statutes), and PADS (PCB Activity Data System).

Date of Government Version: 11/03/2023
Database Release Frequency: Quarterly
Date of Last EDR Contact: 02/27/2024
Date of Next Scheduled Update: 06/10/2024

DRAFT

Site 11:
Gerald P Smith Stock Photography

DRAFT

Bob Henriquez
Hillsborough County Property Appraiser

https://www.hcpafl.org/
15th Floor County Ctr.
601 E. Kennedy Blvd, Tampa, Florida 33602-4932
Ph: (813) 272-6100

Folio: 081785-0000

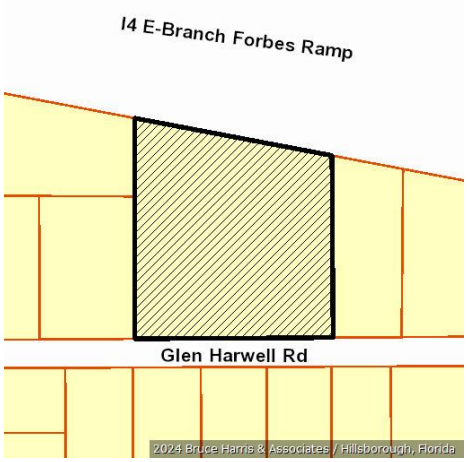

Owner Information

Owner Name	SPEER CATHERINE F TRUSTEE
Mailing Address	5303 GLEN HARWELL RD PLANT CITY, FL 33566-9770
Site Address	5302 GLEN HARWELL RD, PLANT CITY
PIN	U-22-28-21-ZZZ-000003-67390.0
Folio	081785-0000
Prior PIN	
Prior Folio	000000-0000
Tax District	U - UNINCORPORATED
Property Use	2814 MHP D
Plat Book/Page	/
Neighborhood	221007.00 | W of Plant City,S I-4, N MLK E Moores L
Subdivision	ZZZ | UNPLATTED

Value Summary

Taxing District	Market Value	Assessed Value	Exemptions	Taxable Value
County	$527,800	$527,800	$0	$527,800
Public Schools	$527,800	$527,800	$0	$527,800
Municipal	$527,800	$527,800	$0	$527,800
Other Districts	$527,800	$527,800	$0	$527,800

Note: This section shows Market Value, Assessed Value, Exemptions, and Taxable Value for taxing districts. Because of changes in Florida Law, it is possible to have different assessed and taxable values on the same property. For example, the additional $25,000 Homestead Exemption and the non-homestead CAP do not apply to public schools, and the Low Income Senior Exemption only applies to countywide and certain municipal millages.

Sales Information

Book / Page	Instrument	Month	Year	Type Inst	Qualified or Unqualified	Vacant or Improved	Price
	2022332842	06	2022	QC	Unqualified	Improved	$100
26627 / 0106	2019207354	05	2019	QC	Unqualified	Vacant	$100
18413 / 1763	2008038842	02	2008	QC	Unqualified	Vacant	$100
3016 / 1485		01	1975		Unqualified		$100

Extra Features

OB/XF Code	Description	Building	Year On Roll	Length	Width	Units	Value
2814	BELOW AVERAGE MOBILE HOME PARK	0	2001	0	0	20.00	$112,800

Land Information

Use Code	Description	Zone	Front	Depth	Land Type	Total Land Units	Land Value
COC3	Comm Class 3	CG	330.00	340.00	SF | SQUARE FEET	112,200.00	$534,566

Legal Description

THAT PART OF W 330 FT OF E 660 FT OF W 3/4 OF S 1/2 OF SE 1/4 OF SE 1/4 S OF SR 400

DRAFT

Site 25

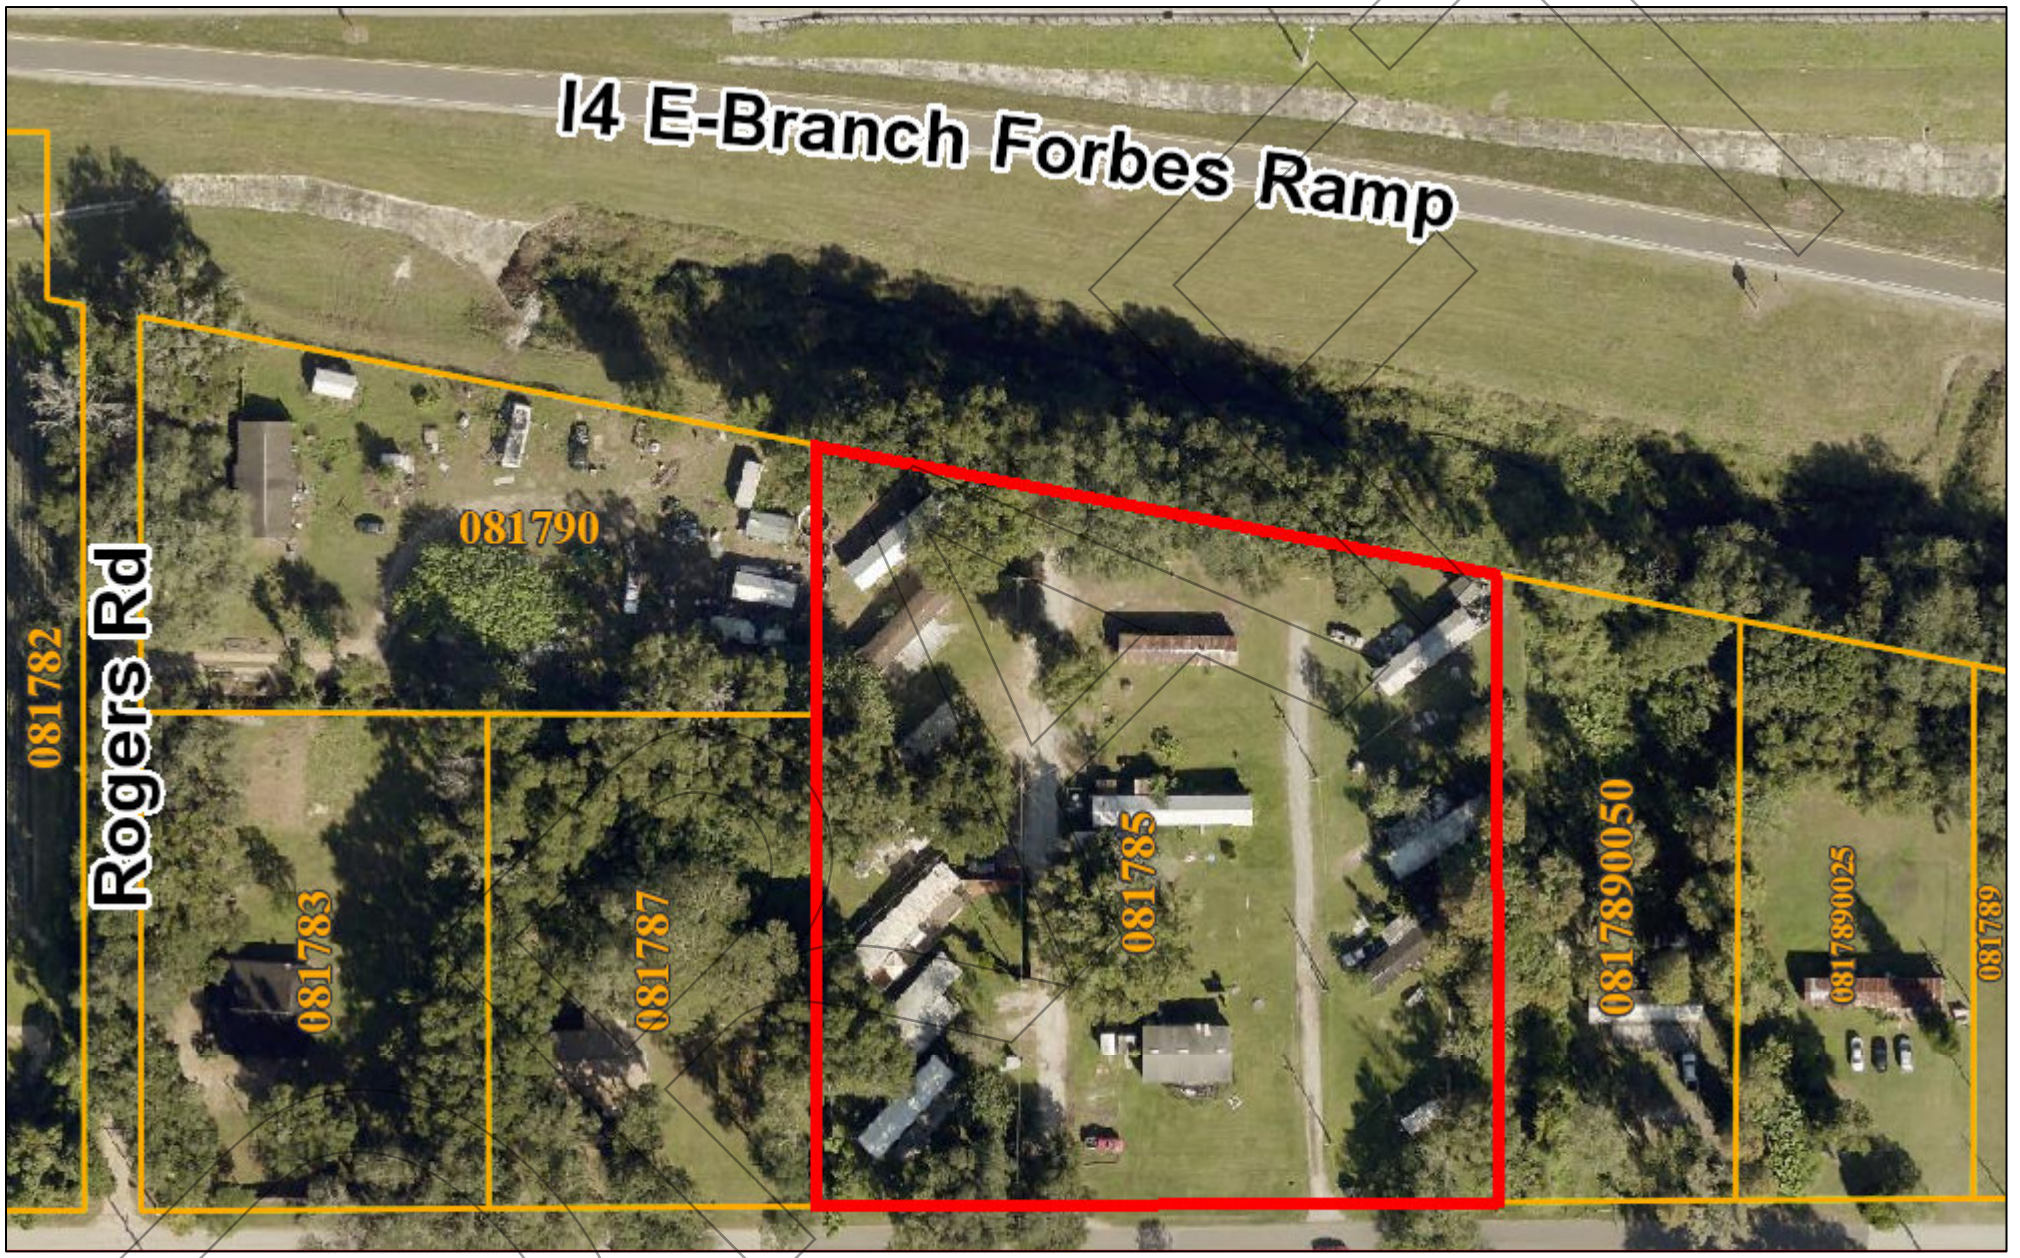

March 26, 2024

0 62.5 125 250 ft

N W E S

Bob Henriquez, CFA
Hillsborough County Property Appraiser
This map is for assessment purposes only.
It is not a survey.
2021 Aerials

Site 12:
Shell-Forbes #795/Citgo Forbes #795/Food Mart-
Pal's/Sunoco #208/ United Oil Co./1665 Citgo

DRAFT

Bob Henriquez
Hillsborough County Property Appraiser

https://www.hcpafl.org/
15th Floor County Ctr.
601 E. Kennedy Blvd, Tampa, Florida 33602-4932
Ph: (813) 272-6100

Folio: 081786-0100

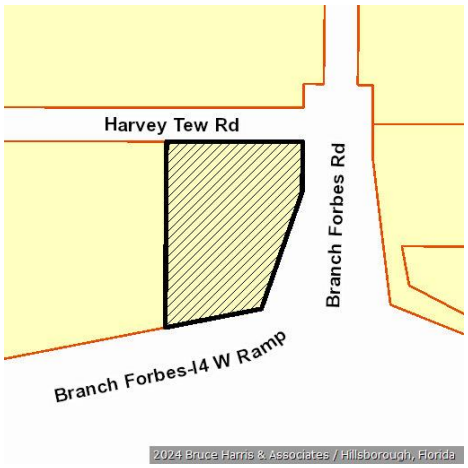

Owner Information

Owner Name	ST LUCIE ENTERPRISES LLC
Mailing Address	1201 OAKFIELD DR STE 109 BRANDON, FL 33511-4932
Site Address	1665 N BRANCH FORBES RD, PLANT CITY
PIN	U-22-28-21-ZZZ-000003-67410.0
Folio	081786-0100
Prior PIN	
Prior Folio	081786-0000
Tax District	U - UNINCORPORATED
Property Use	1421 Conv Store /Gas B
Plat Book/Page	/
Neighborhood	221011.00 | NW of Plant City, N of I4 E of McIntosh
Subdivision	ZZZ | UNPLATTED

Value Summary

Taxing District	Market Value	Assessed Value	Exemptions	Taxable Value
County	$642,415	$633,281	$0	$633,281
Public Schools	$642,415	$642,415	$0	$642,415
Municipal	$642,415	$633,281	$0	$633,281
Other Districts	$642,415	$633,281	$0	$633,281

Note: This section shows Market Value, Assessed Value, Exemptions, and Taxable Value for taxing districts. Because of changes in Florida Law, it is possible to have different assessed and taxable values on the same property. For example, the additional $25,000 Homestead Exemption and the non-homestead CAP do not apply to public schools, and the Low Income Senior Exemption only applies to countywide and certain municipal millages.

Sales Information

Book / Page	Instrument	Month	Year	Type Inst	Qualified or Unqualified	Vacant or Improved	Price
23948 / 0017	2016104610	03	2016	WD	Unqualified	Improved	$1,300,000
22783 / 1460	2014296091	09	2014	WD	Unqualified	Improved	$100
4179 / 0329		09	1983	WD	Unqualified	Improved	$59,800
3095 / 1392		01	1976		Unqualified		$100

Building Information

Building 1

Type	43 | CONVENIENCE STORE
Year Built	1967

Building 1 Construction Details

Element	Code	Construction Detail
Class	C	Concrete Block
Exterior Wall	5	Concrete Block
Exterior Wall	12	Metal
Roof Structure	9	Rigid Frame/Barjoist
Roof Cover	2	Rolled Composition
Interior Walls	5	Drywall
Interior Flooring	4	Vinyl
Heat/AC	2	Central
Plumbing	3	Typical
Condition	3	Average
Stories	1.0	
Units	1.0	
Wall Height	12.00	

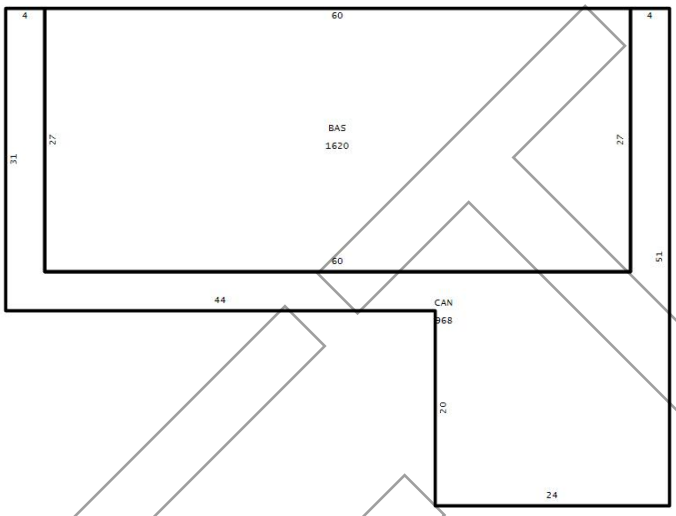

Building 1 subarea

Area Type	Gross Area	Heated Area	Depreciated Value
BAS	1,620	1,620	$134,687
CAN	968		$24,111
Totals	**2,588**	**1,620**	**$158,798**

Extra Features

OB/XF Code	Description	Building	Year On Roll	Length	Width	Units	Value
0020	ASPHALT PAVING	1	1967	0	0	15,900.00	$16,695
0060	CONCRETE PAVEMENT	1	1967	0	0	1,705.00	$4,569
0540	CANOPY GAS PUMP	0	2007	48	20	960.00	$23,424
1051	UndrGrd fuel tank conv. stores	1	2019	0	0	15,000.00	$40,020
1051	UndrGrd fuel tank conv. stores	1	2019	0	0	15,000.00	$40,020

Land Information

Use Code	Description	Zone	Front	Depth	Land Type	Total Land Units	Land Value
COF0	Comm Class 6	CG	0.0	0.0	SF | SQUARE FEET	46,609.00	$358,889

Legal Description

BEG AT INNERS OF S R/W LINE OF HARVEY TEW RD AND W R/W LINE OF BRANCH FORBES RD RUN S 66.75 FT S 15 DEG 00 MIN 18 SEC W 188.22 FT S 78 DEG 33 MIN 47 SEC W 158.30 FT N 279.11 FT TO SLY R/W LINE OF HARVEY TEW RD AND E 200 FT TO POB

DRAFT

Site 11

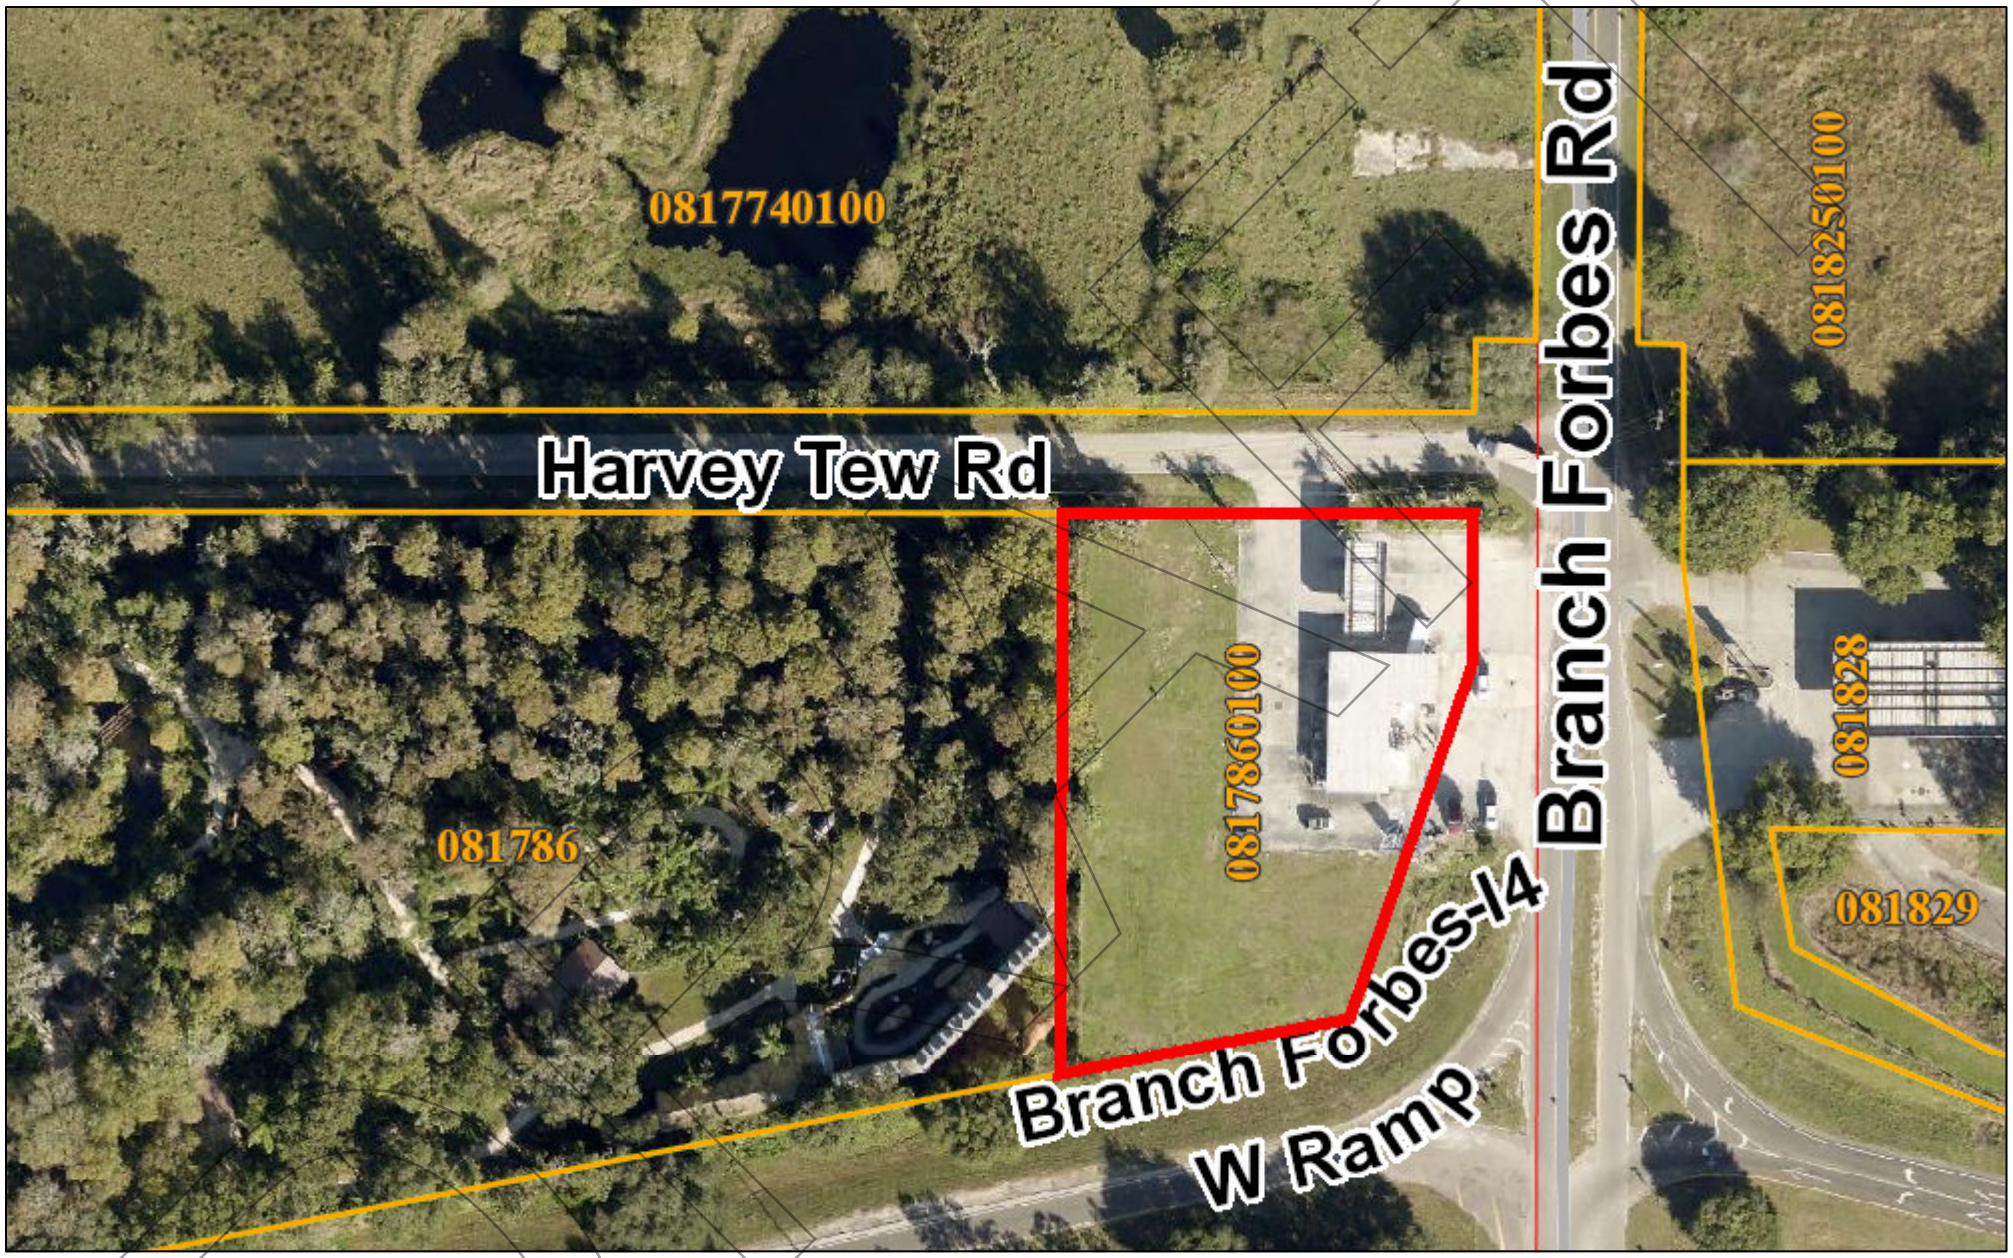

March 26, 2024

0 62.5 125 250 ft

N W E S

Bob Henriquez, CFA
Hillsborough County Property Appraiser
This map is for assessment purposes only.
It is not a survey.
2021 Aerials

FLORIDA DEPARTMENT OF Environmental Protection

Bob Martinez Center
2600 Blair Stone Road
Tallahassee, FL 32399-2400

Ron DeSantis
Governor

Jeanette Nuñez
Lt. Governor

Shawn Hamilton
Secretary

DRAFT

March 17, 2022

Sent via email to: bill@apecgas.com

Mr. William D. McKnight
St Lucie Enterprises LLC
1201 Oakfield Drive, Suite 109
Brandon, Florida 33511

Subject: Site Rehabilitation Completion Order
Citgo-Forbes #795
1665 N Branch Forbes Rd
Plant City, Hillsborough County
FDEP Facility ID# 298733390
Discharge Date: October 25, 1989 (PCPP)
Discharge Score: 46

Dear Mr. McKnight:

The Petroleum Restoration Program (PRP) has reviewed the Site Rehabilitation Completion Report (SRCR) and No Further Action Proposal (NFAP) dated November 3, 2021 through November 19, 2021 (received November 3, 2021 through November 19, 2021), and the Monitoring Well Abandonment Report dated January 24, 2022 (received January 24, 2022) for the petroleum product discharge referenced above. Documentation submitted with the SRCR/NFAP confirms that criteria set forth in Subsection 62-780.680(1), Florida Administrative Code (F.A.C.)., have been met. Please refer to the attached maps of the source property and analytical summary tables, Exhibits A and B respectively and hereby incorporated by reference. The SRCR/NFAP is hereby incorporated by reference in this Site Rehabilitation Completion Order (Order). Therefore, you are released from any further obligation to conduct site rehabilitation at the facility for petroleum product contamination associated with the discharges referenced above, except as set forth below.

In the event concentrations of contaminants of concern are detected above the levels approved in this Order, the Department will reevaluate the contamination and make a determination as to whether the increase is due to a new release or from a previously reported discharge. If from a previously eligible discharge, the Department may reinitiate State-funded site or discharge rehabilitation to reduce concentrations of contaminants of concern to the levels approved in the Order or otherwise allowed by Chapter 62-780, F.A.C., in accordance with the State-funded eligibility provisions that are applicable for the site or discharge. If a new or subsequent discharge occurs at the facility that is not eligible for state funding, the contamination must be evaluated and addressed as provided in Chapter 62-780, F.A.C.

NOTICE OF RIGHTS

This action is final and effective on the date filed with the Clerk of the Department unless a petition for an administrative hearing is timely filed under Sections 120.569 and 120.57, F.S., before the deadline for filing a petition. On the filing of a timely and sufficient petition, this action will not be final and effective until a subsequent order of the Department. Because the administrative hearing process is designed to formulate final agency action, the subsequent order may modify or take a different position than this action.

Petition for Administrative Hearing

A person whose substantial interests are affected by the Department's action may petition for an administrative proceeding (hearing) under Sections 120.569 and 120.57, F.S. Pursuant to Rules 28-106.201 and 28-106.301, F.A.C., a petition for an administrative hearing must contain the following information:

(a) The name and address of each agency affected and each agency's file or identification number, if known;
(b) The name, address, any e-mail address, any facsimile number, and telephone number of the petitioner, if the petitioner is not represented by an attorney or a qualified representative; the name, address, and telephone number of the petitioner's representative, if any, which shall be the address for service purposes during the course of the proceeding; and an explanation of how the petitioner's substantial interests will be affected by the agency determination;
(c) A statement of when and how the petitioner received notice of the agency decision;
(d) A statement of all disputed issues of material fact. If there are none, the petition must so indicate;
(e) A concise statement of the ultimate facts alleged, including the specific facts that the petitioner contends warrant reversal or modification of the agency's proposed action;
(f) A statement of the specific rules or statutes that the petitioner contends require reversal or modification of the agency's proposed action, including an explanation of how the alleged facts relate to the specific rules or statutes; and
(g) A statement of the relief sought by the petitioner, stating precisely the action that the petitioner wishes the agency to take with respect to the agency's proposed action.

The petition must be filed (received by the Clerk) in the Office of General Counsel of the Department at 3900 Commonwealth Boulevard, Mail Station 35, Tallahassee, Florida 32399-3000, or via electronic correspondence at Agency_Clerk@dep.state.fl.us. Also, a copy of the petition shall be mailed to the addressee at the address indicated above at the time of filing.

Time Period for Filing a Petition

In accordance with Rule 62-110.106(3), F.A.C., petitions for an administrative hearing by the addressee must be filed within 21 days of receipt of this written notice. Petitions filed by any persons other than the addressee must be filed within 21 days of publication of the notice or within 21 days of receipt of the written notice, whichever occurs first. You cannot justifiably rely on the finality of this decision unless notice of this decision and the right of substantially affected persons to challenge this decision has been duly published or otherwise provided to all persons substantially affected by the decision. While you are not required to publish notice of this action, you may elect to do so pursuant Rule 62-110.106(10)(a).

The failure to file a petition within the appropriate time period shall constitute a waiver of that person's right to request an administrative determination (hearing) under Sections 120.569 and 120.57, F.S., or to

intervene in this proceeding and participate as a party to it. Any subsequent intervention (in a proceeding initiated by another party) will be only at the discretion of the presiding officer upon the filing of a motion in compliance with Rule 28-106.205, F.A.C. If you do not publish notice of this action, this waiver may not apply to persons who have not received a clear point of entry.

Extension of Time

Under Rule 62-110.106(4), F.A.C., a person whose substantial interests are affected by the Department's action may also request an extension of time to file a petition for an administrative hearing. The Department may, for good cause shown, grant the request for an extension of time. Requests for extension of time must be filed with the Office of General Counsel of the Department at 3900 Commonwealth Boulevard, Mail Station 35, Tallahassee, Florida 32399-3000, or via electronic correspondence at Agency_Clerk@dep.state.fl.us, before the deadline for filing a petition for an administrative hearing. A timely request for extension of time shall toll the running of the time period for filing a petition until the request is acted upon.

Mediation

Mediation is not available in this proceeding.

Judicial Review

Once this decision becomes final, any party to this action has the right to seek judicial review pursuant to Section 120.68, F.S., by filing a Notice of Appeal pursuant to Florida Rules of Appellate Procedure 9.110 and 9.190 with the Clerk of the Department in the Office of General Counsel (Station #35, 3900 Commonwealth Boulevard, Tallahassee, Florida 32399-3000) and by filing a copy of the Notice of Appeal accompanied by the applicable filing fees with the appropriate district court of appeal. The notice must be filed within 30 days from the date this action is filed with the Clerk of the Department.

Questions

Any questions regarding the PRP's review of the SRCR/NFAP should be directed to Natalie Kuraya-Ziyadeh at 813-267-2600 ext 1251. Questions regarding legal issues should be referred to the Department's Office of General Counsel at 850-245-2242. Contact with any of the above does not constitute a petition for an administrative hearing or a request for an extension of time to file a petition for an administrative hearing.

The FDEP Facility Number for this facility is 298733390. Please use this identification on all future correspondence with the Department.

DRAFT

EXECUTION AND CLERKING

Executed in Tallahassee, Florida.
STATE OF FLORIDA DEPARTMENT OF ENVIRONMENTAL PROTECTION

Natasha Lampkin

Digitally signed by Natasha Lampkin
Date: 2022.03.17 13:14:31 -04'00'

Natasha Lampkin
Program Administrator
Petroleum Restoration Program

Attachment(s):
A: maps of the source property
B: updated analytical summary tables

CERTIFICATE OF SERVICE

The undersigned duly designated deputy clerk hereby certifies that this document and all attachments were sent on the filing date below to the following listed persons:

ec: Yanisa Angulo, FDEP Southwest District Office – yanisa.angulo@floridadep.gov
Natalie Kuraya-Ziyadeh, EPCHC – kurayaziyadehn@epchc.org
Andrea Murley, EPCHC – murley@epchc.org
Charles Dowman, P.G., EPCHC – dowmanc@epchc.org
Kenneth Busen, FDEP–PRP (PRS2) – kenneth.busen@floridadep.gov
Travis Both, Montrose Environmental Solutions – tboth@montrose-env.com
David Arnold, Southwest Florida Water Management District – davidn.arnold@watermatters.org
Petroleum Restoration Program – prp.orders@floridadep.gov
File

FILING AND ACKNOWLEDGMENT

FILED, on this date, pursuant to Section 120.52, F. S., with the designated Department Clerk, receipt of which is hereby acknowledged.

Elisha J. McCleary

Digitally signed by Elisha J. McCleary
Date: 2022.03.17 15:13:11 -04'00'

Clerk **Date**

DRAFT

298733390

FIGURE 1
SITE LAYOUT MAP
CITGO - FORBES #795
PLANT CITY, FLORIDA

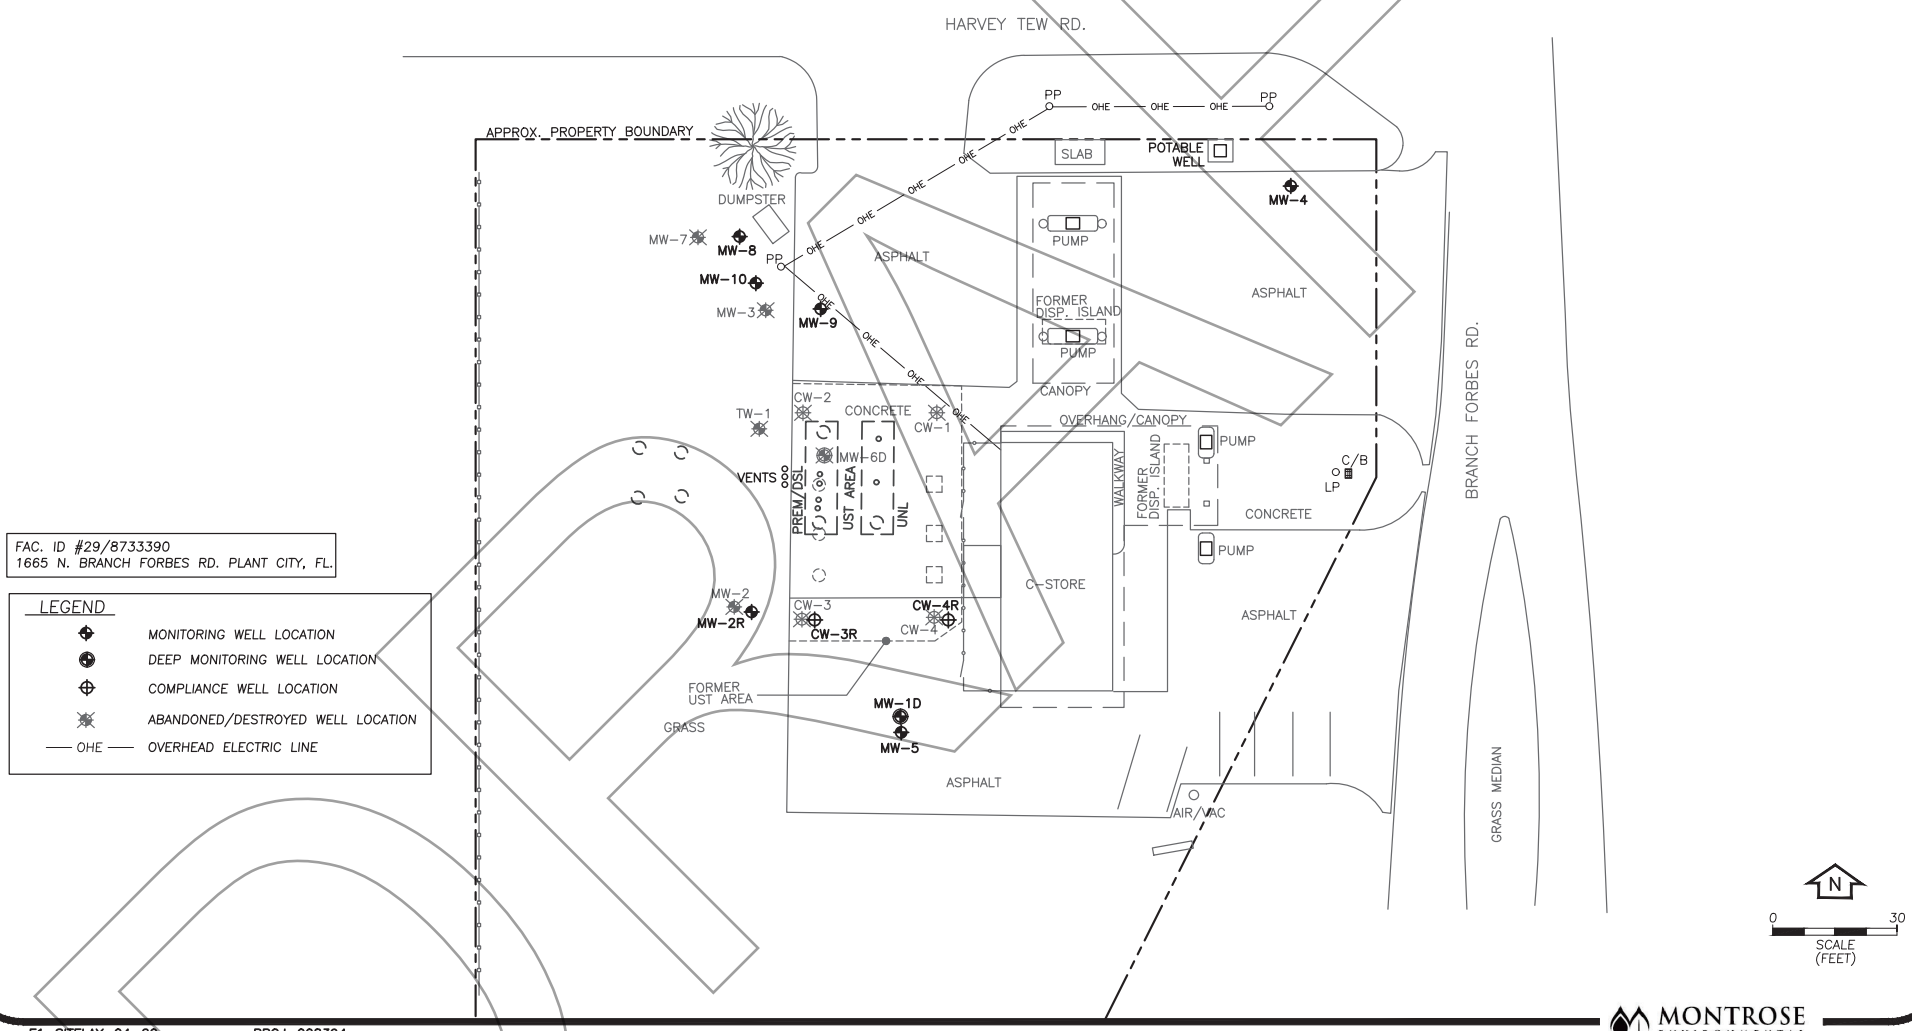

FAC. ID #29/8733390
1665 N. BRANCH FORBES RD. PLANT CITY, FL.

LEGEND

- MONITORING WELL LOCATION
- DEEP MONITORING WELL LOCATION
- COMPLIANCE WELL LOCATION
- ABANDONED/DESTROYED WELL LOCATION
- OHE — OVERHEAD ELECTRIC LINE

F1-SITELAY-04-20.....PROJ-008394

MONTROSE ENVIRONMENTAL

298733390

FIGURE 3
SOIL ANALYTICAL SUMMARY MAP
CITGO - FORBES #795
PLANT CITY, FLORIDA

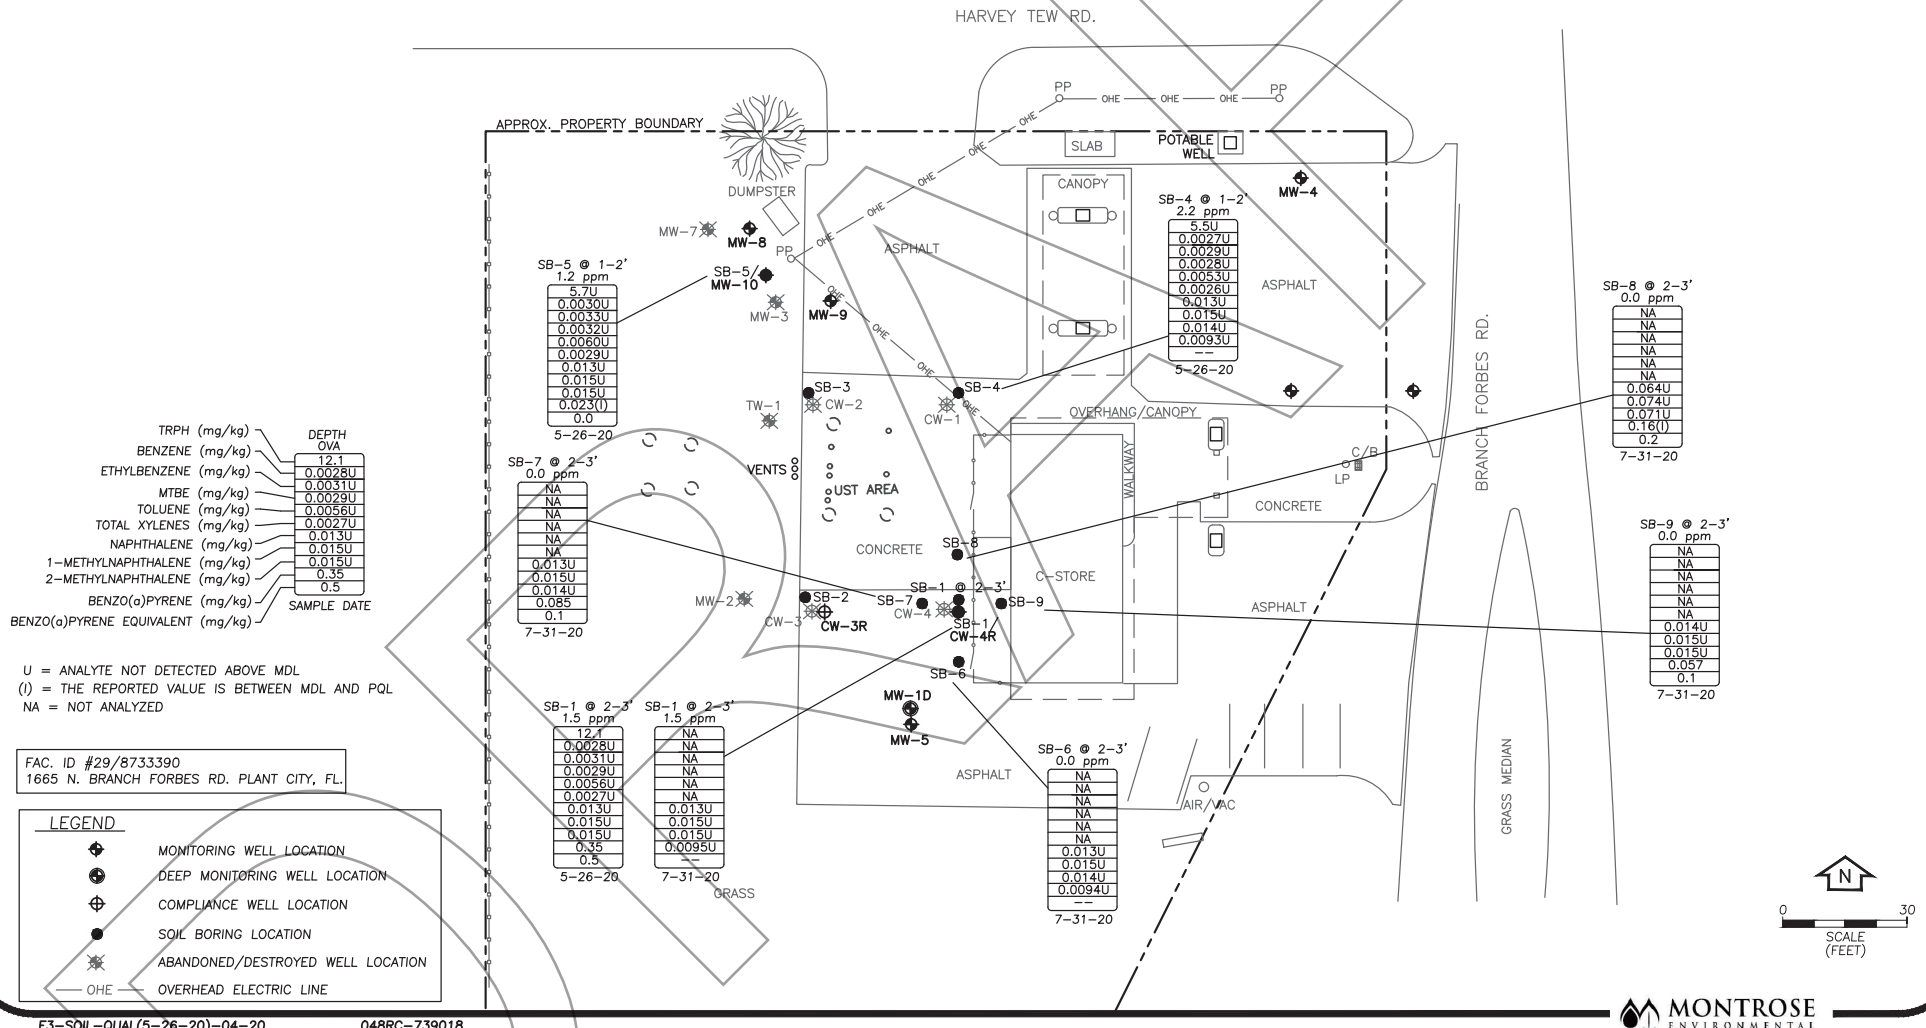

F3-SOIL-QUAL(5-26-20)-04-20.....048RC-739018

MONTROSE ENVIRONMENTAL

298733390

FIGURE 3
SOIL ANALYTICAL SUMMARY MAP (4-27-21)
CITGO - FORBES #795
PLANT CITY, FLORIDA

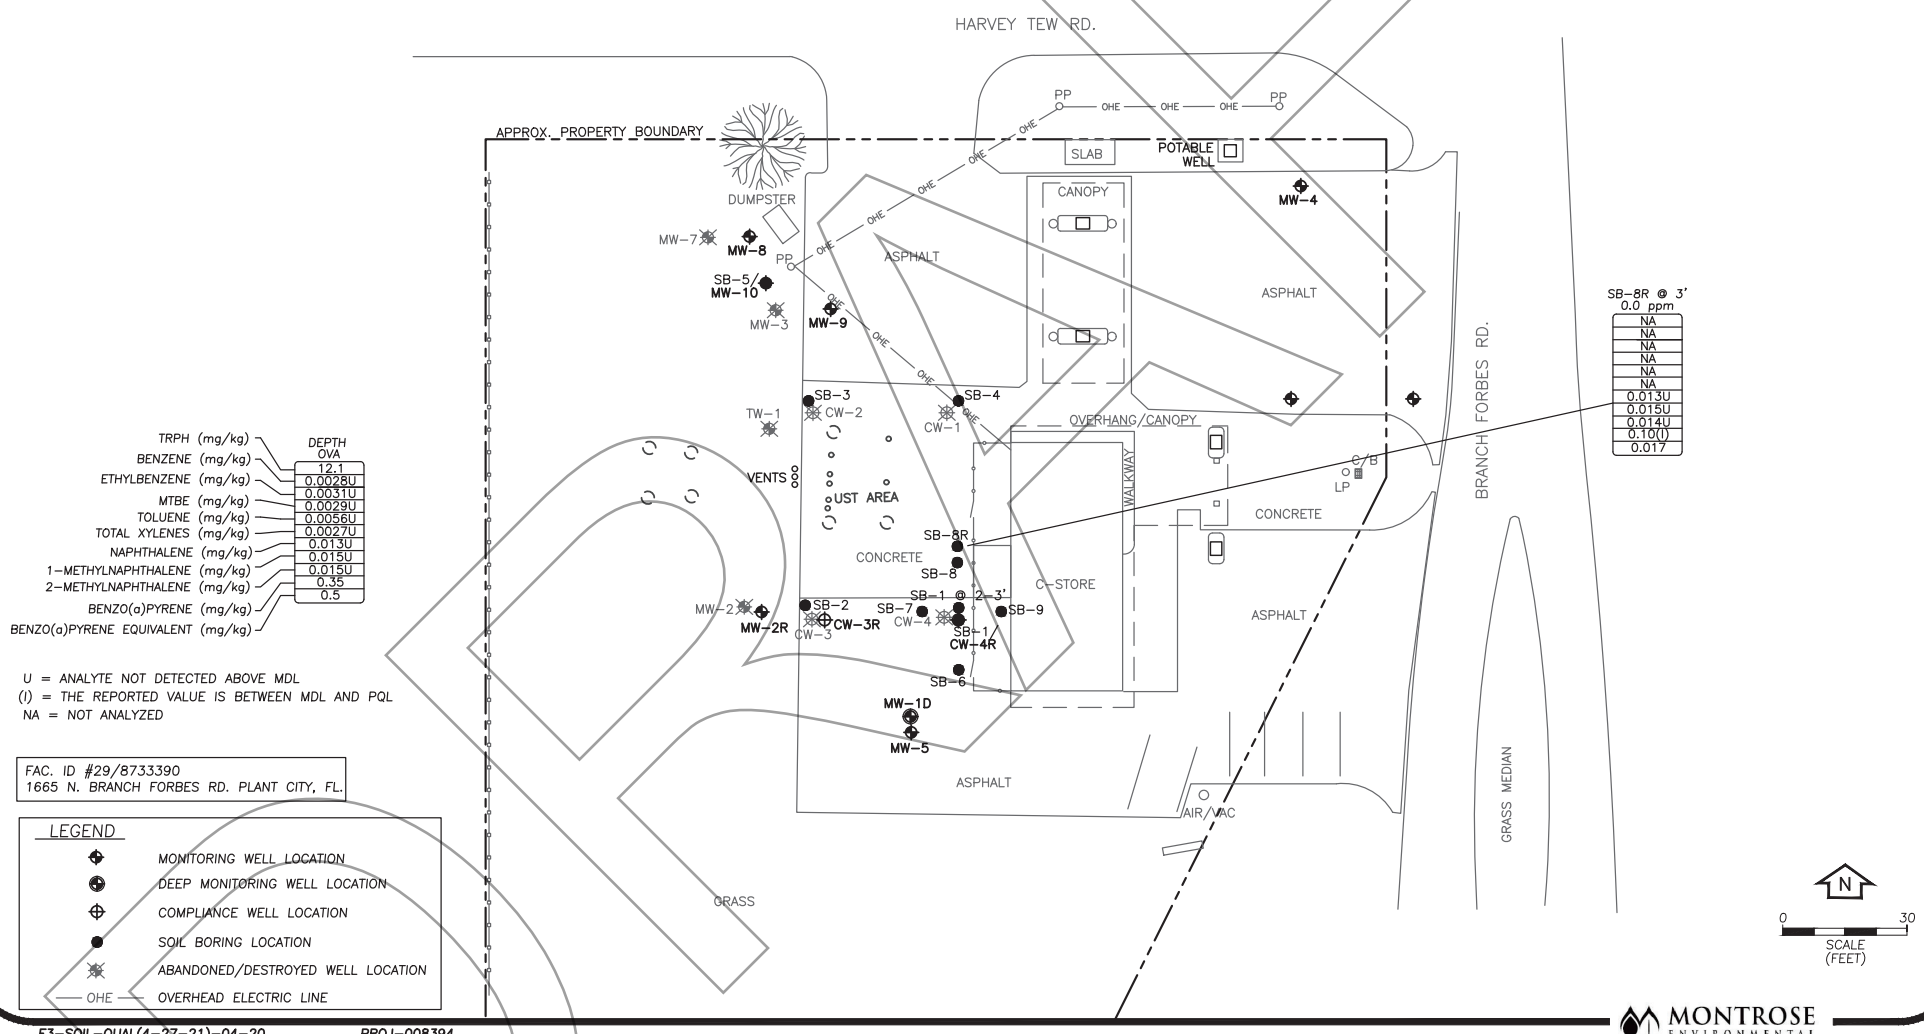

	DEPTH OVA
TRPH (mg/kg)	12.1
BENZENE (mg/kg)	0.0028U
ETHYLBENZENE (mg/kg)	0.0031U
MTBE (mg/kg)	0.0029U
TOLUENE (mg/kg)	0.0056U
TOTAL XYLENES (mg/kg)	0.0027U
NAPHTHALENE (mg/kg)	0.013U
1-METHYLNAPHTHALENE (mg/kg)	0.015U
2-METHYLNAPHTHALENE (mg/kg)	0.015U
BENZO(a)PYRENE (mg/kg)	0.35
BENZO(a)PYRENE EQUIVALENT (mg/kg)	0.5

U = ANALYTE NOT DETECTED ABOVE MDL
(I) = THE REPORTED VALUE IS BETWEEN MDL AND PQL
NA = NOT ANALYZED

FAC. ID #29/8733390
1665 N. BRANCH FORBES RD. PLANT CITY, FL.

LEGEND

- MONITORING WELL LOCATION
- DEEP MONITORING WELL LOCATION
- COMPLIANCE WELL LOCATION
- SOIL BORING LOCATION
- ABANDONED/DESTROYED WELL LOCATION
- OHE — OVERHEAD ELECTRIC LINE

F3-SOIL-QUAL(4-27-21)-04-20.....PROJ-008394

MONTROSE ENVIRONMENTAL

298733390

Table 4: Water Table Elevations

M. I. Pal
Pal's Food Mart
1665 N. Forbes Road, Plant City

		29 JAN '93		9 APRIL '93		
WELL DESIGNATION	WELL CASING ELEVATION (NGVD)	DEPTH TO WATER (FT BLS)	WATER LEVEL ELEVATION (NGVD)	DEPTH TO WATER (FT BLS)	WATER LEVEL ELEVATION (NGVD)	GROUNDWATER FLUCTUATION 29 JAN'93 TO 9 APRIL '93
MW-1D	91.76	7.55	84.21	7.48	84.28	0.07
MW-2	90.52	6.40	84.12	6.50	84.02	0.10
MW-3	89.37	5.27	84.10	5.38	83.99	0.11
MW-4	90.31	6.10	84.21	5.94	84.37	0.16
MW-5	91.75	7.54	84.21	7.46	84.29	0.08
CW-1	90.67	6.61	84.06	6.53	84.14	0.08
CW-2	90.28	6.26	84.02	6.24	84.04	0.02
CW-3	90.90	6.81	84.09	6.77	84.13	0.04
CW-4	90.90	6.80	84.10	6.71	84.19	0.09

NGVD = National Geodetic Vertical Datum
FT BLS = Feet Below Land Surface

DRAFT

TABLE 2: GROUNDWATER ELEVATION TABLE

Facility Name: Citgo-Forbes #795
Facility ID#: 29/8733390

WELL NO.	CW-1			CW-2			CW-3		
DIAMETER (in)	2			2			2		
WELL DEPTH (ft)	19.00			19.00			19.00		
SCREEN INTERVAL (ft)	0-19			0-19			0-19		
TOC ELEVATION (ft)	90.00			89.60			90.20		
DATE	ELEV	DTW	FP	ELEV	DTW	FP	ELEV	DTW	FP
5/29/2020	Destroyed			Destroyed			Destroyed		

WELL NO.	CW-4			MW-2			MW-3		
DIAMETER (in)	2			2			4		
WELL DEPTH (ft)	19.00			15.00			19.00		
SCREEN INTERVAL (ft)	0-19			5-15			5-19		
TOC ELEVATION (ft)	90.03			89.73			88.70		
DATE	ELEV	DTW	FP	ELEV	DTW	FP	ELEV	DTW	FP
5/29/2020	Destroyed				NM			NM	

WELL NO.	MW-5			MW-7			MW-8		
DIAMETER (in)	2			2			2		
WELL DEPTH (ft)	15.00			15.00			15.00		
SCREEN INTERVAL (ft)	5-15			5-15			5-15		
TOC ELEVATION (ft)	91.00			88.93			88.46		
DATE	ELEV	DTW	FP	ELEV	DTW	FP	ELEV	DTW	FP
5/29/2020		NM			NM			NM	
7/26/2021		NM			NM		84.22	4.24	
10/28/2021		NM			NM		81.70	6.76	

WELL NO.	MW-9			MW-10			CW-4R		
DIAMETER (in)	2			2			2		
WELL DEPTH (ft)	15.00			15.00			15.00		
SCREEN INTERVAL (ft)	5-15			5-15			5-15		
TOC ELEVATION (ft)	89.03			89.65			89.93		
DATE	ELEV	DTW	FP	ELEV	DTW	FP	ELEV	DTW	FP
5/29/2020		NM		80.33	9.32		78.72	11.21	
8/28/2020		NM		83.76	5.89		82.26	7.67	

TABLE 2: GROUNDWATER ELEVATION TABLE

Facility Name: Citgo-Forbes #795
Facility ID#: 29/8733390

WELL NO.	CW-3R			MW-2R			MW-4		
DIAMETER (in)	2			2			2		
WELL DEPTH (ft)	15.00			15.00			15.00		
SCREEN INTERVAL (ft)	5-15			5-15			5-15		
TOC ELEVATION (ft)	89.50			88.93			88.53		
DATE	**ELEV**	**DTW**	**FP**	**ELEV**	**DTW**	**FP**	**ELEV**	**DTW**	**FP**
8/28/2020	82.67	6.83			MN			NM	
4/30/2021	80.68	8.82		80.08	8.85		80.18	8.35	
7/26/2021		MN		82.93	6		83.30	5.23	
10/28/2021		NM		80.62	8.31		80.80	7.73	

PP = Product Present
Wells surveyed relative to arbitrary site benchmark
in = inch
ft = feet
TOC = Top of Casing
FP = Free Product Thickness (feet)
DTW = Depth to Water (feet)
ELEV = Water Table Elevation (feet)

DRAFT

TABLE 1 : GROUNDWATER MONITORING WELL ANALYTICAL TABLE
BTEX/MTBE

Facility Name: Citgo-Forbes #795
Facility ID#: 29/8733390

Sample Location	Sample Date	Benzene (µg/L)	Toluene (µg/L)	Ethyl-benzene (µg/L)	Total Xylenes (µg/L)	MTBE (µg/L)	Lead (µg/L)
GCTLs		1**	40**	30**	20**	20	20
NADCs		100	400	300	200	200	200
MW-1D	1/25/1993	ND	ND	ND	ND	ND	ND
* MW-2	1/25/1993	ND	ND	ND	ND	**74**	2.10
	11/5/1993	ND	0.97	ND	2.03	**90.5**	NS
MW-2R	4/30/2021	0.30 U	0.33 U	0.30 U	2.1 U	4.4 U	NS
	7/26/2021	0.30 U	0.33 U	0.30 U	2.1 U	4.4 U	NS
** MW-3	1/25/1993	**110**	ND	**72**	**210**	ND	9
	3/19/1993	**44**	3.4	**32**	**110**	ND	NS
	11/12/1993	**87**	**63**	**71**	**160**	14	NS
	5/29/1996	**470**	**200**	**390**	**1300**	**110**	NS
	6/6/2002	<1.0	<1.0	<1.0	<1.0	<2.0	NS
	3/25/2003	**3.7**	<2.0	5.5	14	<1.0	NS
	6/13/2003	**290**	36	**470**	**670**	<5.0	NS
	12/12/2003	**33**	1.1	**78**	**67**	1.9	<5.0
	2/20/2004	<1.0	<1.0	<1.0	<1.0	<5.0	NS
	5/17/2004	**25**	2.2	21	**28**	<5.0	NS
	8/26/2004	**220**	<1.0	**950**	**2000**	<250	NS
	5/5/2005	**14**	3.5	**66**	**140**	<5.0	NS
	8/4/2005	**130**	**80**	**780**	**1600**	2.3	NS
	10/18/2005	**31**	3.2	**96**	**100**	1.5	NS
	11/10/2006	**200**	**210**	**830**	**1350**	<50	NS
	2/14/2007	**45**	9	**170**	**132**	<5.1	NS
	5/10/2007	**15.4**	<1.0	**41.3**	**35**	<5.0	NS
	8/16/2007	**32.6**	3.39	**131**	**156**	7.75	NS
	8/2/2008	<1.0	<1.0	<1.0	<3.0	<5.0	NS
	5/5/2009	<1.0	<1.0	<1.0	<1.0	<1.0	NS
	8/5/2009	**17.3**	2.6	28.2	17.9	<1.3	NS
	6/13/2013	0.23 U	0.20 U	0.20 U	0.22 U	0.28 U	NS

* See continued sampling at MW-2R
** See MW-10 (representative well)

TABLE 1 : GROUNDWATER MONITORING WELL ANALYTICAL TABLE
BTEX/MTBE

Facility Name: Citgo-Forbes #795
Facility ID#: 29/8733390

Sample		Benzene	Toluene	Ethyl-benzene	Total Xylenes	MTBE	Lead
Location	Date	(µg/L)	(µg/L)	(µg/L)	(µg/L)	(µg/L)	(µg/L)
MW-4	1/25/1993	**2.2**	ND	ND	ND	ND	ND
	4/30/2021	0.30 U	0.33 U	9.5	3.0 I	4.4 U	NS
	7/26/2021	0.30 U	0.33 U	6.3	2.1 U	4.4 U	NS
MW-5	11/5/1993	ND	ND	ND	ND	ND	3.2
CW-1	3/31/1993	ND	ND	ND	ND	ND	NS
	11/5/1993	ND	ND	ND	ND	ND	NS
CW-2	2/10/1993	**4.3**	ND	ND	ND	14	NS
	11/5/1993	ND	0.95	1.32	7.25	8.39	NS
	12/12/2003	<1.0	<1.0	<1.0	<1.0	<1.0	NS
	2/20/2004	<1.0	<1.0	<1.0	<1.0	<5.0	NS
* CW-3	3/31/1993	**2.4**	ND	3.2	7.4	ND	NS
CW-3R	8/28/2020	0.30 U	0.33 U	0.30 U	2.1 U	4.4 U	NS
	4/30/2021	0.30 U	0.33 U	0.30 U	2.1 U	4.4 U	NS
**** CW-4	11/12/1993	**94**	**2800**	**1400**	**7800**	15	NS
	2/23/1996	**50**	**1300**	**470**	**2300**	<10	NS
	6/6/2002	**1.5**	<1.0	**91**	**26**	<1.0	NS
	3/25/2003	<1.0	<1.0	18	<7.0	<1.0	NS
	6/13/2003	<1.0	<1.0	11	**35**	<1.0	NS
	12/12/2003	<1.0	<1.0	9	<1.0	<1.0	NS
	2/20/2004	<1.0	<1.0	11	2.2	<5.0	NS
	5/17/2004	<1.0	1.1	**50**	6.7	<5.0	NS
	8/26/2004	<1.0	<1.0	22	3.5	<5.0	NS
	5/5/2005	<1.0	<1.0	4	<1.0	<5.0	NS
	8/4/2005	<1.0	<1.0	1.7	<2.0	0.98	NS

*** See continued sampling at CW-3R
**** See continued sampling at CW-4R

TABLE 1 : GROUNDWATER MONITORING WELL ANALYTICAL TABLE
BTEX/MTBE

Facility Name: Citgo-Forbes #795
Facility ID#: 29/8733390

Sample		Benzene	Toluene	Ethyl-benzene	Total Xylenes	MTBE	Lead
Location	Date	(µg/L)	(µg/L)	(µg/L)	(µg/L)	(µg/L)	(µg/L)
CW-4R	5/29/2020	NS	NS	NS	NS	NS	NS
	8/28/2020	NS	NS	NS	NS	NS	NS
MW-6D	8/19/1993	ND	ND	ND	ND	ND	ND
MW-7	12/12/2003	**4.6**	<1.0	9	<1.0	2.8	NS
	5/17/2004	<1.0	<1.0	<1.0	<1.0	<5.0	NS
	8/2/2008	<1.0	<1.0	<1.0	<3.0	<5.0	NS
	5/5/2009	<1.0	<1.0	<1.0	<1.0	<1.0	NS
	8/5/2009	<1.0	<1.0	<1.0	<1.0	<5.0	NS
MW-8	12/12/2003	**3.9**	<1.0	7.8	7.8	<1.0	NS
	5/17/2004	**18**	1.8	18	**22**	<5.0	NS
	8/26/2004	**16**	1.5	**39**	**53**	<5.0	NS
	5/5/2005	**56**	2	**150**	**210**	6.2	NS
	8/4/2005	**84**	3.2	**170**	**200**	0.86	NS
	7/26/2021	0.30 U	0.33 U	0.30 U	2.1 U	4.4 U	NS
	10/28/2021	0.30 U	0.33 U	0.30 U	2.1 U	4.4 U	NS
MW-9	12/12/2003	**8.8**	<1.0	8	14	**52**	NS
	5/17/2004	<1.0	<1.0	<1.0	<1.0	**72**	NS
	8/26/2004	**55**	4.5	**190**	**380**	**22**	NS
	5/5/2005	**13**	9.8	**76**	**150**	**30**	NS
	8/4/2005	**4.7**	<1.0	4.8	5.4	20	NS
	10/18/2005	**2.8**	1.3	7.3	16	**26**	NS
	11/10/2006	**41**	22	**160**	**312**	13	NS
	2/14/2007	**14**	3	32	**34.8**	10	NS
	5/10/2007	**10.6**	<1.0	15.9	12.7	15.2	NS
	8/16/2007	**14**	1.37	**40.2**	**32.3**	5.28	NS
	8/2/2008	**4.47**	<1.0	2.72	<3.0	5.46	NS
	5/5/2009	<1.0	<1.0	<1.0	<1.0	<1.0	NS
	8/5/2009	<1.0	<1.0	<1.0	<1.0	<1.0	NS
	6/13/2013	0.23 U	0.20 U	0.20 U	0.22 U	0.31 I	NS

TABLE 1 : GROUNDWATER MONITORING WELL ANALYTICAL TABLE
BTEX/MTBE

Facility Name: Citgo-Forbes #795
Facility ID#: 29/8733390

Sample		Benzene	Toluene	Ethyl-benzene	Total Xylenes	MTBE	Lead
Location	Date	(µg/L)	(µg/L)	(µg/L)	(µg/L)	(µg/L)	(µg/L)
MW-10	5/29/2020	0.30 U	0.33 U	0.30 U	2.1 U	0.51 U	NS
	8/28/2020	0.30 U	0.33 U	0.30 U	2.1 U	4.4 U	NS
# TW-1	11/10/2006	<1.0	<1.0	<1.0	3.8	3.4	NS

Notes:
GCTLs = Groundwater Cleanup Target Levels specified in Table I of Chapter 62-777, F.A.C.
NADCs = Natural Attenuation Default Source Concentrations specified in Table V of Chapter 62-777, F.A.C.
** = As provided in Chapter 62-550, F.A.C.
U = Compound was analyzed for but not detected.
I = The reported value is between the laboratory method detection limit and the laboratory practical quantitation limit.
ND = Not Detected
NS = Not Sampled
MTBE = Methyl-tert-butyl ether
EDB = 1,2-Dibromomethane
µg/L = microgram per liter
BOLD = Exceedance of GCTL and/or NADC

TW-1 constructed 1.5-inch diameter PVC to a depth of 10 feet and screened 5-10'

DRAFT

TABLE 1: GROUNDWATER MONITORING WELL ANALYTICAL TABLE

PAHs & TRPH

Facility Name: Citgo-Forbes #795
Facility ID#: 29/8733390

Location	Date	TRPHs (µg/L)	Naphthalene (µg/L)	1-Methylnaphthalene (µg/L)	2-Methylnaphthalene (µg/L)	Acenaphthene (µg/L)	Acenaphthylene (µg/L)	Anthracene (µg/L)	Benzo(g,h,i)perylene (µg/L)	Fluoranthene (µg/L)	Fluorene (µg/L)	Phenanthrene (µg/L)	Pyrene (µg/L)	Benzo(a)pyrene (µg/L)	Benzo(a)anthracene (µg/L)	Benzo(b)fluoranthene (µg/L)	Benzo(k)fluoranthene (µg/L)	Chrysene (µg/L)	Dibenz(a,h)anthracene (µg/L)	Indeno(1,2,3-cd)pyrene (µg/L)
GCTLs		5000	14	28	28	20	210	2100	210	280	280	210	210	0.2**	0.05a	0.05a	0.5	4.8	0.005a	0.05a
NADCs		50000	140	280	280	200	2100	21000	2100	2800	2800	2100	2100	20	5	5	50	480	0.5	5
MW-1D	1/25/1993	NS	ND	ND	ND	ND	ND	ND	ND	ND	ND	ND	ND	ND	ND	ND	ND	ND	ND	ND
MW-2	1/25/1993	NS	ND	ND	ND	ND	ND	ND	ND	ND	ND	ND	ND	ND	ND	ND	ND	ND	ND	ND
MW-3	1/25/1993	NS	**64**	3.6	16	ND	ND	ND	ND	ND	ND	ND	ND	ND	ND	ND	ND	ND	ND	ND
	12/12/2003	940	**21**	8	3.6	NS	NS	NS	NS	NS	NS	NS	NS	NS	NS	NS	NS	NS	NS	NS
	5/17/2004	NS	**24**	NS	NS	NS	NS	NS	NS	NS	NS	NS	NS	NS	NS	NS	NS	NS	NS	NS
	8/26/2004	NS	**290**	NS	NS	NS	NS	NS	NS	NS	NS	NS	NS	NS	NS	NS	NS	NS	NS	NS
	5/5/2005	NS	**29**	NS	NS	NS	NS	NS	NS	NS	NS	NS	NS	NS	NS	NS	NS	NS	NS	NS
	8/4/2005	NS	**320**	NS	NS	NS	NS	NS	NS	NS	NS	NS	NS	NS	NS	NS	NS	NS	NS	NS
	10/18/2005	NS	**90**	NS	NS	NS	NS	NS	NS	NS	NS	NS	NS	NS	NS	NS	NS	NS	NS	NS
	11/10/2006	NS	**120**	19	**43**	NS	NS	NS	NS	NS	NS	NS	NS	NS	NS	NS	NS	NS	NS	NS
	2/14/2007	NS	**31**	5	11	NS	NS	NS	NS	NS	NS	NS	NS	NS	NS	NS	NS	NS	NS	NS
	5/10/2007	NS	**16.8**	3.3	7.59	NS	NS	NS	NS	NS	NS	NS	NS	NS	NS	NS	NS	NS	NS	NS
	8/16/2007	NS	**86.6**	17.6	**35.9**	NS	NS	NS	NS	NS	NS	NS	NS	NS	NS	NS	NS	NS	NS	NS
	8/2/2008	NS	<1.0	<1.0	<1.0	NS	NS	NS	NS	NS	NS	NS	NS	NS	NS	NS	NS	NS	NS	NS
	5/5/2009	NS	<1.0	<1.0	<1.0	NS	NS	NS	NS	NS	NS	NS	NS	NS	NS	NS	NS	NS	NS	NS
	8/5/2009	NS	10.4	1.44	4.08	NS	NS	NS	NS	NS	NS	NS	NS	NS	NS	NS	NS	NS	NS	NS
	6/13/2013	NS	0.032 U	0.029 U	0.026 U	ND	ND	ND	ND	ND	ND	ND	ND	ND	ND	ND	ND	ND	ND	ND
MW-4	1/25/1993	NS	ND	ND	ND	ND	ND	ND	ND	ND	ND	ND	ND	ND	ND	ND	ND	ND	ND	ND
MW-5	1/29/1993	NS	ND	ND	ND	ND	ND	ND	ND	ND	ND	ND	ND	ND	ND	ND	ND	ND	ND	ND
MW-6D	8/19/1993	NS	ND	ND	ND	ND	ND	ND	ND	ND	ND	ND	ND	ND	ND	ND	ND	ND	ND	ND
CW-2	12/12/2003	<650	<1.0	<1.0	<1.0	NS	NS	NS	NS	NS	NS	NS	NS	NS	NS	NS	NS	NS	NS	NS
CW-3R	8/28/2020	NS	NS	NS	NS	NS	NS	NS	NS	NS	NS	NS	NS	NS	NS	NS	NS	NS	NS	NS
**** CW-4	12/12/2003	<650	**23**	12	8.5	NS	NS	NS	NS	NS	NS	NS	NS	NS	NS	NS	NS	NS	NS	NS
	5/17/2004	NS	**130**	NS	NS	NS	NS	NS	NS	NS	NS	NS	NS	NS	NS	NS	NS	NS	NS	NS
	8/26/2004	NS	**220 L**	NS	NS	NS	NS	NS	NS	NS	NS	NS	NS	NS	NS	NS	NS	NS	NS	NS
	5/5/2005	NS	**50**	NS	NS	NS	NS	NS	NS	NS	NS	NS	NS	NS	NS	NS	NS	NS	NS	NS
	8/4/2005	NS	**20**	NS	NS	NS	NS	NS	NS	NS	NS	NS	NS	NS	NS	NS	NS	NS	NS	NS

**** See continued sampling at CW-4R

TABLE 1: GROUNDWATER MONITORING WELL ANALYTICAL TABLE

PAHs & TRPH

Facility Name: Citgo-Forbes #795
Facility ID#: 29/8733390

Sample Location	Date	TRPHs (µg/L)	Naphthalene (µg/L)	1-Methylnaphthalene (µg/L)	2-Methylnaphthalene (µg/L)	Acenaphthene (µg/L)	Acenaphthylene (µg/L)	Anthracene (µg/L)	Benzo(g,h,i)perylene (µg/L)	Fluoranthene (µg/L)	Fluorene (µg/L)	Phenanthrene (µg/L)	Pyrene (µg/L)	Benzo(a)pyrene (µg/L)	Benzo(a)anthracene (µg/L)	Benzo(b)fluoranthene (µg/L)	Benzo(k)fluoranthene (µg/L)	Chrysene (µg/L)	Dibenz(a,h)anthracene (µg/L)	Indeno(1,2,3-cd)pyrene (µg/L)
CW-4R	5/29/2020	NS	0.29 U	0.19 U	0.68 U	0.040 U	0.030 U	0.043 U	0.15 U	0.018 U	0.088 U	0.16 U	0.032 U	0.12 U	0.055 U	0.027 U	0.16 U	0.026 U	0.13 U	0.12 U
	8/28/2020	NS	0.29 U	0.19 U	0.68 U	0.040 U	0.030 U	0.043 U	0.15 U	0.018 U	0.088 U	0.16 U	0.032 U	0.12 U	0.055 U	0.027 U	0.16 U	0.026 U	0.13 U	0.12 U
MW-7	12/12/2003	<650	<1.0	<1.0	<1.0	NS	NS	NS	NS	NS	NS	NS	NS	NS	NS	NS	NS	NS	NS	NS
MW-8	12/12/2003	660	2.9	1.4	1	NS	NS	NS	NS	NS	NS	NS	NS	NS	NS	NS	NS	NS	NS	NS
MW-9	12/12/2003	<650	7	3	2															
	6/13/2013	NS	0.031 U	0.028 U	0.025 U	ND	ND	ND	ND	ND	ND	ND	ND	ND	ND	ND	ND	ND	ND	ND
MW-10	5/29/2020	NS	NS	NS	NS	NS	NS	NS	NS	NS	NS	NS	NS	NS	NS	NS	NS	NS	NS	NS
	8/28/2020	NS	NS	NS	NS	NS	NS	NS	NS	NS	NS	NS	NS	NS	NS	NS	NS	NS	NS	NS
#TW-1	11/10/2006	NS	0.031 U	0.028 U	0.025 U	NS	NS	NS	NS	NS	NS	NS	NS	NS	NS	NS	NS	NS	NS	NS

Notes: GCTLs = Groundwater Cleanup Target Levels specified in Table I of Chapter 62-777, F.A.C.
NADCs = Natural Attenuation Default Source Concentrations specified in Table V of Chapter 62-777, F.A.C.
** = As provided in Chapter 62-550, F.A.C.
a= See the May 14, 2007 Memoradum for "Quality Assurance and Related Issues" to determine how to evaluate this data when the CTL is lower than the PQL.
U = Compound was analyzed for but not detected.
I = The reported value is between the laboratory method detection limit and the laboratory practical quantitation limit.
ND = Not Detected
NS = Not Sampled
TRPH = Total Recoverable Petroleum Hydrocarbons
µg/L = microgram per liter
BOLD = Exceedance of GCTL and/or NADC

TW-1 constructed 1.5-inch diameter PVC to a depth of 10 feet and screened 5-10'

TABLE 1: SOIL OVA SCREENING

Facility Name: Citgo-Forbes #795

Facility ID#: 29/8733390

Sample				OVA	
Boring/ Well No.	Date Collected	Depth to Water (ft)	Sample Interval (fbls)	Net OVA Reading (ppm)	Comments
SB-1/CW-4R	5/26/2020	11.2	0-1	0.0	
			1-2	0.0	
			2-3	1.5	Sample Collected
			3-4	1.2	
			4-5	1.3	
			5-6	0.5	
			6-7	0.0	
			7-8	0.0	
			8-9	0.0	
			9-10	0.0	
			10-11	0.0	
			11-12	0.0	
			12-13	0.0	
			13-14	0.0	
			14-15	0.0	
SB-2	5/26/2020	8	0-1	0.0	
			1-2	0.0	
			2-3	0.0	
			3-4	0.0	
			4-5	0.0	
			5-6	0.0	
			6-7	0.0	
			7-8	0.0	
SB-3	5/26/2020	8	0-1	0.0	
			1-2	0.0	
			2-3	0.0	
			3-4	0.0	
			4-5	0.0	
			5-6	0.0	
			6-7	0.0	
			7-8	0.0	
SB-4	5/26/2020	8	0-1	0.0	
			1-2	2.2	Sample Collected
			2-3	0.0	
			3-4	0.0	
			4-5	0.0	
			5-6	0.0	
			6-7	0.0	
			7-8	0.0	

DRAFT

TABLE 1: SOIL OVA SCREENING

Facility Name: Citgo-Forbes #795

Facility ID#: 29/8733390

Sample				OVA	
Boring/ Well No.	Date Collected	Depth to Water (ft)	Sample Interval (fbls)	Net OVA Reading (ppm)	Comments
SB-5/MW-10	5/26/2020	9.4	0-1	1.6	
			1-2	1.2	Sample Collected
			2-3	0.0	
			3-4	0.0	
			4-5	0.0	
			5-6	0.0	
			6-7	0.0	
			7-8	0.0	
			8-9	0.0	
			9-10	0.0	
			10-11	0.0	
			11-12	0.0	
			12-13	0.0	
			13-14	0.0	
			14-15	0.0	
SB-1 @ 2-3'	7/31/2020	NA	0-1	0.0	
			1-2	0.8	
			2-3	1.5	Sample Collected
SB-6	7/31/2020	NA	0-1	0.0	
			1-2	0.0	
			2-3	0.0	Sample Collected
SB-7	7/31/2020	NA	0-1	0.0	
			1-2	0.0	
			2-3	0.0	Sample Collected
SB-8	7/31/2020	NA	0-1	0.0	
			1-2	0.0	
			2-3	0.0	Sample Collected
SB-9	7/31/2020	NA	0-1	0.0	
			1-2	0.0	
			2-3	0.0	Sample Collected
CW-3R	7/31/2020	8	0-1	0.0	
			1-2	0.7	
			2-3	1.6	
			3-4	0.0	
			4-5	0.0	
			5-6	0.0	
			6-7	0.0	
			7-8	0.0	
			8-9	0.0	
			9-10	0.0	
			10-11	0.0	
			11-12	0.0	
			12-13	0.0	
			13-14	0.0	
			14-15	0.0	

TABLE 1: SOIL OVA SCREENING

Facility Name: Citgo-Forbes #795

Facility ID#: 29/8733390

Sample				OVA	
Boring/ Well No.	Date Collected	Depth to Water (ft)	Sample Interval (fbls)	Net OVA Reading (ppm)	Comments
MW-2R	4/27/2021	9	0-1	0.0	
			1-2	0.0	
			2-3	0.0	
			3-4	0.0	
			4-5	0.0	
			5-6	0.0	
			6-7	0.0	
			7-8	0.0	
			8-9	0.0	
			9-10	0.0	
			10-11	0.0	
			11-12	0.0	
SB-8R	4/27/2021		0-1	0.0	
			1-2	0.0	
			2-3	0.0	

OVA = Organic Vapor Analyzer
ft = feet
fbls = feet below land surface
ppm = parts per million
-- = no data, see comments

DRAFT

TABLE 2: SOIL ANALYTICAL DATA

Facility Name: Citgo-Forbes #795

Facility ID#: 29/8733390

Laboratory Sample			TRPH	Benzene	Ethyl-benzene	Toluene	Total Xylenes	MTBE
Location	Date Collected	OVA						
SB-1 @ 2'-3'	5/26/2020	1.5	12.1	0.0028 U	0.0031 U	0.0029 U	0.0056 U	0.0027 U
SB-4 @ 1'-2'	5/26/2020	2.2	5.5 U	0.0027 U	0.0029 U	0.0028 U	0.0053 U	0.0026 U
SB-5 @ 1'-2'	5/26/2020	1.2	5.7 U	0.0030 U	0.0033 U	0.0032 U	0.0060 U	0.0029 U
Leachability Based on Groundwater Criteria (mg/kg)			340	0.007	0.6	0.5	0.2	0.09
Direct Exposure Residential (mg/kg)			460	1.2	1,500	7,500	130	4,400
Direct Exposure Commercial/Industrial (mg/kg)			2700	1.7	9200	60000	700	24000

Notes:

All results are reported in mg/kg.

NA = Not Available.

NS = Not Sampled.

I = The reported value is between the laboratory method detection limit and the laboratory practical quantitation limit.

U = Compound was analyzed for but not detected.

(D#) = Dilution Factor

OVA = Organic Vapor Analyzer data in parts per million (ppm)

TRPH = Total Recoverable Petroleum Hydrocarbons

MTBE = Methyl-tert-butyl ether

BOLD = Exceedance of Leachability and/or Direct Exposure Residential

mg/kg = milligram per kilogram

DRAFT

TABLE 2: SOIL ANALYTICAL DATA

Facility Name: Citgo-Forbes #795

Facility ID#: 29/8733390

	Laboratory Sample			Naphthalene	1-Methylnaphthalene	2-Methylnaphthalene	Acenaphthene	Acenaphthylene	Anthracene	Benzo(g,h,i)perylene	Fluoranthene	Fluorene	Phenanthrene	Pyrene	Benzo(a)pyrene	Benzo(a)anthracene	Benzo(b)fluoranthene	Benzo(k)fluoranthene	Chrysene	Dibenz(a,h)anthracene	Indeno(1,2,3-cd)pyrene	B(a)P Equivalents
	Location	Date Collected	OVA																			
&	SB-1 @ 2'-3'	5/26/2020	1.5	0.013 U	0.015 U	0.015 U	0.013 U	0.012 U	0.014 I	0.28	0.27	0.014 U	0.031 I	0.23	**0.35**	0.24	0.49	0.17	0.29	0.068	0.23	**0.5**
		7/31/2020	1.5	0.013 U	0.015 U	0.015 U	0.013 U	0.012 U	0.014 U	0.0096 U	0.013 U	0.014 U	0.013 U	0.012 U	0.0095 U	0.011 U	0.010 U	0.010 U	0.012 U	0.0088 U	0.0088 U	--
	SB-4 @ 1'-2'	5/26/2020	2.2	0.013 U	0.015 U	0.014 U	0.013 U	0.012 U	0.013 U	0.0094 U	0.012 U	0.013 U	0.012 U	0.012 U	0.0093 U	0.011 U	0.010 U	0.010 U	0.012 U	0.0086 U	0.0085 U	--
	SB-5 @ 1'-2'	5/26/2020	1.2	0.013 U	0.015 U	0.015 U	0.013 U	0.012 U	0.014 U	0.020 I	0.042	0.014 U	0.016 I	0.037 I	0.023 I	0.021 I	0.031 I	0.014 I	0.026 I	0.0088 U	0.016 I	0.0
	SB-6 @2'-3'	07/31/2020	0.0	0.013 U	0.015 U	0.014 U	0.013 U	0.012 U	0.013 U	0.0095 U	0.012 U	0.013 U	0.012 U	0.012 U	0.0094 U	0.011 U	0.010 U	0.010 U	0.012 U	0.0087 U	0.0086 U	--
	SB-7 @2'-3'	07/31/2020	0.0	0.013 U	0.015 U	0.014 U	0.013 U	0.012 U	0.013 U	0.033 I	0.11	0.013 U	0.044	0.096	0.085	0.080	0.12	0.055	0.096	0.013 I	0.031 I	0.1
&&	SB-8 @2'-3'	07/31/2020	0.0	0.064 U	0.074 U	0.071 U	0.065 U	0.059 U	0.066 U	0.094 I	0.38	0.067 U	0.17 I	0.36	**0.16 I**	0.15 I	0.27	0.13 I	0.25	0.043 U	0.067 I	**0.2**
	SB-9 @2'-3'	07/31/2020	0.0	0.014 U	0.015 U	0.015 U	0.014 U	0.012 U	0.014 U	0.031 I	0.13	0.014 U	0.045	0.12	0.057	0.047	0.11	0.039 I	0.082	0.011 I	0.028 I	0.1
	SB-8R @ 3'	4/27/2021	0.0	0.013 U	0.015 U	0.014 U	0.013 U	0.012 U	0.013 U	0.0094 U	0.022 I	0.013 U	0.012 U	0.018 I	0.010 I	0.013 I	0.012 I	0.010 U	0.012 U	0.0086 U	0.0086 U	0.017
Leachability Based on Groundwater Criteria (mg/kg)				1.2	3.1	8.5	2.1	27	2,500	32,000	1,200	160	250	880	8	0.8	2.4	24	77	0.7	6.6	
Direct Exposure Residential (mg/kg)				55	200	210	2,400	1,800	21,000	2,500	3,200	2,600	2,200	2,400	0.1	#	#	#	#	#	#	0.1
Direct Exposure Commercial/Industrial (mg/kg)				300	1800	2100	20000	20000	300000	52000	59000	33000	36000	45000	0.7	#	#	#	#	#	#	0.7

Notes:

All results are reported in mg/kg.

NA = Not Available.

NS = Not Sampled.

* = Leachability value may be determined using TCLP.

** = Leachability value not applicable.

= Direct Exposure value not applicable except as part of the Benzo(a)pyrene equivalent.

I = The reported value is between the laboratory method detection limit and the laboratory practical quantitation limit.

U = Compound was analyzed for but not detected.

-- = B(a)P Equivalents not calculated. All constiuents were non-detect

(D#) = Dilution Factor

B(a)P = Benzo(a)pyrene

OVA = Organic Vapor Analyzer data in parts per million (ppm)

BOLD = Exceedance of Leachability and/or Direct Exposure Residential

mg/kg = milligram per kilogram

& SB-1 @ 2-3' replaced by below sample dated 7/31/2020

&& SB-8 @ 2-3 replaced by SB-8R @ 3'

DRAFT

298733390

Benzo(a)pyrene Conversion Table

For Direct Exposure Soil Cleanup Target Levels
Instructions can be found below the table

Facility/Site Name:	Citgo-Forbes #795
Site Location:	Hillsborough County
Facility/Site ID No.:	29/8733390

TEF = Toxic Equivalency Factor

SCTL Type	Value	Units
Residential Direct Exposure SCTL	0.1	mg/kg
Industrial Direct Exposure SCTL	0.7	mg/kg
Alternative SCTL (Optional)		mg/kg
Site Specific Background (Optional		mg/kg

	Soil Sample #	SB-1	SB-5	SB-7	SB-8	SB-9	SB-8R	SB-1R			
	Sample Date	5/26/2020	5/26/2020	7/31/2020	7/31/2020	7/31/2020	4/27/2021	7/31/2020			
	Sample Location:	SB-1 &	SB-5	SB-7	SB-8 &&	SB-9	SB-8R	SB-1R			
	Depth (ft):	2'-3'	1'-2'	2'-3'	2'-3'	2'-3'	3'	2-3'			
Contaminant Concentrations											
Contaminant	**TEF**	SB-1 (mg/kg)	SB-5 (mg/kg)	SB-7 (mg/kg)	SB-8 (mg/kg)	SB-9 (mg/kg)	SB-8R (mg/kg)	SB-1R (mg/kg)			
Benzo(a)pyrene	1.0	0.35	0.023	0.085	0.16	0.057	0.01	0.00475			
Benzo(a)anthracene	0.1	0.24	0.021	0.08	0.15	0.047	0.013	0.0055			
Benzo(b)fluoranthene	0.1	0.49	0.031	0.12	0.27	0.11	0.012	0.005			
Benzo(k)fluoranthene	0.01	0.17	0.014	0.055	0.13	0.039	0.005	0.005			
Chrysene	0.001	0.29	0.026	0.096	0.25	0.082	0.006	0.006			
Dibenz(a,h)anthracene	1.0	0.068	0.0044	0.013	0.0225	0.011	0.0043	0.0044			
Indeno(1,2,3-cd)pyrene	0.1	0.23	0.016	0.031	0.067	0.028	0.0043	0.0044			
Benzo(a)pyrene Equivalents											
Contaminant	**TEF**	SB-1 (mg/kg)	SB-5 (mg/kg)	SB-7 (mg/kg)	SB-8 (mg/kg)	SB-9 (mg/kg)	SB-8R (mg/kg)	SB-1R (mg/kg)			
Benzo(a)pyrene	1.0	0.3500	0.0230	0.0850	0.1600	0.0570	0.0000	0.0000	0.0000	0.0000	0.0000
Benzo(a)anthracene	0.1	0.0240	0.0021	0.0080	0.0150	0.0047	0.0000	0.0000	0.0000	0.0000	0.0000
Benzo(b)fluoranthene	0.1	0.0490	0.0031	0.0120	0.0270	0.0110	0.0000	0.0000	0.0000	0.0000	0.0000
Benzo(k)fluoranthene	0.01	0.0017	0.0001	0.0006	0.0013	0.0004	0.0000	0.0000	0.0000	0.0000	0.0000
Chrysene	0.001	0.0001	0.0000	0.0001	0.0003	0.0001	0.0000	0.0000	0.0000	0.0000	0.0000
Dibenz(a,h)anthracene	1.0	0.0340	0.0044	0.0130	0.0225	0.0110	0.0000	0.0000	0.0000	0.0000	0.0000
Indeno(1,2,3-cd)pyrene	0.1	0.0230	0.0016	0.0031	0.0067	0.0028	0.0000	0.0000	0.0000	0.0000	0.0000
Total Equivalents											
Total Benzo(a)pyrene Equivalents		**0.48**	**0.03**	**0.12**	**0.23**	**0.09**	**0.0**	**0.0**	**0.0**	**0.0**	**0.0**
Comparisons to SCTLs											
Does This Sample Exceed:		**SB-1 (mg/kg)**	**SB-5 (mg/kg)**	**SB-7 (mg/kg)**	**SB-8 (mg/kg)**	**SB-9 (mg/kg)**	**SB-8R (mg/kg)**	**SB-1R (mg/kg)**			
Residential Direct Exposure SCTL		**EXCEEDS**	**OK**	**OK**	**EXCEEDS**	**OK**	**OK**	**OK**	**OK**	**OK**	**OK**
Industrial Direct Exposure SCTL		**OK**	**OK**	**OK**	**OK**	**OK**	**OK**	**OK**	**OK**	**OK**	**OK**
No Alternative SCTL Given		**N/A**	**N/A**	**N/A**	**N/A**	**N/A**	**N/A**	**N/A**	**N/A**	**N/A**	**N/A**
No Site Specific Background Given		**N/A**	**N/A**	**N/A**	**N/A**	**N/A**	**N/A**	**N/A**	**N/A**	**N/A**	**N/A**

& SB-1 @ 2-3' replaced by below sample dated 7/31/2020. SB-1R on Bap table.
&& SB-8 @ 2-3 replaced by SB-8R @ 3'. SB-8R on Bap table.

Benzo(a)Pyrene Equivalents Calculator Instructions

Summary Criteria for Table Entries			
Detection	**Concentration Reported**	**Data Qualifier**	**Enter**
Various	Quantified with certainty	None	reported value
Various	Estimated	J	reported (estimated) value
ND at MDL	MDL	U	1/2 reported value
< MDL	Estimated	T	reported (estimated) value
≥ MDL but < PQL	Estimated	I	reported (estimated) value
≥ MDL but < PQL	PQL	M	1/2 reported value

INSTRUCTIONS: Calculate Total Benzo(a)pyrene Equivalents if at least one of the carcinogenic PAHs is detected in the sample at a concentration equal to or higher than the Method Detection Limit
1. If quantified with certainty, or estimated and has the "J" qualifier, enter the reported value;
2. If not detected at the MDL (the concentration reported is the MDL followed by the "U" qualifier) enter 1/2 of the reported value;
3. If detected at a concentration lower than the MDL and the concentration is estimated (has the "T" qualifier) enter the estimated value;
4. If detected at a concentration equal to or higher than the MDL but lower than the Practical Quantitation Limit (PQL) and the concentration is estimated (has the "I" qualifier) enter the estimated
5. If detected at a concentration equal to or higher than the MDL but lower than the PQL and it is not estimated (the concentration reported is the PQL followed by the "M" qualifier) enter 1/2 of the

DRAFT

COMMISSION

Mariella Smith CHAIR
Pat Kemp VICE-CHAIR
Harry Cohen
Ken Hagan
Gwendolyn "Gwen" W. Myers
Kimberly Overman
Stacy White

DIRECTORS

Janet D. Lorton EXECUTIVE DIRECTOR
Elaine S. DeLeeuw ADMIN DIVISION
Sam Elrabi, P.E. WATER DIVISION
Rick Muratti, Esq. LEGAL DEPT
Reginald Sanford, MPH AIR DIVISION
Steffanie L. Wickham WASTE DIVISION
Sterlin Woodard, P.E. WETLANDS DIVISION

Memorandum

To: **Natasha Lampkin, Program Administrator**
Petroleum Restoration Program
Florida Department of Environmental Protection

From: **Charles E. Dowman V, P.G.**
Petroleum Cleanup Department
Environmental Protection Commission of Hillsborough County

Subject: **Recommend Approval of Site Rehabilitation Completion Order**
Citgo-Forbes #795
1665 N Branch Forbes RD, Plant City, Hillsborough
FDEP Facility Identification # 298733390

I have reviewed and concur that the components of the Site Rehabilitation Completion Report (SRCR) and No Further Action Proposal (NFAP) dated November 3, 2021 through November 19, 2021 (received November 3, 2021 through November 19, 2021), and the Monitoring Well Abandonment Report dated January 24, 2022 (received January 24, 2022) prepared for the October 25, 1989 petroleum product discharge discovered at the above-referenced facility satisfy the requirements set forth in Chapter 62-780, Florida Administrative Code (F.A.C.) and that the data and conclusions in this report provide reasonable assurances that the site rehabilitation requirements stated in Chapter 62-780, F.A.C., have been met.

Charles E. Dowman V, P.G.
Professional Geologist # 2751
EPCHC

03/11/2022
Date

DRAFT

Nelson, Cole M

From: Microsoft Outlook
To: bill@apecgas.com
Sent: Thursday, March 17, 2022 3:17 PM
Subject: Relayed: SRCO Citgo-Forbes #795 Fac ID 298733390

Delivery to these recipients or groups is complete, but no delivery notification was sent by the destination server:

bill@apecgas.com (bill@apecgas.com)

Subject: SRCO Citgo-Forbes #795 Fac ID 298733390

DRAFT

January 24, 2022

Natalie Kuraya-Ziyadeh
Environmental Protection Commission
Petroleum Cleanup – Waste Management Division
3629 Queen Palm Drive
Tampa, FL 33619

RE: Well Abandonment Report
Citgo-Forbes #795
1665 North Branch Forbes Road
Plant City, Hillsborough County
FDEP Facility ID# 29/8733390
Purchase Order No. #B8D474

Dear Ms. Kuraya-Ziyadeh:

In accordance with Purchase Order No. B8D474, Montrose Environmental Solutions (Montrose) has completed well abandonment activities at the Citgo Forbes #795 facility, located at 1665 N. Branch Forbes Road, Plant City, Hillsborough County, Florida. A site map depicting pertinent site features is included as Figure 1.

Project Background

The Citgo-Forbes #795 facility is located at 1665 North Branch Forbes Road, Plant City, Hillsborough County, FL. The site previously had one 10,000-gallon vehicular diesel Underground Storage Tank (UST), one 10,000-gallon leaded gasoline UST, and two 10,000-gallon unleaded gasoline USTs. The former UST system was replaced by two 10,000-gallon unleaded gasoline USTs and one 10,000-gallon vehicular diesel UST in November 1989. The fuel system was replaced again in August 2006 by one 15,000-gallon unleaded gasoline and one 15,000-gallon vehicular diesel UST. On October 26, 1989 a discharge was reported of an unknown quantity of unleaded gasoline, which was discovered due to odor or visible signs. The cause of the leak was said to be from the fuel piping. The discharge was found to be eligible for the Petroleum Cleanup Participation Program (PCPP).

In February 1992, a compliance well was positive for elevated vapor readings. Following the detection of the elevated vapor readings groundwater samples were collected to confirm the

Florida Office
Environmental Solutions
120 E. Dr. MLK Jr. Blvd.
Tampa, FL 33603

T: 813.623.1557
F: 813.623.6320
info@montrose-env.com
www.montrose-env.com

Global Headquarters
1 Park Plaza
Suite 1000
Irvine, CA 92614

T: 949.988.3500
F: 949.988.3514
info@montrose-env.com
www.montrose-env.com

findings. In March 1993, HY-TECH Environmental Services, Inc. (HY-TECH) completed a contamination assessment at the facility. The results of the 1993 assessment indicated that no soil impacts existed but that the groundwater was contaminated at the facility. In December 1993 a Remedial Action Plan (RAP) was submitted by HY-TECH. A pump and treat remediation system was installed and ran for a time period during 1995 until funding ran out. The records are incomplete as to how long the remediation system was running. Once funding was available again post remediation monitoring was continued from 2004 to 2007. The cleanup targets were not achieved and a new RAP was submitted to conduct injections to complete remediation. The injections were completed in August 2008 and groundwater monitoring was conducted for one year after the injection activities. HY-TECH submitted a Limited Site Assessment (LSA) Report in July 2013. The conclusions of the LSA report stated that groundwater concentrations were below the Groundwater Target Cleanup Levels (GCTLs) and the No Further Action may be achieved if consecutive groundwater sampling events were conducted with the results remaining below the GCTLs. No further assessment was completed.

This report summarizes the work associated with Task 5 of Purchase Order B8D474.

Task 5 – Well Abandonment Activities

Well Abandonment Activities

Montrose mobilized to the facility on January 11, 2022 to abandon site wells. A total of nine wells were abandoned using the bottom to top grouting method. PVC tremie pipe was placed in each well to the total depth and Portland Type II cement was poured from the bottom of each well to the top. The cement was allowed time to settle and each well casing was topped off. A summary of the well diameters and total depths is included as Table 1. Montrose removed the manholes and pads and the voids were filled with concrete, asphalt, or soil. The well locations are depicted on Figure 1.

Copies of the required completion reports are included as Attachment A. Copies of the well abandonment field notes are included as Attachment B. Photographic documentation for the well abandonment activities is included as Attachment C.

Conclusion

In conclusion, Montrose has completed well abandonment activities associated with Task 5 of Purchase Order No. B8D474 at the Citgo Forbes #795 facility located at 1665 North Branch

DRAFT

Forbes Road, Plant City, Hillsborough County, FL. All site wells have been abandoned. At this time, Montrose recommends issuing a Site Rehabilitation Completion Order for the site.

Should you have any questions or comments, please contact our office at (813) 623-1557.

Sincerely,

Montrose Environmental Solutions

Travis Both

Travis Both, P.G.
Project Manager
FL License No. 3004
Date: 1/24/2022

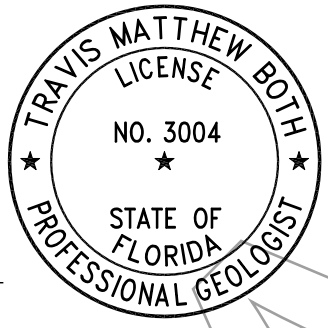

DRAFT

FIGURE 1
SITE LAYOUT MAP
CITGO - FORBES #795
PLANT CITY, FLORIDA

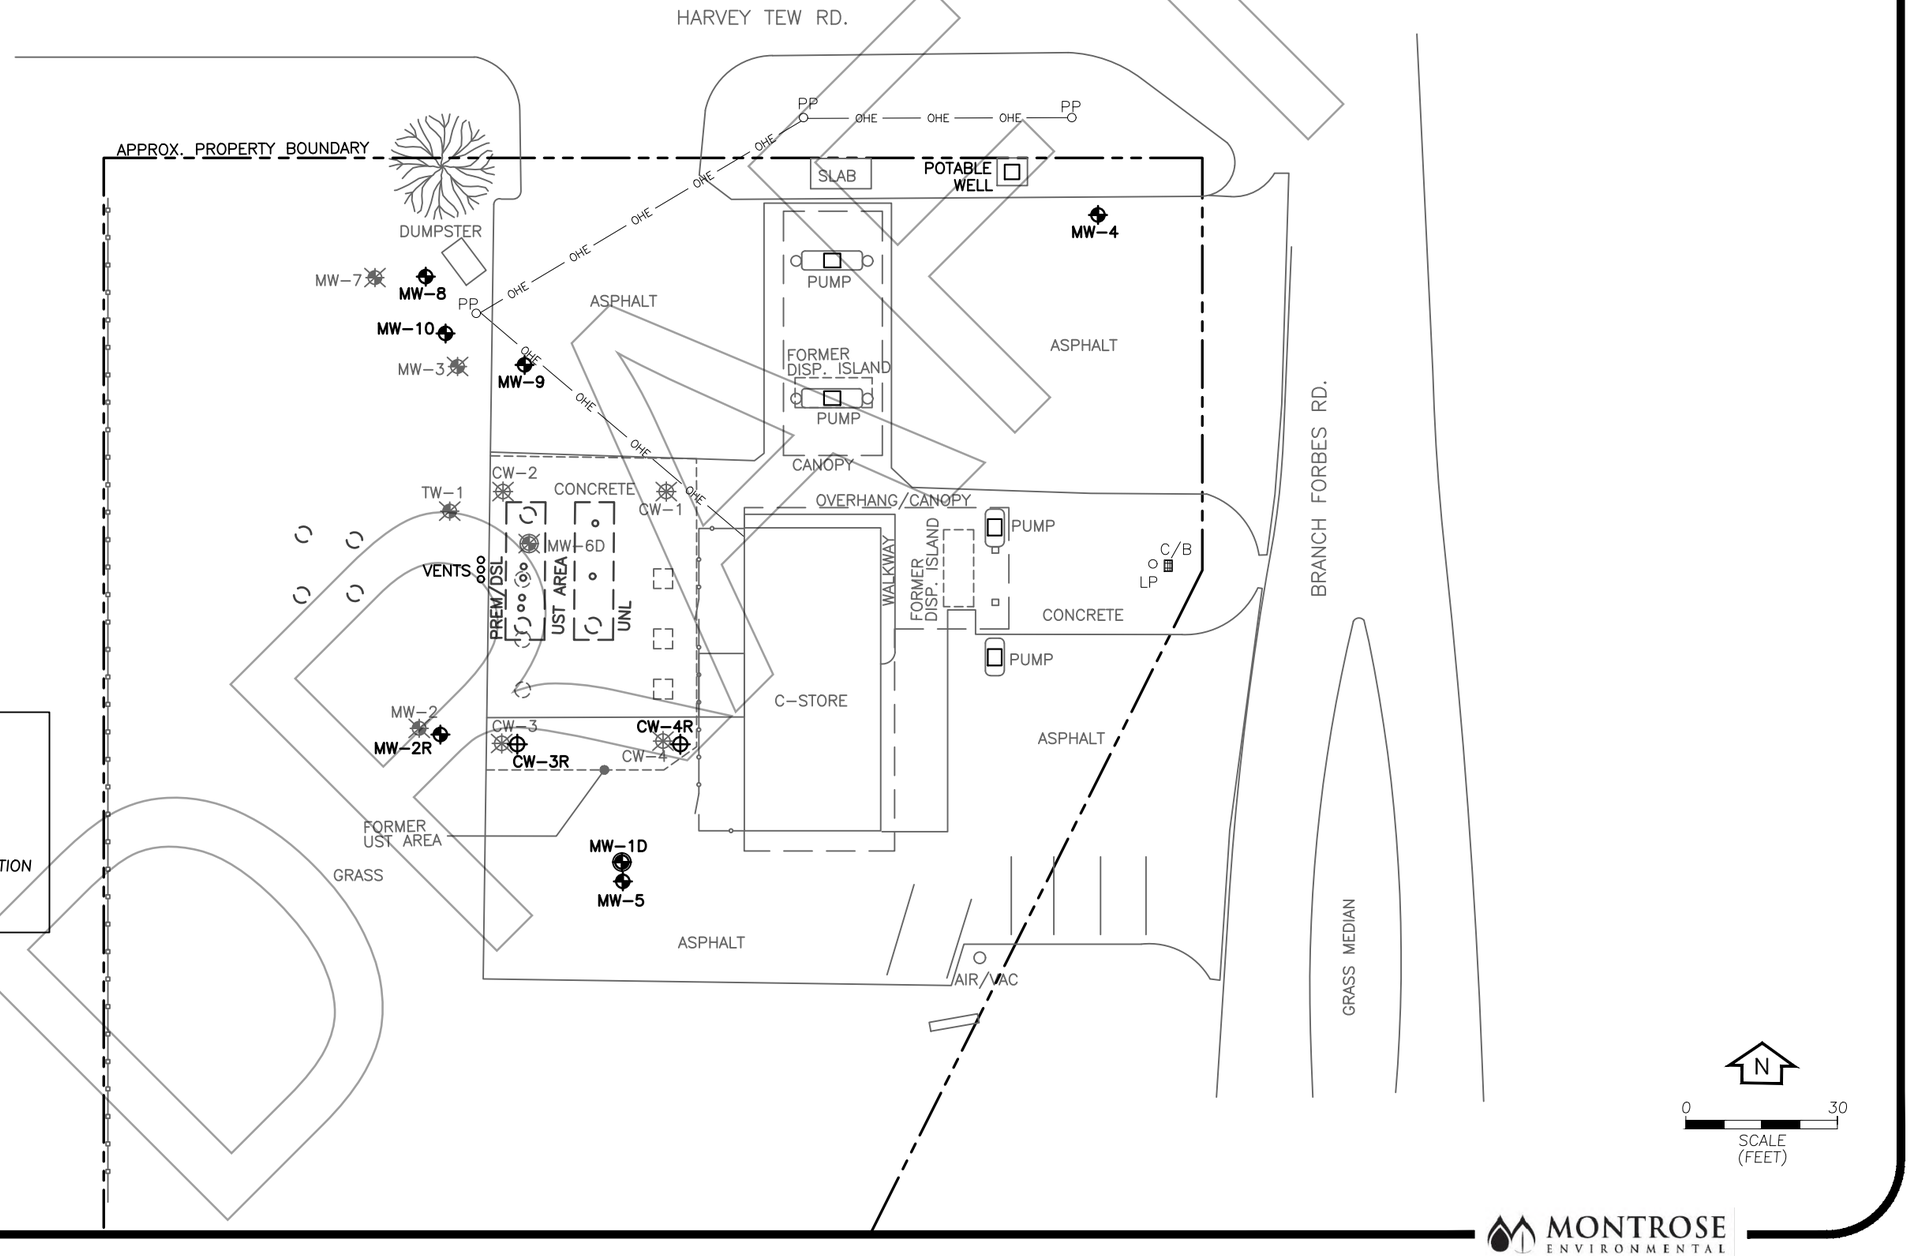

FAC. ID #29/8733390
1665 N. BRANCH FORBES RD. PLANT CITY, FL.

LEGEND

- MONITORING WELL LOCATION
- DEEP MONITORING WELL LOCATION
- COMPLIANCE WELL LOCATION
- ABANDONED/DESTROYED WELL LOCATION
- OHE — OVERHEAD ELECTRIC LINE

DRAFT

F1-SITELAY-04-20.....PROJ-008394

MONTROSE ENVIRONMENTAL

WELL ABANDONMENT TABLE

Site: Citgo Forbes #795
Fac ID: 29/8733390

Location	Diameter (in.)	Total Depth (ft)	DTW (ft)	Permit No.	Date
MW-5	2	14.05	9.75	909294	1/11/2022
MW-1D	2	29.90	9.80	909295	1/11/2022
CW-4R	2	14.60	9.80	909294	1/11/2022
MW-4	2	14.10	8.50	909294	1/11/2022
MW-8	2	18.10	7.20	909294	1/11/2022
MW-10	2	14.60	8.00	909294	1/11/2022
MW-9	2	14.60	8.10	909294	1/11/2022
MW-2R	2	14.50	9.00	909294	1/11/2022
CW-3R	2	14.70	9.00	909294	1/11/2022

DRAFT

Related Topics: Envirofacts

FRS

FRS Facility Detail Report

FOOD MART-PALS

EPA Registry Id: 110027254646
1665 BRANCH FORBES RD
PLANT CITY, FL 33565

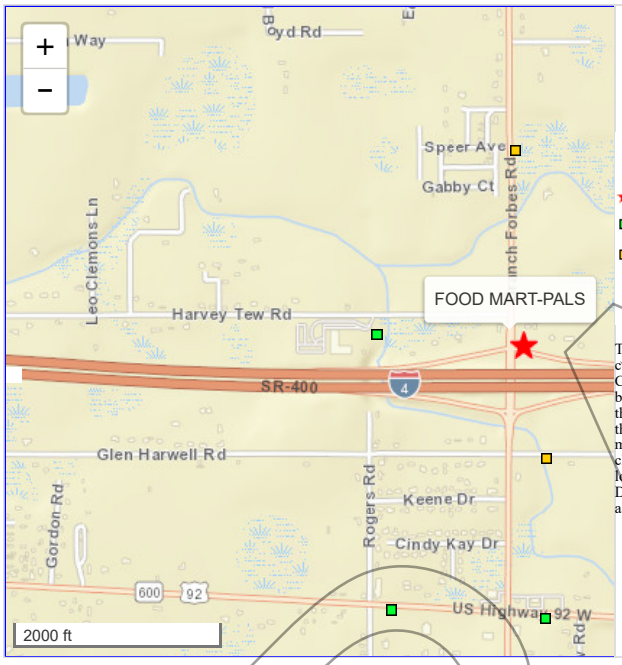

Legend

- Selected Facility
- EPA Facility of Interest
- State/Tribe Facility of Interest

The facility locations displayed come from the FRS Spatial Coordinates tables. They are the best representative locations for the displayed facilities based on the accuracy of the collection method and quality assurance checks performed against each location. The North American Datum of 1983 is used to display all coordinates.

Facility Registry Service Links:

- Facility Registry Service (FRS) Overview
- FRS Facility Query
- FRS Organization Query
- EZ Query
- FRS Physical Data Model
- FRS Geospatial Model

Report an Error

DRAFT

Environmental Interests

Information System	System Facility Name	Information System Id/Report Link	Environmental Interest Type	Data Source	Last Updated Date	Supplemental Environmental Interests:
RESOURCE CONSERVATION AND RECOVERY ACT INFORMATION SYSTEM	FOOD MART-PALS	FLT060078243	VSQG (Y)	RCRAINFO		
FLORIDA - FIESTA DATA MAINTENANCE	FOOD MART-PALS	73652	STATE MASTER	FLORIDA DEP		**CHAZ**-FLT060078243 HAZARDOUS WASTE PROGRAM **WAFR**-FLG912522 NPDES PERMIT

Additional EPA Reports: MyEnvironment Enforcement and Compliance Site Demographics Facility Coordinates Viewer Environmental Justice Map Viewer Watershed Report

Standard Industrial Classification Codes (SIC)

No SIC Codes returned.

Facility Codes and Flags

EPA Region:	04
Duns Number:	
Congressional District Number:	15
Legislative District Number:	
HUC Code/Watershed:	03100205 / HILLSBOROUGH
US Mexico Border Indicator:	
Federal Facility:	NO
Tribal Land:	NO

Alternative Names

No Alternative Names returned.

Organizations

Affiliation Type	Name	DUNS Number	Information System	Mailing Address
APPLICANT	HY-TECH ENVIRONMENTAL SERVICES INC		FDM	View
APPLICANT	VALUE ENVIRONMENTAL SERVICES, INC.		FDM	View
PERMITEE	VALUE ENVIRONMENTAL SERVICES, INC.		FDM	View
AUTHORIZED REPRESENTATIVE	VALUE ENVIRONMENTAL SERVICES, INC.		FDM	View
PERMITEE	FOOD MART-PALS		FDM	View

National Industry Classification System Codes (NAICS)

No NAICS Codes returned.

Facility Mailing Addresses

Affiliation Type	Delivery Point	City Name	State	Postal Code	Information System
DESIGNATED REPRESENTATIVE	13663 65TH ST	LARGO	FL	337714968	FDM
FACILITY MAILING ADDRESS	3301 STATE ROAD 574 W	PLANT CITY	FL	33563-4522	RCRAINFO
APPLICANT	3301 STATE ROAD 574 W	PLANT CITY	FL	33563-4522	FDM
REGULATORY CONTACT	3301 STATE ROAD 574 W	PLANT CITY	FL	33563-4522	RCRAINFO
APPLICANT	13663 65TH ST	LARGO	FL	337714968	FDM
PERMITEE	1665 N BRANCH FORBES RD.	PLANT CITY	FL	33565	FDM
AUTHORIZED REPRESENTATIVE	13663 65TH ST	LARGO	FL	337714968	FDM
REQUESTOR	3301 STATE ROAD 574 W	PLANT CITY	FL	33563-4522	FDM
REGULATORY CONTACT	3301 STATE ROAD 574 W.	PLANT CITY	FL	33563	RCRAINFO
PERMITEE	13663 65TH ST	LARGO	FL	337714968	FDM
PERMITTEE	1665 N BRANCH FORBES RD.	PLANT CITY	FL	33565	FDM
PERMITTEE	13663 65TH ST	LARGO	FL	337714968	FDM

Contacts

Affiliation Type	Full Name	Office Phone	Information System	Mailing Address
REGULATORY CONTACT	MICHAEL R BATEMAN	813-719-1255	RCRAINFO	View
PERMITTEE	MOHAMED PAL		FDM	View
PERMITTEE	MELINDA E HAMSHER	7275422023	FDM	View
APPLICANT	MELINDA E HAMSHER	7275422023	FDM	View
DESIGNATED REPRESENTATIVE	MELINDA E HAMSHER	7275422023	FDM	View
REQUESTOR	MICHAEL R BATEMAN	813-719-1255	FDM	View
REGULATORY CONTACT	MICHAEL R BATEMAN	813-719-1255	RCRAINFO	View

Query executed on: MAR-29-2024

Last updated on September 24, 2015

DRAFT

Detailed Facility Report

Facility Summary

FOOD MART-PALS

1665 BRANCH FORBES RD, PLANT CITY, FL 33565

FRS (Facility Registry Service) ID: 110027254646

EPA Region: 04

Latitude: 28.0283

Longitude: -82.18702

Locational Data Source: FRS

Industries: --

Indian Country: N

Enforcement and Compliance Summary

Statute	RCRA
Compliance Monitoring Activities (5 years)	--
Date of Last Compliance Monitoring Activity	--
Compliance Status	No Violation Identified
Qtrs in Noncompliance (of 12)	0
Qtrs with Significant Violation	0
Informal Enforcement Actions (5 years)	--
Formal Enforcement Actions (5 years)	--
Penalties from Formal Enforcement Actions (5 years)	--
EPA Cases (5 years)	--
Penalties from EPA Cases (5 years)	--

Regulatory Information

Clean Air Act (CAA): No Information

Clean Water Act (CWA): No Information

Other Regulatory Reports

Air Emissions Inventory (EIS): No Information

Greenhouse Gas Emissions (eGGRT): No Information

Toxic Releases (TRI): No Information

DRAFT

Resource Conservation and Recovery Act (RCRA): Active VSQG, (FLT060078243)

Safe Drinking Water Act (SDWA): No Information

Compliance and Emissions Data Reporting Interface (CEDRI):
No Information

Go To Enforcement/Compliance Details
Known Data Problems <https://epa.gov/resources/echo-data/known-data-problems>

Facility/System Characteristics

Facility/System Characteristics

System	Statute	Identifier	Universe	Status	Areas	Permit Expiration Date	Indian Country	Latitude	Longitude
FRS		110027254646					N	28.0283	-82.18702
RCRAInfo	RCRA	FLT060078243	VSQG	Active (H)			N	28.034162	-82.187019

Facility Address

System	Statute	Identifier	Facility Name	Facility Address	Facility County
FRS		110027254646	FOOD MART-PALS	1665 BRANCH FORBES RD, PLANT CITY, FL 33565	Hillsborough County
RCRAInfo	RCRA	FLT060078243	FOOD MART-PALS	1665 BRANCH FORBES RD, PLANT CITY, FL 33565-5769	Hillsborough County

Facility SIC (Standard Industrial Classification) Codes

System	Identifier	SIC Code	SIC Description

No data records returned

Facility NAICS (North American Industry Classification System) Codes

System	Identifier	NAICS Code	NAICS Description

No data records returned

Facility Tribe Information

Reservation Name	Tribe Name	EPA Tribal ID	Distance to Tribe (miles)
Tampa Reservation	Seminole Tribe of Florida	100000266	12

Enforcement and Compliance

Compliance Monitoring History

Last 5 Years

Statute	Source ID	System	Activity Type	Compliance Monitoring Type	Lead Agency	Date	Finding (if applicable)

No data records returned

Entries in italics are not included in ECHO's Compliance Monitoring Activity counts because they are not compliance monitoring strategy <https://www.epa.gov/compliance/compliance-monitoring-programs> *activities or because they are not counted as inspections within EPA's Annual Results* <https://www.epa.gov/enforcement/enforcement-data-and-results>.

Compliance Summary Data

Statute	Source ID	Current SNC (Significant Noncompliance)/HPV (High Priority Violation)	Current As Of	Qtrs with NC (Noncompliance) (of 12)	Data Last Refreshed
RCRA	FLT060078243	No	03/23/2024	0	03/22/2024

Three-Year Compliance History by Quarter

Statute	Program/Pollutant/Violation Type	QTR 1	QTR 2	QTR 3	QTR 4	QTR 5	QTR 6	QTR 7	QTR 8	QTR 9	QTR 10	QTR 11	QTR 12+
RCRA (Source ID: FLT060078243)		04/01-06/30/21	07/01-09/30/21	10/01-12/31/21	01/01-03/31/22	04/01-06/30/22	07/01-09/30/22	10/01-12/31/22	01/01-03/31/23	04/01-06/30/23	07/01-09/30/23	10/01-12/31/23	01/01-03/31/24
	Facility-Level Status	No Violation Identified	No Violation Identified	No Violation Identified	No Violation Identified	No Violation Identified	No Violation Identified	No Violation Identified	No Violation Identified	No Violation Identified	No Violation Identified	No Violation Identified	No Violation Identified
	Violation / Agency												

Informal Enforcement Actions

Last 5 Years

Statute	System	Source ID	Type of Action	Lead Agency	Date

No data records returned

Entries in italics are not counted as "informal enforcement actions" in EPA policies pertaining to enforcement response tools.

Formal Enforcement Actions

Last 5 Years

Statute	System	Law/ Section	Source ID	Type of Action	Case No.	Lead Agency	Case Name	Issued/ Filed Date	Settlements/ Actions	Settlement/ Action Date	Federal Penalty Assessed	State/ Local Penalty Assessed	Penalty Amount Collected	SEP Value	Comp Action Cost

No data records returned

Environmental Conditions

Watersheds

12-Digit WBD (Watershed Boundary Dataset) HUC (RAD (Reach Address Database))	WBD (Watershed Boundary Dataset) Subwatershed Name (RAD (Reach Address Database))	State Water Body Name (ICIS (Integrated Compliance Information System))	Beach Closures Within Last Year	Beach Closures Within Last Two Years	Pollutants Potentially Related to Impairment	Watershed with ESA (Endangered Species Act)-listed Aquatic Species?

No data records returned

Assessed Waters From Latest State Submission (ATTAINS)

State	Report Cycle	Assessment Unit ID	Assessment Unit Name	Water Condition	Cause Groups Impaired	Drinking Water Use	Ecological Use	Fish Consumption Use	Recreation Use	Other Use

No data records returned

Air Quality Nonattainment Areas

Pollutant	Within Nonattainment Status Area?	Nonattainment Status Applicable Standard(s)	Within Maintenance Status Area?	Maintenance Status Applicable Standard(s)
Ozone	No	--	Yes	1-Hour Ozone (1979)
Lead	No	--	No	--

Pollutant	Within Nonattainment Status Area?	Nonattainment Status Applicable Standard(s)	Within Maintenance Status Area?	Maintenance Status Applicable Standard(s)
Particulate Matter	No	--	No	--
Carbon Monoxide	No	--	No	--
Sulfur Dioxide	No	--	No	--

Pollutants

Toxics Release Inventory History of Reported Chemicals Released or Transferred in Pounds per Year at Site

TRI Facility ID	Year	Air Emissions	Surface Water Discharges	Off-Site Transfers to POTWs (Publicly Owned Treatment Works)	Underground Injections	Disposal to Land	Total On-Site Releases	Total Off-Site Transfers

No data records returned

Toxics Release Inventory Total Releases and Transfers in Pounds by Chemical and Year

Chemical Name

No data records returned

Community

Environmental Justice

This section shows indexes from EJScreen, EPA's screening tool for environmental justice (EJ) concerns. EPA uses these indexes to identify geographic areas that may warrant further consideration or analysis for potential EJ concerns. Use of these indexes does not designate an area as an "EJ community" or "EJ facility." EJScreen provides screening level indicators, not a determination of the existence or absence of EJ concerns. For more information, see the EJScreen home page.

EJScreen Indexes Shown

Compare to (•) US ( ) State

Index Type ( ) Environmental Justice (•) Supplemental

Related Reports

EJScreen Community Report

Download Data

Census Block Group ID: 120570101053	US (Percentile)	
Supplemental Indexes	Facility Census Block Group	1-mile Max
Count of Indexes At or Above 80th Percentile	**9**	**12**
Particulate Matter 2.5	! 82	! 91
Ozone	! 92	! 97
Diesel Particulate Matter	! 82	! 97
Air Toxics Cancer Risk	! 92	! 97

Census Block Group ID: 120570101053	US (Percentile)	
Supplemental Indexes	Facility Census Block Group	1-mile Max
Air Toxics Respiratory Hazard Index	76	98
Toxic Releases to Air	90	95
Traffic Proximity	89	90
Lead Paint	73	84
Risk Management Plan (RMP) Facility Proximity	82	99
Hazardous Waste Proximity	38	60
Superfund Proximity	92	96
Underground Storage Tanks (UST)	82	93
Wastewater Discharge	78	83

○ Facility 1-mile Radius ☐ Facility Census Block Group

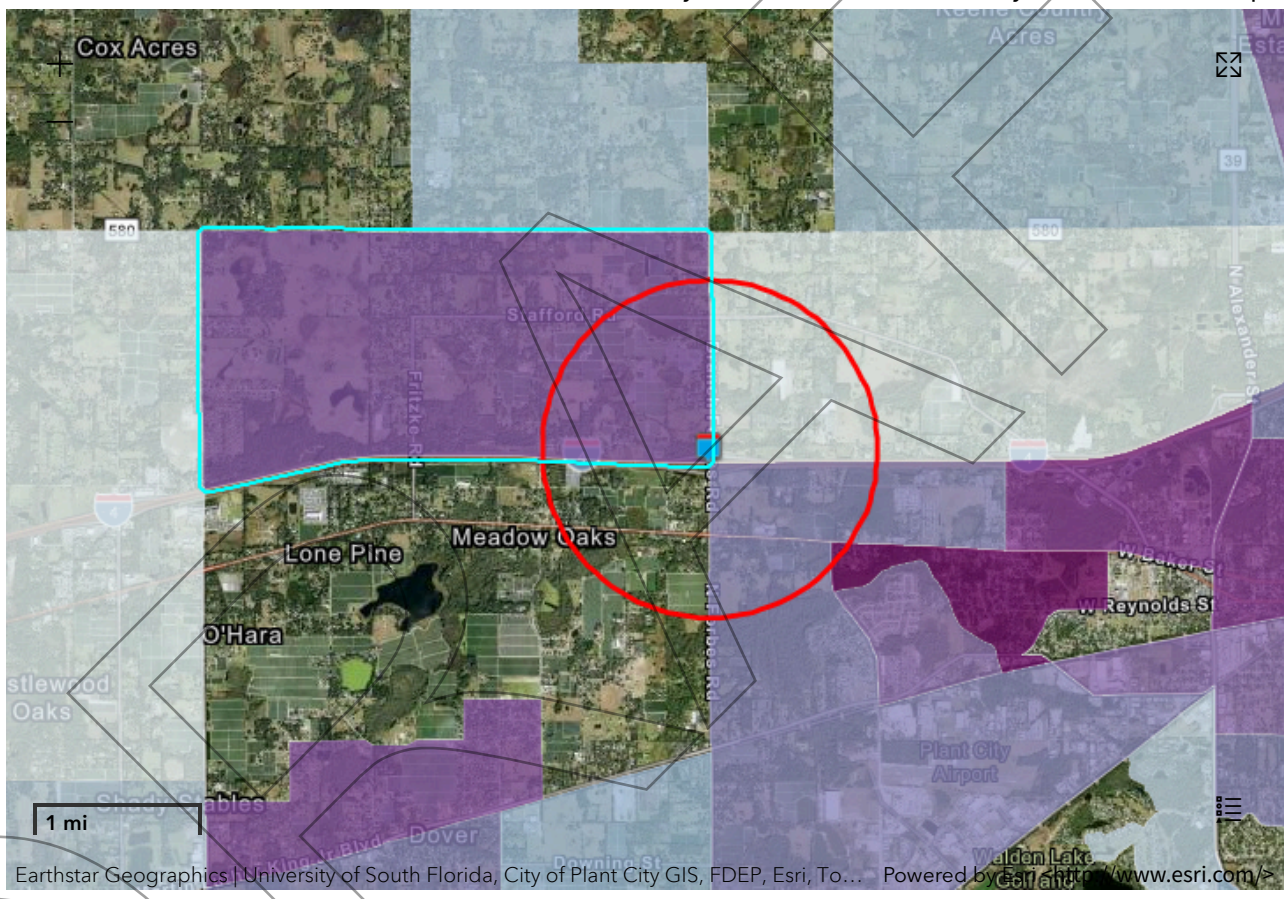

Demographic Profile of Surrounding Area (1-Mile Radius)

This section provides demographic information regarding the community surrounding the facility. ECHO compliance data alone are not sufficient to determine whether violations at a particular facility had negative impacts on public health or the environment. Statistics are based upon the 2010 U.S. Census and 2017 - 2021 American Community Survey (ACS) 5-year Summary and are accurate to the extent that the facility latitude and longitude listed below are correct. EPA's spatial processing methodology considers the overlap between the selected radii and the census blocks (for U.S. Census demographics) and census block groups (for ACS demographics) in determining the demographics surrounding the facility. For more detail about this methodology, see the DFR Data Dictionary <https://epa.gov/help/reports/dfr-data-dictionary#demographic>.

General Statistics (U.S. Census)	
Total Persons	2,101
Population Density	683/sq.mi.
Housing Units in Area	743

General Statistics (ACS (American Community Survey))	
Total Persons	1,761
Percent People of Color	39%
Households in Area	692
Households on Public Assistance	10
Persons With Low Income	825
Percent With Low Income	47%

Geography	
Radius of Selected Area	1 mi.
Center Latitude	28.0283
Center Longitude	-82.18702
Land Area	99%
Water Area	1%

Income Breakdown (ACS (American Community Survey)) - Households (%)	
Less than $15,000	51 (7.39%)
$15,000 - $25,000	89 (12.9%)
$25,000 - $50,000	206 (29.86%)
$50,000 - $75,000	125 (18.12%)
Greater than $75,000	219 (31.74%)

Age Breakdown (U.S. Census) - Persons (%)	
Children 5 years and younger	175 (8%)
Minors 17 years and younger	631 (30%)
Adults 18 years and older	1,470 (70%)
Seniors 65 years and older	255 (12%)

Race Breakdown (U.S. Census) - Persons (%)	
White	1,739 (83%)
African-American	48 (2%)
Hispanic-Origin	828 (39%)
Asian/Pacific Islander	28 (1%)
American Indian	12 (1%)
Other/Multiracial	275 (13%)

Education Level (Persons 25 & older) (ACS (American Community Survey)) - Persons (%)	
Less than 9th Grade	113 (9.25%)
9th through 12th Grade	98 (8.03%)
High School Diploma	445 (36.45%)
Some College/2-year	192 (15.72%)
B.S./B.A. (Bachelor of Science/Bachelor of Arts) or More	224 (18.35%)

DRAFT

FOOD MART-PALS
1665 BRANCH FORBES RD
PLANT CITY, FL 33565

Inquiry Number:
March 29, 2024

EDR Site Report™

DRAFT

6 Armstrong Road, 4th floor
Shelton, CT 06484
Toll Free: 800.352.0050
www.edrnet.com

TABLE OF CONTENTS

The EDR-Site Report™ is a comprehensive presentation of government filings on a facility identified in a search of federal, state and local environmental databases.

Section 1: Facility Detail Reports . . . . . Page 3

All available detailed information from databases where sites are identified.

Section 2: Databases and Update Information. . . . . Page 11

Name, source, update dates, contact phone number and description of each of the databases for this report.

Thank you for your business.
Please contact EDR at 1-800-352-0050
with any questions or comments.

Disclaimer - Copyright and Trademark Notice

This report contains information obtained from a variety of public and other sources reasonably available to Environmental Data Resources , Inc. It cannot be concluded from this Report that coverage information for the target and surrounding properties does not exist from other sources. **NO WARRANTY EXPRESSED OR IMPLIED, IS MADE WHATSOEVER IN CONNECTION WITH THIS REPORT. ENVIRONMENTAL DATA RESOURCES, INC. SPECIFICALLY DISCLAIMS THE MAKING OF ANYSUCH WARRANTIES, INCLUDING WITHOUT LIMITATION, MERCHANTABILITY OR FITNESS FOR A PARTICULAR USE OR PURPOSE. ALL RISK IS ASSUMED BY THE USER. IN NO EVENT SHALL ENVIRONMENTAL DATA RESOURCES, INC. BE LIABLE TO ANYONE, WHETHER ARISING OUT OF ERRORS OR OMISSIONS, NEGLIGENCE, ACCIDENT OR ANY OTHER CAUSE, FOR ANY LOSS OR DAMAGE, INCLUDING, WITHOUT LIMITATION, SPECIAL, INCIDENTAL, CONSEQUENTIAL, OR EXEMPLARY DAMAGES.ANY LIABILITY ON THE PART OF ENVIRONMENTAL DATA RESOURCES, INC. IS STRICTLY LIMITED TO A REFUND OF THE AMOUNT PAID FOR THIS REPORT.**Purchaser accepts this report "AS IS". Any analyses, estimates, ratings, or risk codes provided in this report are provided for illustrative purposes only, and are not intended to provide, nor should they be interpreted as providing any facts regarding, or prediction or forecast of, any environmental risk for any property. Only a Phase I Environmental Site Assesment performed by an environmental professional can produce information regarding the environmental risk for any property. Additionally, the information provided in this Report is not to be construed as legal advice.

Copyright 2020 by Environmental Data Resources, Inc. All rights reserved. Reproduction in any media or format, in whole or in part, of any report or map of Environmental Data Resources, Inc., or its affiliates, is prohibited without prior written permission.

EDR and its logos (including Sanborn and Sanborn Map) are trademarks of Environmental Data Resources, Inc. or its affiliates. All other trademarks used herein are the property of their respective owners.

SECTION 1: FACILITY DETAIL REPORTS

FOOD MART-PALS
1665 BRANCH FORBES RD
PLANT CITY, FL 33565
EDR ID #1009803980

Databases:
ECHO: Enforcement & Compliance History Information
FINDS: Facility Index System/Facility Registry System

ECHO:

Envid:	1009803980
Registry ID:	110027254646
DFR URL:	http://echo.epa.gov/detailed-facility-report?fid=110027254646
Name:	FOOD MART-PALS
Address:	1665 BRANCH FORBES RD
City,State,Zip:	PLANT CITY, FL 33565

FINDS:

Registry ID:	110053900089
Name:	1665 CITGO-CITGO 1665 FOOD MART
Address:	1665 BRANCH FORBES RD
City,State,Zip:	PLANT CITY, FL 33565

Click Here for FRS Facility Detail Report:

Environmental Interest/Information System:
The Safe Drinking Water Information System contains information about public water systems and their violations of EPA's drinking water regulations.

Supplemental Address:	Not reported
FIPS Code:	12101
Country Name:	US
Federal Facility:	Not reported
Federal Agency:	Not reported
Tribal Land:	Not reported
Tribal Name:	Not reported
Congressional District:	Not reported
Census:	Not reported
Hydrologic Unit Code:	Not reported
EPA Region:	04
Site Type:	STATIONARY
Location Description:	Not reported
Date Created:	27-OCT-12
Date Updated:	23-JAN-23
U.S-Mexico Border:	Not reported
Information System Abbreviated Name:	SFDW:FL6295425, SFDW:FL6295425 122546295425
Latitude:	Not reported
Longitude:	Not reported
Conveyor:	Not reported
Horizontal Collection:	Not reported
Horizontal Accuracy:	Not reported
Reference Point:	Not reported
Horizontal Datum:	NAD83
Coordinates Source:	Not reported

Alternate Name:

Registry ID:	110053900089
Information System Abbreviated Name:	SFDW
Program System ID:	FL6295425 122546295425
Alternative Name:	CITGO 1665 FOOD MART LLC-CITGO 1665 FOOD MART
Alternative Name Type:	PROGRAM NAME

Registry ID:	110053900089
Information System Abbreviated Name:	SFDW
Program System ID:	FL6295425
Alternative Name:	CITGO 1665 FOOD MART LLC
Alternative Name Type:	PROGRAM NAME

Contact:

Registry ID:	110053900089
Program System Name:	SFDW
Program System ID:	FL6295425
Env. Interest Type:	TRANSIENT NON-COMMUNITY WATER SYSTEM
Contact Type:	ADMINISTRATIVE CONTACT
Start Date:	Not reported
End Date:	Not reported
Contact Name:	KALPESH PATEL
Contact Title:	Not reported
Contact Telephone:	813-815-2806x
Contact Alternate Telephone:	Not reported
Contact Fax:	Not reported

DRAFT

Contact Email:	Not reported
Mailing Address:	1665 BRANCH FORBES RD
Supplemental Address:	Not reported
Mailing City:	PLANT CITY
Mailing State Code:	FL
Mailing State:	Not reported
Mailing Zip:	33565
Mailing Country:	US

Interest:

Registry ID:	110053900089
Program System Name:	SFDW
Program System ID:	FL6295425 122546295425
Env. Interest Type:	WATER TREATMENT PLANT
Federal ST Code:	FEDERAL
Start Date:	Not reported
Start Date Qualifier:	Not reported
End Date:	Not reported
End Date Qualifier:	Not reported
Data Source:	SFDW
Last Reported:	Not reported
Date Created:	26-OCT-12
Date Updated:	10-MAY-20
Active Status:	ACTIVE

Registry ID:	110053900089
Program System Name:	SFDW
Program System ID:	FL6295425
Env. Interest Type:	TRANSIENT NON-COMMUNITY WATER SYSTEM
Federal ST Code:	FEDERAL
Start Date:	Not reported
Start Date Qualifier:	Not reported
End Date:	Not reported
End Date Qualifier:	Not reported
Data Source:	SFDW
Last Reported:	Not reported
Date Created:	27-OCT-12
Date Updated:	13-JUL-22
Active Status:	ACTIVE

Program:

Legislative District Number:	Not reported
HUC Code 8:	Not reported
HUC Code 12:	Not reported
Data Quality Code:	mO
Std Name:	1665 CITGO CITGO 1665 FOOD MART
Std House Number:	1665
Std Street Name:	BRANCH FORBES RD
Std Base Name:	BRANCH FORBES
Std Prefix:	Not reported
Std Suffix:	Not reported
Std Stype Before:	Not reported
Std Stype After:	RD
Std Postal Code:	33565
Std City Name:	PLANT CITY
Std County Name:	HILLSBOROUGH COUNTY
Std State Code:	FL
Std County FIPS:	12057
Std Country:	US
Std Full Address:	1665 BRANCH FORBES RD, PLANT CITY, FL 33565 US
Address Type:	Not reported
Link Method:	Not reported
Location Description:	Not reported
User ID:	REFRESH
Sensitive Ind:	N
User Comment:	Not reported
Public Ind:	Y
Date Refresh:	23-JAN-23
Small Bus Ind:	Not reported
Env Justice Code:	Not reported
Parent Program System ID:	Not reported
Stand Alone Flag:	Not reported

Registry ID:	110027254646
Name:	FOOD MART-PALS
Address:	1665 BRANCH FORBES RD
City,State,Zip:	PLANT CITY, FL 33565

Click Here for FRS Facility Detail Report:

Environmental Interest/Information System:

The Florida Integrated Environmental System Today (FIESTA) Data Maintenance (FDM) System maintains entity, environmental interest, and affiliation data.

DRAFT

SECTION 1: FACILITY DETAIL REPORTS

...Continued...

The Resource Conservation and Recovery Act Information System (RCRAInfo) is EPA's comprehensive information system in support of the Resource Conservation and Recovery Act (RCRA) of 1976 and the Hazardous and Solid Waste Amendments (HSWA) of 1984. It tracks many types of information about generators, transporters, treaters, storers, and disposers of hazardous waste.

Supplemental Address:	Not reported
FIPS Code:	12057
Country Name:	UNITED STATES
Federal Facility:	Not reported
Federal Agency:	Not reported
Tribal Land:	Not reported
Tribal Name:	Not reported
Congressional District:	09
Census:	120570101053023
Hydrologic Unit Code:	03100205
EPA Region:	04
Site Type:	STATIONARY
Location Description:	Not reported
Date Created:	14-NOV-06
Date Updated:	28-MAR-14
U.S-Mexico Border:	Not reported
Information System Abbreviated Name:	FDM:73652, RCRAINFO:FLT060078243
Latitude:	28.0283
Longitude:	-82.18702
Conveyor:	FRS-GEOCODE
Horizontal Collection:	ADDRESS MATCHING-HOUSE NUMBER
Horizontal Accuracy:	30
Reference Point:	CENTER OF A FACILITY OR STATION
Horizontal Datum:	NAD83
Coordinates Source:	Not reported

Organization:

Registry ID:	110027254646
Program System Name:	FDM
Program System ID:	73652
Env. Interest Type:	STATE MASTER
Contact Type:	APPLICANT
Start Date:	08-AUG-06
End Date:	Not reported
Organization Name:	VALUE ENVIRONMENTAL SERVICES, INC.
Organization Type:	PRIVATE
Duns Number:	Not reported
Division Name:	Not reported
Phone Number:	Not reported
Alternate Phone Number:	Not reported
Fax Number:	Not reported
Email:	Not reported
EIN:	Not reported
State Business ID:	Not reported
Parent Name:	Not reported
Standard Parent Name:	Not reported
Parent Duns Number:	Not reported
Mailing Address:	13663 65TH ST
Supplemental Address:	Not reported
City:	LARGO
State:	FLORIDA
Zip:	337714968
Country:	UNITED STATES

Registry ID:	110027254646
Program System Name:	FDM
Program System ID:	73652
Env. Interest Type:	STATE MASTER
Contact Type:	AUTHORIZED REPRESENTATIVE
Start Date:	08-AUG-06
End Date:	Not reported
Organization Name:	VALUE ENVIRONMENTAL SERVICES, INC.
Organization Type:	PRIVATE
Duns Number:	Not reported
Division Name:	Not reported
Phone Number:	Not reported
Alternate Phone Number:	Not reported
Fax Number:	Not reported
Email:	Not reported
EIN:	Not reported
State Business ID:	Not reported
Parent Name:	Not reported
Standard Parent Name:	Not reported
Parent Duns Number:	Not reported
Mailing Address:	13663 65TH ST
Supplemental Address:	Not reported
City:	LARGO
State:	FLORIDA
Zip:	337714968
Country:	UNITED STATES

DRAFT

SECTION 1: FACILITY DETAIL REPORTS

...Continued...

Registry ID:	110027254646
Program System Name:	FDM
Program System ID:	73652
Env. Interest Type:	STATE MASTER
Contact Type:	PERMITEE
Start Date:	08-AUG-06
End Date:	Not reported
Organization Name:	VALUE ENVIRONMENTAL SERVICES, INC.
Organization Type:	PRIVATE
Duns Number:	Not reported
Division Name:	Not reported
Phone Number:	Not reported
Alternate Phone Number:	Not reported
Fax Number:	Not reported
Email:	Not reported
EIN:	Not reported
State Business ID:	Not reported
Parent Name:	Not reported
Standard Parent Name:	Not reported
Parent Duns Number:	Not reported
Mailing Address:	13663 65TH ST
Supplemental Address:	Not reported
City:	LARGO
State:	FLORIDA
Zip:	337714968
Country:	UNITED STATES

Registry ID:	110027254646
Program System Name:	FDM
Program System ID:	73652
Env. Interest Type:	STATE MASTER
Contact Type:	PERMITEE
Start Date:	25-AUG-06
End Date:	Not reported
Organization Name:	FOOD MART-PALS
Organization Type:	PRIVATE
Duns Number:	Not reported
Division Name:	Not reported
Phone Number:	Not reported
Alternate Phone Number:	Not reported
Fax Number:	Not reported
Email:	Not reported
EIN:	Not reported
State Business ID:	Not reported
Parent Name:	Not reported
Standard Parent Name:	Not reported
Parent Duns Number:	Not reported
Mailing Address:	1665 N BRANCH FORBES RD.
Supplemental Address:	Not reported
City:	PLANT CITY
State:	FLORIDA
Zip:	33565
Country:	UNITED STATES

Registry ID:	110027254646
Program System Name:	FDM
Program System ID:	73652
Env. Interest Type:	STATE MASTER
Contact Type:	APPLICANT
Start Date:	11-DEC-06
End Date:	Not reported
Organization Name:	HY-TECH ENVIRONMENTAL SERVICES INC
Organization Type:	UNKNOWN
Duns Number:	Not reported
Division Name:	Not reported
Phone Number:	Not reported
Alternate Phone Number:	Not reported
Fax Number:	Not reported
Email:	Not reported
EIN:	Not reported
State Business ID:	Not reported
Parent Name:	Not reported
Standard Parent Name:	Not reported
Parent Duns Number:	Not reported
Mailing Address:	3301 STATE ROAD 574 W
Supplemental Address:	Not reported
City:	PLANT CITY
State:	FLORIDA
Zip:	33563-4522
Country:	UNITED STATES

Alternate Name:

Registry ID:	110027254646

DRAFT

Information System Abbreviated Name: FDM
Program System ID: 73652
Alternative Name: FOOD MART-PALS
Alternative Name Type: PROGRAM NAME

Registry ID: 110027254646
Information System Abbreviated Name: RCRAINFO
Program System ID: FLT060078243
Alternative Name: FOOD MART-PALS
Alternative Name Type: PROGRAM NAME

Contact:
Registry ID: 110027254646
Program System Name: FDM
Program System ID: 73652
Env. Interest Type: STATE MASTER
Contact Type: PERMITTEE
Start Date: 08-AUG-06
End Date: Not reported
Contact Name: MELINDA E HAMSHER
Contact Title: PRESIDENT
Contact Telephone: 7275422023
Contact Alternate Telephone: Not reported
Contact Fax: Not reported
Contact Email: Not reported
Mailing Address: 13663 65TH ST
Supplemental Address: Not reported
Mailing City: LARGO
Mailing State Code: FL
Mailing State: FLORIDA
Mailing Zip: 337714968
Mailing Country: UNITED STATES

Registry ID: 110027254646
Program System Name: FDM
Program System ID: 73652
Env. Interest Type: STATE MASTER
Contact Type: PERMITTEE
Start Date: 25-AUG-06
End Date: Not reported
Contact Name: MOHAMED PAL
Contact Title: Not reported
Contact Telephone: Not reported
Contact Alternate Telephone: Not reported
Contact Fax: Not reported
Contact Email: Not reported
Mailing Address: 1665 N BRANCH FORBES RD.
Supplemental Address: Not reported
Mailing City: PLANT CITY
Mailing State Code: FL
Mailing State: FLORIDA
Mailing Zip: 33565
Mailing Country: UNITED STATES

Registry ID: 110027254646
Program System Name: RCRAINFO
Program System ID: FLT060078243
Env. Interest Type: VSQG
Contact Type: REGULATORY CONTACT
Start Date: Not reported
End Date: Not reported
Contact Name: MICHAEL R BATEMAN
Contact Title: P G
Contact Telephone: 813-719-1255
Contact Alternate Telephone: Not reported
Contact Fax: Not reported
Contact Email: Not reported
Mailing Address: 3301 STATE ROAD 574 W.
Supplemental Address: Not reported
Mailing City: PLANT CITY
Mailing State Code: FL
Mailing State: FLORIDA
Mailing Zip: 33563
Mailing Country: USA

Registry ID: 110027254646
Program System Name: FDM
Program System ID: 73652
Env. Interest Type: STATE MASTER
Contact Type: REQUESTOR
Start Date: 11-DEC-06
End Date: Not reported
Contact Name: MICHAEL R BATEMAN
Contact Title: P G

DRAFT

Contact Telephone:	813-719-1255
Contact Alternate Telephone:	Not reported
Contact Fax:	Not reported
Contact Email:	Not reported
Mailing Address:	3301 STATE ROAD 574 W
Supplemental Address:	Not reported
Mailing City:	PLANT CITY
Mailing State Code:	FL
Mailing State:	FLORIDA
Mailing Zip:	33563-4522
Mailing Country:	UNITED STATES

Registry ID:	110027254646
Program System Name:	FDM
Program System ID:	73652
Env. Interest Type:	STATE MASTER
Contact Type:	APPLICANT
Start Date:	08-AUG-06
End Date:	Not reported
Contact Name:	MELINDA E HAMSHER
Contact Title:	PRESIDENT
Contact Telephone:	7275422023
Contact Alternate Telephone:	Not reported
Contact Fax:	Not reported
Contact Email:	Not reported
Mailing Address:	13663 65TH ST
Supplemental Address:	Not reported
Mailing City:	LARGO
Mailing State Code:	FL
Mailing State:	FLORIDA
Mailing Zip:	337714968
Mailing Country:	UNITED STATES

Registry ID:	110027254646
Program System Name:	RCRAINFO
Program System ID:	FLT060078243
Env. Interest Type:	VSQG
Contact Type:	REGULATORY CONTACT
Start Date:	Not reported
End Date:	Not reported
Contact Name:	MICHAEL R BATEMAN
Contact Title:	P G
Contact Telephone:	813-719-1255
Contact Alternate Telephone:	Not reported
Contact Fax:	Not reported
Contact Email:	Not reported
Mailing Address:	3301 STATE ROAD 574 W
Supplemental Address:	Not reported
Mailing City:	PLANT CITY
Mailing State Code:	FL
Mailing State:	FLORIDA
Mailing Zip:	33563-4522
Mailing Country:	UNITED STATES

Registry ID:	110027254646
Program System Name:	FDM
Program System ID:	73652
Env. Interest Type:	STATE MASTER
Contact Type:	DESIGNATED REPRESENTATIVE
Start Date:	08-AUG-06
End Date:	Not reported
Contact Name:	MELINDA E HAMSHER
Contact Title:	PRESIDENT
Contact Telephone:	7275422023
Contact Alternate Telephone:	Not reported
Contact Fax:	Not reported
Contact Email:	Not reported
Mailing Address:	13663 65TH ST
Supplemental Address:	Not reported
Mailing City:	LARGO
Mailing State Code:	FL
Mailing State:	FLORIDA
Mailing Zip:	337714968
Mailing Country:	UNITED STATES

Interest:

Registry ID:	110027254646
Program System Name:	RCRAINFO
Program System ID:	FLT060078243
Env. Interest Type:	VSQG
Federal ST Code:	FEDERAL
Start Date:	11-DEC-06
Start Date Qualifier:	EARLIEST RCRAINFO DATE
End Date:	Not reported

DRAFT

End Date Qualifier:	Not reported
Data Source:	RCRAINFO
Last Reported:	Not reported
Date Created:	04-AUG-22
Date Updated:	Not reported
Active Status:	Y

Registry ID:	110027254646
Program System Name:	FDM
Program System ID:	73652
Env. Interest Type:	STATE MASTER
Federal ST Code:	STATE
Start Date:	Not reported
Start Date Qualifier:	Not reported
End Date:	Not reported
End Date Qualifier:	Not reported
Data Source:	FLORIDA DEP
Last Reported:	Not reported
Date Created:	24-APR-08
Date Updated:	08-DEC-08
Active Status:	Not reported

Mailing Information:

Registry ID:	110027254646
Program System Name:	RCRAINFO
Program System ID:	FLT060078243
Supplemental Interest:	VSQG
Contact Type:	FACILITY MAILING ADDRESS
Start Date:	Not reported
End Date:	Not reported
Mailing Address:	3301 STATE ROAD 574 W
Supplemental Address:	Not reported
Contact City:	PLANT CITY
Contact State Code:	FL
Contact State:	FLORIDA
Contact Zip:	33563-4522
Contact Country:	UNITED STATES

Program:

Legislative District Number:	Not reported
HUC Code 8:	Not reported
HUC Code 12:	Not reported
Data Quality Code:	V
Std Name:	FOOD MART PALS
Std House Number:	1665
Std Street Name:	BRANCH FORBES RD
Std Base Name:	BRANCH FORBES
Std Prefix:	Not reported
Std Suffix:	Not reported
Std Stype Before:	Not reported
Std Stype After:	RD
Std Postal Code:	33565
Std City Name:	PLANT CITY
Std County Name:	HILLSBOROUGH COUNTY
Std State Code:	FL
Std County FIPS:	12057
Std Country:	US
Std Full Address:	1665 BRANCH FORBES RD, PLANT CITY, FL 33565 US
Address Type:	Not reported
Link Method:	NAME ADDRESS
Location Description:	Not reported
User ID:	REFRESH
Sensitive Ind:	Not reported
User Comment:	Not reported
Public Ind:	Y
Date Refresh:	24-APR-08
Small Bus Ind:	Not reported
Env Justice Code:	Not reported
Parent Program System ID:	Not reported
Stand Alone Flag:	Not reported

Legislative District Number:	Not reported
HUC Code 8:	Not reported
HUC Code 12:	Not reported
Data Quality Code:	V
Std Name:	FOOD MART PALS
Std House Number:	1665
Std Street Name:	BRANCH FORBES RD
Std Base Name:	BRANCH FORBES
Std Prefix:	Not reported
Std Suffix:	Not reported
Std Stype Before:	Not reported
Std Stype After:	RD
Std Postal Code:	33565

DRAFT

SECTION 1: FACILITY DETAIL REPORTS

...Continued...

Std City Name:	PLANT CITY
Std County Name:	HILLSBOROUGH COUNTY
Std State Code:	FL
Std County FIPS:	12057
Std Country:	US
Std Full Address:	1665 BRANCH FORBES RD, PLANT CITY, FL 33565 US
Address Type:	Not reported
Link Method:	Not reported
Location Description:	Not reported
User ID:	REFRESH
Sensitive Ind:	N
User Comment:	Not reported
Public Ind:	Y
Date Refresh:	17-OCT-17
Small Bus Ind:	Not reported
Env Justice Code:	Not reported
Parent Program System ID:	Not reported
Stand Alone Flag:	Not reported

Supplemental Interest:

Interest Type:	STATE MASTER
Suppint:	NPDES PERMIT
Start Date:	08-AUG-06
Start Date Qualifier:	DATE OF PERMIT APPLICATION
End Date:	Not reported
End Date Qualifier:	DATE OPERATIONS ENDED
Data Source:	FDM
Last Reported Date:	Not reported
Created Date:	07-MAY-08
Updated Date:	08-DEC-08

Interest Type:	STATE MASTER
Suppint:	HAZARDOUS WASTE PROGRAM
Start Date:	11-DEC-06
Start Date Qualifier:	DATE OF FIRST REPORT
End Date:	09-FEB-07
End Date Qualifier:	DATE OPERATIONS ENDED
Data Source:	FDM
Last Reported Date:	Not reported
Created Date:	07-MAY-08
Updated Date:	08-DEC-08

DRAFT

SECTION 2: DATABASES AND UPDATE DATES

To maintain currency of the following federal, state and local databases, EDR contacts the appropriate government agency on a monthly or quarterly basis as required.

Elapsed ASTM days: Provides confirmation that this report meets or exceeds the 90-day updating requirement of the ASTM standard.

DATABASES FOUND IN THIS REPORT

ECHO: Enforcement & Compliance History Information
Source: Environmental Protection Agency
Telephone: 202-564-2280
ECHO provides integrated compliance and enforcement information for about 800,000 regulated facilities nationwide.

Date of Government Version: 12/17/2023
Database Release Frequency: Quarterly
Date of Last EDR Contact: 12/28/2023
Date of Next Scheduled Update: 04/15/2024

FINDS: Facility Index System/Facility Registry System
Source: EPA
Telephone: Not reported
Facility Index System. FINDS contains both facility information and 'pointers' to other sources that contain more detail. EDR includes the following FINDS databases in this report: PCS (Permit Compliance System), AIRS (Aerometric Information Retrieval System), DOCKET (Enforcement Docket used to manage and track information on civil judicial enforcement cases for all environmental statutes), FURS (Federal Underground Injection Control), C-DOCKET (Criminal Docket System used to track criminal enforcement actions for all environmental statutes), FFIS (Federal Facilities Information System), STATE (State Environmental Laws and Statutes), and PADS (PCB Activity Data System).

Date of Government Version: 11/03/2023
Database Release Frequency: Quarterly
Date of Last EDR Contact: 02/27/2024
Date of Next Scheduled Update: 06/10/2024

DRAFT

Related Topics: Envirofacts

FRS

FRS Facility Detail Report

1665 CITGO-CITGO 1665 FOOD MART

EPA Registry Id: 110053900089
1665 BRANCH FORBES RD
PLANT CITY, FL 33565

There is no valid (quality assured) locational data currently available in the FRS database for this facility.

Facility Registry Service Links:

- Facility Registry Service (FRS) Overview
- FRS Facility Query
- FRS Organization Query
- EZ Query
- FRS Physical Data Model
- FRS Geospatial Model

Report an Error

Environmental Interests

Information System	System Facility Name	Information System Id/Report Link	Environmental Interest Type	Data Source	Last Updated Date	Supplemental Environmental Interests:
SAFE DRINKING WATER INFORMATION SYSTEM	1665 CITGO	FL6295425	TRANSIENT NON-COMMUNITY WATER SYSTEM	SFDW		
SAFE DRINKING WATER INFORMATION SYSTEM	1665 CITGO-CITGO 1665 FOOD MART	FL6295425 122546295425	WATER TREATMENT PLANT	SFDW		

Additional EPA Reports:

Standard Industrial Classification Codes (SIC)

No SIC Codes returned.

Facility Codes and Flags

EPA Region:	04
Duns Number:	
Congressional District Number:	
Legislative District Number:	
HUC Code/Watershed:	
US Mexico Border Indicator:	
Federal Facility:	NO
Tribal Land:	

Alternative Names

Alternative Name	Source of Data
CITGO 1665 FOOD MART LLC	SFDW

Organizations

No Organizations returned.

National Industry Classification System Codes (NAICS)

No NAICS Codes returned.

Facility Mailing Addresses

Affiliation Type	Delivery Point	City Name	State	Postal Code	Information System
ADMINISTRATIVE CONTACT	1665 BRANCH FORBES RD	PLANT CITY	FL	33565	SFDW

Contacts

Affiliation Type	Full Name	Office Phone	Information System	Mailing Address
ADMINISTRATIVE CONTACT	KALPESH PATEL	813-815-2806x	SFDW	View

Query executed on: MAR-29-2024

Last updated on September 24, 2015

Detailed Facility Report

Facility Summary

1665 CITGO-CITGO 1665 FOOD MART

1665 BRANCH FORBES RD, PLANT CITY, FL 33565

FRS (Facility Registry Service) ID: 110053900089

EPA Region: 04

Latitude: 28.090793

Longitude: -82.156786

Locational Data Source: Zip Code Centroid

Industries: --

Indian Country: N

Enforcement and Compliance Summary

Statute	SDWA
Compliance Monitoring Activities (5 years)	--
Date of Last Compliance Monitoring Activity	10/23/2014
Compliance Status	No Violation Identified
Qtrs in Noncompliance (of 12)	0
Qtrs with Significant Violation	0
Informal Enforcement Actions (5 years)	--
Formal Enforcement Actions (5 years)	--
Penalties from Formal Enforcement Actions (5 years)	--
EPA Cases (5 years)	--
Penalties from EPA Cases (5 years)	--

Regulatory Information

Clean Air Act (CAA): No Information

Clean Water Act (CWA): No Information

Resource Conservation and Recovery Act (RCRA): No Information

Safe Drinking Water Act (SDWA): OWNER: Private, PRIMARY SERVICE AREA DESCRIPTION: Other Transient Area, SOURCE: Ground water, TYPE: Transient non-community system Permit Active (FL6295425)

Other Regulatory Reports

Air Emissions Inventory (EIS): No Information

Greenhouse Gas Emissions (eGGRT): No Information

Toxic Releases (TRI): No Information

Compliance and Emissions Data Reporting Interface (CEDRI): No Information

Go To Enforcement/Compliance Details
Known Data Problems <https://epa.gov/resources/echo-data/known-data-problems>

Facility/System Characteristics

Facility/System Characteristics

System	Statute	Identifier	Universe	Status	Areas	Permit Expiration Date	Indian Country	Latitude	Longitude
FRS		110053900089					N		

System	Statute	Identifier	Universe	Status	Areas	Permit Expiration Date	Indian Country	Latitude	Longitude
SDWIS	SDWA	FL6295425	OWNER: Private, PRIMARY SERVICE AREA DESCRIPTION: Other Transient Area, SOURCE: Ground water, TYPE: Transient non-community system	Active	Population Served: 120		N		

Facility Address

System	Statute	Identifier	Facility Name	Facility Address	Facility County
FRS		110053900089	1665 CITGO-CITGO 1665 FOOD MART	1665 BRANCH FORBES RD, PLANT CITY, FL 33565	Pasco County
SDWIS	SDWA	FL6295425	BRANCH FORBES SHELL	FL	

Facility SIC (Standard Industrial Classification) Codes

System	Identifier	SIC Code	SIC Description

No data records returned

Facility NAICS (North American Industry Classification System) Codes

System	Identifier	NAICS Code	NAICS Description

No data records returned

Facility Tribe Information

Reservation Name	Tribe Name	EPA Tribal ID	Distance to Tribe (miles)

No data records returned

Enforcement and Compliance

Compliance Monitoring History

Last 5 Years

Statute	Source ID	System	Activity Type	Compliance Monitoring Type	Lead Agency	Date	Finding (if applicable)
SDWA	*FL6295425*	*SDWIS*		*Record Review*	*State*	*01/31/2022*	
SDWA	*FL6295425*	*SDWIS*		*Sanitary Survey, Complete*	*State*	*01/26/2022*	
SDWA	*FL6295425*	*SDWIS*		*Regularly Scheduled*	*State*	*04/15/2021*	
SDWA	*FL6295425*	*SDWIS*		*Record Review*	*State*	*12/09/2020*	
SDWA	*FL6295425*	*SDWIS*		*Regularly Scheduled*	*State*	*11/25/2020*	
SDWA	*FL6295425*	*SDWIS*		*Regularly Scheduled*	*State*	*06/21/2019*	

Entries in italics are not included in ECHO's Compliance Monitoring Activity counts because they are not compliance monitoring strategy <https://www.epa.gov/compliance/compliance-monitoring-programs> *activities or because they are not counted as inspections within EPA's Annual Results* <https://www.epa.gov/enforcement/enforcement-data-and-results>.

SDWA (Safe Drinking Water Act) Sanitary Survey Results (5 Years)

Source ID	Date	Type	Agency	Data Verification	Distribution	Management Operation	Finished Water Storage	Operator Compliance	Other Evaluation	Pumps	Security	Source	Financial	Treatment
FL6295425	01/26/2022	Sanitary Survey, Complete	State	N (No deficiencies or recommendations.)	M (Minor deficiencies.)	M (Minor deficiencies.)	M (Minor deficiencies.)	N (No deficiencies or recommendations.)		N (No deficiencies or recommendations.)		M (Minor deficiencies.)		N (No deficiencies or recommendations.)

Sanitary survey result codes:

S = Significant Deficiencies
M = Minor Deficiencies
R = Recommendations Made
N = No Deficiencies or Recommendations
X = Not Evaluated
Z = Not Applicable
D = Sanitary Defect
-- = Not Reported to EPA

Compliance Summary Data

Statute	Source ID	Current SNC (Significant Noncompliance)/HPV (High Priority Violation)	Current As Of	Qtrs with NC (Noncompliance) (of 12)	Data Last Refreshed
SDWA	FL6295425	No	09/30/2023	0	01/09/2024

Three-Year Compliance History by Quarter

Statute	Violation Type/Category		QTR 1	QTR 2	QTR 3	QTR 4	QTR 5	QTR 6	QTR 7	QTR 8	QTR 9	QTR 10	QTR 11	QTR 12	QTR 13*
SDWA (Source ID: FL6295425)			10/01-12/31/20	01/01-03/31/21	04/01-06/30/21	07/01-09/30/21	10/01-12/31/21	01/01-03/31/22	04/01-06/30/22	07/01-09/30/22	10/01-12/31/22	01/01-03/31/23	04/01-06/30/23	07/01-09/30/23	10/01-12/31/23
	Facility-Level Status		No Violation	No Violation	No Violation	No Violation	No Violation	No Violation	No Violation	No Violation	No Violation	No Violation	No Violation	No Violation	In Progress
	Category	Violation Type													

*Quarter 13 data is voluntarily entered and/or incomplete, and may not form a complete picture for that quarter. Read more <https://epa.gov/help/reports/dfr-data-dictionary#sdwacomp>

SDWA Compliance Data Last Reported: 09/30/2023

Informal Enforcement Actions

Last 5 Years

Statute	System	Source ID	Type of Action	Lead Agency	Date

No data records returned

Entries in italics are not counted as "informal enforcement actions" in EPA policies pertaining to enforcement response tools.

Formal Enforcement Actions

Last 5 Years

Statute	System	Law/ Section	Source ID	Type of Action	Case No.	Lead Agency	Case Name	Issued/ Filed Date	Settlements/ Actions	Settlement/ Action Date	Federal Penalty Assessed	State/ Local Penalty Assessed	Penalty Amount Collected	SEP Value	Comp Action Cost

No data records returned

SDWA (Safe Drinking Water Act) Violations and Enforcement Actions (5 Years)

Violations											Enforcement Actions			
Source ID	Noncompliance Period	Violation ID	Federal Rule	Contaminant	Category	Description	Measured Value	State MCL (Maximum Contaminant Level)	Federal MCL (Maximum Contaminant Level)	Status	Date	Category	Description	Agency

No data records returned

Environmental Conditions

Watersheds

12-Digit WBD (Watershed Boundary Dataset) HUC (RAD (Reach Address Database))	WBD (Watershed Boundary Dataset) Subwatershed Name (RAD (Reach Address Database))	State Water Body Name (ICIS (Integrated Compliance Information System))	Beach Closures Within Last Year	Beach Closures Within Last Two Years	Pollutants Potentially Related to Impairment	Watershed with ESA (Endangered Species Act)-listed Aquatic Species?

No data records returned

Assessed Waters From Latest State Submission (ATTAINS)

State	Report Cycle	Assessment Unit ID	Assessment Unit Name	Water Condition	Cause Groups Impaired	Drinking Water Use	Ecological Use	Fish Consumption Use	Recreation Use	Other Use

No data records returned

Air Quality Nonattainment Areas

Pollutant	Within Nonattainment Status Area?	Nonattainment Status Applicable Standard(s)	Within Maintenance Status Area?	Maintenance Status Applicable Standard(s)

No data records returned

Pollutants

Toxics Release Inventory History of Reported Chemicals Released or Transferred in Pounds per Year at Site

TRI Facility ID	Year	Air Emissions	Surface Water Discharges	Off-Site Transfers to POTWs (Publicly Owned Treatment Works)	Underground Injections	Disposal to Land	Total On-Site Releases	Total Off-Site Transfers

No data records returned

Toxics Release Inventory Total Releases and Transfers in Pounds by Chemical and Year

Chemical Name

No data records returned

Community

Environmental Justice

This section shows indexes from EJScreen, EPA's screening tool for environmental justice (EJ) concerns. EPA uses these indexes to identify geographic areas that may warrant further consideration or analysis for potential EJ concerns. Use of these indexes does not designate an area as an "EJ community" or "EJ facility." EJScreen provides screening level indicators, not a determination of the existence or absence of EJ concerns. For more information, see the EJScreen home page.

No valid spatial coordinate is available for this facility.

Demographic Profile of Surrounding Area (1-Mile Radius)

This section provides demographic information regarding the community surrounding the facility. ECHO compliance data alone are not sufficient to determine whether violations at a particular facility had negative impacts on public health or the environment. Statistics are based upon the 2010 U.S. Census and 2017 - 2021 American Community Survey (ACS) 5-year Summary and are accurate to the extent that the facility latitude and longitude listed below are correct. EPA's spatial processing methodology considers the overlap between the selected radii and the census blocks (for U.S. Census demographics) and census block groups (for ACS demographics) in determining the demographics surrounding the facility. For more detail about this methodology, see the DFR Data Dictionary <https://epa.gov/help/reports/dfr-data-dictionary#demographic>.

No demographic profile information available for this facility.

DRAFT

Site 13:
7-Eleven Store No. 37646/King's Marathon #416/Shell #416-Kings Assoc Inc./ Shell-Kings Association, Inc./Miles J A Oil Company/King's Marathon #412/Circle M Shell #412

DRAFT

Bob Henriquez
Hillsborough County Property Appraiser

https://www.hcpafl.org/
15th Floor County Ctr.
601 E. Kennedy Blvd, Tampa, Florida 33602-4932
Ph: (813) 272-6100

Folio: 081828-0000

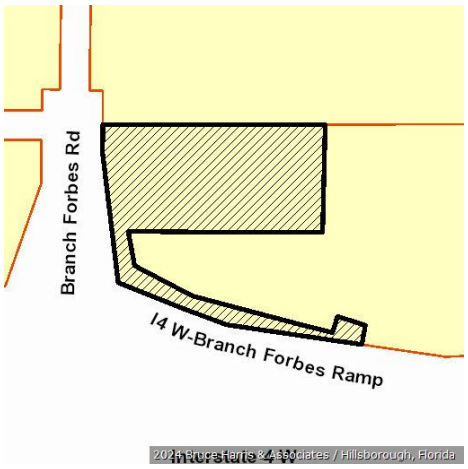

Owner Information

Owner Name	7 ELEVEN INC
Mailing Address	3200 HACKBERRY RD IRVING, TX 75063-0131
Site Address	1664 N BRANCH FORBES RD, PLANT CITY
PIN	U-23-28-21-ZZZ-000003-68280.0
Folio	081828-0000
Prior PIN	
Prior Folio	000000-0000
Tax District	U - UNINCORPORATED
Property Use	1421 Conv Store /Gas B
Plat Book/Page	/
Neighborhood	221011.00 | NW of Plant City, N of I4 E of McIntosh
Subdivision	ZZZ | UNPLATTED

Value Summary

Taxing District	Market Value	Assessed Value	Exemptions	Taxable Value
County	$951,549	$951,549	$0	$951,549
Public Schools	$951,549	$951,549	$0	$951,549
Municipal	$951,549	$951,549	$0	$951,549
Other Districts	$951,549	$951,549	$0	$951,549

Note: This section shows Market Value, Assessed Value, Exemptions, and Taxable Value for taxing districts. Because of changes in Florida Law, it is possible to have different assessed and taxable values on the same property. For example, the additional $25,000 Homestead Exemption and the non-homestead CAP do not apply to public schools, and the Low Income Senior Exemption only applies to countywide and certain municipal millages.

Sales Information

Book / Page	Instrument	Month	Year	Type Inst	Qualified or Unqualified	Vacant or Improved	Price
23994 / 1300	2016134570	03	2016	WD	Unqualified	Improved	$700,000
11514 / 1998	2002098894	03	2002	WD	Qualified	Improved	$650,000
7457 / 1827	94177569	07	1994	WD	Qualified	Vacant	$45,000
3153 / 1712		01	1976		Qualified		$80,000

Building Information

Building 1

Type	43 | CONVENIENCE STORE
Year Built	1989

Building 1 Construction Details

Element	Code	Construction Detail
Class	C	Concrete Block
Exterior Wall	7	Masonry Frm: Stucco
Roof Structure	9	Rigid Frame/Barjoist
Roof Cover	4	Blt.up Tar & Gravel
Interior Walls	5	Drywall
Interior Flooring	7	Tile
Heat/AC	2	Central
Plumbing	3	Typical
Condition	3	Average
Stories	1.0	
Units	1.0	
Wall Height	14.00	

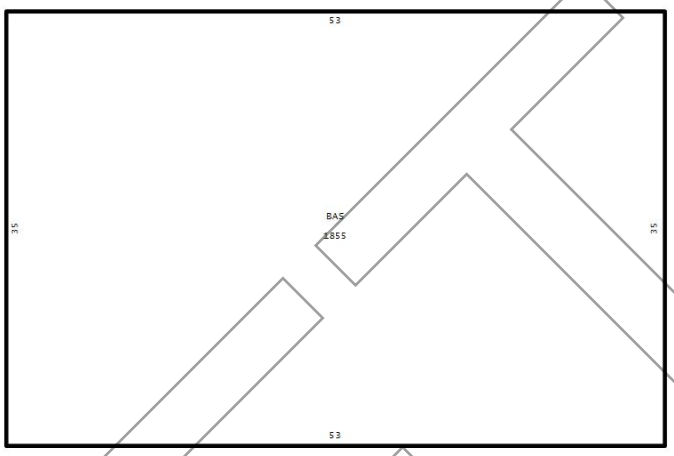

Building 1 subarea

Area Type	Gross Area	Heated Area	Depreciated Value
BAS	1,855	1,855	$207,225
Totals	**1,855**	**1,855**	**$207,225**

Extra Features

OB/XF Code	Description	Building	Year On Roll	Length	Width	Units	Value
0060	CONCRETE PAVEMENT	1	1966	0	0	810.00	$1,954
0020	ASPHALT PAVING	1	1966	0	0	18,990.00	$15,952
0280	FENCE WOOD	1	1989	0	0	195.00	$468
0540	CANOPY GAS PUMP	1	1989	0	0	3,870.00	$75,542
1051	UndrGrd fuel tank conv. stores	1	2019	0	0	15,000.00	$44,850
1051	UndrGrd fuel tank conv. stores	1	2019	0	0	15,000.00	$44,850

Land Information

Use Code	Description	Zone	Front	Depth	Land Type	Total Land Units	Land Value
COF0	Comm Class 6	CG	0.0	0.0	SF | SQUARE FEET	73,973.00	$560,708

Legal Description

THAT PART OF SW 1/4 OF SW 1/4 DESC AS BEG AT NE COR & RUN S 89 DEG 32 MIN 24 SEC W 1249.57 FT TO ELY R/W OF FORBES RD & POB RUN E 193 FT S 180 FT W 147 FT S 10 DEG 46 MIN 18 SEC E 59.51 FT S 62 DEG 12 MIN 33 SEC E 111.45 FT S 76 DEG 14 MIN 43 SEC E 242.64 FT N 13 DEG 45 MIN 17 SEC E 30 FT S 76 DEG 14 MIN 43 SEC E 50 FT S 13 DEG 45 MIN 17 SEC W 50 FT TO NLY R/W OF I-4 & RUN ALONG SD R/W WLY NWLY NLY & N TO BEG LESS ADD'L R/W BEG AT NW COR OF SW 1/4 RUN S 1322.37 FT E 71.64 FT S 01 DEG 10 MIN 38 SEC W 37.08 FT S 10 DEG 38 MIN 39 SEC E 219.66 FT S 62 DEG 11 MIN 29 SEC E 124.29 FT & S 76 DEG 07 MIN 04 SEC E 153.86 FT FOR POB THN S 81 DEG 39 MIN 10 SEC E 140.69 FT S 13 DEG 52 MIN 56 SEC W 13.57 FT & N 76 DEG 07 MIN 04 SEC W 140.03 FT TO POB TOG WITH THE FOLL DESC PARCEL: COM NE COR OF SW 1/4 OF SW 1/4 THN S 89 DEG 32 MIN 24 SEC W 881.57 FT TO PT N 89 DEG 32 MIN 24 SEC E 368 FT ELY OF ELY R/W LINE OF FORBES RD FOR POB THN CONT S 89 DEG 32 MIN 24 SEC W 175 FT THN S 180.40 FT THN N 89 DEG 32 MIN 24 SEC E 175 FT THN N 180.40 FT TO POB

Site 12

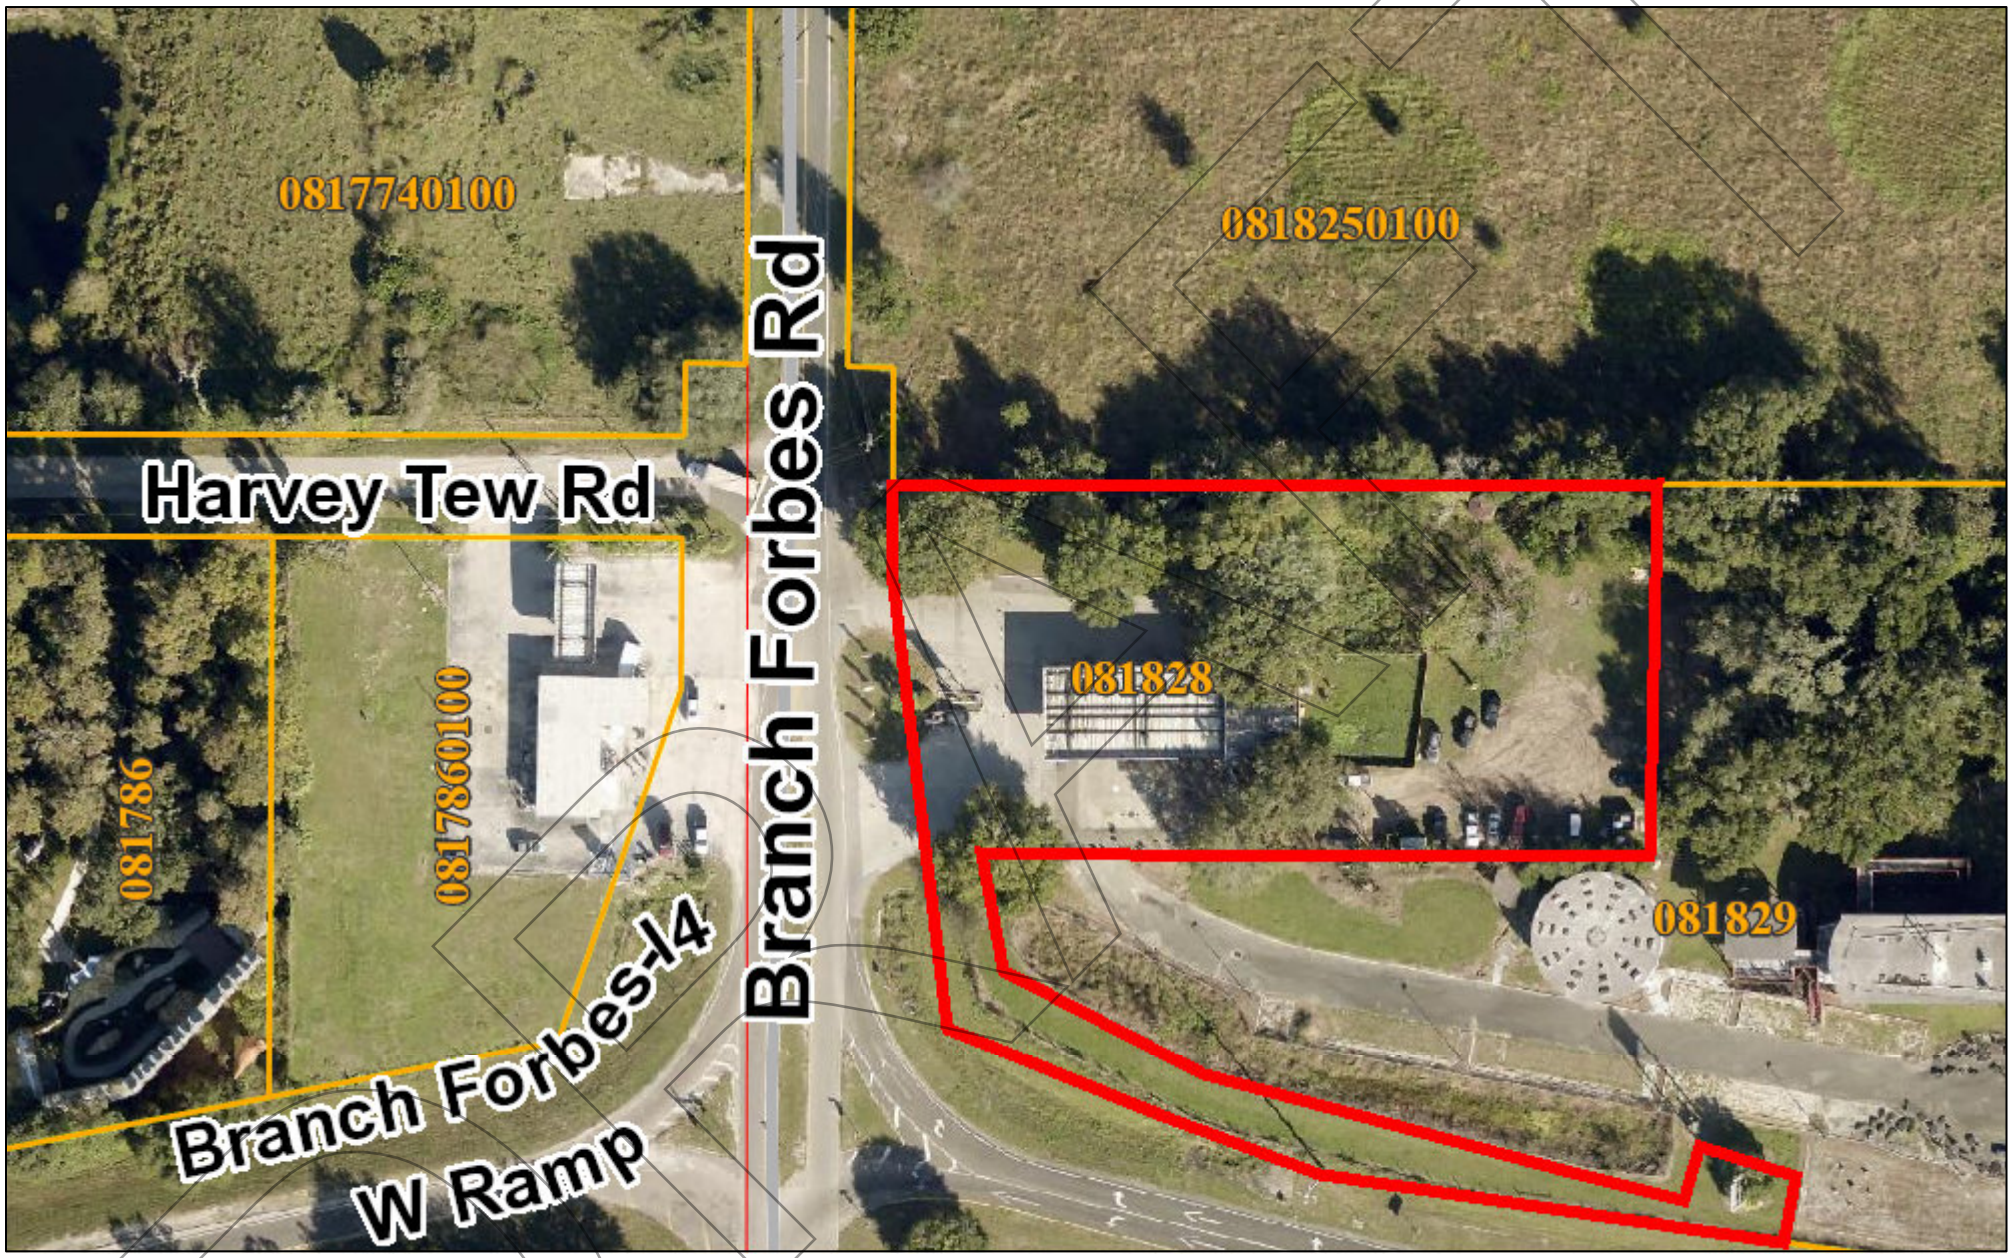

March 26, 2024

0 62.5 125 250 ft

Bob Henriquez, CFA
Hillsborough County Property Appraiser
This map is for assessment purposes only.
It is not a survey.

2021 Aerials

7-ELEVEN FOOD STORE #37646 (KINGS MARATHON #412)
1664 N BRANCH FORBES ROAD
PLANT CITY, FL

REMEDIAL ACTION OPERATION & MONITORING REPORT
FOR THE PERIOD
DECEMBER 2023 THROUGH FEBRUARY 2024
(YR5, QTR2)

PREPARED FOR:

HILLSBOROUGH COUNTY ENVIRONMENTAL PROTECTION COMMISSION
3629 QUEEN PALM DRIVE
TAMPA, FLORIDA 33619

PREPARED BY:

MONTROSE ENVIRONMENTAL SOLUTIONS
5911 BRECKENRIDGE PARKWAY, SUITE C
TAMPA, FL 33610

Bryce Fields
Staff Scientist

Andres Sanchez, E.I.
Senior Project Manager

DRAFT

SECTION 2.0

INTRODUCTION

2.1 Background

The site is eligible in the Early Detection Incentive (EDI) program through the FDEP Petroleum Preapproval Program. The Florida Department of Environmental Protection (FDEP) priority ranking score for this facility is 56. The site is managed locally by the Environmental Protection Commission of Hillsborough County (EPCHC).

The current underground storage tank (UST) system consists of two 15,000-gallon capacity, double wall fiberglass USTs containing unleaded gasoline and vehicular diesel fuel. The 7-Eleven Food Store #37646 (former Kings Marathon #412) facility formerly contained five 8,000-gallon unleaded gasoline USTs. A Remedial Action Plan (RAP) was submitted for the site in December of 2002. An AS/SVE system was installed between July and December 2004. The remedial system was shut-down for Post Remedial Action Monitoring in May of 2010 and March of 2011.

The remediation system was subsequently restarted on June 4, 2013 and O&M activities were initiated and continued until December 18, 2013. The system was shut down and properly mothballed on February 13, 2014. Confirmatory soil and groundwater sampling results from the July 24, 2015 sampling event indicated that all petroleum constituents were below Cleanup Target Levels (CTLs) and/or the detection limits of the laboratory. Based on these results and review of the historical analytical data, a No Further Action (NFA) without conditions in accordance with Rule 62-780, F.A.C. was requested. However, based on groundwater sampling performed as part of a Phase II Site Assessment on December 18, 2015, concentrations in MW-14 had rebounded to levels above GCTLs. A Remedial Action Modification Plan (RAMP) was submitted on August 2, 2017, proposing the installation of a Bio-Sparge (BS) remedial treatment system utilizing four existing AS wells. The RAMP was subsequently approved on September 1, 2017.

2.2 Remediation System Design and Installation

Installation of the biosparge (BS) system was completed in June of 2018 and system startup activities were initiated on September 17, 2018. The BS system consists of four sparge wells and a 3 HP, Becker DT 4.40, rotary vane air compressor that is designed to inject air at a rate of 4 cubic feet per minute (cfm) per sparge well at a pressure of 8 pounds per square inch (psi). Based upon estimates and requirements presented in the RAP, remediation was expected to be completed within 12 to 24 months.

DRAFT

SECTION 3.0

SYSTEM OPERATION AND MAINTENANCE

3.1 System Performance Data Collection

System performance was monitored in accordance with the approved Remedial Action Plan. Performance data collected during the quarter consists of the following:

- Recording the flow rate and pressure of each air-sparge well;
- Measuring the water level, dissolved oxygen concentration, and pressure reading at select monitoring wells.

The summary tables and information are included in Table 1 through Table 4. Figure 2 shows analytical results for each monitoring well sampled. A groundwater elevation contour map for the last month of the O&M (quarterly) is included as Figure 3. The laboratory analytical reports, chain of custody forms, groundwater sampling logs, and equipment calibration logs are provided in Attachment A. Attachment B contains the O&M maintenance checklist and field notes.

3.2 Maintenance Activities

The remediation system start-up and weekly/monthly maintenance plan was initiated on September 17, 2018. Maintenance activities included the following (as necessary):

- Inspecting and testing of electrical and mechanical components, switches, failsafes, and equipment.
- Adjusting and balancing the system to the desired flow rates and pressures.
- Checking various gauges (e.g., hour meters, pressure, flow meters, etc.) to ensure proper operation.
- Checking various filters on major components, greasing motor bearings if equipped with external grease fittings.
- Cleaning system area, including trimming weeds and removing litter.

DRAFT

3.3 System Performance Summary

Year 5 Quarter 2

Montrose Environmental Solutions (MES) personnel conducted O&M site visits on December 19, 2023, January 23, February 16, and February 23, 2024. The quarterly groundwater monitoring event was conducted on February 23, 2024. A remedial system maintenance summary for the remediation equipment is provided as Table 1. A system performance summary for the BS system is provided as Table 2.

BS System

Bio-sparging data during the most recent quarter of operation demonstrated that the flow at each sparge well ranged from 1.3 to 4.9 scfm, with 5 to 7 psi of pressure at each well. The bio-sparge well data is included with Table 3.

DRAFT

SECTION 4.0

SAMPLING AND ANALYSIS

The results of the system sampling and monitoring well sampling events are described in the following sections. The following are hydrocarbon parameters and their corresponding guidance concentrations, per Chapter 62-777, F.A.C. These were the standards to which all groundwater samples were analyzed for BTEX and MTBE (EPA Method 8260) and compared to determine exceedances.

4.1 Designated Monitoring Wells

Year 5 Quarter 2

Groundwater samples were collected during the quarterly sampling event from monitoring wells MW-7, MW-13R, and MW-14R to evaluate the efficiency of the treatment system. The groundwater samples were collected in accordance with FDEPs Groundwater Sampling Guidelines, and sent under chain-of-custody to a certified laboratory for analysis by EPA Method 8260 (BTEX/MTBE). The groundwater samples were collected using a peristaltic pump and kept in a cooler with ice until delivered to the laboratory for analysis.

During the quarterly sampling event the concentrations of all contaminants of concern were above the Groundwater Cleanup Target Levels (GCTLs) and/or Natural Attenuation Default Concentrations (NADCs) for MW-14R. Results and applicable GCTLs and NADCs are summarized in Table 5.

DRAFT

SECTION 5.0

CONTAMINATION REMEDIATION

5.1 Estimate of Remediation System Hydrocarbon Reduction

According to the approved RAP, approximately 12 to 24 months of system operation was estimated to be required to remediate the impacted groundwater to target levels as required under Chapter 62-777, F.A.C. The subject site has completed the second quarter of the fifth year of system operation. Based on the most recent analytical results, concentrations of petroleum constituents within monitoring well MW-14R are above respective GCTLs and/or NADCs.

DRAFT

SECTION 6.0

CONCLUSIONS AND RECOMMENDATIONS

MES personnel conducted O&M site visits on December 19, 2023, January 23, February 16, and February 23, 2024. The quarterly groundwater monitoring event was conducted during the February 23, 2024 O&M visit. The remediation system has maintained a runtime of approximately 100% during this quarter of operation with a cumulative run time of 75%.

Laboratory analytical results from the quarterly sampling event indicated that the concentration of constituents of concern in monitoring well MW-14R exceeded GCTLs and/or NADCS.

MES recommends the following:

- Due to a slight rebound in contamination for MW-14R, MES recommends continued operation of the remediation system and increase flows to AS-24, AS-26, and AS-27 to focus on MW-14R.

DRAFT

FIGURE 1
SITE LAYOUT MAP
7-ELEVEN STORE #37646
PLANT CITY, FLORIDA

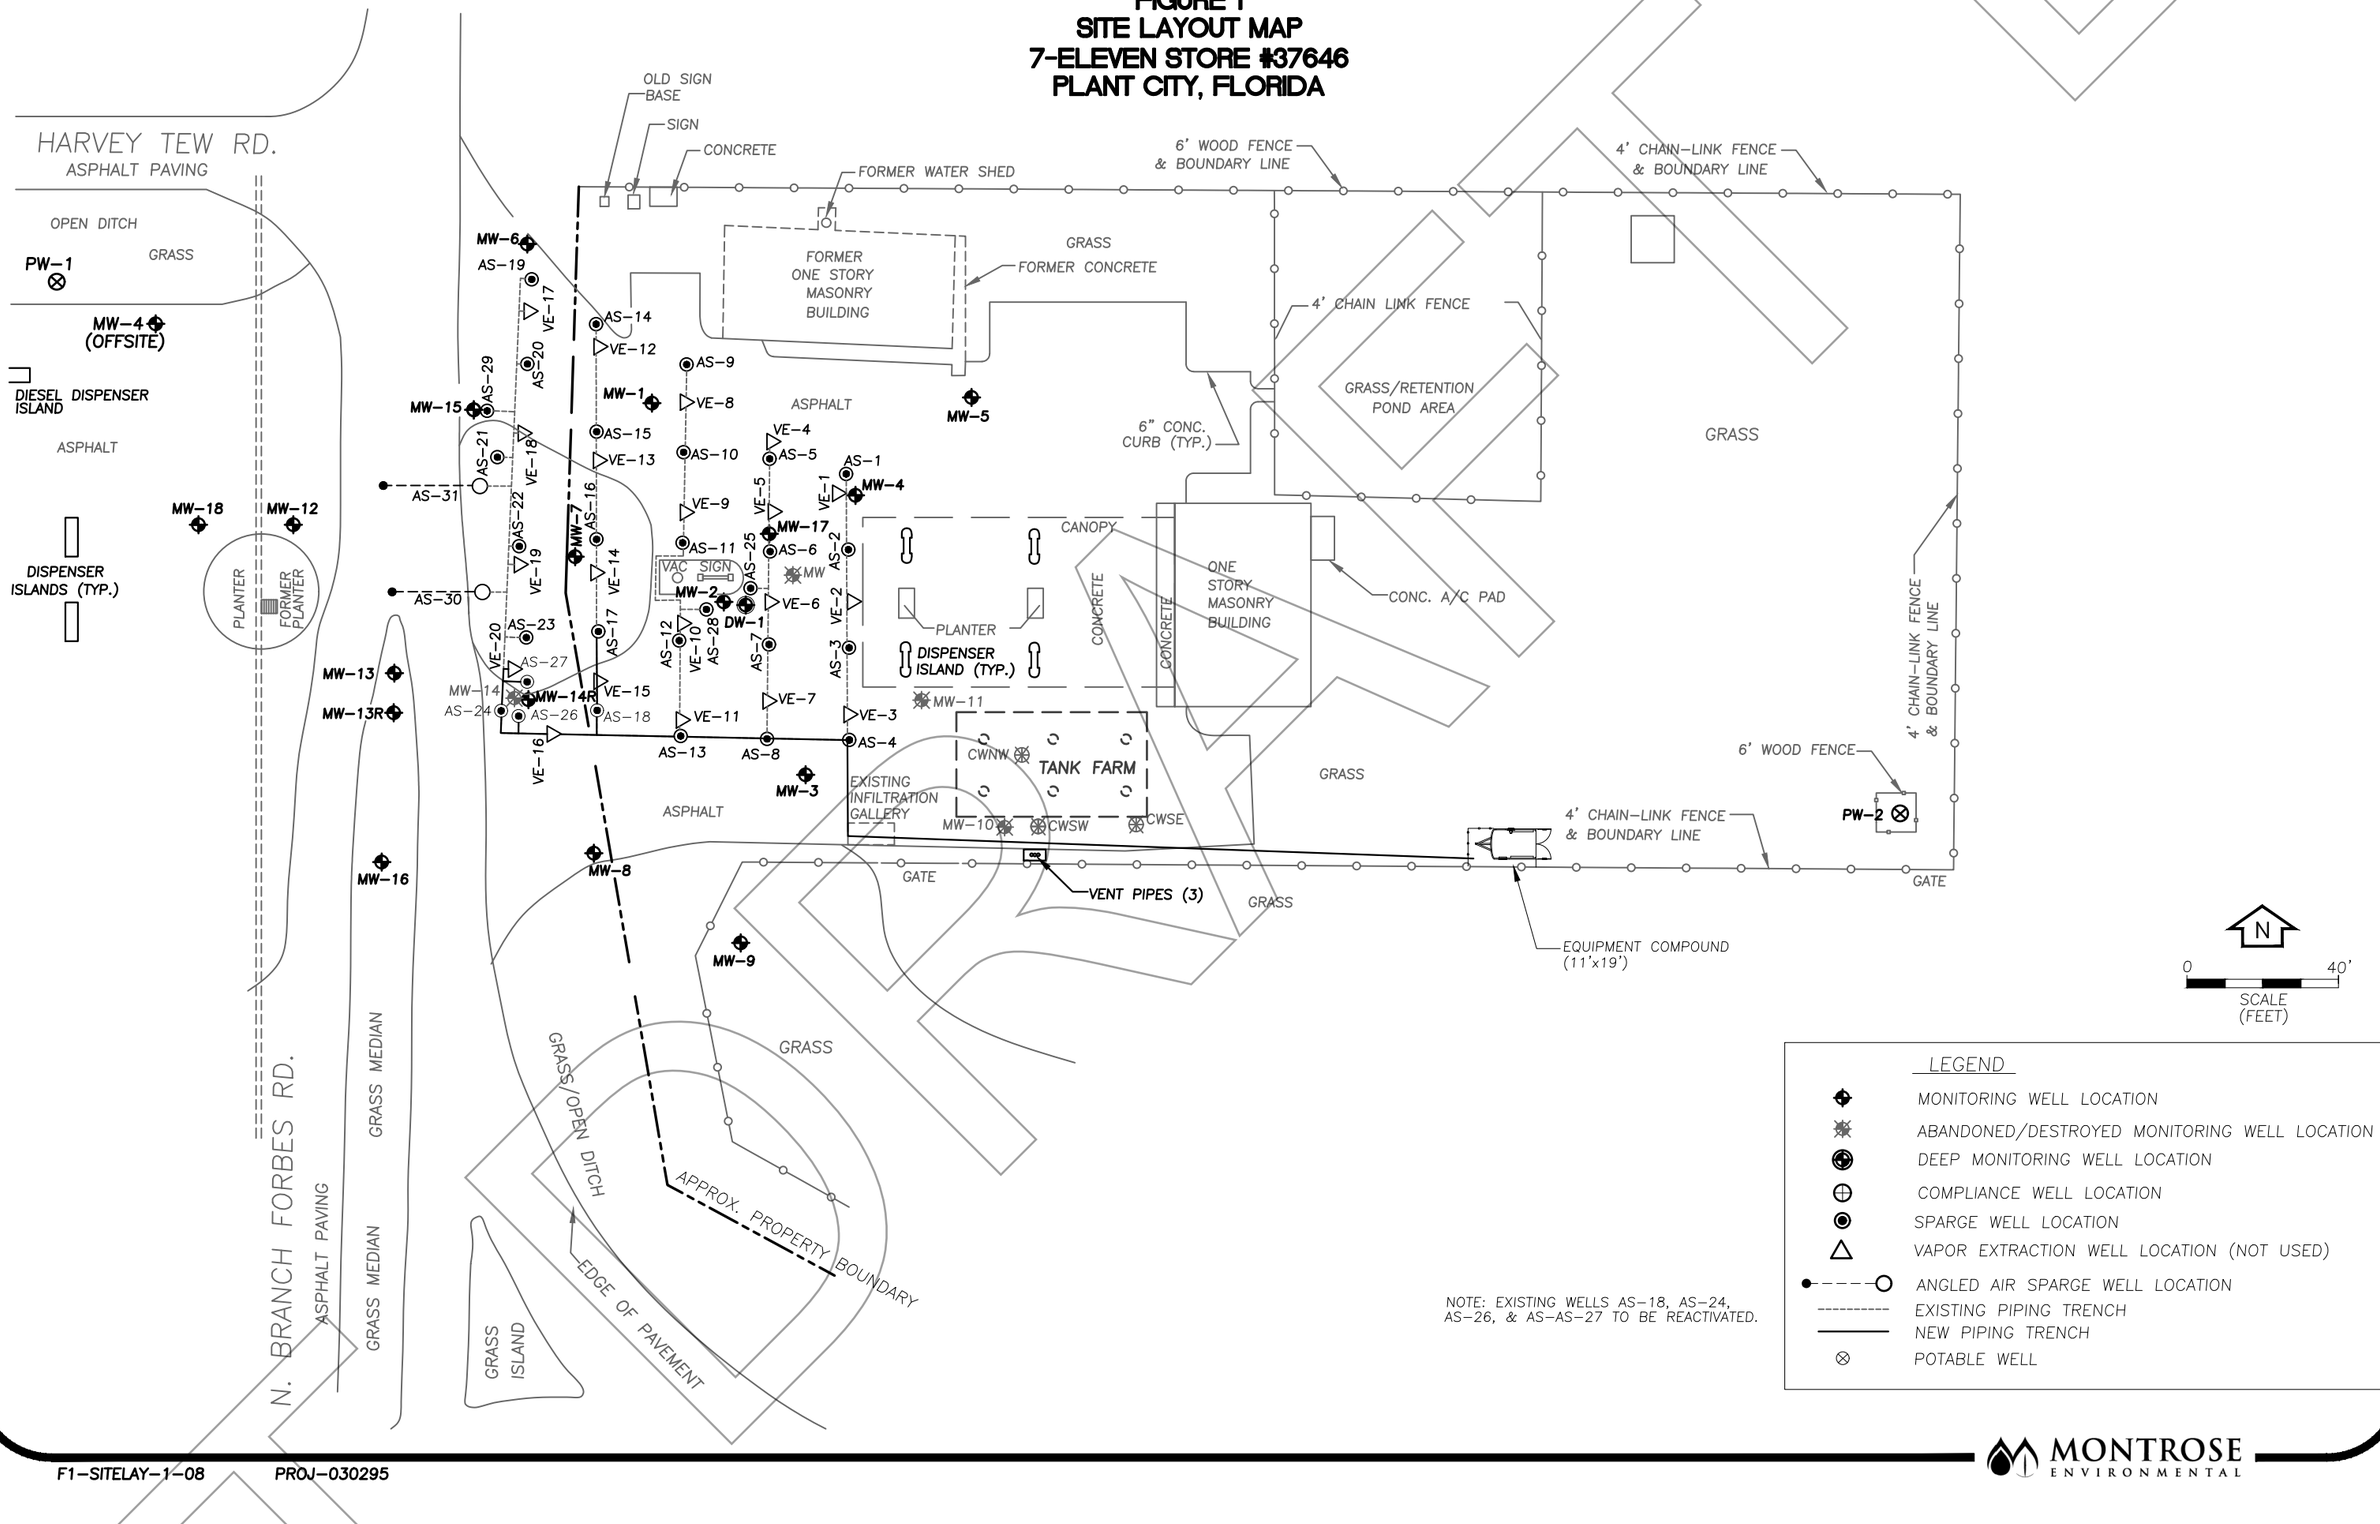

LEGEND

- MONITORING WELL LOCATION
- ABANDONED/DESTROYED MONITORING WELL LOCATION
- DEEP MONITORING WELL LOCATION
- COMPLIANCE WELL LOCATION
- SPARGE WELL LOCATION
- VAPOR EXTRACTION WELL LOCATION (NOT USED)
- ANGLED AIR SPARGE WELL LOCATION
- EXISTING PIPING TRENCH
- NEW PIPING TRENCH
- POTABLE WELL

NOTE: EXISTING WELLS AS-18, AS-24, AS-26, & AS-AS-27 TO BE REACTIVATED.

F1-SITELAY-1-08 PROJ-030295

MONTROSE ENVIRONMENTAL

FIGURE 2
GROUNDWATER ANALYTICAL SUMMARY MAP (2-23-24)
7-ELEVEN STORE #37646
PLANT CITY, FLORIDA

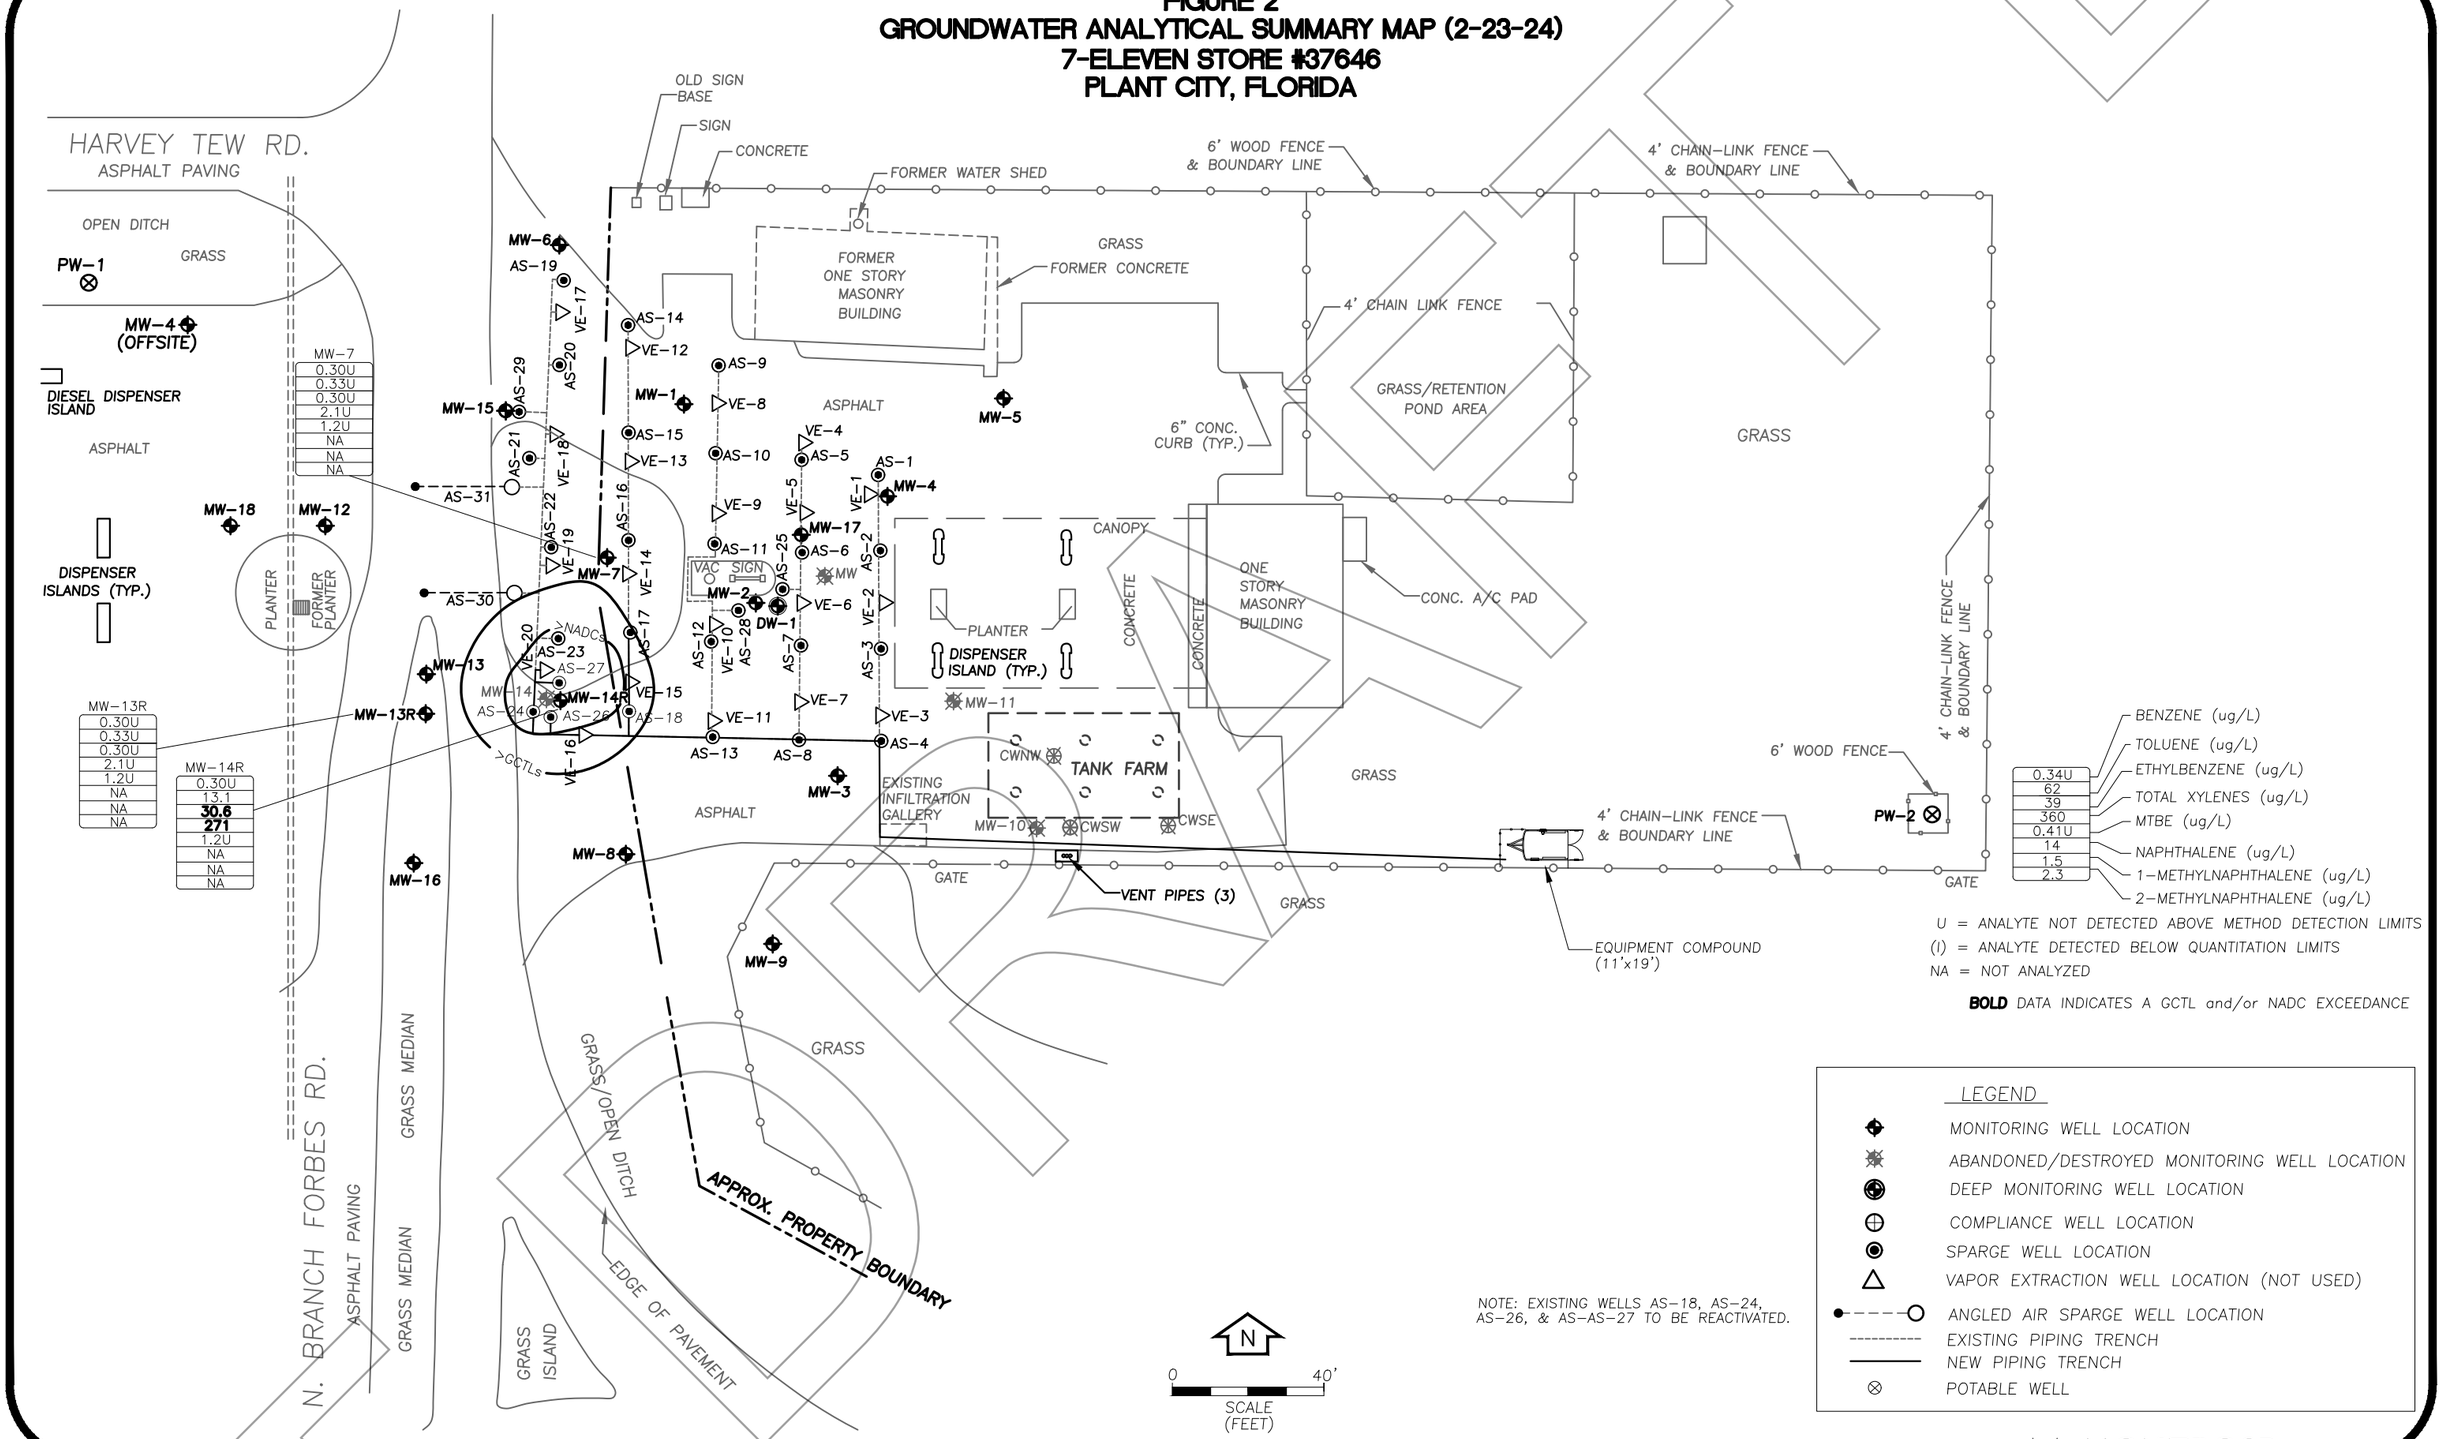

U = ANALYTE NOT DETECTED ABOVE METHOD DETECTION LIMITS
(I) = ANALYTE DETECTED BELOW QUANTITATION LIMITS
NA = NOT ANALYZED

BOLD DATA INDICATES A GCTL and/or NADC EXCEEDANCE

NOTE: EXISTING WELLS AS-18, AS-24, AS-26, & AS-AS-27 TO BE REACTIVATED.

LEGEND

- MONITORING WELL LOCATION
- ABANDONED/DESTROYED MONITORING WELL LOCATION
- DEEP MONITORING WELL LOCATION
- COMPLIANCE WELL LOCATION
- SPARGE WELL LOCATION
- VAPOR EXTRACTION WELL LOCATION (NOT USED)
- ANGLED AIR SPARGE WELL LOCATION
- EXISTING PIPING TRENCH
- NEW PIPING TRENCH
- POTABLE WELL

F2-GW-QUAL(2-23-24)-1-08 PROJ-030295

MONTROSE ENVIRONMENTAL

FIGURE 3
GROUNDWATER ELEVATION CONTOUR MAP (2-23-24)
7-ELEVEN STORE #37646
PLANT CITY, FLORIDA

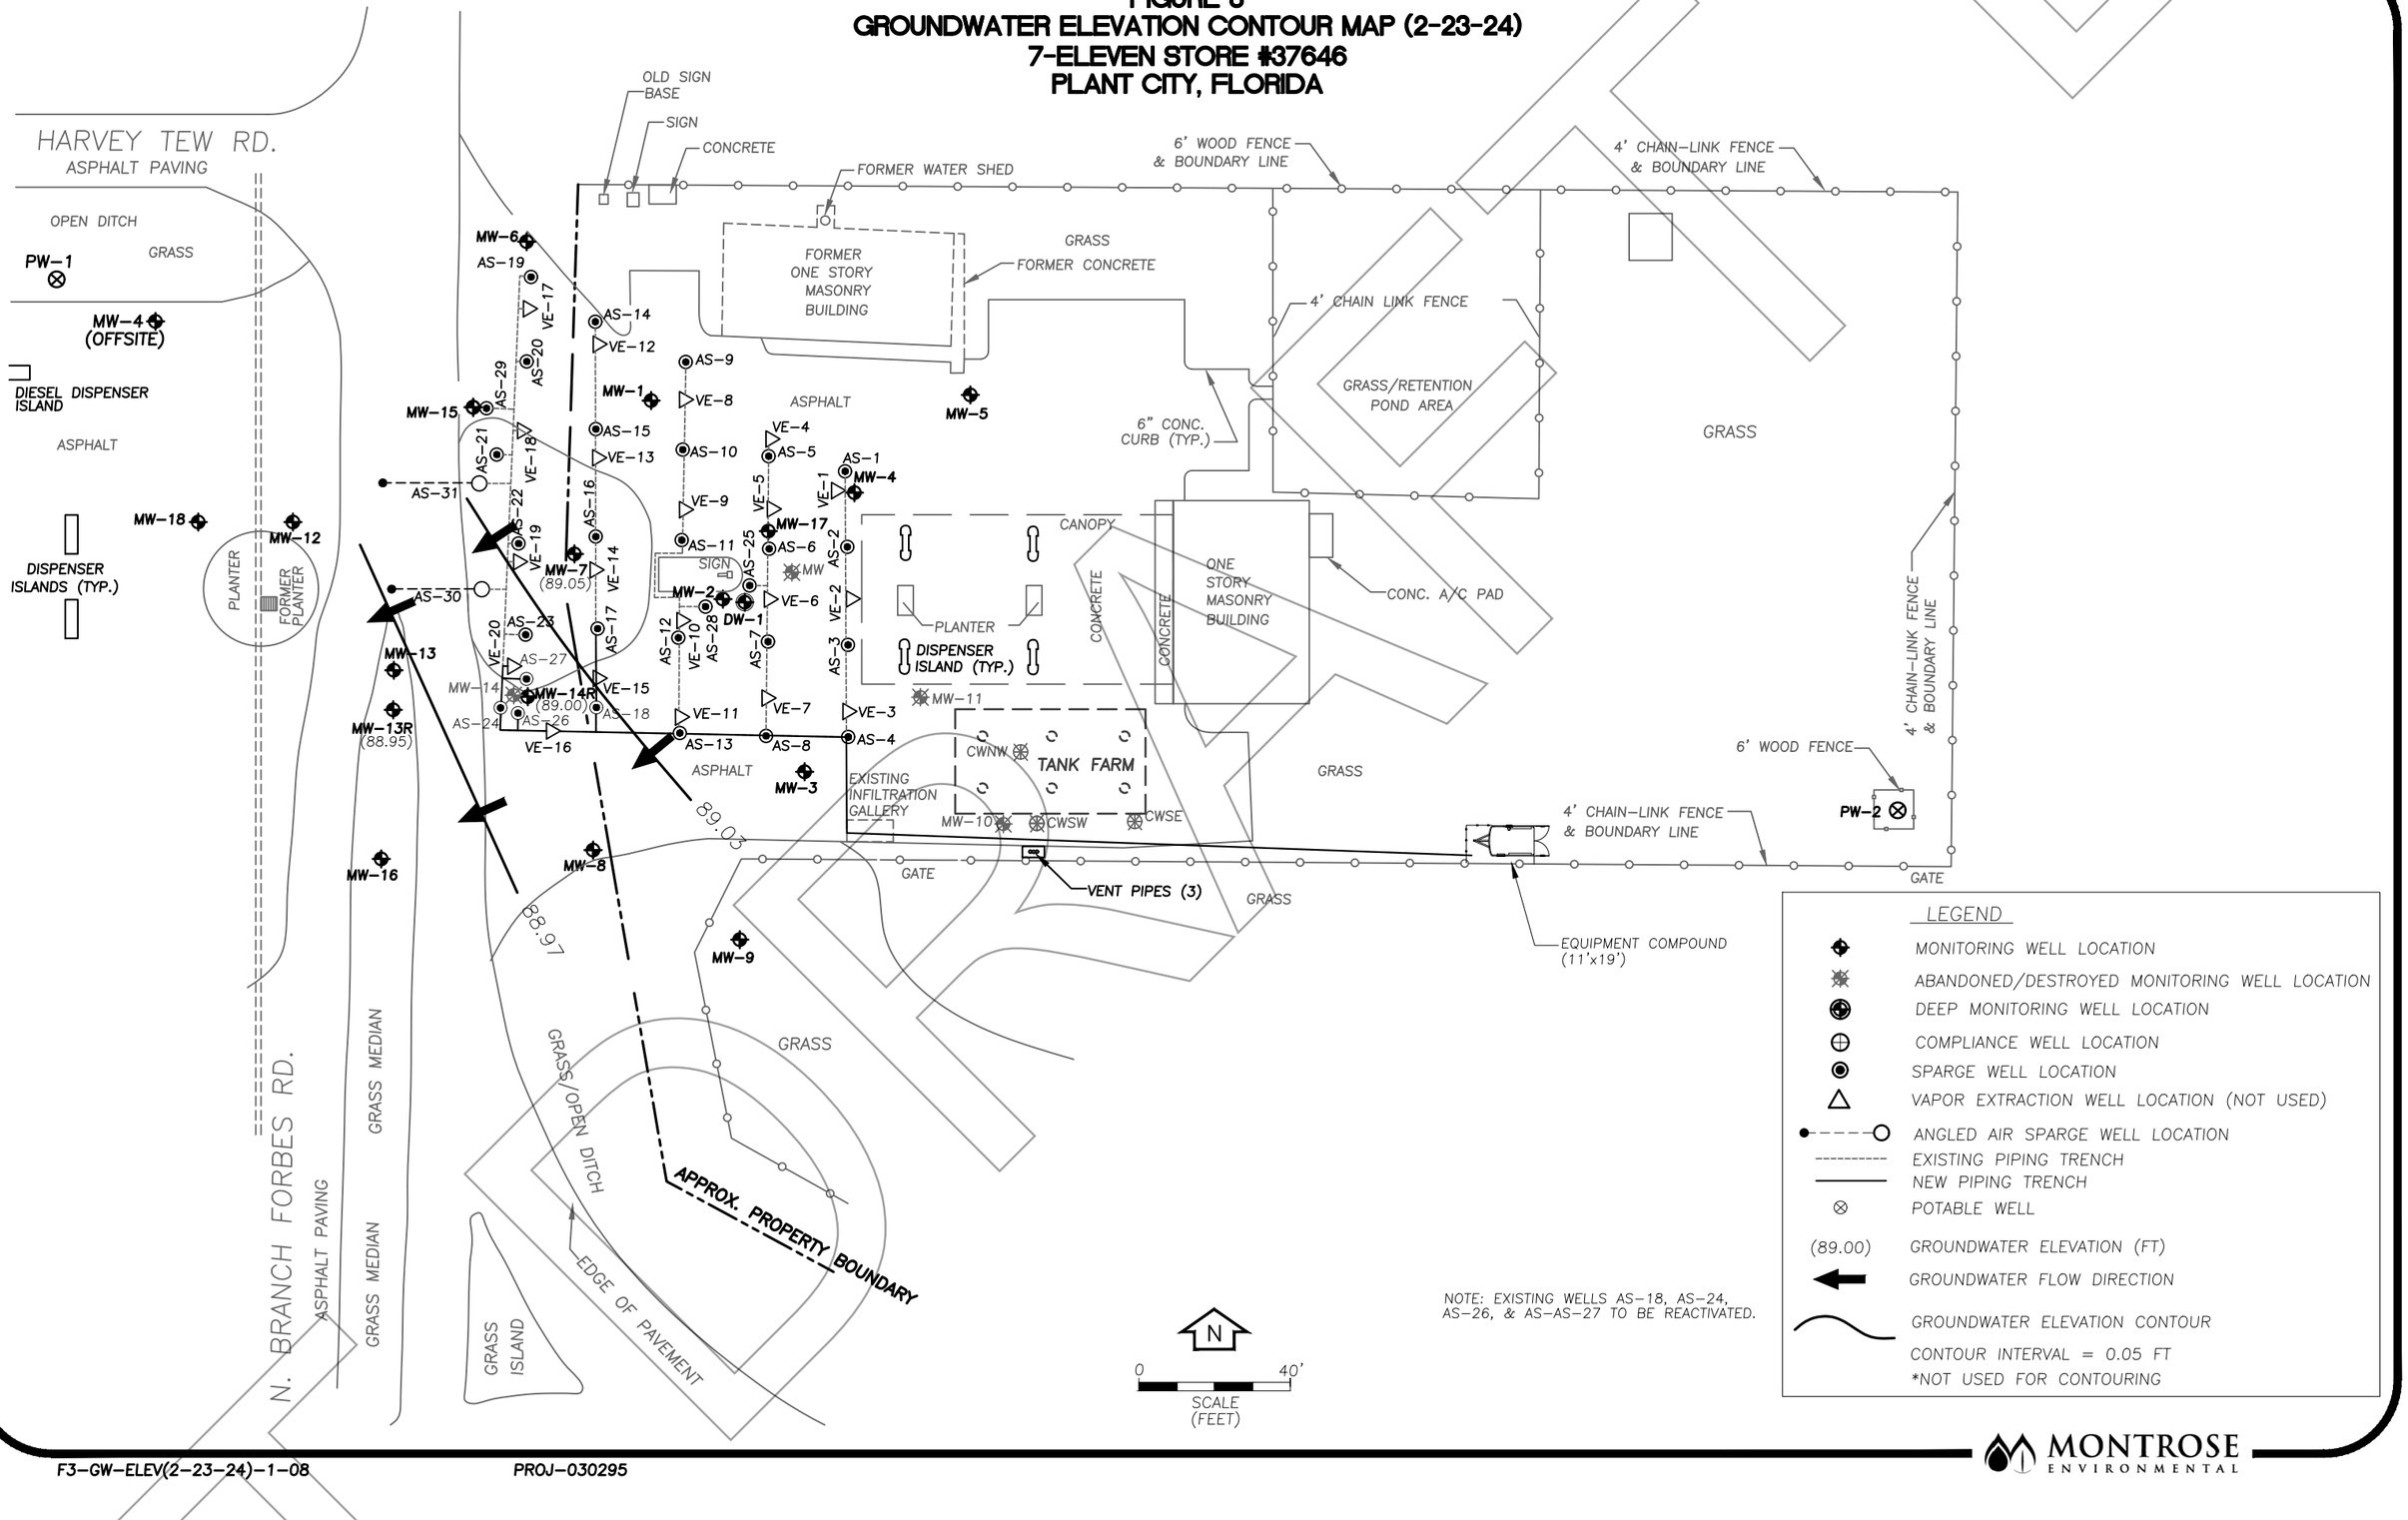

F3-GW-ELEV(2-23-24)-1-08 PROJ-030295

MONTROSE ENVIRONMENTAL

FIGURE 4
DISSOLVED OXYGEN CONCENTRATION MAP (2-23-24)
7-ELEVEN STORE #37646
PLANT CITY, FLORIDA

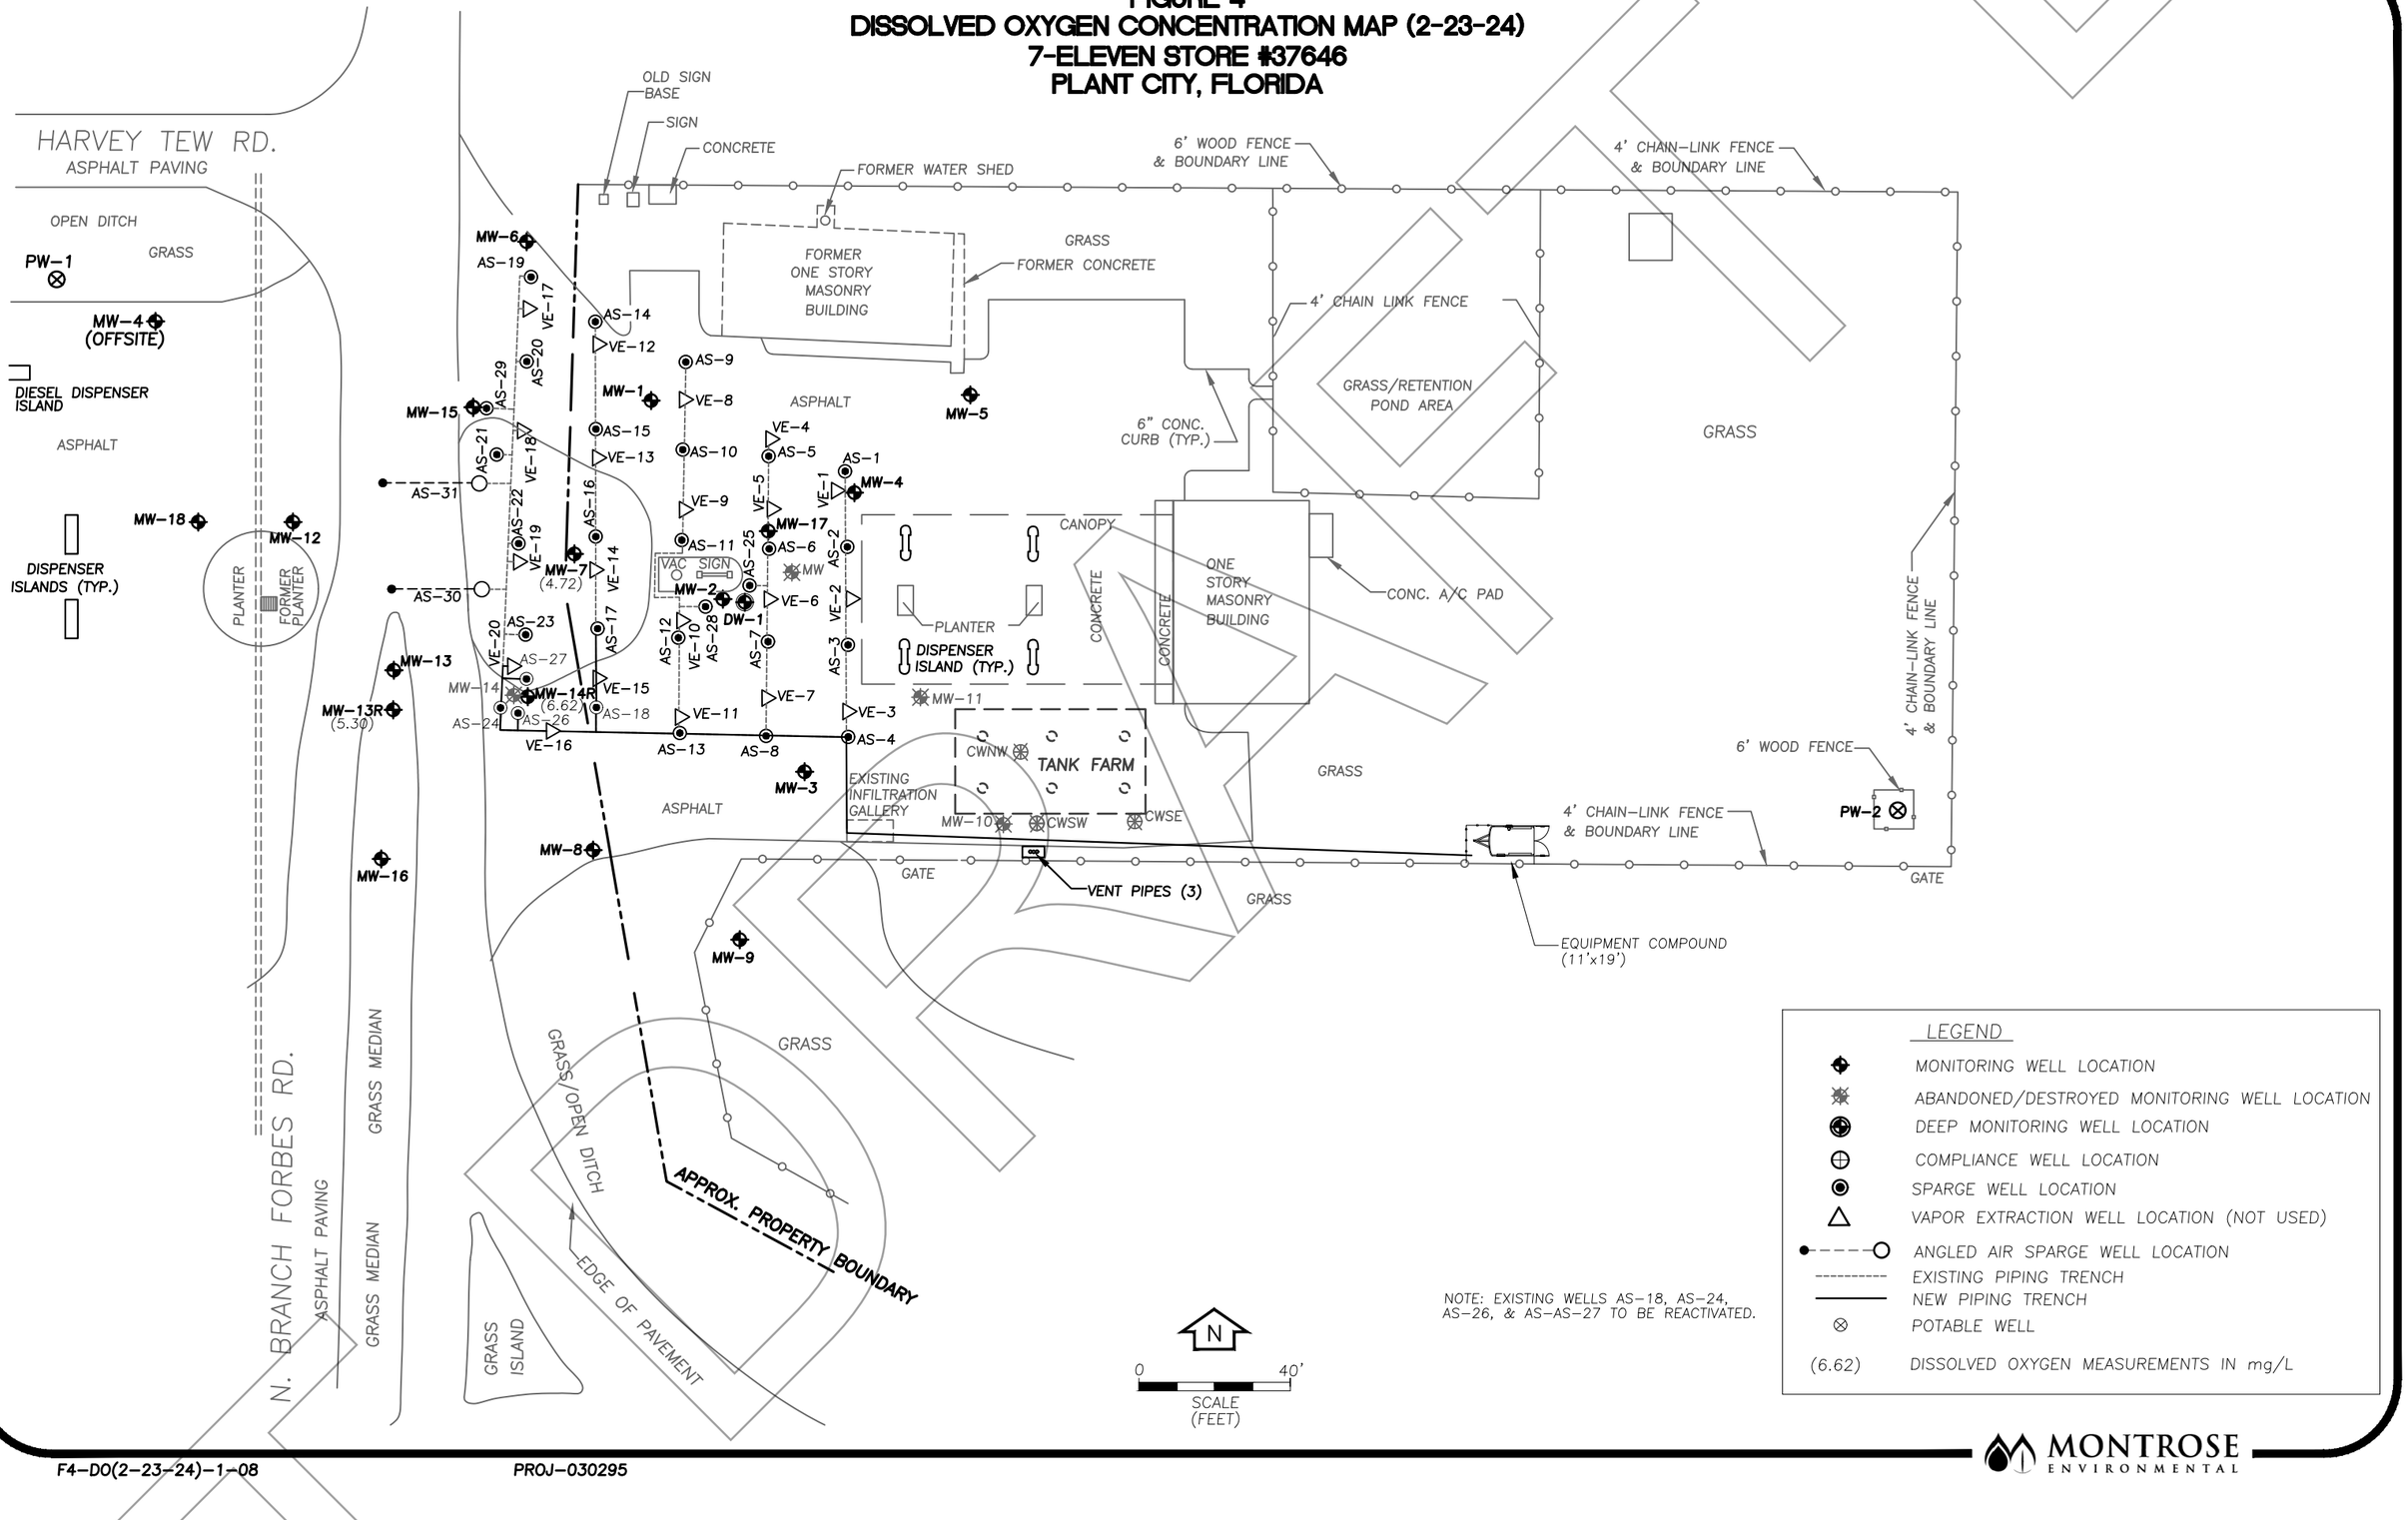

F4-DO(2-23-24)-1-08

PROJ-030295

MONTROSE ENVIRONMENTAL

FIGURE 5
PRESSURE/VACUUM INFLUENCE MAP (2-23-24)
7-ELEVEN STORE #37646
PLANT CITY, FLORIDA

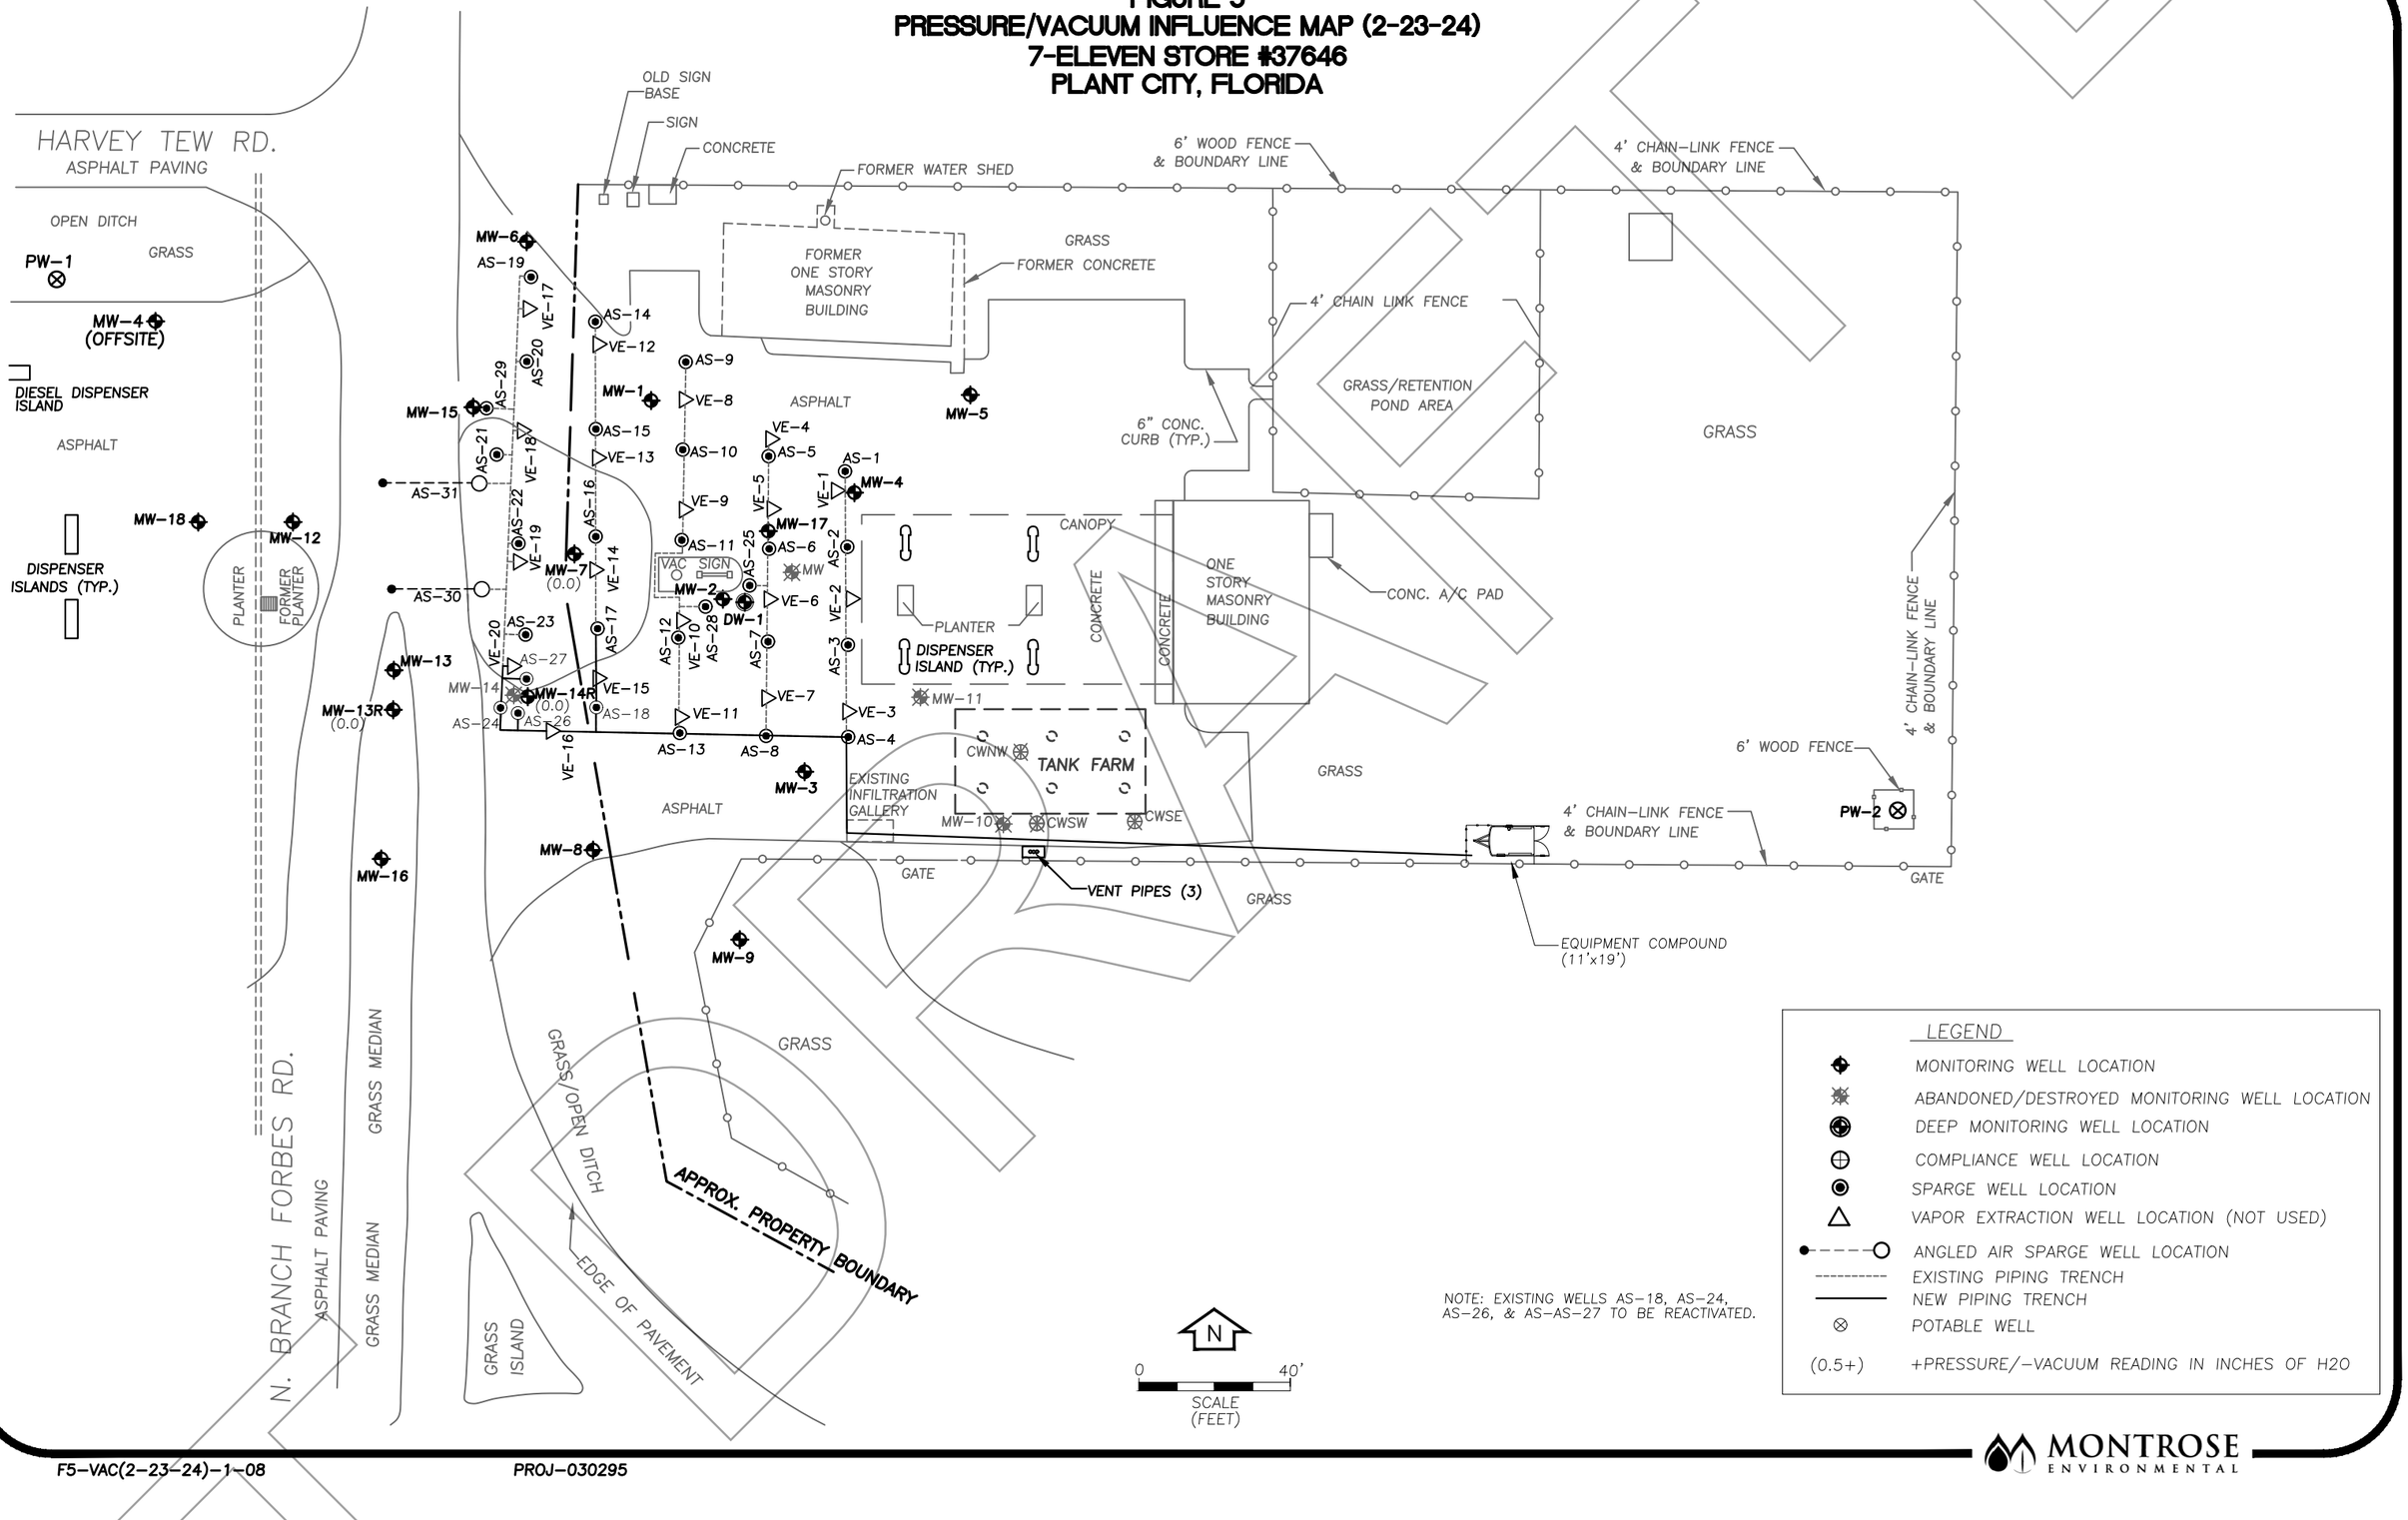

F5-VAC(2-23-24)-1-08 PROJ-030295

MONTROSE ENVIRONMENTAL

TABLE 1: REMEDIAL SYSTEM MAINTENANCE SUMMARY

Facility Name: 7-Eleven Food Store #37646 (Kings Marathon #412)
Facility Address: 1664 Branch Forbes Road, Plant City **Startup Date:** 9/17/2018
FDEP# 298625090

NOTE: Extensive historical O&M data not included in this summary report. See O&M report dated March 18, 2011 for historical operating data.

Date:	Type:	System Maintenance Description
09/17/18	Startup - Day 1	System off upon arrival. Collect static readings from select monitoring wells. Collect baseline groundwater samples from MW-7, MW-13R, and MW-14. Check system components prior to startup. Start system and check fail safes. Collect system operating data and influence data. System running upon departure.
09/18/18	Day 2	System running upon arrival. Collect system readings and system influence data. Connect/program telemetry unit. System running upon departure.
09/19/18	Day 3	System running upon arrival. Collect system readings and system influence data. System running upon departure.
09/26/18	Weekly O&M	System running upon arrival. Collect system readings and system influence data. System running upon departure.
10/03/18	Weekly O&M	System running upon arrival. Collect system readings and system influence data. Technician noted that AS compressor may need a rebuild or a replacement unit installed. System running upon departure.
10/12/18	Site Visit	System running upon arrival. AS compressor is not holding pressure and needs to be replaced. System off upon departure.
10/19/18	Monthly O&M	System off upon arrival. Install replacement AS compressor (KDT 4.40) and restart system. Collect system readings and influence data. System running upon departure.
11/16/18	Monthly O&M	System running upon arrival. Collect system readings and influence data. System running upon departure.
12/13/18	Quarterly O&M	System running upon arrival. Collect system readings and influence data. Shut down system to allow for static conditions during groundwater sampling activities. Collect groundwater samples from select monitoring wells. Install "Restricted Area" sign on system compound (additional signs are on order). System running upon departure.
01/11/19	Monthly O&M	System running upon arrival. Collect system readings and influence data. System running upon departure.
02/08/19	Monthly O&M	System running upon arrival. Collect system readings and influence data. Clean system filters and measure vane width. Spare set of vanes left onsite. System running upon departure.
03/08/19	Quarterly O&M	System running upon arrival. Collect system readings and influence data. Shut down system to allow for static conditions during groundwater sampling activities. Collect groundwater samples from select monitoring wells. Replace vanes in compressor and restart system. System running upon departure.
04/02/19	Monthly O&M	System running upon arrival. Collected system readings and influence data. Cleaned filtersand H/E coil. System running upon departure.
5/3/2019	Monthly O&M	System running upon arrival. Collected system readings and influence data.System running upon departure.
6/3/2019	O&M Turn off	System running upon arrival. Collected system readings and influence data. Vanes at 35.93mm. Record system information on spreadsheet. System off upon departure

DRAFT

TABLE 1: REMEDIAL SYSTEM MAINTENANCE SUMMARY

Facility Name: 7-Eleven Food Store #37646 (Kings Marathon #412)
Facility Address: 1664 Branch Forbes Road, Plant City **Startup Date:** 9/17/2018
FDEP# 298625090

NOTE: Extensive historical O&M data not included in this summary report. See O&M report dated March 18, 2011 for historical operating data.

Date:	Type:	System Maintenance Description
6/10/2019	Static Sampling	system off upon arrival. Restarted system and recorded all influences. System running upon departure.
7/2/2019	Monthly O&M	System running upon arrival. Collected system readings and influence data.System running upon departure.
8/2/2019	Monthly O&M	System running upon arrival. Collected system readings and influence data. Replaced vanes and filters. System running upon departure.
8/30/2019	O&M Turn off	System running upon arrival. Collected system readings and influence data. Vanes recently replaced. Record system information on spreadsheet. System off upon departure
9/10/2019	Static Sampling/ Mothball	System off upon arrival. Collect GWS from select MWs. Perform system mothball activities.
5/19/2020	Re-Start	System off upon arrival. Pulled weeds, cleaned up trash, and blew out trailer. Opened valves to BS-18, 24, 26, 27 and restarted system. Set flows to 4 cfm. Installed updated emergency contact sign and secured site. System running upon departure.
6/12/2020	Monthly O&M	System running upon arrival. Collected system readings and influence data. System running upon departure.
7/9/2020	Monthly O&M	System running upon arrival. Collected system readings and influence data. Measured vanes and replaced inlet filter. System running upon departure.
8/19/2020	Well Install	System running upon arrival. Record running hours and shut system down. Locate MW-14 and collect DTW. Conduct H&S meeting and begin drilling MW-14R. Abandon MW-14 and pour new pads. Develop well and restart system. System running upon departure.
8/21/2020	Quarterly O&M	System running upon arrival. Collected system readings and influence data. Measured vanes and cleaned filters. Collected samples from select MWs and surveyed TOC for MW-14R. System running upon departure.
9/22/2020	Monthly O&M	System running upon arrival. Checked and cleaned filters. Heat exchange needs new hose. Collected system readings and influence data. Cleaned system compound. System running upon departure.
10/19/2020	Monthly O&M	System running upon arrival. Checked and cleaned filters. Collected system readings and influence data. Measured vanes and replaced inlet filter. System running upon departure.
11/14/2020	Quarterly O&M	System running upon arrival. Collected system readings and influence data. Replaced vanes and cleaned filters. Collected samples from select monitoring wells. System running upon departure.
12/16/2020	Monthly O&M	System running upon arrival. Checked and cleaned filters. Collected system readings and influence data. Cleaned system compound. System running upon departure.
1/14/2021	Monthly O&M	System running upon arrival. Checked and cleaned filters. Collected system readings and influence data. Cleaned compound area. System running upon departure.

DRAFT

TABLE 1: REMEDIAL SYSTEM MAINTENANCE SUMMARY

Facility Name: 7-Eleven Food Store #37646 (Kings Marathon #412)
Facility Address: 1664 Branch Forbes Road, Plant City **Startup Date:** 9/17/2018
FDEP# 298625090

NOTE: Extensive historical O&M data not included in this summary report. See O&M report dated March 18, 2011 for historical operating data.

Date:	Type:	System Maintenance Description
2/16/2021	Quarterly O&M	System running upon arrival. Collected system readings and influence data. Checked and cleaned filters. Collected samples from select monitoring wells. System running upon departure.
3/15/2021	Monthly O&M	System running upon arrival. Checked and cleaned filters. Collected system readings and influence data. Cleaned system compound. System running upon departure.
4/13/2021	Monthly O&M	System running upon arrival. Checked and cleaned filters. Collected system readings and influence data. Cleaned compound area. System running upon departure.
5/13/2021	Annual O&M	System running upon arrival. Collected system readings and influence data. Checked and cleaned filters. Replaced inlet filter and cleaned heat exchange. Shut down system for static conditions during annual groundwater sampling event. System off upon departure.
5/21/2021	Annual Groundwater Sampling	System off upon arrival. Collected groundwater samples from select monitoring wells. Restart system. System running upon departure.
6/15/2021	Monthly O&M	System running upon arrival. Collected system readings and influence data. Shut down system for maintenance. Checked and cleaned filters. Replaced compressor internal filter. Cleaned system compound. System running upon departure.
7/15/2021	Monthly O&M	System running upon arrival. Collected system readings and influence data. Shut down system for maintenance. Checked and cleaned filters. Replaced compressor vanes and internal filter. Cleaned system compound. System running upon departure.
8/16/2021	Quarterly O&M	System running upon arrival. Collected system readings and influence data. Shut down system for maintenance and quarterly groundwater sampling. Checked and cleaned system filters. Collected groundwater samples from select monitoring wells. Restart system and monitor operation. System running upon departure.
9/15/2021	Monthly O&M	System running upon arrival. Collected system readings and influence data. Shut down system for maintenance. Checked and cleaned filters. Measured vanes and cleaned heat exchange coils. Cleaned system compound. System running upon departure.
10/15/2021	Monthly O&M	System running upon arrival. Collected system readings and influence data. Shut down system for maintenance. Checked and cleaned filters. Installed new router. System running upon departure.
11/15/2021	Quarterly O&M	System running upon arrival. Collected system readings and influence data. Shut down system for maintenance and quarterly groundwater sampling. Checked and cleaned system filters. Collected groundwater samples from select monitoring wells. Cleaned system compound. Restart system and monitor operation. System running upon
12/14/2021	Monthly O&M	System running upon arrival. Collected system readings and influence data. Shut down system for maintenance. Checked and cleaned filters. Measured vanes and cleaned heat exchange coils. Cleaned system compound. System running upon departure.
1/14/2022	Monthly O&M	System running upon arrival. Collected system readings and influence data. Shut down system for maintenance. Checked and cleaned filters. System running upon departure.

DRAFT

TABLE 1: REMEDIAL SYSTEM MAINTENANCE SUMMARY

Facility Name: 7-Eleven Food Store #37646 (Kings Marathon #412)
Facility Address: 1664 Branch Forbes Road, Plant City **Startup Date:** 9/17/2018
FDEP# 298625090

NOTE: Extensive historical O&M data not included in this summary report. See O&M report dated March 18, 2011 for historical operating data.

Date:	Type:	System Maintenance Description
2/14/2022	Quarterly O&M	System running upon arrival. Collected system readings and influence data. Shut down system for maintenance and quarterly groundwater sampling. Checked and cleaned system filters. Collected groundwater samples from select monitoring wells. Cleaned system compound. Restart system and monitor operation. System running upon
3/14/2022	Monthly O&M	System running upon arrival. Collect system readings and influence data. Shut down for maintenance. Clean compressor filters and measure vanes at 31mm. Restart system, runnining upon departure.
4/13/2022	Monthly O&M	System off upon arrival. Heat exchange motor bearings failed, leave heat exchange off, compressor has internal heat exchange. Replace vanes and filter on compressor. Record system readings and influence data. System running upon departure.
4/18/2022	Site Visit	System off upon arrival. Heat exchange motor has failed and system will not run until repaired. New motor will be ordered in. System off upon departure.
5/2/2022	Site Visit	System off upon arrival. New heat exchange motor picked up and ready to install. Remove bad heat exchange motor and reinstall new motor. Test system and turn back on. System running upon departure.
5/5/2022	Annual O&M	System on upon arrival. Adjust sparge flows. Record system info and influence data. Shut down system and perform maintenance. System will remain off unitl after annual sample event next week. System off upon departure.
5/13/2022	Annual Groundwater Sampling	System off upon arrival. Locate and vent wells to be sampled then sample select wells. Turn system on and adjust flows to design. System on upon departure.
6/20/2022	Monthly O&M	System on upon arrival. Calibrated system. Pressure washed. Collect data. Complete O&M. System running upon departure.
7/19/2022	Monthly O&M	System on upon arrival. Adjust flows/ record data. Shut system down for maintenance. Check and clean filters/ check unit. Restart system. System on upon departure.
8/18/2022	Quarterly O&M	System on upon arrival. Adjusted AS flows and recorded data. Shut system down for maintenance. Calibrated equipment. Performed maintenance, cleaned filters. Restarted system. System on upon departure.
9/19/2022	Monthly O&M	System on upon arrival. Guage wells AS-26, 27, 18, 24. Turn system off for maintenance. Restart system. System on upon departure.
10/18/2022	Monthly O&M	System on upon arrival. Adjust AS/VE flows and record system info and influence data. Shut system down for maintenance. Restart system. System on upon departure.

DRAFT

TABLE 1: REMEDIAL SYSTEM MAINTENANCE SUMMARY

Facility Name: 7-Eleven Food Store #37646 (Kings Marathon #412)
Facility Address: 1664 Branch Forbes Road, Plant City **Startup Date:** 9/17/2018
FDEP# 298625090

NOTE: Extensive historical O&M data not included in this summary report. See O&M report dated March 18, 2011 for historical operating data.

Date:	Type:	System Maintenance Description
11/29/2022	Quarterly O&M	System on upon arrival. Adjust AS/VE flows and record system info and influence data. Shut system down for maintenance. Sample wells. Restart system. System on upon departure.
12/21/2022	Monthly O&M	System on upon arrival. Adjust AS/VE flows and record system info and influence data. Gauge MW's. Shut system down for maintenance. Restart system. System on upon departure.
12/30/2022	Site Visit	Telemetry informed that the system was down. System off upon arrival. Compressor overload tripped. Compressor vane broken. Wires burnt. Replaced vanes. Restart system. System on upon departure.
1/11/2023	Site Visit	Telemetry informed that the system was down. System off upon arrival. Motor overload tripped. System off upon departure.
2/6/2023	Site Visit	System off upon arrival. Replace compressor with one from another site. Troubleshoot telemetry. System on upon departure.
2/23/2023	Quarterly O&M	System off upon arrival. Power failure. Troubleshoot. Shut system down. Open wells to be sampled and allow time to equalize. Collect DTW's and sampling data. System off upon departure.
3/24/2023	Monthly O&M	System on upon arrival. Adjust flows/ record data. Shut system down for maintenance. Check and clean filters/ check unit. Restart system. System on upon departure.

DRAFT

TABLE 1: REMEDIAL SYSTEM MAINTENANCE SUMMARY

Facility Name: 7-Eleven Food Store #37646 (Kings Marathon #412)
Facility Address: 1664 Branch Forbes Road, Plant City **Startup Date:** 9/17/2018
FDEP# 298625090

NOTE: Extensive historical O&M data not included in this summary report. See O&M report dated March 18, 2011 for historical operating data.

Date:	Type:	System Maintenance Description
4/24/2023	Monthly O&M	System on upon arrival. Adjust flows/ record data. Shut system down for maintenance. Check and clean filters. Restart system. System on upon departure.
5/9/2023	Annual O&M	System on upon arrival. Adjust flows/ record data. Locate and gauge wells. Shut system down for maintenance. Check and clean filters. System off upon departure.
5/22/2023	Annual Groundwater Sampling	System off upon arrival. Locate and vent wells to be sampled then sample select wells. Turn system on and adjust flows. System off at departure.
8/25/2023	Site Visit	System on upon arrival. Restart system.
9/27/2023	Monthly O&M	System on upon arrival. Collect system hours. Adjust AS flows and record system data. Locate and gauge wells. Shut system down for maintenance. Check and clean filters. System on upon departure.
10/27/2023	Monthly O&M	System on upon arrival. Adjust AS flows and record system data. Locate and gauge wells. Shut system down for maintenance. Check and clean filters. System on upon departure.
11/20/2023	Quarterly O&M	System on upon arrival. Adjust AS flows and record system data. Locate and gauge wells. Shut system down for groundwater sampling. Collect groundwater samples. Clean filters and check compressor oil level. Restart system. System on upon departure.
12/19/2023	Monthly O&M	System on upon arrival. Adjust AS flows and record system data. Locate and gauge wells. Shut down system for maintenance. Check and clean filter. Restart system. System on upon arrival.
1/23/2024	Monthly O&M	System on upon arrival. Adjust AS flows and record system data. Locate and gauge wells. Shut down system for maintenance. Check and clean filter. Restart system. System on upon arrival.
2/16/2024	Monthly O&M	System on upon arrival. Adjust AS flows and record system data. Locate and gauge wells. Shut down system for maintenance. Check and clean filter. Restart system. System on upon arrival.
2/23/2024	Quarterly GWS	System on upon arrival. Adjust AS flows and record system data. Locate and gauge wells. Shut down system for groundwater sampling. Open proposed wells to allow them to equilibrate. Collect groundwater samples. Restart system. System on upon departure.

DRAFT

TABLE 2: AIR SPARGING PERFORMANCE SUMMARY

Facility Name: 7-Eleven Food Store #37646 (Kings Marathon #412)
Facility ID#: 298625090

Code	Arrive	Depart
1	on	on
2	off	on
3	off	off
4	on	off

Site Visit Date	Days Between Site Visits	Days Since Startup	AS Compressor 1 Hour Meter Reading	AS Compressor 1 Daily Designed Run Time (hours)	AS Compressor 2 Hour Meter Reading	AS Compressor 2 Daily Designed Run Time (hours)	AS Compressor 3 Hour Meter Reading	AS Compressor 3 Daily Designed Run Time (hours)	Hours of Operation Period	Total Hours of Operation Cumulative	Approved Down Time (hours)	Percent Run Time (period)	Percent Run Time cumulative	Process Status
										0		0.00%	0.00%	
09/17/18			42,486	24						0				2
09/18/18	1	1	42,508	24					22	22		92%	92%	1
09/19/18	1	2	42,532	24					24	46		100%	96%	1
09/26/18	7	9	42,702	24					170	216		101%	100%	1
10/03/18	7	16	42,869	24					167	383		99%	100%	1
10/12/18	9	25	43,086	24					217	600		100%	100%	4
10/19/18	7	32	43,086	24					0	600		0%	78%	2
11/16/18	28	60	43,760	24					674	1,274		100%	88%	1
12/13/18	27	87	44,404	24					644	1,918		99%	92%	1
01/11/19	29	116	45,098	24					694	2,612		100%	94%	1
02/08/19	28	144	45,771	24					673	3,285		100%	95%	1
03/08/19	28	172	46,444	24					673	3,958		100%	96%	1
04/02/19	25	197	47,044	24					600	4,558		100%	96%	1
05/03/19	31	228	47,782	24					738	5,296		99%	97%	1
06/03/19	31	259	48,526	24					744	6,040		100%	97%	4
06/10/19	7	266	48,526	24					0	6,040	168	100%	97%	2
07/02/19	22	288	49,060	24					534	6,574		101%	98%	1
08/02/19	31	319	49,799	24					739	7,313		99%	98%	1
08/30/19	28	347	50,472	24					673	7,986		100%	98%	4
05/19/20		0	50,472	24					0	0				2
06/12/20	24	24	51,038	24					566	566		98%	98%	1
07/09/20	27	51	51,691	24					653	1,219		101%	100%	1
08/21/20	43	94	52,714	24					1,023	2,242		99%	99%	1
09/22/20	32	126	53,411	24					697	2,939		91%	97%	1
10/19/20	27	153	54,058	24					647	3,586		100%	98%	1
11/14/20	26	179	54,725	24					667	4,253		107%	99%	1
12/16/20	32	211	55,445	24					720	4,973		94%	98%	1
01/14/21	29	240	56,138	24					693	5,666		100%	98%	1
02/16/21	33	273	56,929	24					791	6,457		100%	99%	1
03/15/21	27	300	57,572	24					643	7,100		99%	99%	1
04/13/21	29	329	58,258	24					686	7,786		99%	99%	1
05/13/21	30	359	58,974	24					716	8,502		99%	99%	4
05/21/21	8	367	58,974	24					0	8,502	192	100%	99%	2
06/15/21	25	392	59,576	24					602	9,104		100%	99%	1
07/15/21	30	422	60,289	24					713	9,817		99%	99%	1
08/16/21	32	454	61,058	24					769	10,586		100%	99%	1
09/15/21	30	484	61,779	24					721	11,307		100%	99%	1
10/15/21	30	514	62,499	24					720	12,027		100%	99%	1
11/15/21	31	545	63,245	24					746	12,773		100%	99%	1
12/14/21	29	574	63,935	24					690	13,463		99%	99%	1
01/14/22	31	605	64,684	24					749	14,212		101%	99%	1
02/14/22	31	636	65,421	24					737	14,949		99%	99%	1
03/14/22	28	664	66,093	24					672	15,621		100%	99%	1
04/13/22	30	694	66,458	24					365	15,986		51%	97%	2
05/02/22	19	713	66,460	24					2	15,988		0%	95%	2
05/05/22	3	716	66,526	24					66	16,054		92%	95%	4
05/13/22	8	724	66,526	24					0	16,054	192	100%	95%	2
06/20/22	38	762	67,434	24					908	16,962		100%	95%	1
07/19/22	29	791	68,127	24					693	17,655		100%	95%	1
08/18/22	30	821	68,851	24					724	18,379		101%	95%	1
09/19/22	32	853	69,616	24					765	19,144		100%	95%	1
10/18/22	29	882	70,137	24					521	19,665	168	99%	96%	1
11/29/22	42	924	71,142	24					1,005	20,670		100%	96%	1
12/21/22	22	946	71,670	24					528	21,198		100%	96%	1
12/30/22	9	955	71,842	24					172	21,370		80%	96%	2
01/11/23	12	967	71,900	24					58	21,428		20%	95%	3
02/06/23	26	993	71,900	24					0	21,428		0%	92%	2
02/23/23	17	1,010	72,306	24					406	21,834		100%	92%	3
03/24/23	29	1,039	72,514	24					208	21,636		30%	89%	1
04/24/23	31	1,070	73,263	24					749	22,583		101%	90%	1
05/09/23	15	1,085	73,620	24					357	21,993		99%	87%	4
08/25/23	108	1,193	73,620	24					0	22,583		0%	81%	2
09/27/23	33	1,226	74,409	24					789	22,782		100%	79%	1
10/27/23	30	1,256	75,128	24					719	23,302		100%	79%	1
11/20/23	24	1,280	75,700	24					572	23,354		99%	78%	1
12/19/23	29	1,309	76,399	24					699	24,001		100%	78%	1
01/23/24	35	1,344	77,227	24					828	24,182		99%	77%	1
02/16/24	24	1,368	77,802	24					575	24,576		100%	77%	1
02/23/24	7	1,375	77,970	24					168	24,350		100%	75%	1

TABLE 3: BIO SPARGING WELL DATA

Facility Name: 7-Eleven Food Store #37646 (Kir **Facility ID#:** 298625090

Standard Temp = 70 **°F** **Standard Pressure =** 1 ATM

All Measurements = Feet
No Data = Blank
Flow = SCFM
Pressure = PSI

WELL NO.	AS-18	AS-24	AS-26	AS-27	Total
DIAMETER (inches)	2	2	2	2	
WELL DEPTH	25	25	25	25	
SCREEN INT.	23 - 25	23 - 25	23 - 25	23 - 25	
DESIGN FLOW/PRESS	4 cfm @ 8.0 psi	4 cfm @ 8.0 psi	4 cfm @ 8.0 psi	4 cfm @ 8.0 psi	16 cfm @ 13 psi

Date	Flow @ Manifold		Pressure	Flow @ Manifold		Pressure	Flow @ Manifold		Pressure	Flow @ Manifold		Pressure	Flow @ Manifold		Pressure
	Reading	Corrected	Manifold	Reading	Corrected	Manifold	Reading	Corrected	Manifold	Reading	Corrected	Manifold	Reading	Corrected	Manifold
09/17/18	3.2	4.1	9.0	2.8	3.6	9.0	3.8	4.8	9.0	4.4	5.6	9.0	14.2	18.0	11.0
09/18/18	4.0	4.6	5.0	4.0	5.1	9.0	4.0	5.2	10.0	4.2	5.6	11.0	16.2	20.4	12.0
09/19/18	4.0	5.1	9.0	4.0	5.1	9.0	4.0	5.1	9.0	4.0	5.1	9.0	16.0	20.3	12.0
09/26/18	3.0	3.6	7.0	2.6	3.3	9.0	1.8	2.3	9.0	1.2	1.5	9.0	8.6	10.8	10.0
10/03/18	3.0	3.6	7.0	3.4	4.3	9.0	1.2	1.5	9.0	1.2	1.5	9.0	8.8	11.0	12.0
10/19/18	4.0	4.9	7.0	4.0	5.1	9.0	3.4	4.3	9.0	3.2	4.0	8.0	14.6	18.2	10.0
11/16/18	3.5	4.2	6.0	3.5	4.3	7.5	3.2	4.0	8.0	3.2	4.0	8.0	13.4	16.4	8.0
12/13/18	3.6	4.2	5.0	3.0	3.6	7.0	3.4	4.1	7.0	3.0	3.6	7.0	13.0	15.6	8.0
01/11/19	3.4	3.9	5.0	3.0	3.6	7.0	2.6	3.2	8.0	3.0	3.6	7.0	12.0	14.5	9.0
02/08/19	3.4	4.0	6.0	2.6	3.2	8.0	2.4	3.0	8.0	2.0	2.5	8.0	10.4	12.7	12.5
03/08/19	3.4	4.0	6.0	3.0	3.6	7.0	2.8	3.5	8.0	2.8	3.5	8.0	12.0	14.6	9.0
04/02/19	4.0	4.6	5.0	3.8	4.7	7.5	3.8	4.7	7.5	4.0	5.0	8.0	15.6	18.9	9.0
05/03/19	4.0	4.6	5.0	4.0	4.7	6.0	3.2	3.9	7.0	4.0	4.9	7.0	15.2	18.1	9.0
06/03/19	4.0	4.6	5.0	4.0	4.9	7.0	3.8	4.7	8.0	3.8	4.6	7.0	15.6	18.8	9.0
06/10/19	3.6	4.2	5.0	3.4	4.1	7.0	3.0	3.7	8.0	3.2	4.0	8.0	13.2	16.0	9.0
07/02/19	4.0	4.7	6.0	3.5	4.3	8.0	3.0	3.8	9.0	3.0	3.7	8.0	13.5	16.6	10.0
08/02/19	3.8	4.6	7.0	3.4	4.3	9.0	2.4	3.0	9.0	3.0	3.8	9.0	12.6	15.8	11.0
08/30/19	3.2	3.9	7.0	3.4	4.3	9.0	2.4	3.1	10.0	3.0	3.8	9.0	12.0	15.1	11.0
05/19/20	4.0	4.6	5.0	4.0	5.0	8.0	4.0	5.1	9.0	4.0	5.0	8.0	16.0	19.7	9.0
06/12/20	3.0	3.5	5.0	4.0	4.9	7.0	3.0	3.6	7.0	3.0	3.6	7.0	13.0	15.6	9.0
07/09/20	3.6	4.1	4.0	3.6	4.4	7.0	3.6	4.4	7.0	3.6	4.4	7.0	14.4	17.2	8.5
08/21/20	3.2	3.7	5.0	3.2	3.9	7.5	3.2	4.0	8.0	3.2	4.0	8.0	12.8	15.6	9.0
09/22/20	3.5	4.3	7.0	3.5	4.4	9.0	3.5	4.4	9.0	3.5	4.4	9.0	14.0	17.6	10.0
10/19/20	4.0	4.6	5.0	4.0	5.0	8.0	2.5	3.1	8.0	3.0	3.7	8.0	13.5	16.4	9.0
11/14/20	3.0	3.6	6.0	3.0	3.8	8.5	3.0	3.6	7.0	3.0	3.7	8.0	12.0	14.7	10.0
12/16/20	3.2	3.8	5.5	3.2	3.9	7.5	3.2	4.0	8.0	3.2	4.0	8.0	12.8	15.6	9.0
01/14/21	4.0	4.7	5.5	4.0	4.9	7.5	3.5	4.3	8.0	3.5	4.3	8.0	15.0	18.3	9.0
02/16/21	4.0	4.7	6.0	3.5	4.3	8.0	3.0	3.7	8.0	2.6	3.2	8.0	13.1	16.1	9.0
03/15/21	4.0	4.6	5.0	4.0	4.9	7.0	3.0	3.6	6.0	2.6	3.1	6.0	13.6	16.1	9.0
04/13/21	4.0	4.6	4.5	3.6	4.4	7.0	2.6	3.2	7.5	2.2	2.7	7.0	12.4	14.8	7.0
05/13/21	3.8	4.3	4.0	4.0	4.7	6.0	2.0	2.4	6.0	2.4	2.9	7.0	12.2	14.3	8.0
06/15/21	3.4	3.8	4.0	3.4	4.0	6.0	2.8	3.4	7.0	2.6	3.1	6.0	12.2	14.4	7.0
07/15/21	3.4	4.0	6.0	3.5	4.4	9.0	2.0	2.5	9.0	2.8	3.6	9.0	11.7	14.6	10.0
08/16/21	3.0	3.6	7.0	3.6	4.6	9.0	3.2	4.1	9.0	3.0	3.8	9.0	12.8	16.1	10.0
09/15/21	3.2	3.8	6.5	3.2	4.0	8.0	3.2	4.0	8.5	3.2	4.0	8.5	12.8	15.9	9.5
10/15/21	3.4	4.0	6.0	3.0	3.7	8.0	2.4	3.0	8.0	3.2	4.0	8.0	12.0	14.7	10.0
11/15/21	3.5	4.1	5.0	3.0	3.7	7.5	2.5	3.1	8.0	3.0	3.7	8.0	12.0	14.6	9.0
12/14/21	3.2	3.7	5.0	3.0	3.6	7.0	2.8	3.5	8.0	2.8	3.5	8.0	11.8	14.3	8.0
01/14/22	3.0	3.5	5.0	3.0	3.7	7.5	3.0	3.7	7.5	3.0	3.7	7.5	12.0	14.5	8.5
02/14/22	5.0	5.8	5.0	3.0	3.6	6.5	2.5	3.0	6.5	2.5	3.0	6.5	13.0	15.4	8.0
03/14/22	3.2	3.6	4.0	3.2	3.8	6.0	3.2	3.8	6.5	3.2	3.8	6.5	12.8	15.1	8.0
04/13/22	4.0	4.7	6.0	4.0	5.1	9.0	3.5	4.3	7.0	4.0	5.1	9.0	15.5	19.2	8.0
05/05/22	4.0	4.6	4.5	4.0	4.8	6.5	4.0	4.9	7.0	4.0	4.9	7.0	16.0	19.1	8.5
06/20/22	4.0	4.6	4.5	4.0	4.7	6.0	4.0	4.6	4.5	4.0	4.9	7.0	16.0	18.7	8.5
07/19/22	4.0	4.7	6.0	4.0	5.0	8.0	3.5	4.4	8.5	3.5	4.3	8.0	15.0	18.5	10.0
08/18/22	4.0	4.7	6.0	4.0	5.0	8.0	3.0	3.8	9.0	4.0	5.1	9.0	15.0	18.6	10.0
09/19/22	4.0	4.7	6.0	4.0	5.2	10.0	3.0	3.5	5.0	3.0	3.9	10.0	14.0	17.3	12.0
10/18/22	4.0	5.0	8.0	4.0	5.1	9.0	3.0	3.5	5.0	3.0	3.8	9.0	14.0	17.3	10.0
11/29/22	2.8	3.3	6.0	3.0	3.7	8.0	2.0	2.4	6.0	2.2	2.7	8.0	10.0	12.2	10.0
12/21/22	2.9	3.4	5.5	2.6	3.3	8.5	2.2	2.7	8.0	1.4	1.8	8.5	9.1	11.2	9.5
03/24/23	3.0	3.5	5.0	3.0	3.6	6.0	3.0	3.5	5.0	2.0	2.4	7.0	11.0	12.9	8.0
04/24/23	3.5	3.9	4.0	3.0	3.5	5.3	3.5	4.1	5.0	1.1	1.3	5.0	11.1	12.8	8.0
05/09/23	4.0	4.5	4.0	3.0	3.6	6.0	1.1	1.3	6.0	3.5	4.2	6.0	11.6	13.5	7.0
09/27/23	3.0	3.5	5.5	3.0	3.8	8.5	3.0	3.2	2.5	1.2	1.5	8.5	10.2	12.0	9.0
10/27/23	3.5	4.1	5.0	2.0	2.4	6.0	3.0	3.4	4.0	2.0	2.4	7.0	10.5	12.2	8.0
11/20/23	3.0	3.4	4.5	3.0	3.6	6.5	3.0	3.2	2.5	3.0	3.7	8.0	12.0	14.0	8.5
12/19/23	4.0	4.6	5.0	4.0	4.9	7.0	2.0	2.3	5.0	3.0	3.6	7.0	13.0	15.5	9.0
01/23/24	4.0	4.6	5.0	1.1	1.3	6.0	3.0	3.5	5.0	1.1	1.3	7.0	9.2	10.7	8.0
02/16/24	4.0	4.6	5.0	4.0	4.7	6.0	1.1	1.3	6.0	3.5	4.2	6.0	12.6	14.8	8.0
02/23/24	4.0	4.6	5.0	4.0	4.7	6.0	1.1	1.3	6.0	3.5	4.2	6.0	12.6	14.8	8.0

Note: The system was off during 1/2023 and 2/2023 site visits so no flow readings were taken.

TABLE 4: SYSTEM INFLUENCE MONITORING PARAMETERS

Facility Name: 7-Eleven Food Store #37646 (Kings Marathon #412) **Facility ID#:** 298625090

* = Static Baseline Data

B = Bubbling
DTW = Feet
D.O. - mg/l

No Data = Blank
Vac (-)/Press(+) = in of H_2O
Obs. - Visual Observations

WELL NO.	MW-7	MW-13R	MW-14	MW-14R		
WELL DEPTH	15.00	20.00	20.00	20.00		
SCREEN INT.	5-15	5-20	5-20	5-20		

DATE	DTW	D.O.	Press	Obs.	DTW	D.O.	Press	Obs.	DTW	D.O.	Press	Obs.	DTW	D.O.	Press	Obs.	DTW	D.O.	Press	Obs.	DTW	D.O.	Press	Obs.
*09/17/18	3.17	1.26			5.13	0.66			3.44	1.21														
09/17/18	3.16	1.28	0.0		5.32	1.89	0.0		2.68	6.52	10+													
09/18/18	3.15	3.1	0.0		5.31	1.89	0.0		2.17	7.81	10+	B												
09/19/18	3.12	3.01	0.0		5.32	1.76	0.0		2.16	7.92	12+	B												
09/26/18	3.77	3.75	0.0		5.98	3.96	0.0		4.08	5.21	0.6+													
10/03/18	3.40	3.14	0.0		5.45	2.67	0.5+		3.54	4.26	3.5+													
10/19/18	4.72	4.01	0.0		7.06	3.68	0.0		5.00	5.91	16+	B												
11/16/18	6.97	1.70	0.0		9.08	3.82	0.0		7.20	6.31	3.6+													
12/13/18	7.59	1.95	0.0		9.63	3.18	0.0		7.84	7.42	2.6+													
01/11/19	6.63	2.73	0.0		8.74	3.45	0.0		6.93	7.65	2.6+													
02/08/19	7.93	1.56	0.0		9.88	4.15	0.0		8.03	7.12	3.0+													
03/08/19	6.82	1.41	0.0		8.91	3.23	0.0		7.12	7.37	2.3+													
04/02/19	7.87	1.98	0.0		9.92	3.87	0.0		8.20	8.31	4+													
05/03/19	8.47	1.36	0.0		10.58	0.87	0.0		8.71	5.71	3.3+													
06/03/19	9.16	1.31	0.0		11.27	1.04	0.0		9.53	4.17	2.9+													
07/02/19	6.41	3.74	0.0		8.51	4.00	0.0		6.71	7.98	3.5+													
08/02/19	3.8	5.06	0.0		5.58	3.28	0.0		3.86	6.18	1.0+													
08/30/19	3.09	3.84	0.0		3.36	6.59	2.0+		5.23	4.41	0.0													
05/19/20																								
06/12/20	9.00	0.68	0.0		10.96	0.61	0.0		9.28	8.42	3+													
07/09/20	9.93	2.39	0.0		12.00	3.04	0.0		10.13	5.88	2.7+													
08/21/20	7.65	2.64	0.0		9.61	0.52	0.0		Abandoned				7.66	6.50	1.4+									
09/22/20	7.61	5.71	0.0		7.98	4.01	0.0		Abandoned				6.05	7.22	1.0+									
10/19/20	7.15	6.04	0.0		9.27	4.87	0.0		Abandoned				7.22	8.19	0.0									
11/14/20	5.95	5.90	0.0		7.90	5.83	0.0		Abandoned				5.90	9.41	0.0									
12/16/20	7.5	3.11	0.0		9.58	4.01	0.0		Abandoned				7.61	5.82	1.5+									
01/14/21	7.52	3.01	0.0		9.71	4.05	0.0		Abandoned				7.50	5.11	1.2+									
02/16/21	8.02	4.02	0.0		8.12	7.28	1.0+		Abandoned				9.98	4.96	0.0									
03/15/21	8.79	1.93	0.0		10.86	3.50	0.0		Abandoned				8.82	4.87	1.5+									
04/13/21	9.2	0.64	0.0		11.12	0.97	0.0		Abandoned				9.15	2.99	1.7+									
05/13/21	9.95	2.95	0.0		12.02	3.11	0.0		Abandoned				10.02	5.73	1.2+									
06/15/21	10.64	1.16	0.0		12.60	1.46	0.0		Abandoned				10.68	7.25	1.2+									
07/15/21	5.32	5.22	0.0		7.40	3.90	0.0		Abandoned				5.31	6.04	0.0									
08/16/21	5.50	5.90	0.0		7.71	5.01	0.0		Abandoned				5.71	7.38	1.1+									
09/15/21	6.62	4.20	0.0		8.60	3.73	0.0		Abandoned				6.32	5.40	1.3+									
10/15/21	7.42	2.69	0.0		9.53	3.54	0.0		Abandoned				7.54	7.56	1.0+									
11/15/21	8.01	2.91	0.0		10.02	3.08	0.0		Abandoned				8.09	6.98	1.3+									
12/14/21	8.86	3.50	0.0		9.98	3.78	0.0		Abandoned				8.51	5.96	0.8+									
01/14/22	9.50	2.83	0.0		11.60	3.93			Abandoned				9.44	5.63	1.1+									
02/14/22	10.25	2.81	0.6-		12.23	8.63	0.7-		Abandoned				10.31	5.61	0.0									
03/14/22	10.74	3.71	0.0		12.78	7.92	0.0		Abandoned				10.70	7.86	0.0									
04/13/22	9.85	1.09	0.0		11.87	2.57	0.0		Abandoned				9.79	0.46	0.0									
05/05/22	10.09	0.80	0.0		12.10	2.95	0.0		Abandoned				10.13	4.05	0.0									
06/20/22	10.04	0.64	0.0		12.13	2.14	0.0		Abandoned				10.12	3.90	0.0									
07/19/22	7.19	2.18	0.0		9.11	0.28	0.0		Abandoned				8.25	3.17	0.0									
08/18/22	6.52	6.04	0.0		8.56	1.61	0.0		Abandoned				6.66	7.21	1.6+									
09/19/22	4.24	4.02	1.3		6.21	1.99	0.5		Abandoned				4.21	8.31	2.1									
10/18/22	4.48	3.35	1.3		6.72	3.61	0.0		Abandoned				4.79	4.92	0.7									
11/29/22	6.47	5.12	0.0		8.60	3.71	0.0		Abandoned				6.66	5.01	0.7+									
12/21/22	6.85	3.71	0.0		8.90	2.94	0.0		Abandoned				6.92	3.82	0.3+									
03/24/23	9.40	1.84	0.0		11.48	4.93	0.0		Abandoned				9.43	0.80	0.0									
04/24/23	10.80	2.23	0.0		12.82	1.38	0.0		Abandoned				10.78	1.28	0.0									
05/09/23	17.39	4.73	0.0		13.31	2.84	0.0		Abandoned				17.50	2.96	0.5+									
09/27/23	6.80	2.78	0.0		8.83	1.71	0.0		Abandoned				6.64	3.25	0.8+									
10/27/23	8.96	2.10	0.0		11.10	2.91	0.0		Abandoned				9.20	3.32	0.08+									
11/20/23	9.82	6.08	0.0		11.89	3.57	0.0		Abandoned				9.87	3.65	1.1+									
12/19/23	9.59	0.31	0.0		11.53	1.25	0.0		Abandoned				9.61	3.22	1.0+									
01/23/24	9.68	0.49	0.0		11.43	0.98	0.0		Abandoned				9.52	0.61	0.0									
02/16/24	9.66	3.91	0.0		11.66	3.55	0.0		Abandoned				9.70	3.24	0.0									
02/23/24	9.13	4.72	0.0		11.07	5.30	0.0		Abandoned				9.13	6.62	0.0									

Note: The system was off during 1/2023 and 2/2023 site visits so no influence readings were taken.

TABLE 5: GROUNDWATER MONITORING WELL ANALYTICAL SUMMARY

Facility Name: 7-Eleven Store # 37646
Facility ID#: 298625090

Analytical Results = ug/L

Blank = Not Analyzed

Location	Date	Benzene	Toluene	Ethylbenzene	Total Xylenes	MTBE	Naphthalene	1-Methylnaphthalene	2-Methylnaphthalene	Acenaphthene	Acenaphthylene	Anthracene	Benzo(a) anthracene	Benzo(a)pyrene	Benzo(b)fluoranthene	Benzo(g,h,i)perylene	Benzo(k)fluoranthene	Chrysene	Dibenz(a,h) anthracene	Fluoranthene	Fluorene	Indeno(1,2,3-cd)pyrene	Phenanthrene	Pyrene	FL-PRO	1,2-DCA	Lead	EDB
Chapter 62-777 GCTL		**1**	**40**	**30**	**20**	**20**	**14**	**28**	**28**	**20**	**210**	**2,100**	**0.05**	**0.2**	**0.05**	**210**	**0.5**	**4.8**	**0.005**	**280**	**280**	**0.05**	**210**	**210**	**5,000**	**3**	**15**	**0.02**
Chapter 62-777 NADSC		**100**	**400**	**300**	**200**	**200**	**140**	**280**	**280**	**200**	**2,100**	**21,000**	**5**	**20**	**5**	**2,100**	**50**	**480**	**0.5**	**2,800**	**2,800**	**5**	**2,100**	**2,100**	**50,000**	**300**	**150**	**2**
DW-1	04/18/95	1.0 U	5.1	2.7	9	3																				BDL	<5	<0.01
	03/20/96	0.50 U	0.50 U	0.6	BDL	3.1																						
	09/15/00	1.0 U	1.0 U	2.2	BDL	5.2																						
	05/03/02	**1.9**	4.3	1.9	3	6.2																						
	01/03/06	**1.3**	1.1	0.65	1.7	9.4																						
	01/09/07	0.76 I	7.2	0.49 U	0.64 I	13																						
MW-1	02/24/95	**310**	**1300**	**200**	**1500**	1																				BDL	11	**0.7**
	03/20/96	**130**	**180**	**150**	**870**	10 U																				BDL		
	09/15/00	**150**	**100**	**170**	**250**	10 U	**16**																					
	05/03/02	**280**	4	**230**	**120**	ND																						
	11/29/04	**6.6**	16	21	**37**	1.3	5	0.45 U	0.35 U		0.31 U		0.14 U		0.084 U				0.13 U			0.13 U						
	04/08/05	**13**	9	**86**	**200**	2.2 U	**22**	2.9	3		4.5		0.14 U		0.084 U				0.13 U			0.13 U						
	07/01/05	**5.3**	17	6.5	**25**	<0.80																						
	10/03/05	<0.40	0.48	0.68	1.6	0.43 U	0.36 U	0.45 U	0.35 U		0.31 U		0.14 U		0.084 U				0.13 U			0.13 U						
	01/03/06	0.66	0.75	4	6.3	<0.050																						
	04/05/06	**12**	4.4	**96**	**130**	2.0																						
	07/20/06	**4.3**	3.5	8.9	9.9	0.78																						
	10/04/06	**1.3**	2.0	3.5	7.6	0.63	1.4	1.0 U	0.97 U		0.87 U		0.10 U		0.080 U				0.17 U			0.096 U						
	01/09/07	**1.7 I D2**	18 D2	9.6 D2	**30 D2**	1.6 I D2																						
	04/04/07	**1.8**	3.1	8.4	10	0.53 I	0.88 U	1.0 U	0.96 U	0.86 U	1.9 U	0.079 U	0.099 U	0.082 U	0.080 U	0.21 U	0.094 U	0.11 U	0.17 U	0.34 U	0.18 U	0.096 U	0.15 U	0.19 U				
	07/30/07	0.23 U	0.53 U	1.0	1.8	0.17 U																						
	10/29/07	0.50 U	0.53 U	0.50 U	0.82 I	0.50 U																						
	12/18/15	0.10 U	0.50 U	0.50 U	0.50 U	0.50 U	1.0 U	1.0 U	1.0 U	0.025 U	0.025 U	0.025 U	0.025 U	0.025 U	0.025 U	0.025 U	0.025 U	0.025 U	0.025 U	0.025 U	0.025 U	0.025 U	0.050 U	0.025 U	40 U			

DRAFT

TABLE 5: GROUNDWATER MONITORING WELL ANALYTICAL SUMMARY

Facility Name: 7-Eleven Store # 37646
Facility ID#: 298625090

Analytical Results = ug/L

Blank = Not Analyzed

Location	Date	Benzene	Toluene	Ethylbenzene	Total Xylenes	MTBE	Naphthalene	1-Methylnaphthalene	2-Methylnaphthalene	Acenaphthene	Acenaphthylene	Anthracene	Benzo(a) anthracene	Benzo(a)pyrene	Benzo(b)fluoranthene	Benzo(g,h,i)perylene	Benzo(k)fluoranthene	Chrysene	Dibenz(a,h) anthracene	Fluoranthene	Fluorene	Indeno(1,2,3-cd)pyrene	Phenanthrene	Pyrene	FL-PRO	1,2-DCA	Lead	EDB
Chapter 62-777 GCTL		**1**	**40**	**30**	**20**	**20**	**14**	**28**	**28**	**20**	**210**	**2,100**	**0.05**	**0.2**	**0.05**	**210**	**0.5**	**4.8**	**0.005**	**280**	**280**	**0.05**	**210**	**210**	**5,000**	**3**	**15**	**0.02**
Chapter 62-777 NADSC		**100**	**400**	**300**	**200**	**200**	**140**	**280**	**280**	**200**	**2,100**	**21,000**	**5**	**20**	**5**	**2,100**	**50**	**480**	**0.5**	**2,800**	**2,800**	**5**	**2,100**	**2,100**	**50,000**	**300**	**150**	**2**
MW-2	02/24/95	**10000**	**24000**	**3400**	**15000**	**910**																				BDL	16	0.4
	03/20/96	**9300**	**30000**	**6400**	**28400**	**330**																				BDL		
	09/15/00	**7400**	**25000**	**5000**	**22000**	**1200 U**	**2200**																				0.01	0.25
	05/03/02	**5000**	**14000**	**480**	**17000**	ND																						
	11/29/04	**2500**	**9300**	**360**	**7500**	**43 U**	**1900**	**210**	**470**		190		0.14 U		0.084 U				0.13 U			0.13 U						
	04/08/05	**1700**	**5900**	**3900**	**8900**	**100**	**1300**	0.45 U	**410**		**460**		0.14 U		0.084 U				0.13 U			0.13 U						
	07/01/05	**1100**	**3500**	**1800**	**5100**	**40 U**	**860**	**130**	**120**		160		0.14 U		0.084 U				0.13 U			0.13 U						
	10/03/05	**1600**	**5500**	**2000**	**7000**	**30**	**720**	**95**	**220**		190		0.14 U		0.084 U				0.13 U			0.13 U						
	01/03/06	**790**	**3100**	**1700**	**5300**	**26**	**670**	**98**	**210**		**240**		0.14 U		0.084 U				0.13 U			0.13 U						
	04/05/06	**430**	**2000**	**2400**	**6700**	**32**	**1200**	**130**	**300**		**230**		0.14 U		0.084 U				0.13 U			0.13 U						
	07/20/06	**100**	**2500**	**2600**	**7700**	**26**	**940**	**130**	**310**		2.0 U		0.10 U		0.083 U				0.17 U			0.099 U						
	10/04/06	**660**	**3800**	**1700**	**6700**	**62**	**650**	**88**	**210**		1.9 U		0.10 U		0.080 U				0.17 U			0.096 U						
	01/09/07	**90 D20**	**3000 D20**	**790 D20**	**5900 D20**	19 I D20	**450 D10**	**110**	**200**	4.2	160	0.082 U	0.10 U	0.085 U	0.083 U	0.21 U	0.097 U	0.12 U	0.17 U	0.35 U	2.9	0.099 U	0.33 I	0.19 U				
	04/04/07	**48 D20**	**1000 D20**	**230 D20**	**1800 D20**	3.4 U D20	**16**	21	2.1	3.1	2.1 U	0.088 U	**0.11 I**	0.091 U	0.088 U	0.23 U	0.10 U	0.22 I	0.18 U	0.37 U	0.92 I	0.11 U	0.16 U	0.20 U				
	07/30/07	**3.1 I D4**	**450 D10**	**280 D10**	**1500 D10**	4.8 I D10	0.092 U	0.092 U	0.096 U	0.079 U	0.086 U	0.094 U	0.090 U	0.10 U	0.11 U	0.15 U	0.092 U	0.090 U	0.14 U	0.10 U	0.090 U	0.14 U	0.10 U	0.10 U				
	10/29/07	0.50 U	16	**49**	**590 D2**	0.50 U	**86 D10**	14	17	0.024 U	0.033 U	0.027 U	0.016 U	0.020 U	0.034 U	0.026 U	0.037 U	0.031 U	0.016 U	0.020 U	0.026 U	0.016 U	0.033 U	0.031 U				
	03/18/08	**1.2**	3.7	28	**138**	0.35 U	**20**	7.7	12	0.13 U	0.13 U	0.080 U	0.029 U	0.023 U	0.025 U	0.092 U	0.082 U	0.060 U	0.047 U	0.084 U	0.10 U	0.039 U	0.10 U	0.12 U				
	06/25/08	**1.1 I D3**	4.6 D3	27 D3	**160 D3**	1.0 U D3	**21**	14	23	0.13 U	0.13 U	0.080 U	0.029 U	0.023 U	0.025 U	0.092 U	0.082 U	0.060 U	0.047 U	0.084 U	0.10 U	0.039 U	0.10 U	0.12 U				
	10/01/08	**1.5 I D3**	13 D3	**33 D3**	**110 D3**	1.0 U D3	**33**	7.1	17	0.13 U	0.13 U	0.080 U	0.029 U	0.023 U	0.025 U	0.092 U	0.082 U	0.060 U	0.047 U	0.084 U	0.10 U	0.039 U	0.10 U	0.12 U				
	12/16/08	0.21 U	0.23 U	0.49 I	1.1 I	0.35 U	0.53	0.12 U	0.18 U	0.13 U	0.13 U	0.080 U	0.029 U	0.023 U	0.025 U	0.092 U	0.082 U	0.060 U	0.047 U	0.084 U	0.10 U	0.039 U	0.10 U	0.12 U				
	03/10/09	0.21 U	0.87 I	3.1	18	0.35 U	2.4	0.71	0.26 I	0.15 U	0.15 U	0.90 U	0.033 U	0.026 U	0.028 U	0.10 U	0.092 U	0.067 U	0.053 U	0.094 U	0.11 U	0.044 U	0.11 U	0.13 U				
	06/04/09	0.21 U	0.23 U	0.17 U	0.63 U	0.35 U	0.15 U	0.12 U	0.18 U	0.13 U	0.13 U	0.080 U	0.029 U	0.023 U	0.025 U	0.092 U	0.082 U	0.060 U	0.047 U	0.084 U	0.10 U	0.039 U	0.10 U	0.12 U				
	09/02/09	0.21 U	0.28 U	0.17 U	0.59 U	0.23 U	0.15 U	0.12 U	0.19 U	0.13 U	0.13 U	0.082 U	0.030 U	0.024 U	0.026 U	0.095 U	0.085 U	0.062 U	0.048 U	0.087 U	0.10 U	0.040 U	0.10 U	0.12 U				
	01/15/10	0.22 U	0.26 U	0.33 U	1.2 U	1.1 U																						
	05/13/10	0.22 U	0.26 U	0.33 U	1.2 U	1.1 U	0.020 U	0.013 U	0.017 U	0.012 U	0.011 U	0.012 U	0.011 U	0.022 U	0.016 U	0.045 U	0.021 U	0.017 U	0.058 U	0.014 U	0.013 U	0.031 U	0.011 U	0.014 U				
	08/04/10	0.22 U	0.94 I	0.33 U	1.8 I	1.1 U	1.2	0.13	0.44	0.012 U	0.011 U	0.012 U	0.011 U	0.022 U	0.016 U	0.045 U	0.021 U	0.017 U	0.058 U	0.014 U	0.013 U	0.031 U	0.011 U	0.014 U				
	06/07/11	0.37 I	0.45 U	0.98 U	0.84 I	0.40 U	0.35	0.09	0.17 I	0.012 U	0.011 U	0.030 I	**0.24**	0.022 U	**0.090 I,J3**	0.045 U	0.17 I	0.19 I	0.058 U,J3	0.020 I	0.013 U	0.031 U	0.030 I	0.20 I				
	09/07/11	0.33 U	0.45 U	0.98 U	0.73 U	0.40 U	0.59	0.15	0.28	0.012 U	0.011 U	0.012 U	0.011 U	0.022 U	0.016 U	0.045 U	0.021 U	0.017 U	0.058 U	0.014 U	0.013 U	0.031 U	0.011 U	0.014 U				
	12/05/11	0.22 U	0.26 U	0.33 U	1.2 U	1.1 U																						
	02/29/12	0.22 U	0.26 U	0.33 U	1.2 U	1.1 U																						
	07/24/15						0.048 U	0.050 U	0.053 U	0.034 U	0.039 U	0.035 U	0.032 U	0.037 U	0.040 U	0.048 U	0.048 U	0.033 U	0.036 U	0.037 U	0.032 U	0.031 U	0.037 U	0.036 U				

TABLE 5: GROUNDWATER MONITORING WELL ANALYTICAL SUMMARY

Facility Name: 7-Eleven Store # 37646
Facility ID#: 298625090

Analytical Results = ug/L

Blank = Not Analyzed

Location	Date	Benzene	Toluene	Ethylbenzene	Total Xylenes	MTBE	Naphthalene	1-Methylnaphthalene	2-Methylnaphthalene	Acenaphthene	Acenaphthylene	Anthracene	Benzo(a) anthracene	Benzo(a)pyrene	Benzo(b)fluoranthene	Benzo(g,h,i)perylene	Benzo(k)fluoranthene	Chrysene	Dibenz(a,h) anthracene	Fluoranthene	Fluorene	Indeno(1,2,3-cd)pyrene	Phenanthrene	Pyrene	FL-PRO	1,2-DCA	Lead	EDB
Chapter 62-777 GCTL		**1**	**40**	**30**	**20**	**20**	**14**	**28**	**28**	**20**	**210**	**2,100**	**0.05**	**0.2**	**0.05**	**210**	**0.5**	**4.8**	**0.005**	**280**	**280**	**0.05**	**210**	**210**	**5,000**	**3**	**15**	**0.02**
Chapter 62-777 NADSC		**100**	**400**	**300**	**200**	**200**	**140**	**280**	**280**	**200**	**2,100**	**21,000**	**5**	**20**	**5**	**2,100**	**50**	**480**	**0.5**	**2,800**	**2,800**	**5**	**2,100**	**2,100**	**50,000**	**300**	**150**	**2**
MW-3	03/20/96	0.6	0.5 U	5.3	**55**	0.5 U																				BDL		
	02/24/00	1.0 U	1.0 U	1.5	**37**	1.0 U																					<5	<0.01
	09/15/00	**3.6**	2.9	1.3	**31**	5.0 U	7.7																					
	05/03/02	**4.7**	8.3	23	**30**	5.3																						
	01/03/06	0.010 U	0.24	0.13	0.47	0.050 U																						
	01/09/07	0.74 U	0.88 U	0.49 U	1.2	0.050 U																						
	12/18/15	0.93 I	0.50 U	0.50 U	0.50 U	0.50 U	1.0 U	1.0 U	1.0 U	0.025 U	0.025 U	0.025 U	0.025 U	0.025 U	0.025 U	0.025 U	0.025 U	0.025 U	0.025 U	0.025 U	0.025 U	0.025 U	0.050 U	0.025 U	57 U			
MW-4	02/24/95	1.0 U	4	17	**200**	1.0 U																				BDL	<5	<0.01
	03/20/96	**2.6**	4.7	25	**267**	1.3																				BDL		
	06/05/96	0.5 U	0.5 U	0.5 U	BDL	0.5 U	1.0 U																		1.0 U		1	
	09/15/00	1.0 U	2.6	**65**	16	5.0 U	**27**																				<5	
	05/03/02	**4.4**	2.7	**33**	3.5	10																						
	01/03/06	0.34	1.6	3.5	7.2	0.050 U																						
	10/01/08	0.21 U	0.53 I	0.17 U	0.63 U	0.35 U	0.15 U	0.12 U	0.18 U	0.13 U	0.13 U	0.080 U	0.029 U	0.023 U	0.025 U	0.092 U	0.082 U	0.060 U	0.047 U	0.084 U	0.10 U	0.039 U	0.10 U	0.12 U				
	12/18/15	0.10 U	0.50 U	0.50 U	0.50 U	0.50 U	1.0 U	1.0 U	1.0 U	0.025 U	0.025 U	0.025 U	0.025 U	0.025 U	0.025 U	0.025 U	0.025 U	0.025 U	0.025 U	0.025 U	0.025 U	0.025 U	0.050 U	0.025 U	58 U			
MW-4 Offs	10/29/07	0.50 U	0.53 U	0.50 U	0.67 U	0.50 U	0.12 I	0.059 I	0.098 I	0.021 U	0.029 U	0.024 U	0.015 U	0.018 U	0.030 U	0.023 U	0.033 U	0.027 U	0.015 U	0.018 U	0.023 U	0.015 U	0.029 U	0.027 U				
	03/10/09	0.21 U	0.23 U	0.17 U	0.63 U	0.35 U																						
MW-5	02/24/95	1.0 U	1.0 U	1.0 U	1.2	1.0 U																				BDL	<5	<0.01
	03/20/96	0.5 U	0.5 U	0.50 U	BDL	0.50 U																				BDL		
	09/15/00	1.0 U	1.0 U	1.0 U	BDL	5.0 U	2.0 U																					
MW-6	04/18/95	1.0 U	1.0 U	1.0 U	BDL	1.0 U																				BDL	<5	<0.01
	03/20/96	0.5 U	0.5 U	2	4	0.5 U																				BDL		
	09/15/00	**11**	1.0 U	2.8	1.8	0.5 U	2.0 U																					
	05/03/02	**3.6**	1.2	4	1J	9.7																						
	01/03/06	0.17	0.59	0.93	1.6	0.050 U																						
	07/24/15	0.34 U	0.45 U	0.26 U	1.3 U	0.41 U																						

TABLE 5: GROUNDWATER MONITORING WELL ANALYTICAL SUMMARY

Facility Name: 7-Eleven Store # 37646
Facility ID#: 298625090

Analytical Results = ug/L

Blank = Not Analyzed

Location	Date	Benzene	Toluene	Ethylbenzene	Total Xylenes	MTBE	Naphthalene	1-Methylnaphthalene	2-Methylnaphthalene	Acenaphthene	Acenaphthylene	Anthracene	Benzo(a) anthracene	Benzo(a)pyrene	Benzo(b)fluoranthene	Benzo(g,h,i)perylene	Benzo(k)fluoranthene	Chrysene	Dibenz(a,h) anthracene	Fluoranthene	Fluorene	Indeno(1,2,3-cd)pyrene	Phenanthrene	Pyrene	FL-PRO	1,2-DCA	Lead	EDB
Chapter 62-777 GCTL		**1**	**40**	**30**	**20**	**20**	**14**	**28**	**28**	**20**	**210**	**2,100**	**0.05**	**0.2**	**0.05**	**210**	**0.5**	**4.8**	**0.005**	**280**	**280**	**0.05**	**210**	**210**	**5,000**	**3**	**15**	**0.02**
Chapter 62-777 NADSC		**100**	**400**	**300**	**200**	**200**	**140**	**280**	**280**	**200**	**2,100**	**21,000**	**5**	**20**	**5**	**2,100**	**50**	**480**	**0.5**	**2,800**	**2,800**	**5**	**2,100**	**2,100**	**50,000**	**300**	**150**	**2**
MW-7	04/18/95	**430**	**24000**	**10000**	**42000**	**100 U**																					**40**	0.49
	03/20/96	**210**	**1600**	**1200**	**5200**	**25 U**																				BDL		
	09/15/00	**41**	**1700**	**890**	**4100**	**120 U**	**340**																					
	05/03/02	ND	**79**	**140**	**490**	ND																						
	11/29/04	**5.7**	20	5.7	16	0.96	4.4	0.45 U	2.2		0.31 U		0.14 U		0.084 U				0.13 U			0.13 U						
	01/03/06	**1.3**	8.2	6.7	**27**	0.26	0.36 U	0.45 U	0.35 U		0.31 U		0.14 U		0.084 U				0.13 U			0.13 U						
	01/09/07	0.74 U	15	4.4	**26**	0.69 I																						
	03/18/08	0.34 I	11	15	**50**	0.35 U																						
	10/01/08	0.21 U	0.23 U	0.17 U	0.63 U	0.35 U	0.15 U	0.12 U	0.18 U	0.13 U	0.13 U	0.080 U	0.029 U	0.023 U	0.025 U	0.092 U	0.082 U	0.060 U	0.047 U	0.084 U	0.10 U	0.039 U	0.10 U	0.12 U				
	12/16/08	0.21 U	1.8	6.8	**24**	0.35 U																						
	03/10/09	0.21U	5.2	14	**54**	0.35 U																						
	06/04/09	0.21 U	0.23 U	0.17 U	0.63 U	0.35 U																						
	09/02/09	0.21 U	0.28 U	0.17 U	0.59 U	0.23 U																						
	08/04/10	0.22 U	0.80 I	0.33 U	1.2 U	1.1 U	0.12 I	0.013 U	0.025 I	0.012 U	0.011 U	0.012 U	0.011 U	0.0022 U	0.016 U	0.045 U	0.021 U	0.017 U	0.058 U	0.014 U	0.013 U	0.031 U	0.011 U	0.014 U				
	12/06/10	0.30 U	0.28 U	1.1	1.6 I	0.31 U	0.17 U	0.14 U	0.20 U	0.14 U	0.14 U	0.089 U	0.032 U	0.026 U	0.027 U	0.10 U	0.091 U	0.066 U	0.052 U	0.093 U	0.12 U	0.044 U	0.11 U	0.13 U				
	03/08/11	0.22 U	0.26 U	0.33 U	1.2 U	1.1 U	0.050 I	0.013 U	0.017 U	0.012 U	0.011 U	0.012 U	0.011 U	0.022 U	0.016 U	0.045 U	0.021 U	0.017 U	0.058 U	0.014 U	0.013 U	0.031 U	0.011 U	0.014 U				
	06/07/11	0.33 U	0.45 U	0.98 U	0.73 U	0.40 U	0.060 I	0.013 U	0.017 U	0.012 U	0.011 U	0.012 U	0.011 U	0.022 U	0.016 U	0.045 U	0.021 U	0.017 U	0.058 U	0.014 U	0.013 U	0.031 U	0.11 U	0.014 U				
	09/07/11	0.33 U	0.45 U	0.98 U	0.73 U	0.40 U	0.10 I	0.03	0.030 I	0.012 U	0.011 U	0.012 U	0.011 U	0.022 U	0.016 U	0.045 U	0.021 U	0.017 U	0.058 U	0.014 U	0.013 U	0.031 U	0.011 U	0.014 U				
	01/18/13	0.36 U	0.36 U	0.35 U	0.95 U	0.35 U	0.60 U	0.62 U	0.60 U	0.56 U	0.38 U	0.51 U	0.15 U	0.076 U	0.036 U	0.51 U	0.066 U	0.49 U	0.041 U	0.51 U	0.44 U	0.046 U	0.45 U	0.51 U				
	08/21/13	0.36 U	0.92 I	0.35 U	0.95 U	0.35 U	0.60 U	0.62 U	0.60 U	0.56 U	0.38 U	0.51 U	0.15 U	0.51 U	0.036 U	0.51 U	0.066 U	0.49 U	0.041 U	0.51 U	0.44 U	0.046 U	0.45 U	0.51 U				
	11/18/13	0.36 U	0.36 U	0.35 U	0.95 U	0.35 U	0.60 U	0.62 U	0.60 U	0.56 U	0.38 U	0.51 U	0.15 U	0.076 U	0.036 U	0.51 U	0.036 U	0.49 U	0.041 U	0.51 U	0.44 U	0.046 U	0.45 U	0.51 U				
	03/12/14	0.36 U	0.36 U	0.35 U	0.95 U	0.35 U	0.60 U	0.62 U	0.60 U	0.56 U	0.38 U	0.51 U	0.15 U	0.076 U	0.036 U	0.51 U	0.066 U	0.49 U	0.041 U	0.51 U	0.44 U	0.046 U	0.45 U	0.51 U				
	05/30/14	0.62 U	0.60 U	0.53 U	1.8 U	0.59 U	0.64 U	0.77 U	0.62 U	0.65 U	0.53 U	0.53 U	0.068 U	0.040 U	0.048 U	0.97 U	0.057 U	0.72 U	0.099 U	0.91 U	0.83 U	0.060 U	0.85 U	0.87 U				
	10/29/14	0.34 U	0.45 U	0.26 U	1.3 U	0.41 U	0.085 I	0.016 I	0.023 I	0.013 U	0.012 U	0.013 U	0.012 U	0.023 U	0.017 U	0.047 U	0.022 U	0.018 U	0.061 U	0.015 U	0.014 U	0.033 U	0.012 U	0.015 U				
	01/28/15	0.34 U	0.45 U	0.26 U	1.3 U	0.41 U	0.020 U	0.013 U	0.017 U	0.012 U	0.011 U	0.012 U	0.011 U	0.022 U	0.016 U	0.045 U	0.021 U	0.017 U	0.059 U	0.014 U	0.013 U	0.031 U	0.011 U	0.014 U				
	12/18/15	0.10 U	0.50 U	0.50 U	0.50 U	0.50 U	1.0 U	1.0 U	1.0 U	0.025 U	0.025 U	0.025 U	0.025 U	0.025 U	0.025 U	0.025 U	0.025 U	0.025 U	0.025 U	0.025 U	0.025 U	0.025 U	0.050 U	0.025 U	57 U			
	09/17/18	0.20 U	0.45 U	0.26 U	0.56 U	0.41 U	0.19 U	0.20 U	0.20 U	0.16 U	0.17 U	0.14 U	0.049 U	0.15 U	0.050 U	0.19 U	0.19 U	0.13 U	0.095 U	0.15 U	0.15 U	0.045 U	0.16 U	0.14 U	600 U			
	12/13/18	0.20 U	0.45 U	0.26 U	0.56 U	0.41 U	0.19 U	0.20 U	0.20 U	0.16 U	0.17 U	0.14 U	0.049 U	0.15 U	0.050 U	0.19 U	0.19 U	0.13 U	0.095 U	0.15 U	0.15 U	0.045 U	0.16 U	0.14 U	600 U			
	03/08/19	0.20 U	0.45 U	0.26 U	0.56 U	0.41 U	0.19 U	0.20 U	0.19 U	0.16 U	0.16 U	0.14 U	0.048 U	0.14 U	0.049 U	0.19 U	0.19 U	0.13 U	0.093 U	0.14 U	0.15 U	0.044 U	0.16 U	0.14 U	590 U			
	06/10/19	0.20 U	0.45 U	0.26 U	0.56 U	0.41 U	0.18 U	0.19 U	0.19 U	0.15 U	0.16 U	0.14 U	0.047 U	0.14 U	0.048 U	0.18 U	0.18 U	0.13 U	0.092 U	0.14 U	0.15 U	0.043 U	0.15 U	0.14 U	580 U			
	09/10/19	0.20 U	0.45 U	0.26 U	7.3	0.41 U	0.18 U	0.19 U	0.19 U	0.15 U	0.16 U	0.14 U	0.047 U	0.14 U	0.048 U	0.18 U	0.18 U	0.13 U	0.092 U	0.14 U	0.15 U	0.043 U	0.15 U	0.14 U	580 U			
	08/21/20	0.30 U	0.33 U	0.30 U	2.1 U	4.4 U	0.29 U	0.19 U	0.68 U	0.040 U	0.030 U	0.043 U	0.055 U	0.12 U	0.027 U	0.15 U	0.16 U	0.026 U	0.13 U	0.018 U	0.088 U	0.12 U	0.16 U	0.032 U	710 U			
	11/16/20	0.30 U	0.33 U	0.30 U	2.1 U	4.4 U	0.29 U	0.19 U	0.68 U	0.040 U	0.030 U	0.043 U	0.055 U	0.12 U	0.027 U	0.15 U	0.16 U	0.026 U	0.13 U	0.018 U	0.088 U	0.12 U	0.16 U	0.032 U	730 U			
	02/16/21	0.30 U	0.33 U	0.30 U	2.1 U	4.4 U	0.29 U	0.19 U	0.68 U	0.040 U	0.030 U	0.043 U	0.055 U	0.12 U	0.027 U	0.15 U	0.16 U	0.026 U	0.13 U	0.018 U	0.088 U	0.12 U	0.16 U	0.032 U	730 U			
	05/21/21	0.30 U	0.33 U	0.30 U	2.1 U	4.4 U	0.29 U	0.19 U	0.68 U	0.040 U	0.030 U	0.043 U	0.055 U	0.12 U	0.027 U	0.15 U	0.16 U	0.026 U	0.13 U	0.018 U	0.088 U	0.12 U	0.16 U	0.032 U	710 U			
	08/16/21	0.30 U	0.33 U	0.30 U	2.1 U	4.4 U																						
	11/15/21	0.30 U	0.33 U	0.30 U	2.1 U	4.4 U																						
	02/14/22	0.30 U	0.71 U	0.30 U	2.1 U	1.6 U																						
	05/13/22	0.30 U	0.71 U	0.30 U	2.1 U	1.6 U																						
	08/18/2022	0.30 U	0.33 U	0.30 U	2.1 U	1.2 U																						
	11/29/2022	0.30 U	0.33 U	0.30 U	2.1 U	1.2 U																						
	2/24/2023	0.30 U	0.33 U	0.30 U	2.1 U	1.2 U																						
	5/22/2023	0.30 U	0.33 U	0.30 U	2.1 U	1.2 U																						
	11/20/2023	0.30 U	0.33 U	0.30 U	2.1 U	1.2 U																						
	2/23/2024	0.30 U	0.33 U	0.30 U	2.1 U	1.2 U																						

TABLE 5: GROUNDWATER MONITORING WELL ANALYTICAL SUMMARY

Facility Name: 7-Eleven Store # 37646
Facility ID#: 298625090

Analytical Results = ug/L

Blank = Not Analyzed

Location	Date	Benzene	Toluene	Ethylbenzene	Total Xylenes	MTBE	Naphthalene	1-Methylnaphthalene	2-Methylnaphthalene	Acenaphthene	Acenaphthylene	Anthracene	Benzo(a) anthracene	Benzo(a)pyrene	Benzo(b)fluoranthene	Benzo(g,h,i)perylene	Benzo(k)fluoranthene	Chrysene	Dibenz(a,h) anthracene	Fluoranthene	Fluorene	Indeno(1,2,3-cd)pyrene	Phenanthrene	Pyrene	FL-PRO	1,2-DCA	Lead	EDB
Chapter 62-777 GCTL		**1**	**40**	**30**	**20**	**20**	**14**	**28**	**28**	**20**	**210**	**2,100**	**0.05**	**0.2**	**0.05**	**210**	**0.5**	**4.8**	**0.005**	**280**	**280**	**0.05**	**210**	**210**	**5,000**	**3**	**15**	**0.02**
Chapter 62-777 NADSC		**100**	**400**	**300**	**200**	**200**	**140**	**280**	**280**	**200**	**2,100**	**21,000**	**5**	**20**	**5**	**2,100**	**50**	**480**	**0.5**	**2,800**	**2,800**	**5**	**2,100**	**2,100**	**50,000**	**300**	**150**	**2**
MW-8	04/18/95	1.0 U	1.5	1.0 U	5.3	1.0 U																				BDL	<5	<0.01
	03/20/96	0.50 U	0.50 U	0.50 U	BDL	0.50 U																						
	09/15/00	1.0 U	1.0 U	1.0 U	BDL	5.0 U	2.0 U																					
	01/18/13	0.36 U	0.36 U	0.35 U	0.95 U	0.35 U	0.60 U	0.62 U	0.60 U	0.56 U	0.38 U	0.51 U	0.15 U	0.076 U	0.036 U	0.51 U	0.066 U	0.49 U	0.041 U	0.51 U	0.44 U	0.046 U	0.45 U	0.51 U				
	08/21/13	0.36 U	0.36 U	0.35 U	0.95 U	0.35 U	0.60 U	0.62 U	0.60 U	0.56 U	0.38 U	0.51 U	0.15 U	0.076 U	0.036 U	0.51 U	0.066 U	0.49 U	0.041 U	0.51 U	0.44 U	0.046 U	0.45 U	0.51 U				
	11/18/13	0.36 U	0.36 U	0.35 U	0.95 U	0.35 U	0.60 U	0.62 U	0.60 U	0.56 U	0.38 U	0.51 U	0.15 U	0.076 U	0.036 U	0.51 U	0.066 U	0.49 U	0.041 U	0.51 U	0.44 U	0.046 U	0.45 U	0.51 U				
	03/12/14	0.36 U	0.36 U	0.35 U	0.95 U	0.35 U	0.60 U	0.62 U	0.60 U	0.56 U	0.38 U	0.51 U	0.15 U	0.076 U	0.036 U	0.51 U	0.066 U	0.49 U	0.041 U	0.51 U	0.44 U	0.046 U	0.45 U	0.51 U				
MW-9	04/18/95	1.0 U	1.0 U	1.0 U	BDL	1.0 U																					5	<0.01
	03/20/96	0.5 U	0.5 U	0.5 U	BDL	0.5 U																				BDL		
MW-10	04/18/95	1.0 U	1.0 U	1.0 U	BDL	1.0 U																					5	<0.01
	03/20/96	0.5 U	0.5 U	0.5 U	BDL	0.5 U																				BDL		
MW-11	04/18/95	1.0 U	1.0 U	1.0 U	BDL	1.0 U																					5	<0.01
	03/20/96	0.5 U	0.5 U	0.5 U	BDL	0.5 U																				BDL		
	09/15/00	1.0 U	1.0 U	1.2	1.1	5.0 U																						
MW-12	03/20/96	**290**	**3200**	**1000**	**5400**	**25 U**																						
	09/15/00	**430**	**4600**	**2000**	**8200**	**400 U**	**1,100**																			BDL		
	12/04/01	**840**	**5600**	**2300**	**10500**	**100 U**	**470**																		20			
	11/29/04	**68**	**550**	**860**	**2300**	16	**310**	**45**	**130**		69		0.14 U		0.084 U				0.13 U			0.13 U						
	04/08/05	**60**	**410**	**830**	**2100**	**22 U**	**270**	**53**	**120**		85		0.14 U		0.084 U				0.13 U			0.13 U						
	07/01/05	**34**	**310**	**750**	**2500**	20 U	**330**	**59**	**120**		74		0.14 U		0.084 U				0.13 U			0.13 U						
	10/03/05	**25**	**250**	**490**	**1000**	13	**300**	**47**	**100**		62		0.14 U		0.084 U				0.13 U			0.13 U						
	01/03/06	**19**	**200**	**240**	**440**	4.4	**170**	**35**	**95**		41		0.14 U		0.084 U				0.13 U			0.13 U						
	04/05/06	**26**	**430**	**300**	**750**	13	**160**	**41**	**95**		31		0.14 U		0.084 U				0.13 U			0.13 U						
	07/20/06	**23**	**440**	**300**	**1000**	8.4	**150**	**38**	**90**		1.9 U		0.10 U		0.081 U				0.17 U			0.097 U						
	10/04/06	**2.9**	<1.8	27	5.5	4.2	10	1.2	2.6		1.9 U		0.10 U		0.080 U				0.17 U			0.096 U						
	01/09/07	**13 D10**	**300 D10**	**210 D10**	**750 D10**	9.6 I D10	**38**	8.1	20	0.85 U	8.5	0.079 U	0.099 U	0.082 U	0.079 U	0.20 U	0.093 U	0.11 U	0.16 U	0.34 U	0.35 I	0.095 JU	0.15 U	0.18 U				
	04/04/07	**16 D20**	**380 D20**	**270 D20**	**1100 D20**	3.4 U D20	0.90 U	1.1 U	0.99 U	1.4	1.9 U	0.081 U	0.10 U	0.084 U	0.082 U	0.21 U	0.096 U	0.12 U	0.17 U	0.35 U	0.18 U	0.098 U	0.29 I	0.19 U				
	07/30/07	**11 D10**	**250 D10**	**210 D10**	**850 D10**	7.7 I D10	0.092 U	0.092 U	0.096 U	0.079 U	0.086 U	0.094 U	0.090 U	0.10 U	0.11 U	0.15 U	0.092 U	0.090 U	0.14 U	0.10 U	0.090 U	0.14 U	0.10 U	0.10 U				
	10/29/07	**32 D16**	**110 D16**	**68 D16**	**520 D16**	8.0 U D16	**72 D10**	14	**45 D10**	0.021 U	0.028 U	0.024 U	0.014 U	0.017 U	0.029 U	0.023 U	0.032 U	0.027 U	0.014 U	0.017 U	0.023 U	0.014 U	0.057 I	0.027 U				
	03/18/08	**6.4 I D10**	**120 D10**	**140 D10**	**330 D10**	3.5 U D10	**37**	9.3	24	0.13 U	0.13 U	0.080 U	0.029 U	0.023 U	0.025 U	0.092 U	0.082 U	0.060 U	0.047 U	0.084 U	0.10 U	0.039 U	0.10 U	0.12 U				
	06/25/08	**8.8 I D20**	**440 D20**	**260 D20**	**1200 D20**	7.0 U D20	**45**	12	**30**	0.13 U	0.13 U	0.080 U	0.029 U	0.023 U	0.025 U	0.092 U	0.082 U	0.060 U	0.047 U	0.084 U	0.10 U	0.039 U	0.10 U	0.12 U				
	10/01/08	0.21 U	0.54 I	0.48 I	5.0	0.35 U	0.82	0.23 I	0.37 I	0.13 U	0.13 U	0.080 U	0.029 U	0.023 U	0.025 U	0.092 U	0.082 U	0.060 U	0.047 U	0.084 U	0.10 U	0.039 U	0.10 U	0.12 U				
	12/16/08	**4.9**	**120**	**130**	**470**	0.35 U	**38**	5.8	13	0.13 U	0.13 U	0.080 U	0.029 U	0.023 U	0.025 U	0.092 U	0.082 U	0.060 U	0.047 U	0.084 U	0.10 U	0.039 U	0.10 U	0.12 U				
	03/10/09	**10(I)**	**130**	**160**	**760**	7.0U	**39**	5.8	15		0.13U		0.029U		0.025U				0.047U			0.039U						
	06/04/09	**17 D10**	**260 D10**	**140 D10**	**580 D50**	3.5 U D10	**37**	6.1	18	0.13 U	0.13 U	0.080 U	0.029 U	0.023 U	0.025 U	0.092 U	0.082 U	0.060 U	0.047 U	0.084 U	0.10 U	0.039 U	0.10 U	0.12 U				
	09/02/09	**1.3**	1.6	3.9	**50**	0.23 U	6.2	1.6	4.0	0.13 U	0.13 U	0.082 U	0.030 U	0.023 U	0.026 U	0.094 U	0.084 U	0.061 U	0.048 U	0.086 U	0.10 U	0.040 U	0.10 U	0.12 U				
	01/15/10	0.27 I	1.8 I	1.1 I	**22**	1.1 U	0.020 U	0.013 U	0.017 U	0.012 U	0.011 U	0.012 U	0.011 U	0.022 U	0.016 U	0.045 U	0.021 U	0.017 U	0.058 U	0.014 U	0.013 U	0.031 U	0.011 U	0.014 U				
	05/13/10	0.22 U	0.26 U	0.33 U	1.2 U	1.1 U	0.020 U	0.013 U	0.017 U	0.012 U	0.011 U	0.012 U	0.011 U	0.022 U	0.016 U	0.045 U	0.021 U	0.017 U	0.058 U	0.014 U	0.013 U	0.031 U	0.011 U	0.014 U				
	08/04/10	0.22 U	0.85 I	0.85 I	9.2	1.1 U	1.4	0.42	0.78	0.012 U	0.011 U	0.012 U	0.011 U	0.022 U	0.016 U	0.045 U	0.021 U	0.017 U	0.058 U	0.014 U	0.013 U	0.031 U	0.011 U	0.014 U				
	12/06/10	0.30 U	0.36 I	7.4	**46**	0.31 U	1.6	0.30 I	0.49 I	0.14 U	0.14 U	0.089 U	0.032 U	0.026 U	0.027 U	0.10 U	0.091 U	0.066 U	0.052 U	0.093 U	0.12 U	0.044 U	0.11 U	0.13 U				
	03/08/11	0.22 U	0.26 U	0.33 U	1.2 U	1.1	0.040 I	0.02	0.040 I	0.012 U	0.011 U	0.012 U	0.011 U	0.022 U	0.016 U	0.045 U	0.021 U	0.017 U	0.058 U	0.014 U	0.013 U	0.031 U	0.011 U	0.014 U				
	06/07/11	1.0 U	1.4 U	2.9 U	6.7	1.2 U	0.90	0.33	0.62	0.012 U	0.011 U	0.012 U	0.011 U	0.022 U	0.016 U	0.045 U	0.021 U	0.017 U	0.058 U	0.014 U	0.013 U	0.031 U	0.011 U	0.014 U				
	12/05/11	0.22 U	0.26 U	0.33 U	1.2 U	1.1 U	0.020 U	0.013 U	0.017 U	0.012 U	0.011 U	0.012 U	0.011 U	0.022 U	0.016 U	0.045 U	0.021 U	0.017 U	0.058 U	0.014 U	0.013 U	0.031 U	0.011 U	0.014 U				
	02/29/12	0.22 U	0.26 U	0.33 U	7.8	1.1 U	1.60	0.76	1.3	0.014 U	0.013 U	0.014 U	0.013 U	0.025 U	0.018 U	0.052 U	0.024 U	0.020 U	0.067 U	0.016 U	0.015 U	0.036 U	0.013 U	0.016 U				

TABLE 5: GROUNDWATER MONITORING WELL ANALYTICAL SUMMARY

Facility Name: 7-Eleven Store # 37646
Facility ID#: 298625090

Analytical Results = ug/L

Blank = Not Analyzed

Location	Date	Benzene	Toluene	Ethylbenzene	Total Xylenes	MTBE	Naphthalene	1-Methylnaphthalene	2-Methylnaphthalene	Acenaphthene	Acenaphthylene	Anthracene	Benzo(a) anthracene	Benzo(a)pyrene	Benzo(b)fluoranthene	Benzo(g,h,i)perylene	Benzo(k)fluoranthene	Chrysene	Dibenz(a,h) anthracene	Fluoranthene	Fluorene	Indeno(1,2,3-cd)pyrene	Phenanthrene	Pyrene	FL-PRO	1,2-DCA	Lead	EDB
Chapter 62-777 GCTL		**1**	**40**	**30**	**20**	**20**	**14**	**28**	**28**	**20**	**210**	**2,100**	**0.05**	**0.2**	**0.05**	**210**	**0.5**	**4.8**	**0.005**	**280**	**280**	**0.05**	**210**	**210**	**5,000**	**3**	**15**	**0.02**
Chapter 62-777 NADSC		**100**	**400**	**300**	**200**	**200**	**140**	**280**	**280**	**200**	**2,100**	**21,000**	**5**	**20**	**5**	**2,100**	**50**	**480**	**0.5**	**2,800**	**2,800**	**5**	**2,100**	**2,100**	**50,000**	**300**	**150**	**2**
MW-13	03/20/96	0.8	3.8	18	**51**	<0.50																			0.78		40	0.49
MW-13R	05/02/01	1 U	1 U	1 U	BDL	5 U	2 U	2 U	2 U																0.78			
	10/01/08	0.21 U	0.23 U	0.17 U	0.63 U	0.35 U	0.15 U	0.12 U	0.18 U	0.13 U	0.13 U	0.080 U	0.029 U	0.023 U	0.025 U	0.092 U	0.082 U	0.060 U	0.047 U	0.084 U	0.10 U	0.039 U	0.10 U	0.12 U				
	03/10/09	0.21 U	0.23 U	0.17 U	0.63 U	0.35 U																						
	01/18/13	0.36 U	0.36 U	0.35 U	0.95 U	0.35 U	0.60 U	0.62 U	0.60 U	0.56 U	0.38 U	0.51 U	0.15 U	0.076 U	0.036 U	0.51 U	0.066 U	0.49 U	0.041 U	0.51 U	0.44 U	0.046 U	0.45 U	0.51 U				
	08/21/13	0.36 U	0.36 U	0.35 U	0.95 U	0.35 U	0.60 U	0.62 U	0.60 U	0.56 U	0.38 U	0.51 U	0.15 U	0.076 U	0.036 U	0.51 U	0.066 U	0.49 U	0.041 U	0.51 U	0.44 U	0.046 U	0.45 U	0.51 U				
	11/18/13	0.36 U	0.36 U	0.35 U	0.95 U	0.35 U	0.60 U	0.62 U	0.60 U	0.56 U	0.38 U	0.51 U	0.15 U	0.076 U	0.036 U	0.51 U	0.066 U	0.49 U	0.041 U	0.51 U	0.44 U	0.046 U	0.45 U	0.51 U				
	03/12/14	0.36 U	0.36 U	0.35 U	0.95 U	0.35 U	0.60 U	0.62 U	0.60 U	0.56 U	0.38 U	0.51 U	0.15 U	0.076 U	0.036 U	0.51 U	0.066 U	0.49 U	0.041 U	0.51 U	0.44 U	0.046 U	0.45 U	0.51 U				
	05/30/14	0.62 U	0.60 U	0.53 U	1.8 U	0.59 U	0.064 U	0.77 U	0.62 U	0.65 U	0.66 U	0.53 U	0.068 U	0.040 U	0.048 U	0.97 U	0.057 U	0.72 U	0.099 U	0.91 U	0.83 U	0.060 U	0.85 U	0.87 U				
	10/29/14	0.34 U	0.45 U	0.26 U	1.3 U	0.41 U	0.11 I	0.016 I	0.027 I	0.012 U	0.011 U	0.012 U	0.011 U	0.022 U	0.016 U	0.045 U	0.021 U	0.017 U	0.058 U	0.014 U	0.013 U	0.031 U	0.011 U	0.014 U				
	01/28/15	0.34 U	0.45 U	0.26 U	1.3 U	0.41 U	0.020 U	0.013 U	0.017 U	0.012 U	0.011 U	0.012 U	0.011 U	0.022 U	0.016 U	0.045 U	0.021 U	0.017 U	0.058 U	0.014 U	0.013 U	0.031 U	0.011 U	0.014 U				
	09/17/18	0.20 U	0.45 U	0.26 U	0.56 I	0.41 U	0.19 U	0.20 U	0.20 U	0.16 U	0.17 U	0.14 U	0.050 U	0.15 U	0.051 U	0.19 U	0.20 U	0.14 U	0.097 U	0.15 U	0.16 U	0.046 U	0.16 U	0.15 U	610 U			
	12/13/18	0.20 U	0.45 U	0.26 U	0.56 U	0.41 U	0.19 U	0.20 U	0.19 U	0.16 U	0.16 U	0.14 U	0.048 U	0.14 U	0.049 U	0.19 U	0.19 U	0.13 U	0.093 U	0.14 U	0.15 U	0.044 U	0.16 U	0.14 U	590 U			
	03/08/19	0.20 U	0.45 U	0.26 U	0.56 U	0.41 U	0.19 U	0.20 U	0.20 U	0.16 U	0.17 U	0.14 U	0.049 U	0.15 U	0.050 U	0.19 U	0.19 U	0.13 U	0.095 U	0.15 U	0.15 U	0.045 U	0.16 U	0.14 U	600 U			
	06/10/19	0.20 U	0.45 U	0.26 U	0.56 U	0.41 U	0.18 U	0.19 U	0.19 U	0.15 U	0.16 U	0.14 U	0.047 U	0.14 U	0.048 U	0.18 U	0.18 U	0.13 U	0.092 U	0.14 U	0.15 U	0.043 U	0.15 U	0.14 U	580 U			
	09/10/19	0.20 U	0.45 U	0.26 U	0.56 U	0.41 U	0.18 U	0.19 U	0.19 U	0.15 U	0.16 U	0.14 U	0.047 U	0.14 U	0.048 U	0.18 U	0.18 U	0.13 U	0.092 U	0.14 U	0.15 U	0.043 U	0.15 U	0.14 U	580 U			
	08/21/20	0.30 U	0.33 U	0.30 U	2.1 U	4.4 U	0.29 U	0.19 U	0.68 U	0.040 U	0.030 U	0.043 U	0.055 U	0.12 U	0.027 U	0.15 U	0.16 U	0.026 U	0.13 U	0.018 U	0.088 U	0.12 U	0.16 U	0.032 U	730 U			
	11/16/20	0.30 U	0.33 U	0.30 U	2.1 U	4.4 U	0.29 U	0.19 U	0.68 U	0.040 U	0.030 U	0.043 U	0.055 U	0.12 U	0.027 U	0.15 U	0.16 U	0.026 U	0.13 U	0.018 U	0.088 U	0.12 U	0.16 U	0.032 U	740 U			
	02/16/21	0.30 U	0.33 U	0.30 U	2.1 U	4.4 U	0.29 U	0.19 U	0.68 U	0.040 U	0.030 U	0.043 U	0.055 U	0.12 U	0.027 U	0.15 U	0.16 U	0.026 U	0.13 U	0.018 U	0.088 U	0.12 U	0.16 U	0.032 U	730 U			
	05/21/21	0.30 U	0.33 U	0.30 U	2.1 U	4.4 U	0.29 U	0.19 U	0.68 U	0.040 U	0.030 U	0.043 U	0.055 U	0.12 U	0.027 U	0.15 U	0.16 U	0.026 U	0.13 U	0.018 U	0.088 U	0.12 U	0.16 U	0.032 U	720 U			
	08/16/21	0.30 U	0.33 U	0.30 U	2.1 U	4.4 U																						
	11/15/21	0.30 U	0.33 U	0.30 U	2.1 U	4.4 U																						
	02/14/22	0.30 U	0.71 U	0.30 U	2.1 U	1.6 U																						
	05/13/22	0.30 U	0.71 U	0.30 U	2.1 U	1.6 U																						
	08/18/2022	0.30 U	0.33 U	0.30 U	2.1 U	1.2 U																						
	11/29/2022	0.30 U	0.33 U	0.30 U	2.1 U	1.2 U																						
	2/24/2023	0.30 U	0.33 U	0.30 U	2.1 U	1.2 U																						
	5/22/2023	0.30 U	0.33 U	0.30 U	2.1 U	1.2 U																						
	11/20/2023	0.30 U	0.33 U	0.30 U	2.1 U	1.2 U																						
	2/23/2024	0.30 U	0.33 U	0.30 U	2.1 U	1.2 U																						

TABLE 5: GROUNDWATER MONITORING WELL ANALYTICAL SUMMARY

Facility Name: 7-Eleven Store # 37646
Facility ID#: 298625090

Analytical Results = ug/L

Blank = Not Analyzed

Location	Date	Benzene	Toluene	Ethylbenzene	Total Xylenes	MTBE	Naphthalene	1-Methylnaphthalene	2-Methylnaphthalene	Acenaphthene	Acenaphthylene	Anthracene	Benzo(a) anthracene	Benzo(a)pyrene	Benzo(b)fluoranthene	Benzo(g,h,i)perylene	Benzo(k)fluoranthene	Chrysene	Dibenz(a,h) anthracene	Fluoranthene	Fluorene	Indeno(1,2,3-cd)pyrene	Phenanthrene	Pyrene	FL-PRO	1,2-DCA	Lead	EDB
Chapter 62-777 GCTL		**1**	**40**	**30**	**20**	**20**	**14**	**28**	**28**	**20**	**210**	**2,100**	**0.05**	**0.2**	**0.05**	**210**	**0.5**	**4.8**	**0.005**	**280**	**280**	**0.05**	**210**	**210**	**5,000**	**3**	**15**	**0.02**
Chapter 62-777 NADSC		**100**	**400**	**300**	**200**	**200**	**140**	**280**	**280**	**200**	**2,100**	**21,000**	**5**	**20**	**5**	**2,100**	**50**	**480**	**0.5**	**2,800**	**2,800**	**5**	**2,100**	**2,100**	**50,000**	**300**	**150**	**2**
MW-14	05/02/01	**120**	**6200**	**4200**	**21000**	**500 U**	**560**	40 U	**98**																42			
	11/29/04	0.96	2.5	19	**160**	0.43 U	**58**	**39**	16		0.31 U		0.14 U		0.084 U				0.13 U			0.13 U						
	04/08/05	**<40**	**570**	**980**	**5300**	**43 U**	**390**	**45**	**93**		88		0.14 U		0.084 U				0.13 U			0.13 U						
	07/01/05	**23 U**	**580**	**470**	**3600**	**40 U**	0.36 U	0.45 U	0.35 U		031 U		0.14 U		0.084 U				0.13 U			0.13 U						
	10/03/05	**2.4**	**67**	**350**	**2500**	8.6 U	**290**	**34**	**74**		64		0.14 U		0.084 U				0.13 U			0.13 U						
	01/03/06	**2.2**	**140**	**580**	**4600**	1.0 U	**330**	**57**	**110**		81		0.14 U		0.084 U				0.13 U			0.13 U						
	04/05/06	**2.0**	6.7	**170**	**1800**	1.7	**370**	**60**	**140**		70		0.14 U		0.084 U				0.13 U			0.13 U						
	07/20/06	**10**	**470**	**380**	**6200**	4.4	**720**	**85**	**200**		1.9 U		0.10 U		0.081 U				0.17 U			0.097 U						
	10/04/06	**37 U**	**740**	**1100**	**5900**	2.5 U	**560**	**55**	**130**		1.9 U		0.10 U		0.080 U				0.17 U			0.096 U						
	01/09/07	**15 U D20**	**160 D20**	**430 D20**	**3900 D20**	1.0 U D20	**510 D10**	**57**	**130**	3.1	110	0.079 U	0.099 U	0.082 U	0.080 U	0.21 U	0.093 U	0.11 U	0.16 U	0.34 U	1.6	0.095 U	0.15 U	0.18 U				
	04/04/07	**4.6 U D20**	**270 D20**	**820 D20**	**6000 D20**	3.4 U D20	**830 D10**	**90**	**230**	5.7	87	0.079 U	0.098 U	0.081 U	0.079 U	0.20 U	0.093 U	0.11 U	0.16 U	0.34 U	3	0.095 U	0.15 U	0.18 U				
	07/30/07	0.23 U	0.53 U	**50**	**630 D4**	0.17 U	0.094 U	2.7	0.27 I	0.080 U	0.087 U	0.096 U	0.092 U	0.10 U	0.11 U	0.16 U	0.094 U	0.092 U	0.14 U	0.10 U	0.092 U	0.14 U	0.10 U	0.11 U				
	10/29/07	0.50 U	2.8	**36 D2**	**930 D4**	0.50 U	**140 D20**	12	14	0.021 U	0.028 U	0.024 U	0.014 U	0.017 U	0.029 U	0.023 U	0.032 U	0.027 U	0.014 U	0.017 U	0.023 U	0.014 U	0.028 U	0.027 U				
	03/18/08	0.63 U D3	0.69 U D3	8.0 D3	**270 D3**	1.0 U D3	**58**	14	27	0.13 U	0.13 U	0.080 U	0.029 U	0.023 U	0.025U	0.092 U	0.082 U	0.060 U	0.047 U	0.084 U	0.10 U	0.039 U	0.10 U	0.12 U				
	06/25/08	0.63 U D3	0.69 U D3	6.4 D3	**130 D3**	1.0 U D3	**36**	**41**	**77**	0.13 U	0.13 U	0.080 U	0.029 U	0.023 U	0.025 U	0.092 U	0.082 U	0.060 U	0.047 U	0.084 U	0.10 U	0.039 U	0.10 U	0.12 U				
	10/01/08	0.63 U D3	0.87 I D3	0.51 U D3	6.2 I D3	1.0 U D3	5.0	20	**38**	0.13 U	0.13 U	0.080 U	0.029 U	0.023 U	0.025 U	0.092 U	0.082 U	0.060 U	0.047 U	0.084 U	0.10 U	0.039 U	0.10 U	0.12 U				
	12/16/08	0.21 U	0.23 U	0.17 U	9.1	0.35 U	1.8	8.1	10	0.13 U	0.13 U	0.080 U	0.029 U	0.023 U	0.025 U	0.092 U	0.082 U	0.060 U	0.047 U	0.084 U	0.10 U	0.039 U	0.10 U	0.12 U				
	03/10/09	0.21 U	0.23 U	0.17 U	0.63 U	0.35 U	0.15 U	0.12 U	0.18 U	013 U	0.13 U	0.080 U	0.029 U	0.023 U	0.025 U	0.092 U	0.082 U	0.060 U	0.047 U	0.084 U	0.10 U	0.039 U	0.10 U	0.12 U				
	06/04/09	0.21 U	0.23 U	0.17 U	0.63 U	0.35 U	0.15 U	0.12 U	0.18 U	0.13 U	0.13 U	0.080 U	0.029 U	0.023 U	0.025 U	0.092 U	0.082 U	0.060 U	0.047 U	0.084 U	0.10 U	0.039 U	0.10 U	0.12 U				
	09/02/09	0.21 U	0.28 U	0.17 U	2.2 I	0.23 U	1.0	1.4	2.3	0.13 U	0.13 U	0.082 U	0.030 U	0.024 U	0.026 U	0.095 U	0.085 U	0.062 U	0.048 U	0.087 U	0.10 U	0.040 U	0.10 U	0.12 U				
	08/04/10	0.22 U	**57**	1.4 I	**210**	1.1 U	6.1	1.3	1.9	0.012 U	0.011 U	0.012 U	0.011 U	0.022 U	0.016 U	0.045 U	0.021 U	0.017 U	0.058 U	0.014 U	0.013 U	0.031 U	0.011 U	0.014 U				
	08/25/10	1.9(I)	**110**	**58**	**2000**	1.1U																						
	12/06/10	0.30 U	0.28 U	0.17 U	0.63 U	0.31 U	0.17 U	0.14 U	0.20 U	0.14 U	0.14 U	0.089 U	0.032 U	0.026 U	0.027 U	0.10 U	0.091 U	0.066 U	0.052 U	0.093 U	0.12 U	0.044 U	0.11 U	0.13 U				
	03/08/11	0.22 U	0.26 U	0.33 U	1.2 U	1.1 U	0.020 U	0.013 U	0.017 U	0.012 U	0.011 U	0.012 U	0.011 U	0.022 U	0.016 U	0.045 U	0.021 U	0.017 U	0.058 U	0.014 U	0.013 U	0.031 U	0.011 U	0.014 U				
	06/07/11	0.33 U	**73**	6.7	**350**	0.40 U	10	0.23	0.38	0.012 U	0.011 U	0.012 U	0.011 U	0.022 U	0.016 U	0.045 U	0.021 U	0.017 U	0.058 U	0.014 U	0.013 U	0.031 U	0.011 U	0.014 U				
	09/07/11	0.33 U	0.45 U	0.98 U	0.73 U	0.40 U	**51**	14	19	0.012 U	0.011 U	0.012 U	0.011 U	0.022 U	0.016 U	0.045 U	0.021 U	0.017 U	0.058 U	0.014 U	0.013 U	0.031 U	0.011 U	0.014 U				
	12/05/11	0.22 U	0.49 I	0.33 U	1.2 U	1.1 U	2.0	1.2	1.4	0.015 U	0.014 U	0.015 U	0.014 U	0.028 U	0.020 U	0.056 U	0.026 U	0.021 U	0.072 U	0.018 U	0.016 U	0.039 U	0.014 U	0.018 U				
	02/29/12	0.22 U	**120**	3.6	**380**	1.1 U	**110**	16	**29**	0.012 U	0.011 U	0.012 U	0.011 U	0.022 U	0.016 U	0.045 U	0.021 U	0.017 U	0.058 U	0.014 U	0.013 U	0.031 U	0.011 U	0.014 U				
	06/04/12	0.61 I	**1100 D25**	**130 D25**	**2700 D25**	8.8 U D25	**96**	**39**	**63**	0.56 U	0.38 U	0.51 U	0.15 U	0.076 U	0.036 U	0.51 U	0.066 U	0.49 U	0.041 U	0.51 U	0.44 U	0.046 U	0.45 U	0.51 U				
	01/18/13	0.36 U	**140**	**41**	**490**	0.35 U	**65**	6.2	9.5	0.56 U	0.38 U	0.51 U	0.15 U	0.076 U	0.036 U	0.51 U	0.066 U	0.49 U	0.041 U	0.51 U	0.44 U	0.046 U	0.45 U	0.51 U				
	08/21/13	0.51 I	3.5	0.46 I	5.3	0.35 U	0.60 U	0.62 U	0.60 U	0.56 U	0.38 U	0.51 U	0.15 U	0.076 U	0.036 U	0.51 U	0.066 U	0.49 U	0.041 U	0.51 U	0.44 U	0.046U	0.45 U	0.51 U				
	11/18/13	0.36 U	0.36 U	0.35 U	0.95 U	0.35 U	0.60 U	0.62 U	0.60 U	0.56 U	0.38 U	0.51 U	0.15 U	0.076 U	0.036 U	0.51 U	0.066 U	0.49 U	0.041 U	0.51 U	0.44 U	0.046 U	0.45 U	0.51 U				
	03/12/14	0.36 U	0.36 U	0.35 U	0.95 U	0.35 U	0.60 U	0.62 U	0.60 U	0.56 U	0.38 U	0.51 U	0.15 U	0.076 U	0.036 U	0.51 U	0.066 U	0.49 U	0.041 U	0.51 U	0.44 U	0.046 U	0.45 U	0.51 U				
	05/30/14	0.62 U	**270 D5**	**75**	**790 D5**	0.59 U	**33**	4.7	8.0	0.65 U	0.66 U	0.53 U	0.068 U	0.040 U	0.048 U	0.97 U	0.057 U	0.72 U	0.099 U	0.91 U	0.83 U	0.060 U	0.85 U	0.87 U				
	10/29/14	0.34 U	1.9	0.37 I	6.3	0.41 U	0.35	0.044 I	0.054 I	0.012 U	0.011 U	0.012 U	0.011 U	0.023 U	0.016 U	0.046 U	0.016 U	0.018 U	0.060 U	0.014 U	0.013 U	0.032 U	0.011 U	0.014 U				
	01/28/15	0.34 U	0.45 U	0.26 U	1.3 U	0.41 U	0.055 I	0.013 U	0.017 U	0.012 U	0.011 U	0.012 U	0.011 U	0.022 U	0.016 U	0.045 U	0.021 U	0.017 U	0.058 U	0.014 U	0.013 U	0.031 U	0.011 U	0.014 U				
	12/18/15	0.10 U	**182**	**96.1**	**685**	0.50 U	**39.4**	3.8	6.6	0.025 U	0.025 U	0.025 U	0.025 U	0.025 U	0.025 U	0.025 U	0.025 U	0.025 U	0.025 U	0.025 U	0.025 U	0.025 U	0.050 U	0.025 U	1100			
	04/27/16	0.34 U	**62**	**39**	**360**	0.41 U	**14**	1.5	2.3	0.036 U	0.041 U	0.037 U	0.034 U	0.039 U	0.042 U	0.050 U	0.051 U	0.035 U	0.038 U	0.039 U	0.033 U	0.033 U	0.039 U	0.038 U				
	09/17/18	0.20 U	36	**32**	**300**	0.41 U	**22**	3.1	6.3	0.16 U	0.17 U	0.14 U	0.049 U	0.15 U	0.050 U	0.19 U	0.19 U	0.13 U	0.095 U	0.15 U	0.15 U	0.045 U	0.16 U	0.14 U	850			
	12/13/18	0.20 U	0.45 U	0.26 U	0.56 U	0.41 U	0.19 U	0.20 U	0.20 U	0.16 U	0.17 U	0.14 U	0.049 U	0.15 U	0.050 U	0.19 U	0.19 U	0.13 U	0.095 U	0.15 U	0.15 U	0.045 U	0.16 U	0.14 U	600 U			
	03/08/19	0.20 U	0.45 U	0.26 U	0.56 U	0.41 U	0.19 U	0.20 U	0.20 U	0.16 U	0.17 U	0.14 U	0.049 U	0.15 U	0.050 U	0.19 U	0.19 U	0.13 U	0.095 U	0.15 U	0.15 U	0.045 U	0.16 U	0.14 U	600 U			
	06/10/19	0.20 U	0.45 U	0.26 U	0.56 U	0.41 U	0.18 U	0.19 U	0.19 U	0.15 U	0.16 U	0.14 U	0.047 U	0.14 U	0.048 U	0.18 U	0.18 U	0.13 U	0.092 U	0.14 U	0.15 U	0.043 U	0.15 U	0.14 U	580 U			
	09/10/19	0.20 U	19	30	**230**	0.41 U	10	2.6	5.0	0.16 U	0.16 U	0.14 U	0.048 U	0.14 U	0.049 U	0.19 U	0.19 U	0.13 U	0.093 U	0.14 U	0.15 U	0.044 U	0.16 U	0.14 U	760			

TABLE 5: GROUNDWATER MONITORING WELL ANALYTICAL SUMMARY

Facility Name: 7-Eleven Store # 37646
Facility ID#: 298625090

Analytical Results = ug/L

Blank = Not Analyzed

Location	Date	Benzene	Toluene	Ethylbenzene	Total Xylenes	MTBE	Naphthalene	1-Methylnaphthalene	2-Methylnaphthalene	Acenaphthene	Acenaphthylene	Anthracene	Benzo(a) anthracene	Benzo(a)pyrene	Benzo(b)fluoranthene	Benzo(g,h,i)perylene	Benzo(k)fluoranthene	Chrysene	Dibenz(a,h) anthracene	Fluoranthene	Fluorene	Indeno(1,2,3-cd)pyrene	Phenanthrene	Pyrene	FL-PRO	1,2-DCA	Lead	EDB
Chapter 62-777 GCTL		**1**	**40**	**30**	**20**	**20**	**14**	**28**	**28**	**20**	**210**	**2,100**	**0.05**	**0.2**	**0.05**	**210**	**0.5**	**4.8**	**0.005**	**280**	**280**	**0.05**	**210**	**210**	**5,000**	**3**	**15**	**0.02**
Chapter 62-777 NADSC		**100**	**400**	**300**	**200**	**200**	**140**	**280**	**280**	**200**	**2,100**	**21,000**	**5**	**20**	**5**	**2,100**	**50**	**480**	**0.5**	**2,800**	**2,800**	**5**	**2,100**	**2,100**	**50,000**	**300**	**150**	**2**
MW-14R	08/21/20	0.30 U	0.42 I	0.30 U	2.1 U	4.4 U	0.29 U	0.19 U	0.68 U	0.040 U	0.030 U	0.043 U	0.055 U	0.12 U	0.027 U	0.15 U	0.16 U	0.026 U	0.13 U	0.018 U	0.088 U	0.12 U	0.16 U	0.032 U	720 U			
	11/16/20	0.30 U	1.0	0.59 I	6.0	4.4 U	0.86 I	0.40 I	0.68 U	0.040 U	0.030 U	0.043 U	0.055 U	0.12 U	0.027 U	0.15 U	0.16 U	0.026 U	0.13 U	0.018 U	0.088 U	0.12 U	0.16 U	0.032 U	720 U			
	02/16/21	0.30 U	2.6	3.9	**37.1**	4.4 U	1.8 I	0.21 I	0.68 U	0.040 U	0.030 U	0.043 U	0.055 U	0.12 U	0.027 U	0.15 U	0.16 U	0.026 U	0.13 U	0.018 U	0.088 U	0.12 U	0.16 U	0.032 U	720 U			
	05/21/21	0.30 U	3.5	3.1	**44.2**	4.4 U	5.3	0.70 I	0.94 I	0.040 U	0.030 U	0.043 U	0.055 U	0.12 U	0.027 U	0.15 U	0.16 U	0.026 U	0.13 U	0.018 U	0.088 U	0.12 U	0.16 U	0.032 U	710 U			
	08/16/21	0.30 U	0.33 U	0.30 U	2.1 U	4.4 U																						
	11/15/21	0.30 U	0.63 I	0.95 I	12.6	4.4 U																						
	02/14/22	0.30 U	0.87 I	1.7	12.9	1.6 U																						
	05/13/22	0.31 I	1.3	21.2	**40.0**	1.6 U																						
	08/18/2022	0.30 U	0.33 U	0.30 U	2.1 U	1.2 U																						
	11/29/2022	0.30 U	0.33 U	0.38 I	3.3 I	1.2 U																						
	2/24/2023	0.30 U	0.33 U	0.30 U	2.1 U	1.2 U																						
	5/22/2023	0.30 U	**41.8**	**715**	**2800**	1.2 U																						
	11/20/2023	0.30 U	1.2	2.4	18.8	1.2 U																						
	2/23/2024	0.30 U	13.1	**30.6**	**271**	1.2 U																						
MW-15	05/02/01	**310**	31	**810**	**1200**	**<50**	**56**	6.7	20																5			
	11/29/04	**4.7**	1.2	**120**	**80**	11	**100**	**76**	**35**		0.31 U		0.14 U		0.084 U				0.13 U			0.13 U						
	01/03/06	**31**	3.3	**300**	**290**	**23**	**52**	16	19		28		0.14 U		0.084 U				0.13 U			0.13 U						
	01/09/07	**3.0 U D4**	6.9 D4	**51 D4**	**44 D4**	2.7 I D4																						
	03/18/08	0.21 U	0.23 U	0.17 U	0.63 U	0.35 U																						
	06/25/08	0.21 U	0.23 U	0.17 U	0.63 U	0.35 U																						
	10/01/08	0.63 U D3	0.69 U D3	0.51 U D3	1.9 U D3	1.0 U D3																						
	12/16/08	0.21 U	0.23 U	0.17 U	0.63 U	0.35 U																						
	03/10/09	0.21U	0.27(I)	0.32(I)	0.63U	0.35U																						
	06/04/09	0.21 U	0.23 U	1.1	0.63 U	0.35 U																						
	09/02/09	0.21 U	0.28 U	0.17 U	0.59 U	0.23 U																						
	08/04/10	0.22 U	0.70 I	0.33 U	1.2 U	1.1 U	0.11 I	0.013 U	0.017 I	0.012 U	0.011 U	0.012 U	0.011 U	0.022 U	0.016 U	0.045 U	0.021 U	0.017 U	0.058 U	0.014 U	0.013 U	0.031 U	0.011 U	0.014 U				
	06/07/11	0.33 U	0.45 U	0.98 U	0.73 U	0.40 U	0.020 U	0.013 U	0.017 U	0.012 U	0.011 U	0.012 U	0.011 U	0.022 U	0.016 U	0.045 U	0.021 U	0.017 U	0.058 U	0.014 U	0.013 U	0.031 U	0.011 U	0.014 U				
	09/07/11	0.33 U	0.45 U	0.98 U	0.73 U	0.40 U	0.050 I	0.013 U	0.020 U	0.012 U	0.011 U	0.012 U	0.011 U	0.022 U	0.016 U	0.045 U	0.021 U	0.017 U	0.058 U	0.014 U	0.013 U	0.031 U	0.011 U	0.014 U				
MW-16	12/04/01	1 U	1 U	1 U	BDL	1 U	1 U	1.5 U	1.5 U																0.14			
MW-17	12/04/01	**3000**	**13000**	**3600**	**14800**	100 U	**900**	**120**	**240**																35			
	11/29/04	**24**	19	**460**	**31**	4.4	**500**	**93**	**180**		52		0.14 U		0.084 U				0.13 U			0.13 U						
	04/08/05	**3.3**	24	20	**33**	0.58	3.1	0.45 U	0.35 U		0.31 U		0.14 U		0.084 U				0.13 U			0.13 U						
	07/01/05	**8.2**	28	12	**44**	0.40 U	0.36 U	0.45 U	0.35 U		0.31 U		0.14 U		0.084 U				0.13 U			0.13 U						
	10/03/05	**7.4**	16	24	**100**	3.8	9.1	0.45 U	0.89		0.31 U		0.14 U		0.084 U				0.13 U			0.13 U						
	01/03/06	**5.1**	25	13	**67**	0.32	0.36 U	0.45 U	0.35 U		0.31 U		0.14 U		0.084 U				0.13 U			0.13 U						
	04/05/06	0.34	2.6	0.85	5.9	0.50 U	0.36 U	0.45 U	0.35 U		0.31 U		0.14 U		0.084 U				0.13 U			0.13 U						
	07/20/06	**2.4**	8.5	7.8	25	0.50 U	0.91 U	1.1 U	1.0 U		1.9 U		0.10 U		0.083 U				0.17 U			0.099 U						
	10/04/06	0.74 U	<0.88	3	8.2	0.50 U	0.89 U	1.0 U	0.97 U		1.9 U		0.10 U		0.080 U				0.17 U			0.096 U						
	01/09/07	0.74 U	0.88 U	0.49 U	2	0.050 U																						
	04/04/07	0.23 U	1.3	0.58 I	2.7	0.17 U	0.91 U	1.1 U	1.0 U	0.89 U	2.0 U	0.082 U	0.10 U	0.85 U	0.083 U	0.21 U	0.097 U	0.12 U	0.17 U	0.35 U	0.19 U	0.099 U	0.15 U	0.19 U				
	07/30/07	0.23 U	0.53 U	0.39 U	0.67 U	0.17 U	0.096 U	0.096 U	0.10 U	0.082 U	0.090 U	0.098 U	0.094 U	0.11 U	0.12 U	0.16 U	0.096 U	0.094 U	0.14 U	0.11 U	0.094 U	0.15 U	0.11 U	0.11 U				
	10/29/07	0.56 I	0.67 I	0.50 U	0.67 U	0.50 U																						
	03/18/08	0.21 U	0.23 U	0.73 U	0.63 U	0.35 U																						
	06/25/08	**2.3**	0.52 I	0.88	1.2 I	0.35 U																						
	10/01/08	0.31 I	0.41 I	0.17 U	0.63 U	0.35 U																						
	05/30/14	0.62 U	0.60 U	0.53 U	1.8 U	0.59 U	0.64 U	0.77 U	0.62 U	0.65 U	0.66 U	0.53 U	0.068 U	0.040 U	0.048 U	0.97 U	0.057 U	0.72 U	0.099 U	0.91 U	0.83 U	0.060 U	0.85 U	0.87 U				

TABLE 5: GROUNDWATER MONITORING WELL ANALYTICAL SUMMARY

Facility Name: 7-Eleven Store # 37646
Facility ID#: 298625090

Analytical Results = ug/L

Blank = Not Analyzed

Location	Date	Benzene	Toluene	Ethylbenzene	Total Xylenes	MTBE	Naphthalene	1-Methylnaphthalene	2-Methylnaphthalene	Acenaphthene	Acenaphthylene	Anthracene	Benzo(a) anthracene	Benzo(a)pyrene	Benzo(b)fluoranthene	Benzo(g,h,i)perylene	Benzo(k)fluoranthene	Chrysene	Dibenz(a,h) anthracene	Fluoranthene	Fluorene	Indeno(1,2,3-cd)pyrene	Phenanthrene	Pyrene	FL-PRO	1,2-DCA	Lead	EDB
Chapter 62-777 GCTL		**1**	**40**	**30**	**20**	**20**	**14**	**28**	**28**	**20**	**210**	**2,100**	**0.05**	**0.2**	**0.05**	**210**	**0.5**	**4.8**	**0.005**	**280**	**280**	**0.05**	**210**	**210**	**5,000**	**3**	**15**	**0.02**
Chapter 62-777 NADSC		**100**	**400**	**300**	**200**	**200**	**140**	**280**	**280**	**200**	**2,100**	**21,000**	**5**	**20**	**5**	**2,100**	**50**	**480**	**0.5**	**2,800**	**2,800**	**5**	**2,100**	**2,100**	**50,000**	**300**	**150**	**2**
MW-18	10/29/07	**2.0 U D4**	4.2 U D8	13 D8	**21 D8**	4.0 U D8	0.024 U	3.3	5.9	0.022 U	0.030 U	0.025 U	0.015 U	0.018 U	0.031 U	0.024 U	0.034 U	0.028 U	0.015 U	0.018 U	0.024 U	0.015 U	0.13 I	0.0258 U				
	10/01/08	0.21 U	0.23 U	0.17 U	0.63 U	0.35 U	0.65	0.44 I	0.94	0.13 U	0.13 U	0.080 U	0.029 U	0.023 U	0.025 U	0.092 U	0.082 U	0.060 U	0.047 U	0.084 U	0.10 U	0.039 U	0.10 U	0.12 U				
	12/16/08	0.21 U	0.23 U	0.17 U	0.63 U	0.35 U	0.92	0.27 I	0.36 I	0.13 U	0.13 U	0.080 U	0.029 U	0.023 U	0.025 U	0.092 U	0.082 U	0.060 U	0.047 U	0.084 U	0.10 U	0.039 U	0.10 U	0.12 U				
	03/10/09	0.47 I	0.65 I	0.21 I	0.80 I	0.35 U	0.17 U	0.13 U	0.20 U	0.15 U	0.15 U	0.090 U	0.033 U	0.026 U	0.028 U	0.10 U	0.092 U	0.067 U	0.053 U	0.094 U	0.11 U	0.044 U	0.11 U	0.13 U				
	06/04/09	**16 D3**	34 D3	13 D3	**86 D3**	1.0 U D3	0.15 U	0.12 U	0.18 U	0.13 U	0.13 U	0.080 U	0.029 U	0.023 U	0.025 U	0.092 U	0.082 U	0.060 U	0.047 U	0.084 U	0.10 U	0.039 U	0.10 U	0.12 U				
	09/02/09	**1.6**	0.28 U	0.17 U	1.1 U	0.23 U	0.15 U	0.12 U	0.18 U	0.13 U	0.13 U	0.080 U	0.029 U	0.023 U	0.025 U	0.092 U	0.082 U	0.060 U	0.047 U	0.084	0.10 U	0.039 U	0.10 U	0.12 U				
	01/15/10	0.22 U	0.26 U	0.33 U	1.2 I	1.1 U																						
	05/13/10	0.22 U	0.26 U	0.33 U	1.2 U	1.1 U	0.13 I	0.055	0.096 I	0.012 U	0.011 U	0.012 U	0.011 U	0.022 U	0.016 U	0.045 U	0.021 U	0.017 U	0.058 U	0.014 U	0.013 U	0.031 U	0.011 U	0.014 U				

Note: Bold text represents concentrations above GCTL's

i indicates that the reported value is between the laboratory method detection limit and the laboratory practical quantitation limit.

FP indicates free product.

DRAFT

TABLE 6: GROUNDWATER ELEVATION TABLE

LS=Land Surface NA = Not Applicable
*=Static Water Level BLANK = No Data
NF=Not Found

Facility Name: 7-Eleven Food Store #37646 **Facility ID#:** 29/8625090
Facility Address: 1664 Branch Forbes Road
Plant City, FL 33565

Note: Historical groundwater elevations are located in the February 5, 2013 Post-Remedial Action Report.

Well Number	DW-1			MW-1			MW-2			MW-3			MW-4			MW-5			MW-6		
Diameter (inches)	2			2			2			2			2			2			2		
Well Depth (ft)	30			15			15			15			15			15			15		
Screen Interval (ft)	25-30			5-15			5-15			5-15			5-15			5-15			5-15		
TOC Elevation	98.33			97.69			98.19			99.21			98.45			100.86			98.86		
DATE	**ELEV**	**DTW**	**LPH**	**ELEV**	**DTW**	**LPH**	**ELEV**	**DTW**	**LPH**	**ELEV**	**DTW**	**LPH**	**ELEV**	**DTW**	**LPH**	**ELEV**	**DTW**	**LPH**	**ELEV**	**DTW**	**LPH**
01/18/08				86.82	10.87		87.10	11.09		86.93	12.28		86.63	11.82							
02/18/08																					
03/18/08				88.68	9.01		89.01	9.18		88.93	10.28		88.31	10.14							
01/15/10				86.74	10.95		85.44	12.75		87.35	11.86		87.62	10.83							
03/19/10				89.88	7.81		89.71	8.48					90.24	8.21							
04/15/10				89.90	7.79		89.72	8.47					90.38	8.07							
05/13/10				90.61	7.08		88.81	9.38		90.92	8.29		91.34	7.11							
08/04/10				90.53	7.16		91.08	7.11		91.32	7.89		91.06	7.39							
10/27/10							88.29	9.90		88.17	11.04										
11/18/10				86.42	11.27		86.76	11.43		87.12	12.09										
12/06/10							86.81	11.38													
01/06/11				84.49	13.20		84.60	13.59		85.02	14.19		85.89	12.56							
02/10/11							86.16	12.03													
03/08/11				85.17	12.52		85.49	12.70		85.73	13.48		86.38	12.07							
06/07/11				84.97	12.72		85.51	12.68		85.83	13.38		85.75	12.70							
09/07/11							88.73	9.46		90.09	9.12		89.99	8.46					91.50	7.36	
12/05/11				88.06	9.63		88.47	9.72		89.40	9.81		88.70	9.75					89.29	9.57	
02/29/12							86.28	11.91					86.31	12.14					87.39	11.47	
06/04/12					DRY			DRY													
01/18/13																					
06/04/13							88.25	9.94					87.51	10.94							
06/20/13				91.18	6.51		96.05	2.14					90.92	7.53							
07/19/13				91.92	5.77		90.79	7.40		92.46	6.75		92.04	6.41							
08/21/13				92.02	5.67		95.33	2.86		92.43	6.78		92.35	6.10							
*08/21/13																					
09/19/13							92.12	6.07					92.52	5.93							
10/21/13				90.89	6.80		90.88	7.31		91.28	7.93		91.87	6.58							
11/18/13				89.04	8.65		89.17	9.02		91.22	7.99		89.72	8.73							
12/18/13				89.29	8.40		90.81	7.38		89.37	9.84										
03/12/14										88.25	10.96		88.37	10.08							
05/30/14				87.78	9.91		88.29	9.90		88.47	10.74					90.35	10.51		90.12	8.74	
10/29/14				92.14	5.55					92.79	6.42					95.66	5.20				
01/28/15				91.32	6.37					92.79	6.42					95.10	5.76				
07/24/15							90.67	7.52											92.07	6.79	
12/18/16				90.58	7.11					91.00	8.21		91.35	7.10							
12/13/18																					
03/08/19							91.48	6.71													

DRAFT

TABLE 6: GROUNDWATER ELEVATION TABLE

LS=Land Surface
*=Static Water Level

NA = Not Applicable
BLANK = No Data
NF=Not Found

Facility Name: 7-Eleven Food Store #37646
Facility Address: 1664 Branch Forbes Road
Plant City, FL 33565

Facility ID#: 29/8625090

Well Number	MW-7			MW-8			MW-9			MW-10			MW-11			MW-12			MW-13		
Diameter (inches)	2			2			2			2			2			2			2		
Well Depth (feet)	15			15			15			15			15			15			15		
Screen Interval (ft)	5-15			5-15			5-15			5-15			5-15			5-15			5-15		
TOC Elevation	98.17			98.78			98.1			100.00			99.17			100.12			99.82		
DATE	**ELEV**	**DTW**	**LPH**	**ELEV**	**DTW**	**LPH**	**ELEV**	**DTW**	**LPH**	**ELEV**	**DTW**	**LPH**	**ELEV**	**DTW**	**LPH**	**ELEV**	**DTW**	**LPH**	**ELEV**	**DTW**	**LPH**
01/18/08	87.04	11.13														88.79	11.33				
02/18/08																					
03/18/08	88.78	9.39														90.36	9.76				
01/15/10	86.91	11.26														88.28	11.84				
03/19/10	89.65	8.52														91.39	8.73				
04/15/10	89.70	8.47														91.44	8.68				
05/13/10	90.59	7.58														92.19	7.93				
08/04/10	90.88	7.29														92.79	7.33				
10/27/10	87.76	10.41																			
11/18/10	86.87	11.30														88.61	11.51				
12/06/10	86.06	12.11														88.00	12.12				
01/06/11	84.58	13.59																			
02/10/11	85.67	12.50														87.91	12.21				
03/08/11	85.49	12.68														87.12	13.00				
06/07/11	85.57	12.60														87.44	12.68				
09/07/11	89.96	8.21															Dry				
12/05/11	88.88	9.29														90.38	9.74				
02/29/12																88.37	11.75				
06/04/12																	DRY				
01/18/13	89.84	8.33		89.79	8.99																
06/04/13	87.48	10.69														89.64	10.48				
06/20/13	92.05	6.12														94.25	5.87				
07/19/13	92.30	5.87																			
08/21/13	91.87	6.30		91.87	6.91											93.17	6.95				
*08/21/13	91.64	6.53		91.87	6.91																
09/19/13	92.03	6.14																			
10/21/13	90.71	7.46														92.16	7.96				
11/18/13	89.40	8.77		88.68	10.10																
12/18/13	89.14	9.03														91.07	9.05				
03/12/14	88.16	10.01		88.03	10.75																
05/30/14	88.26	9.91		88.17	10.61																
10/29/14	92.07	6.10																			
01/28/15	91.28	6.89																			
12/18/15	90.55	7.62																			
09/17/18	95.00	3.17		95.11	3.67																
12/13/18	90.56	7.61																			
03/08/19	91.30	6.87		91.32	7.46																
06/10/19	89.31	8.86																			
09/10/19	94.28	3.89																			
08/21/20	90.52	7.65																			
11/16/20	92.22	5.95																			
02/16/21	90.12	8.05																			
05/21/21	87.73	10.44																			
08/16/21	92.67	5.50																			
11/15/21	90.15	8.02																			
02/14/22	87.92	10.25																			
05/13/22	87.62	10.55																			
08/18/22	91.55	6.62																			
11/29/22	91.70	6.47																			
02/23/23	89.83	8.34																			
05/22/23	85.46	12.71																			
11/20/23	88.32	9.85																			
02/23/24	89.05	9.12																			

TABLE 6: GROUNDWATER ELEVATION TABLE

LS=Land Surface
*=Static Water Level

NA = Not Applicable
BLANK = No Data
NF=Not Found

Facility Name: 7-Eleven Food Store #37646
Facility Address: 1664 Branch Forbes Road
Plant City, FL 33565

Facility ID#: 29/8625090

Well Number	MW-13R			MW-14			MW-14R			MW-15			MW-16			MW-17			MW-18		
Diameter (inches)	2			2			2			2			2			2			2		
Well Depth (feet)	20			20			20			20			20			18			15		
Screen Interval (ft)	5-20			5-20			5-20			5-20			5-20			3-18			5-15		
TOC Elevation	100.04			98.28			98.21			97.09			100.32			98.11					
DATE	**ELEV**	**DTW**	**LPH**	**ELEV**	**DTW**	**LPH**	**ELEV**	**DTW**	**LPH**	**ELEV**	**DTW**	**LPH**	**ELEV**	**DTW**	**LPH**	**ELEV**	**DTW**	**LPH**	**ELEV**	**DTW**	**LPH**
01/18/08				86.47	11.81					LS	LS					87.27	10.84				
02/18/08																					
03/18/08				88.27	10.01					LS	LS					88.68	9.43				
01/15/10				86.73	11.55					83.78	13.31					87.81	10.30			11.53	
03/19/10				90.46	7.82					92.88	4.21					90.96	7.15			8.18	
04/15/10				90.50	7.78					93.48	3.61					91.10	7.01			8.32	
05/13/10				90.46	7.82											92.07	6.04			7.66	
08/04/10				90.76	7.52					90.28	6.81										
08/25/10				91.48	6.80																
10/27/10				87.55	10.73					91.82	5.27					88.98	9.13				
11/18/10				86.52	11.76					91.60	5.49					87.33	10.78				
12/06/10				86.00	12.28					93.47	3.62					87.35	10.76				
01/06/11				84.66	13.62					84.84	12.25					83.93	14.18				
02/10/11				86.67	11.61																
03/08/11				85.34	12.94					87.09	10.00					85.97	12.14				
06/07/11				85.49	12.79					84.80	12.29										
09/07/11				89.93	8.35					89.39	7.70										
12/05/11				88.38	9.90					87.23	9.86										
02/29/12				86.34	11.94											86.30	11.81				
06/04/12				83.41	14.87					82.78	14.31					83.35	14.76				
01/18/13	89.69	10.35		89.71	8.57																
06/04/13										92.61	4.48										
06/20/13				94.31	3.97					94.20	2.89					92.34	5.77				
07/19/13				90.90	7.38					91.74	5.35					91.72	6.39				
08/21/13	91.22	8.82		91.75	6.53					93.93	3.16					94.30	3.81				
*08/21/13	91.22	8.82		91.31	6.97																
09/19/13				91.71	6.57					93.97	3.12					94.19	3.92				
10/21/13				90.50	7.78					91.91	5.18					92.73	5.38				
11/18/13	88.80	11.24		89.24	9.04																
12/18/13				89.04	9.24					88.68	8.41					90.67	7.44				
03/12/14	86.96	13.08		87.98	10.30					87.55	9.54										
05/30/14	88.12	11.92		88.15	10.13					88.05	9.04					88.35	9.76				
10/29/14	93.73	6.31		91.84	6.44																
01/28/15	90.82	9.22		91.13	7.15																
12/18/15				90.40	7.88																
04/27/16				89.97	8.31																
09/17/18	94.91	5.13		94.84	3.44																
12/13/18	90.36	9.68		90.07	8.21																
03/08/19	91.07	8.97		90.99	7.29																
06/10/19	89.33	10.71		89.35	8.93																
09/10/19	94.02	6.02		93.13	5.15																
08/21/20	90.43	9.61		Abandoned			90.55	7.66													
11/16/20	92.14	7.90		Abandoned			92.31	5.90													
02/16/21	89.99	10.05		Abandoned			90.03	8.18													
05/21/21	87.60	12.44		Abandoned			87.71	10.50													
08/16/21	92.33	7.71		Abandoned			92.50	5.71													
11/15/21	90.01	10.03		Abandoned			89.95	8.26													
02/14/22	87.81	12.23		Abandoned			87.90	10.31													
05/13/22	87.51	12.53		Abandoned			87.71	10.50													
08/18/22	91.42	8.62		Abandoned			91.39	6.82													
11/29/22	91.44	8.60		Abandoned			91.55	6.66													
02/23/23	89.62	10.42		Abandoned			89.81	8.40													
05/22/23	84.96	15.08					85.50	12.71													
11/20/23	88.17	11.87					88.24	9.97													
02/23/24	88.95	11.09					89.00	9.21													

Site 14:
Dinosaur World

DRAFT

Bob Henriquez
Hillsborough County Property Appraiser

https://www.hcpafl.org/
15th Floor County Ctr.
601 E. Kennedy Blvd, Tampa, Florida 33602-4932
Ph: (813) 272-6100

Folio: 081782-0100

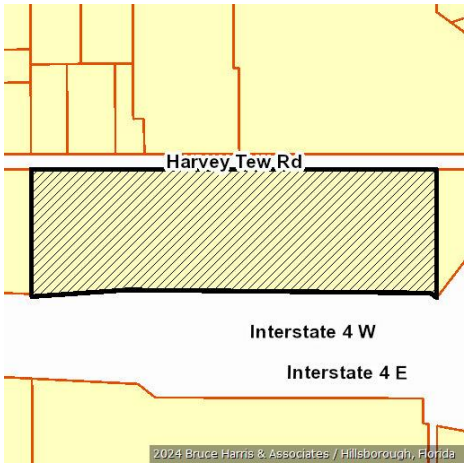

Owner Information

Owner Name	JURASSIC VALLEY LLC
Mailing Address	5145 HARVEY TEW RD PLANT CITY, FL 33565-6101
Site Address	5145 HARVEY TEW RD, PLANT CITY
PIN	U-22-28-21-ZZZ-000003-67370.1
Folio	081782-0100
Prior PIN	U-22-28-21-ZZZ-000003-67370.0
Prior Folio	081782-0000
Tax District	U - UNINCORPORATED
Property Use	3500 TOURIST ATTRAC
Plat Book/Page	/
Neighborhood	221011.00 | NW of Plant City, N of I4 E of McIntosh
Subdivision	ZZZ | UNPLATTED

Value Summary

Taxing District	Market Value	Assessed Value	Exemptions	Taxable Value
County	$4,600,951	$4,600,951	$0	$4,600,951
Public Schools	$4,600,951	$4,600,951	$0	$4,600,951
Municipal	$4,600,951	$4,600,951	$0	$4,600,951
Other Districts	$4,600,951	$4,600,951	$0	$4,600,951

Note: This section shows Market Value, Assessed Value, Exemptions, and Taxable Value for taxing districts. Because of changes in Florida Law, it is possible to have different assessed and taxable values on the same property. For example, the additional $25,000 Homestead Exemption and the non-homestead CAP do not apply to public schools, and the Low Income Senior Exemption only applies to countywide and certain municipal millages.

Sales Information

Book / Page	Instrument	Month	Year	Type Inst	Qualified or Unqualified	Vacant or Improved	Price
16784 / 1198	2006373129	08	2006	WD	Qualified	Vacant	$909,300
16783 / 0875	2006372571	07	2006	TR	Unqualified	Vacant	$744,000

DRAFT

Building Information

Building 1

Type	35 | STORE RETAIL
Year Built	2011

Building 1 Construction Details

Element	Code	Construction Detail
Class	C	Concrete Block
Exterior Wall	7	Masonry Frm: Stucco
Roof Structure	4	Truss (Wood/Metal)
Roof Cover	3	Asphalt/Comp. Shingle
Interior Walls	5	Drywall
Interior Flooring	2	Concrete Finished
Heat/AC	2	Central
Plumbing	3	Typical
Condition	3	Average
Stories	1.0	
Units	2.0	
Wall Height	12.00	

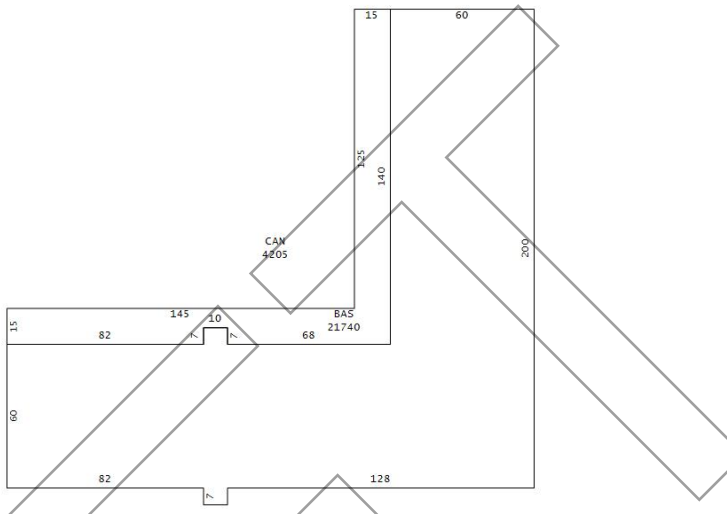

Building 1 subarea

Area Type	Gross Area	Heated Area	Depreciated Value
BAS	21,740	21,740	$2,607,756
CAN	4,205		$151,379
Totals	**25,945**	**21,740**	**$2,759,135**

Extra Features

OB/XF Code	Description	Building	Year On Roll	Length	Width	Units	Value
0020	ASPHALT PAVING	0	2012	0	0	83,696.00	$158,185
0060	CONCRETE PAVEMENT	0	2012	0	0	24,000.00	$89,726
0260	FENCE CL6	0	2012	0	0	2,400.00	$27,360
0520	CANOPY	0	2015	148	16	2,368.00	$26,427
0520	CANOPY	0	2015	35	23	805.00	$8,984

Land Information

Use Code	Description	Zone	Front	Depth	Land Type	Total Land Units	Land Value
COC3	Comm Class 3	PD	0.0	0.0	SF | SQUARE FEET	449,280.00	$1,530,068
9610	LOWLANDS	PD	0.0	0.0	AC | ACREAGE	1.42	$1,065

Legal Description

THAT PART OF SW 1/4 OF SE 1/4 DESC AS FOLLOWS: COMM AT NE COR OF SW 1/4 OF SE 1/4 THN S 00 DEG 05 MIN 59 SEC W 25 FT ALG ELY LINE OF SW 1/4 OF SE 1/4 TO SLY R/W BDRY LINE OF HARVEY TEW RD AND POB CONT S 00 DEG 05 MIN 59 SEC W 421.17 FT TO R/W LINE OF I-4 THN N 54 MIN 49 MIN 09 SEC W 26.45 FT THN N 89 DEG 57 MIN 18 SEC W 195.72 FT TO BEG OF CURVE CONCAVE TO NE W/RAD 34177.47 FT THN NWLY WITH CB N 89 DEG 17 MIN 05 SEC W 799.58 FT THN S 85 DEG 59 MIN 52 SEC W 319.07 FT TO WLY BDRY LINE OF SW 1/4 OF SE 1/4 THN N 00 DEG 17 MIN 55 SEC W 421.72 FT THN S 89 DEG 50 MIN 37 SEC E 1338.09 FT TO POB

DRAFT

Site 26

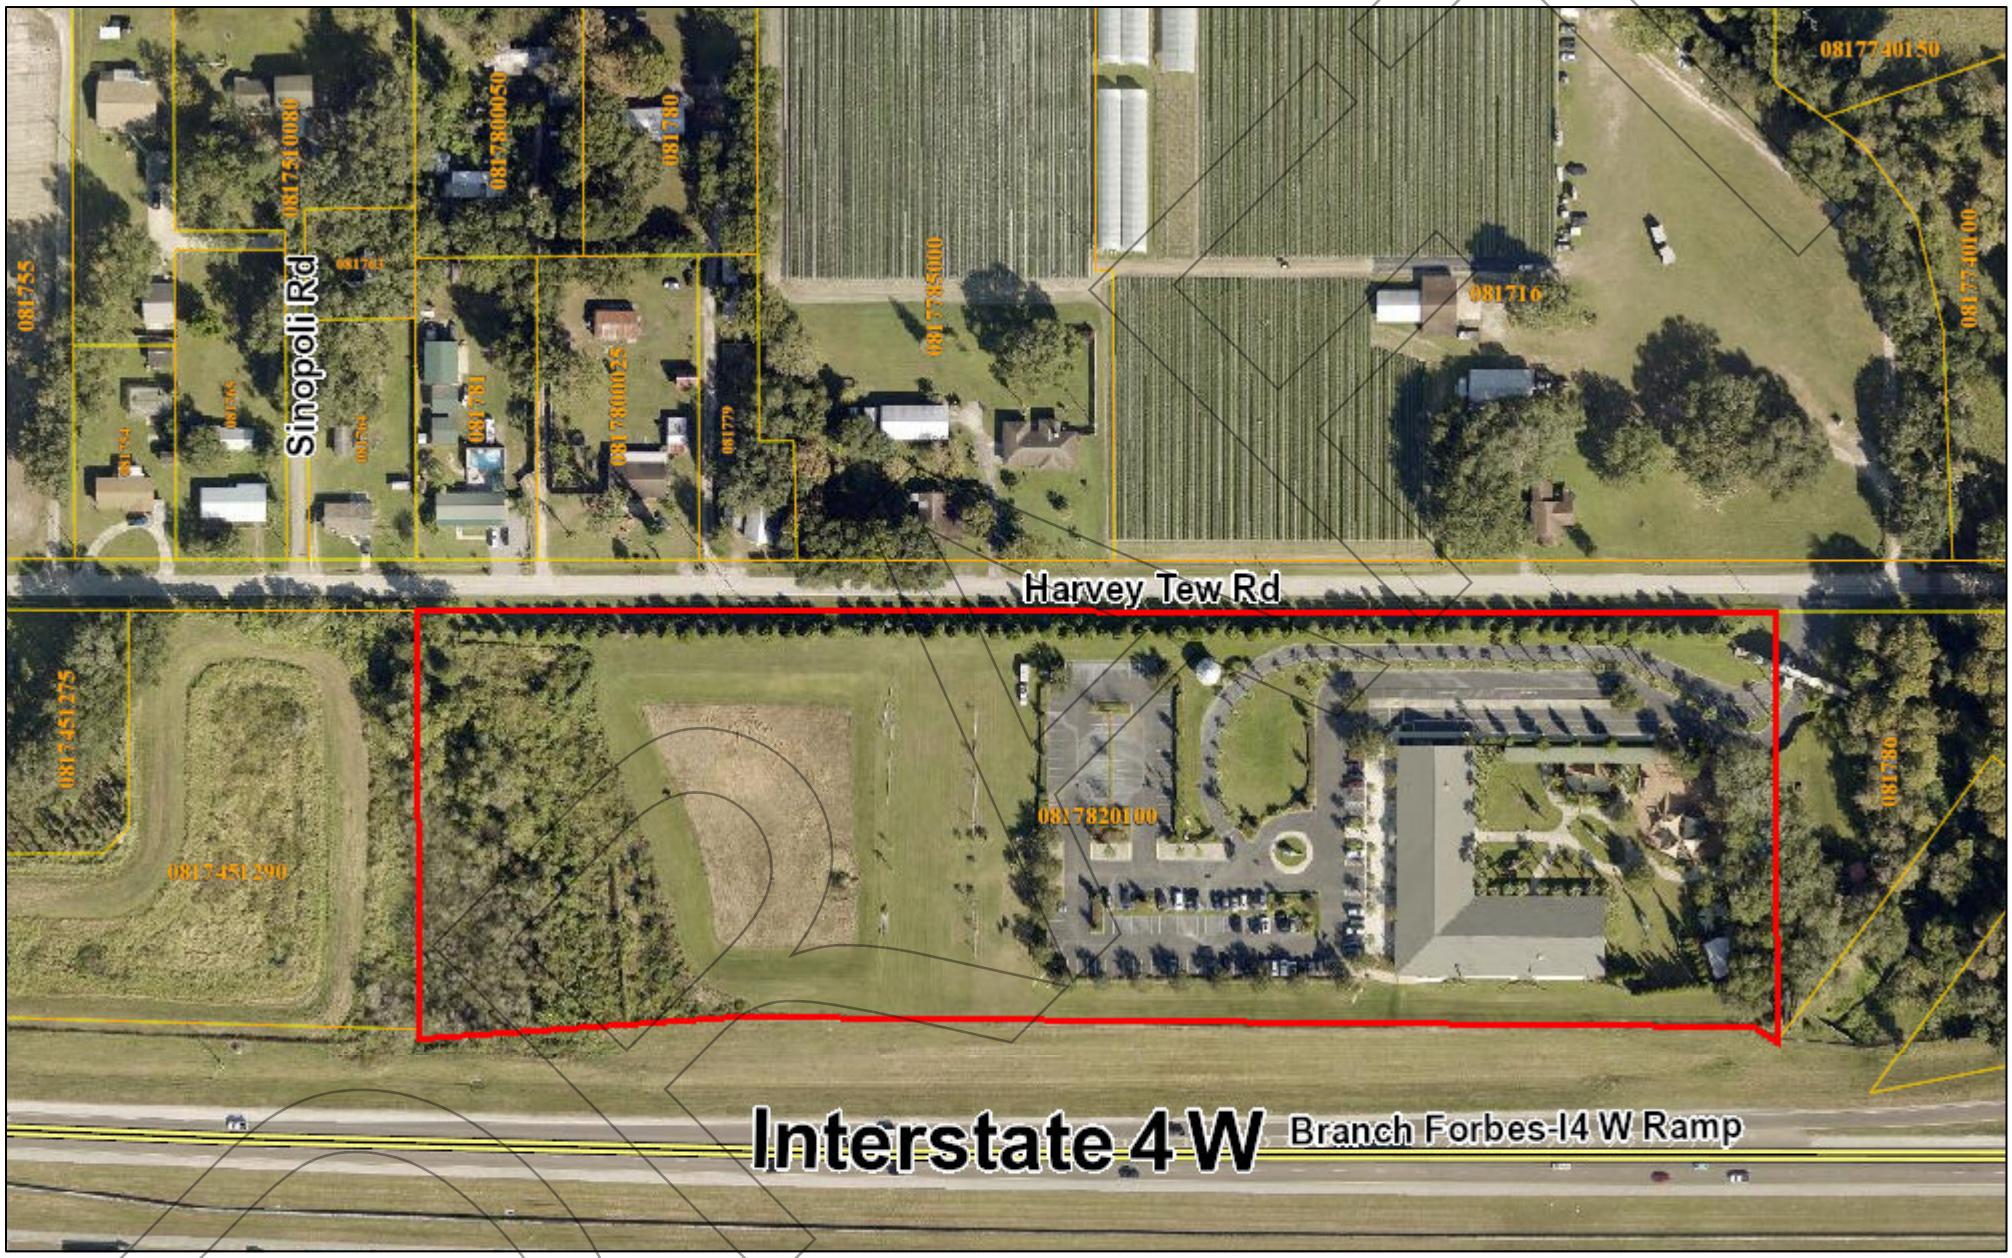

March 26, 2024

N W E S

0 125 250 500 ft

Bob Henriquez, CFA
Hillsborough County Property Appraiser
This map is for assessment purposes only.
It is not a survey.

2021 Aerials

Florida Department of
Environmental Protection

Bob Martinez Center
2600 Blair Stone Road
Tallahassee, Florida 32399-2400

Charlie Crist
Governor

Jeff Kottkamp
Lt. Governor

Michael W. Sole
Secretary

May 18, 2010

Marlene Svensson
Dinosaur World, Inc.
5145 Harvey Tew Rd
Plant City, FL 33565

RE: **Facility ID: FLR10JK89**
Dinosaur World Entry
County: Hillsborough

Dear Permittee:

The Florida Department of Environmental Protection has received and processed your *Notice of Intent to Use Generic Permit for Stormwater Discharge from Large and Small Construction Activities* (NOI) and the accompanying processing fee. This letter acknowledges that:

- your NOI is complete;
- your processing fee is paid-in-full; and
- you are covered under the *Generic Permit for Stormwater Discharge from Large and Small Construction Activities* (CGP), DEP Document No. 62-621.300(4)(a).

Your project identification number is **FLR10JK89**. Please include this number on all future correspondence to the Department regarding this permit.

This letter is not your permit. A copy of your permit, i.e., the CGP, is available online at **www.dep.state.fl.us/water/stormwater/npdes/docs/cgp.pdf** or by contacting the NPDES Stormwater Notices Center.

Your permit coverage became effective **May 12, 2010** and will expire **May 11, 2015**. To terminate your coverage prior to this expiration date, you must file a *National Pollutant Discharge Elimination System (NPDES) Stormwater Notice of Termination*, DEP Form 62-621.300(6) (NOT). An NOT must be filed within 14 days of either (a) your final stabilization of the site or (b) your relinquishment of control of the construction

activities to a new operator. To renew your coverage beyond the expiration date, you must submit a new NOI and processing fee to the Department no later than two days before coverage expires.

Until your permit coverage is terminated, modified, or revoked, you are authorized to discharge stormwater from the construction site referenced in your NOI to surface waters in accordance with the terms and conditions of the CGP. Some key conditions of the CGP are:

- implementation of your stormwater pollution prevention plan (SWPPP);
- conducting and documenting routine inspections; and
- retaining the records required by the permit (including your SWPPP) at the construction site or the alternate location specified in your NOI.

If you have any questions concerning this acknowledgment letter, please contact the NPDES Stormwater Notices Center at (866) 336-6312 or (850) 297-1232.

CERTIFICATE OF SERVICE

THE UNDERSIGNED HEREBY CERTIFIES that the foregoing acknowledgment of coverage under the Construction Generic Permit Rule 62-621.300(4), F.A.C., was mailed by Science Applications International Corporation, working under FDEP Contract Number WM908, on behalf of the Florida Department of Environmental Protection, on the date indicated below via the United States Postal Service.

Name: B. L. Collins Date: 5/18/2010

DRAFT

JURASSIC VALLEY LLC
PH. (813)717-9865
5145 HARVEY TEW RD.
PLANT CITY, FL 33565

53-1492/631 1615

DATE 5/7/10

PAY TO THE ORDER OF Florida Dep. of Environmental Protection $ 400.00/100

Four hundred & Dollars 00/100 DOLLARS

PLATINUM BB Bank Plant City, Florida 33566

MEMO

[redacted]

ENT

ORMWATER AND SMALL TIVITIES

(RULE 62-621.300(4), F.A.C.)

This Notice of Intent (NOI) form is to be completed and submitted to the Department before use of the Generic Permit for Stormwater Discharge From Large and Small Construction Activities provided in subsection 62-621.300(4), F.A.C. The type of project or activity that qualifies for use of the generic permit, the conditions of the permit and additional requirements to request coverage are specified in the generic permit document [DEP Document 62-621.300(4)(a)]. **The appropriate generic permit fee, as specified in paragraph 62-4.050(4)(d), F.A.C., shall be submitted with this NOI in order to obtain permit coverage. Permit coverage will not be granted without submittal of the appropriate generic permit fee.** You should familiarize yourself with the generic permit document and the attached instructions before completing this NOI form. **Please print or type information in the appropriate areas below.**

I. IDENTIFICATION NUMBER: Project ID: _____

II. APPLICANT INFORMATION:

A. Operator Name: DINOSAUR WORLD INC		B. Operator Status: P
C. Address: 5145 HARVEY TEW ROAD		
D. City: PLANT CITY	E. State: FL	F. Zip Code: 33565
G. Responsible Authority: MARLENE SVENSSON		
H. Responsible Authority's Phone No.: 813-707-9776		
I. Responsible Authority's Fax No.: 813-948-1712		
J. Responsible Authority's E-mail Address: PWALD@MSN.COM		

III. PROJECT/SITE LOCATION INFORMATION:

A. Project Name: DINOSAUR WORLD ENTRY			
B. Project Address/Location: 5145 HARVEY TEW ROAD			
C. City: PLANT CITY		D. State: FL	E. Zip Code: 33565
F. County: HILLSBOROUGH	G. Latitude: 28° 01' 42"	Longitude: -82° 11' 28"	
H. Is the site located on Indian Country Lands? ☐ Yes ☒ No		I. Water Management District: SWFWMD	

RECEIVED
MAY 13 2010
BY

DRAFT

Related Topics: Envirofacts

FRS

FRS Facility Detail Report

DINOSAUR WORLD ENTRY

EPA Registry Id: 110041948729
UNKNOWN
PLANT CITY, FL 335656101

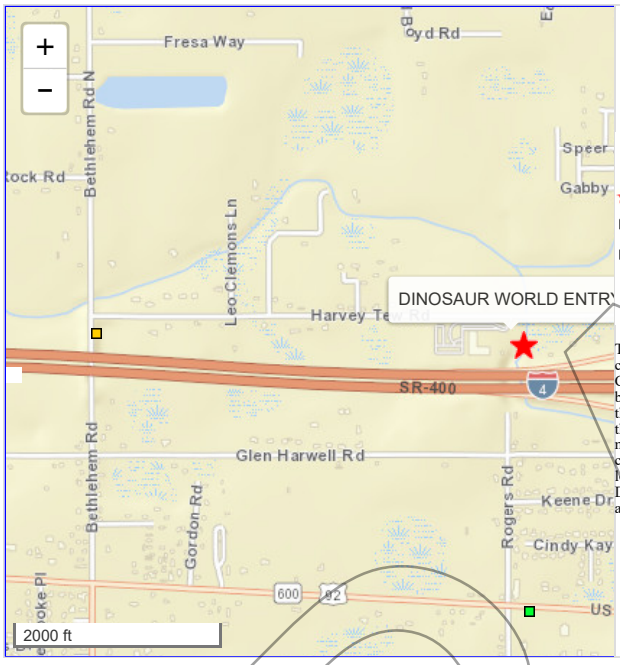

Legend

- Selected Facility
- EPA Facility of Interest
- State/Tribe Facility of Interest

The facility locations displayed come from the FRS Spatial Coordinates tables. They are the best representative locations for the displayed facilities based on the accuracy of the collection method and quality assurance checks performed against each location. The North American Datum of 1983 is used to display all coordinates.

Facility Registry Service Links:

- Facility Registry Service (FRS) Overview
- FRS Facility Query
- FRS Organization Query
- EZ Query
- FRS Physical Data Model
- FRS Geospatial Model

Report an Error

Environmental Interests

Information System	System Facility Name	Information System Id/Report Link	Environmental Interest Type	Data Source	Last Updated Date	Supplemental Environmental Interests:
NATIONAL POLLUTANT DISCHARGE ELIMINATION SYSTEM (ICIS-NPDES)	DINOSAUR WORLD ENTRY	FLR10JK89	ICIS-NPDES NON-MAJOR	ICIS	05/18/2010	**ICIS-** ENFORCEMENT/COMPLIANCE ACTIVITY
NATIONAL POLLUTANT DISCHARGE ELIMINATION SYSTEM (ICIS-NPDES)	DINOSAUR WORLD ENTRY	FLR10JK89	STORM WATER CONSTRUCTION	ICIS	05/18/2010	**ICIS-** ENFORCEMENT/COMPLIANCE ACTIVITY

Additional EPA Reports: MyEnvironment Enforcement and Compliance Site Demographics Facility Coordinates Viewer Environmental Justice Map Viewer Watershed Report

Standard Industrial Classification Codes (SIC)

No SIC Codes returned.

Facility Codes and Flags

EPA Region:	04
Duns Number:	
Congressional District Number:	15
Legislative District Number:	
HUC Code/Watershed:	03100205 / HILLSBOROUGH
US Mexico Border Indicator:	
Federal Facility:	NO
Tribal Land:	NO

Alternative Names

No Alternative Names returned.

Organizations

Affiliation Type	Name	DUNS Number	Information System	Mailing Address
OWNER	MARLENE SVENSSON		NPDES	View

National Industry Classification System Codes (NAICS)

No NAICS Codes returned.

Facility Mailing Addresses

Affiliation Type	Delivery Point	City Name	State	Postal Code	Information System
OWNER	5145 HARVEY TEW RD	PLANT CITY	FL	33565	NPDES

Contacts

No Contacts returned.

Query executed on: APR-01-2024

Detailed Facility Report

Facility Summary

DINOSAUR WORLD ENTRY

UNKNOWN, PLANT CITY, FL 33565

FRS (Facility Registry Service) ID: 110041948729

EPA Region: 04

Latitude: 28.028333

Longitude: -82.191111

Locational Data Source: NPDES

Industries: --

Indian Country: N

Enforcement and Compliance Summary

Statute	CWA
Compliance Monitoring Activities (5 years)	--
Date of Last Compliance Monitoring Activity	--
Compliance Status	Terminated Permit
Qtrs in Noncompliance (of 12)	0
Qtrs with Significant Violation	0
Informal Enforcement Actions (5 years)	--
Formal Enforcement Actions (5 years)	--
Penalties from Formal Enforcement Actions (5 years)	--
EPA Cases (5 years)	--
Penalties from EPA Cases (5 years)	--

Regulatory Information

Clean Air Act (CAA): No Information

Clean Water Act (CWA): Non-Major, Permit Terminated; Compliance Tracking Off (FLR10JK89)

Resource Conservation and Recovery Act (RCRA): No Information

Safe Drinking Water Act (SDWA): No Information

Other Regulatory Reports

Air Emissions Inventory (EIS): No Information

Greenhouse Gas Emissions (eGGRT): No Information

Toxic Releases (TRI): No Information

Compliance and Emissions Data Reporting Interface (CEDRI): No Information

Go To Enforcement/Compliance Details

Known Data Problems <https://epa.gov/resources/echo-data/known-data-problems>

Facility/System Characteristics

DRAFT

Facility/System Characteristics

System	Statute	Identifier	Universe	Status	Areas	Permit Expiration Date	Indian Country	Latitude	Longitude
FRS		110041948729					N	28.028333	-82.191111
ICIS-NPDES	CWA	FLR10JK89	Non-Major: General Permit Covered Facility	Terminated; Compliance Tracking Off	Construction Stormwater	05/11/2015	N	28.028333	-82.191111

Facility Address

System	Statute	Identifier	Facility Name	Facility Address	Facility County
FRS		110041948729	DINOSAUR WORLD ENTRY	UNKNOWN, PLANT CITY, FL 33565	
ICIS-NPDES	CWA	FLR10JK89	DINOSAUR WORLD ENTRY	UNKNOWN, PLANT CITY, FL 335656101	Hillsborough County

Facility SIC (Standard Industrial Classification) Codes

System	Identifier	SIC Code	SIC Description

No data records returned

Facility NAICS (North American Industry Classification System) Codes

System	Identifier	NAICS Code	NAICS Description

No data records returned

Facility Industrial Effluent Guidelines

Identifier	Effluent Guideline (40 CFR Part)	Effluent Guideline Description

No data records returned

Facility Tribe Information

Reservation Name	Tribe Name	EPA Tribal ID	Distance to Tribe (miles)
Tampa Reservation	Seminole Tribe of Florida	100000266	12

Enforcement and Compliance

Compliance Monitoring History

Last 5 Years

Statute	Source ID	System	Activity Type	Compliance Monitoring Type	Lead Agency	Date	Finding (if applicable)

No data records returned

Entries in italics are not included in ECHO's Compliance Monitoring Activity counts because they are not compliance monitoring strategy <https://www.epa.gov/compliance/compliance-monitoring-programs> *activities or because they are not counted as inspections within EPA's Annual Results* <https://www.epa.gov/enforcement/enforcement-data-and-results>.

Compliance Summary Data

Statute	Source ID	Current SNC (Significant Noncompliance)/HPV (High Priority Violation)	Current As Of	Qtrs with NC (Noncompliance) (of 12)	Data Last Refreshed
CWA	FLR10JK89	No	12/31/2023	0	03/29/2024

Three-Year Compliance History by Quarter

Statute	Program/Pollutant/Violation Type	QTR 1	QTR 2	QTR 3	QTR 4	QTR 5	QTR 6	QTR 7	QTR 8	QTR 9	QTR 10	QTR 11	QTR 12	QTR 13+
CWA (Source ID: FLR10JK89)		01/01-03/31/21	04/01-06/30/21	07/01-09/30/21	10/01-12/31/21	01/01-03/31/22	04/01-06/30/22	07/01-09/30/22	10/01-12/31/22	01/01-03/31/23	04/01-06/30/23	07/01-09/30/23	10/01-12/31/23	01/01-03/29/24
	Facility-Level Status	Terminated Permit	Terminated Permit	Terminated Permit	Terminated Permit	Terminated Permit	Terminated Permit	Terminated Permit	Terminated Permit	Terminated Permit	Terminated Permit	Terminated Permit	Terminated Permit	Terminated Permit
	Quarterly Noncompliance Report History													

Informal Enforcement Actions

Last 5 Years

Statute	System	Source ID	Type of Action	Lead Agency	Date

No data records returned

Entries in italics are not counted as "informal enforcement actions" in EPA policies pertaining to enforcement response tools.

Formal Enforcement Actions

Last 5 Years

Statute	System	Law/ Section	Source ID	Type of Action	Case No.	Lead Agency	Case Name	Issued/ Filed Date	Settlements/ Actions	Settlement/ Action Date	Federal Penalty Assessed	State/ Local Penalty Assessed	Penalty Amount Collected	SEP Value	Comp Action Cost

No data records returned

Environmental Conditions

Watersheds

12-Digit WBD (Watershed Boundary Dataset) HUC (RAD (Reach Address Database))	WBD (Watershed Boundary Dataset) Subwatershed Name (RAD (Reach Address Database))	State Water Body Name (ICIS (Integrated Compliance Information System))	Beach Closures Within Last Year	Beach Closures Within Last Two Years	Pollutants Potentially Related to Impairment	Watershed with ESA (Endangered Species Act)-listed Aquatic Species?
031002050301	Pemberton Creek	--	No	No	--	Yes

Assessed Waters From Latest State Submission (ATTAINS)

State	Report Cycle	Assessment Unit ID	Assessment Unit Name	Water Condition	Cause Groups Impaired	Drinking Water Use	Ecological Use	Fish Consumption Use	Recreation Use	Other Use
FL	2020	FL1561	SPARTMAN BRANCH	Impaired - 303(d) Listed - With Restoration Plan	ORGANIC ENRICHMENT/OXYGEN DEPLETION | PATHOGENS	--	Not Supporting	--	Not Supporting	--

Air Quality Nonattainment Areas

Pollutant	Within Nonattainment Status Area?	Nonattainment Status Applicable Standard(s)	Within Maintenance Status Area?	Maintenance Status Applicable Standard(s)
Ozone	No	--	Yes	1-Hour Ozone (1979)
Lead	No	--	No	--
Particulate Matter	No	--	No	--
Carbon Monoxide	No	--	No	--
Sulfur Dioxide	No	--	No	--

Pollutants

Toxics Release Inventory History of Reported Chemicals Released or Transferred in Pounds per Year at Site

TRI Facility ID	Year	Air Emissions	Surface Water Discharges	Off-Site Transfers to POTWs (Publicly Owned Treatment Works)	Underground Injections	Disposal to Land	Total On-Site Releases	Total Off-Site Transfers

No data records returned

Toxics Release Inventory Total Releases and Transfers in Pounds by Chemical and Year

Chemical Name

No data records returned

CWA (Clean Water Act) Discharge Monitoring Report (DMR) Pollutant Loadings

DMR and TRI Multi-Year Loading Report

NPDES ID	Description

No data records returned

Community

Environmental Justice

This section shows indexes from EJScreen, EPA's screening tool for environmental justice (EJ) concerns. EPA uses these indexes to identify geographic areas that may warrant further consideration or analysis for potential EJ concerns. Use of these indexes does not designate an area as an "EJ community" or "EJ facility." EJScreen provides screening level indicators, not a determination of the existence or absence of EJ concerns. For more information, see the EJScreen home page.

EJScreen Indexes Shown

Compare to (•) US ( ) State

Index Type ( ) Environmental Justice (•) Supplemental

Related Reports

EJScreen Community Report

Download Data

Census Block Group ID: 120570101053	US (Percentile)	
Supplemental Indexes	**Facility Census Block Group**	**1-mile Max**
Count of Indexes At or Above 80th Percentile	**9**	**9**
Particulate Matter 2.5	! 82	! 82
Ozone	! 92	! 92
Diesel Particulate Matter	! 82	! 82
Air Toxics Cancer Risk	! 92	! 92
Air Toxics Respiratory Hazard Index	76	! 90
Toxic Releases to Air	! 90	! 90
Traffic Proximity	! 89	! 89
Lead Paint	73	73
Risk Management Plan (RMP) Facility Proximity	! 82	! 89
Hazardous Waste Proximity	38	38
Superfund Proximity	! 92	! 92
Underground Storage Tanks (UST)	! 82	! 83
Wastewater Discharge	78	78

( ) Facility 1-mile Radius ☐ Facility Census Block Group

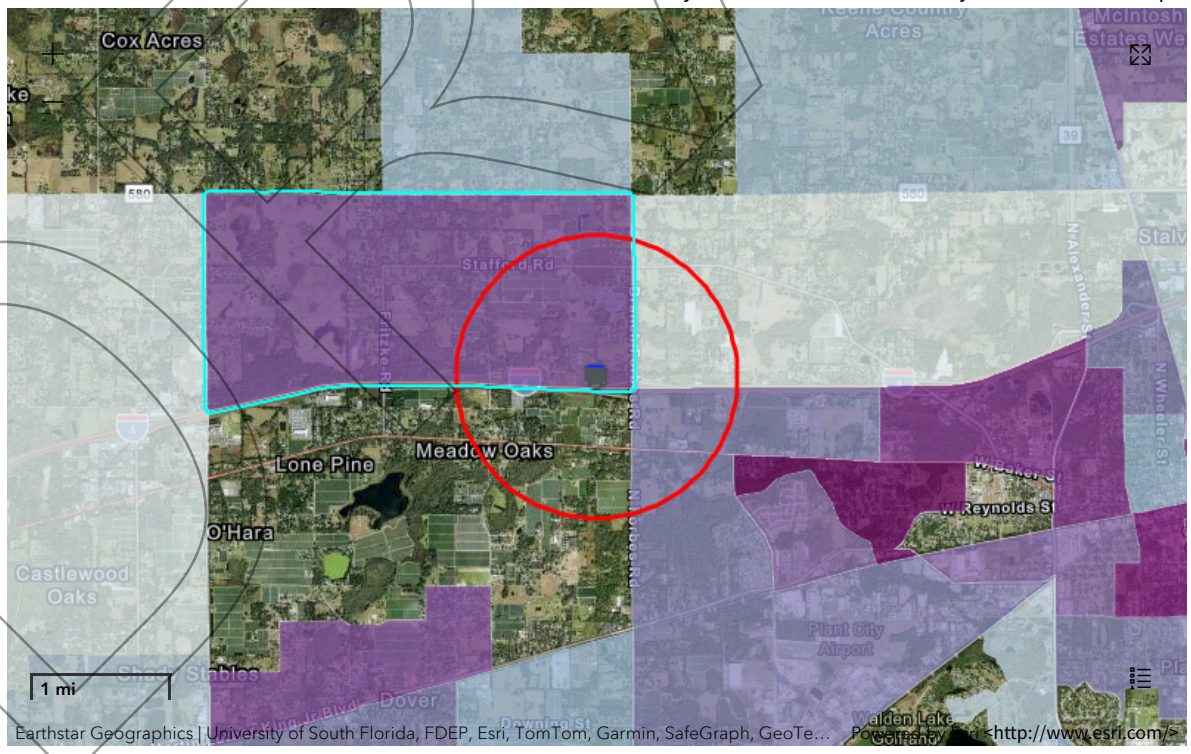

Demographic Profile of Surrounding Area (1-Mile Radius)

This section provides demographic information regarding the community surrounding the facility. ECHO compliance data alone are not sufficient to determine whether violations at a particular facility had negative impacts on public health or the environment. Statistics are based upon the 2010 U.S. Census and 2017 - 2021 American Community Survey (ACS) 5-year Summary and are accurate to the extent that the facility latitude and longitude listed below are correct. EPA's spatial processing methodology considers the overlap between the selected radii and the census blocks (for U.S. Census demographics) and census block groups (for ACS demographics) in determining the demographics surrounding the facility. For more detail about this methodology, see the DFR Data Dictionary <https://epa.gov/help/reports/dfr-data-dictionary#demographic>.

General Statistics (U.S. Census)	
Total Persons	2,272
Population Density	736/sq.mi.
Housing Units in Area	784

General Statistics (ACS (American Community Survey))	
Total Persons	1,759
Percent People of Color	42%
Households in Area	669
Households on Public Assistance	6
Persons With Low Income	841
Percent With Low Income	48%

Geography	
Radius of Selected Area	1 mi.
Center Latitude	28.028333
Center Longitude	-82.191111
Land Area	99%
Water Area	1%

Income Breakdown (ACS (American Community Survey)) - Households (%)	
Less than $15,000	50 (7.5%)
$15,000 - $25,000	68 (10.19%)
$25,000 - $50,000	207 (31.03%)
$50,000 - $75,000	128 (19.19%)
Greater than $75,000	214 (32.08%)

Age Breakdown (U.S. Census) - Persons (%)	
Children 5 years and younger	198 (9%)
Minors 17 years and younger	701 (31%)
Adults 18 years and older	1,571 (69%)
Seniors 65 years and older	256 (11%)

Race Breakdown (U.S. Census) - Persons (%)	
White	1,852 (82%)
African-American	49 (2%)
Hispanic-Origin	961 (42%)
Asian/Pacific Islander	28 (1%)
American Indian	10 (0%)
Other/Multiracial	333 (15%)

Education Level (Persons 25 & older) (ACS (American Community Survey)) - Persons (%)	
Less than 9th Grade	106 (8.93%)
9th through 12th Grade	90 (7.58%)
High School Diploma	464 (39.09%)
Some College/2-year	182 (15.33%)
B.S./B.A. (Bachelor of Science/Bachelor of Arts) or More	207 (17.44%)

DRAFT

DINOSAUR WORLD ENTRY
UNKNOWN
PLANT CITY, FL 33565 - 6101

Inquiry Number:
April 1, 2024

EDR Site Report™

DRAFT

6 Armstrong Road, 4th floor
Shelton, CT 06484
Toll Free: 800.352.0050
www.edrnet.com

TABLE OF CONTENTS

The EDR-Site Report™ is a comprehensive presentation of government filings on a facility identified in a search of federal, state and local environmental databases.

Section 1: Facility Detail Reports . . . . . Page 3

All available detailed information from databases where sites are identified.

Section 2: Databases and Update Information. . . . . Page 6

Name, source, update dates, contact phone number and description of each of the databases for this report.

Thank you for your business.
Please contact EDR at 1-800-352-0050
with any questions or comments.

Disclaimer - Copyright and Trademark Notice

This report contains information obtained from a variety of public and other sources reasonably available to Environmental Data Resources , Inc. It cannot be concluded from this Report that coverage information for the target and surrounding properties does not exist from other sources. **NO WARRANTY EXPRESSED OR IMPLIED, IS MADE WHATSOEVER IN CONNECTION WITH THIS REPORT. ENVIRONMENTAL DATA RESOURCES, INC. SPECIFICALLY DISCLAIMS THE MAKING OF ANYSUCH WARRANTIES, INCLUDING WITHOUT LIMITATION, MERCHANTABILITY OR FITNESS FOR A PARTICULAR USE OR PURPOSE. ALL RISK IS ASSUMED BY THE USER. IN NO EVENT SHALL ENVIRONMENTAL DATA RESOURCES, INC. BE LIABLE TO ANYONE, WHETHER ARISING OUT OF ERRORS OR OMISSIONS, NEGLIGENCE, ACCIDENT OR ANY OTHER CAUSE, FOR ANY LOSS OR DAMAGE, INCLUDING, WITHOUT LIMITATION, SPECIAL, INCIDENTAL, CONSEQUENTIAL, OR EXEMPLARY DAMAGES.ANY LIABILITY ON THE PART OF ENVIRONMENTAL DATA RESOURCES, INC. IS STRICTLY LIMITED TO A REFUND OF THE AMOUNT PAID FOR THIS REPORT.**Purchaser accepts this report "AS IS". Any analyses, estimates, ratings, or risk codes provided in this report are provided for illustrative purposes only, and are not intended to provide, nor should they be interpreted as providing any facts regarding, or prediction or forecast of, any environmental risk for any property. Only a Phase I Environmental Site Assesment performed by an environmental professional can produce information regarding the environmental risk for any property. Additionally, the information provided in this Report is not to be construed as legal advice.

Copyright 2020 by Environmental Data Resources, Inc. All rights reserved. Reproduction in any media or format, in whole or in part, of any report or map of Environmental Data Resources, Inc., or its affiliates, is prohibited without prior written permission.

EDR and its logos (including Sanborn and Sanborn Map) are trademarks of Environmental Data Resources, Inc. or its affiliates. All other trademarks used herein are the property of their respective owners.

SECTION 1: FACILITY DETAIL REPORTS

DINOSAUR WORLD ENTRY
UNKNOWN
PLANT CITY, FL 33565 - 6101
EDR ID #1014689014

Databases:
ECHO: Enforcement & Compliance History Information
FINDS: Facility Index System/Facility Registry System

ECHO:

Envid:	1014689014
Registry ID:	110041948729
DFR URL:	http://echo.epa.gov/detailed-facility-report?fid=110041948729
Name:	DINOSAUR WORLD ENTRY
Address:	UNKNOWN
City,State,Zip:	PLANT CITY, FL 33565

FINDS:

Registry ID:	110041948729
Name:	DINOSAUR WORLD ENTRY
Address:	UNKNOWN
City,State,Zip:	PLANT CITY, FL 335656101

Click Here for FRS Facility Detail Report:

Environmental Interest/Information System:
The National Pollutant Discharge Elimination System (NPDES) module of the Integrated Compliance Information System (ICIS). Under NPDES, all facilities that discharge pollutants from any point source into waters of the United States are required to obtain a permit. The permit will likely contain limits on what can be discharged, impose monitoring and reporting requirements, and include other provisions to ensure that the discharge does not adversely affect water quality.

Supplemental Address:	Not reported
FIPS Code:	FL057
Country Name:	USA
Federal Facility:	Not reported
Federal Agency:	Not reported
Tribal Land:	Not reported
Tribal Name:	Not reported
Congressional District:	09
Census:	120570101053019
Hydrologic Unit Code:	03100205
EPA Region:	04
Site Type:	STATIONARY
Location Description:	Not reported
Date Created:	09-SEP-10
Date Updated:	01-APR-16
U.S-Mexico Border:	Not reported
Information System Abbreviated Name:	NPDES:FLR10JK89
Latitude:	28.028333
Longitude:	-82.191111
Conveyor:	ICIS
Horizontal Collection:	Not reported
Horizontal Accuracy:	30
Reference Point:	Not reported
Horizontal Datum:	NAD83
Coordinates Source:	Not reported

Organization:

Registry ID:	110041948729
Program System Name:	NPDES
Program System ID:	FLR10JK89
Env. Interest Type:	STORM WATER CONSTRUCTION
Contact Type:	OWNER
Start Date:	Not reported
End Date:	Not reported
Organization Name:	MARLENE SVENSSON
Organization Type:	UNKNOWN
Duns Number:	Not reported
Division Name:	Not reported
Phone Number:	8137079776
Alternate Phone Number:	Not reported
Fax Number:	Not reported
Email:	Not reported
EIN:	Not reported
State Business ID:	Not reported
Parent Name:	Not reported
Standard Parent Name:	Not reported
Parent Duns Number:	Not reported
Mailing Address:	5145 HARVEY TEW RD

DRAFT

Supplemental Address:	Not reported
City:	PLANT CITY
State:	FLORIDA
Zip:	33565
Country:	UNITED STATES
Registry ID:	110041948729
Program System Name:	NPDES
Program System ID:	FLR10JK89
Env. Interest Type:	ICIS-NPDES NON-MAJOR
Contact Type:	OWNER
Start Date:	Not reported
End Date:	Not reported
Organization Name:	MARLENE SVENSSON
Organization Type:	UNKNOWN
Duns Number:	Not reported
Division Name:	Not reported
Phone Number:	8137079776
Alternate Phone Number:	Not reported
Fax Number:	Not reported
Email:	Not reported
EIN:	Not reported
State Business ID:	Not reported
Parent Name:	Not reported
Standard Parent Name:	Not reported
Parent Duns Number:	Not reported
Mailing Address:	5145 HARVEY TEW RD
Supplemental Address:	Not reported
City:	PLANT CITY
State:	FLORIDA
Zip:	33565
Country:	UNITED STATES

Alternate Name:

Registry ID:	110041948729
Information System Abbreviated Name:	NPDES
Program System ID:	FLR10JK89
Alternative Name:	DINOSAUR WORLD ENTRY
Alternative Name Type:	PROGRAM NAME

Interest:

Registry ID:	110041948729
Program System Name:	NPDES
Program System ID:	FLR10JK89
Env. Interest Type:	STORM WATER CONSTRUCTION
Federal ST Code:	FEDERAL
Start Date:	12-MAY-10
Start Date Qualifier:	ORIGINAL PERMIT ISSUE DATE
End Date:	23-DEC-15
End Date Qualifier:	PERMIT TERMINATION DATE
Data Source:	ICIS
Last Reported:	18-MAY-10
Date Created:	18-AUG-15
Date Updated:	03-SEP-16
Active Status:	TERMINATED
Registry ID:	110041948729
Program System Name:	NPDES
Program System ID:	FLR10JK89
Env. Interest Type:	ICIS-NPDES NON-MAJOR
Federal ST Code:	FEDERAL
Start Date:	12-MAY-10
Start Date Qualifier:	ORIGINAL PERMIT ISSUE DATE
End Date:	23-DEC-15
End Date Qualifier:	PERMIT TERMINATION DATE
Data Source:	ICIS
Last Reported:	18-MAY-10
Date Created:	29-MAY-11
Date Updated:	03-SEP-16
Active Status:	TERMINATED

Program:

Legislative District Number:	Not reported
HUC Code 8:	Not reported
HUC Code 12:	Not reported
Data Quality Code:	Not reported
Std Name:	Not reported
Std House Number:	Not reported
Std Street Name:	Not reported
Std Base Name:	Not reported
Std Prefix:	Not reported
Std Suffix:	Not reported
Std Stype Before:	Not reported

DRAFT

Std Stype After:	Not reported
Std Postal Code:	Not reported
Std City Name:	Not reported
Std County Name:	Not reported
Std State Code:	Not reported
Std County FIPS:	Not reported
Std Country:	Not reported
Std Full Address:	Not reported
Address Type:	Not reported
Link Method:	Not reported
Location Description:	Not reported
User ID:	REFRESH
Sensitive Ind:	N
User Comment:	Not reported
Public Ind:	Y
Date Refresh:	16-OCT-23
Small Bus Ind:	Not reported
Env Justice Code:	Not reported
Parent Program System ID:	Not reported
Stand Alone Flag:	Not reported

Supplemental Interest:

Interest Type:	STORM WATER CONSTRUCTION
Suppint:	ENFORCEMENT/COMPLIANCE ACTIVITY
Start Date:	Not reported
Start Date Qualifier:	ACTUAL ACTIVITY DATE
End Date:	Not reported
End Date Qualifier:	Not reported
Data Source:	ICIS
Last Reported Date:	Not reported
Created Date:	01-JUN-11
Updated Date:	Not reported

Interest Type:	ICIS-NPDES NON-MAJOR
Suppint:	ENFORCEMENT/COMPLIANCE ACTIVITY
Start Date:	Not reported
Start Date Qualifier:	ACTUAL ACTIVITY DATE
End Date:	Not reported
End Date Qualifier:	Not reported
Data Source:	ICIS
Last Reported Date:	Not reported
Created Date:	01-JUN-11
Updated Date:	Not reported

DRAFT

SECTION 2: DATABASES AND UPDATE DATES

To maintain currency of the following federal, state and local databases, EDR contacts the appropriate government agency on a monthly or quarterly basis as required.

Elapsed ASTM days: Provides confirmation that this report meets or exceeds the 90-day updating requirement of the ASTM standard.

DATABASES FOUND IN THIS REPORT

ECHO: Enforcement & Compliance History Information
Source: Environmental Protection Agency
Telephone: 202-564-2280
ECHO provides integrated compliance and enforcement information for about 800,000 regulated facilities nationwide.

Date of Government Version: 12/17/2023
Database Release Frequency: Quarterly
Date of Last EDR Contact: 12/28/2023
Date of Next Scheduled Update: 04/15/2024

FINDS: Facility Index System/Facility Registry System
Source: EPA
Telephone: Not reported
Facility Index System. FINDS contains both facility information and 'pointers' to other sources that contain more detail. EDR includes the following FINDS databases in this report: PCS (Permit Compliance System), AIRS (Aerometric Information Retrieval System), DOCKET (Enforcement Docket used to manage and track information on civil judicial enforcement cases for all environmental statutes), FURS (Federal Underground Injection Control), C-DOCKET (Criminal Docket System used to track criminal enforcement actions for all environmental statutes), FFIS (Federal Facilities Information System), STATE (State Environmental Laws and Statutes), and PADS (PCB Activity Data System).

Date of Government Version: 11/03/2023
Database Release Frequency: Quarterly
Date of Last EDR Contact: 02/27/2024
Date of Next Scheduled Update: 06/10/2024

DRAFT

Appendix D
Wetlands Map, FEMA Map, and Soil Survey Map

DRAFT

U.S. Fish and Wildlife Service

National Wetlands Inventory

Branch Forbes Road

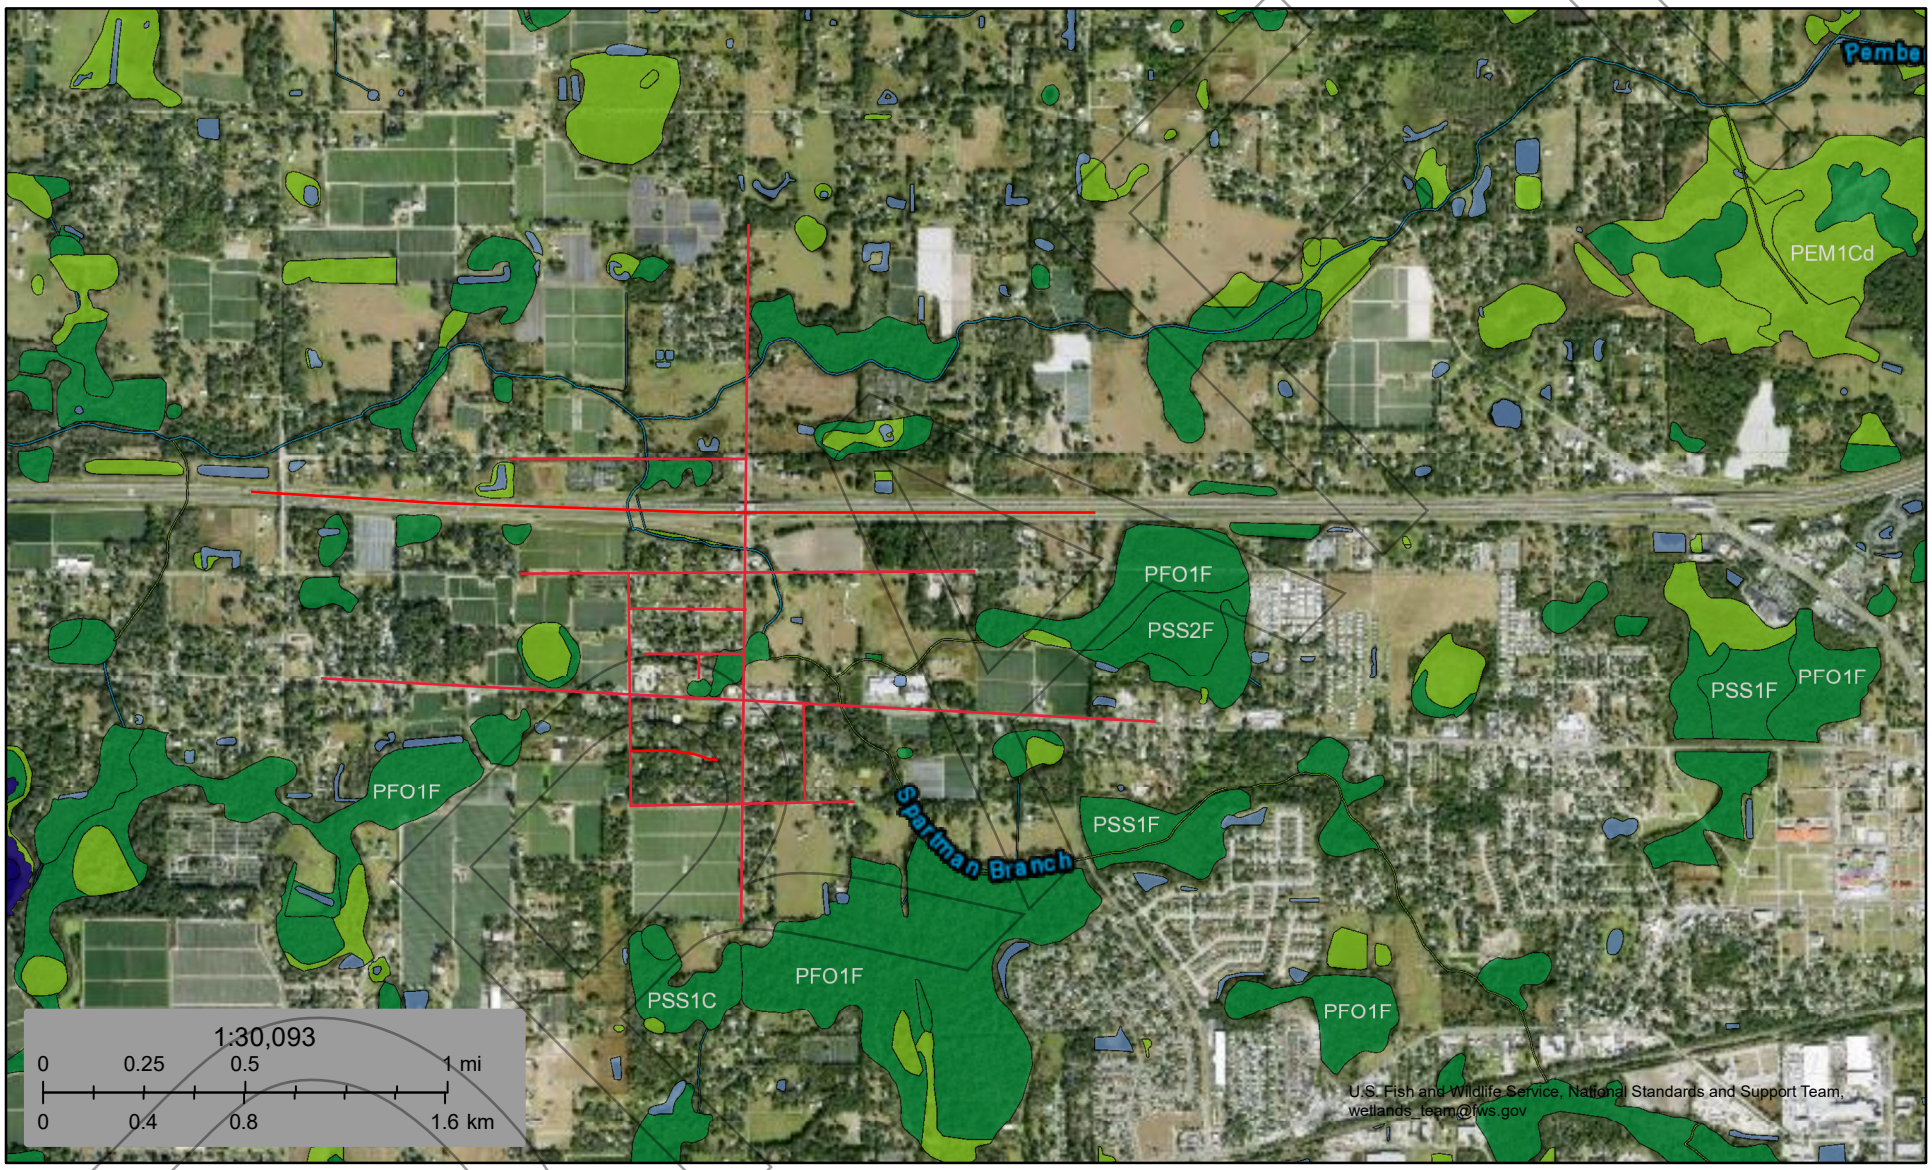

March 26, 2024

Wetlands

- Estuarine and Marine Deepwater
- Estuarine and Marine Wetland
- Freshwater Emergent Wetland
- Freshwater Forested/Shrub Wetland
- Freshwater Pond
- Lake
- Other
- Riverine

This map is for general reference only. The US Fish and Wildlife Service is not responsible for the accuracy or currentness of the base data shown on this map. All wetlands related data should be used in accordance with the layer metadata found on the Wetlands Mapper web site.

FEMA's National Flood Hazard Layer (NFHL) Viewer

with Web AppBuilder for ArcGIS

Find address or place

Zone AE (EL 80.6)

Zone A

Zone AE

12057C0262H
eff. 8/28/2008

12057C0266H
eff. 8/28/2008

Zone AE (EL 90)

Zone AE (EL 101)

Zone AE (EL 99.1)

Zone AE (EL 97.8)

Zone AE (EL 91.4)

Zone AE (EL 83.3)

12057C0264H
eff. 8/28/2008

12057C0268H
eff. 8/28/2008

Hillsborough County
Unincorporated Areas
120112

341180 341600 341700 342000 342100 342380 342480 352100 352180 352250 360020 360300 360380 360450 360850 360880

Drainage Class—Hillsborough County, Florida
(Branch Forbes Road)

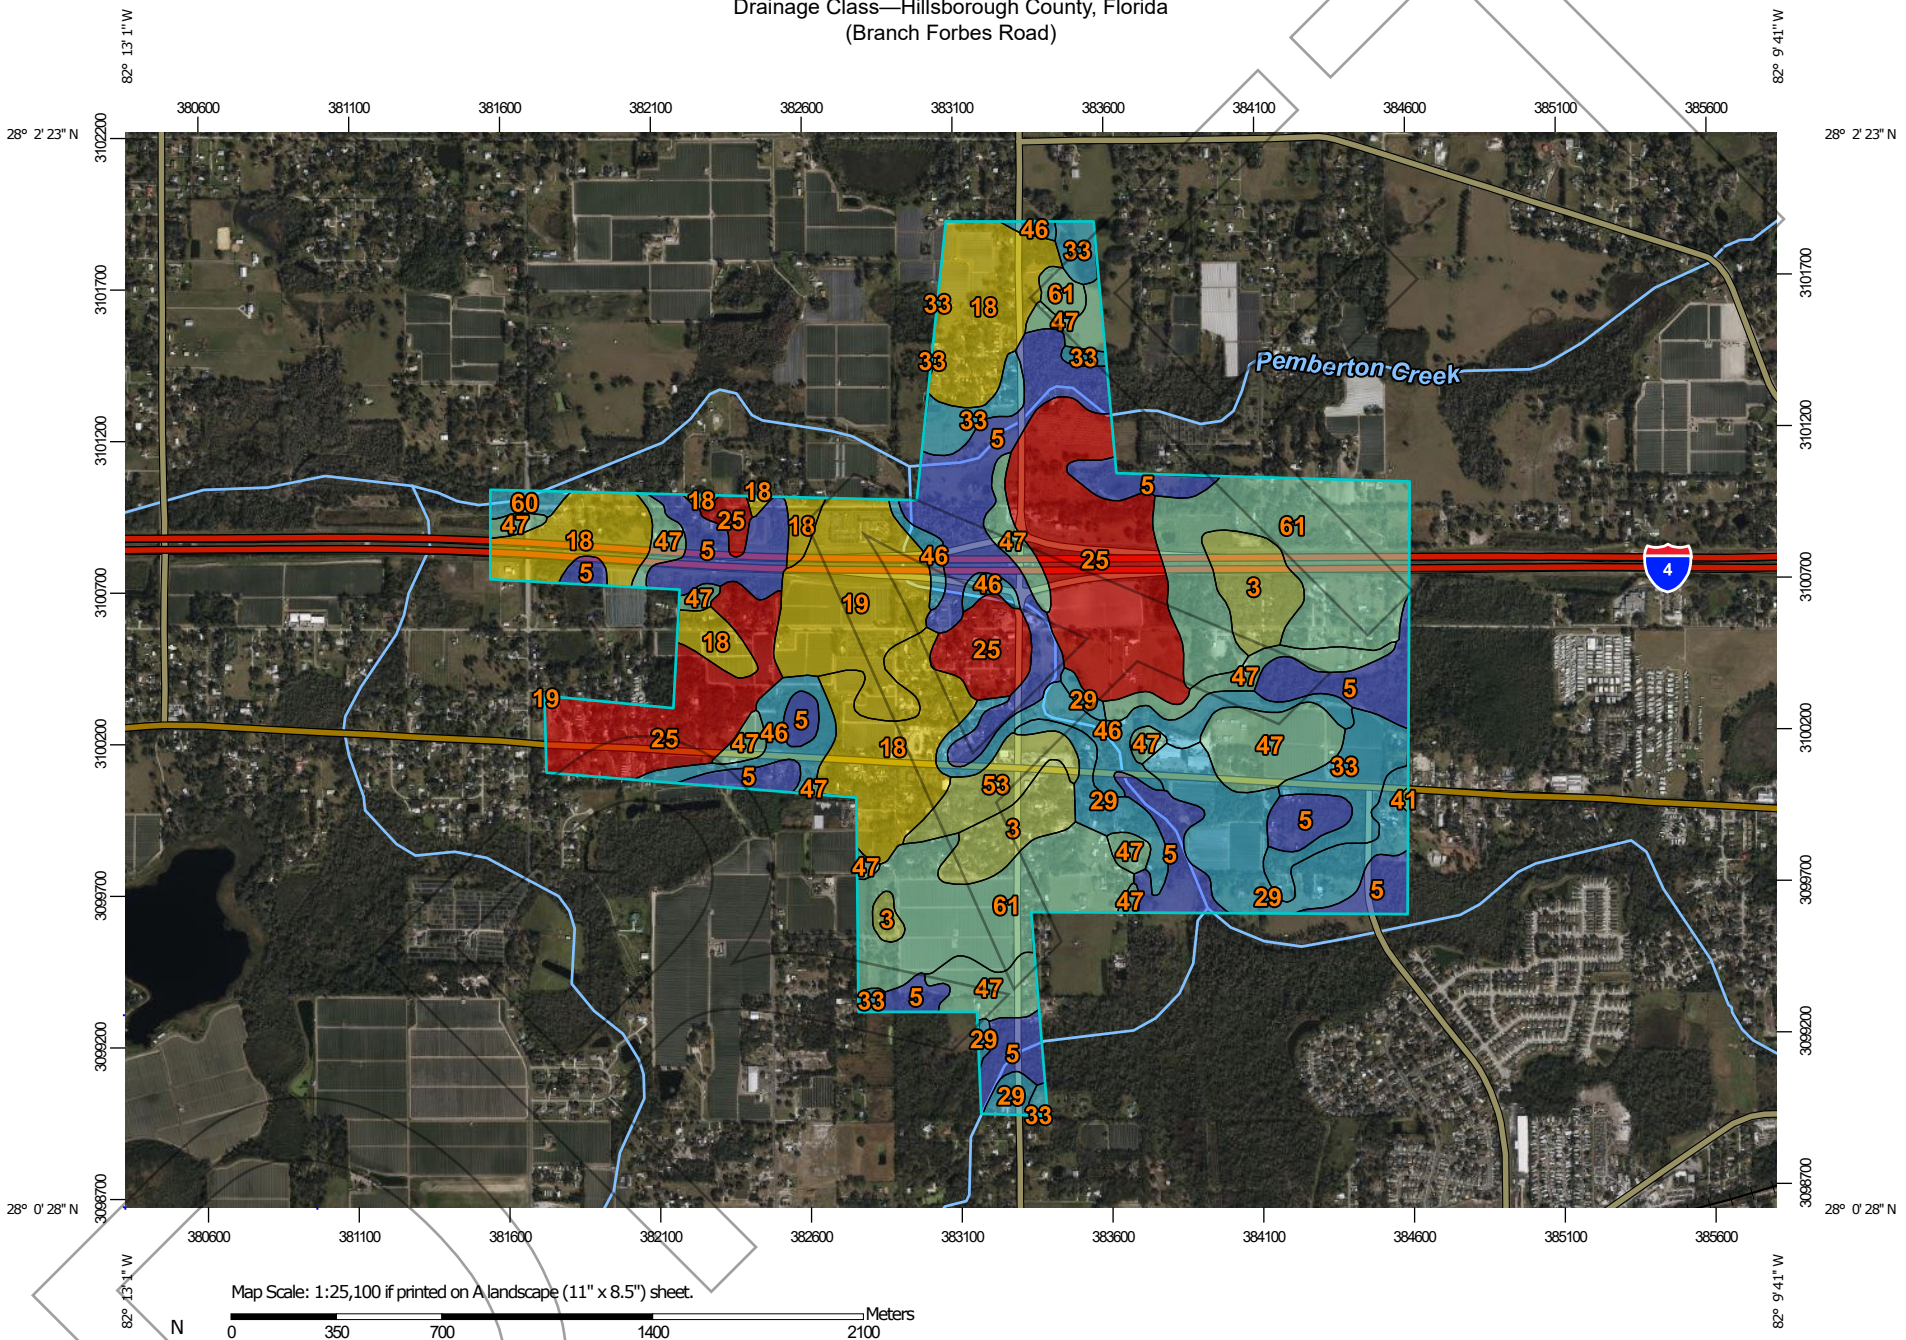

MAP LEGEND

Area of Interest (AOI)

Area of Interest (AOI)

Soils

Soil Rating Polygons

- Excessively drained
- Somewhat excessively drained
- Well drained
- Moderately well drained
- Somewhat poorly drained
- Poorly drained
- Very poorly drained
- Subaqueous
- Not rated or not available

Soil Rating Lines

- Excessively drained
- Somewhat excessively drained
- Well drained
- Moderately well drained
- Somewhat poorly drained
- Poorly drained
- Very poorly drained
- Subaqueous
- Not rated or not available

Soil Rating Points

- Excessively drained
- Somewhat excessively drained
- Well drained
- Moderately well drained
- Somewhat poorly drained
- Poorly drained
- Very poorly drained
- Subaqueous
- Not rated or not available

Water Features

- Streams and Canals

Transportation

- Rails
- Interstate Highways
- US Routes
- Major Roads
- Local Roads

Background

- Aerial Photography

MAP INFORMATION

The soil surveys that comprise your AOI were mapped at 1:20,000.

Please rely on the bar scale on each map sheet for map measurements.

Source of Map: Natural Resources Conservation Service
Web Soil Survey URL:
Coordinate System: Web Mercator (EPSG:3857)

Maps from the Web Soil Survey are based on the Web Mercator projection, which preserves direction and shape but distorts distance and area. A projection that preserves area, such as the Albers equal-area conic projection, should be used if more accurate calculations of distance or area are required.

This product is generated from the USDA-NRCS certified data as of the version date(s) listed below.

Soil Survey Area: Hillsborough County, Florida
Survey Area Data: Version 23, Aug 28, 2023

Soil map units are labeled (as space allows) for map scales 1:50,000 or larger.

Date(s) aerial images were photographed: Mar 1, 2023—Sep 1, 2023

The orthophoto or other base map on which the soil lines were compiled and digitized probably differs from the background imagery displayed on these maps. As a result, some minor shifting of map unit boundaries may be evident.

Drainage Class

Map unit symbol	Map unit name	Rating	Acres in AOI	Percent of AOI
3	Archbold fine sand	Moderately well drained	45.2	4.3%
5	Basinger, Holopaw, and Samsula soils, depressional	Very poorly drained	175.7	16.7%
18	Fort Meade loamy fine sand, 0 to 5 percent slopes	Well drained	138.6	13.2%
19	Gainesville loamy fine sand, 0 to 5 percent slopes	Well drained	63.6	6.0%
25	Lake fine sand, 0 to 5 percent slopes	Excessively drained	168.2	16.0%
29	Myakka fine sand, 0 to 2 percent slopes	Poorly drained	72.4	6.9%
33	Ona fine sand, 0 to 2 percent slopes	Poorly drained	47.4	4.5%
41	Pomello fine sand, 0 to 5 percent slopes	Moderately well drained	0.4	0.0%
46	St. Johns fine sand	Poorly drained	56.5	5.4%
47	Seffner fine sand, 0 to 2 percent slopes	Somewhat poorly drained	93.1	8.8%
53	Tavares-Millhopper fine sands, 0 to 5 percent slopes	Moderately well drained	20.4	1.9%
60	Winder fine sand, frequently flooded	Poorly drained	4.7	0.4%
61	Zolfo fine sand, 0 to 2 percent slopes	Somewhat poorly drained	165.5	15.7%
Totals for Area of Interest			**1,051.7**	**100.0%**

Description

"Drainage class (natural)" refers to the frequency and duration of wet periods under conditions similar to those under which the soil formed. Alterations of the water regime by human activities, either through drainage or irrigation, are not a consideration unless they have significantly changed the morphology of the soil. Seven classes of natural soil drainage are recognized-excessively drained, somewhat excessively drained, well drained, moderately well drained, somewhat poorly drained, poorly drained, and very poorly drained. These classes are defined in the "Soil Survey Manual."

Rating Options

Aggregation Method: Dominant Condition

Component Percent Cutoff: None Specified

Tie-break Rule: Higher

DRAFT