CONTAMINATION SCREENING EVALUATION REPORT

Florida Department of Transportation
District VII

McIntosh Road PD&E Study
from South of US 92 to North of Interstate 4
Hillsborough County, Florida

Work Program Item Segment: 447157-1
EDTM Project Number: 14469

July 2024

The environmental review, consultation, and other actions required by applicable federal environmental laws for this project are being, or have been, carried out by the Florida Department of Transportation (FDOT) pursuant to 23 U.S.C. § 327 and a Memorandum of Understanding dated May 26, 2022, and executed by the Federal Highway Administration and FDOT.

DRAFT

CONTAMINATION SCREENING EVALUATION REPORT

McIntosh Road PD&E Study
from South of US 92 to North of Interstate 4
Hillsborough County, Florida

Work Program Item Segment: 447157-1
EDTM Project Number: 14469

July 2024

Submitted to:

Florida Department of Transportation
District 7, PLEMO
11201 North McKinley Drive
Tampa, Florida 33612-6456

Submitted by:

Aptim Environmental & Infrastructure, LLC
725 U.S. Highway 301 South
Tampa, Florida 33619

DRAFT

Table of Contents

Executive Summary ES-1
1.0 Introduction 1-1
1.1 Project Description 1-1
1.2 Project Alternatives 1-1
1.3 Purpose of Report 1-2
1.4 Qualifications 1-2
2.0 Investigation Methodology 2-1
2.1 Site Reconnaissance 2-1
2.2 Historical Records Review 2-1
2.3 Regulatory Review 2-1
2.4 Risk Ratings 2-3
3.0 Level I - Site Descriptions 3-1
3.1 Land Uses 3-1
3.2 Hydrologic Features 3-1
3.2.1 Flood Plains and Wetlands Information 3-1
3.2.2 Soil, Geology, Groundwater, and Drainage Basin Information 3-1
3.3 Interviews 3-2
4.0 Project Impacts 4-1
4.1 Site 1: ARCO Academy #020/ Speedway #6541/Hess #09416/Pick Kwik Food Store/Circle K #7075 4-1
4.1.1 Site History 4-1
4.1.2 Risk Evaluation and Recommendations 4-3
4.2 Site 2: BP-McIntosh #126/Marathon-McIntosh #126/Lacru, Inc./U Mini Mart 4-3
4.2.1 Site History 4-3
4.2.2 Risk Evaluation and Recommendations 4-5
4.3 Site 3: Driscolls Agricultural Storage 4-5
4.3.1 Site History 4-5
4.3.2 Risk Evaluation and Recommendations 4-6
4.4 Site 4: Independence Academy 4-6
4.4.1 Site History 4-6
4.4.2 Risk Evaluation and Recommendations 4-7
4.5 Site 5: Tampa East Campground WWTF/Sunburst Tampa East/Voctor E Brewer 4-7
4.5.1 Site History 4-7
4.5.2 Risk Evaluation and Recommendations 4-8
4.6 Site 6: McDonald's 4-9
4.6.1 Site History 4-9
4.6.2 Risk Evaluation and Recommendations 4-9
4.7 Site 7: Raceway #980/Racetrac #980 4-10
4.7.1 Site History 4-10
4.7.2 Risk Evaluation and Recommendations 4-11
4.8 Site 8: 7-Eleven Store No. 32702/Stucky's Super Kwik #1/Former Stucky's #297 4-11
4.8.1 Site History 4-11
4.8.2 Risk Evaluation and Recommendations 4-13
4.9 Site 9: Chevron USA #47878 4-13
4.9.1 Site History 4-13

DRAFT

4.9.2 Risk Evaluation and Recommendations 4-14
4.10 Site 10: State Road 600 (I-4) from McIntosh Road to Branch Forbes Road 4-15
4.10.1 Site History 4-15
4.10.2 Risk Evaluation and Recommendations 4-15
4.11 Site 11: Shell Dover #507/Circle K 4810 McIntosh/Amoco McIntosh #410/BP Amoco McIntosh/Amoco Scotts/Radiant Food Store #270/Amoco-Anderson #2/Scott's Auto Repair 4-16
4.11.1 Site History 4-16
4.11.2 Risk Evaluation and Recommendations 4-17
4.12 Site 12: Camping World/Long View RV Superstore 4-18
4.12.1 Site History 4-18
4.12.2 Risk Evaluation and Recommendations 4-19
4.13 Site 13: Dover Retail Center 4-19
4.13.1 Site History 4-19
4.13.2 Risk Evaluation and Recommendations 4-20
4.14 Site 14: Airstream of Tampa/Tampa RV/Recreation World/East and West Sales 4-20
4.14.1 Site History 4-20
4.14.2 Risk Evaluation and Recommendations 4-22
5.0 Level I - Summary and Recommendations 5-1
6.0 References 6-1

DRAFT

List of Tables

Table 1	Risk Evaluation Summary	Page 42
Table 2	"No" Sites	Page 52

List of Figures

Figure 1	Project Location Map	Page 57
Figure 2	Site Location Map	Page 58
Figure 3	Site Location Map – Sites 1, 2, 3, and 4	Page 59
Figure 4	Site Location Map – Sites 5, 6,7, and 8	Page 60
Figure 5	Site Location Map – Sites 7, 8, and 14	Page 61
Figure 6	Site Location Map – Site 8	Page 62
Figure 7	Site Location Map – Sites 8, 9, 10, 11, 12, and 13	Page 63
Figure 8	Site Location Map – Site 12	Page 64
Figure 9	Site Location Map – Sites 11, 12, and 13	Page 65

List of Appendices

Appendix A	Site Photographs
Appendix B	EDR Reports
Appendix C	Regulatory File Documents and Property Appraiser Information
Appendix D	Wetlands Map, FEMA Map, and Soil Survey Map

DRAFT

List of Acronyms and Abbreviations

ACM	asbestos containing material
AST	aboveground storage tank
BS Sta.	Baseline Survey Station
CSER	Contamination Screening Evaluation Report
DWM Contam	DWM Contamination
ECHO	Enforcement and Compliance History Information
EDR	Environmental Data Resources, Inc.
ERNS	Emergency Response Notification System
EDR Hist Auto	EDR Historic Auto Stations Database
FDEP	Florida Department of Environmental Protection
FDOT	Florida Department of Transportation
FEMA	Federal Emergency Management Agency
FID No.	facility identification number
FINDS	Facility Index System
FL Asbestos	Florida Asbestos Database
FL Fin Assur	Florida Financial Assurance Database
GPR	ground penetrating radar
Haz Waste	Hazardous Waste Listing
HCPA	Hillsborough County Property Appraiser
HMIRS	Hazardous Materials Information Reporting System
I-4	Interstate 4
LUST	Leaking Underground Storage Tank
NPDES	National Pollutant Discharge Elimination System
PD&E	Project Development and Environmental
PVC	polyvinyl chloride
RCRA	Resource Conservation and Recovery Act
RCRA-SQG	Resource Conservation and Recovery Act Small Quantity Generators Database
RCRA-VSQG	Resource Conservation and Recovery Act Very Small Quantity Generators Database
RGA LUST	Recovered Government Archive Leaking Underground Storage Tank
ROW	right-of-way
SMF	Stormwater Management Facility
SPILLS	Oil and Hazardous Materials Incidents
SRCO	Site Rehabilitation Completion Order
SWFWMD	Southwest Florida Water Management District
US	United States Highway
US AIRS	Aerometric Information Retrieval System
USEPA	United States Environmental Protection Agency
USGS	United States Geological Survey
UST	underground storage tank
UST Finder	UST Finder Database
UST Finder Release	UST Finder Release Database

DRAFT

Executive Summary

The Florida Department of Transportation, District 7 prepared a Level I Contamination Screening Evaluation Report for McIntosh Road from south of United States Highway 92 (US 92) to north of Interstate 4 (I-4) in Hillsborough County, Florida. The Work Program Item Segment for this project corridor is 447157-1.

The McIntosh Road corridor consists primarily of residential, commercial, agricultural, and vacant properties. The commercial properties include gas stations, restaurants, recreational vehicle sales facilities, campgrounds, and a school. Each potentially contaminated site along the corridor was visually assessed during a site inspection. Properties along the McIntosh Road corridor are served by private water and sewer systems.

As part of the Level I evaluation, 14 sites of potential environmental concern were identified along the McIntosh Road corridor through a desktop review, site reconnaissance, and review of historical records to identify all past and present potentially contaminating activities within or adjacent to the project and to determine the need for further assessments. The sites were awarded a "risk rating" based on the potential for contaminant impacts to proposed construction activities to be present on each site. Eight sites received "**Low**" risk ratings, six sites received "**Medium**" risk ratings, and no sites received "**High**" risk ratings for potential environmental impacts to proposed construction activities. The medium-risk sites warrant additional assessment for contamination impacts to construction.

McIntosh Road from South of US 92 to North of I-4 Hillsborough County, Florida Work Program Item Segment: 447157-1			
Contamination Risk			
No	**Low**	**Medium**	**High**
117	8	6	0

Six medium-rated locations were identified and should be considered for Level II assessment for contamination impacts to construction. The Level II assessment may include hazardous materials surveys, soil borings, monitoring well installation, soil and groundwater sampling, and laboratory analysis. Further Level II contamination assessment will be performed if deemed appropriate by the FDOT Contamination Impact Coordinator. Level II assessment costs are estimated at $5,000 to $10,000 per site. Level III remedial construction support services, if necessary, can reach $100,000 per site.

DRAFT

1.0 Introduction

The Florida Department of Transportation (FDOT), District 7, prepared a Level I Contamination Screening Evaluation Report (CSER) for McIntosh Road from south of United States Highway 92 (US 92) to north of Interstate 4 (I-4) in Hillsborough County, Florida. The Work Program Item Segment number for this project corridor is 447157-1. The Efficient Transportation Decision Making project number is 14469.

A Level I evaluation consists of a desktop review, site reconnaissance, and review of historical records to identify all past and present potentially contaminating activities within or adjacent to the project and to determine the need for further assessments. This investigation examined each potentially contaminated site along the corridor with regard to the possible presence of hazardous and/or toxic materials on site. The investigation also reviewed known or potential offsite contamination sources that could have an adverse environmental impact on the project. The level of detail contained herein is appropriate for FDOT planning purposes.

1.1 Project Description

McIntosh road is a two-lane local road that runs north-south through Hillsborough County. The FDOT is proposing improvements to an approximately 1-mile segment if McIntosh Road (McIntosh Baseline Survey Station [BS Sta.] 17.33 to 72+00), as well as an approximate 0.4-mile segment of I-4 (I-4 BS Sta. 1593+55 to 1615+50). The project is located in Hillsborough County, Florida. The project corridor is illustrated on a United States Geological Survey (USGS) topographic map (**Figure 1**) and on the Site Location Map (**Figure 2**).

1.2 Project Alternatives

The FDOT is proposing improvements to McIntosh Road, I-4, and US 92 to accommodate present and future traffic demands. The proposed project improvements include widening McIntosh Road to a four-lane divided urban typical section with curb and gutter, two (2) 11-foot wide travel lanes in each direction, a 22-foot wide median and a 10-foot wide shared use path on both sides. The proposed project includes adding turn lanes to the existing I-4 ramps, which merge into the existing ramp lanes before reaching the I-4 mainline. The improvements also include converting the unsignalized intersection at Gore and Muck Pond Road to a widened signalized intersection. Muck Pond Road will be reconstructed with an additional turn lane while Gore Road will tie-in with the McIntosh Road improvements. The proposed construction was depicted on the draft Concept Plans dated June 2024. A single concept was evaluated for this contamination screening evaluation.

DRAFT

1.3 Purpose of Report

The purpose of this report is to identify and prepare recommendations concerning potential hazardous waste and pollutant problems associated with the construction corridor in accordance with Part 2, Chapter 20 of the *Project Development and Environmental (PD&E) Guidelines Manual*, effective July 1, 2023. The specific tasks performed are:

- Site reconnaissance to verify acquired data for each site, including a careful examination of sites along the subject corridor to identify potential hazardous waste and pollutants associated with the proposed transportation improvement project. Pay particular attention to site storage and handling for those sites with changed land use and previously unrecorded or undocumented problems.
- Public record searches to identify the current tenants and legal owners as well as past tenants and the associated land usage/business activities. Coordinate this data with the appropriate aerial survey.
- Conduct state and local environmental and health agency visits and review state, local, and federal databases to secure lists and other information about the past and present users of hazardous materials; generators of hazardous waste, pollutants, industrial waste, and solid waste; agricultural operations involving pesticides, herbicides, and fertilizers; agricultural livestock operations and potential "cattle dipping vat" operations; and storage tanks (above or below ground), as well as other potential soil and groundwater contaminants. Report problems with their usage (Notices of Violation, non-compliance documents, Consent Orders, etc.)
- For each site, rank the potential for encountering hazardous waste or pollutants as a result of the transportation improvement project and the associated land purchases and construction.

1.4 Qualifications

The information obtained during the review of the potentially contaminated sites is intended to provide reasonable assurance as to the environmental conditions of each site. However, this report should not be considered all-inclusive with respect to potential contamination due to the varying nature of contamination scenarios in terms of magnitude/type of contamination possible and changes in property conditions following the assessment and prior to implementation of the proposed construction activities.

DRAFT

2.0 Investigation Methodology

2.1 Site Reconnaissance

A physical reconnaissance of potentially contaminated sites along the project corridor was conducted on March 14 and 27, 2024. This reconnaissance included a systematic inspection of each site by looking for evidence of industrial operations, potential sources of soil and groundwater contamination, underground or aboveground storage tanks (UST or AST), or refuse that may indicate the presence of pollutants and/or toxic or hazardous materials. Site reconnaissance findings are provided in **Section 4.0**. The locations of investigated sites along the project corridor are identified on **Figure 2**. Photographic documentation of the corridor sites is provided in **Appendix A**.

2.2 Historical Records Review

Historical records were reviewed to develop a history of the previous uses of the subject sites, as well as nearby sites having potential or documented contamination. Pertinent information obtained through review of the historical resources referenced below is included, when applicable, in the site-specific summaries in **Section 4.0**.

City directories published by the R. L. Polk Company for US 92 East and McIntosh Road were provided by Environmental Data Resources, Inc. (EDR). The city directories reviewed for the referenced project corridor included years 1992, 2000, 2005, 2010, 2014, 2017, and 2020. Sanborn Fire Insurance Maps provided by EDR were also reviewed; however, the properties along the project corridor are unmapped. Historical aerial photographs for the years 1938, 1948, 1952, 1957, 1965, 1971, 1973, 1975, 1979, 1984, 1987, 1995, 1999, 2007, 2010, 2015, and 2019, provided by EDR, were reviewed for the entire corridor for this investigation.

Copies of the EDR City Directory Image Report, Certified Sanborn Map Report, and EDR Aerial Photo Decade Package are included in **Appendix B**. Aerial photographs from 2024 were reviewed on the Hillsborough County Property Appraiser's (HCPA) website for any changes along the corridor. The HCPA website was also reviewed for current property records to confirm site ownership and building records.

2.3 Regulatory Review

EDR was contracted to research and summarize standard United States Environmental Protection Agency (USEPA) and Florida Department of Environmental Protection (FDEP) environmental record databases to identify potential recognized environmental conditions in connection with properties within and adjacent to the construction corridor. The EDR Area/Corridor Radius Report, dated March 7, 2024, is included in **Appendix B**. Detailed maps identifying the location of any facility listed by the databases within the prescribed American Society for Testing and

Materials search distances are provided in the EDR Report. The reported information and the locations of the sites identified by EDR were confirmed during the reconnaissance portion of the Level I assessment. The 2024 EDR Report identified sites within this corridor listed on the following USEPA and FDEP databases:

USEPA Information

- Aerometric Information Retrieval System Facility Subsystem Database (US AIRS)
- US Brownfields
- Enforcement and Compliance History Information Database (ECHO)
- Resource Conservation and Recovery Act (RCRA) Small Quantity Generators Database (RCRA-SQG)
- RCRA Very Small Quantity Generators Database (RCRA-VSQG)
- RCRA Non-Generator/No Longer Regulated Database (RCRA-NonGen/NLR)
- Emergency Response Notification System Database (ERNS)
- National Clandestine Laboratory Register (US CDL)
- Mineral Resource Data System (MINES MRDS)
- Facility Index System (FINDS)

FDEP Information

- Florida Solid Waste Facilities/Landfill Sites (FL SWF/LF)
- Florida Leaking Underground Storage Tank Incident Reports (FL LUST)
- Florida UST Database (FL UST)
- Florida AST Database (FL AST)
- Florida Asbestos Database (FL Asbestos)
- Florida Cleanup Sites – Contamination Locator Map Listing (FL Cleanup Sites)
- Hazardous Materials Information Reporting System Database (HMIRS)
- Florida Oil and Hazardous Materials Incidents Database (FL SPILLS)
- Florida DWM Contamination Database (DWM Contam)
- Florida Financial Assurance Database (FL Fin Assur)
- Florida Hazardous Waste Listing Database (FL Haz Waste)
- Florida Storage Tank Facility List Database (FL TANKS)
- UST Finder Database (UST Finder)
- UST Finder Release Database (UST Finder Release)
- Florida Recovered Government Archive Leaking Underground Storage Tank Database (FL RGA LUST)
- Florida Responsible Party Sites Listing (FL Resp Party)
- Florida TIER 2 Listing (FL Tier 2)
- Wastewater Facility Regulation Database (FL NPDES)
- EDR Historic Auto Stations (EDR Hist Auto)

DRAFT

- Environmental Restoration Integrated Cleanup Listing (FL ERIC Waste Cleanup)

A complete list of the federal, state, and local records and tribal records searched by EDR is included in the Executive Summary and "Government Records Searched/Data Currency Tracking" sections of the 2024 EDR Report provided in **Appendix B**.

A review of the FDEP Bureau of Petroleum Storage Systems, Storage Tank/Contaminated Facility Program database to confirm the inclusion of sites with UST, AST, and contamination records was conducted. Additionally, the FDEP Map Direct database, and the FDEP Contamination Locator Map and Institutional Controls Registry websites were searched for regulated sites of concern located within the search distances outlined in the FDOT *PD&E Manual*, Chapter 20.2.2.1. The following buffer distances are recommended on FDOT projects:

- 500 feet from the right-of-way (ROW) line for petroleum, drycleaners, and non-petroleum sites. Corridor projects in heavily industrialized or urbanized areas with dewatering planned near the contaminated sites need to be addressed with the FDEP or the local delegated program lead.
- 1,000 feet from the ROW line for non-landfill solid waste sites (such as recycling facilities, transfer stations, and debris placement areas).
- ½ mile from the ROW line for Comprehensive Environmental Response and Compensation Liability Act, National Priorities List, or Landfill sites. Include a detailed discussion of these sites if they are expected to potentially impact the project. Coordinate with Office of General Council and environmental permitting agencies, as appropriate.

Pertinent information obtained through review of the environmental records contained in the EDR Reports, historical records, property appraiser information, and FDEP database listings are included in the site-specific summaries in **Section 4.0**. Copies of site-specific documents, including FDEP and county regulatory files and HCPA information, are provided in **Appendix C**.

2.4 Risk Ratings

Each site was classified with a rating of "**No**," "**Low**," "**Medium**," or "**High**" for potential impacts to roadway construction activities. These ratings are described as follows:

- **No**: A review of available information on the property and a review of the conceptual or design plans indicates there is no potential contamination impact to the project. It is possible that contaminants had been handled on the property. However, findings from the contamination screening evaluation or sampling and testing results indicate that contamination impacts are not expected.
- **Low**: A review of available information indicates that former or current activities on the property have an ongoing contamination issue, has a hazardous waste generator identification number, or handles hazardous materials in some capacity. However, based on the review of conceptual or design plans and/or findings from the contamination screening evaluation or sampling and testing results, it is not likely that there would be any contamination impacts to the project.

- **Medium**: After a review of conceptual or design plans and findings from a contamination screening evaluation or sampling and testing results, a potential contamination impact to the project has been identified. If there is insufficient information (such as regulatory records or site historical documents) to make a determination as to the potential for contamination impact, and there is reasonable suspicion that contamination may exist, the property should be rated at least as a "Medium." Properties used historically as gasoline stations and which have not been evaluated or assessed by regulatory agencies, sites with abandoned in place underground petroleum storage tanks, or currently operating gasoline stations should receive this rating.
- **High**: After a review of all available information and conceptual or design plans, there is appropriate analytical data that shows contamination will substantially impact construction activities, have implications to ROW acquisition, or have other potential transfer of contamination related liability to the FDOT.

DRAFT

3.0 Level I - Site Descriptions

3.1 Land Uses

McIntosh Road corridor consists primarily of residential, commercial, agricultural, and vacant properties. The commercial properties include gas stations, restaurants, recreational vehicle sales facilities, campgrounds, and a school. Each potentially contaminated site along the corridor was visually assessed by pedestrian reconnaissance when accessible. Properties along the McIntosh Road corridor are served by private water and sewer systems. Further detail on land use for each site is provided in the site-specific summaries in **Section 4.0**.

3.2 Hydrologic Features

3.2.1 Flood Plains and Wetlands Information

The project corridor is depicted on the geographic information systems map of the McIntosh Road study area as obtained from the EDR Corridor Study Report and Federal Emergency Management Agency (FEMA) flood zone map (Maps 12057C0263H and 12057C0245H, dated August 28, 2008). The maps indicate the northern portions of the McIntosh Road corridor are located in Flood Zone X (unshaded), which correspond to areas determined to be outside the 500-year floodplain. Portions of the corridor south of I-4 are located in Flood Zone AE, which corresponds to areas of the 100-year flood where base elevations are determined. The project corridor is shown on the EDR Corridor Study Data Map in **Appendix B**, and a copy of the FEMA map is included in **Appendix D**.

The United States Fish and Wildlife Department maintains the most current wetlands inventory maps. The most current wetlands maps for the study area were found online at http://www.fws.gov/wetlands/data/index.html. A review of the maps for the study area indicated that freshwater ponds are located throughout the project corridor, and some areas of freshwater emergent wetlands are located in the northwestern portion. Several SMFs are proposed in the vicinity of these ponds and wetlands. A copy of the wetlands map is included in **Appendix D**.

3.2.2 Soil, Geology, Groundwater, and Drainage Basin Information

The project corridor lies within the Withlacoochee River watershed (Southwest Florida Water Management District [SWFWMD]). The dominant soils in the McIntosh Road study area range from somewhat poorly- to very poorly drained soils. The major soils found in the study area, in decreasing order of occurrence within the McIntosh Road study area, are:

- Myakka fine sand, 0 to 2 percent slopes (65.9%)
- St. Johns fine sand (8.5%)
- Paisley fine sand, depressional (8.4%)
- Basinger, Holopaw, and Samsula soils, depressional (6.7%)

- Malabar fine sand, 0 to 2 percent slopes (4.9%)
- Seffner fine sand, 0 to 2 percent slopes (3.4%)
- Immokalee fine sand, 0 to 2 percent slopes (2.2%)

The soil survey map for the McIntosh Road corridor is provided in **Appendix D**.

The terrain of eastern Hillsborough County is flat with an elevation of approximately 74 feet above mean seal level. The study area is underlain by the Hawthorn Group, Peace River Formation, Bone Valley Member and Undifferentiated sediments. The Bone Valley Member, Peace River Formation occurs in a limited area on the southern part of the Ocala Platform in Hillsborough, Polk and Hardee Counties. Throughout its extent, the Bone Valley Member is a clastic unit consisting of sand-sized and larger phosphate grains in a matrix of quartz sand, silt and clay. The lithology is highly variable, ranging from sandy, silty, phosphatic clays and relatively pure clays to clayey, phosphatic sands to sandy, clayey phosphorites (Webb and Crissinger, 1983). In general, consolidation is poor and colors range from white, light brown and yellowish gray to olive gray and blue green. The Bone Valley Member is an extremely important, unique phosphate deposit. The Undifferentiated Quaternary Sediments is a varying thickness of undifferentiated sediments consisting of siliciclastics, organics and freshwater carbonates. The siliciclastics are light gray, tan, brown to black, unconsolidated to poorly consolidated, clean to clayey, silty, unfossiliferous, variably organic-bearing sands to blue green to olive green, poorly to moderately consolidated, sandy, silty clays. Organics occur as plant debris, roots, disseminated organic matrix and beds of peat. Freshwater carbonates, often referred to as marls in the literature, are scattered over much of the State. Sand, silt and clay may be present in limited quantities.

The Upper Floridan aquifer is the principal aquifer in Hillsborough County. It is comprised of the Hawthorn Group, the Suwannee limestone, the Ocala Group limestones, and underlying Eocene and Paleocene limestones. Regional groundwater flow in the Floridan aquifer and the surficial aquifer in this area would be considered to be westerly toward the Gulf of Mexico. (SWFWMD, 2009).

3.3 Interviews

Interviews with past and present owners, operators, and/or occupants of the properties with contamination concerns, and local government officials such as fire department staff, may be used to verify or supplement the results of the desktop and field reviews. Interviews are discussed in the site-specific summaries in **Section 4.0**, when applicable.

DRAFT

4.0 Project Impacts

As noted in **Section 1.0**, the objective of this Level I evaluation was to identify and research properties along the project corridor with respect to the potential for soil or groundwater contaminant impact to construction activities. This section provides the results of the assessment.

A desktop review, site reconnaissance, research of environmental record databases, and historical research was conducted for each of the 14 corridor sites of concern. The results of these investigations indicate that eight of the fourteen corridor sites are not anticipated to have contaminant impacts to proposed construction. Six of the fourteen sites may have impacts to roadway construction activities. The results of these site investigations are summarized in **Table 1**.

One hundred and seventeen (117) sites identified in the EDR Report are outside of the required search distances, and do not pose a significant threat of environmental impact to the project. These sites (summarized in **Table 2**) are assigned ratings of "**NO**" risk and are not further discussed in this report. If the boundaries of the construction corridor are extended, the risk ratings of these sites should be re-evaluated. The remainder of this section discusses the facilities which, due to present or past land use practices, may pose a potential contamination risk.

4.1 Site 1: ARCO Academy #020/ Speedway #6541/Hess #09416/Pick Kwik Food Store/Circle K #7075

12877 US 92 East
4324 North McIntosh Road
McIntosh Road and US 92 East
McIntosh BS Sta. 25+60 to 28+60 LT
Rating: MEDIUM

ARCO Academy #020/Speedway #6541/Hess #09416/Pick Kwik Food Store/Circle K #7075 (Site 1) is located on the southwest corner of McIntosh Road and US 92 East. The facility is an active ARCO gasoline station. The site location is shown on **Figure 2** and **Figure 3**.

4.1.1 Site History

ARCO-Academy #020 is listed in the 2024 EDR Report in the FL DWM Contam, FL LUST, FL UST, and FL Fin Assur databases. It is regulated under Facility Identification Number (FID No.) 29/8944197 as an active retail gasoline station and reports the following USTs:

- UST 1: 10,000-gallon capacity, unleaded gasoline, installed May 1989, removed from site
- UST 2: 10,000-gallon capacity, unleaded gasoline, installed May 1989, removed from site
- UST 3: 10,000-gallon capacity, unleaded gasoline, installed May 1989, removed from site
- UST 4: 20,000-gallon capacity, unleaded gasoline, installed October 2008, in service
- UST 5: 20,000-gallon capacity, vehicular diesel, installed October 2008, in service

Petroleum discharges were reported on January 18, 1994; February 5, 1996; and August 3, 1998. Cleanup was not required for the February 1996. Cleanup has been completed for the January 1994 and August 1998 discharges, and a Site Rehabilitation Completion Order (SRCO) was issued on October 24, 2012. Site monitoring and remediation wells were abandoned in June 2012.

Speedway #6451 is listed in the 2024 EDR Report in the UST Finder and UST Finder Release databases. It is regulated under FID No. FL8944197 and appears to be a duplicate of the ARCO-Academy #020 listing. The site reports two USTs in service and three USTs closed. Three petroleum discharges have been reported; however, the dates correspond to the discharges reported at ARCO-Academy #020. No additional information was provided for this listing.

Hess #09416 is listed in the 2024 EDR Report in the EDR Hist Auto, FL RGA LUST, FL SPILLS, HMIRS, FINDS, and ECHO databases. The facility is listed as a Hess convenience store and gas station from 1998 until 2012. It is also listed under Amerada Hess Corporation as a Pick Kwik Food Store from 1996 to 1999, as Amerada Hess Corporation from 2000 to 2005, and as Hess Corporation from 2006 to 2012. A SPILLS incident was reported on July 26, 2012, when approximately 100 gallons of raw sewage and one gallon of gasoline were released at the site. Immediate response was completed, and the incident was closed the same day. An HMIRS incident was reported on October 23, 2005. No fire or police response or remedial action was required. No additional information was provided for review.

Pick Kwik Food Store was listed in the 2024 EDR Report in the EDR Hist Auto database. It is listed as a Pick Kwik convenience store in 1994 and 1995. No discharges or violations have been reported. No additional information was provided for review.

Circle K #7075 was listed in the 2024 EDR Report in the FL UST database. It is regulated under FID No. 29/8509043 as a closed retail gasoline station and reports one 8,000-gallon capacity leaded gasoline UST and one 8,000-gallon capacity unleaded gasoline UST. The USTs were installed in December 1969 and were removed from the site in February 1989. The tank removal form noted that the site was a Pick Kwik at that time. No discharges or violations have been reported.

The site was a grassy, vacant lot with some trees in the 1938 to 1987 aerial photographs. By the 1995 aerial photograph, the site had been redeveloped with the current building canopy. No significant changes to the site were apparent in the subsequent aerial photographs.

The site was identified as an ATM and Dunkin' Express in the 2020 R. L. Polk Directory; as Cost to Cost Locksmith, Quiznos, Speedway, Dunkin' Donuts in the 2017 Directory; as Cost to Cost Locksmith and Hess Corporation in the 2014 directory; as Amerida Hess Corp, Pick Kwick Food Store in the 2005 Directory; and as Pick Kwick Food in the 1992 Directory.

The site visit in March 2024, confirmed that the facility is currently an active ARCO gas station. A convenience store building is located in the eastern portion of the property, and the USTs are in the northwest portion. Gasoline and diesel are dispensed from four double-sided dispensers in the

northeast corner of the site. The western and southern portions of the property are unpaved with grass and trees. The site location is shown on **Figure 2** and **Figure 3**. The site photograph is provided in **Appendix A**. The HCPA information and regulatory documentation are included in **Appendix C**.

4.1.2 Risk Evaluation and Recommendations

This site is active gasoline service station with two USTs in service. A gasoline service station has operated at this location since at least 1969. Three petroleum discharges have been reported. Cleanup has been completed, if required, for all discharges. Based on plans provided by the FDOT, turn lanes on US 92 East are proposed in the northern portion of the site in the vicinity of the USTs and dispensers, a shared use path is proposed in the southern portion of the property, and FPC 2-1 is proposed approximately 200 feet south of the site. The maximum depth of proposed construction is unknown.

Based on the current and former site operations and USTs currently in service, it is possible that potential soil and groundwater contamination may impact subsurface construction proposed in the vicinity of the site. Therefore, a **MEDIUM** risk rating is assigned to this site. A soil and groundwater contamination assessment is recommended if subsurface construction is proposed at this site. These findings and risk rating are summarized in **Table 1**. If any changes to subsurface construction or subsurface utility adjustments are proposed, then the potential contamination impacts to construction and risk rating for this site should be re-evaluated based on the updated construction plans.

4.2 Site 2: BP-McIntosh #126/Marathon-McIntosh #126/Lacru, Inc./U Mini Mart

12901 – 12905 US 92 E
McIntosh BS Sta. 25+60 to 30+00 RT
Rating: MEDIUM

BP-McIntosh #126/Marathon-McIntosh #126/Lacru, Inc./U Mini Mart (Site 2) is located on the southeast corner of McIntosh Road and US 92 East. The facility is an active Kangaroo Convenience Store with a BP gasoline station. The site location is shown on **Figure 2** and **Figure 3**.

4.2.1 Site History

BP-McIntosh #126 is listed in the 2024 EDR Report in the FL RGA LUST, FL UST, FL LUST, FL DWM Contam, FL Fin Assur, and EDR Hist Auto database. It is regulated under FID No. 29/8624858 as an open retail gasoline station and reports the following USTs:

- UST 1: 8,000-gallon capacity, unleaded gasoline, installed April 1985, removed from site
- UST 2: 8,000-gallon capacity, unleaded gasoline, installed April 1985, removed from site
- UST 3: 8,000-gallon capacity, unleaded gasoline, installed April 1985, removed from site
- UST 4: 8,000-gallon capacity, vehicular diesel, installed April 1985, removed from site
- UST 5: 10,000-gallon capacity, unleaded gasoline, installed April 1999, in service
- UST 6: 10,000-gallon capacity, unleaded gasoline, installed April 1999, in service

- UST 7: 10,000-gallon capacity, unleaded gasoline, installed April 1999, in service
- UST 8: 10,000-gallon capacity, vehicular diesel, installed April 1999, in service

One petroleum discharge was reported on November 30, 1988. Cleanup has been completed and an SRCO was issued on December 15, 2020. Throughout site assessment and remediation activities, monitoring wells were installed on the site, in the ROW of US 92 East and the east and west ROW of McIntosh Road. One monitoring well was abandoned in April 2020, and a Well Abandonment Report dated April 14, 2020, states that wells at the site have been abandoned. The site is listed as McIntosh BP convenience store from 1998 to 2011, as BP-McIntosh #126 from 2006 to 2012, and as BP – Automated Petrol gasoline service station NEC in 2012 and 2013.

Marathon-McIntosh #126 is listed in the 2024 EDR Report in the UST Finder, UST Finder Release, ECHO, and FINDS databases. It is regulated under FID No. FL8624858 and appears to be a duplicate of the BP-McIntosh #126. The site reports two 10,000-gallon USTs in service and four 8,000-gallon USTs removed from site. One petroleum discharge was reported; however, the date corresponds to the discharge reported at BP-McIntosh #126 listing.

Lacru, Inc. is listed in the 2024 EDR Report in the EDR Hist Auto database. It is listed as a convenience store from 1988 to 1994. No discharges or violations were reported. No additional information was available for review.

U Mini Mart is listed in the 2024 EDR Report in the EDR Hist Auto database. It is listed as a gasoline service station in 1996 and 1997. No discharges or violations were reported. No additional information was available for review.

The site was a grassy, vacant lot in the 1938 to 1952 aerial photographs. Sheds or trucks are visible on the 1957 aerial photograph. A building and potential canopy were visible on the 1965 aerial photograph. By the 2007 aerial photograph, the site had been redeveloped with the current building and two canopies. No significant changes to the site were apparent in the subsequent aerial photographs.

The site was listed as McIntosh BP Inc. in the 2017 and 2010 R. L. Polk Directories; as U Mini Mart in the 1995 Directory; and as Short Stop Mart in the 1992 Directory.

The site visit in March 2024, confirmed that the facility is currently an active Marathon gas station. A convenience store building is located in the eastern portion of the property, and the USTs are located in the northwest corner. Gasoline and diesel are dispensed from six double-sided dispensers in the northern portion of the site and three double-sided dispensers in the southwest portion of the site. The site location is shown on **Figure 2** and **Figure 3**. The site photograph is provided in **Appendix A**. The HCPA information and regulatory documentation are included in **Appendix C**.

DRAFT

4.2.2 Risk Evaluation and Recommendations

This site is active gasoline service station with four USTs in service. A gasoline service station has operated at this location since at least 1985. One petroleum discharge has been reported and cleanup has been completed. Based on plans provided by the FDOT, turn lanes and a shared use path on McIntosh Road are proposed in the western portion of the site, and a median, lanes, and a shared used path are proposed in the northern portion of the site in the vicinity of the northern dispensers. The maximum depth of proposed construction is unknown.

Based on the current and former site operations and USTs currently in service, it is possible that potential soil and groundwater contamination may impact subsurface construction proposed in the vicinity of the site. Therefore, a **MEDIUM** risk rating is assigned to this site. A soil and groundwater contamination assessment is recommended if subsurface construction is proposed at this site. These findings and risk rating are summarized in **Table 1**. If any changes to subsurface construction or subsurface utility adjustments are proposed, then the potential contamination impacts to construction and risk rating for this site should be re-evaluated based on the updated construction plans.

4.3 Site 3: Driscolls Agricultural Storage

US 92 East and McIntosh Road
(12880-12885 US 92 E)
McIntosh BS Sta. 30+40 to 36+90 LT
Rating: LOW

Driscolls Agricultural Storage (Site 3) is located on the northwest corner of McIntosh Road and US 92 East. The facility is an active produce wholesaler. The site location is shown on **Figure 2** and **Figure 3**.

4.3.1 Site History

The facility is listed in the 2024 EDR Report in the FINDS and ECHO databases. The NPDES permit number FLR10HJ08 was issued on August 14, 2009. A stormwater pollution prevention plan was submitted on August 5, 2008, for the construction of a stormwater management system to serve a 15,000 square foot building. The construction was completed and the NPDES permit expired in August 2013. No discharges or violations have been reported.

The site was vacant, grassy land with some trees in the 1938 to 1979 aerial photographs. In the 1984 aerial photograph, two buildings with paved parking areas were present in the southern portion of the site. By 1995, a third building was present in the northern portion of the site. In 1999 aerial photograph, a fourth building was present in the southwest portion of the site, ponds were present in the northeast and southwest corners, and trucks were visible across the parking areas. In the 2019 aerial photograph, the site appears similar to its current configuration, except that the silo or AST is not visible.

DRAFT

The site was listed as multiple individuals in the 2020 R. L. Polk Directory; as Driscoll Strawberry Assoc in the 2017, 2014, 2010, 2005, and 1995 Directories; and as Ag-Mart Produce, Inc. in the 1992 Directory.

The site visit in March 2024, confirmed that the facility is currently an active produce wholesaler. Four buildings are present at the site. Paved parking areas and driveways connect the buildings and extend northeast. The northern portion of the property is grassy, and a silo or AST is present in the northwestern corner. The property is enclosed by a chain-link fence with gates on McIntosh Road and US 92. The site location is shown on **Figure 2** and **Figure 3**. The site photograph is provided in **Appendix A**. The HCPA information and regulatory documentation are included in **Appendix C**.

4.3.2 Risk Evaluation and Recommendations

This site is a produce wholesale facility. A NPDES permit was issued and has expired. No discharges or violations have been reported. Based on plans provided by the FDOT, a turn lane on McIntosh Road and a shared use path are proposed on the eastern side of the property. The maximum depth of proposed construction is unknown.

Based on the current site activities and no reported violations, it is unlikely that potential soil and groundwater contamination may impact subsurface construction proposed in the vicinity of the site. Therefore, a **LOW** risk rating is assigned to this site. No further investigation is recommended. These findings and risk rating are summarized in **Table 1**. If any changes to subsurface construction or subsurface utility adjustments are proposed, then the potential contamination impacts to construction and risk rating for this site should be re-evaluated based on the updated construction plans.

4.4 Site 4: Independence Academy

12902 US 92 East
McIntosh BS Sta. 31+00 to 36+90 RT
Rating: LOW

Independence Academy (Site 4) is located on the northeast corner of McIntosh Road and US 92 East. The facility is an active charter school. The site location is shown on **Figure 2** and **Figure 3**.

4.4.1 Site History

The facility is listed in the 2024 EDR Report in the FINDS and ECHO databases. The NPDES permit number FLR10NX53 was issued on April 10, 2014, for the construction of the school property. The construction was completed in early 2015 and the NPDES permit expired in April 2019. No discharges or violations have been reported.

The site was vacant, grassy land with some trees in the 1938 to 2010 aerial photographs. By the 2015 aerial photograph, the site had been developed with the current building, paved parking areas, and multiple ponds. No significant changes to the site were apparent in the subsequent aerial photograph.

DRAFT

The site was listed as multiple individuals in the 2020 R. L. Polk Directory. The site address is not listed in any other Directory.

The site visit in March 2024, confirmed that the facility is currently an active charter school. Two large buildings are located in the western portion of the site, with paved parking areas extending west and south. The northeastern portion of the target property is vacant and grassy. Drainage ponds are present along the southern border of the site and in the southwest corner. The site location is shown on **Figure 2** and **Figure 3**. The site photograph is provided in **Appendix A**. The HCPA information and regulatory documentation are included in **Appendix C**.

4.4.2 Risk Evaluation and Recommendations

This site is an active charter school. A NPDES permit was issued and has expired. No discharges or violations have been reported. Based on plans provided by the FDOT, a shared use path is proposed on McIntosh Road adjacent to the western side of the property. The maximum depth of proposed construction is unknown.

Based on the current site activities and no reported violations, it is unlikely that potential soil and groundwater contamination may impact subsurface construction proposed in the vicinity of the site. Therefore, a **LOW** risk rating is assigned to this site. No further investigation is recommended. These findings and risk rating are summarized in **Table 1**. If any changes to subsurface construction or subsurface utility adjustments are proposed, then the potential contamination impacts to construction and risk rating for this site should be re-evaluated based on the updated construction plans.

4.5 Site 5: Tampa East Campground WWTF/Sunburst Tampa East/Voctor E Brewer

4630 McIntosh Road
12720 US 92
McIntosh BS Sta. 40+20 to 47+20 LT
Rating: LOW

Tampa East Campground/Sunburst Tampa East/Voctor E Brewer (Site 5) is located northwest of the intersection of McIntosh Road and US 92 East. The property fronts McIntosh Road approximately 0.2 miles north of US 92 East, and US 92 East approximately 0.3 miles west of McIntosh Road. The facility is an active RV community and campground. The site location is shown on **Figure 2** and **Figure 4**.

4.5.1 Site History

Tampa East Campground WWTF is listed in the 2024 EDR Report in the FINDS database. No discharges or violations have been reported. No additional information was available for review.

Sunburst Tampa East is listed in the 2024 EDR Report in the FINDS database. No discharges or violations have been reported. No additional information was available for review.

Voctor E Brewer is listed in the 2024 EDR Report in the FL Haz Waste database. It is regulated

under FID No. 192210. It is listed as "not a hazardous waste generator" and is out of business. No releases or violations have been reported. No additional information was available for review.

The site was vacant land, agricultural land or pastureland, and creeks or ponds in the 1938 to 1965 aerial photographs. By 1971, the southwestern portion of the site had been developed with roads, a pond, and lots for campers or trailers. In the 1979 aerial photograph, the southeastern portion of the site was under development as additional campground areas. By 1987, roads were present in the northern portion of the site and camping spots were visible in the 1995 aerial photograph. No significant changes to the site were apparent in the subsequent aerial photographs.

The site was listed as multiple residences in the 2020, 1995, and 1992 R. L. Polk Directories; as Florida Physician Services Corp, Sun Communities, and Sun Community in the 2017 Directory; as Sun Communities Tampa E, Sun Community, Key Ayers, and Tampa East RV Resort in the 2014 Directory; as Canyon Construction Srvs LLC and Traffic Accident Reconstruction in the 2005 Directory; and as Green Acres Campground and RV in the 1995 and 1992 Directories.

The site visit in March 2024, confirmed that the facility is a campground and RV park, currently operating as Tampa East Sun RV Community. Paved roads run throughout the site with multiple lots and campers. A access to the site is from McIntosh Road and US 92 East. Ponds and wooded areas are present throughout the site. At least three clubhouses with swimming pools are present. The site location is shown on **Figure 2** and **Figure 4**. The site photograph is provided in **Appendix A**. The HCPA information and regulatory documentation are included in **Appendix C**.

4.5.2 Risk Evaluation and Recommendations

This site is an active campground and RV park. No discharges or violations have been reported. Based on plans provided by the FDOT, a shared use path is proposed on the eastern portion of the site. The maximum depth of proposed construction is unknown.

Based on the current site activities and no reported violations, it is unlikely that potential soil and groundwater contamination may impact subsurface construction proposed in the vicinity of the site. Therefore, a **LOW** risk rating is assigned to this site. No further investigation is recommended. These findings and risk rating are summarized in **Table 1**. If any changes to subsurface construction or subsurface utility adjustments are proposed, then the potential contamination impacts to construction and risk rating for this site should be re-evaluated based on the updated construction plans.

DRAFT

4.6 Site 6: McDonald's

4650 McIntosh Road
McIntosh BS Sta. 47+20 to 49+30 LT
Rating: LOW

McDonald's (Site 6) is located on the west side of McIntosh Road, approximately 300 feet south of I-4. The facility is an active fast-food restaurant. The site location is shown on **Figure 2** and **Figure 4**.

4.6.1 Site History

McDonalds is listed in the 2024 EDR Report in the Asbestos database. It is regulated under FID No. AS05710384. An asbestos notification, number 85078, was submitted in 2015 for a renovation of the original building. Based on the HCPA records, the building was constructed in 1987. The renovation began on October 5, 2015, and was completed on November 10, 2015. Whether or not asbestos containing material (ACM) was identified during renovations was not reported. No additional information was available for review.

The site was vacant, grassy land and a pond or depression in the 1938 to 1984 aerial photographs. The current restaurant building was visible in the 1987 aerial photograph. No significant changes to the site were apparent in the subsequent aerial photographs.

The site was listed as McDonalds in the 2020, 2014, 2010, 2005, 2000, 1995, and 1992 R. L. Polk Directories.

The site visit in March 2024, confirmed that the facility is currently an active McDonald's restaurant. One building is located in the center of the site. Paved parking areas are present north and south of the building, and a paved drive-thru is wraps around the west side of the building. The site location is shown on **Figure 2** and **Figure 4**. The site photograph is provided in **Appendix A**. The HCPA information and regulatory documentation are included in **Appendix C**.

4.6.2 Risk Evaluation and Recommendations

This site is active restaurant. An asbestos notification was submitted during building renovation activities in 2015; however, whether ACM was present was not reported. Based on plans provided by the FDOT, lane widening and a shared use path are proposed in the eastern portion of the site. The maximum depth of proposed construction is unknown.

Based on the current site activities, it is unlikely that potential soil and groundwater contamination may impact subsurface construction proposed in the proposed in the vicinity of the site. Therefore, a **LOW** risk rating is assigned to this site. No further investigation is recommended. These findings and risk rating are summarized in **Table 1**. If any changes to subsurface construction or subsurface utility adjustments are proposed, then the potential contamination impacts to construction and risk rating for this site should be re-evaluated based on the updated construction plans.

DRAFT

4.7 Site 7: Raceway #980/Racetrac #980

4660 McIntosh Road
McIntosh BS Sta. 49+30 to 51+20 LT
Rating: MEDIUM

Raceway #980/Racetrac #980 (Site 7) is located on the southwest corner of McIntosh Road and I-4. The facility is an active Raceway gasoline station. The site location is shown on **Figures 2**, **4**, and **5**.

4.7.1 Site History

The facility is listed in the 2024 EDR Report in the ERNS, FINDS, ECHO, UST Finder, UST Finder Release, ERNS, EDR Hist Auto, FL RGA LUST, FL UST, FL LUST, FL SPILLS, and FL DWM Contam databases. It is regulated under FID No. 29/9102709 as an active retail gasoline station and reports the following USTs:

- UST 1: 12,000-gallon capacity, unleaded gasoline, installed May 1991, removed from site
- UST 2: 12,000-gallon capacity, unleaded gasoline, installed May 1991, removed from site
- UST 3: 12,000-gallon capacity, unleaded gasoline, installed May 1991, removed from site
- UST 4: 16,000-gallon capacity, unleaded gasoline, installed February 2009, in service
- UST 5: 12,000-gallon capacity, unleaded gasoline, installed February 2009, in service
- UST 6: 12,000-gallon capacity, vehicular diesel, installed February 2009, in service

Two petroleum discharges were reported on February 3, 2009, and July 6, 2015. Cleanup has been completed for both discharges. An SRCO was issued on December 29, 2011, for the 2009 discharge, and an SRCO was issued on January 2, 2018, for the 2015 discharge. All site monitoring wells were abandoned after the SRCOs were issued. A release was reported on October 29, 2018, when a customer's vehicle hit a dispenser. The report number is 1228883. Approximately 100 gallons of unleaded gasoline was released onto the pavement, a storm drain, and a retention pond. Approximately 50 gallons of fuel reached the storm drain and retention pond. Immediate response was conducted, and remediation was completed. The incident status is listed as "pending-HQ." A second release was reported on April 8, 2022, when approximately 20 gallons of diesel fuel was discharged from a tractor trailer truck's saddle tank. The report number is 1333089. The fuel was discharged onto asphalt, soil, and a storm drain. Approximately 10 gallons of diesel fuel reached the storm drain. Immediate response was conducted. The impacted soil was excavated and containerized in four 55-gallon drums for offsite disposal. The excavation was backfilled. The release is listed as closed. A NPDES permit, FLG913514, was terminated in February 2014. Details of the permit were not available for review. The facility is listed as Racetrac Petroleum Inc. from 1999 to 2012, and as Raceway 980 from 2005 to 2014.

The site was vacant land, wooded land, and a creek in the 1938 to 1987 aerial photographs. The current convenience store building with attached canopies was visible in the 1995 aerial photograph. No significant changes to the site were apparent in the subsequent aerial photographs.

DRAFT

The site was listed as Raceway Gas Station in the 2020 R. L. Polk Directory; as Raceway Mogar Mart Inc. in the 2010 Directory; as Raceway 980 in the 2005 Directory; and as Don Stine Construction in the 1992 Directory.

The site visit in March 2024, confirmed that the facility is currently an active Raceway gas station. A convenience store building is located in the center of the site, with canopies extending north and south covering six double-sided dispensers. The USTs are located in the southwest portion of the site. Paved parking areas and driveways makeup the balance of the property. The site location is shown on **Figures 2**, **4**, and **5**. The site photograph is provided in **Appendix A**. The HCPA information and regulatory documentation are included in **Appendix C**.

4.7.2 Risk Evaluation and Recommendations

This site is active gasoline service station with three USTs in service. A gasoline service station has operated at this location since at least 1991. Two petroleum discharges have been reported. Cleanup has been completed for both discharges. Based on plans provided by the FDOT, a shared use path is proposed on the eastern side of the property. The maximum depth of proposed construction is unknown.

Based on the current and former site operations and USTs currently in service, it is possible that potential soil and groundwater contamination may impact subsurface construction proposed in the vicinity of the site. Therefore, a **MEDIUM** risk rating is assigned to this site. A soil and groundwater contamination assessment is recommended if subsurface construction is proposed at this site. These findings and risk rating are summarized in **Table 1**. If any changes to subsurface construction or subsurface utility adjustments are proposed, then the potential contamination impacts to construction and risk rating for this site should be re-evaluated based on the updated construction plans.

4.8 Site 8: 7-Eleven Store No. 32702/Stucky's Super Kwik #1/Former Stucky's #297

12902 Newson Road
4647 – 4705 McIntosh Road
McIntosh BS Sta. 50+20 to53+40 RT
US 92 EB On-ramp BS Sta. 0+20 to 4+60 RT
Rating: MEDIUM

7-Eleven Store No. 32702/Stucky's Super Kwik/Former Stucky's #297 (Site 8) is located on the southeast corner of McIntosh Road and I-4. The facility is an active 7-Eleven gasoline station. The site location is shown on **Figures 2**, **4**, **5**, and **6**.

4.8.1 Site History

7-Eleven Store No. 32702 is listed in the 2024 EDR Report in the FL UST, FL LUST, FL DWM Contam, FL Fin Assur, FL RGA LUST, UST Finder, and UST Finder Release databases. It is regulated under FID No. 29/8627485 and reports the following USTs:

- UST 1: 8,000-gallon capacity, unleaded gasoline, installed July 1968, removed from site
- UST 2: 8,000-gallon capacity, unleaded gasoline, installed July 1968, removed from site
- UST 3: 4,000-gallon capacity, unleaded gasoline, installed July 1968, removed from site
- UST 4: 10,000-gallon capacity, unleaded gasoline, installed January 1999, removed from site
- UST 5: 10,000-gallon capacity, unleaded gasoline, installed January 1999, removed from site
- UST 6: 15,000-gallon capacity, unleaded gasoline, installed January 1999, removed from site
- UST 7: 10,000-gallon capacity, vehicular diesel, installed January 1999, removed from site
- UST 8: 20,000-gallon capacity, unleaded gasoline, installed April 2010, in service
- UST 9: 20,000-gallon capacity, unleaded gasoline, installed April 2010, in service

Petroleum discharges were reported on May 8, 1987, and May 12, 2010. Cleanup has been completed for both discharges. An SRCO for the 1987 discharge was issued on January 15, 2009. An SRCO for the 2010 discharge was issued on July 21, 2021. No soil contamination was encountered during system upgrade activities in January 2022. The facility is listed in the FL RGA LUST database from 2000 to 2012. A SPILLS incident was reported on June 23, 2008, when one gallon of radiator fluid was released. Immediate response was completed, and the incident is listed as closed.

Stucky's Super Kwik #1/Stuckey Enterprises, Inc./Former Stuckey's #297 was listed in the 2024 EDR Report in the FL RGA LUST, EDR Hist Auto, FINDS, and ECHO databases. It is listed as a Fast Food Restaurant and Stand from 1993 to 1998. A NPDES permit, FLG912713, was terminated in December 2011. Details of the permit were not available for review. No petroleum discharges or violations have been reported.

The site was vacant, grassy land in the 1938 to 1965 aerial photographs. The site was cleared in the 1971 aerial photograph. A building and canopy were visible in the southeastern portion of the site in the 1975 aerial photograph. In the 1999 aerial photograph, the existing building and canopy had been demolished and the site was being redeveloped. By the 2007 aerial photograph, the current building and canopy were completed. No significant changes to the site were apparent in the subsequent aerial photographs.

The site was listed as Weena Kambog in the 2005 R. L. Polk Directory, and as Stuckey's Pecan Shoppe in the 1995 Directory.

The site visit in March 2024, confirmed that the facility is currently an active 7-Eleven gas station. A convenience store building is located in the center of the property. A canopy covering eight double-sided dispensers extends west. The USTs are located in the northwest portion of the property, north of the canopy. Grassy areas are located east and south of the building, a retention pond is present in the western portion of the property, and the balance of the property is paved. The site location is shown on **Figures 2**, **4**, **5**, and **6**. The site photograph is provided in **Appendix A**. The HCPA information and regulatory documentation are included in **Appendix C**.

4.8.2 Risk Evaluation and Recommendations

This site is active gasoline service station with two USTs in service. A gasoline service station has operated at this location since at least 1968. Two petroleum discharges have been reported. Cleanup has been completed for both discharges. Based on plans provided by the FDOT, shared use paths are proposed on the western and northern sides of the property, Ramp C lane widening is proposed to the north, and SMF 3-1 is proposed approximately 375 feet south of the site. The maximum depth of proposed construction is unknown.

Based on the current and former site operations and USTs currently in service, it is possible that potential soil and groundwater contamination may impact subsurface construction proposed in the vicinity of the site. Therefore, a **MEDIUM** risk rating is assigned to this site. A soil and groundwater contamination assessment is recommended if subsurface construction is proposed at this site. These findings and risk rating are summarized in **Table 1**. If any changes to subsurface construction or subsurface utility adjustments are proposed, then the potential contamination impacts to construction and risk rating for this site should be re-evaluated based on the updated construction plans.

4.9 Site 9: Chevron USA #47878

I-4 and McIntosh Road
No Station Numbers
Rating: LOW

The exact location of former Chevron USA #47878 is unknown. It is listed at the intersection of I-4 and McIntosh Road. Based on historic aerial photographs, no gasoline stations were present in this area prior to the construction of I-4. The approximate site location is shown on **Figure 2** and **Figure 7**.

4.9.1 Site History

Chevron USA #47878 is listed in the 2024 EDR Report in the Orphans Summary as a RCRA-VSQG site. It is regulated under EPA identification number FLTMP9002235 as a very small quantity waste of hazardous waste. It was also listed as a historic generator in 1990. The "handler date of last change" is listed as June 23, 2011. The Raceway #980/Racetrac #980 (Site 7), 7-Eleven Store No. 32702 (Site 8), and Shell Dover #507/Circle K 4810 McIntosh/ Amoco McIntosh #410/BP Amoco McIntosh/Radiant Food Store #270/Amoco-Anderson #2/Scott's Auto Repair (Site 11) facilities were active gasoline stations at that time. It is likely this listing is located at one of those three facilities; however, no information was available to confirm the site's location. No discharges, violations, or evaluations have been reported.

The property at the intersection of I-4 and McIntosh Road was vacant land, agricultural land or pastureland, and ponds or depressions in the 1938 to 1957 aerial photographs. I-4 was constructed between 1957 and 1965, with two eastbound and two westbound lanes. Shell Dover #507/Circle K 4810 McIntosh/Amoco McIntosh #410/BP Amoco McIntosh/Radiant Food Store #270/Amoco-

Anderson #2/Scott's Auto Repair (Site 11) was visible northwest of the intersection on the 1965 aerial photograph. 7-Eleven Store No. 32702/Stucky's Super Kwik/Former Stucky's #297 (Site 8) was visible southeast of the intersection in the 1975 aerial photograph. Raceway #980/Racetrac #980 (Site 7) was visible southwest of the intersection on the 1995 aerial photograph. In the 1999 aerial photograph, I-4 had been widened to three eastbound and three eastbound lanes, with a wider median in between. No significant changes to the site were apparent in the subsequent aerial photographs.

The site was not listed in the R. L. Polk Directories consulted for this investigation.

The site visit in March 2024, confirmed that no facility or remains of a facility are present at the intersection of I-4 and McIntosh Road. Raceway #980/Racetrac #980 (Site 7) is located on the southwest corner of the intersection, 7-Eleven Store No. 32702 (Site 8) is located on the southeast corner, Shell Dover #507/Circle K 4810 McIntosh (Site 11) is located on the northwest corner, and Camping World (Site 12) is located on the northeast corner. The site location is shown on **Figure 2** and **Figure 7**. The site photograph is provided in **Appendix A**. The HCPA information and regulatory documentation are included in **Appendix C**.

4.9.2 Risk Evaluation and Recommendations

Th exact location of this site is unknown. It formerly operated as a RCRA-VSQG. It is likely that this listing is associated with one of three active gasoline stations at the northwest, southwest, or southeast corners of the intersection. No discharges or violations have been reported at this facility. Historic aerial photographs suggest that no gas station facilities were present at the intersection other than the three discussed in this report. Based on plans provided by the FDOT, lane widening and construction along McIntosh Road and at the eastbound and westbound on- and off-ramps of I-4 are proposed at the intersection of McIntosh Road. The maximum depth of proposed construction is unknown.

Based on the historic aerial photographs, it is unlikely that potential soil and groundwater contamination may impact subsurface construction proposed in the proposed at the intersection of I-4 and McIntosh Road. Therefore, a **LOW** risk rating is assigned to this site. No further investigation is recommended. However, soil and groundwater assessments are recommended at the gasoline stations at the corners of the intersection, and any potential impacts from this listing will be assessed during those activities. These findings and risk rating are summarized in **Table 1**. If any changes to subsurface construction or subsurface utility adjustments are proposed, then the potential contamination impacts to construction and risk rating for this site should be re-evaluated based on the updated construction plans.

4.10 Site 10: State Road 600 (I-4) from McIntosh Road to Branch Forbes Road

Dover and Plant City
No Station Numbers
Rating: LOW

State Road 600 (I-4) from McIntosh Road to Branch Forbes Road (Site 10) begins at McIntosh Road and extends approximately 3.5 miles east to Branch Forbes Road. This portion of I-4 is a six-lane interstate with a wide grassy median. The site location is shown on **Figure 2** and **Figure 7**.

4.10.1 Site History

The facility is listed in the 2024 EDR Report in the FINDS, ECHO, and NPDES databases. A NPDES permit, FLR10LI25, was issued on February 5, 2012, and terminated on October 22, 2012. A copy of the permit was not available for review; however, based on the permit dates, it was likely for short term dewatering for a roadway project. No permit violations were reported.

The property at I-4 from McIntosh Road to Branch Forbes Road was vacant land, agricultural land or pastureland, ponds or depressions and minor roadways in the 1938 to 1957 aerial photographs. McIntosh Road was present running north to south through the project area. I-4 was constructed between 1957 and 1965, with two eastbound and two westbound lanes. In the 1999 aerial photograph, I-4 had been widened to three eastbound and three eastbound lanes, with a wider median in between. No significant changes to the site were apparent in the subsequent aerial photographs.

The site was not listed in the R. L. Polk Directories consulted for this investigation.

The site visit in March 2024, confirmed that the facility is the I-4 roadway from McIntosh Road to Branch Forbes Road. The site location is shown on **Figure 2** and **Figure 7**. The site photograph is provided in **Appendix A**. The HCPA information and regulatory documentation are included in **Appendix C**.

4.10.2 Risk Evaluation and Recommendations

This listing is for a NPDES permit along I-4 from McIntosh Road to Branch Forges Road. No permit violations were reported. Based on plans provided by the FDOT, improvements to the on- and off-ramps of I-4 and the bridge over McIntosh Road are proposed in the vicinity of this listing. The maximum depth of proposed construction is unknown.

Based on the nature of the listing, it is unlikely that potential soil and groundwater contamination may impact subsurface construction proposed in the proposed in the vicinity of the site. Therefore, a **LOW** risk rating is assigned to this site. No further investigation is recommended. These findings and risk rating are summarized in **Table 1**. If any changes to subsurface construction or subsurface utility adjustments are proposed, then the potential contamination impacts to construction and risk rating for this site should be re-evaluated based on the updated construction plans.

4.11 Site 11: Shell Dover #507/Circle K 4810 McIntosh/Amoco McIntosh #410/BP Amoco McIntosh/Amoco Scotts/Radiant Food Store #270/Amoco-Anderson #2/Scott's Auto Repair

4810 McIntosh Road
McIntosh BS Sta. 58+00 to 62+00 LT
Rating: MEDIUM

Shell Dover #507/Circle K 4810 McIntosh/Amoco McIntosh #410/BP Amoco McIntosh/Radiant Food Store #270/Amoco-Anderson #2/Scott's Auto Repair (Site 11) is located on the northwest corner of McIntosh Road and I-4. The facility is an active Shell gasoline station and Circle K convenience store. The site location is shown on **Figures 2, 7**, and **9**.

4.11.1 Site History

Shell Dover #507 is listed in the 2024 EDR Report in the FL LUST, FL UST, FL Asbestos, FL DWM Contam databases, as well as the Orphans summary as a FL Asbestos site. It is regulated under FID No. 29/8509067 as an active retail gasoline station and reports the following USTs:

- UST 1: 1,000-gallon capacity, waste oil, installed January 1982, removed from site
- UST 2: 10,000-gallon capacity, unleaded gasoline, installed July 1982, removed from site
- UST 3: 10,000-gallon capacity, unleaded gasoline, installed July 1982, removed from site
- UST 4: 10,000-gallon capacity, vehicular diesel, installed July 1982, removed from site
- UST 5R: 20,000-gallon capacity, unleaded gasoline, installed September 2006, in service
- UST 6R: 20,000-gallon capacity, vehicular diesel, installed September 2006, in service

One petroleum discharge was reported on April 1, 1990. Cleanup has been completed, and an SRCO was issued on August 29, 2013. Site monitoring wells were abandoned in April 2013. No soil or groundwater contamination was encountered during site redevelopment activities in April 2019.

Circle K #4810 McIntosh is listed in the 2024 EDR Report in the FINDS and ECHO database. Two NPDES permits, FLR10TA19 and FLG914817, were issued for the facility. The permits were for stormwater construction and short-term dewatering. Permit FLG914817 expired on December 5, 2023. Permit FLR10TA19 is currently effective and will expire on September 19, 2024. No permit violations have been reported.

Amoco McIntosh is listed in the 2024 EDR Report in the FINDS, ECHO, and FL RGA LUST databases. One NPDES permit, FLG912538, expired on September 7, 2011. No permit violations were reported. The facility is listed as Amoco McIntosh in the FL RGA LUST database in 2002 and as Amoco McIntosh #410 in 2003, 2003, and 2005. No discharges were reported. No additional information was available for review.

BP AP Amoco McIntosh is listed 2024 EDR Report in the FL RGA LUST database from 2006 to 2012. No discharges or violations were reported. No additional information was available for review.

Amoco Scotts is listed in the 2024 EDR Report in the FL RGA LUST database in 2000. No discharges or violations were reported. No additional information was available for review.

Radiant Food Store #270 is listed in the 2024 EDR Report in the FL RGA LUST database in 1999. No discharges or violations were reported. No additional information was available for review.

Amoco-Anderson #2 is listed in the 2024 EDR Report in the FL RGA LUST database in 2001. No discharges or violations were reported. No additional information was available for review.

Scott's Auto Repair was listed in the Orphans Summary of the 2024 EDR Report in the Haz Waste database. It is regulated under FID No. 37620. It is an out of business general automotive repair shop. The facility was verified to be out of business in December 2002. No discharges or violations were reported. No additional information was available for review.

The site was vacant land and pastureland in the 1938 to 1957 aerial photographs. A building was visible in the 1965 aerial photograph. A canopy was visible east of the building in the 1973 aerial photograph. By the 2007 aerial photograph, the site had been redeveloped with the current building and a canopy to the east. In the 2019, the site appeared to be under redevelopment again, with the current building in place and the balance of the site cleared and the canopy demolished.

The site was listed as Dunkin' in the 2020 R. L. Polk Directory; as BP and One Guy Locksmith in the 2017 Directory; as McIntosh Amoco and One Guy Locksmiths in the 2014 Directory; as Jason Leonard in the 2010 and 2005 Directories; and as Exit 9 Chevron in the 1995 and 1992 Directories.

The site visit in March 2024, confirmed that the facility is currently an active Shell gasoline station with a Circle K convenience store and Dunkin Donuts restaurant. The convenience store building is located in the western portion of the site. A canopy covering seven double-sided dispensers is present east of the building. The USTs are present east of the canopy. The southern portion of the site is a grassy retention area. The balance of the site is paved, with a drive-through lane for the Dunkin Donuts restaurant along the west and southern sides of the building. The site location is shown on **Figures 2, 7**, and **9**. The site photograph is provided in **Appendix A**. The HCPA information and regulatory documentation are included in **Appendix C**.

4.11.2 Risk Evaluation and Recommendations

This site is active gasoline service station with two USTs in service. A gasoline service station has operated at this location since at least 1982. One petroleum discharge was reported and cleanup has been completed. Based on plans provided by the FDOT, southbound lanes for McIntosh Road and a shared use path are proposed in the eastern portion of the site, approximately 25 feet from the UST area, SMF 5-2 is proposed on the northwest- and north-adjoining properties, and Ramp A widening is proposed to the south. The maximum depth of proposed construction is unknown.

Based on the current and former site operations and USTs currently in service, it is possible that potential soil and groundwater contamination may impact subsurface construction proposed in the

vicinity of the site. Therefore, a **MEDIUM** risk rating is assigned to this site. A soil and groundwater contamination assessment is recommended if subsurface construction is proposed at this site. These findings and risk rating are summarized in **Table 1**. If any changes to subsurface construction or subsurface utility adjustments are proposed, then the potential contamination impacts to construction and risk rating for this site should be re-evaluated based on the updated construction plans.

4.12 Site 12: Camping World/Long View RV Superstore

4811 McIntosh Road
McIntosh BS Sta. 59+00 to 63+20 RT
Ramp D CS Sta. 0+40 to 9+60 LT
Rating: LOW

Camping World/Long View RV Superstore (Site 12) is located on the northeast corner of McIntosh Road and I-4. The facility is an active RV dealership and retail store. The site location is shown on **Figures 2, 7**, **8** and **9**.

4.12.1 Site History

Camping World is listed in the 2024 EDR Report in the FINDS, ECHO, and FL NPDES databases. Three NPDES permits were issued at this facility for stormwater construction and dewatering. The permits numbers are FLR10MU96, FLR10Y487, and FLR10NC64, and all three have been terminated. No permit violations have been reported.

Long View RV Superstore is listed in the 2024 EDR Report in the FL Haz Waste database. It is listed as an active waste generator and is regulated under FID No. 144704. The status was verified in July 2005 with an on-site visit. No discharges or violations have been reported. No additional information was available for review.

The site was vacant land, agricultural land or pastureland, and ponds or depressions in the 1938 to 1948 aerial photographs. In the 1952 aerial photograph, two houses or barns were present in the center and eastern portion of the southern parcel, while the northern parcel remained vacant agricultural land. In the 1984 to 1995 aerial photos, the areas around the houses or barns appeared to be used for rows of crops. The site appeared vacant in the 1999 aerial photograph. By the 2007 aerial photograph, the southern parcel had been redeveloped with the current building, ponds, and parking areas. In the 2010 aerial photograph, the northern parcel was cleared. The northern parcel was a paved parking area by the 2015 aerial photograph. No significant changes to the site were apparent in the subsequent aerial photograph.

The site was listed as Camping World of Tampa, Richard Bowen, and Vanessa Bowen in the 2020 R. L. Polk Director; and as Longview Motorhomes, Inc. in the 2010 and 2005 Directories.

The site visit in March 2024, confirmed that the facility is currently an active RV dealership and service center with retail store. The property consists of two parcels of land on the north and south sides of Gore Road. One large building is located in the center of the southern parcel. The western

portion of the building is the retail store and office center. The eastern portion of the building contains multiple service bays. Paved parking areas surround the building. The northern portion is paved. Many campers and RVs are parked across both parcels. Retention ponds are present in the southwestern and northeastern corners of the southern parcel, and the northwestern portion of the northern parcel. The remaining portions of the parcels are landscaped and grassy. The site location is shown on **Figures 2, 7**, **8** and **9**. The site photograph is provided in **Appendix A**. The HCPA information and regulatory documentation are included in **Appendix C**.

4.12.2 Risk Evaluation and Recommendations

This site is active RV sales and service center with a retail store. NPDES permits have been issued for construction stormwater and dewatering. No permit violations have been reported. No discharges or other violations have been reported. Based on plans provided by the FDOT, northbound lanes along McIntosh Road and a shared use path are proposed in the western portion of the site, and Ramp D widening is proposed to the south. The maximum depth of proposed construction is unknown.

Based on the nature of the listing, it is unlikely that potential soil and groundwater contamination may impact subsurface construction proposed in the proposed in the vicinity of the site. Therefore, a **LOW** risk rating is assigned to this site. No further investigation is recommended. These findings and risk rating are summarized in **Table 1**. If any changes to subsurface construction or subsurface utility adjustments are proposed, then the potential contamination impacts to construction and risk rating for this site should be re-evaluated based on the updated construction plans.

4.13 Site 13: Dover Retail Center

12902 Gore Road
McIntosh BS Sta. 63+60 to 67+20 RT
Gore CS Sta. 100+40 to 104+20 LT
Rating: MEDIUM

Dover Retail Center (Site 13) is located on the northeast corner of McIntosh Road and Gore Road. The facility is currently a vacant building. The site location is shown on **Figures 2, 7**, and **9**.

4.13.1 Site History

The facility is listed in the 2024 EDR Report in the FINDS, ECHO, and FL NPDES databases. A NPDES permit, FLR10KL05, for construction stormwater was issued on June 6, 2011, and expired on June 15, 2016. No violations were reported, and the permit is listed as terminated.

The site was vacant grassy land in the 1938 to 1957 aerial photographs. A building or house was visible on the 1965 aerial photograph. By the 2015 aerial photograph, the site had been redeveloped with the current building, parking lot, and polyvinyl chloride (PVC) tanks. No significant changes to the site were apparent in the subsequent aerial photograph.

The site was not listed in the R. L. Polk Directories consulted for this investigation.

The site visit in March 2024, confirmed that the facility is currently a vacant building with paved parking areas extending south. Four approximately 3,000-gallon capacity PVC tanks with piping running into the ground were observed on the eastern portion of the building. The contents of the tanks are unknown. An area on the north side of the building was enclosed by a wooden fence and appeared to contain equipment or machinery. The eastern portion of the property is grassy, and a retention pond is present in the northeast corner. The site location is shown on **Figures 2, 7**, and **9**. The site photograph is provided in **Appendix A**. The HCPA information and regulatory documentation are included in **Appendix C**.

4.13.2 Risk Evaluation and Recommendations

This site is vacant building. A NPDES permit for construction stormwater was issued and has been terminated. No permit violations have been reported. No discharges or other violations have been reported. Based on plans provided by the FDOT, a shared use path is proposed in the western portion of the property and SMF 5-1 is proposed on the north-adjoining property. The maximum depth of proposed construction is unknown.

Based on the nature of the listing, it is unlikely that potential soil and groundwater contamination may impact subsurface construction proposed in the proposed in the vicinity of the site. No further soil or groundwater investigation is recommended. However, a ground penetrating radar (GPR) survey to identify potential buried structures or materials associated with the PVC tanks is recommended prior to construction of the SMF. Therefore, a **MEDIUM** risk rating is assigned to this site. These findings and risk rating are summarized in **Table 1**. If any changes to subsurface construction or subsurface utility adjustments are proposed, then the potential contamination impacts to construction and risk rating for this site should be re-evaluated based on the updated construction plans.

4.14 Site 14: Airstream of Tampa/Tampa RV/Recreation World/East and West Sales

4654, 4656, and 4730 McIntosh Road
Ramp B CS Sta. 0+00 to 13+80 RT
I-4 BS Sta. 1580+00 to 1602+80 RT
Rating: LOW

Airstream of Tampa/Tampa RV/Recreation World/East and West Sales (Site 14) is located on the south side of I-4, west of McIntosh Road. The facility is an active RV One camper sales and service facility. The site location is shown on **Figure 2** and **Figure 5**.

4.14.1 Site History

Airstream of Tampa is listed in the Orphans Summary of the 2024 EDR Report in the ECHO and FINDS databases. It is regulated under FID No. FL6296406 as a water treatment plant and a non-transient non-community water system. No violations have been reported.

Tampa RV is listed in the 2024 EDR Report in the FINDS, ECHO, FL NDPES, and FL Haz Waste databases. A NPDES permit, FLR20BE85, for construction stormwater was issued on February 20, 2017, and expired on February 10, 2022. No permit violations were reported. It is regulated under FID No. 230213 as an active very small quantity generator of hazardous waste. It is classified as a recreational vehicle dealer and its status was verified by an on-site visit in August 2016. No discharges or violations have been reported.

Recreation World is listed in the 2024 EDR Report in the Orphans Summary of the 2024 EDR Report in the FL Haz Waste database. It is regulated under FID No. 36887 as an out of business automotive repair shop. The site status was verified by a phone call in December 1996. No discharges or violations have been reported.

East and West Sales is listed in the 2024 EDR Report in the FL Asbestos database. It is regulated under FID No. AS05711201. A notification for structure demolition, number 99140, was submitted on September 5, 2018. Demolition activities began on September 19, 2018, and were completed on September 24, 2018. No ACM was reported during the demolition activities. No additional information was available for review.

The site was vacant land, wooded land, and ponds or depressions in the 1938 to 1979 aerial photographs. In the 1984 aerial photograph, the property was cleared and dirt roads were present. Equipment or sheds were visible in the west-central portion of the site. The western portion was wooded, and the eastern portion was vacant. By 1987, a building was present in the west-central portion of the property, with multiple vehicles parked across the site. In the 1999 aerial photograph, the eastern portion of the property was developed. Larger buildings were visible across the property with paved parking areas, and more vehicles were present. In the 2019 aerial photograph, the wooded portion was developed into a large pond, and a large new RV sales building, the Airstream of Tampa facility, with paved parking areas and vehicles was present in the westernmost portion of the property.

The site was listed as Bates Show Sales Staff, Inc., Christopher Price, Michael Korbel, RV One Superstore Tampa, RV Direct Group, Inc., Ryan Mullaney, and Sean Mullaney in the 2020 R. L. Polk Directory; as Bates RV in the 2017 Directory; as Bates RV and Bates RV Exchange in the 2014 Directory; as Bates RV Exchange in the 2010 and 2000 Directories; as Bates RV Exchange and Bates Show Sales Staff, Inc. in the 2005 Directory; and as Giant Recreation in the 1992 Directory.

The site visit in March 2024, confirmed that the facility is currently a large recreational vehicle sales facility. Blue Compass RV operates in the center and eastern portions of the site. A large building is present in the center of the site with service bays on the southern side. A smaller building is present to the southwest. Customer parking is present east of the large building, and RVs are parked across the property. Airstream of Tampa operates in the westernmost building. Two small ASTs associated with a water well were observed adjacent to the driveway in the eastern portion of the site, and a larger AST is present in the south-central portion of the site. The ASTs are presumably part of the Airstream of Tampa water treatment plant. Ponds were observed in the west-central portion of the

site. The site location is shown on **Figure 2** and **Figure 5**. The site photograph is provided in **Appendix A**. The HCPA information and regulatory documentation are included in **Appendix C**.

4.14.2 Risk Evaluation and Recommendations

This site is active RV sales and service facility. An active water treatment plant is present at the site. An automotive repair shop formerly operated at the site. No discharges or violations have been reported. Based on plans provided by the FDOT, Ramp B widening is proposed north north of the site. The maximum depth of proposed construction is unknown.

Based on the nature of the listings and no reported discharges or violations, it is unlikely that potential soil and groundwater contamination may impact subsurface construction proposed in the proposed in the vicinity of the site. Therefore, a **LOW** risk rating is assigned to this site. No further investigation is recommended. These findings and risk rating are summarized in **Table 1**. If any changes to subsurface construction or subsurface utility adjustments are proposed, then the potential contamination impacts to construction and risk rating for this site should be re-evaluated based on the updated construction plans.

DRAFT

5.0 Level I - Summary and Recommendations

This Level I CSER represents an investigation of the proposed construction along McIntosh Road from south of US 92 to north of I-4 in Hillsborough County, to determine the existence of contamination based on:

- apparent possible sources of contamination,
- apparent possible neighboring sources of contamination, and
- regulatory and historic information obtained from federal and state agencies.

This study investigated potential impacts to construction and contamination sources at 14 sites along the McIntosh Road project corridor. Of the 14 corridor properties investigated, 8 received "**Low**" risk ratings, and further environmental assessment is not recommended.

Based on observed conditions during the site inspections, and/or information obtained from file searches, the following 6 sites received "**Medium**" risk ratings. These sites have possible contamination impacts to construction or have confirmed contamination and impacts to construction are strongly suspected. Further soil and groundwater contamination assessments, and/or GPR surveys, are recommended at the following "**Medium**" sites to determine impacts to construction:

- Site 1: ARCO Academy #020/Speedway #6541/Hess #09416/Pick Kwik Food Store/Circle K #7075
- Site 2: BP-McIntosh #126/Marathon-McIntosh #126/Lacru, Inc./U Mini Mart
- Site 7: Raceway #980/Racetrac #980
- Site 8: 7-Eleven Store No. 32702/Stucky's Super Kwik #1/Former Stucky's #297
- Site 11: Shell Dover #507/Circle K 4810 McIntosh/Amoco McIntosh #410/BP Amoco McIntosh/Amoco Scotts/Radiant Food Store #270/Amoco-Anderson #2/Scott's Auto Repair
- Site 13: Dover Retail Center

These findings and risk ratings are summarized in **Table 1**. If any changes to subsurface construction or subsurface utility adjustments are proposed, the potential contamination impacts to construction and risk ratings for the sites should be re-evaluated based on the updated construction plans.

DRAFT

McIntosh Road from South of US 92 to North of Interstate 4 Hillsborough County, Florida Work Program Item Segment: 447157-1			
Contamination Risk			
No	**Low**	**Medium**	**High**
117	8	6	0

Six medium-rated locations were identified and should be considered for Level II assessment for contamination impacts to construction. The Level II assessment may include hazardous materials surveys, soil borings, monitoring well installation, soil and groundwater sampling, and laboratory analysis. Further Level II contamination assessment will be performed if deemed appropriate by the FDOT Contamination Impact Coordinator. Level II assessment costs are estimated at $5,000 to $10,000 per site. Level III remedial construction support services, if necessary, can reach $100,000 per site.

DRAFT

6.0 References

Environmental Data Resources, Inc. (EDR), "The EDR Radius Map Report with Geocheck, McIntosh Road from South of US 92 to North of I-4, Dover, FL 33527. Inquiry number 7587863.8s." March 7, 2024.

EDR, "The EDR Aerial Photo Decade Package, McIntosh Road from South of US 92 to North of I-4, Dover, FL 33527. Inquiry number 7587863.4" March 8, 2024.

EDR, "The EDR City Directory Image Report, McIntosh Road from South of US 92 to North of I-4, Dover, FL 33527. Inquiry number 7587863.5" March 11, 2024.

EDR, "Certified Sanborn Map Report, McIntosh Road from South of US 92 to North of I-4, Dover, FL 33527. Inquiry number 7587863.2" March 6, 2024.

EDR, "The EDR Historical Topo Map Report with QuadMatch, McIntosh Road from South of US 92 to North of I-4, Dover, FL 33527. Inquiry number 7587863.1" March 6, 2024.

Florida Department of Environmental Protection (FDEP). Storage Tanks and Petroleum Contamination/ Cleanup and Monitoring Program. Bureau of Petroleum Storage Systems. https://floridadep.gov/waste/permitting-compliance-assistance/content/storage-tank-and-petroleum-contaminationcleanup

FDEP Map Direct Database
http://ca.dep.state.fl.us/mapdirect/

Florida Department of Transportation (FDOT). Project Development and Environmental (PD&E) Guidelines Manual, Chapter 20, Part 2. effective July 1, 2023.

Hillsborough County Property Appraiser. Property Records search.
https://www.hcpafl.org/

Southwest Florida Water Management District (SWFWMD), District and Utility Demographics.
https://www.swfwmd.state.fl.us/resources/data-maps/utility-demographics

Southwest Florida Water Management District (SWFWMD), Map of Major Watersheds. 2012.
https://www.swfwmd.state.fl.us/resources/data-maps/district-maps-major-watersheds

U.S. Department of Agricultural (USDA), National Resource Conservation Service. On-line Soil Survey of Hillsborough County, Florida. Survey Area data, Version 7; November 10, 2008.
https://websoilsurvey.sc.egov.usda.gov/App/WebSoilSurvey.aspx

U.S. Fish and Wildlife Department. Wetlands Information.
https://fwsprimary.wim.usgs.gov/wetlands/apps/wetlands-mapper/

DRAFT

Tables

DRAFT

Florida Department of Transportation

TABLE 1: RISK EVALUATION SUMMARY

Level I Contamination Screening Evaluation
McIntosh Road PD&E Study
from South of US 92 to North of Interstate 4
Hillsborough County, Florida
WPIS: 447157-1

Site	Site Name	Site Address	Databases/ FID Numbers	Contaminant Concerns	Storage Tanks	Proposed Construction Activities	Notes	Risk Rating
1	ARCO Academy #020/ Speedway #6541/ Hess #09416/ Pick Kwik Food Store/ Circle K #7075	12877 US 92 East 4324 North McIntosh Road McIntosh Road and US 92 East McIntosh BS Sta. 25+60 to 28+60 LT	ARCO Academy #020 FL DWM Contam, FL LUST, UST, FL Financial Assurance 29/8944197 Speedway #6451 UST Finder, UST Finder Release FL8944197 Hess #09416 EDR Hist Auto, RGA LUST, FLSPILLS, HMIRS, FINDS, ECHO Pick Kwik Food Store EDR Hist Auto Circle K #7075 FL UST 29/8509043	Petroleum, Used oil	Yes	Based on plans provided by the FDOT, turn lanes on US 92 East are proposed in the northern portion of the site in the vicinity of the USTs and dispensers, a shared use path is proposed in the southern portion of the property, and FPC 2-1 is proposed approximately 200 feet south of the site. The maximum depth of proposed construction is unknown.	**2024 EDR Report:** ARCO Academy #020 is listed in the FL DWM Contam, FL LUST, UST, FL Financial Assurance databases. It is an an active retail gasoline station and reports the following USTs: •UST 1: 10,000-gallon capacity, unleaded gasoline, installed May 1989, removed from site •UST 2: 10,000-gallon capacity, unleaded gasoline, installed May 1989, removed from site •UST 3: 10,000-gallon capacity, unleaded gasoline, installed May 1989, removed from site •UST 4: 20,000-gallon capacity, unleaded gasoline, installed October 2008, in service •UST 5: 20,000-gallon capacity, vehicular diesel, installed October 2008, in service Petroleum discharges were reported on January 18, 1994, February 5, 1996, and August 3, 1998. Cleanup was not required for the February 1996. Cleanup has been completed for the January 1994 and August 1998 discharges, and an SRCO was issued on October 24, 2012. Site monitoring and remediation wells were abandoned in June 2012. Speedway #6451 is listed in the UST Finder and UST Finder Release. It appears to be a duplication of the ARCO Academy #020 listing. Hess #09416 is listed in the EDR Hist Auto, RGA LUST, SPILLS, HMIRS, FINDS, and ECHO databases. The facility is listed as a Hess convenience store and gas station from 1998 until 2012. It is also listed under Amerada Hess Corporation as a Pick Kwik Food Store from 1996 to 1999, as Amerada Hess Corporation from 2000 to 2005, and as Hess Corporation from 2006 to 2012. A SPILLS incident was reported on July 26, 2012, when approximately 100 gallons of raw sewage and one gallon of gasoline were released at the site. Immediate response was completed, and the incident was closed the same day. An HMIRS incident was reported on October 23, 2005. No fire or police response or remedial action was required. Pick Kwik Food Store is listed in the EDR Hist Auto database. It is listed as a Pick Kwik convenience store in 1994 and 1995. No discharges or violations have been reported. Circle K #7075 is listed in the FL UST database. It is regulated as a closed retail gasoline station and reports one 8,000-gallon capacity leaded gasoline UST and one 8,000-gallon capacity unleaded gasoline UST. The USTs were installed in December 1969 and were removed from the site in February 1989. The tank removal form noted that the site was a Pick Kwik at that time. No discharges or violations have been reported. Historic Aerial Photographs: The site was a grassy, vacant lot with some trees in the 1938 to 1987 aerial photographs. By the 1995 aerial photograph, the site had been redeveloped with the current building canopy. No significant changes to the site were apparent in the subsequent aerial photographs. R. L. Polk Directories: 2020 - ATM, Dunkin' Express; 2017 - Cost to Cost Locksmith, Quiznos, Speedway, Dunkin' Donuts; 2014 - Cost to Cost Locksmith, Hess Corporation; 2005 - Amerida Hess Corp, Pick Kwick Food Store; 1992 - Pick Kwick Food; 2024 Site Visit/HCPA: The facility is currently an active ARCO gas station. A convenience store building is located in the eastern portion of the property, and the USTs are in the northwest portion. Gasoline and diesel are dispensed from four double-sided dispensers in the northeast corner of the site. The western and southern portions of the property are unpaved with grass and trees. Conclusion: Based on the current and former site operations and USTs currently in service, it is possible that potential soil and groundwater contamination may impact subsurface construction proposed in the vicinity of the site. A soil and groundwater contamination assessment is recommended if subsurface construction is proposed at this site.	MEDIUM

DRAFT

TABLE 1: RISK EVALUATION SUMMARY

Level I Contamination Screening Evaluation
McIntosh Road PD&E Study
from South of US 92 to North of Interstate 4
Hillsborough County, Florida
WPIS: 447157-1

Site	Site Name	Site Address	Databases/ FID Numbers	Contaminant Concerns	Storage Tanks	Proposed Construction Activities	Notes	Risk Rating
2	BP-McIntosh #126/ Marathon-McIntosh #126/ Lacru, Inc./ U Mini Mart	12901 – 12905 US 92 E McIntosh BS Sta. 25+60 to 30+00 RT	BP-McIntosh #126 FL RGA LUST, FL UST, FL LUST, FL DWM Contam, Financial Assurance, EDR Hist Auto 29/8624858 Marathon-McIntosh #126 UST Finder, UST Finder Release, ECHO, FINDS FL8624858 Lacru, Inc. EDR Hist Auto U Mini Mart EDR Hist Auto	Petroleum	Yes	Based on plans provided by the FDOT, turn lanes and a shared use path on McIntosh Road are proposed in the western portion of the site, and a median, lanes, and a shared used path are proposed in the northern portion of the site in the vicinity of the northern dispensers. The maximum depth of proposed construction is unknown.	**2024 EDR Report**: BP-McIntosh #126 is listed in the FL RGA LUST, FL UST, FL LUST, FL DWM Contam, Financial Assurance, and EDR Hist Auto database. It is an open retail gasoline station and reports the following USTs: •UST 1: 8,000-gallon capacity, unleaded gasoline, installed April 1985, removed from site •UST 2: 8,000-gallon capacity, unleaded gasoline, installed April 1985, removed from site •UST 3: 8,000-gallon capacity, unleaded gasoline, installed April 1985, removed from site •UST 4: 8,000-gallon capacity, vehicular diesel, installed April 1985, removed from site •UST 5: 10,000-gallon capacity, unleaded gasoline, installed April 1999, in service •UST 6: 10,000-gallon capacity, unleaded gasoline, installed April 1999, in service •UST 7: 10,000-gallon capacity, unleaded gasoline, installed April 1999, in service •UST 8: 10,000-gallon capacity, vehicular diesel, installed April 1999, in service One petroleum discharge was reported on November 30, 1988. Cleanup has been completed and an SRCO was issued on December 15, 2020. Throughout site assessment and remediation activities, monitoring wells were installed on the site, in the ROW of US 92 E and the east and west ROW of McIntosh Road. One monitoring well was abandoned in April 2020, and a Well Abandonment Report dated April 14, 2020 states that wells at the site have been abandoned. The site is listed as McIntosh BP convenience store from 1998 to 2011, as BP-McIntosh #126 from 2006 to 2012, and as BP – Automated Petrol gasoline service station NEC in 2012 and 2013/ Marathon-McIntosh #126 is listed in the UST Finder, UST Finder Release, ECHO, and FINDS databases. It appears to be a duplicate of the BP-McIntosh #126 listing. Lacru, Inc. is listed in the EDR Hist Auto database. It is listed as a convenience store from 1988 to 1994. No discharges or violations were reported U Mini Mart is listed in the EDR Hist Auto database. It is listed as a gasoline service station in 1996 and 1997. No discharges or violations were reported. Historic Aerial Photographs: The site was a grassy, vacant lot in the 1938 to 1952 aerial photographs. Sheds or trucks are visible on the 1957 aerial photograph. A building and potential canopy were visible on the 1965 aerial photograph. By the 2007 aerial photograph, the site had been redeveloped with the current building and two canopies. No significant changes to the site were apparent in the subsequent aerial photographs. R. L. Polk Directories: 2017 - McIntosh BP Inc.; 2010 - McIntosh BP, Inc.: 1995 - U Mini Mart; 1992 - Short Stop Mart 2024 Site Visit/HCPA: The facility is currently an active Marathon gas station. A convenience store building is located in the eastern portion of the property, and the USTs are located in the northwest corner. Gasoline and diesel are dispensed from six double-sided dispensers in the northern portion of the site and three double-sided dispensers in the southwest portion of the site. Conclusion: Based on the current and former site operations and USTs currently in service, it is possible that potential soil and groundwater contamination may impact subsurface construction proposed in the vicinity of the site. A soil and groundwater contamination assessment is recommended if subsurface construction is proposed at this site.	MEDIUM

DRAFT

Florida Department of Transportation

TABLE 1: RISK EVALUATION SUMMARY

Level I Contamination Screening Evaluation
McIntosh Road PD&E Study
from South of US 92 to North of Interstate 4
Hillsborough County, Florida
WPIS: 447157-1

Site	Site Name	Site Address	Databases/ FID Numbers	Contaminant Concerns	Storage Tanks	Proposed Construction Activities	Notes	Risk Rating
3	Driscolls Agricultural Storage	US 92 and McIntosh Road (12880 US 92 E) McIntosh BS Sta. 30+40 to 36+90 LT	FINDS, ECHO FLR10HJ08	None	No	Based on plans provided by the FDOT, a turn land on McIntosh Road and a shared use path are proposed on the eastern side of the property. The maximum depth of proposed construction is unknown.	2024 EDR Report: The facility is listed in the FINDS and ECHO databases. NPDES permit number FLR10HJ08 was issued on August 14, 2009. A stormwater pollution prevention plan was submitted on August 5, 2008 for the construction of a stormwater management system to serve a 15,000 square foot building. The construction was completed and the NPDES permit expired in August 2013. No discharges or violations have been reported. Historic Aerial Photographs: The site was vacant, grassy land with some trees in the 1938 to 1979 aerial photographs. In the 1984 aerial photograph, two buildings with paved parking areas were present in the southern portion of the site. By 1995, a third building was present in the northern portion of the site. In 1999 aerial photograph, a fourth building was present in the southwest portion of the site, ponds were present in the northeast and southwest corners, and trucks were visible across the parking areas. In the 2019 aerial photograph, the site appears similar to its current configuration, except that the silo or AST is not visible R. L. Polk Directories: 2020 - multiple individuals; 2017, 2014, 2010, 2005, 1995 - Driscoll Strawberry Assoc; 1992 - Ag-Mart Produce, Inc. 2024 Site Visit/HCPA: The facility is currently an active produce wholesaler. Four buildings are present at the site. Paved parking areas and driveways connect the buildings and extend northeast. The northern portion of the property are grassy, and a silo or AST is present in the northwestern corner. The property is enclosed by a chain-link fence with gates on McIntosh Road and US 92. Conclusion: Based on the current site activities and no reported violations, it is unlikely that potential soil and groundwater contamination may impact subsurface construction proposed in the vicinity of the site. No further investigation is recommended.	LOW
4	Independence Academy	12902 US 92 E McIntosh BS Sta. 31+00 to 36+90 RT	FINDS, ECHO FLR10NX53	None	No	Based on plans provided by the FDOT, a shared use path is proposed on McIntosh Road adjacent to the western side of the property. The maximum depth of proposed construction is unknown.	2024 EDR Report: The facility is listed in the FINDS and ECHO database. NPDES permit number FLR10NX53 was issued on April 10, 2014, for the construction of the school property. The construction was completed in early 2015 and the NPDES permit expired in April 2019. No discharges or violations have been reported. Historic Aerial Photographs: The site was vacant, grassy land with some trees in the 1938 to 2010 aerial photographs. By the 2015 aerial photograph, the site had been developed with the current building, paved parking areas, and multiple ponds. No significant changes to the site were apparent in the subsequent aerial photographs. R. L. Polk Directories: 2020 - multiple individuals 2024 Site Visit/HCPA: The facility is currently an active charter school. Two large buildings are located in the western portion of the site, with paved parking areas extending west and south. The northeastern portion of the target property is vacant and grassy. Drainage ponds present along the southern border of the site and in the southwest corner Conclusion: Based on the current site activities and no reported violations, it is unlikely that potential soil and groundwater contamination may impact subsurface construction proposed in the vicinity of the site. No further investigation is recommended.	LOW

DRAFT

TABLE 1: RISK EVALUATION SUMMARY

Level I Contamination Screening Evaluation
McIntosh Road PD&E Study
from South of US 92 to North of Interstate 4
Hillsborough County, Florida
WPIS: 447157-1

Site	Site Name	Site Address	Databases/ FID Numbers	Contaminant Concerns	Storage Tanks	Proposed Construction Activities	Notes	Risk Rating
5	Tampa East Campground WWTF/ Sunburst Tampa East/ Voctor E Brewer	4630 McIntosh Road 12720 US 92 McIntosh BS Sta. 40+20 to 47+20 LT	Tampa East Campground WWTF FINDS Sunburst Tampa East FINDS Voctor E Brewer FL Haz Waste 192210	None	No	Based on plans provided by the FDOT, a shared use path is proposed on the eastern portion of the site. The maximum depth of proposed construction is unknown.	**2024 EDR Report**: Tampa East Campground WWTF: The facility is listed in the FINDS database. No discharges or violations have been reported. Sunburst Tampa East: The facility is listed in the FINDS database. No discharges or violations have been reported. Voctor E Brewer: The facility is listed in the FL Haz Waste database. It is regulated under FID No. 192210. It is listed as "not a hazardous waste generator" and is out of business. No releases or violations have been reported. Historic Aerial Photographs: The site was vacant land, agricultural land or pastureland, and creeks or ponds in the 1938 to 1965 aerial photographs. By 1971, the southwestern portion of the site had been developed with roads, a pond, and lots for campers or trailers. In the 1979 aerial photograph, the southeastern portion of the site was under development as additional campground areas. By 1987, roads were present in the northern portion of the site and camping spots were visible in the 1995 aerial photograph. No significant changes to the site were apparent in the subsequent aerial photographs. R. L. Polk Directories: 2020 - multiple residents; 2017 - Florida Physician Services Corp, Sun Communities, Sun Community; 2014 - Sun Communities Tampa E, Sun Community, Key Ayers, Tampa East RV Resort; 2005 - Canyon Construction Srvs LLC, Traffic Accident Reconstruction; 1995 - multiple residences, Green Acres Campground & RV; 1992 - multiple residences; 1992 - Green Acres Campground 2024 Site Visit/HCPA: The facility is a campground and RV park, currently operating as Tampa East Sun RV Community. Paved roads run throughout the site with multiple lots and campers. A access to the site is from McIntosh Road and US 92 E. Ponds and wooded areas are present throughout the site. At least three clubhouses with swimming pools are present. Conclusion: Based on the current site activities and no reported violations, it is unlikely that potential soil and groundwater contamination may impact subsurface construction proposed in the vicinity of the site. No further investigation is recommended.	LOW
6	McDonald's	4650 McIntosh Road McIntosh BS Sta. 47+20 to 49+30 LT	Asbestos AS05710384	None	No	Based on plans provided by the FDOT, lane widening and a shared use path are proposed in the eastern portion of the site. The maximum depth of proposed construction is unknown.	2024 EDR Report: The site is listed in the Asbestos database. An asbestos notification, number 85078, was submitted in 2015 for a renovation of the original building. Based on the HCPA records, the building was constructed in 1987. The renovation began on October 5, 2015 and was completed on November 10, 2015. Whether or not ACM was identified during renovations was not reported. No additional information was available for review. Historic Aerial Photographs: The site was vacant, grassy land and a pond or depression in the 1938 to 1984 aerial photographs. The current restaurant building was visible in the 1987 aerial photograph. No significant changes to the site were apparent in the subsequent aerial photographs. R. L. Polk Directories: 2020, 2014, 2010, 2005, 2000, 1995, and 1992 - McDonalds. 2024 Site Visit/HCPA: The facility is currently an active McDonald's restaurant. One building is located in the center of the site. Paved parking areas are present north and south of the building, and a paved drive-thru is wraps around the west side of the building Conclusion: Based on the current site activities, it is unlikely that potential soil and groundwater contamination may impact subsurface construction proposed in the proposed in the vicinity of the site. No further investigation is recommended	LOW

TABLE 1: RISK EVALUATION SUMMARY

Level I Contamination Screening Evaluation
McIntosh Road PD&E Study
from South of US 92 to North of Interstate 4
Hillsborough County, Florida
WPIS: 447157-1

Site	Site Name	Site Address	Databases/ FID Numbers	Contaminant Concerns	Storage Tanks	Proposed Construction Activities	Notes	Risk Rating
7	Raceway #980/ Racetrac #980	4660 McIntosh Road McIntosh BS Sta. 49+30 to 51+20 LT	ERNS, FINDS, ECHO, UST Finder, UST Finder Release, ERNS, EDR Hist Auto, FL RGA LUST, FL UST, FL LUST, FL SPILLS, FL DWM Contam 29/9102709	Petroleum	Yes	Based on plans provided by the FDOT, a shared use path is proposed on the eastern side of the property. The maximum depth of proposed construction is unknown.	2024 EDR Report: The facility is listed in the ERNS, FINDS, ECHO, UST Finder, UST Finder Release, ERNS, EDR Hist Auto, FL RGA LUST, FL UST, FL LUST, FL SPILLS, and FL DWM Contam databases. It iis an active retail gasoline station and reports the following USTs: •UST 1: 12,000-gallon capacity, unleaded gasoline, installed May 1991, removed from site •UST 2: 12,000-gallon capacity, unleaded gasoline, installed May 1991, removed from site •UST 3: 12,000-gallon capacity, unleaded gasoline, installed May 1991, removed from site •UST 4: 16,000-gallon capacity, unleaded gasoline, installed February 2009, in service •UST 5: 12,000-gallon capacity, unleaded gasoline, installed February 2009, in service •UST 6: 12,000-gallon capacity, vehicular diesel, installed February 2009, in service Two petroleum discharges were reported on February 3, 2009 and July 6, 2015. Cleanup has been completed for both discharges. An SRCO was issued on December 29, 2011 for the 2009 discharge, and an SRCO was issued on January 2, 2018 for the 2015 discharge. All site monitoring wells were abandoned after the SRCOs were issued. A release was reported on October 29, 2018, when a customer's vehicle hit a dispenser. The report number is 1228883. Approximately 100 gallons of unleaded gasoline was released onto the pavement, a storm drain, and a retention pond. Approximately 50 gallons of fuel reached the storm drain and retention pond. Immediate response was conducted, and remediation was completed. The incident status is listed as "pending-HQ." A second release was reported on April 8, 2022, when approximately 20 gallons of diesel fuel was discharged from a tractor trailer truck's saddle tank. The report number is 1333089. The fuel was discharged onto asphalt, soil, and a storm drain. Approximately 10 gallons of diesel fuel reached the storm drain. Immediate response was conducted. The impacted soil was excavated and containerized in four 55-gallon drums for offsite disposal. The excavation was backfilled. The release is listed as closed. A NPDES permit, number FLG913514, was terminated in February 2014. Details of the permit were not available for review. The facility is listed as Racetrac Petroleum Inc. from 1999 to 2012, and as Raceway 980 from 2005 to 2014. Historic Aerial Photographs: The site was vacant land, wooded land, and a creek in the 1938 to 1987 aerial photographs. The current convenience store building with attached canopies was visible in the 1995 aerial photograph. No significant changes to the site were apparent in the subsequent aerial photographs. R. L. Polk Directories: 2020 - Raceway Gas Station; 2010 - Raceway Mogar Mart Inc.; 2005 - Raceway 980; 1992 - Don Stine Construction 2024 Site Visit/HCPA: The facility is currently an active Raceway gas station. A convenience store building is located in the center of the site, with canopies extending north and south covering six double-sided dispensers. The USTs are located in the southwest portion of the site. Paved parking areas and driveways makeup the balance of the property. Conclusion: Based on the current and former site operations and USTs currently in service, it is possible that potential soil and groundwater contamination may impact subsurface construction proposed in the vicinity of the site. A soil and groundwater contamination assessment is recommended if subsurface construction is proposed at this site.	MEDIUM

Florida Department of Transportation

TABLE 1: RISK EVALUATION SUMMARY

Level I Contamination Screening Evaluation
McIntosh Road PD&E Study
from South of US 92 to North of Interstate 4
Hillsborough County, Florida
WPIS: 447157-1

Site	Site Name	Site Address	Databases/ FID Numbers	Contaminant Concerns	Storage Tanks	Proposed Construction Activities	Notes	Risk Rating
8	7-Eleven Store No. 32702/ Stucky's Super Kwik #1/Former Stucky's #297	12902 Newson Road 4647 – 4705 McIntosh Road McIntosh BS Sta. 50+20 to53+40 RT US 92 EB On-ramp BS Sta. 0+20 to 4+60 RT	7-Eleven Store No. 32702 FL UST, FL LUST, FL DWM Contam, Financial Assurance, FL RGA LUST, UST Finder, UST Release Finder 29/8627485 Stucky's Super Kwik #1/ Former Stucky's #297 FL RGA LUST, EDR Hist Auto, FINDS, and ECHO	Petroleum	Yes	Based on plans provided by the FDOT, shared use paths are proposed on the western and northern sides of the property, Ramp C lane widening is proposed to the north, and SMF 3-1 is proposed approximately 375 feet south of the site. The maximum depth of proposed construction is unknown.	**2024 EDR Report**: 7-Eleven Store No. 32702: is listed in the 2024 EDR Report in the FL UST, FL LUST, FL DWM Contam, Financial Assurance, FL RGA LUST, UST Finder, and UST Release Finder databases. It is regulated under FID No. 29/8627485 and reports the following USTs: •UST 1: 8,000-gallon capacity, unleaded gasoline, installed July 1968, removed from site •UST 2: 8,000-gallon capacity, unleaded gasoline, installed July 1968, removed from site •UST 3: 4,000-gallon capacity, unleaded gasoline, installed July 1968, removed from site •UST 4: 10,000-gallon capacity, unleaded gasoline, installed January 1999, removed from site •UST 5: 10,000-gallon capacity, unleaded gasoline, installed January 1999, removed from site •UST 6: 15,000-gallon capacity, unleaded gasoline, installed January 1999, removed from site •UST 7: 10,000-gallon capacity, vehicular diesel, installed January 1999, removed from site •UST 8: 20,000-gallon capacity, unleaded gasoline, installed April 2010, in service •UST 9: 20,000-gallon capacity, unleaded gasoline, installed April 2010, in service Petroleum discharges were reported on May 8, 1987 and May 12, 2010. Cleanup has been completed for both discharges. An SRCO for the 1987 discharge was issued on January 15, 2009. An SRCO for the 2010 discharge was issued on July 21, 2021. No soil contamination was encountered during system upgrade activities in January 2022. The facility is listed in the FL RGA LUST database from 2000 to 2012. A SPILLS incident was reported on June 23, 2008, when one gallon of radiator fluid was released. Immediate response was completed, and the incident is listed as closed. Stucky's Super Kwik #1/Former Stucky's #297: FL RGA LUST, EDR Hist Auto, FINDS, and ECHO databases. It is listed as a Fast Food Restaurant and Stand from 1993 to 1998. A NPDES permit, number FLG912713, was terminated in December 2011. Details of the permit were not available for review. No petroleum discharges or violations have been reported Historic Aerial Photographs: The site was vacant, grassy land in the 1938 to 1965 aerial photographs. The site was cleared in the 1971 aerial photograph. A building and canopy were visible in the southeastern portion of the site in the 1975 aerial photograph. In the 1999 aerial photograph, the existing building and canopy had been demolished and the site was being redeveloped. By the 2007 aerial photograph, the current building and canopy were completed. No significant changes to the site were apparent in the subsequent aerial photographs R. L. Polk Directories: 2005 - Weena Kambog, 1995 - Stuckey's Pecan Shoppe 2024 Site Visit/HCPA: The facility is currently an active 7-Eleven gas station. A convenience store building is located in the center of the property. A canopy covering eight double-sided dispensers extends west. The USTs are located in the northwest portion of the property, north of the canopy. Grassy areas are located east and south of the building, a retention pond is present in the western portion of the property, and the balance of the property is paved. Conclusion: Based on the current and former site operations and USTs currently in service, it is possible that potential soil and groundwater contamination may impact subsurface construction proposed in the vicinity of the site. A soil and groundwater contamination assessment is recommended if subsurface construction is proposed at this site.	MEDIUM

DRAFT

TABLE 1: RISK EVALUATION SUMMARY

Level I Contamination Screening Evaluation
McIntosh Road PD&E Study
from South of US 92 to North of Interstate 4
Hillsborough County, Florida
WPIS: 447157-1

Site	Site Name	Site Address	Databases/ FID Numbers	Contaminant Concerns	Storage Tanks	Proposed Construction Activities	Notes	Risk Rating
9	Chevron USA #47878	I-4 and McIntosh Road No Station Numbers	Orphans Summary (RCRA-VSQG) FLTMP9002235	None	No	Based on plans provided by the FDOT, lane widening and construction along McIntosh Road and at the eastbound and westbound on- and off-ramps of I-4 are proposed at the intersection of McIntosh Road. The maximum depth of proposed construction is unknown.	2024 EDR Report: The site is listed in the Orphans Summary as a RCRA-VSQG site. It is regulated under EPA identification number FLTMP9002235 as a very small quantity generator of hazardous waste. It was also listed as a historic generator in 1990. The "handler date of last change" is listed as June 23, 2011. The Raceway #980/Racetrac #980 (Site 7), 7-Eleven Store No. 32702 (Site 8), and Shell Dover #507/Circle K 4810 McIntosh/ Amoco McIntosh #410/BP Amoco McIntosh/Radiant Food Store #270/Amoco-Anderson #2/Scott's Auto Repair (Site 11) facilities were active gasoline stations at that time. It is likely this listing is located at one of those three facilities; however, no information was available to confirm the site's location. No discharges, violations, or evaluations have been reported Historic Aerial Photographs: The property at the intersection of I-4 and McIntosh Road was vacant land, agricultural land or pastureland, and ponds or depressions in the 1938 to 1957 aerial photographs. I-4 was constructed between 1957 and 1965, with two eastbound and two westbound lanes. Shell Dover #507/Circle K 4810 McIntosh/ Amoco McIntosh #410/BP Amoco McIntosh/Radiant Food Store #270/Amoco-Anderson #2/Scott's Auto Repair (Site 11) was visible northwest of the intersection on the 1965 aerial photograph. 7-Eleven Store No. 32702/Stucky's Super Kwik/Former Stucky's #297 (Site 8) was visible southeast of the intersection in the 1975 aerial photograph. Raceway #980/Racetrac #980 (Site 7) was visible southwest of the intersection on the 1995 aerial photograph. In the 1999 aerial photograph, I-4 had been widened to three eastbound and three eastbound lanes, with a wider median in between. No significant changes to the site were apparent in the subsequent aerial photographs R. L. Polk Directories: Not listed 2024 Site Visit/HCPA: No facility or remains of a facility are present at the intersection of I-4 and McIntosh Road. Raceway #980/Racetrac #980 (Site 7) is located on the southwest corner of the intersection, 7-Eleven Store No. 32702 (Site 8) is located on the southeast corner, Shell Dover #507/Circle K 4810 McIntosh (Site 11) is located on the northwest corner, and Camping World (Site 12) is located on the northeast corner. Conclusion: Based on the historic aerial photographs, it is unlikely that potential soil and groundwater contamination may impact subsurface construction proposed in the proposed at the intersection of I-4 and McIntosh Road. However, soil and groundwater assessments are recommended at the gasoline stations at the corners of the intersection, and any potential impacts from this listing will be assessed during those activities.	LOW
10	State Road 600 (I-4) from McIntosh Road to Branch Forbes Road	Dover and Plant City No Station Numbers	FINDS, ECHO, NPDES FLR10LI25	None	No	Based on plans provided by the FDOT, improvements to the on- and off-ramps of I-4 and the bridge over McIntosh Road are proposed in the vicinity of this listing. The maximum depth of proposed construction is unknonw.	2024 EDR Report: The facility is listed in the FINDS, ECHO, and NPDES databases. A NPDES permit, number FLR10LI25, was issued on February 5, 2012 and terminated on October 22, 2012. A copy of the permit was not available for review; however, based on the permit dates, it was likely for short term dewatering for a roadway project. No permit violations were reported. Historic Aerial Photographs: The property at I-4 from McIntosh Road to Branch Forbes Road was vacant land, agricultural land or pastureland, ponds or depressions and minor roadways in the 1938 to 1957 aerial photographs. McIntosh Road was present running north to south through the project area. I-4 was constructed between 1957 and 1965, with two eastbound and two westbound lanes. In the 1999 aerial photograph, I-4 had been widened to three eastbound and three eastbound lanes, with a wider median in between. No significant changes to the site were apparent in the subsequent aerial photographs. R. L. Polk Directories: Not listed 2024 Site Visit/HCPA: The facility is the I-4 roadway from McIntosh Road to Branch Forbes Road. Conclusion: Based on the nature of the listing, it is unlikely that potential soil and groundwater contamination may impact subsurface construction proposed in the proposed in the vicinity of the site. No further investigation is recommended.	LOW

TABLE 1: RISK EVALUATION SUMMARY

Level I Contamination Screening Evaluation
McIntosh Road PD&E Study
from South of US 92 to North of Interstate 4
Hillsborough County, Florida
WPIS: 447157-1

Site	Site Name	Site Address	Databases/ FID Numbers	Contaminant Concerns	Storage Tanks	Proposed Construction Activities	Notes	Risk Rating
11	Shell Dover #507/ Circle K 4810 McIntosh/ Amoco McIntosh #410/ BP Amoco McIntosh/ Amoco Scotts/ Radiant Food Store #270/ Amoco-Anderson #2/ Scott's Auto Repair	4810 McIntosh Road McIntosh BS Sta. 58+00 to 62+00 LT	Shell Dover #507 FL LUST, FL UST, FL Asbestos, FL DWM Contam Orphans Summary (FL Asbestos) 29/8509067 Circle K 4810 McIntosh FINDS, ECHOS FLR10TA19 FLG914817 Amoco McIntosh #410 FINDS, ECHO, FL RGA LUST FLG912538 BP Amoco McIntosh FL RGA LUST Amoco Scotts FL RGA LUST Radiant Food Store #270 FL RGA LUST Amoco-Anderson #2 FL RGA LUST Scott's Auto Repair Orphans Summary (Haz Waste) 37620	Petroleum	Yes	Based on plans provided by the FDOT, southbound lanes for McIntosh Road and a shared use path are proposed in the eastern portion of the site, approximately 25 feet from the UST area, SMF 5-2 is proposed on the northwest- and north-adjoining properties, and Ramp A widening is proposed to the south. The maximum depth of proposed construction is unknown.	**2024 EDR Report**: Shell Dover #507: The faciltiy is listed in the FL LUST, FL UST, FL Asbestos, FL DWM Contam databases, as well as the Orphans summary as a FL Asbestos site. It is regulated under FID No. 29/8509067 as an active retail gasoline station and reports the following USTs: •UST 1: 1,000-gallon capacity, waste oil, installed January 1982, removed from site •UST 2: 10,000-gallon capacity, unleaded gasoline, installed July 1982, removed from site •UST 3: 10,000-gallon capacity, unleaded gasoline, installed July 1982, removed from site •UST 4: 10,000-gallon capacity, vehicular diesel, installed July 1982, removed from site •UST 5R: 20,000-gallon capacity, unleaded gasoline, installed September 2006, in service •UST 6R: 20,000-gallon capacity, vehicular diesel, installed September 2006, in service One petroleum discharge was reported on April 1, 1990. Cleanup has been completed, and an SRCO was issued on August 29, 2013. Site monitoring wells were abandoned in April 2013. No soil or groundwater contamination was encountered during site redevelopment activities in April 2019. Circle K 4810 McIntosh: The facility is listed in the FINDS and ECHO database. Two NPDES permits, numbers FLR10TA19 and FLG914817, were issued at the facility. The permits were for stormwater construction and short-term dewatering. Permit FLG914817 expired on December 5, 2023. Permit FLR10TA19 is currently effective and will expire on September 19, 2024. No permit violations have been reported. Amoco McIntosh #410: The facility is listed in the FINDS, ECHO, FL RGA LUST databases. One NPDES permit, number FLG912538, expired on September 7, 2011. No permit violations were reported. The facility is listed as Amoco McIntosh in the FL RGA LUST database in 2002 and as Amoco McIntosh #410 in 2003, 2003, and 2005. No discharges were reported. No additional information was available for review. BP Amoco McIntosh: The facility is listed in the FL RGA LUST database from 2006 to 2012. No discharges or violations were reported. No additional information was available for review. Amoco Scotts: The facility is listed in the FL RGA LUST database in 2000. No discharges or violations were reported. No additional information was available for review. Radiant Food Store #270: The facility is listed in the FL RGA LUST database in 1999. No discharges or violations were reported. No additional information was available for review. Amoco-Anderson #2: The facility is listed in the FL RGA LUST database in 2001. No discharges or violations were reported. No additional information was available for review. Scott's Auto Repair: The facility is listed in the Orphans Summary of the 2024 EDR Report in the Haz Waste database. It is regulated under FID No. 37620. It is an out of business general automotive repair shop. The facility was verified to be out of business in December 2002. No discharges or violations were reported. No additional information was available for review. Historic Aerial Photographs: The site was vacant land and pastureland in the 1938 to 1957 aerial photographs. A building was visible in the 1965 aerial photograph. A canopy was visible east of the building in the 1973 aerial photograph. By the 2007 aerial photograph, the site had been redeveloped with the current building and a canopy to the east. In the 2019, the site appeared to be under redevelopment again, with the current building in place and the balance of the site cleared and the canopy demolished. R. L. Polk Directories: 2020 - Dunkin'; 2017 - BP, One Guy Locksmith; 2014 - McIntosh Amoco, One Guy Locksmiths; 2010, 2005 - Jason Leonard; 1995, 1992 - Exit 9 Chevron 2024 Site Visit/HCPA: The facility is currently an active Shell gasoline Station with a Circle K convenience store and Dunkin Donuts restaurant. The convenience store building is located in the western portion of the site. A canopy covering seven double-sided dispensers is present east of the building. The USTs are present east of the canopy. The southern portion of the site is a grassy retention area. The balance of the site is paved, with a drive-through lane for the Dunkin Donuts restaurant along the west and southern sides of the building. Conclusion: Based on the current and former site operations and USTs currently in service, it is possible that potential soil and groundwater contamination may impact subsurface construction proposed in the vicinity of the site. A soil and groundwater contamination assessment is recommended if subsurface construction is proposed at this site.	MEDIUM

TABLE 1: RISK EVALUATION SUMMARY

Level I Contamination Screening Evaluation
McIntosh Road PD&E Study
from South of US 92 to North of Interstate 4
Hillsborough County, Florida
WPIS: 447157-1

Site	Site Name	Site Address	Databases/ FID Numbers	Contaminant Concerns	Storage Tanks	Proposed Construction Activities	Notes	Risk Rating
12	Camping World/ Long View RV Superstore	4811 McIntosh Road McIntosh BS Sta. 59+00 to 63+20 RT Ramp D CS Sta. 0+40 to 9+60 LT	Camping World FINDS, ECHO, FL NPDES FLR10MU96 FLR10Y487 FLR10NC64 Long View RV Superstore FL Haz Waste 144704	None	No	Based on plans provided by the FDOT, northbound lanes along McIntosh Road and a shared use path are proposed in the western portion of the site, and Ramp D widening is proposed to the south. The maximum depth of proposed construction is unknown.	**2024 EDR Report**: Camping World: The facility is listed in the FINDS, ECHO, and FL NPDES databases. Three NPDES permits have been issued at this facility for stormwater construction and dewatering. The permits numbers are FLR10MU96, FLR10Y487, and FLR10NC64, and all three have been terminated. No permit violations have been reported. Long View RV Superstore: The facility is listed in the FL Haz Waste database. It is listed as an active waste generator and is regulated under FID No. 144704. The status was verified in July 2005 with an on-site visit. No discharges or violations have been reported. No additional information was available for review. Historic Aerial Photographs: The site was vacant land, agricultural land or pastureland, and ponds or depressions in the 1938 to 1948 aerial photographs. In the 1952 aerial photograph, two houses or barns were present in the center and eastern portion of the southern parcel, while the northern parcel remained vacant agricultural land. In the 1984 to 1995 aerial photos, the areas around the houses or barns appeared to be used for rows of crops. The site appeared vacant in the 1999 aerial photograph. By the 2007 aerial photograph, the southern parcel had been redeveloped with the current building, ponds, and parking areas. In the 2010 aerial photograph, the northern parcel was cleared. The northern parcel was a paved parking area by the 2015 aerial photograph. No significant changes to the site were apparent in the subsequent aerial photograph. R. L. Polk Directories: 2020 - Camping World of Tampa, Richard Bowen, Vanessa Bowen; 2010, 2005 - Longview Motorhomes, Inc. 2024 Site Visit/HCPA: The facility is currently an active RV dealership and service center with retail store. The property consists of two parcels of land on the north and south sides of Gore Road. One large building is located in the center of the southern parcel. The western portion of the building is the retail store and office center. The eastern portion of the building contains multiple service bays. Paved parking areas surround the building. The northern portion is paved. Many campers and RVs are parked across both parcels. Retention ponds are present in the southwestern and northeastern corners of the southern parcel, and the northwestern portion of the northern parcel. The remaining portions of the parcels are landscaped and grassy. Conclusion: Based on the nature of the listing, it is unlikely that potential soil and groundwater contamination may impact subsurface construction proposed in the proposed in the vicinity of the site. No further investigation is recommended.	LOW
13	Dover Retail Center	12902 Gore Road McIntosh BS Sta. 63+60 to 67+20 RT Gore CS Sta. 100+40 to 104+20 LT	FINDS, ECHO, FL NPDES FLR10KL05	Unknown	No	Based on plans provided by the FDOT, a shared use path is proposed in the western portion of the property and SMF 5-1 is proposed on the north-adjoining property. The maximum depth of proposed construction is unknown.	2024 EDR Report: The facility is listed in the FINDS, ECHO, and FL NPDES databases. A NPDES permit for construction stormwater, number FLR10KL05, was issued on June 6, 2011 and expired on June 15, 2016. No violations were reported, and the permit is listed as terminated. Historic Aerial Photographs: The site was vacant grassy land in the 1938 to 1957 aerial photographs. A building or house was visible on the 1965 aerial photograph. By the 2015 aerial photograph, the site had been redeveloped with the current building, parking lot, and PVC tanks. No significant changes to the site were apparent in the subsequent aerial photograph R. L. Polk Directories: Not listed 2024 Site Visit/HCPA: The facility is currently a vacant building with paved parking areas extending south. Four approximately 3,000-gallon capacity PVC tanks with piping running into the ground were observed on the eastern portion of the building. The contents of the tanks is unknown. An area on the north side of the building was enclosed by a wooden fence and appeared to contain equipment or machinery. The eastern portion of the property is grassy, and a retention pond is present in the northeast corner. Conclusion: Based on the nature of the listing, it is unlikely that potential soil and groundwater contamination may impact subsurface construction proposed in the proposed in the vicinity of the site. No further soil or groundwater investigation is recommended. However, a ground penetrating radar (GPR) survey to identify potential buried structures or materials associated with the poly-tanks is recommended prior to construction of the SMF.	MEDIUM

TABLE 1: RISK EVALUATION SUMMARY

Level I Contamination Screening Evaluation
McIntosh Road PD&E Study
from South of US 92 to North of Interstate 4
Hillsborough County, Florida
WPIS: 447157-1

Site	Site Name	Site Address	Databases/ FID Numbers	Contaminant Concerns	Storage Tanks	Proposed Construction Activities	Notes	Risk Rating
14	Airstream of Tampa/ Tampa RV/ Recreation World/ East and West Sales	4654, 4656, and 4730 McIntosh Road Ramp B CS Sta. 0+00 to 13+80 RT I-4 BS Sta. 1580+00 to 1602+80 RT	Airstream of Tampa Orphans Summaryy (ECHO, FINDS) FL6296406 Tampa RV FINDS, ECHO, FL NDPES, FL Haz Waste FLR20BE85 230213 Recreation World Orphans Summary (FL Haz Waste) 36887 East and West Sales FL Asbestos AS05711201	None	Yes	Based on plans provided by the FDOT, Ramp B widening is proposed north north of the site. The maximum depth of proposed construction is unknown.	**2024 EDR Report**: Airstream of Tampa: The facility is listed in the Orphans Summary in the ECHO and FINDS databases. It is regulated under FID No. FL6296406 as a water treatment plant and a non-transient non-community water system. No violations have been reported. Tampa RV: The facility is listed in the FINDS, ECHO, FL NDPES, and FL Haz Waste databases. A NPDES permit for construction stormwater, number FLR20BE85, was issued on February 20, 2017 and expired on February 10, 2022. No permit violations were reported. It is regulated under FID No. 230213 as an active very small quantity generator of hazardous waste. It is classified as a recreational vehicle dealer and its status was verified by an on-site visit in August 2016. No discharges or violations have been reported. Recreation World: The facility is listed in the Orphans Summary of the 2024 EDR Report in the FL Haz Waste database. It is regulated under FID No. 36887 as an out of business automotive repair shop. The site status was verified by a phone call in December 1996. No discharges or violations have been reported. East and West Sales: The facility is listed in the FL Asbestos database. It is regulated under FID No. AS05711201. A notification for structure demolition, number 99140, was submitted on September 5, 2018. Demolition activities began on September 19, 2018 and were completed on September 24, 2018. No ACM was reported during the demolition activities. No additional information was available for review. Historic Aerial Photographs: The site was vacant land, wooded land, and ponds or depressions in the 1938 to 1979 aerial photographs. In the 1984 aerial photograph, the property was cleared and dirt roads were present. Equipment or sheds were visible in the west-central portion of the site. The western portion was wooded, and the eastern portion was vacant. By 1987, a building was present in the west-central portion of the property, with multiple vehicles parked across the site. In the 1999 aerial photograph, the eastern portion of the property was developed. Larger buildings were visible across the property with paved parking areas, and more vehicles were present. In the 2019 aerial photograph, the wooded portion was developed into a large pond, and a new large RV sales building, the Airstream of Tampa facility, with paved parking areas and vehicles was present in the westernmost portion of the property R. L. Polk Directories: 2020 - Bates Show Sales Staff, Inc., Christopher Price, Michael Korbel, RV One Superstore Tampa, RV Direct Group, Inc., Ryan Mullaney, Sean Mullaney; 2017 - Bates RV; 2014 - Bates RV, Bates RV Exchange; 2010, 2000 - Bates RV Exchange; 2005 - Bates RV Exchange, Bates Show Sales Staff, Inc.; 1992 - Giant Recreation 2024 Site Visit/HCPA: The facility is currently a large recreational vehicle sales facility. Blue Compass RV operates in the center and eastern portions of the site. A large building is present in the center of the site with service bays on the southern side. A smaller building is present to the southwest. Customer parking is present east of the large building, and RVs are parked across the property. Airstream of Tampa operates in the westernmost building. Two small ASTs associated with a water well were observed adjacent to the driveway in the eastern portion of the site, and a larger AST is present in the south-central portion of the site. The ASTs are presumably part of the Airstream of Tampa water treatment plant. Ponds were observed in the west-central portion of the site. Conclusion: Based on the nature of the listings and no reported discharges or violations, it is unlikely that potential soil and groundwater contamination may impact subsurface construction proposed in the proposed in the vicinity of the site. No further investigation is recommended.	LOW

Notes:
ACM = asbestos containing material
AST = aboveground storage tank
BS Sta. = Baseline Survey Station
DWM Contam = DWM Contamination Database
ECHO = Enforcement and Compliance History Information
EDR = Environmental Data Resources, Inc.
EPA = Environmental Protection Agency
ERNS = Emergency Response Notification System
FDEP = Florida Department of Environmental Protection
FDOT = Florida Department of Environmental Protection
FID = Facility Identification
FINDS = Facility Index System
Haz Waste = Hazardous Waste Listing
HCPA = Hillsborough County Property Appraiser
HMIRS = Hazardous Materials Information Reporting System
I-4 = Interstate 4
LUST = Leaking Underground Storage Tanks
NPDES = National Pollutant Discharge Elimination System
PVC = polyvinyl chloride
RCRA = Resource Conservation and Recovery Act
RGA LUST = Recovered Government Archive Leaking Underground Storage Tank
ROW = right-of-way
SMF = stormwater management facility
SPILLS = Oil and Hazardous Materials Incidents
SRCO = Site Rehabilitation Completion Order
STCM = Storage Tank and Contamination Monitoring
SWF/LF = Solid Waste Facilities/Landfill Sites
US = United States Highway
US AIRS = Aerometric Information Retrieval System
UST = Underground Storage Tank Database

TABLE 2: "NO" SITES

Level I Contamination Screening Evaluation
McIntosh Road PD&E Study
from South of US 92 to North of Interstate 4
Hillsborough County, Florida
WPIS: 447157-1

Site name	Site address	Distance from corridor	Database
I-4 Guardrail Improvement	None	>500 ft	FINDS
AllPro Trucking	12737 US 92 E	>500 ft	FL Haz Waste
Alpha Excavating and Equipment Rental, Inc.			FL SWF/LF
Maintain A Plant	13009 US 92 E	>500 ft	FL Haz Waste
Landscape Maintenance Professionals, Inc.	13050 US 92 E	>500 ft	FL Haz Waste
Absolute Automotive Repair	13091 - 13095 US 92 E	>500 ft	FL Haz Waste
Ralph's Automotive	US 92 E and Gallagher Road	>500 ft	US AIRS, FINDS, ECHO
Griffins Farm			FL UST
Diamond Reef Pool Service	4509 Gallagher Road	>500 ft	FL Haz Waste
Sue G Powers	13120 US 92 E	>500 ft	FL Haz Waste
University of Florida – AREC	13138 Lewis Gallagher Road	>500 ft	FL LUST, FL UST, FL AST, FL DWM Contam, FL RGA LUST, UST Finder, UST Finder Release
Florida Strawberry Growers Association			FL Haz Waste
Florida Strawberry Research and Education, Inc.			FINDS, RCRA-SQG, ECHO
Dover Agricultural Research Facility			FINDS
Maxwell Farms	13195 US 92 E	>500 ft	FL AST
Wilson's Wholesale Nursery	US 92 E, One Mile East of McIntosh Road (13256 US 92 E)	>500 ft	FL LUST, FL UST, FL DWM Contam
Dollar Store	13285 US 92 E	>500 ft	FINDS, ECHO, FL NPDES
Putnam John Timothy	12712 US 92	>500 ft	FL Haz Waste
Safari Motor Coaches		>500 ft	FINDS, ECHO, RCRA-NonGen/NLR
McIntosh Utilities	12716 E US 92	>500 ft	FINDS, FL NPDES
Pyramid Building Supplies	13309 E 92 Business	>500 ft	FL Haz Waste
Tampa RV	4620, 4622, and 4750 Castlewood	>500 ft	FL Asbestos
Thomas Vaugn	4120 McIntosh Road	>500 ft	FL Haz Waste
Jewell Arthur Paul S	13309 US 92 E	>500 ft	FL Haz Waste
Bio Spec, Inc.	12711 US 92 E	>500 ft	GA SWF/FL
GGS Greenery, Inc.			FL Haz Waste
Ron Goodson Farm 2	Newsome Road and Gallagher Road	>500 ft	FL TIER 2
High School UUU			FINDS, ECHO
Elementary School J	4630 Gallagher Road	>500 ft	FINDS, ECHO
Strawberry Crest High School	4691 Gallagher Road	>500 ft	FL AST, FL Financial Assurance, FL Haz Waste
Heritage Nursery and J	13133 Gallagher Road	>500 ft	FL Haz Waste
Planscape Inc.	4002 McIntosh Road	>500 ft	FL Haz Waste
J&L Enterprises	4596 Moores Lake Road	>500 ft	FL Haz Waste
Lawn Rangers Land Ca	13120 Lewis Gallagher Road	>500 ft	FL Haz Waste
Reed Williams Lee / D	7002 Muck Pond Road	>500 ft	FL Haz Waste

TABLE 2: "NO" SITES

Level I Contamination Screening Evaluation
McIntosh Road PD&E Study
from South of US 92 to North of Interstate 4
Hillsborough County, Florida
WPIS: 447157-1

Site name	Site address	Distance from corridor	Database
Bills Transmissions	13350 US 92	>500 ft	FL Haz Waste (x2)
Dad's Towing			FI Haz Waste, EDR Hist Auto
Gulf Foundation, Inc.			FL Haz Waste (x2)
Simpson Services By	4156 Castlewood Road	>500 ft	FL Haz Waste
Gallagher Refridgeration	13210 Tom Gallagher Road	>500 ft	FL Haz Waste
Griffin Hall Farm	Gallagher Road	>500 ft	FL UST
Kevin Herndon Auto T	13129 Lewis Gallagher Road	>500 ft	FL Haz Waste
Advanced Battery Service	13215 Lewis Gallagher road	>500 ft	RCRA-NonGen/NLR, FINDS, ECHO
Beard Malcolm E	6701 Muck Pond Road	>500 ft	FL AST
John Dukes Farm Inc	3906 McIntosh Road	>500 ft	FL TIER 2
Grand Pas Wood Shed	13320 Ausburn Lane	>500 ft	FL Haz Waste
Jason Elliott Computer	13306 Lewis Gallagher Road	>500 ft	FL Haz Waste
General RV Center	13396 US 92 E	>500 ft	FL NPDES
H&H Farms	N Gallagher Road	>500 ft	FL AST
Dewight Aman	Pierce Harwell Road	>500 ft	FL AST
Smith Waylon T	13310 Lewis Gallagher Road	>500 ft	FL Haz Waste (x2)
Hillsborough Sound C	9580 McIntosh Road	>500 ft	FL Haz Waste
R R Dukes	Tom Gallagher Road	>500 ft	FL AST
Dawson Leighton Trac	13111 Tom Gallagher Road	>500 ft	FL Haz Waste
Hillsborough Pump and	9342 Barrington Oaks Drive	>500 ft	FL Haz Waste
Scisms Body Shop	13345 Lewis Gallagher Road	>500 ft	FL Haz Waste
Hurlburt Construction	13350 Lewis Gallagher Road	>500 ft	FL Haz Waste
Danny's Plantz	13321 Lewis Gallagher Road	>500 ft	FL Haz Waste
Daily Steven Edward	2507 Pemberton Creek	>500 ft	FL Haz Waste
Himes Martin	13412 Freeman Court	>500 ft	FL Haz Waste
Godin Bridgett Lee	13413 Godins Lane	>500 ft	FL Haz Waste
Circle K #7108	10401 McIntosh Road	>500 ft	RCRA-VSQG, FINDS, ECHO
Ginns Lawn Maintenance	2508 Pemberton Creek	>500 ft	FL Haz Waste
McClelland Reese	4013 Gallagher Road	>500 ft	FL UST, FL AST
Rhett McClelland Lawn Care			FL Haz Waste
Stoney Creek (fka Pemberton Creek)	Gallagher Road	>500 ft	FINDS, ECHO
Lawns Inc.	4801 Lynn Oaks Circle	>500 ft	FL Haz Waste
Ludlum Tile Service	1545 US 92	>500 ft	FL Haz Waste
Lenihan Eugene M	3940 Gallagher Road	>500 ft	FL Haz Waste
Rainbow Gutters	9460 Soaring Hawk	>500 ft	FL Haz Waste
Polar Brite Pressure	4811 Lynn Oaks Circle	>500 ft	FL Haz Waste
Wade Knowels	1607 Pasadena Drive	>500 ft	FL Haz Waste
F. E. Stearns Peat	Stearns Road	>500 ft	Mines MRDS
Middle Florida Pest	6659 Muck Pond Road	>500 ft	FL Haz Waste

TABLE 2: "NO" SITES

Level I Contamination Screening Evaluation
McIntosh Road PD&E Study
from South of US 92 to North of Interstate 4
Hillsborough County, Florida
WPIS: 447157-1

Site name	Site address	Distance from corridor	Database
Dye Jerry	4817 Lynn Oaks Circle	>500 ft	FL Haz Waste
Pemberton Creek Phase II	N of I-4 and W of Gallagher Road	>500 ft	FINDS, ECHO
R&W Farms #4L	4110 Moores Lake Road	>500 ft	FL Financial Assurance, FL AST
Palmers Cleaning Service	9626 Gallagher Road	>500 ft	FL Haz Waste
Bay Area Testing	9618 Gallagher Road	>500 ft	FL Haz Waste
Carlton Dennis C	4143 Moores Lake Road	>500 ft	FL AST, FL Financial Assurance
SPILLS Incident	6515 Muck Pond Road	>500 ft	FL SPILLS
H300740591440	13031 Simpson Road	>500 ft	FL Haz Waste
Bessey Jeffery	13202 Emerald Acres	>500 ft	FL Haz Waste
Personal Touch Rose	4610 Reola Road	>500 ft	FL Haz Waste
Cavalier Equipment S	6608 Plover Court	>500 ft	FL Haz Waste, RCRA-VSQG, FINDS, ECHO
W H Williams Co	2606 Pemberton Creek	>500 ft	FL Haz Waste
Armwood High School	1200 US 92 E	>500 ft	FINDS, ECHO
Sam Williamson Farm	3721 Gallagher Road	>500 ft	FL TIER 2
	3638 Gallagher Road	>500 ft	FL TIER 2
Johnson Nursery	4630 Reola Road	>500 ft	FL Haz Waste
Fenzau William R/DB	6705 Bobwhite Court	>500 ft	FL Haz Waste
Bills Transmissions	13016 Somerlott Place	>500 ft	EDR Hist Auto
Tosco Roofing	6607 Plover Court	>500 ft	FL Haz Waste
Timberline Development	13218 Emerald Acres	>500 ft	FL Haz Waste
Doyle Ray Gen Contracting	6609 Plover Court	>500 ft	FL SWF/LF, FL Haz Waste (x2)
Walker Jennings Ray	6606 Flicker Court	>500 ft	FL SPILLS, FL Haz Waste
MS55 LLC FP1-MMS55 LL	3932 Moores Lake Road	>500 ft	ECHO
R;W Farms LLC North			FINDS, ECHO
Florida Pacific - Farm 7			FL TIER 2
R&W Farms #4			FL UST, FL AST, FL Financial Assurance
Williamson Higgins D			ECHO, FINDS
Millers Antique Auto	13582 US-92	>500 ft	FL Haz Waste
Ricardo Hargrove	6807 Luana Lane	>500 ft	FL Haz Waste
Imperial Oaks - Phase 2	None	>500 ft	FL NPDES (X3)
Tampa Hill Top	Unknown	>500 ft	FINDS, ECHO
JL Enterprises	4510 Fritzke Road	>500 ft	FL Haz Waste
Swilleys Nursery Inc.	10055 McIntosh Road	>500 ft	FL Haz Waste
Direct Satellite Com	2311 Indian Hollow Trail	>500 ft	FL Haz Waste
G Mobil Tech	6706 Pemberton Oaks Court	>500 ft	FL Haz Waste
David Joseph Class I	Kingsway Road, 1 mile north of I-4	>500 ft	FL Cleanup Sites, DWM Contam, FL Resp Party, FL ERIC Waste Cleanup
Hooker James/James Hooker	13606 US 92 E	>500 ft	UST Finder, UST Finder Release, FL RGA LUST (x2), FL LUST, FL UST, FL DWM Contam

TABLE 2: "NO" SITES

Level I Contamination Screening Evaluation
McIntosh Road PD&E Study
from South of US 92 to North of Interstate 4
Hillsborough County, Florida
WPIS: 447157-1

Site name	Site address	Distance from corridor	Database
Champlain Justin	9988 Art Acres Road	>500 ft	FL Haz Waste
9906 Gallagher Road	9906 Gallagher Road	>500 ft	US CDL
Aman Nursery	12550 Jess Walden Road	>500 ft	FL Haz Waste
Favorite Farms	10070 McIntosh Road	>500 ft	FL TIER 2
Duncan Phyfe Furniture	12529 Jess Walden Road	>500 ft	FL Haz Waste
DRP Anderson Road Ware	None	>500 ft	FL NPDES
Hooks Larry L	3840 Moores Lake Road	>500 ft	FL Haz Waste

Notes:

AST = aboveground storage tank

DWM Contam = DWM Contamination Database

ECHO = Enforcement and Compliance History Information

ERNS = Emergency Response Notification System

FINDS = Facility Index System

Haz Waste = Hazardous Waste Listing

HMIRS = Hazardous Materials Information Reporting System

LUST = Leaking Underground Storage Tanks

NPDES = National Pollutant Discharge Elimination System

RCRA = Resource Conservation and Recovery Act

RGA LUST = Recovered Government Archive Leaking Underground Storage Tank

SPILLS = Oil and Hazardous Materials Incidents

SWF/LF = Solid Waste Facilities/Landfill Sites

US AIRS = Aerometric Information Retrieval System

UST = Underground Storage Tank Database

DRAFT

Figures

DRAFT

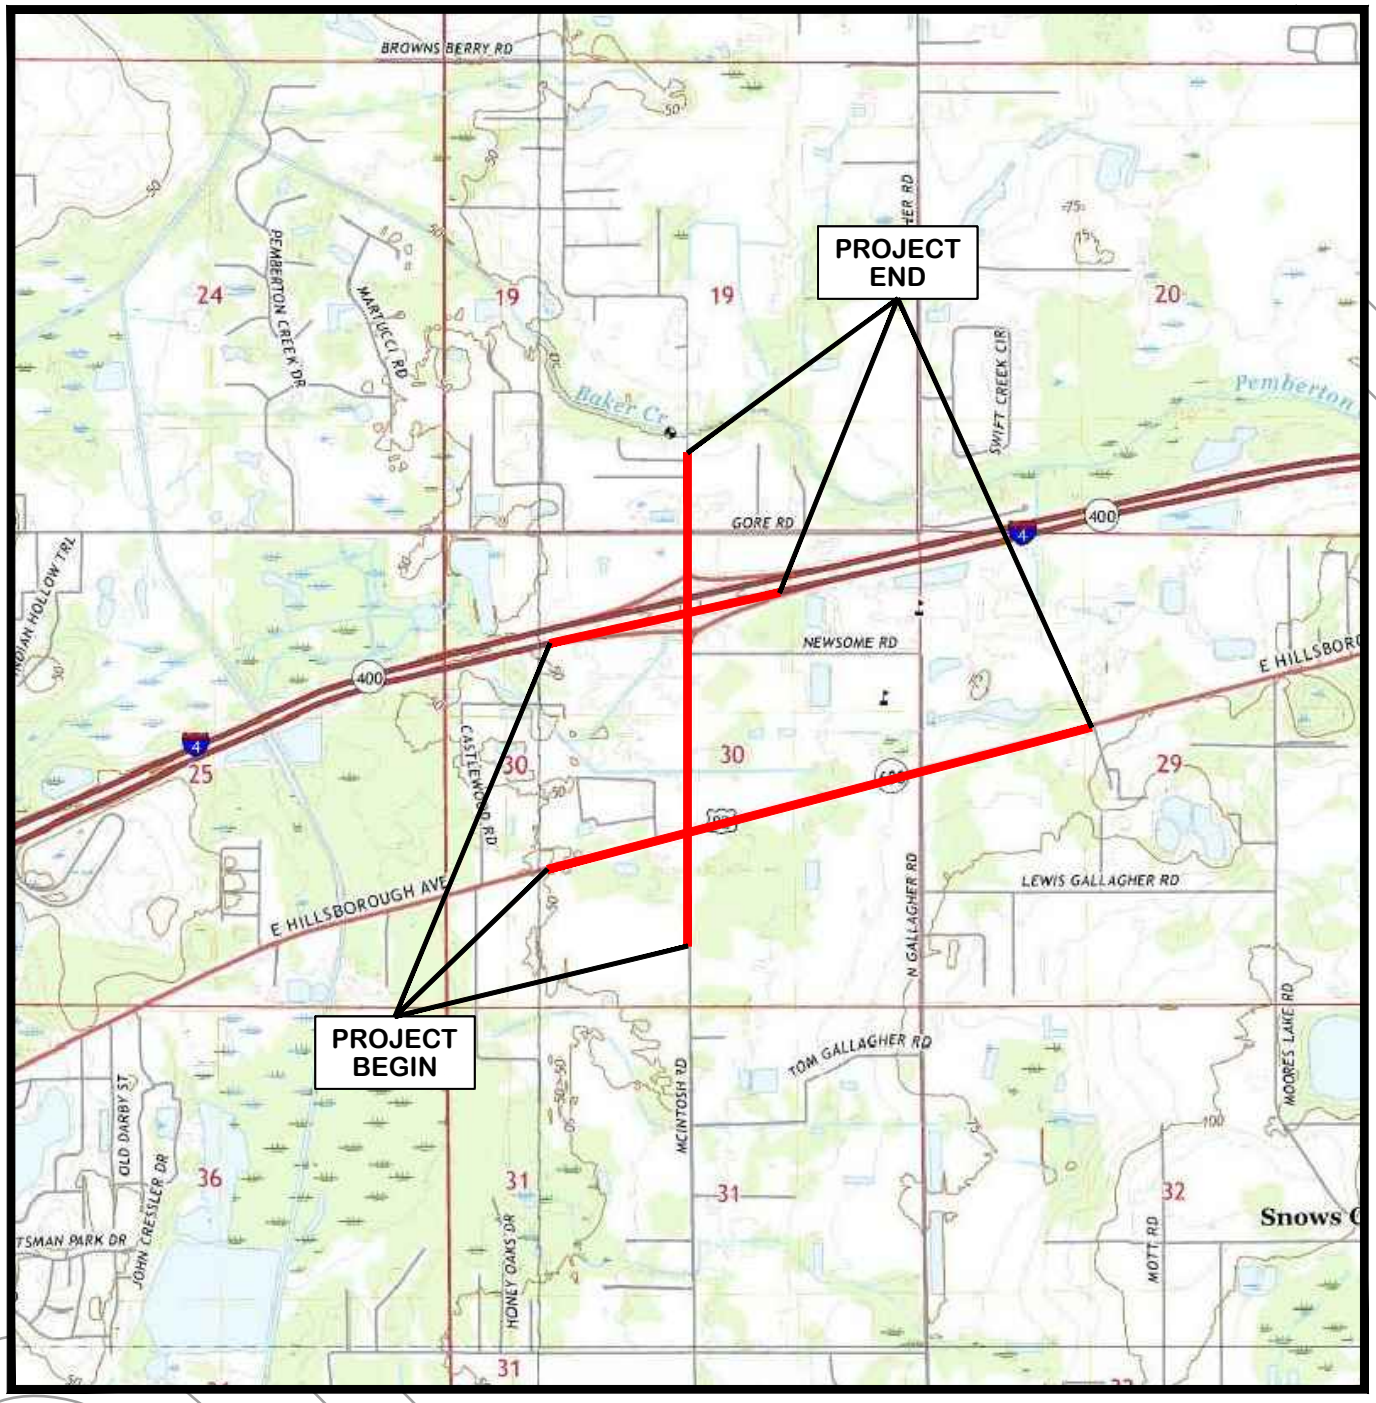

REFERENCE:

7.5 MINUTE U.S.G.S. TOPOGRAPHIC QUADRANGLE MAPS, DOVER, FLORIDA, DATED 2015.

OFFICE: TAMPA	DATE: 7-23-24	ACAD FILE: 6607A1

PROJECT LOCATION MAP

CLIENT: FLORIDA DEPARTMENT OF TRANSPORTATION-DISTRICT 7	PM: JJ

LOCATION:

McINTOSH ROAD from SOUTH of U.S. HIGHWAY 92 to NORTH of INTERSTATE 4
HILLSBOROUGH COUNTY, FLORIDA
WPIS: 447157-1

DESIGNED:	DRAWN:	PROJECT NO.:	FIGURE:
JJ	SDJF	631036607	1

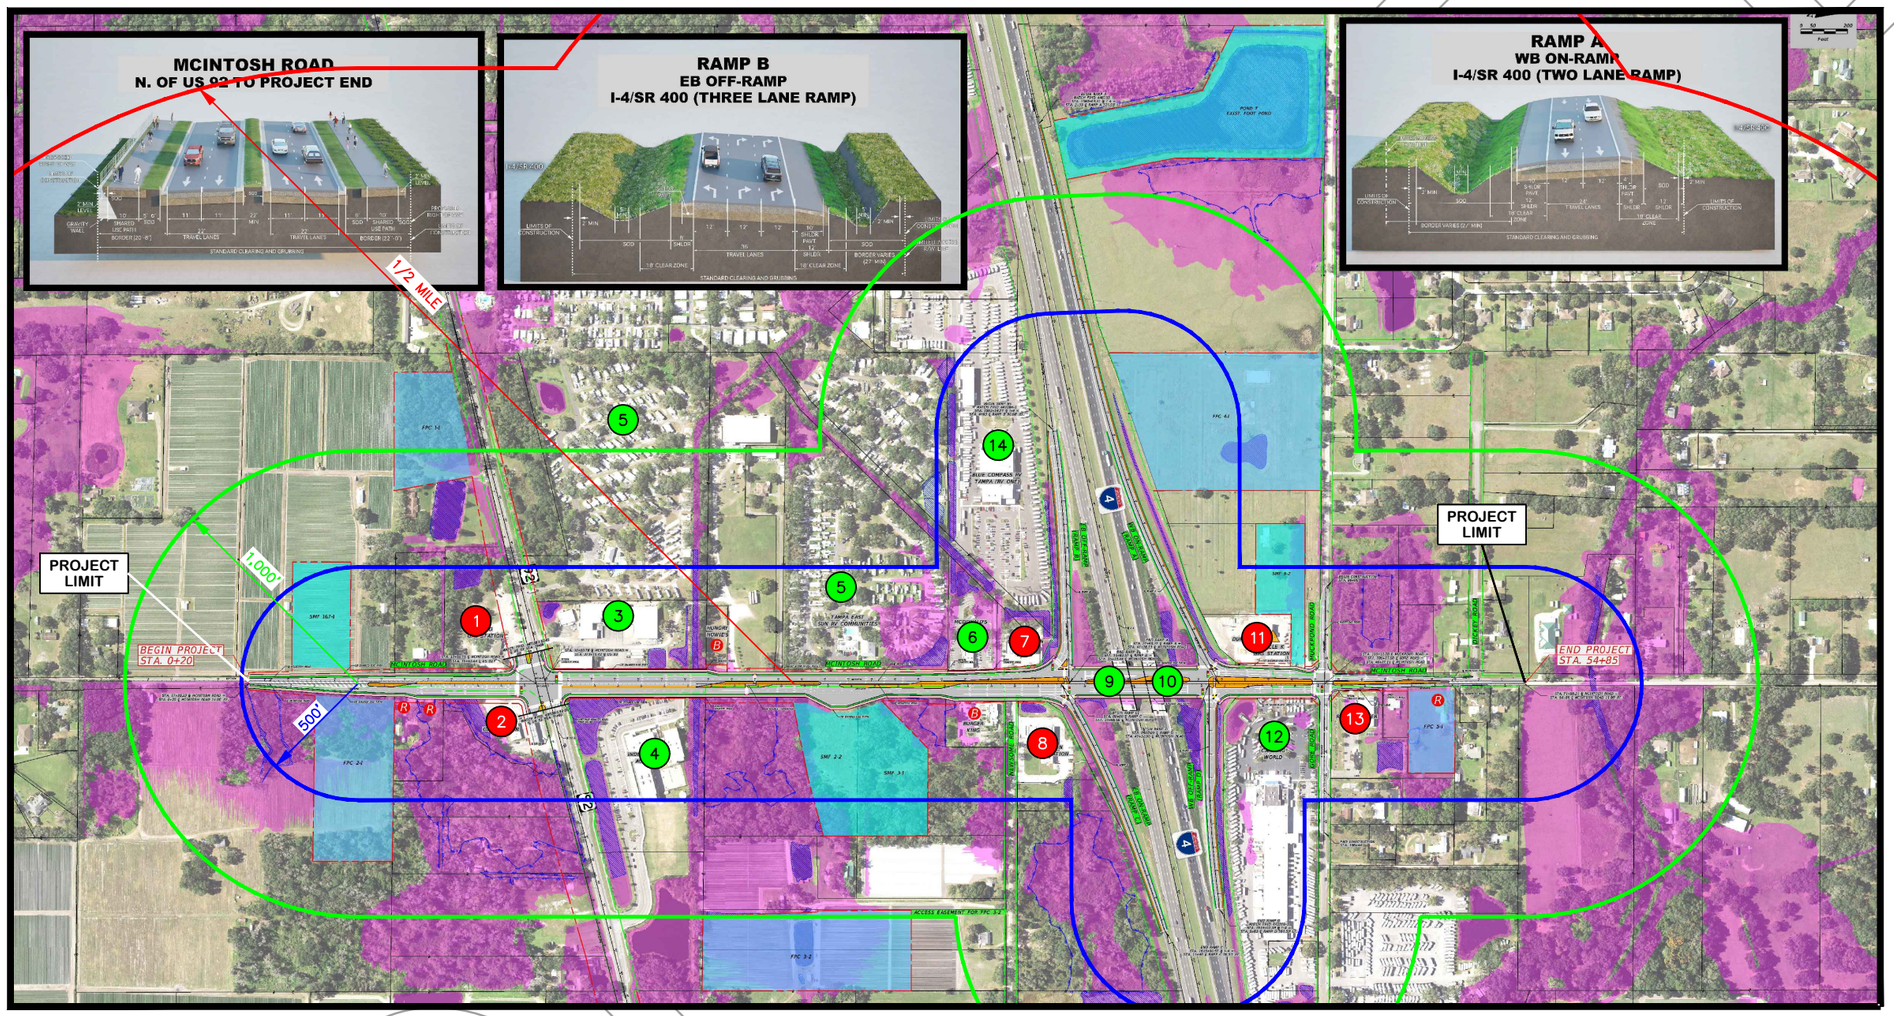

SCALE (FEET)
0 650 1,300

LEGEND:

1 LOW RISK SITE

3 MEDIUM/HIGH RISK SITE

NOTE:

SITE INFORMATION IS PROVIDED ON TABLE 1.

OFFICE: TAMPA	DATE: 7–23–24	ACAD FILE: 6607B2

PROJECT LOCATION MAP

CLIENT: FLORIDA DEPARTMENT OF TRANSPORTATION–DISTRICT 7	PM: JJ

LOCATION:
McINTOSH ROAD from SOUTH of U.S. HIGHWAY 92 to NORTH of INTERSTATE 4
HILLSBOROUGH COUNTY, FLORIDA
WPIS: 447157–1

DESIGNED:	DRAWN:	PROJECT NO.:	FIGURE:
JJ	SDJF	631036607	2

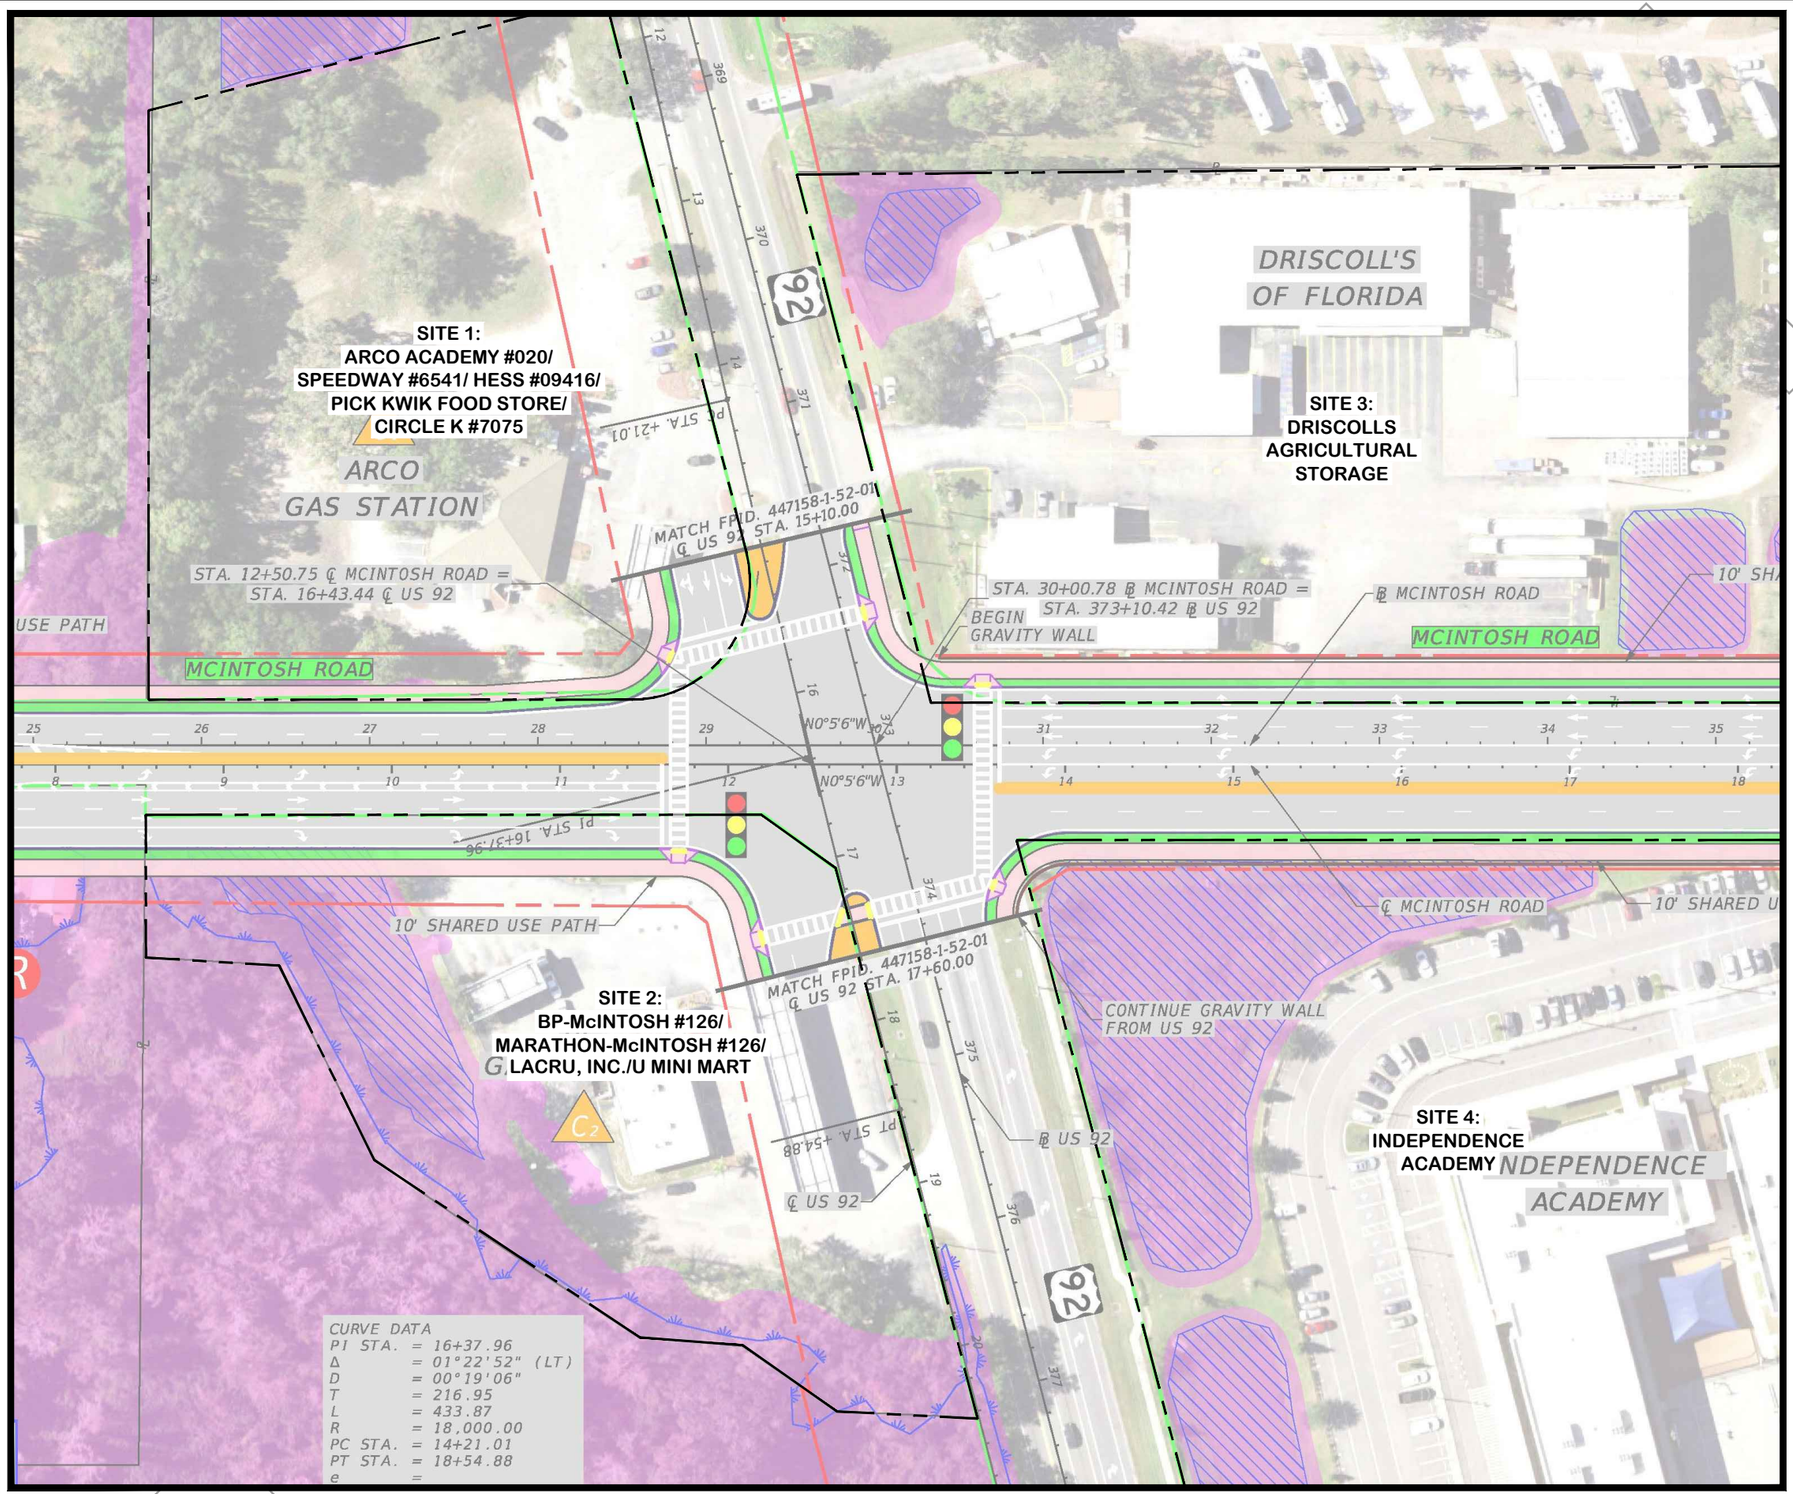

LEGEND:

APPROXIMATE PROPERTY BOUNDARY

SCALE (FEET)

0 90 180

OFFICE: TAMPA	DATE: 7–23–24	ACAD FILE: 6607B3	
PROJECT LOCATION MAP (SITES 1, 2, 3, and 4)			
CLIENT: FLORIDA DEPARTMENT OF TRANSPORTATION–DISTRICT 7			PM: JJ
LOCATION: McINTOSH ROAD from SOUTH of U.S. HIGHWAY 92 to NORTH of INTERSTATE 4 HILLSBOROUGH COUNTY, FLORIDA WPIS: 447157–1			
DESIGNED: JJ	DRAWN: SDJF	PROJECT NO.: 631036607	FIGURE: 3

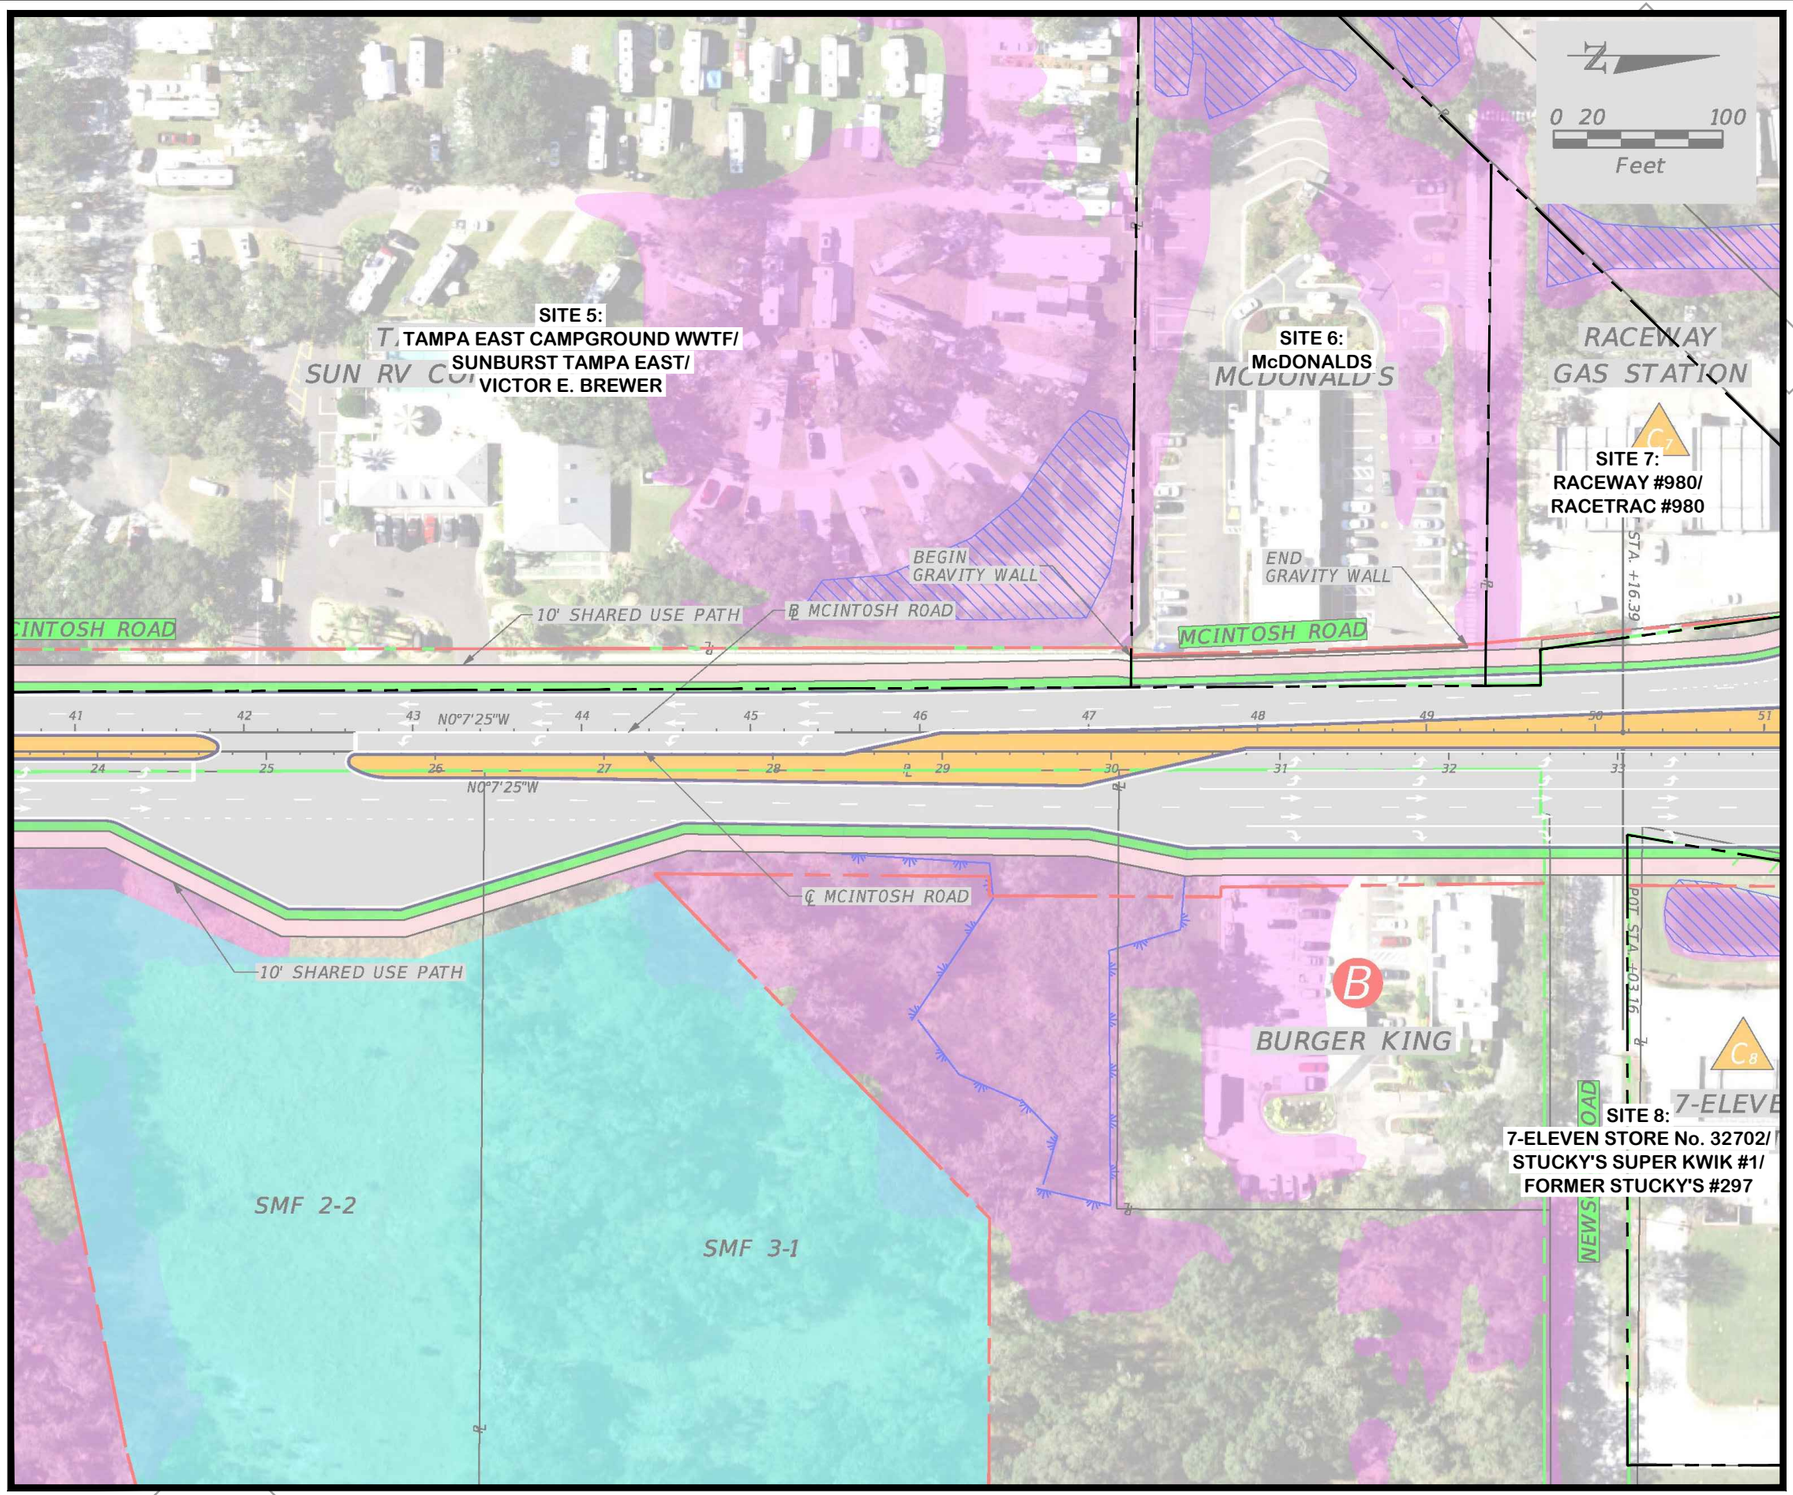

LEGEND:

APPROXIMATE PROPERTY BOUNDARY

SCALE (FEET)

0 90 180

OFFICE: TAMPA	DATE: 7–23–24	ACAD FILE: 6607B4	
PROJECT LOCATION MAP (SITES 5, 6, 7, and 8)			
CLIENT: FLORIDA DEPARTMENT OF TRANSPORTATION–DISTRICT 7			PM: JJ
LOCATION: McINTOSH ROAD from SOUTH of U.S. HIGHWAY 92 to NORTH of INTERSTATE 4 HILLSBOROUGH COUNTY, FLORIDA WPIS: 447157–1			
DESIGNED: JJ	DRAWN: SDJF	PROJECT NO.: 631036607	FIGURE: 4

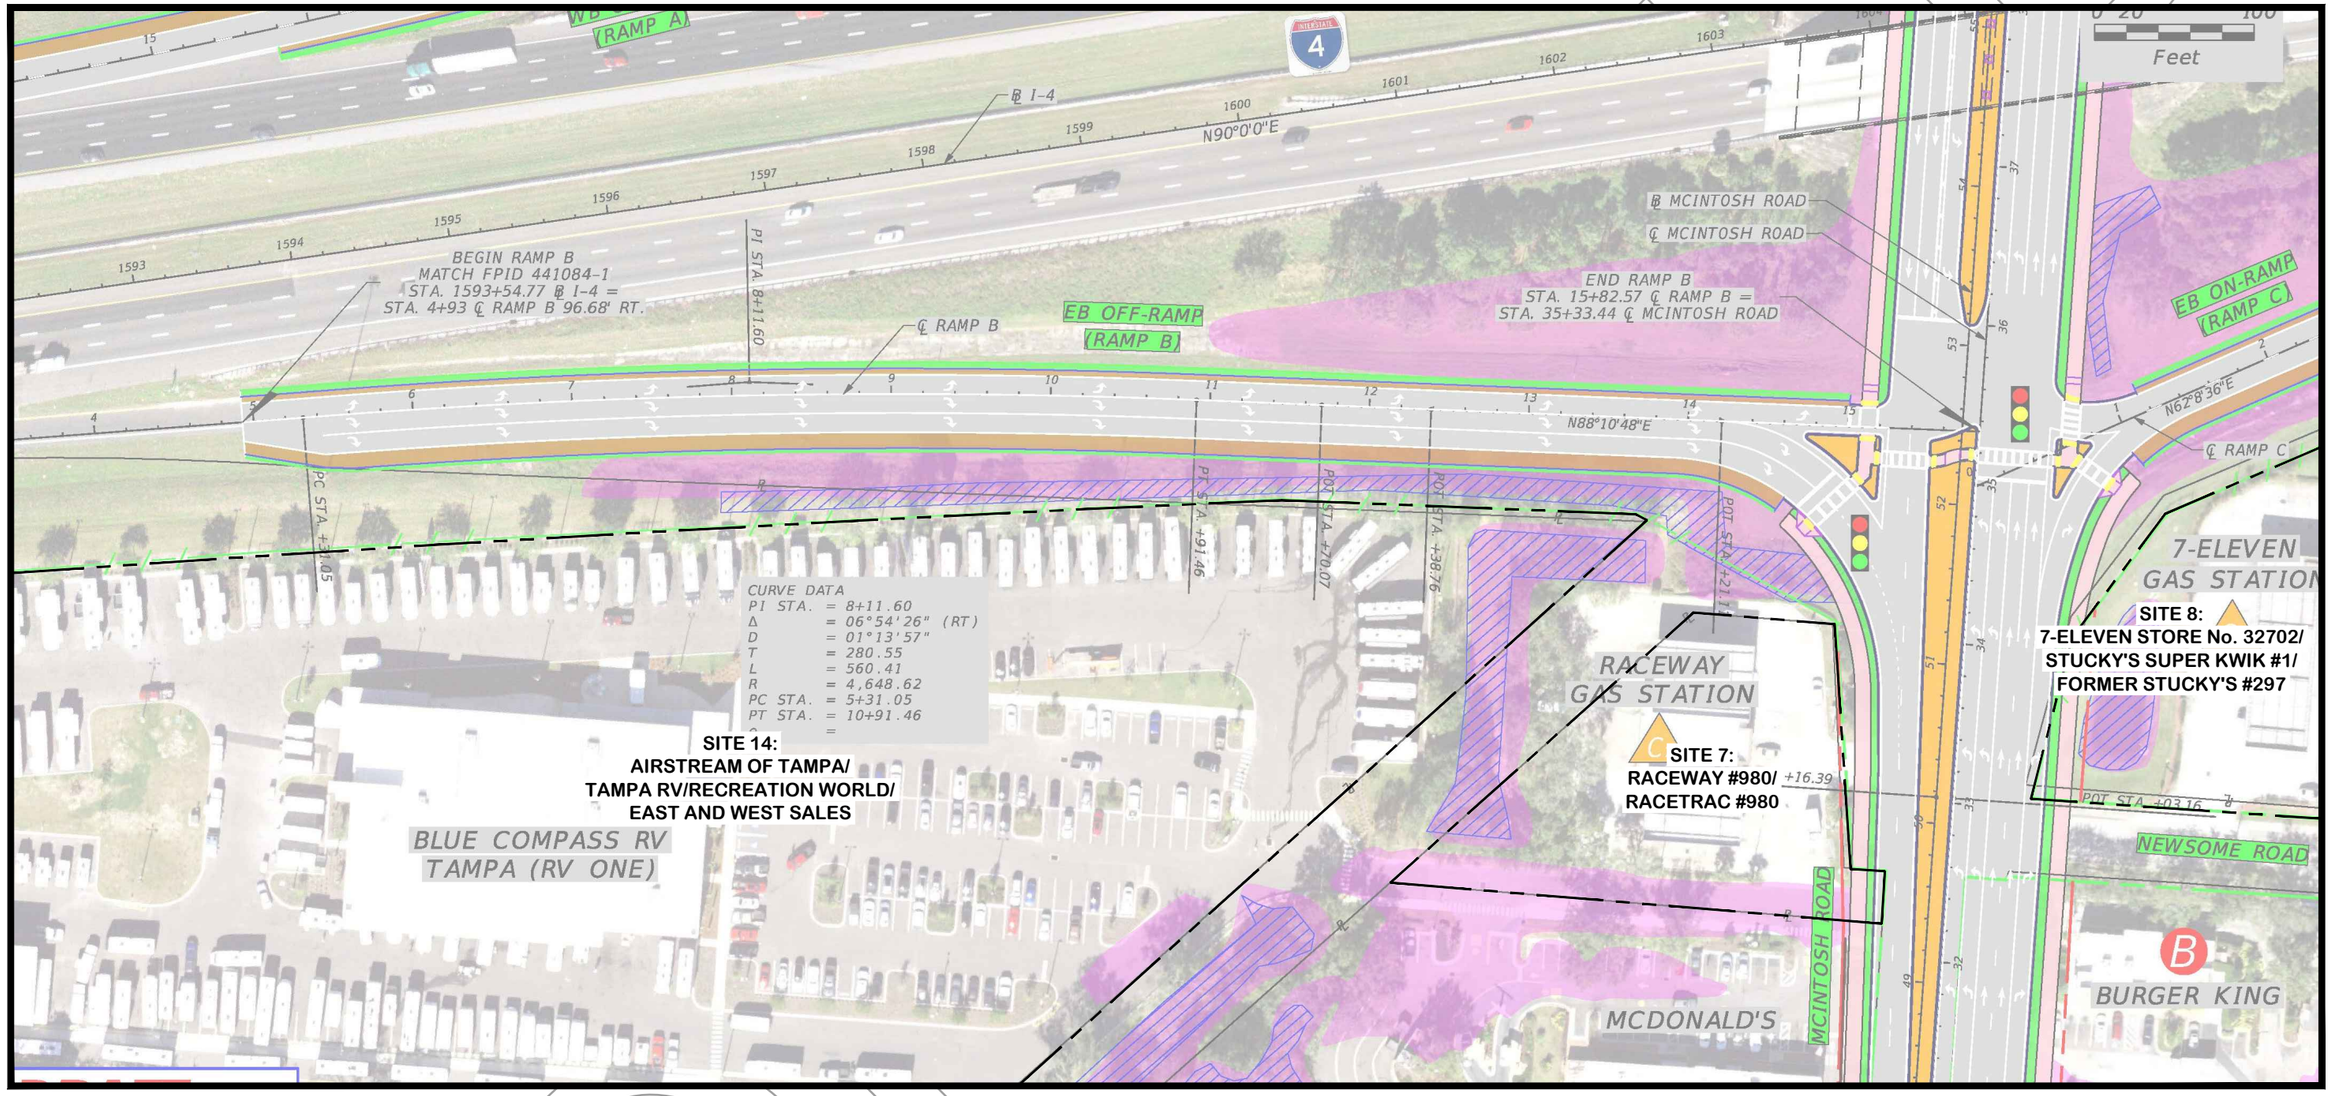

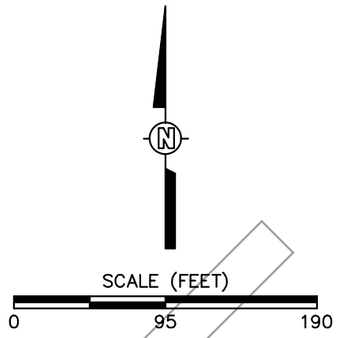

LEGEND:

APPROXIMATE PROPERTY BOUNDARY

OFFICE: TAMPA	DATE: 7–23–24	ACAD FILE: 6607B5	
PROJECT LOCATION MAP (SITES 7, 8, and 14)			
CLIENT: FLORIDA DEPARTMENT OF TRANSPORTATION–DISTRICT 7			PM: JJ
LOCATION: McINTOSH ROAD from SOUTH of U.S. HIGHWAY 92 to NORTH of INTERSTATE 4 HILLSBOROUGH COUNTY, FLORIDA WPIS: 447157–1			
DESIGNED: JJ	DRAWN: SDJF	PROJECT NO.: 631036607	FIGURE: 5

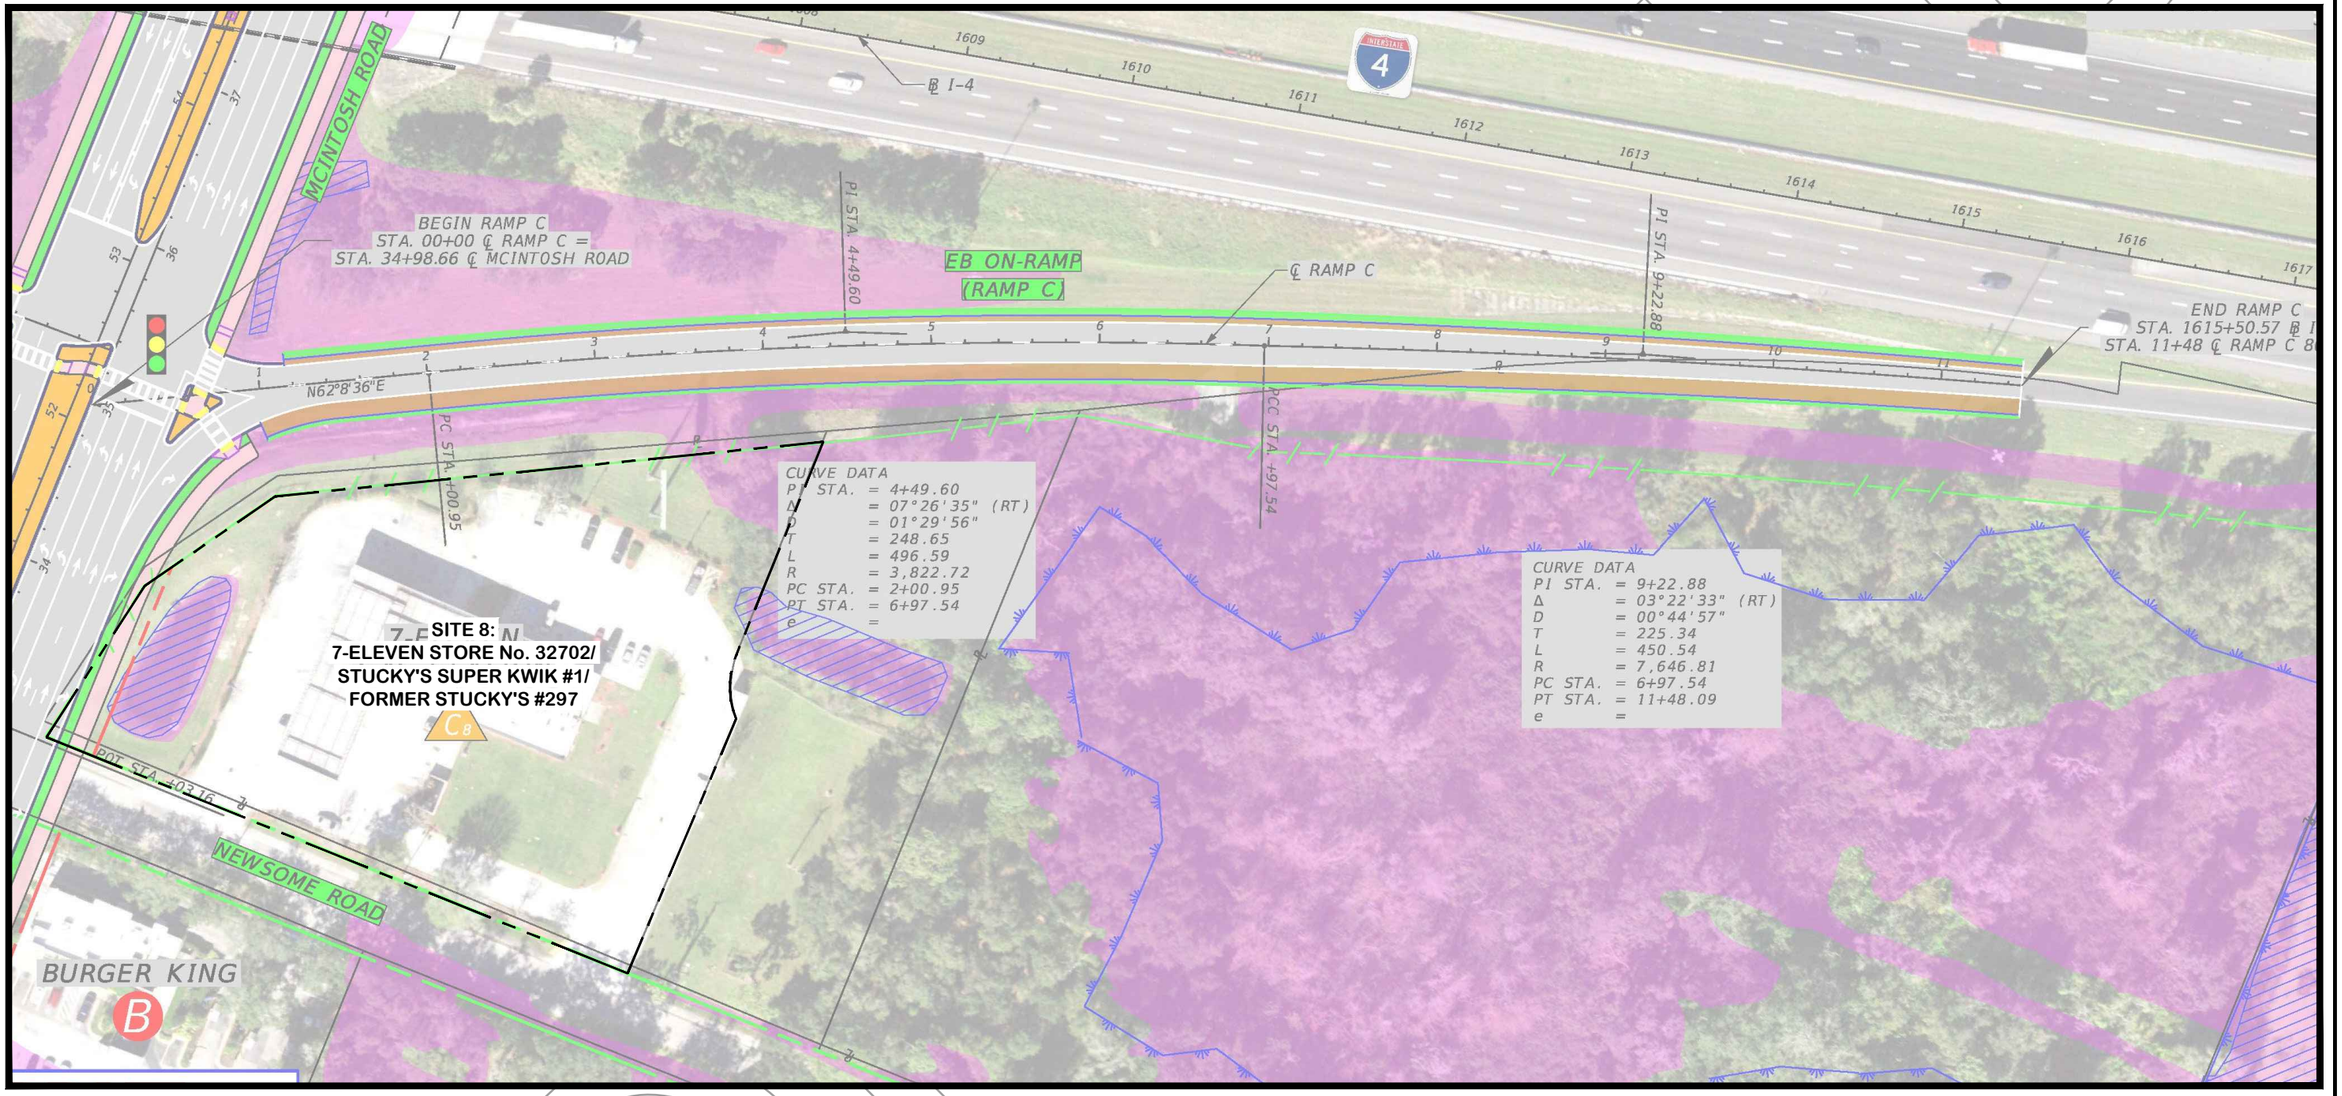

N

SCALE (FEET)

0 90 180

LEGEND:

APPROXIMATE PROPERTY BOUNDARY

OFFICE: TAMPA	DATE: 7–23–24	ACAD FILE: 6607B6

PROJECT LOCATION MAP (SITE 8)

CLIENT: FLORIDA DEPARTMENT OF TRANSPORTATION–DISTRICT 7	PM: JJ

LOCATION:

McINTOSH ROAD from SOUTH of
U.S. HIGHWAY 92 to NORTH of INTERSTATE 4
HILLSBOROUGH COUNTY, FLORIDA
WPIS: 447157–1

DESIGNED:	DRAWN:	PROJECT NO.:	FIGURE:
JJ	SDJF	631036607	6

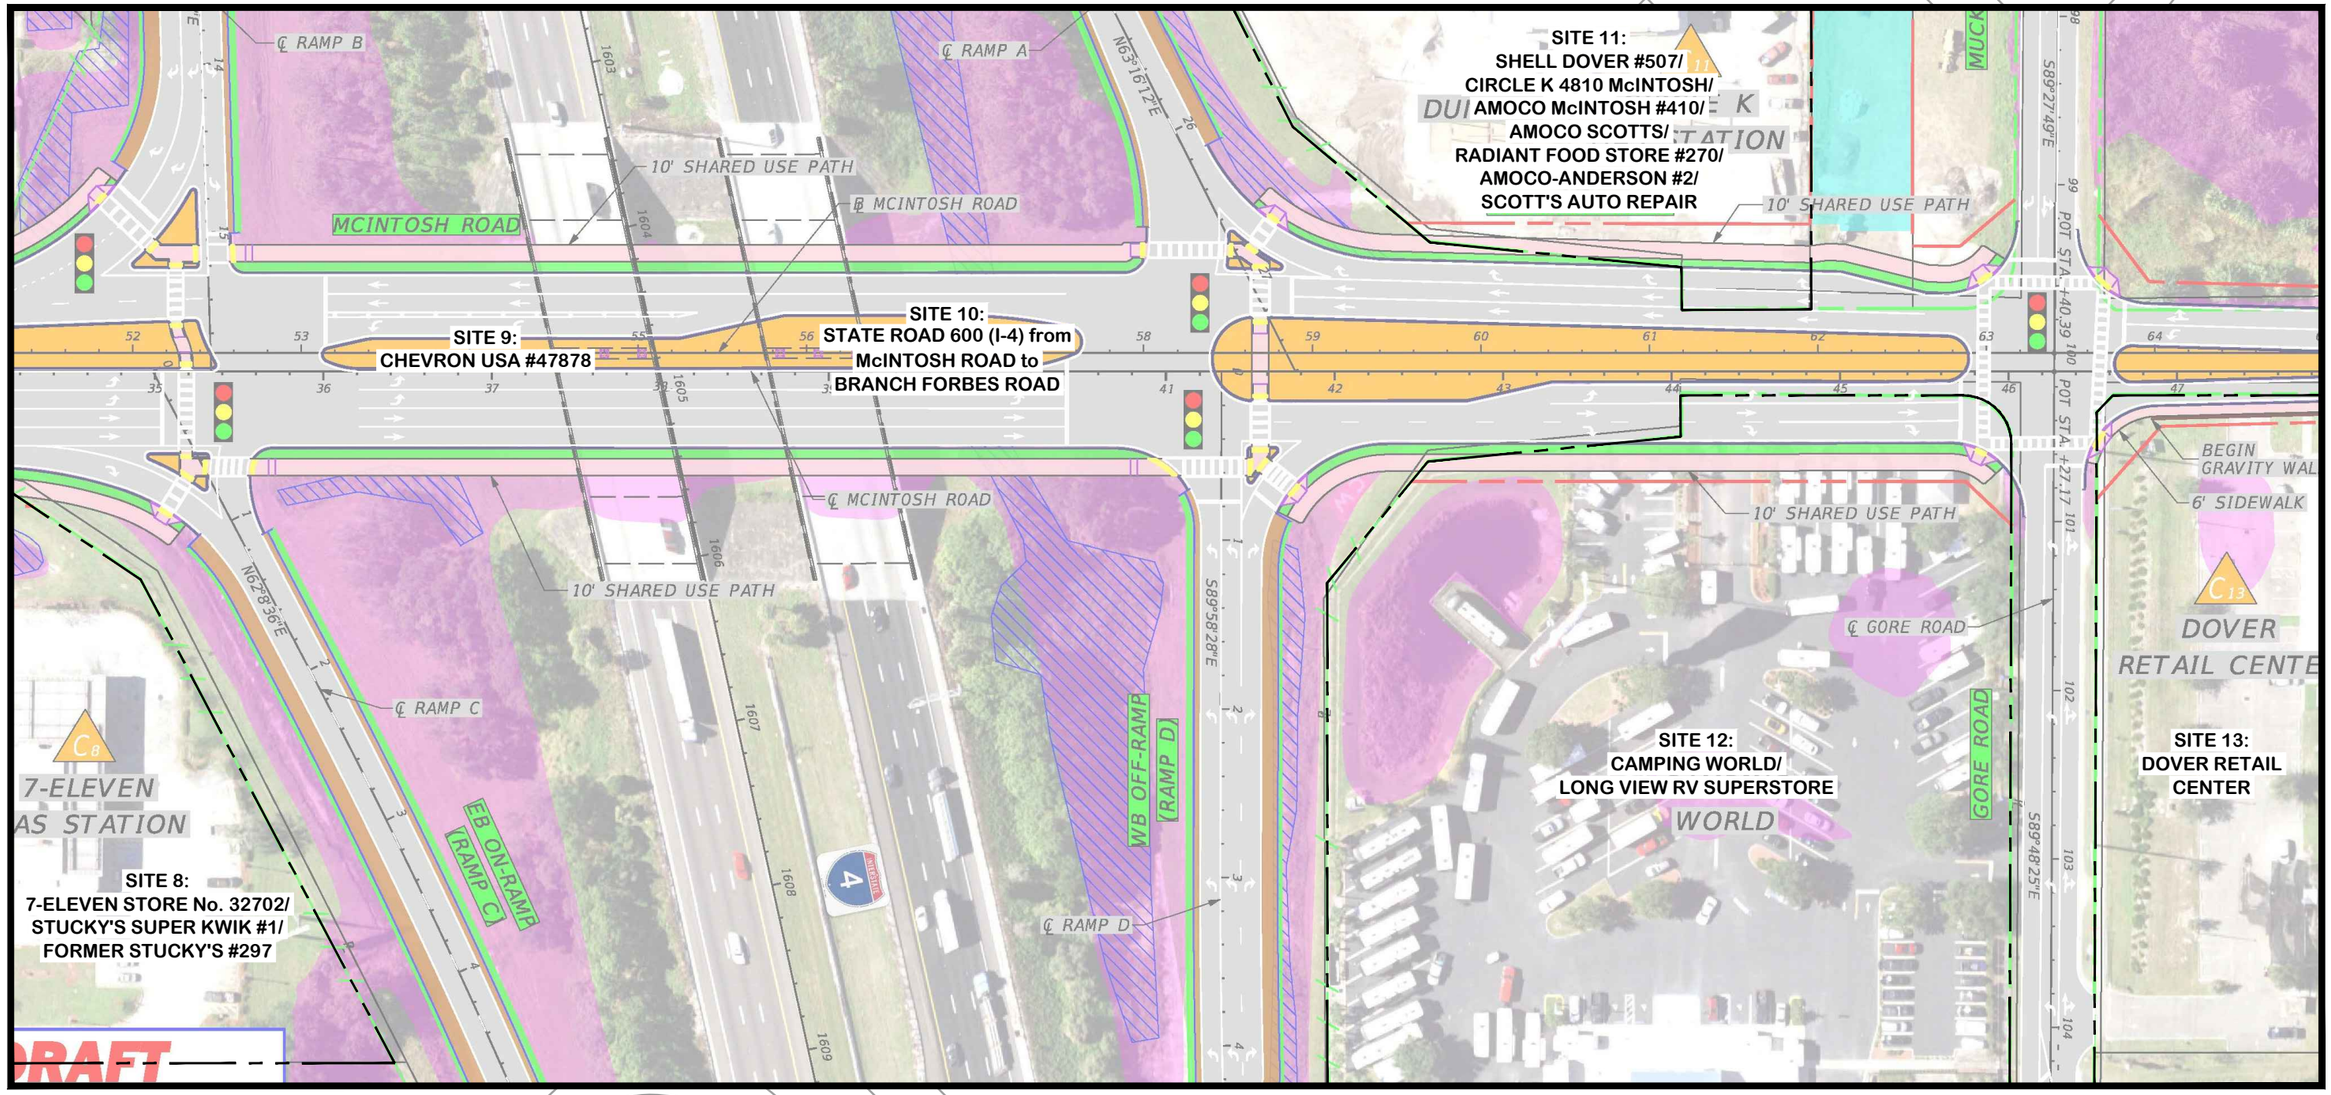

SCALE (FEET)
0 90 180

LEGEND:

APPROXIMATE PROPERTY BOUNDARY

OFFICE: TAMPA	DATE: 7–23–24	ACAD FILE: 6607B7

PROJECT LOCATION MAP
(SITES 8, 9, 10, 11, 12, and 13)

CLIENT: FLORIDA DEPARTMENT OF TRANSPORTATION–DISTRICT 7	PM: JJ

LOCATION:
McINTOSH ROAD from SOUTH of
U.S. HIGHWAY 92 to NORTH of INTERSTATE 4
HILLSBOROUGH COUNTY, FLORIDA
WPIS: 447157–1

DESIGNED:	DRAWN:	PROJECT NO.:	FIGURE:
JJ	SDJF	631036607	7

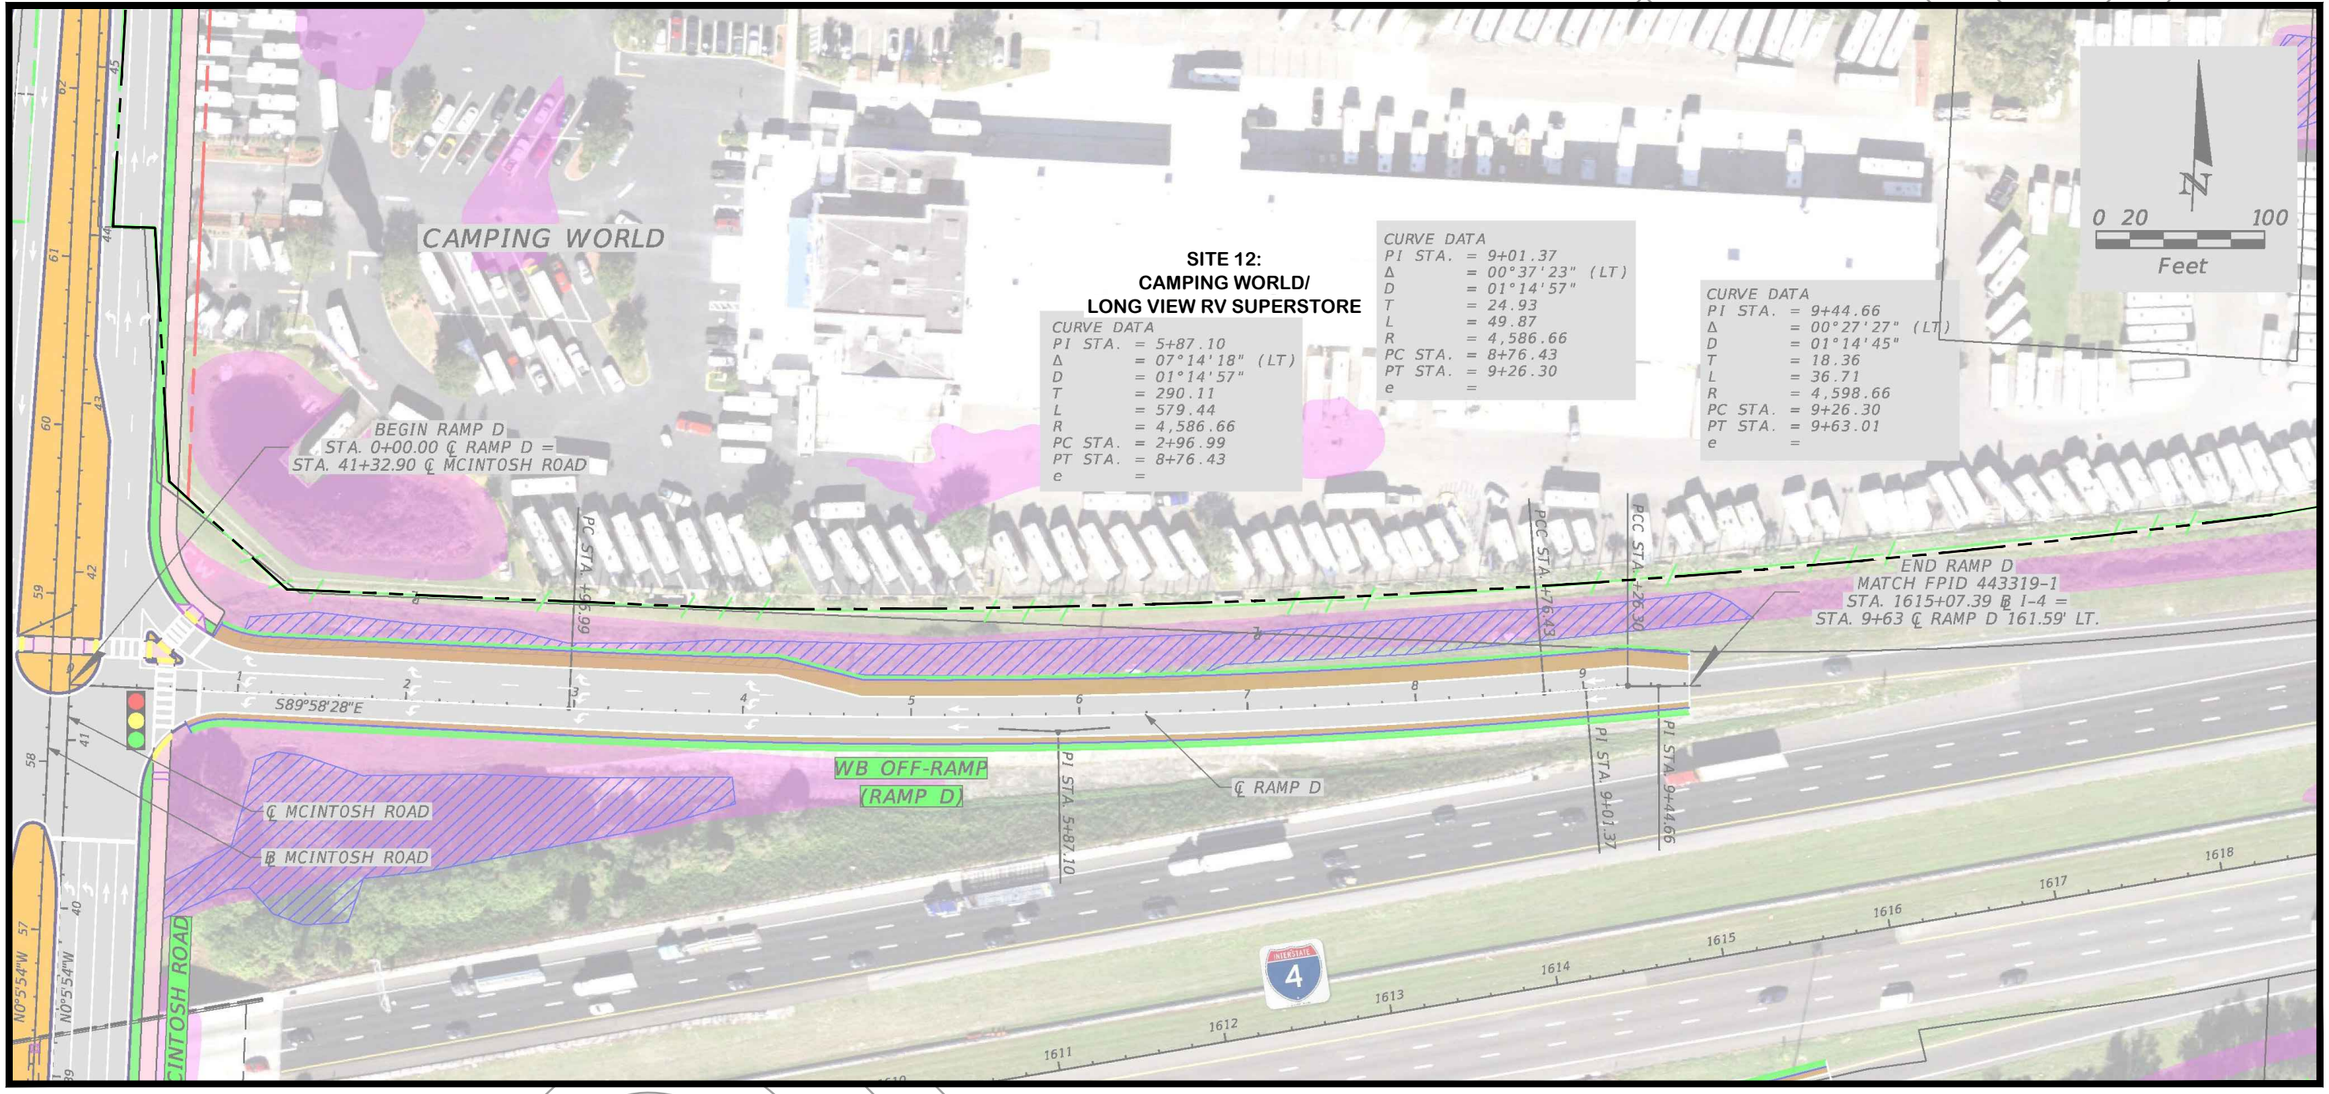

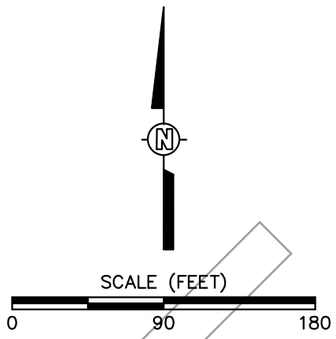

LEGEND:

APPROXIMATE PROPERTY BOUNDARY

OFFICE: TAMPA	DATE: 7-23-24	ACAD FILE: 6607B8

PROJECT LOCATION MAP (SITE 12)

CLIENT: FLORIDA DEPARTMENT OF TRANSPORTATION–DISTRICT 7	PM: JJ

LOCATION:
McINTOSH ROAD from SOUTH of
U.S. HIGHWAY 92 to NORTH of INTERSTATE 4
HILLSBOROUGH COUNTY, FLORIDA
WPIS: 447157-1

DESIGNED:	DRAWN:	PROJECT NO.:	FIGURE:
JJ	SDJF	631036607	8

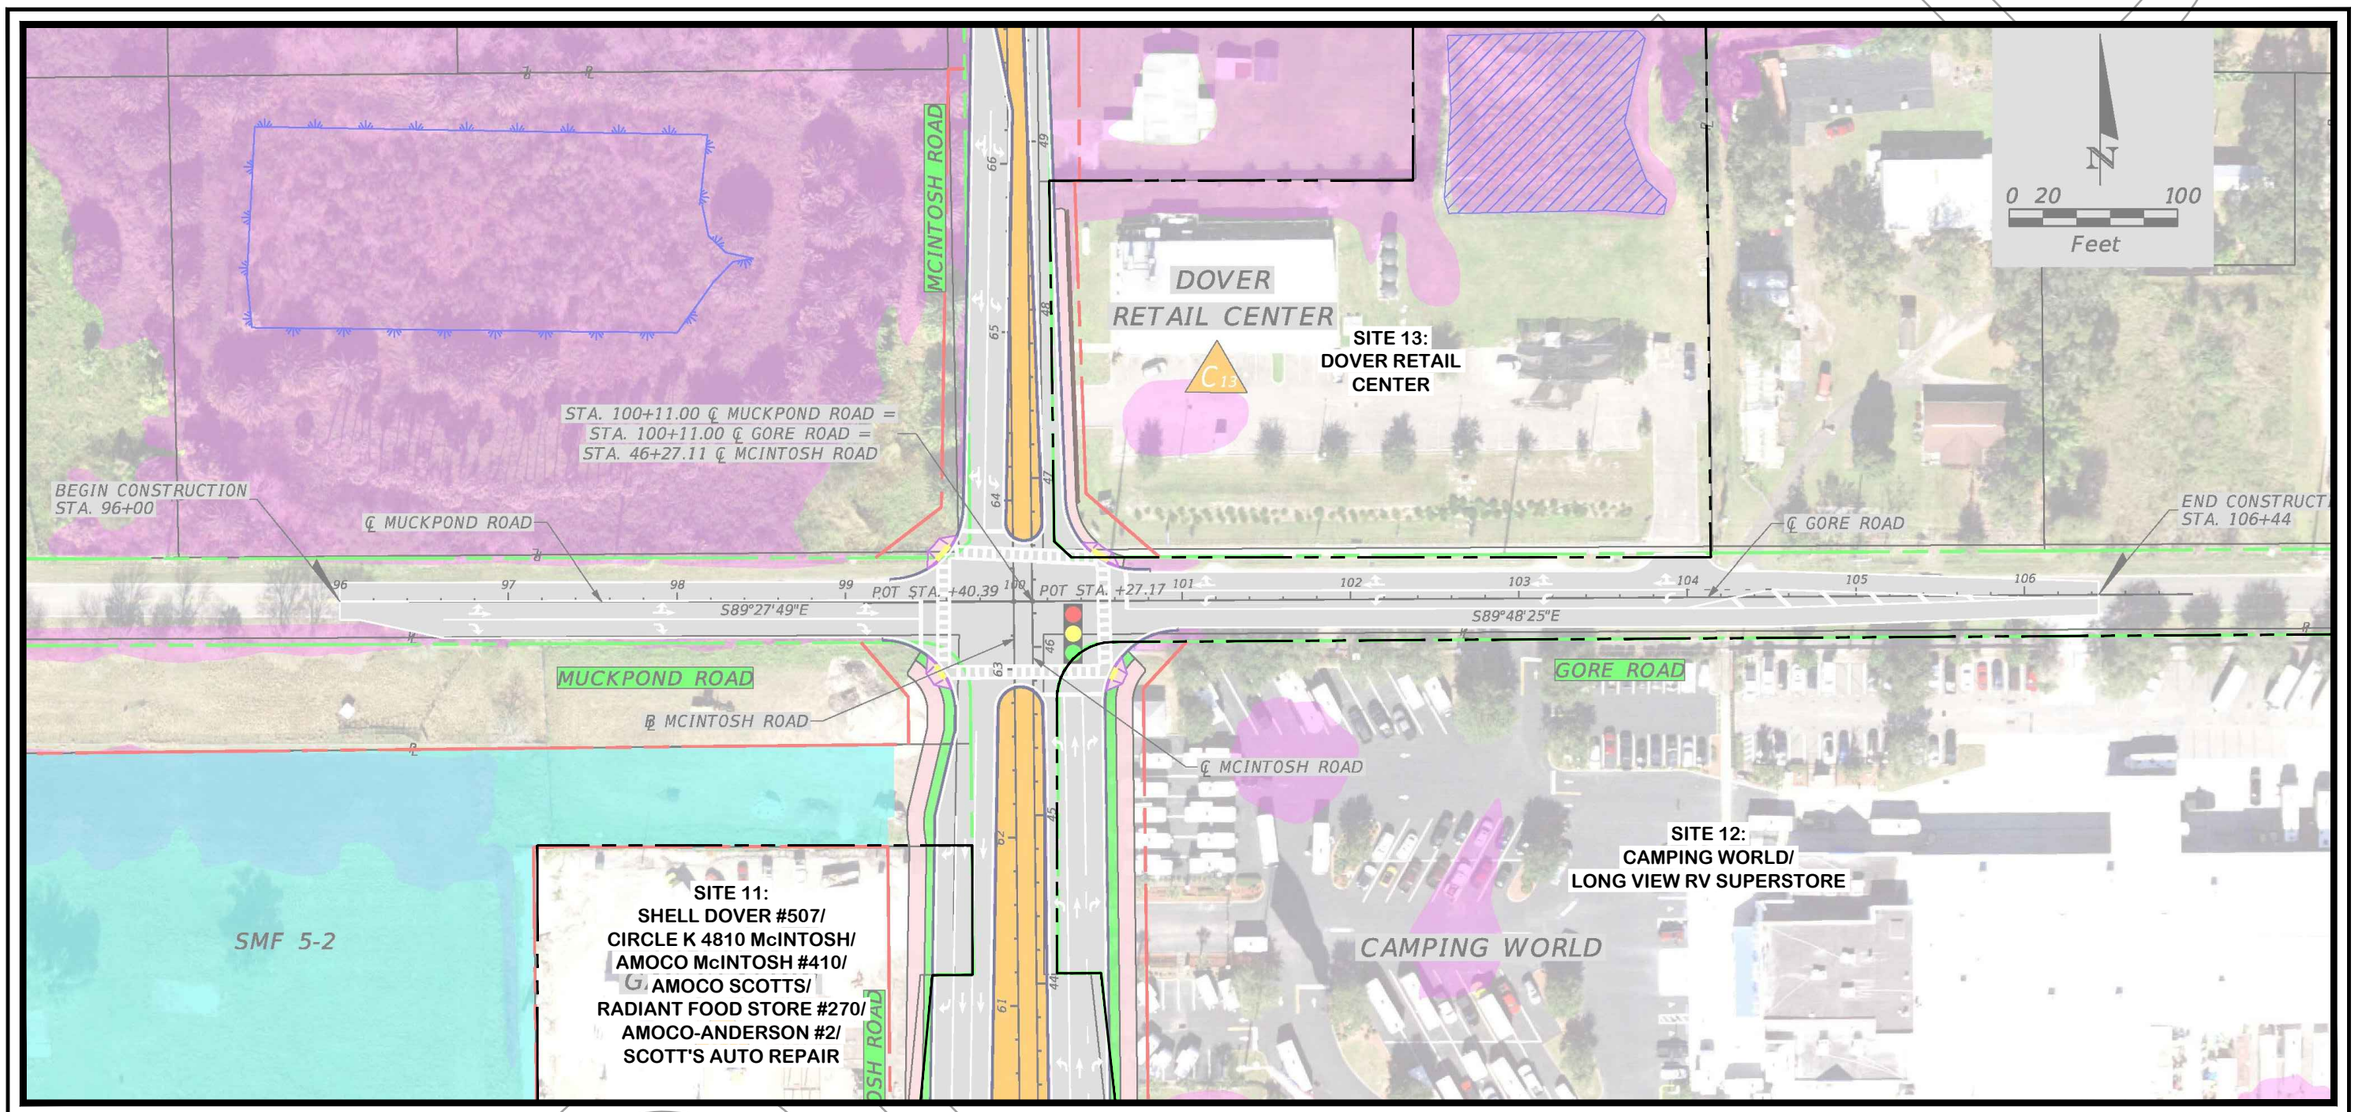

N

SCALE (FEET)

0 90 180

LEGEND:

APPROXIMATE PROPERTY BOUNDARY

OFFICE: TAMPA	DATE: 7–23–24	ACAD FILE: 6607B9	
PROJECT LOCATION MAP (SITES 11, 12, and 13)			
CLIENT: FLORIDA DEPARTMENT OF TRANSPORTATION–DISTRICT 7			PM: JJ
LOCATION: McINTOSH ROAD from SOUTH of U.S. HIGHWAY 92 to NORTH of INTERSTATE 4 HILLSBOROUGH COUNTY, FLORIDA WPIS: 447157–1			
DESIGNED: JJ	DRAWN: SDJF	PROJECT NO.: 631036607	FIGURE: 9

Appendix A
Site Photographs

DRAFT

Photographic Record

Client:	FDOT District 7	**Site Name:**	Level I Contamination Evaluation Report McIntosh Rd
WPI:	447157-1-C2-01	**Site Location:**	Dover, Hillsborough County, FL

Photo Number: 1 **Photographer:** Chad Ramey **Date:** 03/14/2024 **Direction:** Southwest **Comments:** Site 1: ARCO Academy #020/Speedway #6541/Hess #09416/Pick Kiwk Food Store/Circle K #7075 Active gas station	
Photo Number: 2 **Photographer:** Chad Ramey **Date:** 03/14/2024 **Direction:** Southeast **Comments:** Site 2: BP- McIntosh #126/Marathon-McIntosh #126/Lacru, Inc./U Mini Mart Currently a Kangaroo convenience store with BP gasoline station	

Photographic Record

Client:	FDOT District 7	**Site Name:**	Level I Contamination Evaluation Report McIntosh Rd
WPI:	447157-1-C2-01	**Site Location:**	Dover, Hillsborough County, FL

Photo Number: 3 **Photographer:** Chad Ramey **Date:** 03/14/2024 **Direction:** Northwest **Comments:** Site 3: Driscoll's Agricultural Storage Active produce wholesaler	
Photo Number: 4 **Photographer:** Chad Ramey **Date:** 03/14/2024 **Direction:** Northeast **Comments:** Site 4: Independence Academy Active charter school	

Photographic Record

Client:	FDOT District 7	**Site Name:**	Level I Contamination Evaluation Report McIntosh Rd
WPI:	447157-1-C2-01	**Site Location:**	Dover, Hillsborough County, FL

Photo Number: 5 **Photographer:** Chad Ramey **Date:** 03/14/2024 **Direction:** West **Comments:** Site 5: Tampa East Campground WWTF/Sunburst Tampa East/Voctor E Brewer Currently Tampa East Sun RV Community.	
Photo Number: 6 **Photographer:** Chad Ramey **Date:** 03/14/2024 **Direction:** West **Comments:** Site 6: McDonald's Active fast food restaurant	

Photographic Record

Client:	FDOT District 7	**Site Name:**	Level I Contamination Evaluation Report McIntosh Rd
WPI:	447157-1-C2-01	**Site Location:**	Dover, Hillsborough County, FL

Photo Number: 7 **Photographer:** Chad Ramey **Date:** 03/14/2024 **Direction:** Southwest **Comments:** Site 7: Raceway #980 Active gasoline service station	
Photo Number: 8 **Photographer:** Chad Ramey **Date:** 03/14/2024 **Direction:** Southwest **Comments:** Site 8: 7-11 Food Store Active gasoline service station	

Photographic Record

Client:	FDOT District 7	**Site Name:**	Level I Contamination Evaluation Report McIntosh Rd
WPI:	447157-1-C2-01	**Site Location:**	Dover, Hillsborough County, FL

Photo Number: 9 **Photographer:** Chad Ramey **Date:** 03/14/2024 **Direction:** North **Comments:** Site 9: Former Chevron USA Inc #47878. Site is I-4 Overpass over McIntosh Rd. No facility or remains of a facility are present.	
Photo Number: 10 **Photographer:** Chad Ramey **Date:** 03/14/2024 **Direction:** East **Comments:** Site 10: I-4 (SR 600) I-4 roadway from McIntosh Road to Branch Forbes Road	

Photographic Record

Client:	FDOT District 7	**Site Name:**	Level I Contamination Evaluation Report McIntosh Rd
WPI:	447157-1-C2-01	**Site Location:**	Dover, Hillsborough County, FL

Photo Number: 11

Photographer: Chad Ramey

Date: 03/14/2024

Direction: Northwest

Comments:

Site 11: Shell Dover #507/Circle K 4810 McIntosh/ Amoco McIntosh #410/BP Amoco McIntosh/Amoco Scotts/Radiant Food Store #270/Amoco-Anderson #2/Scott's Auto Repair

Currently an active Shell gasoline Station with a Circle K convenience store and Dunkin Donuts restaurant

Photo Number: 12

Photographer: Chad Ramey

Date: 03/14/2024

Direction: Northeast

Comments:

Site 12: Camping World/Long View RV Superstore

Active RV dealership and service center with retail store

Photographic Record

Client:	FDOT District 7	**Site Name:**	Level I Contamination Evaluation Report McIntosh Rd
WPI:	447157-1-C2-01	**Site Location:**	Dover, Hillsborough County, FL

Photo Number: 13

Photographer: Chad Ramey

Date: 03/14/2024

Direction: Northeast

Comments:

Site 13: Dover Retail Center

Currently a vacant building.

Photo Number: 14

Photographer: Chad Ramey

Date: 03/14/2024

Direction: Southwest

Comments:

Site 14: Airstream of Tampa/Tampa RV/Recreation World/East and West Sales

ASTs at eastern entrance to property, presumably part of the Airstream of Tampa water treatment plant

Photographic Record

Client:	FDOT District 7	**Site Name:**	Level I Contamination Evaluation Report McIntosh Rd
WPI:	447157-1-C2-01	**Site Location:**	Dover, Hillsborough County, FL

Photo Number:
15

Photographer:
Chad Ramey

Date:
03/14/2024

Direction:
South

Comments:
Site 14: Airstream of Tampa/Tampa RV/Recreation World/East and West Sales

Currently a Blue Compass RV sales and service facility

DRAFT

Appendix B
EDR Reports

DRAFT

McIntosh Road From South of US 92 To North of I-4
McIntosh Road From South of US 92 To North of I-4
Dover, FL 33527

Inquiry Number: 7587863.8s
March 07, 2024

EDR Area / Corridor Report

DRAFT

6 Armstrong Road, 4th floor
Shelton, CT 06484
Toll Free: 800.352.0050
www.edrnet.com

TABLE OF CONTENTS

SECTION	PAGE
Executive Summary	ES1
Mapped Sites Summary	2
Key Map	7
Map Findings Summary	8
Focus Maps	12
Map Findings	27
Orphan Summary	OR-1
Government Records Searched/Data Currency Tracking	GR-1

Thank you for your business.
Please contact EDR at 1-800-352-0050
with any questions or comments.

Disclaimer - Copyright and Trademark Notice

This Report contains certain information obtained from a variety of public and other sources reasonably available to Environmental Data Resources, LLC. It cannot be concluded from this Report that coverage information for the target and surrounding properties does not exist from other sources. This Report is provided on an "AS IS", "AS AVAILABLE" basis. **NO WARRANTY EXPRESS OR IMPLIED IS MADE WHATSOEVER IN CONNECTION WITH THIS REPORT. ENVIRONMENTAL DATA RESOURCES, LLC AND ITS SUBSIDIARIES, AFFILIATES AND THIRD PARTY SUPPLIERS DISCLAIM ALL WARRANTIES, OF ANY KIND OR NATURE, EXPRESS OR IMPLIED, ARISING OUT OF OR RELATED TO THIS REPORT OR ANY OF THE DATA AND INFORMATION PROVIDED IN THIS REPORT, INCLUDING WITHOUT LIMITATION, ANY WARRANTIES REGARDING ACCURACY, QUALITY, CORRECTNESS, COMPLETENESS, COMPREHENSIVENESS, SUITABILITY, MERCHANTABILITY, FITNESS FOR A PARTICULAR PURPOSE, TITLE, NON-INFRINGEMENT, MISAPPROPRIATION, OR OTHERWISE. ALL RISK IS ASSUMED BY THE USER. IN NO EVENT SHALL ENVIRONMENTAL DATA RESOURCES, LLC OR ITS SUBSIDIARIES, AFFILIATES OR THIRD PARTY SUPPLIERS BE LIABLE TO ANYONE FOR ANY DIRECT, INCIDENTAL, INDIRECT, SPECIAL, CONSEQUENTIAL OR OTHER DAMAGES OF ANY TYPE OR KIND (INCLUDING BUT NOT LIMITED TO LOSS OF PROFITS, LOSS OF USE, OR LOSS OF DATA) INFORMATION PROVIDED IN THIS REPORT.** Any analyses, estimates, ratings, environmental risk levels, or risk codes provided in this Report are provided for illustrative purposes only, and are not intended to provide, nor should they be interpreted as providing any facts regarding, or prediction or forecast of, any environmental risk for any property. Only an assessment performed by a qualified environmental professional can provide findings, opinions or conclusions regarding the environmental risk or conditions in, on or at any property.

Copyright 2024 by Environmental Data Resources, LLC. All rights reserved. Reproduction in any media or format, in whole or in part, of any report or map of Environmental Data Resources, LLC, or its affiliates, is prohibited without prior written permission.

EDR and its logos (including Sanborn and Sanborn Map) are trademarks of Environmental Data Resources, LLC or its affiliates. All other trademarks used herein are the property of their respective owners.

EXECUTIVE SUMMARY

A search of available environmental records was conducted by Environmental Data Resources, Inc (EDR). The report was designed to assist parties seeking to meet the search requirements of EPA's Standards and Practices for All Appropriate Inquiries (40 CFR Part 312), the ASTM Standard Practice for Environmental Site Assessments (E1527 - 21), the ASTM Standard Practice for Environmental Site Assessments for Forestland or Rural Property (E2247 - 16), the ASTM Standard Practice for Limited Environmental Due Diligence: Transaction Screen Process (E1528 - 22) or custom requirements developed for the evaluation of environmental risk associated with a parcel of real estate.

SUBJECT PROPERTY INFORMATION

ADDRESS

MCINTOSH ROAD FROM SOUTH OF US 92 TO NORTH OF I-4
DOVER, FL 33527

TARGET PROPERTY SEARCH RESULTS

The Target Property was identified in the following databases.

Page Numbers and Map Identifcations refer to the EDR Area/Corridor Report where detailed data on individual sites can be reviewed.

Sites listed in ***bold italics*** are in multiple databases.

STANDARD ENVIRONMENTAL RECORDS

Lists of state and tribal leaking storage tanks

FL LUST: Petroleum Contamination Detail Report

A review of the FL LUST list, as provided by EDR, and dated 10/23/2023 has revealed that there are 2 FL LUST sites within the requested target property.

Site	Address	Map ID / Focus Map(s)	Page
BP-MCINTOSH #126	***12901 E US HIGHWAY 9***	***D24 / 5***	***38***
Facility Status: OPEN			
Facility-Site Id: 8624858			
Discharge Cleanup Status: SRCR - SRCR COMPLETE			
ARCO-ACADEMY #020	***12877 E US HIGHWAY 9***	***E32 / 5***	***90***
Facility Status: OPEN			
Facility-Site Id: 8944197			
Discharge Cleanup Status: SRCR - SRCR COMPLETE			
Discharge Cleanup Status: NREQ - CLEANUP NOT REQUIRED			

Lists of state and tribal registered storage tanks

FL UST: Storage Tank Facility Information

A review of the FL UST list, as provided by EDR, has revealed that there are 2 FL UST sites within

DRAFT

the requested target property.

Site	Address	Map ID / Focus Map(s)	Page
BP-MCINTOSH #126	***12901 E US HIGHWAY 9***	***D24 / 5***	***38***
Database: UST, Date of Government Version: 11/09/2023 Tank Status: B-Removed from Site Tank Status: U-In Service Facility-Site Id: 8624858 Facility Status: OPEN			
ARCO-ACADEMY #020	***12877 E US HIGHWAY 9***	***E32 / 5***	***90***
Database: UST, Date of Government Version: 11/09/2023 Tank Status: U-In Service Tank Status: B-Removed from Site Facility-Site Id: 8944197 Facility Status: OPEN			

FL AST: Storage Tank Facility Information

A review of the FL AST list, as provided by EDR, has revealed that there is 1 FL AST site within the requested target property.

Site	Address	Map ID / Focus Map(s)	Page
MAXWELL FARMS	13195 US HWY 92 E	11 / 5	30
Database: AST, Date of Government Version: 11/09/2023 Facility-Site Id: 8841885 Facility Status: OPEN Facility Status: OPEN			

ADDITIONAL ENVIRONMENTAL RECORDS

Records of Emergency Release Reports

HMIRS: Hazardous Materials Information Reporting System

A review of the HMIRS list, as provided by EDR, and dated 12/12/2023 has revealed that there is 1 HMIRS site within the requested target property.

Site	Address	Map ID / Focus Map(s)	Page
4324 MACINTOSH ROAD System ID:: 398763	4324 MACINTOSH ROAD	F38 / 5	118

FL SPILLS: Oil and Hazardous Materials Incidents

A review of the FL SPILLS list, as provided by EDR, and dated 09/27/2023 has revealed that there are 2 FL SPILLS sites within the requested target property.

Site	Address	Map ID / Focus Map(s)	Page
Not reported	MCINTOSH ROAD AND NE	B8 / 2	29

DRAFT

OHMIT Incident Number: 39701
Incident Status: Closed

Not reported OHMIT Incident Number: 47466 Incident Status: Closed	4324 MCINTOSH ROAD A	F36 / 5	116

Other Ascertainable Records

US AIRS: Aerometric Information Retrieval System Facility Subsystem

A review of the US AIRS list, as provided by EDR, has revealed that there is 1 US AIRS site within the requested target property.

Site	Address	Map ID / Focus Map(s)	Page
RALPH'S AUTOMOTIVE Database: US AIRS MINOR, Date of Government Version: 10/12/2016 EPA plant ID:: 110007244534	***HWY 92 & GALLAGHER R***	***C12 / 5***	***31***

FINDS: Facility Index System/Facility Registry System

A review of the FINDS list, as provided by EDR, and dated 11/03/2023 has revealed that there are 10 FINDS sites within the requested target property.

Site	Address	Map ID / Focus Map(s)	Page
CIRCLE K 4810 MCINTO Registry ID:: 110070504449	***4810 MCINTOSH RD***	***A1 / 2***	***26***
AMOCO MCINTOSH Registry ID:: 110027243445	***4810 MCINTOSH RD***	***A2 / 2***	***26***
I-4 GUARDRAIL IMPROV Registry ID:: 110035492071		3 / 2	27
FORMER STUCKEYS #297 Registry ID:: 110028272713	***4705 MCINTOSH ROAD***	***B6 / 2***	***28***
TAMPA RV Registry ID:: 110070064317	***4730 MCINTOSH RD***	***B7 / 2***	***28***
RALPH'S AUTOMOTIVE Registry ID:: 110007244534	***HWY 92 & GALLAGHER R***	***C12 / 5***	***31***
INDEPENDENCE ACADEMY Registry ID:: 110060363529	***19202 US HWY 92 E***	***18 / 5***	***34***
DRISCOLL'S AGRICULTU Registry ID:: 110037315544	***US HWY-92 E & MCINTO***	***D22 / 5***	***35***
MARATHON MCINTOSH-MA Registry ID:: 110053764627	12901 E. US HWY 92	D26 / 5	83
HESS STATION #09416 Registry ID:: 110033013398	***4324 MCINTOSH RD***	***F39 / 5***	***118***

DRAFT

EXECUTIVE SUMMARY

ECHO: Enforcement & Compliance History Information

A review of the ECHO list, as provided by EDR, and dated 12/17/2023 has revealed that there are 9 ECHO sites within the requested target property.

Site	Address	Map ID / Focus Map(s)	Page
CIRCLE K 4810 MCINTO Registry ID: 110070504449	***4810 MCINTOSH RD***	***A1 / 2***	***26***
AMOCO MCINTOSH Registry ID: 110027243445	***4810 MCINTOSH RD***	***A2 / 2***	***26***
FORMER STUCKEYS #297 Registry ID: 110028272713	***4705 MCINTOSH ROAD***	***B6 / 2***	***28***
TAMPA RV Registry ID: 110070064317	***4730 MCINTOSH RD***	***B7 / 2***	***28***
RALPH'S AUTOMOTIVE Registry ID: 110007244534	***HWY 92 & GALLAGHER R***	***C12 / 5***	***31***
INDEPENDENCE ACADEMY Registry ID: 110060363529	***19202 US HWY 92 E***	***18 / 5***	***34***
DRISCOLL'S AGRICULTU Registry ID: 110037315544	***US HWY-92 E & MCINTO***	***D22 / 5***	***35***
MARATHON MCINTOSH-MA Registry ID: 110053764627	12901 E. US HWY 92	D25 / 5	83
HESS STATION #09416 Registry ID: 110033013398	***4324 MCINTOSH RD***	***F39 / 5***	***118***

FL DWM CONTAM: DWM CONTAMINATED SITES

A review of the FL DWM CONTAM list, as provided by EDR, and dated 07/14/2023 has revealed that there are 2 FL DWM CONTAM sites within the requested target property.

Site	Address	Map ID / Focus Map(s)	Page
BP-MCINTOSH #126 Program Site Id: 8624858	***12901 E US HIGHWAY 9***	***D24 / 5***	***38***
ARCO-ACADEMY #020 Program Site Id: 8944197	12877 E US HIGHWAY 9	E31 / 5	88

FL Financial Assurance: Financial Assurance Information Listing

A review of the FL Financial Assurance list, as provided by EDR, has revealed that there are 2 FL Financial Assurance sites within the requested target property.

Site	Address	Map ID / Focus Map(s)	Page
BP-MCINTOSH #126 Database: Financial Assurance 3, Date of Government Version: 11/09/2023 Facility Status: OPEN Facility ID: 8624858	***12901 E US HIGHWAY 9***	***D24 / 5***	***38***
ARCO-ACADEMY #020 Database: Financial Assurance 3, Date of Government Version: 11/09/2023	***12877 E US HIGHWAY 9***	***E32 / 5***	***90***

DRAFT

EXECUTIVE SUMMARY

Facility Status: OPEN
Facility ID: 8944197

FL HAZ WASTE: Hazardous Waste Information Listing

A review of the FL HAZ WASTE list, as provided by EDR, and dated 11/10/2023 has revealed that there are 4 FL HAZ WASTE sites within the requested target property.

Site	Address	Map ID / Focus Map(s)	Page
BREWER VOCTOR E	4630 MCINTOSH	10 / 2	30
ABSOLUTE AUTO REPAIR	13095 US HIGHWAY 92	C13 / 5	32
ABSOLUTE AUTO REPAIR	13095 92	C14 / 5	32
MAINTAIN A PLANT	13009 92	17 / 5	33

UST FINDER RELEASE: UST Finder Releases Database

A review of the UST FINDER RELEASE list, as provided by EDR, and dated 06/08/2023 has revealed that there are 2 UST FINDER RELEASE sites within the requested target property.

Site	Address	Map ID / Focus Map(s)	Page
MARATHON-MCINTOSH #1	***12901 E US HIGHWAY 9***	***D23 / 5***	***36***
SPEEDWAY #6541	***12877 E US HWY 92***	***E30 / 5***	***84***

UST FINDER: UST Finder Database

A review of the UST FINDER list, as provided by EDR, and dated 06/08/2023 has revealed that there are 2 UST FINDER sites within the requested target property.

Site	Address	Map ID / Focus Map(s)	Page
MARATHON-MCINTOSH #1	***12901 E US HIGHWAY 9***	***D23 / 5***	***36***
SPEEDWAY #6541	***12877 E US HWY 92***	***E30 / 5***	***84***

EDR HIGH RISK HISTORICAL RECORDS

EDR Exclusive Records

EDR Hist Auto: EDR Exclusive Historical Auto Stations

A review of the EDR Hist Auto list, as provided by EDR, has revealed that there are 7 EDR Hist Auto sites within the requested target property.

Site	Address	Map ID / Focus Map(s)	Page
STUCKEY ENTERPRISES	4705 N MCINTOSH RD	B5 / 2	27
U MINI MART	12905 US HIGHWAY 92	D20 / 5	35
MC INTOSH B P	12901 E US HIGHWAY 9	D27 / 5	83
LACRU INC	12901 US HIGHWAY 92	D29 / 5	84
HESS CORPORATION	12877 E US HIGHWAY 9	E33 / 5	115
PICK KWIK FOOD STORE	4324 N MCINTOSH RD	F37 / 5	118
AMERADA HESS CORPORA	4324 MCINTOSH RD	F40 / 5	119

DRAFT

EXECUTIVE SUMMARY

EDR RECOVERED GOVERNMENT ARCHIVES

Exclusive Recovered Govt. Archives

FL RGA LUST: Recovered Government Archive Leaking Underground Storage Tank

A review of the FL RGA LUST list, as provided by EDR, has revealed that there are 9 FL RGA LUST sites within the requested target property.

Site	Address	Map ID / Focus Map(s)	Page
STUCKEYS SUPER KWIK Facility ID: 8627485	4705 MCINTOSH RD	B4 / 2	27
7-ELEVEN FOOD STORE Facility ID: 8627485	4647 MCINTOSH RD	9 / 2	29
RALPHS AUTOMOTIVE SE Facility ID: 8509021	13095 HWY 92 & GALLA	C15 / 5	33
RALPH'S AUTOMOTIVE S Facility ID: 8509021	13095 HWY 92 & GALLA	C16 / 5	33
BP-MCINTOSH #126 Facility ID: 8624858	12905 US HWY 92 E	D19 / 5	34
BP-MCINTOSH Facility ID: 8624858	12905 US HWY 92 E	D21 / 5	35
BP-MCINTOSH Facility ID: 8624858	12901 US HWY 92 E	D28 / 5	84
HESS #09416 Facility ID: 8944197	12877 E US HWY 92	E34 / 5	116
HESS #09416 Facility ID: 8944197	4324 N MCINTOSH RD	F35 / 5	116

SURROUNDING SITES: SEARCH RESULTS

Surrounding sites were identified in the following databases.

Page Numbers and Map Identifcations refer to the EDR Area/Corridor Report where detailed data on individual sites can be reviewed.

Sites listed in ***bold italics*** are in multiple databases.

Unmappable (orphan) sites are not considered in the foregoing analysis.

STANDARD ENVIRONMENTAL RECORDS

Lists of Federal RCRA generators

RCRA-SQG: RCRA - Small Quantity Generators

A review of the RCRA-SQG list, as provided by EDR, and dated 12/04/2023 has revealed that there is 1

DRAFT

RCRA-SQG site within approximately1 mile of the requested target property.

Site	Address	Direction / Distance	Map ID / Focus Map(s)	Page
FLORIDA STRAWBERRY R EPA ID:: FLD089655831	13138 LEWIS GALLAGHE	SSE 1/8 - 1/4 (0.146 mi.)	O95 / 5	264

RCRA-VSQG: RCRA - Very Small Quantity Generators (Formerly Conditionally Exempt Small Quantity Generators)

A review of the RCRA-VSQG list, as provided by EDR, and dated 12/04/2023 has revealed that there are 2 RCRA-VSQG sites within approximately1 mile of the requested target property.

Site	Address	Direction / Distance	Map ID / Focus Map(s)	Page
CIRCLE K #7108 EPA ID:: FLD984251181	***10401 MCINTOSH RD***	***NNW 1/2 - 1 (0.525 mi.)***	***144 / 2***	***308***
CAVALIER EQUIPMENT S EPA ID:: FLR000084764	***6608 PLOVER COURT***	***NW 1/2 - 1 (0.740 mi.)***	***AB173 / 1***	***330***

Federal ERNS list

ERNS: Emergency Response Notification System

A review of the ERNS list, as provided by EDR, and dated 12/12/2023 has revealed that there are 2 ERNS sites within approximately1 mile of the requested target property.

Site	Address	Direction / Distance	Map ID / Focus Map(s)	Page
Not reported NRC Report #: 1333089 Incident Date Time: 4/8/2022 17:30	4660 MCINTOSH RD	W 0 - 1/8 (0.032 mi.)	H55 / 2	134
Not reported NRC Report #: 1228883 Incident Date Time: 2018-10-29 19:30:00	4660 MCINTOSH RD	W 0 - 1/8 (0.032 mi.)	H58 / 2	138

Lists of state and tribal landfills and solid waste disposal facilities

FL SWF/LF: Solid Waste Facility Database

A review of the FL SWF/LF list, as provided by EDR, has revealed that there are 2 FL SWF/LF sites within approximately1 mile of the requested target property.

Site	Address	Direction / Distance	Map ID / Focus Map(s)	Page
ALPHA EXCAVATING & E Database: SWF/LF, Date of Government Version: 10/09/2023 Facility-Site Id: 96824 Class Status: INACTIVE (I)	12737 US HIGHWAY 92	SW 1/8 - 1/4 (0.161 mi.)	P99 / 5	267
DOYLE RAY GEN CONTRA Database: SWF/LF, Date of Government Version: 10/09/2023	6609 PLOVER CT	NW 1/2 - 1 (0.788 mi.)	AD183 / 1	349

DRAFT

Facility-Site Id: 96528
Class Status: INACTIVE (I)

GA SWF/LF: Solid Waste Disposal Facilities

A review of the GA SWF/LF list, as provided by EDR, and dated 07/06/2023 has revealed that there is 1 GA SWF/LF site within approximately1 mile of the requested target property.

Site	Address	Direction / Distance	Map ID / Focus Map(s)	Page
BIO-SPEC, INC Permit Number: PBR-160-046COL	12711 US HWY 92 EAST	WSW 1/8 - 1/4 (0.145 mi.)	N88 / 5	253

Lists of state and tribal leaking storage tanks

FL LUST: Petroleum Contamination Detail Report

A review of the FL LUST list, as provided by EDR, and dated 10/23/2023 has revealed that there are 6 FL LUST sites within approximately1 mile of the requested target property.

Site	Address	Direction / Distance	Map ID / Focus Map(s)	Page
WILSONS WHOLESALE NU Facility Status: CLOSED Facility-Site Id: 8628050 Discharge Cleanup Status: NFA - NFA COMPLETE	***HWY 92 1 MI E MCINTO***	***NNW 0 - 1/8 (0.013 mi.)***	***51 / 5***	***123***
RACETRAC #980 Facility Status: OPEN Facility-Site Id: 9102709 Discharge Cleanup Status: NFA - NFA COMPLETE Discharge Cleanup Status: SRCR - SRCR COMPLETE	***4660 MCINTOSH RD***	***W 0 - 1/8 (0.032 mi.)***	***H61 / 2***	***139***
7-ELEVEN FOOD STORE Facility Status: OPEN Facility-Site Id: 8627485 Discharge Cleanup Status: SRCR - SRCR COMPLETE Discharge Cleanup Status: NFA - NFA COMPLETE	***12902 NEWSOME RD***	***SSE 0 - 1/8 (0.033 mi.)***	***I63 / 2***	***176***
SHELL-DOVER #507 Facility Status: OPEN Facility-Site Id: 8509067 Discharge Cleanup Status: SRCR - SRCR COMPLETE	***4810 MCINTOSH RD***	***NNW 0 - 1/8 (0.071 mi.)***	***73 / 2***	***219***
UNIV OF FL-AREC Facility Status: CLOSED Facility-Site Id: 8733801 Discharge Cleanup Status: NREQ - CLEANUP NOT REQUIRED	***13138 LEWIS GALLAGHE***	***SSE 1/8 - 1/4 (0.146 mi.)***	***O90 / 5***	***255***
HOOKER JAMES Facility Status: CLOSED Facility-Site Id: 8625247 Discharge Cleanup Status: SRCR - SRCR COMPLETE	***13606 US HWY 92 E***	***ENE 1/2 - 1 (0.917 mi.)***	***AF206 / 3***	***375***

DRAFT

EXECUTIVE SUMMARY

Lists of state and tribal registered storage tanks

FL UST: Storage Tank Facility Information

A review of the FL UST list, as provided by EDR, has revealed that there are 11 FL UST sites within approximately1 mile of the requested target property.

Site	Address	Direction / Distance	Map ID / Focus Map(s)	Page
WILSONS WHOLESALE NU	***HWY 92 1 MI E MCINTO***	***NNW 0 - 1/8 (0.013 mi.)***	***51 / 5***	***123***
Database: UST, Date of Government Version: 11/09/2023 Tank Status: B-Removed from Site Facility-Site Id: 8628050 Facility Status: CLOSED				
CIRCLE K #7075	SR 600 & MCINTOSH RD	E 0 - 1/8 (0.014 mi.)	D52 / 5	131
Database: UST, Date of Government Version: 11/09/2023 Tank Status: B-Removed from Site Facility-Site Id: 8509043 Facility Status: CLOSED				
GRIFFINS FARM	US 92 & GALLAGHER RD	NNW 0 - 1/8 (0.023 mi.)	G54 / 5	133
Database: UST, Date of Government Version: 11/09/2023 Tank Status: T-Out of Service Facility-Site Id: 8736580 Facility Status: OPEN				
RACETRAC #980	***4660 MCINTOSH RD***	***W 0 - 1/8 (0.032 mi.)***	***H61 / 2***	***139***
Database: UST, Date of Government Version: 11/09/2023 Tank Status: U-In Service Tank Status: B-Removed from Site Facility-Site Id: 9102709 Facility Status: OPEN				
7-ELEVEN FOOD STORE	***12902 NEWSOME RD***	***SSE 0 - 1/8 (0.033 mi.)***	***I63 / 2***	***176***
Database: UST, Date of Government Version: 11/09/2023 Tank Status: B-Removed from Site Tank Status: U-In Service Facility-Site Id: 8627485 Facility Status: OPEN				
SHELL-DOVER #507	***4810 MCINTOSH RD***	***NNW 0 - 1/8 (0.071 mi.)***	***73 / 2***	***219***
Database: UST, Date of Government Version: 11/09/2023 Tank Status: U-In Service Tank Status: B-Removed from Site Facility-Site Id: 8509067 Facility Status: OPEN				
UNIV OF FL-AREC	***13138 LEWIS GALLAGHE***	***SSE 1/8 - 1/4 (0.146 mi.)***	***O90 / 5***	***255***
Database: UST, Date of Government Version: 11/09/2023 Tank Status: B-Removed from Site Facility-Site Id: 8733801 Facility Status: CLOSED				
GRIFFIN-HALL FARM	GALLAHGER RD	ENE 1/4 - 1/2 (0.305 mi.)	118 / 2	281
Database: UST, Date of Government Version: 11/09/2023 Tank Status: U-In Service Facility-Site Id: 8839283 Facility Status: OPEN				
MCCLELLAND REESE	***4013 GALLAGHER RD***	***ESE 1/2 - 1 (0.551 mi.)***	***X146 / 5***	***311***
Database: UST, Date of Government Version: 11/09/2023				

DRAFT

Tank Status: B-Removed from Site
Facility-Site Id: 8841690
Facility Status: CLOSED

R & W FARMS #4 ***3932 MOORES LAKE RD*** ***SSE 1/2 - 1 (0.817 mi.)*** ***AE191 / 6*** ***356***
Database: UST, Date of Government Version: 11/09/2023
Tank Status: B-Removed from Site
Facility-Site Id: 9600348
Facility Status: CLOSED

HOOKER JAMES ***13606 US HWY 92 E*** ***ENE 1/2 - 1 (0.917 mi.)*** ***AF206 / 3*** ***375***
Database: UST, Date of Government Version: 11/09/2023
Tank Status: B-Removed from Site
Facility-Site Id: 8625247
Facility Status: CLOSED

FL AST: Storage Tank Facility Information

A review of the FL AST list, as provided by EDR, has revealed that there are 11 FL AST sites within approximately1 mile of the requested target property.

Site	Address	Direction / Distance	Map ID / Focus Map(s)	Page
UNIV OF FL-AREC	***13138 LEWIS GALLAGHE***	***SSE 1/8 - 1/4 (0.146 mi.)***	***O90 / 5***	***255***
Database: AST, Date of Government Version: 11/09/2023 Facility-Site Id: 8733801 Facility Status: CLOSED Facility Status: CLOSED				
STRAWBERRY CREST HIG	***4691 GALLAGHER RD***	***NNW 1/8 - 1/4 (0.214 mi.)***	***Q103 / 2***	***272***
Database: AST, Date of Government Version: 11/09/2023 Facility-Site Id: 9819127 Facility Status: OPEN Facility Status: OPEN				
BEARD MALCOLM E	6701 MUCK POND RD	NW 1/4 - 1/2 (0.353 mi.)	123 / 1	289
Database: AST, Date of Government Version: 11/09/2023 Facility-Site Id: 8736569 Facility Status: OPEN Facility Status: OPEN				
H&H FARMS	N GALLIGER RD	SSE 1/4 - 1/2 (0.375 mi.)	V128 / 5	298
Database: AST, Date of Government Version: 11/09/2023 Facility-Site Id: 8842401 Facility Status: CLOSED Facility Status: CLOSED				
DEWIGHT AMAN	PIERCE HARWELL RD	SSE 1/4 - 1/2 (0.375 mi.)	V129 / 5	299
Database: AST, Date of Government Version: 11/09/2023 Facility-Site Id: 8735116 Facility Status: OPEN Facility Status: OPEN				
PEACOCK FARMS	BERRY PATCH LANE	SE 1/4 - 1/2 (0.402 mi.)	W133 / 5	301
Database: AST, Date of Government Version: 11/09/2023 Facility-Site Id: 8842423 Facility Status: CLOSED Facility Status: CLOSED				
R R DUKES	TOM GALLAGER RD	SE 1/4 - 1/2 (0.402 mi.)	W134 / 5	302
Database: AST, Date of Government Version: 11/09/2023				

DRAFT

Facility-Site Id: 8839238
Facility Status: OPEN
Facility Status: OPEN

MCCLELLAND REESE	***4013 GALLAGHER RD***	***ESE 1/2 - 1 (0.551 mi.)***	***X146 / 5***	***311***
Database: AST, Date of Government Version: 11/09/2023 Facility-Site Id: 8841690 Facility Status: CLOSED Facility Status: CLOSED				
R&W FARMS #4L	4110 MOORES LAKE RD	SE 1/2 - 1 (0.649 mi.)	Z163 / 6	324
Database: AST, Date of Government Version: 11/09/2023 Facility-Site Id: 9400504 Facility Status: CLOSED Facility Status: CLOSED				
CARLTON DENNIS C	4143 MOORES LAKE RD	SE 1/2 - 1 (0.674 mi.)	Z166 / 6	326
Database: AST, Date of Government Version: 11/09/2023 Facility-Site Id: 9801624 Facility Status: CLOSED Facility Status: CLOSED				
R & W FARMS #4	***3932 MOORES LAKE RD***	***SSE 1/2 - 1 (0.817 mi.)***	***AE191 / 6***	***356***
Database: AST, Date of Government Version: 11/09/2023 Facility-Site Id: 9600348 Facility Status: CLOSED Facility Status: CLOSED				

FL TANKS: Storage Tank Facility List

A review of the FL TANKS list, as provided by EDR, and dated 11/09/2023 has revealed that there is 1 FL TANKS site within approximately1 mile of the requested target property.

Site	Address	Direction / Distance	Map ID / Focus Map(s)	Page
GENERAL RV CENTER	***13396 E US HWY 92***	***NE 1/2 - 1 (0.634 mi.)***	***Y159 / 3***	***320***
Facility Status: CLOSED Facility ID: 9817311				

ADDITIONAL ENVIRONMENTAL RECORDS

Local Lists of Hazardous waste / Contaminated Sites

US CDL: National Clandestine Laboratory Register

A review of the US CDL list, as provided by EDR, and dated 11/17/2023 has revealed that there is 1 US CDL site within approximately1 mile of the requested target property.

Site	Address	Direction / Distance	Map ID / Focus Map(s)	Page
9906 GALLAGHER RD	9906 GALLAGHER RD	NNE 1/2 - 1 (0.946 mi.)	210 / 2	385

DRAFT

EXECUTIVE SUMMARY

Records of Emergency Release Reports

FL SPILLS: Oil and Hazardous Materials Incidents

A review of the FL SPILLS list, as provided by EDR, and dated 09/27/2023 has revealed that there are 4 FL SPILLS sites within approximately1 mile of the requested target property.

Site	Address	Direction / Distance	Map ID / Focus Map(s)	Page
RACETRAC #980 OHMIT Incident Number: 68903 Incident Status: Closed	***4660 MCINTOSH RD***	***W 0 - 1/8 (0.032 mi.)***	***H61 / 2***	***139***
Not reported OHMIT Incident Number: 61843 Incident Status: Pending-HQ	4660 MCINTOSH RD	W 0 - 1/8 (0.032 mi.)	H62 / 2	173
Not reported OHMIT Incident Number: 60069 Incident Status: Pending-HQ	6515 MUCK POND ROAD	WNW 1/2 - 1 (0.679 mi.)	168 / 1	328
Not reported OHMIT Incident Number: 9454 Incident Status: Closed	6606 FLICKER COURT	NNW 1/2 - 1 (0.816 mi.)	186 / 1	351

Other Ascertainable Records

RCRA NonGen / NLR: RCRA - Non Generators / No Longer Regulated

A review of the RCRA NonGen / NLR list, as provided by EDR, and dated 12/04/2023 has revealed that there are 2 RCRA NonGen / NLR sites within approximately1 mile of the requested target property.

Site	Address	Direction / Distance	Map ID / Focus Map(s)	Page
SAFARI MOTOR COACHES EPA ID:: FL0000907857	12712 E US HIGHWAY 9	WSW 0 - 1/8 (0.083 mi.)	L77 / 5	246
ADVANCED BATTERY SER EPA ID:: FLR000219105	13215 LEWIS GALLAGHE	SSE 1/4 - 1/2 (0.344 mi.)	T121 / 5	285

MINES MRDS: Mineral Resources Data System

A review of the MINES MRDS list, as provided by EDR, and dated 08/23/2022 has revealed that there is 1 MINES MRDS site within approximately1 mile of the requested target property.

Site	Address	Direction / Distance	Map ID / Focus Map(s)	Page
F.E. STEARNS PEAT -		E 1/2 - 1 (0.630 mi.)	155 / 6	318

FINDS: Facility Index System/Facility Registry System

A review of the FINDS list, as provided by EDR, and dated 11/03/2023 has revealed that there are 25 FINDS sites within approximately1 mile of the requested target property.

Site	Address	Direction / Distance	Map ID / Focus Map(s)	Page
CAMPING WORLD	***4811 MACINTOSH RD***	***E 0 - 1/8 (0.013 mi.)***	***A42 / 2***	***120***

DRAFT

Registry ID:: 110020717134				
RACEWAY #980	***4660 MCINTOSH RD***	***W 0 - 1/8 (0.032 mi.)***	***H56 / 2***	***134***
Registry ID:: 110038108838				
DOVER RETAIL CENTER	***12902 GORE RD***	***E 0 - 1/8 (0.039 mi.)***	***J66 / 2***	***215***
Registry ID:: 110043724048				
TAMPA EAST CAMPGROUN	US 92 & MACINTOSH RD	N 0 - 1/8 (0.056 mi.)	72 / 5	218
Registry ID:: 110027948700				
SAFARI MOTOR COACHES	***12712 E US HIGHWAY 9***	***WSW 0 - 1/8 (0.083 mi.)***	***L76 / 5***	***245***
Registry ID:: 110006492857				
DOLLAR GENERAL STORE	***13285 E US 92***	***SE 0 - 1/8 (0.102 mi.)***	***M78 / 5***	***248***
Registry ID:: 110070265372				
SUNBURST TAMPA EAST	12720 U.S. HIGHWAY 9	WSW 0 - 1/8 (0.106 mi.)	L80 / 5	249
Registry ID:: 110027950297				
MCINTOSH UTILITIES	12716 E US HIGHWAY 9	WSW 0 - 1/8 (0.110 mi.)	L81 / 5	249
Registry ID:: 110027965361				
CAMPING WORLD - ACCE	***UNKNOWN***	***NE 1/8 - 1/4 (0.128 mi.)***	***86 / 2***	***252***
Registry ID:: 110056131289				
DOVER AGRICULTURAL R	13138 LEWIS GALLAGHE	SSE 1/8 - 1/4 (0.146 mi.)	O94 / 5	263
Registry ID:: 110035561059				
FLORIDA STRAWBERRY R	***13138 LEWIS GALLAGHE***	***SSE 1/8 - 1/4 (0.146 mi.)***	***O96 / 5***	***266***
Registry ID:: 110043631460				
ELEMENTARY SCHOOL J	***4630 GALLAGHER RD***	***NNW 1/8 - 1/4 (0.194 mi.)***	***Q101 / 2***	***271***
Registry ID:: 110037934965				
HIGH SCHOOL UUU	***NEWSOME & N GALLAGHE***	***NNW 1/8 - 1/4 (0.247 mi.)***	***106 / 2***	***276***
Registry ID:: 110033166464				
SR-400 I-4 - MCINT	***UNKNOWN***	***ENE 1/4 - 1/2 (0.343 mi.)***	***120 / 2***	***283***
Registry ID:: 110045486229				
Registry ID:: 110037475522				
Registry ID:: 110071320091				
Registry ID:: 110071377117				
Registry ID:: 110071436854				
**Additional key fields are available in the Map Findings section*				
ADVANCED BATTERY SER	***13215 LEWIS GALLAGHE***	***SSE 1/4 - 1/2 (0.344 mi.)***	***T122 / 5***	***289***
Registry ID:: 110069375241				
CIRCLE K #7108	***10401 MCINTOSH RD***	***NNW 1/2 - 1 (0.525 mi.)***	***144 / 2***	***308***
Registry ID:: 110006389238				
STONEY CREEK (FKA PE	***GALAGHER RD***	***NE 1/2 - 1 (0.557 mi.)***	***148 / 2***	***314***
Registry ID:: 110024393299				
GENERAL RV- REVISION	***13396 E US HWY 92***	***NE 1/2 - 1 (0.634 mi.)***	***Y157 / 3***	***319***
Registry ID:: 110070263245				
Registry ID:: 110069471583				
GENERAL RV SALES CEN	***13396 E US HWY 92***	***NE 1/2 - 1 (0.634 mi.)***	***Y158 / 3***	***320***
Registry ID:: 110056401068				
PEMBERTON CREEK PH I	***N. OF I-4 AND W. OF***	***NNE 1/2 - 1 (0.645 mi.)***	***161 / 3***	***323***
Registry ID:: 110015612531				
CAVALIER EQUIPMENT S	***6608 PLOVER COURT***	***NW 1/2 - 1 (0.740 mi.)***	***AB173 / 1***	***330***
Registry ID:: 110012578095				
ARMWOOD HIGH SCHOOL	***1200 US HIGHWAY 92 E***	***WSW 1/2 - 1 (0.768 mi.)***	***175 / 4***	***340***

Registry ID:: 110025910833				
R ; W FARMS LLC-NORT	***3932 MOORES LAKE RD***	***SSE 1/2 - 1 (0.817 mi.)***	***AE189 / 6***	***352***
Registry ID:: 110053906467				
Registry ID:: 110053775802				
Registry ID:: 110035523010				
Registry ID:: 110053846834				
WILLIAMSON HIGGINS D	3932 MOORES LAKE ROA	SSE 1/2 - 1 (0.869 mi.)	196 / 6	365
Registry ID:: 110053888432				
TAMPA HILL TOP	***UNKNOWN***	***SW 1/2 - 1 (0.889 mi.)***	***197 / 4***	***366***
Registry ID:: 110041267018				

ECHO: Enforcement & Compliance History Information

A review of the ECHO list, as provided by EDR, and dated 12/17/2023 has revealed that there are 22 ECHO sites within approximately1 mile of the requested target property.

Site	Address	Direction / Distance	Map ID / Focus Map(s)	Page
CAMPING WORLD	***4811 MACINTOSH RD***	***E 0 - 1/8 (0.013 mi.)***	***A42 / 2***	***120***
Registry ID: 110020717134				
RACEWAY #980	***4660 MCINTOSH RD***	***W 0 - 1/8 (0.032 mi.)***	***H56 / 2***	***134***
Registry ID: 110038108838				
DOVER RETAIL CENTER	***12902 GORE RD***	***E 0 - 1/8 (0.039 mi.)***	***J66 / 2***	***215***
Registry ID: 110043724048				
SAFARI MOTOR COACHES	***12712 E US HIGHWAY 9***	***WSW 0 - 1/8 (0.083 mi.)***	***L76 / 5***	***245***
Registry ID: 110006492857				
DOLLAR GENERAL STORE	***13285 E US 92***	***SE 0 - 1/8 (0.102 mi.)***	***M78 / 5***	***248***
Registry ID: 110070265372				
CAMPING WORLD - ACCE	***UNKNOWN***	***NE 1/8 - 1/4 (0.128 mi.)***	***86 / 2***	***252***
Registry ID: 110056131289				
FLORIDA STRAWBERRY R	***13138 LEWIS GALLAGHE***	***SSE 1/8 - 1/4 (0.146 mi.)***	***O96 / 5***	***266***
Registry ID: 110043631460				
ELEMENTARY SCHOOL J	***4630 GALLAGHER RD***	***NNW 1/8 - 1/4 (0.194 mi.)***	***Q101 / 2***	***271***
Registry ID: 110037934965				
HIGH SCHOOL UUU	***NEWSOME & N GALLAGHE***	***NNW 1/8 - 1/4 (0.247 mi.)***	***106 / 2***	***276***
Registry ID: 110033166464				
SR-400 I-4 - MCINT	***UNKNOWN***	***ENE 1/4 - 1/2 (0.343 mi.)***	***120 / 2***	***283***
Registry ID: 110045486229				
Registry ID: 110037475522				
ADVANCED BATTERY SER	***13215 LEWIS GALLAGHE***	***SSE 1/4 - 1/2 (0.344 mi.)***	***T122 / 5***	***289***
Registry ID: 110069375241				
CIRCLE K #7108	***10401 MCINTOSH RD***	***NNW 1/2 - 1 (0.525 mi.)***	***144 / 2***	***308***
Registry ID: 110006389238				
STONEY CREEK (FKA PE	***GALAGHER RD***	***NE 1/2 - 1 (0.557 mi.)***	***148 / 2***	***314***
Registry ID: 110024393299				
GENERAL RV- REVISION	***13396 E US HWY 92***	***NE 1/2 - 1 (0.634 mi.)***	***Y157 / 3***	***319***
Registry ID: 110070263245				
Registry ID: 110069471583				
GENERAL RV SALES CEN	***13396 E US HWY 92***	***NE 1/2 - 1 (0.634 mi.)***	***Y158 / 3***	***320***

Registry ID: 110056401068				
PEMBERTON CREEK PH I	***N. OF I-4 AND W. OF***	***NNE 1/2 - 1 (0.645 mi.)***	***161 / 3***	***323***
Registry ID: 110015612531				
CAVALIER EQUIPMENT S	***6608 PLOVER COURT***	***NW 1/2 - 1 (0.740 mi.)***	***AB173 / 1***	***330***
Registry ID: 110012578095				
ARMWOOD HIGH SCHOOL	***1200 US HIGHWAY 92 E***	***WSW 1/2 - 1 (0.768 mi.)***	***175 / 4***	***340***
Registry ID: 110025910833				
MS55 LLC FP1-MS55 LL	3932 MOORES LAKE RD	SSE 1/2 - 1 (0.817 mi.)	AE188 / 6	351
Registry ID: 110053775802				
R ; W FARMS LLC-NORT	***3932 MOORES LAKE RD***	***SSE 1/2 - 1 (0.817 mi.)***	***AE189 / 6***	***352***
Registry ID: 110053906467				
Registry ID: 110053846834				
Registry ID: 110035523010				
WILLIAMSON HIGGINS D	3932 MOORES LAKE ROA	SSE 1/2 - 1 (0.817 mi.)	AE192 / 6	363
Registry ID: 110053888432				
TAMPA HILL TOP	***UNKNOWN***	***SW 1/2 - 1 (0.889 mi.)***	***197 / 4***	***366***
Registry ID: 110041267018				

FL ASBESTOS: ASBESTOS

A review of the FL ASBESTOS list, as provided by EDR, and dated 11/08/2023 has revealed that there are 4 FL ASBESTOS sites within approximately1 mile of the requested target property.

Site	Address	Direction / Distance	Map ID / Focus Map(s)	Page
EAST & WEST SALES OF	4656 MCINTOSH RD	S 0 - 1/8 (0.044 mi.)	K69 / 2	216
MCDONALD'S	4650 MCINTOSH RD	W 0 - 1/8 (0.047 mi.)	H71 / 2	218
SHELL-DOVER #507	***4810 MCINTOSH RD***	***NNW 0 - 1/8 (0.071 mi.)***	***73 / 2***	***219***
TAMPA RV	4620 4622 4750 CASTL	SSW 0 - 1/8 (0.121 mi.)	84 / 2	251

FL CLEANUP SITES: DEP Cleanup Sites - Contamination Locator Map Listing

A review of the FL CLEANUP SITES list, as provided by EDR, and dated 08/10/2023 has revealed that there is 1 FL CLEANUP SITES site within approximately1 mile of the requested target property.

Site	Address	Direction / Distance	Map ID / Focus Map(s)	Page
DAVID JOSEPH CLASS I	***KINGSWAY RD, 0.5MI N***	***WSW 1/2 - 1 (0.916 mi.)***	***202 / 4***	***368***
DEP Cleanup Site Key: 76689501				

FL DWM CONTAM: DWM CONTAMINATED SITES

A review of the FL DWM CONTAM list, as provided by EDR, and dated 07/14/2023 has revealed that there are 7 FL DWM CONTAM sites within approximately1 mile of the requested target property.

Site	Address	Direction / Distance	Map ID / Focus Map(s)	Page
WILSONS WHOLESALE NU	***HWY 92 1 MI E MCINTO***	***NNW 0 - 1/8 (0.013 mi.)***	***51 / 5***	***123***
Program Site Id: 8628050				
RACETRAC #980	***4660 MCINTOSH RD***	***W 0 - 1/8 (0.032 mi.)***	***H61 / 2***	***139***

DRAFT

Program Site Id: 9102709				
7-ELEVEN FOOD STORE	***12902 NEWSOME RD***	***SSE 0 - 1/8 (0.033 mi.)***	***I63 / 2***	***176***
Program Site Id: 8627485				
SHELL-DOVER #507	***4810 MCINTOSH RD***	***NNW 0 - 1/8 (0.071 mi.)***	***73 / 2***	***219***
Program Site Id: 8509067				
UNIV OF FL-AREC	***13138 LEWIS GALLAGHE***	***SSE 1/8 - 1/4 (0.146 mi.)***	***O90 / 5***	***255***
Program Site Id: 8733801				
DAVID JOSEPH CLASS I	***KINGSWAY RD, 0.5MI N***	***WSW 1/2 - 1 (0.916 mi.)***	***202 / 4***	***368***
Program Site Id: ERIC_9200				
HOOKER JAMES	***13606 US HWY 92 E***	***ENE 1/2 - 1 (0.917 mi.)***	***AF206 / 3***	***375***
Program Site Id: 8625247				

FL Financial Assurance: Financial Assurance Information Listing

A review of the FL Financial Assurance list, as provided by EDR, has revealed that there are 7 FL Financial Assurance sites within approximately1 mile of the requested target property:

Site	Address	Direction / Distance	Map ID / Focus Map(s)	Page
RACETRAC #980	***4660 MCINTOSH RD***	***W 0 - 1/8 (0.032 mi.)***	***H61 / 2***	***139***
Database: Financial Assurance 3, Date of Government Version: 11/09/2023 Facility Status: OPEN Facility ID: 9102709				
7-ELEVEN FOOD STORE	***12902 NEWSOME RD***	***SSE 0 - 1/8 (0.033 mi.)***	***I63 / 2***	***176***
Database: Financial Assurance 3, Date of Government Version: 11/09/2023 Facility Status: OPEN Facility ID: 8627485				
SHELL-DOVER #507	***4810 MCINTOSH RD***	***NNW 0 - 1/8 (0.071 mi.)***	***73 / 2***	***219***
Database: Financial Assurance 3, Date of Government Version: 11/09/2023 Facility Status: OPEN Facility ID: 8509067				
STRAWBERRY CREST HIG	***4691 GALLAGHER RD***	***NNW 1/8 - 1/4 (0.214 mi.)***	***Q103 / 2***	***272***
Database: Financial Assurance 3, Date of Government Version: 11/09/2023 Facility Status: OPEN Facility ID: 9819127				
R&W FARMS #4L	4110 MOORES LAKE RD	SE 1/2 - 1 (0.649 mi.)	Z162 / 6	324
Database: Financial Assurance 3, Date of Government Version: 11/09/2023 Facility Status: CLOSED Facility ID: 9400504				
CARLTON DENNIS C	4143 MOORES LAKE RD	SE 1/2 - 1 (0.674 mi.)	Z167 / 6	327
Database: Financial Assurance 3, Date of Government Version: 11/09/2023 Facility Status: CLOSED Facility ID: 9801624				
R & W FARMS #4	***3932 MOORES LAKE RD***	***SSE 1/2 - 1 (0.817 mi.)***	***AE191 / 6***	***356***
Database: Financial Assurance 3, Date of Government Version: 11/09/2023 Facility Status: CLOSED Facility ID: 9600348				

EXECUTIVE SUMMARY

FL HAZ WASTE: Hazardous Waste Information Listing

A review of the FL HAZ WASTE list, as provided by EDR, and dated 11/10/2023 has revealed that there are 74 FL HAZ WASTE sites within approximately1 mile of the requested target property.

Site	Address	Direction / Distance	Map ID / Focus Map(s)	Page
LANDSCAPE MAINTENANC	13050 92 E	NNW 0 - 1/8 (0.011 mi.)	41 / 5	119
LONG VIEW RV SUPERST	4811 MCINTOSH	E 0 - 1/8 (0.013 mi.)	A48 / 2	122
POWERS SUE G	13120 92	NNW 0 - 1/8 (0.021 mi.)	G53 / 5	132
DIAMOND REEF POOL SE	4509 GALLAGHER	NNW 0 - 1/8 (0.039 mi.)	68 / 5	216
TAMPA RV	4656 MCINTOSH	S 0 - 1/8 (0.044 mi.)	K70 / 2	217
PUTNAM JOHN TIMOTHY/	12712 92	WSW 0 - 1/8 (0.083 mi.)	L75 / 5	245
PYRAMID BUILDING SUP	13309 92 E BUSINESS	ENE 0 - 1/8 (0.111 mi.)	83 / 5	251
THOMAS VAUGHN	4120 MCINTOSH	S 0 - 1/8 (0.121 mi.)	85 / 5	252
JEWELL ARTHUR PAUL S	13309 92 US E	ESE 1/8 - 1/4 (0.140 mi.)	87 / 5	253
GGS GREENERY INC	12711 92	WSW 1/8 - 1/4 (0.145 mi.)	N89 / 5	255
FLORIDA STRAWBERRY G	13138 LEWIS GALLAGHE	SSE 1/8 - 1/4 (0.146 mi.)	O91 / 5	261
ALLPRO TRUCKING	12737 92	SW 1/8 - 1/4 (0.161 mi.)	P98 / 5	267
STRAWBERRY CREST HIG	***4691 GALLAGHER RD***	***NNW 1/8 - 1/4 (0.214 mi.)***	***Q103 / 2***	***272***
HERITAGE NURSERY & T	13133 GALLAGHER	ENE 1/8 - 1/4 (0.214 mi.)	104 / 2	275
PLANSCAPE INC	4002 MCINTOSH	S 1/8 - 1/4 (0.239 mi.)	105 / 5	275
J & L ENTERPRISES	4596 MOORES LAKE	SE 1/4 - 1/2 (0.255 mi.)	107 / 6	276
LAWN RANGERS LAND CA	13120 LEWIS GALLAGHE	SSE 1/4 - 1/2 (0.257 mi.)	108 / 5	277
REED WILLIAM LEE / D	7002 MUCK POND	NNW 1/4 - 1/2 (0.260 mi.)	109 / 2	277
BILLS TRANSMISSIONS	13350 92	ENE 1/4 - 1/2 (0.262 mi.)	R110 / 3	278
DADS TOWING	13350 US HIGHWAY 92	ENE 1/4 - 1/2 (0.262 mi.)	R111 / 3	278
GULF FOUNDATION INC	13350 US HIGHWAY 92	ENE 1/4 - 1/2 (0.262 mi.)	R112 / 3	279
BILLS TRANSMISSIONS	13350 US HIGHWAY 92	ENE 1/4 - 1/2 (0.262 mi.)	R113 / 3	279
GULF FOUNDATION INC	13350 US HIGHWAY 92	ENE 1/4 - 1/2 (0.262 mi.)	R115 / 3	280
SIMPSON SERVICES BY	4156 CASTLEWOOD	SW 1/4 - 1/2 (0.281 mi.)	116 / 5	280
GALLAGHER REFRIGERAT	13210 LEWIS GALLAGHE	SSE 1/4 - 1/2 (0.303 mi.)	S117 / 5	281
KEVIN HERNDON AUTO T	13129 LEWIS GALLAGHE	SSE 1/4 - 1/2 (0.306 mi.)	S119 / 5	282
GRAND PAS WOOD SHED	13320 AUSBURN	SE 1/4 - 1/2 (0.366 mi.)	125 / 6	297
JASON ELLIOTT COMPUT	13306 LEWIS GALLAGHE	SSE 1/4 - 1/2 (0.371 mi.)	U126 / 6	297
GENERAL RV CENTER	13396 US 92 E	ENE 1/4 - 1/2 (0.375 mi.)	127 / 3	298
SMITH WAYLON T	13310 LEWIS GALLAHER	SSE 1/4 - 1/2 (0.379 mi.)	U130 / 6	300
SMITH WAYLON T	13310 LEWIS GALLAHER	SSE 1/4 - 1/2 (0.379 mi.)	U131 / 6	300
HILLSBOROUGH SOUND C	9580 MCINTOSH	NW 1/4 - 1/2 (0.399 mi.)	132 / 2	301
DAWSON LEIGHTON TRAC	13111 TOM GALLAGHER	SE 1/4 - 1/2 (0.441 mi.)	136 / 5	304
HILLSBOROUGH PUMP AN	9342 BARRINGTON OAKS	WNW 1/4 - 1/2 (0.452 mi.)	137 / 2	304
SCISMS BODY SHOP	13345 LEWIS GALLAGHE	SE 1/4 - 1/2 (0.464 mi.)	138 / 6	305
HURLBURT CONSTRUCTIO	13350 LEWIS GALLAGHE	SE 1/4 - 1/2 (0.471 mi.)	139 / 6	305
DANNYS PLANTS	13321 LEWIS GALLAGHE	SSE 1/2 - 1 (0.503 mi.)	140 / 6	306
DAILY STEVEN EDWARD	2507 PEMBERTON CREEK	NW 1/2 - 1 (0.506 mi.)	141 / 1	306
HIMES MARTIN	13412 FREEMAN	E 1/2 - 1 (0.510 mi.)	142 / 6	307
GODIN BRIDGETT LEE	13413 GODINS	E 1/2 - 1 (0.513 mi.)	143 / 6	307
GINNS LAWN MAINTENAN	2508 PEMBERTON CREEK	NW 1/2 - 1 (0.549 mi.)	145 / 1	310
RHETT MCCLELLAND LAW	4013 GALLAGHER	ESE 1/2 - 1 (0.551 mi.)	X147 / 5	314
LAWNS INC	4801 LYNN OAKS	ENE 1/2 - 1 (0.563 mi.)	149 / 3	315
LUDLUM TILE SERVICE	1545 US 92 92	WSW 1/2 - 1 (0.574 mi.)	150 / 4	315
LENIHAN EUGENE M	3940 GALLAGHER	ESE 1/2 - 1 (0.576 mi.)	151 / 5	316
RAINBOW GUTTERS	9460 SOARING HAWK	WNW 1/2 - 1 (0.594 mi.)	152 / 2	316
POLAR BRITE PRESSURE	4811 LYNN OAKS	ENE 1/2 - 1 (0.606 mi.)	153 / 3	317
WADE KNOWLES	1607 PASADENA	W 1/2 - 1 (0.613 mi.)	154 / 4	317
MIDDLE FLORIDA PEST	6659 MUCK POND	WNW 1/2 - 1 (0.632 mi.)	156 / 1	319
DYE JERRY	4817 LYNN OAKS	NE 1/2 - 1 (0.643 mi.)	160 / 3	323
PALMERS CLEANING SER	9626 GALLAGHER	NE 1/2 - 1 (0.663 mi.)	AA164 / 2	325
BAY AREA TESTING	9618 GALLAGHER	NE 1/2 - 1 (0.663 mi.)	AA165 / 2	326

EXECUTIVE SUMMARY

Site	Address	Direction / Distance	Map ID / Focus Map(s)	Page
H300740591440	13031 SIMPSON	SSE 1/2 - 1 (0.688 mi.)	169 / 5	328
BESSEY JEFFERY	13202 EMERALD ACRES	NE 1/2 - 1 (0.693 mi.)	170 / 2	329
PERSONAL TOUCH ROSE	4610 REOLA	ENE 1/2 - 1 (0.713 mi.)	171 / 3	329
CAVALIER EQUIPMENT S	6608 PLOVER	NW 1/2 - 1 (0.740 mi.)	AB172 / 1	330
W H WILLIAMS CO	2606 PEMBERTON CREEK	NNW 1/2 - 1 (0.765 mi.)	174 / 1	340
JOHNSON NURSERY	4630 REOLA	ENE 1/2 - 1 (0.781 mi.)	178 / 3	347
FENZAU WILLIAM R /DB	6705 BOBWHITE	NNW 1/2 - 1 (0.785 mi.)	179 / 1	347
TOSCA ROOFING	6607 PLOVER	NW 1/2 - 1 (0.786 mi.)	AD181 / 1	348
TIMBERLINE DEVELOPME	13218 EMERALD ACRES	ENE 1/2 - 1 (0.787 mi.)	182 / 2	349
RAY DOYLE	6609 PLOVER	NW 1/2 - 1 (0.788 mi.)	AD184 / 1	350
DOYLE RAY GENERAL CO	6609 PLOVER BUSINESS	NW 1/2 - 1 (0.788 mi.)	AD185 / 1	350
WALKER JENNINGS RAY	6606 FLICKER	NW 1/2 - 1 (0.816 mi.)	AD187 / 1	351
MILLERS ANTIQUE AUTO	13582 92	ENE 1/2 - 1 (0.842 mi.)	193 / 3	364
RICARDO HARGROVE	6807 LUANA	NW 1/2 - 1 (0.853 mi.)	194 / 1	364
J L ENTERPRISES	4510 FRITZKE	ENE 1/2 - 1 (0.892 mi.)	198 / 3	366
SWILLEYS NURSERY INC	10055 MCINTOSH	NNW 1/2 - 1 (0.900 mi.)	199 / 2	367
DIRECT SATELLITE COM	2311 INDIAN HOLLOW	W 1/2 - 1 (0.912 mi.)	200 / 1	367
G MOBIL TECH	6706 PEMBERTON OAKS	NNW 1/2 - 1 (0.915 mi.)	201 / 1	368
CHAMPLAIN JUSTIN	9988 ART ACRES	N 1/2 - 1 (0.941 mi.)	207 / 2	383
AMAN NURSERY	12550 JESS WALDEN	SSW 1/2 - 1 (0.949 mi.)	AH211 / 5	385
DUNCAN PHYFE FURNITU	12529 JESS WALDEN	SSW 1/2 - 1 (0.967 mi.)	AH213 / 5	390
HOOKS LARRY L	3840 MOORES LAKE	SSE 1/2 - 1 (0.980 mi.)	215 / 6	391

FL RESP PARTY: Responsible Party Sites Listing

A review of the FL RESP PARTY list, as provided by EDR, and dated 08/11/2023 has revealed that there is 1 FL RESP PARTY site within approximately1 mile of the requested target property.

Site	Address	Direction / Distance	Map ID / Focus Map(s)	Page
DAVID JOSEPH CLASS I	***KINGSWAY RD, 0.5MI N***	***WSW 1/2 - 1 (0.916 mi.)***	***202 / 4***	***368***
Site Status: OPEN				

FL TIER 2: Tier 2 Facility Listing

A review of the FL TIER 2 list, as provided by EDR, and dated 12/31/2022 has revealed that there are 6 FL TIER 2 sites within approximately1 mile of the requested target property.

Site	Address	Direction / Distance	Map ID / Focus Map(s)	Page
RON GOODSON FARM 2	NEWSOME AND GALLAGHE	NNW 1/8 - 1/4 (0.168 mi.)	100 / 5	268
JOHN DUKES FARMS INC	3906 MCINTOSH ROAD	S 1/4 - 1/2 (0.360 mi.)	124 / 5	290
Facility Id: 4517150				
Facility Id: 5279612				
Facility Id: 4517171				
SAM WILLIAMSON FARMS	3721 GALLAGHER ROAD	SE 1/2 - 1 (0.772 mi.)	AC176 / 5	341
SAM WILLIAMSON FARMS	3638 GALLAGHER ROAD	SE 1/2 - 1 (0.777 mi.)	AC177 / 5	344
FLORIDA PACIFIC - FA	3932 MOORES LAKE ROA	SSE 1/2 - 1 (0.817 mi.)	AE190 / 6	353
Facility Id: 5844916				
Facility Id: 5399976				
Facility Id: 5260335				
FAVORITE FARMS	10070 MCINTOSH ROAD	NNW 1/2 - 1 (0.950 mi.)	212 / 2	386

DRAFT

EXECUTIVE SUMMARY

FL NPDES: Wastewater Facility Regulation Database

A review of the FL NPDES list, as provided by EDR, and dated 07/18/2023 has revealed that there are 13 FL NPDES sites within approximately1 mile of the requested target property.

Site	Address	Direction / Distance	Map ID / Focus Map(s)	Page
CAMPING WORLD Status: A Facility ID: FLR10MU96	4811 MCINTOSH RD	E 0 - 1/8 (0.013 mi.)	A46 / 2	121
DOVER RETAIL CENTER Status: A Facility ID: FLR10KL05	12902 GORE RD	E 0 - 1/8 (0.039 mi.)	J67 / 2	215
SHELL-DOVER #507 Status: A Facility ID: FLR10TA19	***4810 MCINTOSH RD***	***NNW 0 - 1/8 (0.071 mi.)***	***73 / 2***	***219***
TAMPA RV Status: A Facility ID: FLR20BE85	4730 MCINTOSH RD	SSE 0 - 1/8 (0.073 mi.)	74 / 2	244
DOLLAR GENERAL STORE Status: A Facility ID: FLR10RX01	13285 E US 92	SE 0 - 1/8 (0.102 mi.)	M79 / 5	248
MCINTOSH UTILITIES Status: A Facility ID: FLA012230	12716 E US HIGHWAY 9	WSW 0 - 1/8 (0.110 mi.)	L82 / 5	250
CAMPING WORLD - ACCE Status: A Facility ID: FLR10NC64		NNE 1/8 - 1/4 (0.199 mi.)	102 / 2	272
I-4 SR 400 Status: A Facility ID: FLR20DW17	I-4 SR 400	WSW 1/4 - 1/2 (0.403 mi.)	135 / 4	303
GENERAL RV CENTER Status: A Facility ID: FLR20AU64 Facility ID: FLR10NK16 Facility ID: FLR20BZ43	***13396 E US HWY 92***	***NE 1/2 - 1 (0.634 mi.)***	***Y159 / 3***	***320***
IMPERIAL OAKS - PHAS Status: A Facility ID: FLR20DU41	-	SW 1/2 - 1 (0.855 mi.)	195 / 4	365
IMPERIAL OAKS - PHAS Status: A Facility ID: FLR20BN96		WSW 1/2 - 1 (0.941 mi.)	AG208 / 4	384
IMPERIAL OAKS Status: A Facility ID: FLR10TC32		WSW 1/2 - 1 (0.942 mi.)	AG209 / 4	384
DRP ANDERSON RD WARE Status: A Facility ID: FLR10LE03		SSE 1/2 - 1 (0.977 mi.)	214 / 5	390

DRAFT

EXECUTIVE SUMMARY

FL ERIC WASTE CLEANUP: Environmental Restoration Integrated Cleanup Listing

A review of the FL ERIC WASTE CLEANUP list, as provided by EDR, and dated 12/19/2023 has revealed that there is 1 FL ERIC WASTE CLEANUP site within approximately1 mile of the requested target property.

Site	Address	Direction / Distance	Map ID / Focus Map(s)	Page
DAVID JOSEPH CLASS I	***KINGSWAY RD, 0.5MI N***	***WSW 1/2 - 1 (0.916 mi.)***	***202 / 4***	***368***

UST FINDER RELEASE: UST Finder Releases Database

A review of the UST FINDER RELEASE list, as provided by EDR, and dated 06/08/2023 has revealed that there are 4 UST FINDER RELEASE sites within approximately1 mile of the requested target property.

Site	Address	Direction / Distance	Map ID / Focus Map(s)	Page
RACETRAC #980	***4660 MCINTOSH RD***	***W 0 - 1/8 (0.032 mi.)***	***H57 / 2***	***135***
7-ELEVEN FOOD STORE	***12902 NEWSOME RD***	***SSE 0 - 1/8 (0.033 mi.)***	***I65 / 2***	***211***
UNIV OF FL-AREC	***13138 LEWIS GALLAGHE***	***SSE 1/8 - 1/4 (0.146 mi.)***	***O93 / 5***	***262***
HOOKER JAMES	***13606 US HWY 92 E***	***ENE 1/2 - 1 (0.917 mi.)***	***AF203 / 3***	***373***

UST FINDER: UST Finder Database

A review of the UST FINDER list, as provided by EDR, and dated 06/08/2023 has revealed that there are 4 UST FINDER sites within approximately1 mile of the requested target property.

Site	Address	Direction / Distance	Map ID / Focus Map(s)	Page
RACETRAC #980	***4660 MCINTOSH RD***	***W 0 - 1/8 (0.032 mi.)***	***H57 / 2***	***135***
7-ELEVEN FOOD STORE	***12902 NEWSOME RD***	***SSE 0 - 1/8 (0.033 mi.)***	***I65 / 2***	***211***
UNIV OF FL-AREC	***13138 LEWIS GALLAGHE***	***SSE 1/8 - 1/4 (0.146 mi.)***	***O93 / 5***	***262***
HOOKER JAMES	***13606 US HWY 92 E***	***ENE 1/2 - 1 (0.917 mi.)***	***AF203 / 3***	***373***

EDR HIGH RISK HISTORICAL RECORDS

EDR Exclusive Records

EDR Hist Auto: EDR Exclusive Historical Auto Stations

A review of the EDR Hist Auto list, as provided by EDR, has revealed that there are 3 EDR Hist Auto sites within approximately1 mile of the requested target property.

Site	Address	Direction / Distance	Map ID / Focus Map(s)	Page
RACETRAC PETROLEUM I	4660 MCINTOSH RD	W 0 - 1/8 (0.032 mi.)	H59 / 2	138
DADS TOWING	13350 E US HIGHWAY 9	ENE 1/4 - 1/2 (0.262 mi.)	R114 / 3	280
BILLS TRANSMISSIONS	13016 SOMERLOTT PL	NE 1/2 - 1 (0.785 mi.)	180 / 2	348

DRAFT

EXECUTIVE SUMMARY

EDR RECOVERED GOVERNMENT ARCHIVES

Exclusive Recovered Govt. Archives

FL RGA LUST: Recovered Government Archive Leaking Underground Storage Tank

A review of the FL RGA LUST list, as provided by EDR, has revealed that there are 12 FL RGA LUST sites within approximately1 mile of the requested target property.

Site	Address	Direction / Distance	Map ID / Focus Map(s)	Page
BP AMOCO MCINTOSH #4 Facility ID: 8509067	4810 MCINTOSH RD	E 0 - 1/8 (0.013 mi.)	A43 / 2	120
AMOCO MCINTOSH Facility ID: 8509067	4810 MCINTOSH RD	E 0 - 1/8 (0.013 mi.)	A44 / 2	120
AMOCO-SCOTTS Facility ID: 8509067	4810 MCINTOSH RD	E 0 - 1/8 (0.013 mi.)	A45 / 2	121
RADIANT FOOD STORE # Facility ID: 8509067	4810 MCINTOSH RD	E 0 - 1/8 (0.013 mi.)	A47 / 2	122
AMOCO MCINTOSH #410 Facility ID: 8509067	4810 MCINTOSH RD	E 0 - 1/8 (0.013 mi.)	A49 / 2	122
AMOCO-ANDERSON #2 Facility ID: 8509067	4810 MCINTOSH RD	E 0 - 1/8 (0.013 mi.)	A50 / 2	123
RACETRAC #980 Facility ID: 9102709	4660 MCINTOSH RD	W 0 - 1/8 (0.032 mi.)	H60 / 2	139
7-ELEVEN FOOD STORE Facility ID: 8627485	12902 NEWSOME RD	SSE 0 - 1/8 (0.033 mi.)	I64 / 2	211
UNIV. OF FL-AREC Facility ID: 8733801	13138 LEWIS GALLAGHE	SSE 1/8 - 1/4 (0.146 mi.)	O92 / 5	261
UNIV OF FL-AREC Facility ID: 8733801	13138 LEWIS GALLAGHE	SSE 1/8 - 1/4 (0.146 mi.)	O97 / 5	266
HOOKER JAMES Facility ID: 8625247	13606 US HWY 92 E	ENE 1/2 - 1 (0.917 mi.)	AF204 / 3	375
JAMES HOOKER Facility ID: 8625247	13606 US HWY 92 E	ENE 1/2 - 1 (0.917 mi.)	AF205 / 3	375

DRAFT

MAPPED SITES SUMMARY

Target Property:
MCINTOSH ROAD FROM SOUTH OF US 92 TO NORTH OF I-4
DOVER, FL 33527

MAP ID / FOCUS MAP	SITE NAME	ADDRESS	DATABASE ACRONYMS	DIST (ft. & mi.) DIRECTION
A1 / 2	CIRCLE K 4810 MCINTO	4810 MCINTOSH RD	FINDS, ECHO	TP
A2 / 2	AMOCO MCINTOSH	4810 MCINTOSH RD	FINDS, ECHO	TP
3 / 2	I-4 GUARDRAIL IMPROV		FINDS	TP
B4 / 2	STUCKEYS SUPER KWIK	4705 MCINTOSH RD	FL RGA LUST	TP
B5 / 2	STUCKEY ENTERPRISES	4705 N MCINTOSH RD	EDR Hist Auto	TP
B6 / 2	FORMER STUCKEYS #297	4705 MCINTOSH ROAD	FINDS, ECHO	TP
B7 / 2	TAMPA RV	4730 MCINTOSH RD	FINDS, ECHO	TP
B8 / 2		MCINTOSH ROAD AND NE	FL SPILLS	TP
9 / 2	7-ELEVEN FOOD STORE	4647 MCINTOSH RD	FL RGA LUST	TP
10 / 2	BREWER VOCTOR E	4630 MCINTOSH	FL HAZ WASTE	TP
11 / 5	MAXWELL FARMS	13195 US HWY 92 E	FL AST	TP
C12 / 5	RALPH'S AUTOMOTIVE	HWY 92 & GALLAGHER R	US AIRS, FINDS, ECHO	TP
C13 / 5	ABSOLUTE AUTO REPAIR	13095 US HIGHWAY 92	FL HAZ WASTE	TP
C14 / 5	ABSOLUTE AUTO REPAIR	13095 92	FL HAZ WASTE	TP
C15 / 5	RALPHS AUTOMOTIVE SE	13095 HWY 92 & GALLA	FL RGA LUST	TP
C16 / 5	RALPH'S AUTOMOTIVE S	13095 HWY 92 & GALLA	FL RGA LUST	TP
17 / 5	MAINTAIN A PLANT	13009 92	FL HAZ WASTE	TP
18 / 5	INDEPENDENCE ACADEMY	19202 US HWY 92 E	FINDS, ECHO	TP
D19 / 5	BP-MCINTOSH #126	12905 US HWY 92 E	FL RGA LUST	TP
D20 / 5	U MINI MART	12905 US HIGHWAY 92	EDR Hist Auto	TP
D21 / 5	BP-MCINTOSH	12905 US HWY 92 E	FL RGA LUST	TP
D22 / 5	DRISCOLL'S AGRICULTU	US HWY-92 E & MCINTO	FINDS, ECHO	TP
D23 / 5	MARATHON-MCINTOSH #1	12901 E US HIGHWAY 9	UST FINDER, UST FINDER RELEASE	TP
D24 / 5	BP-MCINTOSH #126	12901 E US HIGHWAY 9	FL LUST, FL UST, FL DWM CONTAM, FL Finan...	TP
D25 / 5	MARATHON MCINTOSH-MA	12901 E. US HWY 92	ECHO	TP
D26 / 5	MARATHON MCINTOSH-MA	12901 E. US HWY 92	FINDS	TP
D27 / 5	MC INTOSH B P	12901 E US HIGHWAY 9	EDR Hist Auto	TP
D28 / 5	BP-MCINTOSH	12901 US HWY 92 E	FL RGA LUST	TP
D29 / 5	LACRU INC	12901 US HIGHWAY 92	EDR Hist Auto	TP
E30 / 5	SPEEDWAY #6541	12877 E US HWY 92	UST FINDER, UST FINDER RELEASE	TP
E31 / 5	ARCO-ACADEMY #020	12877 E US HIGHWAY 9	FL DWM CONTAM	TP
E32 / 5	ARCO-ACADEMY #020	12877 E US HIGHWAY 9	FL LUST, FL UST, FL Financial Assurance	TP
E33 / 5	HESS CORPORATION	12877 E US HIGHWAY 9	EDR Hist Auto	TP
E34 / 5	HESS #09416	12877 E US HWY 92	FL RGA LUST	TP
F35 / 5	HESS #09416	4324 N MCINTOSH RD	FL RGA LUST	TP
F36 / 5		4324 MCINTOSH ROAD A	FL SPILLS	TP
F37 / 5	PICK KWIK FOOD STORE	4324 N MCINTOSH RD	EDR Hist Auto	TP
F38 / 5	4324 MACINTOSH ROAD	4324 MACINTOSH ROAD	HMIRS	TP
F39 / 5	HESS STATION #09416	4324 MCINTOSH RD	FINDS, ECHO	TP

DRAFT

MAPPED SITES SUMMARY

Target Property:
MCINTOSH ROAD FROM SOUTH OF US 92 TO NORTH OF I-4
DOVER, FL 33527

MAP ID / FOCUS MAP	SITE NAME	ADDRESS	DATABASE ACRONYMS	DIST (ft. & mi.) DIRECTION		
F40 / 5	AMERADA HESS CORPORA	4324 MCINTOSH RD	EDR Hist Auto	TP		
41 / 5	LANDSCAPE MAINTENANC	13050 92 E	FL HAZ WASTE	60	0.011	NNW
A42 / 2	CAMPING WORLD	4811 MACINTOSH RD	FINDS, ECHO	67	0.013	East
A43 / 2	BP AMOCO MCINTOSH #4	4810 MCINTOSH RD	FL RGA LUST	67	0.013	East
A44 / 2	AMOCO MCINTOSH	4810 MCINTOSH RD	FL RGA LUST	67	0.013	East
A45 / 2	AMOCO-SCOTTS	4810 MCINTOSH RD	FL RGA LUST	67	0.013	East
A46 / 2	CAMPING WORLD	4811 MCINTOSH RD	FL NPDES	67	0.013	East
A47 / 2	RADIANT FOOD STORE #	4810 MCINTOSH RD	FL RGA LUST	67	0.013	East
A48 / 2	LONG VIEW RV SUPERST	4811 MCINTOSH	FL HAZ WASTE	67	0.013	East
A49 / 2	AMOCO MCINTOSH #410	4810 MCINTOSH RD	FL RGA LUST	67	0.013	East
A50 / 2	AMOCO-ANDERSON #2	4810 MCINTOSH RD	FL RGA LUST	67	0.013	East
51 / 5	WILSONS WHOLESALE NU	HWY 92 1 MI E MCINTO	FL LUST, FL UST, FL DWM CONTAM	68	0.013	NNW
D52 / 5	CIRCLE K #7075	SR 600 & MCINTOSH RD	FL UST	76	0.014	East
G53 / 5	POWERS SUE G	13120 92	FL HAZ WASTE	113	0.021	NNW
G54 / 5	GRIFFINS FARM	US 92 & GALLAGHER RD	FL UST	120	0.023	NNW
H55 / 2		4660 MCINTOSH RD	ERNS	170	0.032	West
H56 / 2	RACEWAY #980	4660 MCINTOSH RD	FINDS, ECHO	170	0.032	West
H57 / 2	RACETRAC #980	4660 MCINTOSH RD	UST FINDER, UST FINDER RELEASE	170	0.032	West
H58 / 2		4660 MCINTOSH RD	ERNS	170	0.032	West
H59 / 2	RACETRAC PETROLEUM I	4660 MCINTOSH RD	EDR Hist Auto	170	0.032	West
H60 / 2	RACETRAC #980	4660 MCINTOSH RD	FL RGA LUST	170	0.032	West
H61 / 2	RACETRAC #980	4660 MCINTOSH RD	FL LUST, FL UST, FL SPILLS, FL DWM CONTA...	170	0.032	West
H62 / 2		4660 MCINTOSH RD	FL SPILLS	170	0.032	West
I63 / 2	7-ELEVEN FOOD STORE	12902 NEWSOME RD	FL LUST, FL UST, FL DWM CONTAM, FL Finan...	174	0.033	SSE
I64 / 2	7-ELEVEN FOOD STORE	12902 NEWSOME RD	FL RGA LUST	174	0.033	SSE
I65 / 2	7-ELEVEN FOOD STORE	12902 NEWSOME RD	UST FINDER, UST FINDER RELEASE	174	0.033	SSE
J66 / 2	DOVER RETAIL CENTER	12902 GORE RD	FINDS, ECHO	206	0.039	East
J67 / 2	DOVER RETAIL CENTER	12902 GORE RD	FL NPDES	206	0.039	East
68 / 5	DIAMOND REEF POOL SE	4509 GALLAGHER	FL HAZ WASTE	208	0.039	NNW
K69 / 2	EAST & WEST SALES OF	4656 MCINTOSH RD	FL ASBESTOS	234	0.044	South
K70 / 2	TAMPA RV	4656 MCINTOSH	FL HAZ WASTE	234	0.044	South
H71 / 2	MCDONALD'S	4650 MCINTOSH RD	FL ASBESTOS	249	0.047	West
72 / 5	TAMPA EAST CAMPGROUN	US 92 & MACINTOSH RD	FINDS	298	0.056	North
73 / 2	SHELL-DOVER #507	4810 MCINTOSH RD	FL LUST, FL UST, FL ASBESTOS, FL DWM CON...	374	0.071	NNW
74 / 2	TAMPA RV	4730 MCINTOSH RD	FL NPDES	385	0.073	SSE
L75 / 5	PUTNAM JOHN TIMOTHY/	12712 92	FL HAZ WASTE	437	0.083	WSW
L76 / 5	SAFARI MOTOR COACHES	12712 E US HIGHWAY 9	FINDS, ECHO	437	0.083	WSW
L77 / 5	SAFARI MOTOR COACHES	12712 E US HIGHWAY 9	RCRA NonGen / NLR	437	0.083	WSW
M78 / 5	DOLLAR GENERAL STORE	13285 E US 92	FINDS, ECHO	537	0.102	SE

DRAFT

MAPPED SITES SUMMARY

Target Property:
MCINTOSH ROAD FROM SOUTH OF US 92 TO NORTH OF I-4
DOVER, FL 33527

MAP ID / FOCUS MAP	SITE NAME	ADDRESS	DATABASE ACRONYMS	DIST (ft. & mi.) DIRECTION		
M79 / 5	DOLLAR GENERAL STORE	13285 E US 92	FL NPDES	537	0.102	SE
L80 / 5	SUNBURST TAMPA EAST	12720 U.S. HIGHWAY 9	FINDS	559	0.106	WSW
L81 / 5	MCINTOSH UTILITIES	12716 E US HIGHWAY 9	FINDS	583	0.110	WSW
L82 / 5	MCINTOSH UTILITIES	12716 E US HIGHWAY 9	FL NPDES	583	0.110	WSW
83 / 5	PYRAMID BUILDING SUP	13309 92 E BUSINESS	FL HAZ WASTE	586	0.111	ENE
84 / 2	TAMPA RV	4620 4622 4750 CASTL	FL ASBESTOS	637	0.121	SSW
85 / 5	THOMAS VAUGHN	4120 MCINTOSH	FL HAZ WASTE	639	0.121	South
86 / 2	CAMPING WORLD - ACCE	UNKNOWN	FINDS, ECHO	678	0.128	NE
87 / 5	JEWELL ARTHUR PAUL S	13309 92 US E	FL HAZ WASTE	737	0.140	ESE
N88 / 5	BIO-SPEC, INC	12711 US HWY 92 EAST	GA SWF/LF	768	0.145	WSW
N89 / 5	GGS GREENERY INC	12711 92	FL HAZ WASTE	768	0.145	WSW
O90 / 5	UNIV OF FL-AREC	13138 LEWIS GALLAGHE	FL LUST, FL UST, FL AST, FL DWM CONTAM	772	0.146	SSE
O91 / 5	FLORIDA STRAWBERRY G	13138 LEWIS GALLAGHE	FL HAZ WASTE	772	0.146	SSE
O92 / 5	UNIV. OF FL-AREC	13138 LEWIS GALLAGHE	FL RGA LUST	772	0.146	SSE
O93 / 5	UNIV OF FL-AREC	13138 LEWIS GALLAGHE	UST FINDER, UST FINDER RELEASE	772	0.146	SSE
O94 / 5	DOVER AGRICULTURAL R	13138 LEWIS GALLAGHE	FINDS	772	0.146	SSE
O95 / 5	FLORIDA STRAWBERRY R	13138 LEWIS GALLAGHE	RCRA-SQG	772	0.146	SSE
O96 / 5	FLORIDA STRAWBERRY R	13138 LEWIS GALLAGHE	FINDS, ECHO	772	0.146	SSE
O97 / 5	UNIV OF FL-AREC	13138 LEWIS GALLAGHE	FL RGA LUST	772	0.146	SSE
P98 / 5	ALLPRO TRUCKING	12737 92	FL HAZ WASTE	851	0.161	SW
P99 / 5	ALPHA EXCAVATING & E	12737 US HIGHWAY 92	FL SWF/LF	851	0.161	SW
100 / 5	RON GOODSON FARM 2	NEWSOME AND GALLAGHE	FL TIER 2	888	0.168	NNW
Q101 / 2	ELEMENTARY SCHOOL J	4630 GALLAGHER RD	FINDS, ECHO	1022	0.194	NNW
102 / 2	CAMPING WORLD - ACCE		FL NPDES	1050	0.199	NNE
Q103 / 2	STRAWBERRY CREST HIG	4691 GALLAGHER RD	FL AST, FL Financial Assurance, FL HAZ W...	1131	0.214	NNW
104 / 2	HERITAGE NURSERY & T	13133 GALLAGHER	FL HAZ WASTE	1132	0.214	ENE
105 / 5	PLANSCAPE INC	4002 MCINTOSH	FL HAZ WASTE	1261	0.239	South
106 / 2	HIGH SCHOOL UUU	NEWSOME & N GALLAGHE	FINDS, ECHO	1303	0.247	NNW
107 / 6	J & L ENTERPRISES	4596 MOORES LAKE	FL HAZ WASTE	1349	0.255	SE
108 / 5	LAWN RANGERS LAND CA	13120 LEWIS GALLAGHE	FL HAZ WASTE	1359	0.257	SSE
109 / 2	REED WILLIAM LEE / D	7002 MUCK POND	FL HAZ WASTE	1374	0.260	NNW
R110 / 3	BILLS TRANSMISSIONS	13350 92	FL HAZ WASTE	1383	0.262	ENE
R111 / 3	DADS TOWING	13350 US HIGHWAY 92	FL HAZ WASTE	1383	0.262	ENE
R112 / 3	GULF FOUNDATION INC	13350 US HIGHWAY 92	FL HAZ WASTE	1383	0.262	ENE
R113 / 3	BILLS TRANSMISSIONS	13350 US HIGHWAY 92	FL HAZ WASTE	1383	0.262	ENE
R114 / 3	DADS TOWING	13350 E US HIGHWAY 9	EDR Hist Auto	1383	0.262	ENE
R115 / 3	GULF FOUNDATION INC	13350 US HIGHWAY 92	FL HAZ WASTE	1383	0.262	ENE
116 / 5	SIMPSON SERVICES BY	4156 CASTLEWOOD	FL HAZ WASTE	1482	0.281	SW
S117 / 5	GALLAGHER REFRIGERAT	13210 LEWIS GALLAGHE	FL HAZ WASTE	1601	0.303	SSE

MAPPED SITES SUMMARY

Target Property:
MCINTOSH ROAD FROM SOUTH OF US 92 TO NORTH OF I-4
DOVER, FL 33527

MAP ID / FOCUS MAP	SITE NAME	ADDRESS	DATABASE ACRONYMS	DIST (ft. & mi.) DIRECTION		
118 / 2	GRIFFIN-HALL FARM	GALLAHGER RD	FL UST	1610	0.305	ENE
S119 / 5	KEVIN HERNDON AUTO T	13129 LEWIS GALLAGHE	FL HAZ WASTE	1614	0.306	SSE
120 / 2	SR-400 I-4 - MCINT	UNKNOWN	FINDS, ECHO	1811	0.343	ENE
T121 / 5	ADVANCED BATTERY SER	13215 LEWIS GALLAGHE	RCRA NonGen / NLR	1816	0.344	SSE
T122 / 5	ADVANCED BATTERY SER	13215 LEWIS GALLAGHE	FINDS, ECHO	1816	0.344	SSE
123 / 1	BEARD MALCOLM E	6701 MUCK POND RD	FL AST	1864	0.353	NW
124 / 5	JOHN DUKES FARMS INC	3906 MCINTOSH ROAD	FL TIER 2	1902	0.360	South
125 / 6	GRAND PAS WOOD SHED	13320 AUSBURN	FL HAZ WASTE	1930	0.366	SE
U126 / 6	JASON ELLIOTT COMPUT	13306 LEWIS GALLAGHE	FL HAZ WASTE	1958	0.371	SSE
127 / 3	GENERAL RV CENTER	13396 US 92 E	FL HAZ WASTE	1980	0.375	ENE
V128 / 5	H&H FARMS	N GALLIGER RD	FL AST	1982	0.375	SSE
V129 / 5	DEWIGHT AMAN	PIERCE HARWELL RD	FL AST	1982	0.375	SSE
U130 / 6	SMITH WAYLON T	13310 LEWIS GALLAHER	FL HAZ WASTE	2002	0.379	SSE
U131 / 6	SMITH WAYLON T	13310 LEWIS GALLAHER	FL HAZ WASTE	2002	0.379	SSE
132 / 2	HILLSBOROUGH SOUND C	9580 MCINTOSH	FL HAZ WASTE	2109	0.399	NW
W133 / 5	PEACOCK FARMS	BERRY PATCH LANE	FL AST	2123	0.402	SE
W134 / 5	R R DUKES	TOM GALLAGER RD	FL AST	2123	0.402	SE
135 / 4	I-4 SR 400	I-4 SR 400	FL NPDES	2126	0.403	WSW
136 / 5	DAWSON LEIGHTON TRAC	13111 TOM GALLAGHER	FL HAZ WASTE	2328	0.441	SE
137 / 2	HILLSBOROUGH PUMP AN	9342 BARRINGTON OAKS	FL HAZ WASTE	2387	0.452	WNW
138 / 6	SCISMS BODY SHOP	13345 LEWIS GALLAGHE	FL HAZ WASTE	2448	0.464	SE
139 / 6	HURLBURT CONSTRUCTIO	13350 LEWIS GALLAGHE	FL HAZ WASTE	2488	0.471	SE
140 / 6	DANNYS PLANTS	13321 LEWIS GALLAGHE	FL HAZ WASTE	2657	0.503	SSE
141 / 1	DAILY STEVEN EDWARD	2507 PEMBERTON CREEK	FL HAZ WASTE	2673	0.506	NW
142 / 6	HIMES MARTIN	13412 FREEMAN	FL HAZ WASTE	2694	0.510	East
143 / 6	GODIN BRIDGETT LEE	13413 GODINS	FL HAZ WASTE	2707	0.513	East
144 / 2	CIRCLE K #7108	10401 MCINTOSH RD	RCRA-VSQG, FINDS, ECHO	2771	0.525	NNW
145 / 1	GINNS LAWN MAINTENAN	2508 PEMBERTON CREEK	FL HAZ WASTE	2898	0.549	NW
X146 / 5	MCCLELLAND REESE	4013 GALLAGHER RD	FL UST, FL AST	2909	0.551	ESE
X147 / 5	RHETT MCCLELLAND LAW	4013 GALLAGHER	FL HAZ WASTE	2909	0.551	ESE
148 / 2	STONEY CREEK (FKA PE	GALAGHER RD	FINDS, ECHO	2943	0.557	NE
149 / 3	LAWNS INC	4801 LYNN OAKS	FL HAZ WASTE	2971	0.563	ENE
150 / 4	LUDLUM TILE SERVICE	1545 US 92 92	FL HAZ WASTE	3029	0.574	WSW
151 / 5	LENIHAN EUGENE M	3940 GALLAGHER	FL HAZ WASTE	3043	0.576	ESE
152 / 2	RAINBOW GUTTERS	9460 SOARING HAWK	FL HAZ WASTE	3137	0.594	WNW
153 / 3	POLAR BRITE PRESSURE	4811 LYNN OAKS	FL HAZ WASTE	3199	0.606	ENE
154 / 4	WADE KNOWLES	1607 PASADENA	FL HAZ WASTE	3235	0.613	West
155 / 6	F.E. STEARNS PEAT -		MINES MRDS	3329	0.630	East
156 / 1	MIDDLE FLORIDA PEST	6659 MUCK POND	FL HAZ WASTE	3335	0.632	WNW

DRAFT

MAPPED SITES SUMMARY

Target Property:
MCINTOSH ROAD FROM SOUTH OF US 92 TO NORTH OF I-4
DOVER, FL 33527

MAP ID / FOCUS MAP	SITE NAME	ADDRESS	DATABASE ACRONYMS	DIST (ft. & mi.)		DIRECTION
Y157 / 3	GENERAL RV- REVISION	13396 E US HWY 92	FINDS, ECHO	3348	0.634	NE
Y158 / 3	GENERAL RV SALES CEN	13396 E US HWY 92	FINDS, ECHO	3348	0.634	NE
Y159 / 3	GENERAL RV CENTER	13396 E US HWY 92	FL TANKS, FL NPDES	3348	0.634	NE
160 / 3	DYE JERRY	4817 LYNN OAKS	FL HAZ WASTE	3395	0.643	NE
161 / 3	PEMBERTON CREEK PH I	N. OF I-4 AND W. OF	FINDS, ECHO	3403	0.645	NNE
Z162 / 6	R&W FARMS #4L	4110 MOORES LAKE RD	FL Financial Assurance	3428	0.649	SE
Z163 / 6	R&W FARMS #4L	4110 MOORES LAKE RD	FL AST	3428	0.649	SE
AA164 / 2	PALMERS CLEANING SER	9626 GALLAGHER	FL HAZ WASTE	3501	0.663	NE
AA165 / 2	BAY AREA TESTING	9618 GALLAGHER	FL HAZ WASTE	3501	0.663	NE
Z166 / 6	CARLTON DENNIS C	4143 MOORES LAKE RD	FL AST	3559	0.674	SE
Z167 / 6	CARLTON DENNIS C	4143 MOORES LAKE RD	FL Financial Assurance	3559	0.674	SE
168 / 1		6515 MUCK POND ROAD	FL SPILLS	3583	0.679	WNW
169 / 5	H300740591440	13031 SIMPSON	FL HAZ WASTE	3635	0.688	SSE
170 / 2	BESSEY JEFFERY	13202 EMERALD ACRES	FL HAZ WASTE	3659	0.693	NE
171 / 3	PERSONAL TOUCH ROSE	4610 REOLA	FL HAZ WASTE	3765	0.713	ENE
AB172 / 1	CAVALIER EQUIPMENT S	6608 PLOVER	FL HAZ WASTE	3908	0.740	NW
AB173 / 1	CAVALIER EQUIPMENT S	6608 PLOVER COURT	RCRA-VSQG, FINDS, ECHO	3908	0.740	NW
174 / 1	W H WILLIAMS CO	2606 PEMBERTON CREEK	FL HAZ WASTE	4038	0.765	NNW
175 / 4	ARMWOOD HIGH SCHOOL	1200 US HIGHWAY 92 E	FINDS, ECHO	4054	0.768	WSW
AC176 / 5	SAM WILLIAMSON FARMS	3721 GALLAGHER ROAD	FL TIER 2	4076	0.772	SE
AC177 / 5	SAM WILLIAMSON FARMS	3638 GALLAGHER ROAD	FL TIER 2	4103	0.777	SE
178 / 3	JOHNSON NURSERY	4630 REOLA	FL HAZ WASTE	4125	0.781	ENE
179 / 1	FENZAU WILLIAM R /DB	6705 BOBWHITE	FL HAZ WASTE	4144	0.785	NNW
180 / 2	BILLS TRANSMISSIONS	13016 SOMERLOTT PL	EDR Hist Auto	4146	0.785	NE
AD181 / 1	TOSCA ROOFING	6607 PLOVER	FL HAZ WASTE	4150	0.786	NW
182 / 2	TIMBERLINE DEVELOPME	13218 EMERALD ACRES	FL HAZ WASTE	4153	0.787	ENE
AD183 / 1	DOYLE RAY GEN CONTRA	6609 PLOVER CT	FL SWF/LF	4160	0.788	NW
AD184 / 1	RAY DOYLE	6609 PLOVER	FL HAZ WASTE	4160	0.788	NW
AD185 / 1	DOYLE RAY GENERAL CO	6609 PLOVER BUSINESS	FL HAZ WASTE	4160	0.788	NW
186 / 1		6606 FLICKER COURT	FL SPILLS	4308	0.816	NNW
AD187 / 1	WALKER JENNINGS RAY	6606 FLICKER	FL HAZ WASTE	4309	0.816	NW
AE188 / 6	MS55 LLC FP1-MS55 LL	3932 MOORES LAKE RD	ECHO	4315	0.817	SSE
AE189 / 6	R ; W FARMS LLC-NORT	3932 MOORES LAKE RD	FINDS, ECHO	4315	0.817	SSE
AE190 / 6	FLORIDA PACIFIC - FA	3932 MOORES LAKE ROA	FL TIER 2	4315	0.817	SSE
AE191 / 6	R & W FARMS #4	3932 MOORES LAKE RD	FL UST, FL AST, FL Financial Assurance	4315	0.817	SSE
AE192 / 6	WILLIAMSON HIGGINS D	3932 MOORES LAKE ROA	ECHO	4315	0.817	SSE
193 / 3	MILLERS ANTIQUE AUTO	13582 92	FL HAZ WASTE	4447	0.842	ENE
194 / 1	RICARDO HARGROVE	6807 LUANA	FL HAZ WASTE	4502	0.853	NW
195 / 4	IMPERIAL OAKS - PHAS	-	FL NPDES	4516	0.855	SW

DRAFT

MAPPED SITES SUMMARY

Target Property:
MCINTOSH ROAD FROM SOUTH OF US 92 TO NORTH OF I-4
DOVER, FL 33527

MAP ID / FOCUS MAP	SITE NAME	ADDRESS	DATABASE ACRONYMS	DIST (ft. & mi.)		DIRECTION
196 / 6	WILLIAMSON HIGGINS D	3932 MOORES LAKE ROA	FINDS	4589	0.869	SSE
197 / 4	TAMPA HILL TOP	UNKNOWN	FINDS, ECHO	4694	0.889	SW
198 / 3	J L ENTERPRISES	4510 FRITZKE	FL HAZ WASTE	4712	0.892	ENE
199 / 2	SWILLEYS NURSERY INC	10055 MCINTOSH	FL HAZ WASTE	4753	0.900	NNW
200 / 1	DIRECT SATELLITE COM	2311 INDIAN HOLLOW	FL HAZ WASTE	4813	0.912	West
201 / 1	G MOBIL TECH	6706 PEMBERTON OAKS	FL HAZ WASTE	4830	0.915	NNW
202 / 4	DAVID JOSEPH CLASS I	KINGSWAY RD, 0.5MI N	FL CLEANUP SITES, FL DWM CONTAM, FL RESP..	4835	0.916	WSW
AF203 / 3	HOOKER JAMES	13606 US HWY 92 E	UST FINDER, UST FINDER RELEASE	4843	0.917	ENE
AF204 / 3	HOOKER JAMES	13606 US HWY 92 E	FL RGA LUST	4843	0.917	ENE
AF205 / 3	JAMES HOOKER	13606 US HWY 92 E	FL RGA LUST	4843	0.917	ENE
AF206 / 3	HOOKER JAMES	13606 US HWY 92 E	FL LUST, FL UST, FL DWM CONTAM	4843	0.917	ENE
207 / 2	CHAMPLAIN JUSTIN	9988 ART ACRES	FL HAZ WASTE	4967	0.941	North
AG208 / 4	IMPERIAL OAKS - PHAS		FL NPDES	4968	0.941	WSW
AG209 / 4	IMPERIAL OAKS		FL NPDES	4973	0.942	WSW
210 / 2	9906 GALLAGHER RD	9906 GALLAGHER RD	US CDL	4993	0.946	NNE
AH211 / 5	AMAN NURSERY	12550 JESS WALDEN	FL HAZ WASTE	5011	0.949	SSW
212 / 2	FAVORITE FARMS	10070 MCINTOSH ROAD	FL TIER 2	5014	0.950	NNW
AH213 / 5	DUNCAN PHYFE FURNITU	12529 JESS WALDEN	FL HAZ WASTE	5104	0.967	SSW
214 / 5	DRP ANDERSON RD WARE		FL NPDES	5161	0.977	SSE
215 / 6	HOOKS LARRY L	3840 MOORES LAKE	FL HAZ WASTE	5176	0.980	SSE

DRAFT

Key Map - 7587863.8s

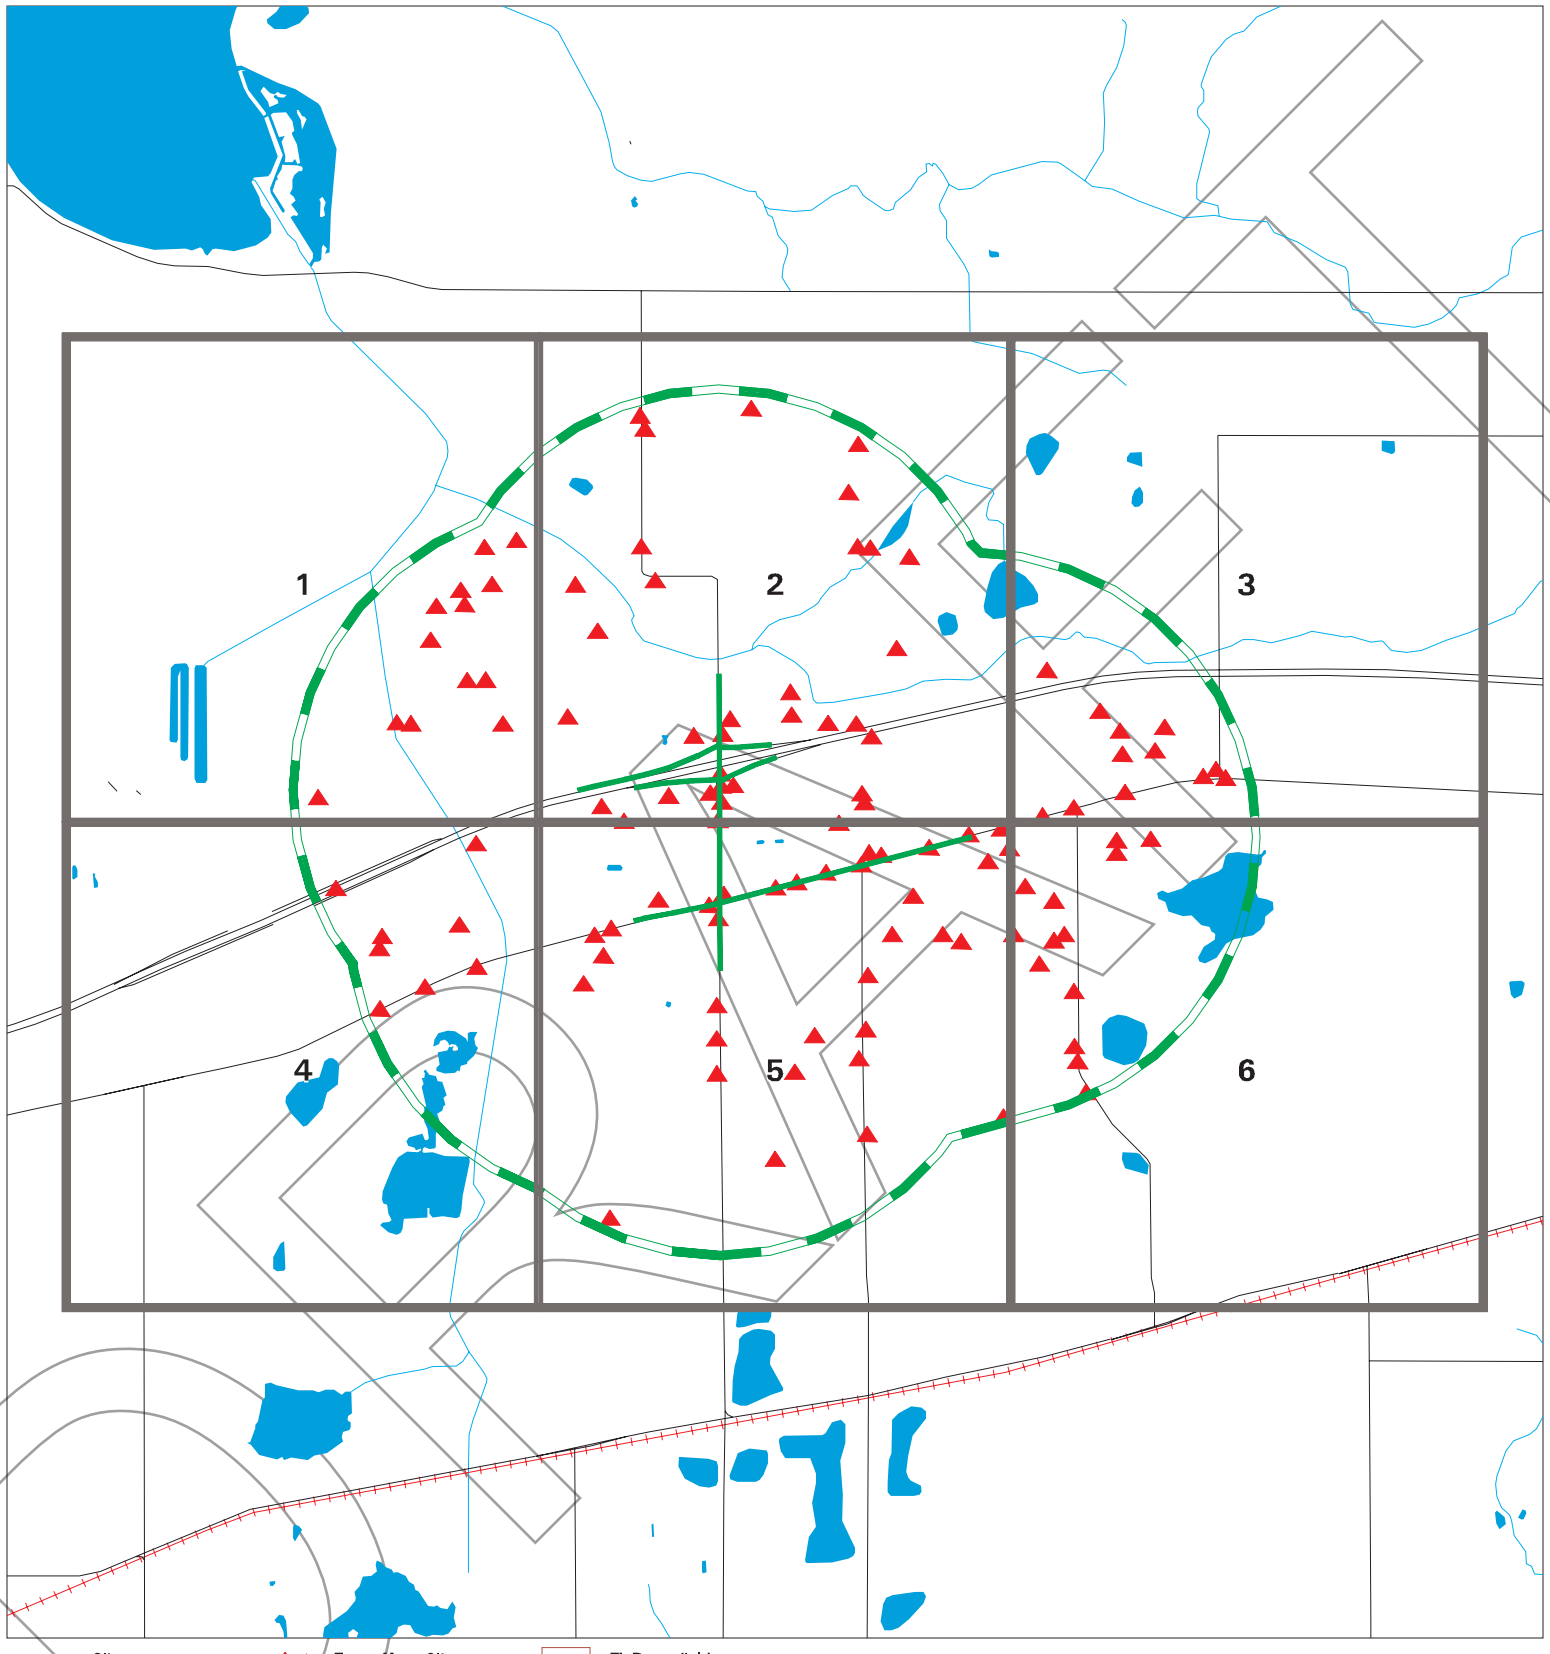

Sites
Target Property
Search Buffer
Focus Map - No Sites
Focus Map - Sites
National Priority List Sites
Dept. Defense Sites
Indian Reservations BIA
FL Brownfield

0 1/2 1 Miles

SITE NAME:	McIntosh Road From South of US 92 To North of I-4	CLIENT:	APTIM
ADDRESS:	McIntosh Road From South of US 92 To North of I-4	CONTACT:	Jessica Jordan
CITY/STATE:	Dover FL	INQUIRY #:	7587863.8s
ZIP:	33527	DATE:	03/07/24 7:49 AM

Copyright © 2024 EDR, Inc. © 2015 TomTom Rel. 2015.

MAP FINDINGS SUMMARY

Database	Search Distance (Miles)	Target Property	< 1/8	1/8 - 1/4	1/4 - 1/2	1/2 - 1	> 1	Total Plotted
STANDARD ENVIRONMENTAL RECORDS								
Lists of Federal NPL (Superfund) sites								
NPL	1.000		0	0	0	0	NR	0
Proposed NPL	1.000		0	0	0	0	NR	0
NPL LIENS	1.000		0	0	0	0	NR	0
Lists of Federal Delisted NPL sites								
Delisted NPL	1.000		0	0	0	0	NR	0
Lists of Federal sites subject to CERCLA removals and CERCLA orders								
FEDERAL FACILITY	1.000		0	0	0	0	NR	0
SEMS	1.000		0	0	0	0	NR	0
Lists of Federal CERCLA sites with NFRAP								
SEMS-ARCHIVE	1.000		0	0	0	0	NR	0
Lists of Federal RCRA facilities undergoing Corrective Action								
CORRACTS	1.000		0	0	0	0	NR	0
Lists of Federal RCRA TSD facilities								
RCRA-TSDF	1.000		0	0	0	0	NR	0
Lists of Federal RCRA generators								
RCRA-LQG	1.000		0	0	0	0	NR	0
RCRA-SQG	1.000		0	1	0	0	NR	1
RCRA-VSQG	1.000		0	0	0	2	NR	2
Federal institutional controls / engineering controls registries								
LUCIS	1.000		0	0	0	0	NR	0
US ENG CONTROLS	1.000		0	0	0	0	NR	0
US INST CONTROLS	1.000		0	0	0	0	NR	0
Federal ERNS list								
ERNS	1.000		2	0	0	0	NR	2
Lists of state- and tribal hazardous waste facilities								
FL SHWS	1.000		0	0	0	0	NR	0
Lists of state and tribal landfills and solid waste disposal facilities								
FL SWF/LF	1.000		0	1	0	1	NR	2
GA SWF/LF	1.000		0	1	0	0	NR	1
Lists of state and tribal leaking storage tanks								
FL LAST	1.000		0	0	0	0	NR	0

DRAFT

MAP FINDINGS SUMMARY

Database	Search Distance (Miles)	Target Property	< 1/8	1/8 - 1/4	1/4 - 1/2	1/2 - 1	> 1	Total Plotted
FL LUST	1.000	2	4	1	0	1	NR	8
INDIAN LUST	1.000		0	0	0	0	NR	0
Lists of state and tribal registered storage tanks								
FL FF TANKS	1.000		0	0	0	0	NR	0
FEMA UST	1.000		0	0	0	0	NR	0
FL UST	1.000	2	6	1	1	3	NR	13
FL AST	1.000	1	0	2	5	4	NR	12
INDIAN UST	1.000		0	0	0	0	NR	0
FL TANKS	1.000		0	0	0	1	NR	1
State and tribal institutional control / engineering control registries								
FL ENG CONTROLS	1.000		0	0	0	0	NR	0
FL INST CONTROL	1.000		0	0	0	0	NR	0
Lists of state and tribal voluntary cleanup sites								
FL VCP	1.000		0	0	0	0	NR	0
INDIAN VCP	1.000		0	0	0	0	NR	0
Lists of state and tribal brownfield sites								
FL BROWNFIELDS	1.000		0	0	0	0	NR	0
ADDITIONAL ENVIRONMENTAL RECORDS								
Local Brownfield lists								
US BROWNFIELDS	1.000		0	0	0	0	NR	0
Local Lists of Landfill / Solid Waste Disposal Sites								
FL SWRCY	1.000		0	0	0	0	NR	0
INDIAN ODI	1.000		0	0	0	0	NR	0
ODI	1.000		0	0	0	0	NR	0
DEBRIS REGION 9	1.000		0	0	0	0	NR	0
IHS OPEN DUMPS	1.000		0	0	0	0	NR	0
Local Lists of Hazardous waste / Contaminated Sites								
US HIST CDL	1.000		0	0	0	0	NR	0
FL PRIORITYCLEANERS	1.000		0	0	0	0	NR	0
FL FI Sites	1.000		0	0	0	0	NR	0
US CDL	1.000		0	0	0	1	NR	1
Local Land Records								
LIENS 2	1.000		0	0	0	0	NR	0
Records of Emergency Release Reports								
HMIRS	1.000	1	0	0	0	0	NR	1
FL SPILLS	1.000	2	2	0	0	2	NR	6
FL SPILLS 90	1.000		0	0	0	0	NR	0

DRAFT

MAP FINDINGS SUMMARY

Database	Search Distance (Miles)	Target Property	< 1/8	1/8 - 1/4	1/4 - 1/2	1/2 - 1	> 1	Total Plotted
FL SPILLS 80	1.000		0	0	0	0	NR	0
Other Ascertainable Records								
RCRA NonGen / NLR	1.000		1	0	1	0	NR	2
FUDS	1.000		0	0	0	0	NR	0
DOD	1.000		0	0	0	0	NR	0
SCRD DRYCLEANERS	1.000		0	0	0	0	NR	0
US FIN ASSUR	1.000		0	0	0	0	NR	0
EPA WATCH LIST	1.000		0	0	0	0	NR	0
2020 COR ACTION	1.000		0	0	0	0	NR	0
TSCA	1.000		0	0	0	0	NR	0
TRIS	1.000		0	0	0	0	NR	0
SSTS	1.000		0	0	0	0	NR	0
ROD	1.000		0	0	0	0	NR	0
RMP	1.000		0	0	0	0	NR	0
RAATS	1.000		0	0	0	0	NR	0
PRP	1.000		0	0	0	0	NR	0
PADS	1.000		0	0	0	0	NR	0
ICIS	1.000		0	0	0	0	NR	0
FTTS	1.000		0	0	0	0	NR	0
MLTS	1.000		0	0	0	0	NR	0
COAL ASH DOE	1.000		0	0	0	0	NR	0
COAL ASH EPA	1.000		0	0	0	0	NR	0
PCB TRANSFORMER	1.000		0	0	0	0	NR	0
RADINFO	1.000		0	0	0	0	NR	0
HIST FTTS	1.000		0	0	0	0	NR	0
DOT OPS	1.000		0	0	0	0	NR	0
CONSENT	1.000		0	0	0	0	NR	0
INDIAN RESERV	1.000		0	0	0	0	NR	0
FUSRAP	1.000		0	0	0	0	NR	0
UMTRA	1.000		0	0	0	0	NR	0
LEAD SMELTERS	1.000		0	0	0	0	NR	0
US AIRS	1.000	1	0	0	0	0	NR	1
US MINES	1.000		0	0	0	0	NR	0
ABANDONED MINES	1.000		0	0	0	0	NR	0
MINES MRDS	1.000		0	0	0	1	NR	1
FINDS	1.000	10	8	5	2	10	NR	35
UXO	1.000		0	0	0	0	NR	0
DOCKET HWC	1.000		0	0	0	0	NR	0
ECHO	1.000	9	5	4	2	11	NR	31
FUELS PROGRAM	1.000		0	0	0	0	NR	0
PFAS NPL	1.000		0	0	0	0	NR	0
PFAS FEDERAL SITES	1.000		0	0	0	0	NR	0
PFAS TSCA	1.000		0	0	0	0	NR	0
PFAS TRIS	1.000		0	0	0	0	NR	0
PFAS RCRA MANIFEST	1.000		0	0	0	0	NR	0
PFAS ATSDR	1.000		0	0	0	0	NR	0
PFAS WQP	1.000		0	0	0	0	NR	0
PFAS NPDES	1.000		0	0	0	0	NR	0
PFAS ECHO	1.000		0	0	0	0	NR	0
PFAS ECHO FIRE TRAINING	1.000		0	0	0	0	NR	0

MAP FINDINGS SUMMARY

Database	Search Distance (Miles)	Target Property	< 1/8	1/8 - 1/4	1/4 - 1/2	1/2 - 1	> 1	Total Plotted
PFAS PART 139 AIRPORT	1.000		0	0	0	0	NR	0
AQUEOUS FOAM NRC	1.000		0	0	0	0	NR	0
BIOSOLIDS	1.000		0	0	0	0	NR	0
FL PFAS	1.000		0	0	0	0	NR	0
FL AQUEOUS FOAM	1.000		0	0	0	0	NR	0
FL AIRS	1.000		0	0	0	0	NR	0
FL ASBESTOS	1.000		4	0	0	0	NR	4
FL CLEANUP SITES	1.000		0	0	0	1	NR	1
FL DEDB	1.000		0	0	0	0	NR	0
FL DRYCLEANERS	1.000		0	0	0	0	NR	0
FL DWM CONTAM	1.000	2	4	1	0	2	NR	9
FL Financial Assurance	1.000	2	3	1	0	3	NR	9
FL Cattle Dip. Vats	1.000		0	0	0	0	NR	0
FL HAZ WASTE	1.000	4	8	7	21	38	NR	78
FL HW GEN	1.000		0	0	0	0	NR	0
FL RESP PARTY	1.000		0	0	0	1	NR	1
FL SOLCP	1.000		0	0	0	0	NR	0
FL SITE INV SITES	1.000		0	0	0	0	NR	0
FL TIER 2	1.000		0	1	1	4	NR	6
FL UIC	1.000		0	0	0	0	NR	0
FL NPDES	1.000		6	1	1	5	NR	13
FL ERIC WASTE CLEANUP	1.000		0	0	0	1	NR	1
UST FINDER RELEASE	1.000	2	2	1	0	1	NR	6
UST FINDER	1.000	2	2	1	0	1	NR	6

EDR HIGH RISK HISTORICAL RECORDS

EDR Exclusive Records

EDR MGP	1.000		0	0	0	0	NR	0
EDR Hist Auto	1.000	7	1	0	1	1	NR	10
EDR Hist Cleaner	1.000		0	0	0	0	NR	0

EDR RECOVERED GOVERNMENT ARCHIVES

Exclusive Recovered Govt. Archives

FL RGA HWS	1.000		0	0	0	0	NR	0
FL RGA LF	1.000		0	0	0	0	NR	0
FL RGA LUST	1.000	9	8	2	0	2	NR	21

- Totals --		56	66	31	35	97	0	285

NOTES:

TP = Target Property

NR = Not Requested at this Search Distance

Sites may be listed in more than one database

DRAFT

Focus Map - 1 - 7587863.8s

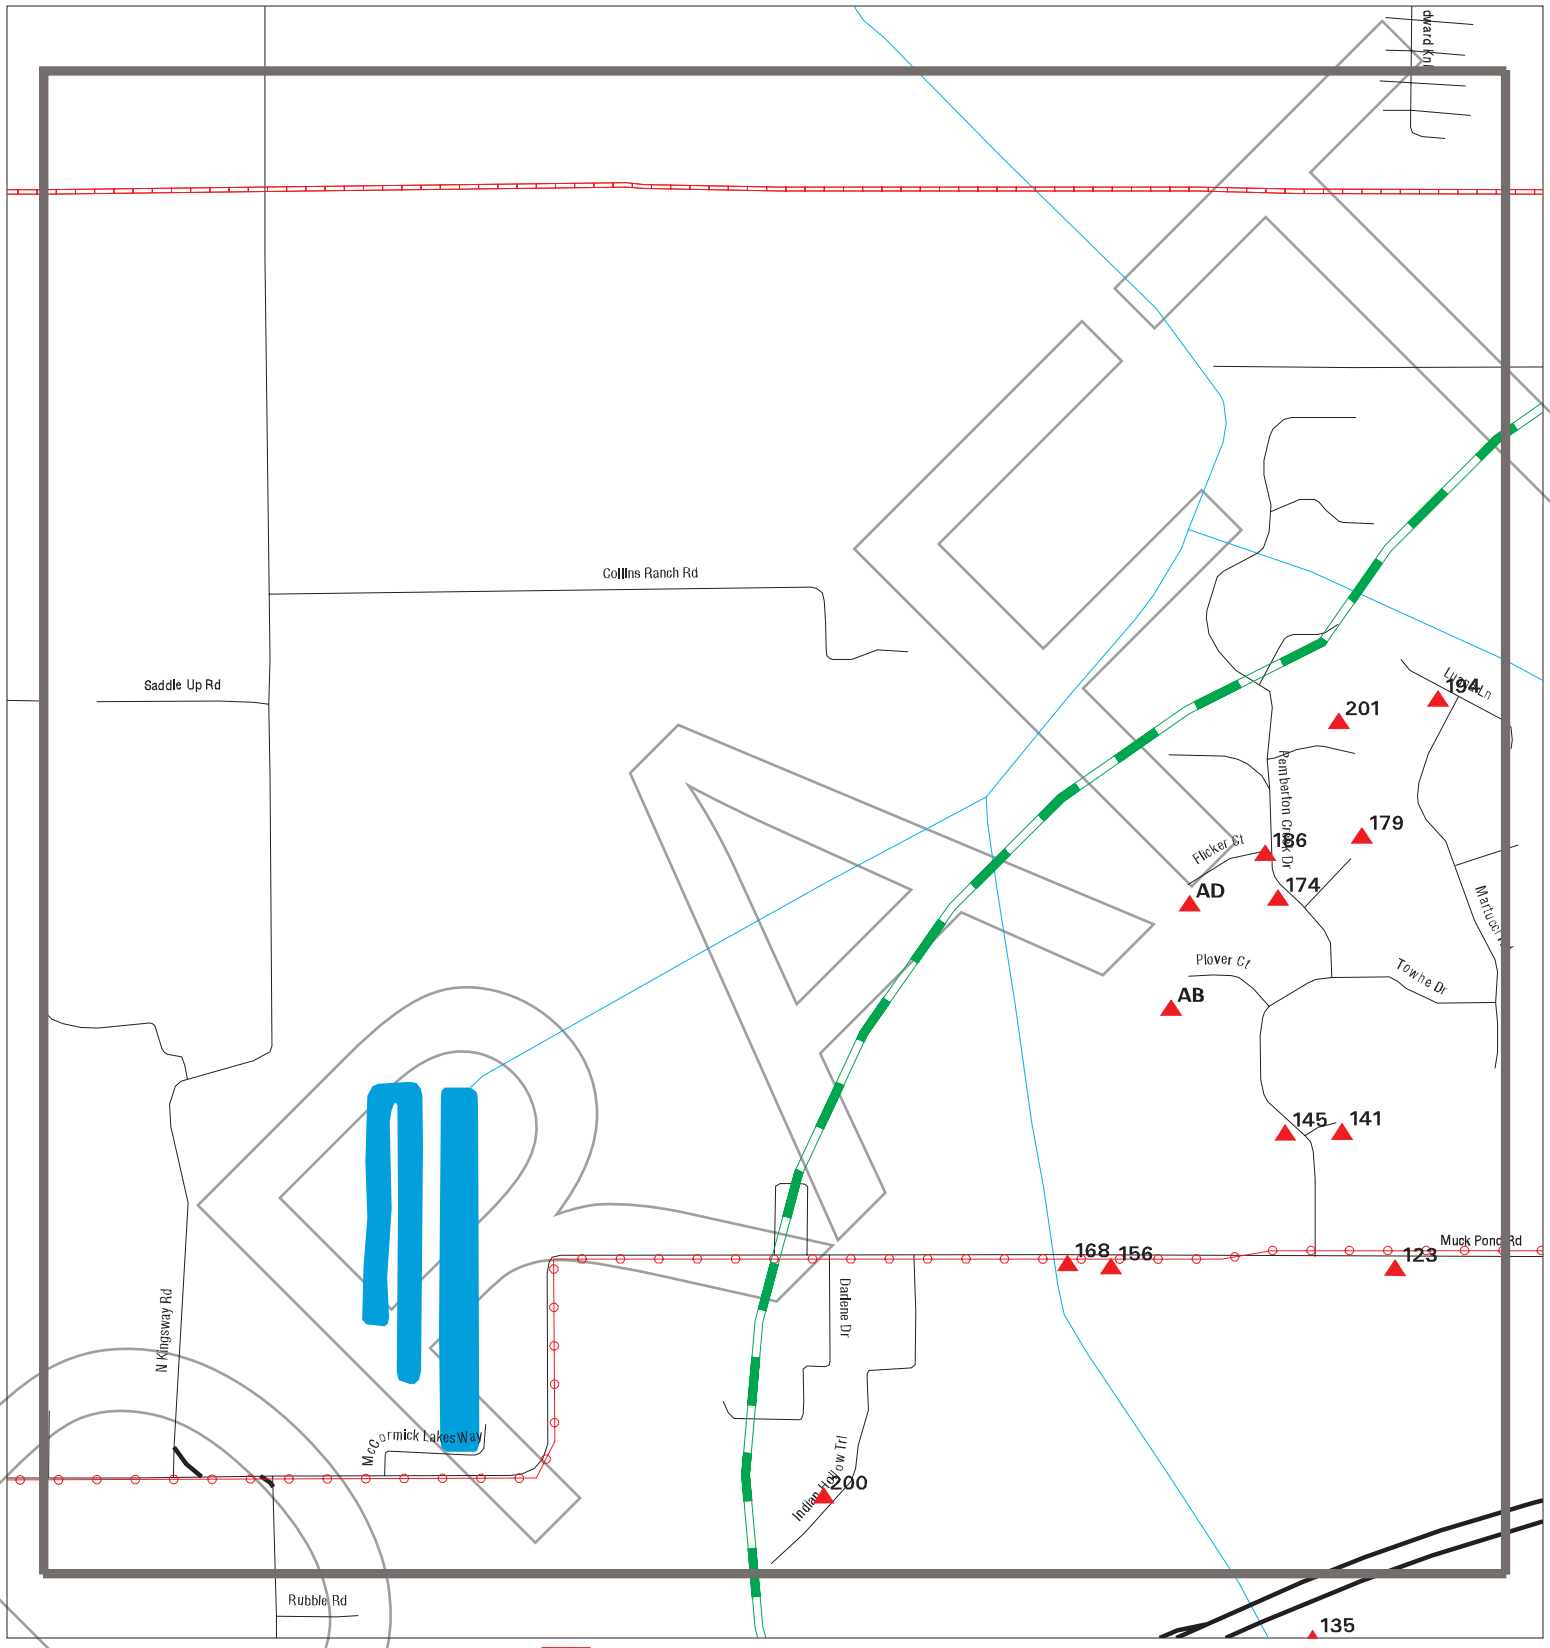

Sites
Target Property
Search Buffer
Focus Map - No Sites
Focus Map - Sites
Power Line
Pipe Line
National Priority List Sites
Dept. Defense Sites
Indian Reservations BIA
FL Brownfield

0 1/8 1/4 Miles

SITE NAME:	McIntosh Road From South of US 92 To North of I-4	CLIENT:	APTIM
ADDRESS:	McIntosh Road From South of US 92 To North of I-4	CONTACT:	Jessica Jordan
CITY/STATE:	Dover FL	INQUIRY #:	7587863.8s
ZIP:	33527	DATE:	03/07/24

Copyright © 2024 EDR, Inc. © 2015 TomTom Rel. 2015.

MAPPED SITES SUMMARY - FOCUS MAP 1

Target Property:
MCINTOSH ROAD FROM SOUTH OF US 92 TO NORTH OF I-4
DOVER, FL 33527

MAP ID / FOCUS MAP	SITE NAME	ADDRESS	DATABASE ACRONYMS	DIST (ft. & mi.) DIRECTION		
123 / 1	BEARD MALCOLM E	6701 MUCK POND RD	FL AST	1864	0.353	NW
141 / 1	DAILY STEVEN EDWARD	2507 PEMBERTON CREEK	FL HAZ WASTE	2673	0.506	NW
145 / 1	GINNS LAWN MAINTENAN	2508 PEMBERTON CREEK	FL HAZ WASTE	2898	0.549	NW
156 / 1	MIDDLE FLORIDA PEST	6659 MUCK POND	FL HAZ WASTE	3335	0.632	WNW
168 / 1		6515 MUCK POND ROAD	FL SPILLS	3583	0.679	WNW
AB172 / 1	CAVALIER EQUIPMENT S	6608 PLOVER	FL HAZ WASTE	3908	0.740	NW
AB173 / 1	CAVALIER EQUIPMENT S	6608 PLOVER COURT	RCRA-VSQG, FINDS, ECHO	3908	0.740	NW
174 / 1	W H WILLIAMS CO	2606 PEMBERTON CREEK	FL HAZ WASTE	4038	0.765	NNW
179 / 1	FENZAU WILLIAM R /DB	6705 BOBWHITE	FL HAZ WASTE	4144	0.785	NNW
AD181 / 1	TOSCA ROOFING	6607 PLOVER	FL HAZ WASTE	4150	0.786	NW
AD183 / 1	DOYLE RAY GEN CONTRA	6609 PLOVER CT	FL SWF/LF	4160	0.788	NW
AD184 / 1	RAY DOYLE	6609 PLOVER	FL HAZ WASTE	4160	0.788	NW
AD185 / 1	DOYLE RAY GENERAL CO	6609 PLOVER BUSINESS	FL HAZ WASTE	4160	0.788	NW
186 / 1		6606 FLICKER COURT	FL SPILLS	4308	0.816	NNW
AD187 / 1	WALKER JENNINGS RAY	6606 FLICKER	FL HAZ WASTE	4309	0.816	NW
194 / 1	RICARDO HARGROVE	6807 LUANA	FL HAZ WASTE	4502	0.853	NW
200 / 1	DIRECT SATELLITE COM	2311 INDIAN HOLLOW	FL HAZ WASTE	4813	0.912	West
201 / 1	G MOBIL TECH	6706 PEMBERTON OAKS	FL HAZ WASTE	4830	0.915	NNW

DRAFT

Focus Map - 2 - 7587863.8s

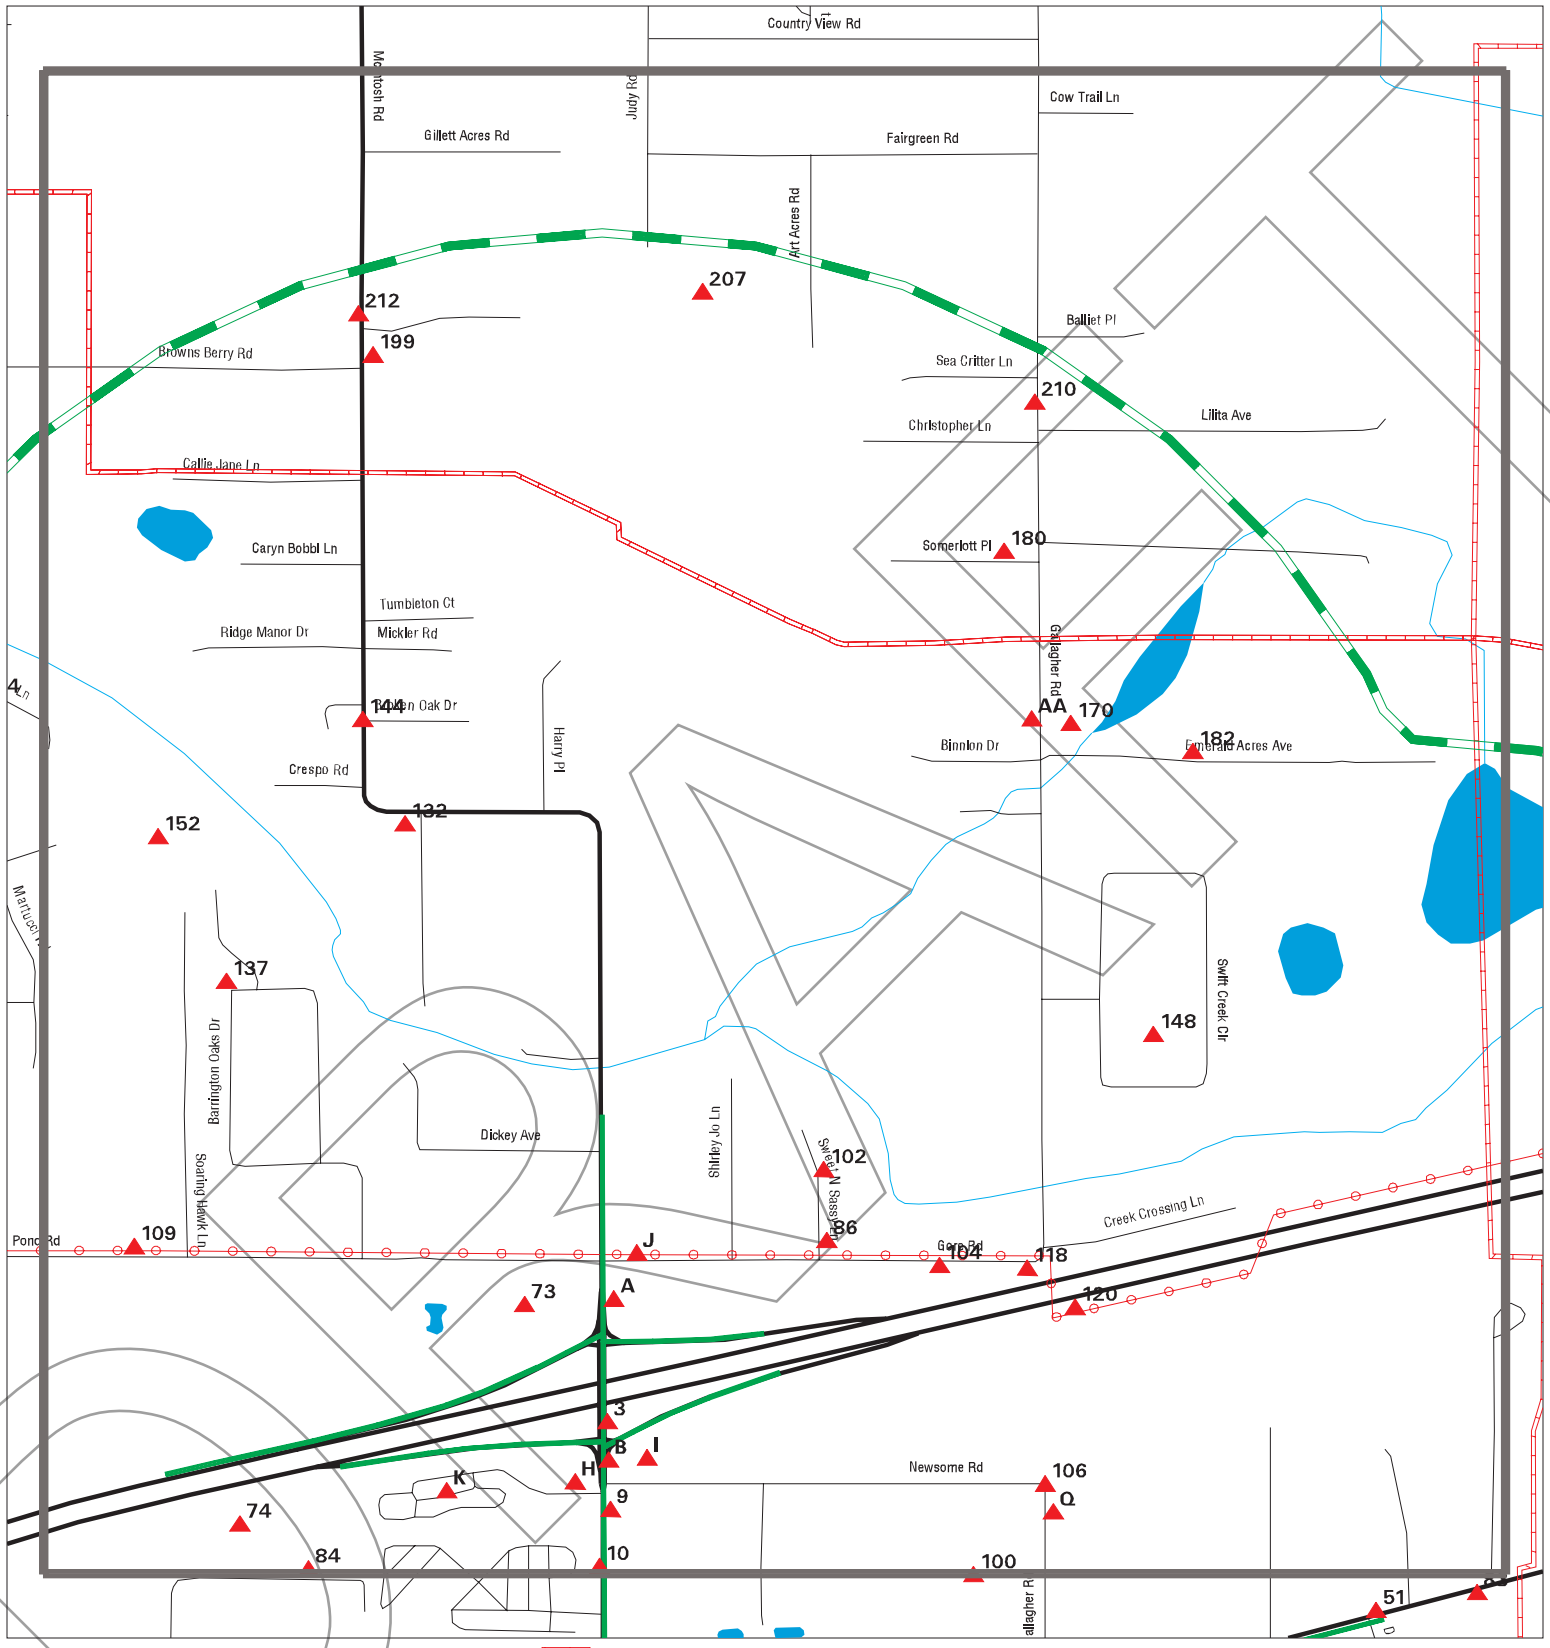

SITE NAME:	McIntosh Road From South of US 92 To North of I-4	CLIENT:	APTIM
ADDRESS:	McIntosh Road From South of US 92 To North of I-4	CONTACT:	Jessica Jordan
CITY/STATE:	Dover FL	INQUIRY #:	7587863.8s
ZIP:	33527	DATE:	03/07/24

Copyright © 2024 EDR, Inc. © 2015 TomTom Rel. 2015.

MAPPED SITES SUMMARY - FOCUS MAP 2

Target Property:
MCINTOSH ROAD FROM SOUTH OF US 92 TO NORTH OF I-4
DOVER, FL 33527

MAP ID / FOCUS MAP	SITE NAME	ADDRESS	DATABASE ACRONYMS	DIST (ft. & mi.) DIRECTION		
A1 / 2	CIRCLE K 4810 MCINTO	4810 MCINTOSH RD	FINDS, ECHO	TP		
A2 / 2	AMOCO MCINTOSH	4810 MCINTOSH RD	FINDS, ECHO	TP		
3 / 2	I-4 GUARDRAIL IMPROV		FINDS	TP		
B4 / 2	STUCKEYS SUPER KWIK	4705 MCINTOSH RD	FL RGA LUST	TP		
B5 / 2	STUCKEY ENTERPRISES	4705 N MCINTOSH RD	EDR Hist Auto	TP		
B6 / 2	FORMER STUCKEYS #297	4705 MCINTOSH ROAD	FINDS, ECHO	TP		
B7 / 2	TAMPA RV	4730 MCINTOSH RD	FINDS, ECHO	TP		
B8 / 2		MCINTOSH ROAD AND NE	FL SPILLS	TP		
9 / 2	7-ELEVEN FOOD STORE	4647 MCINTOSH RD	FL RGA LUST	TP		
10 / 2	BREWER VOCTOR E	4630 MCINTOSH	FL HAZ WASTE	TP		
A42 / 2	CAMPING WORLD	4811 MACINTOSH RD	FINDS, ECHO	67	0.013	East
A43 / 2	BP AMOCO MCINTOSH #4	4810 MCINTOSH RD	FL RGA LUST	67	0.013	East
A44 / 2	AMOCO MCINTOSH	4810 MCINTOSH RD	FL RGA LUST	67	0.013	East
A45 / 2	AMOCO-SCOTTS	4810 MCINTOSH RD	FL RGA LUST	67	0.013	East
A46 / 2	CAMPING WORLD	4811 MCINTOSH RD	FL NPDES	67	0.013	East
A47 / 2	RADIANT FOOD STORE #	4810 MCINTOSH RD	FL RGA LUST	67	0.013	East
A48 / 2	LONG VIEW RV SUPERST	4811 MCINTOSH	FL HAZ WASTE	67	0.013	East
A49 / 2	AMOCO MCINTOSH #410	4810 MCINTOSH RD	FL RGA LUST	67	0.013	East
A50 / 2	AMOCO-ANDERSON #2	4810 MCINTOSH RD	FL RGA LUST	67	0.013	East
H55 / 2		4660 MCINTOSH RD	ERNS	170	0.032	West
H56 / 2	RACEWAY #980	4660 MCINTOSH RD	FINDS, ECHO	170	0.032	West
H57 / 2	RACETRAC #980	4660 MCINTOSH RD	UST FINDER, UST FINDER RELEASE	170	0.032	West
H58 / 2		4660 MCINTOSH RD	ERNS	170	0.032	West
H59 / 2	RACETRAC PETROLEUM I	4660 MCINTOSH RD	EDR Hist Auto	170	0.032	West
H60 / 2	RACETRAC #980	4660 MCINTOSH RD	FL RGA LUST	170	0.032	West
H61 / 2	RACETRAC #980	4660 MCINTOSH RD	FL LUST, FL UST, FL SPILLS, FL DWM CONTA...	170	0.032	West
H62 / 2		4660 MCINTOSH RD	FL SPILLS	170	0.032	West
I63 / 2	7-ELEVEN FOOD STORE	12902 NEWSOME RD	FL LUST, FL UST, FL DWM CONTAM, FL Finan...	174	0.033	SSE
I64 / 2	7-ELEVEN FOOD STORE	12902 NEWSOME RD	FL RGA LUST	174	0.033	SSE
I65 / 2	7-ELEVEN FOOD STORE	12902 NEWSOME RD	UST FINDER, UST FINDER RELEASE	174	0.033	SSE
J66 / 2	DOVER RETAIL CENTER	12902 GORE RD	FINDS, ECHO	206	0.039	East
J67 / 2	DOVER RETAIL CENTER	12902 GORE RD	FL NPDES	206	0.039	East
K69 / 2	EAST & WEST SALES OF	4656 MCINTOSH RD	FL ASBESTOS	234	0.044	South
K70 / 2	TAMPA RV	4656 MCINTOSH	FL HAZ WASTE	234	0.044	South
H71 / 2	MCDONALD'S	4650 MCINTOSH RD	FL ASBESTOS	249	0.047	West
73 / 2	SHELL-DOVER #507	4810 MCINTOSH RD	FL LUST, FL UST, FL ASBESTOS, FL DWM CON...	374	0.071	NNW
74 / 2	TAMPA RV	4730 MCINTOSH RD	FL NPDES	385	0.073	SSE
84 / 2	TAMPA RV	4620 4622 4750 CASTL	FL ASBESTOS	637	0.121	SSW
86 / 2	CAMPING WORLD - ACCE	UNKNOWN	FINDS, ECHO	678	0.128	NE

DRAFT

MAPPED SITES SUMMARY - FOCUS MAP 2

Target Property:
MCINTOSH ROAD FROM SOUTH OF US 92 TO NORTH OF I-4
DOVER, FL 33527

MAP ID / FOCUS MAP	SITE NAME	ADDRESS	DATABASE ACRONYMS	DIST (ft. & mi.) DIRECTION		
Q101 / 2	ELEMENTARY SCHOOL J	4630 GALLAGHER RD	FINDS, ECHO	1022	0.194	NNW
102 / 2	CAMPING WORLD - ACCE		FL NPDES	1050	0.199	NNE
Q103 / 2	STRAWBERRY CREST HIG	4691 GALLAGHER RD	FL AST, FL Financial Assurance, FL HAZ W...	1131	0.214	NNW
104 / 2	HERITAGE NURSERY & T	13133 GALLAGHER	FL HAZ WASTE	1132	0.214	ENE
106 / 2	HIGH SCHOOL UUU	NEWSOME & N GALLAGHE	FINDS, ECHO	1303	0.247	NNW
109 / 2	REED WILLIAM LEE / D	7002 MUCK POND	FL HAZ WASTE	1374	0.260	NNW
118 / 2	GRIFFIN-HALL FARM	GALLAHGER RD	FL UST	1610	0.305	ENE
120 / 2	SR-400 I-4 - MCINT	UNKNOWN	FINDS, ECHO	1811	0.343	ENE
132 / 2	HILLSBOROUGH SOUND C	9580 MCINTOSH	FL HAZ WASTE	2109	0.399	NW
137 / 2	HILLSBOROUGH PUMP AN	9342 BARRINGTON OAKS	FL HAZ WASTE	2387	0.452	WNW
144 / 2	CIRCLE K #7108	10401 MCINTOSH RD	RCRA-VSQG, FINDS, ECHO	2771	0.525	NNW
148 / 2	STONEY CREEK (FKA PE	GALAGHER RD	FINDS, ECHO	2943	0.557	NE
152 / 2	RAINBOW GUTTERS	9460 SOARING HAWK	FL HAZ WASTE	3137	0.594	WNW
AA164 / 2	PALMERS CLEANING SER	9626 GALLAGHER	FL HAZ WASTE	3501	0.663	NE
AA165 / 2	BAY AREA TESTING	9618 GALLAGHER	FL HAZ WASTE	3501	0.663	NE
170 / 2	BESSEY JEFFERY	13202 EMERALD ACRES	FL HAZ WASTE	3659	0.693	NE
180 / 2	BILLS TRANSMISSIONS	13016 SOMERLOTT PL	EDR Hist Auto	4146	0.785	NE
182 / 2	TIMBERLINE DEVELOPME	13218 EMERALD ACRES	FL HAZ WASTE	4153	0.787	ENE
199 / 2	SWILLEYS NURSERY INC	10055 MCINTOSH	FL HAZ WASTE	4753	0.900	NNW
207 / 2	CHAMPLAIN JUSTIN	9988 ART ACRES	FL HAZ WASTE	4967	0.941	North
210 / 2	9906 GALLAGHER RD	9906 GALLAGHER RD	US CDL	4993	0.946	NNE
212 / 2	FAVORITE FARMS	10070 MCINTOSH ROAD	FL TIER 2	5014	0.950	NNW

DRAFT

Focus Map - 3 - 7587863.8s

Sites
Target Property
Search Buffer
Focus Map - No Sites
Focus Map - Sites
Power Line
Pipe Line
National Priority List Sites
Dept. Defense Sites
Indian Reservations BIA
FL Brownfield

SITE NAME:	McIntosh Road From South of US 92 To North of I-4	CLIENT:	APTIM
ADDRESS:	McIntosh Road From South of US 92 To North of I-4	CONTACT:	Jessica Jordan
CITY/STATE:	Dover FL	INQUIRY #:	7587863.8s
ZIP:	33527	DATE:	03/07/24

Copyright © 2024 EDR, Inc. © 2015 TomTom Rel. 2015.

MAPPED SITES SUMMARY - FOCUS MAP 3

Target Property:
MCINTOSH ROAD FROM SOUTH OF US 92 TO NORTH OF I-4
DOVER, FL 33527

MAP ID / FOCUS MAP	SITE NAME	ADDRESS	DATABASE ACRONYMS	DIST (ft. & mi.) DIRECTION		
R110 / 3	BILLS TRANSMISSIONS	13350 92	FL HAZ WASTE	1383	0.262	ENE
R111 / 3	DADS TOWING	13350 US HIGHWAY 92	FL HAZ WASTE	1383	0.262	ENE
R112 / 3	GULF FOUNDATION INC	13350 US HIGHWAY 92	FL HAZ WASTE	1383	0.262	ENE
R113 / 3	BILLS TRANSMISSIONS	13350 US HIGHWAY 92	FL HAZ WASTE	1383	0.262	ENE
R114 / 3	DADS TOWING	13350 E US HIGHWAY 9	EDR Hist Auto	1383	0.262	ENE
R115 / 3	GULF FOUNDATION INC	13350 US HIGHWAY 92	FL HAZ WASTE	1383	0.262	ENE
127 / 3	GENERAL RV CENTER	13396 US 92 E	FL HAZ WASTE	1980	0.375	ENE
149 / 3	LAWNS INC	4801 LYNN OAKS	FL HAZ WASTE	2971	0.563	ENE
153 / 3	POLAR BRITE PRESSURE	4811 LYNN OAKS	FL HAZ WASTE	3199	0.606	ENE
Y157 / 3	GENERAL RV- REVISION	13396 E US HWY 92	FINDS, ECHO	3348	0.634	NE
Y158 / 3	GENERAL RV SALES CEN	13396 E US HWY 92	FINDS, ECHO	3348	0.634	NE
Y159 / 3	GENERAL RV CENTER	13396 E US HWY 92	FL TANKS, FL NPDES	3348	0.634	NE
160 / 3	DYE JERRY	4817 LYNN OAKS	FL HAZ WASTE	3395	0.643	NE
161 / 3	PEMBERTON CREEK PH I	N. OF I-4 AND W. OF	FINDS, ECHO	3403	0.645	NNE
171 / 3	PERSONAL TOUCH ROSE	4610 REOLA	FL HAZ WASTE	3765	0.713	ENE
178 / 3	JOHNSON NURSERY	4630 REOLA	FL HAZ WASTE	4125	0.781	ENE
193 / 3	MILLERS ANTIQUE AUTO	13582 92	FL HAZ WASTE	4447	0.842	ENE
198 / 3	J L ENTERPRISES	4510 FRITZKE	FL HAZ WASTE	4712	0.892	ENE
AF203 / 3	HOOKER JAMES	13606 US HWY 92 E	UST FINDER, UST FINDER RELEASE	4843	0.917	ENE
AF204 / 3	HOOKER JAMES	13606 US HWY 92 E	FL RGA LUST	4843	0.917	ENE
AF205 / 3	JAMES HOOKER	13606 US HWY 92 E	FL RGA LUST	4843	0.917	ENE
AF206 / 3	HOOKER JAMES	13606 US HWY 92 E	FL LUST, FL UST, FL DWM CONTAM	4843	0.917	ENE

DRAFT

Focus Map - 4 - 7587863.8s

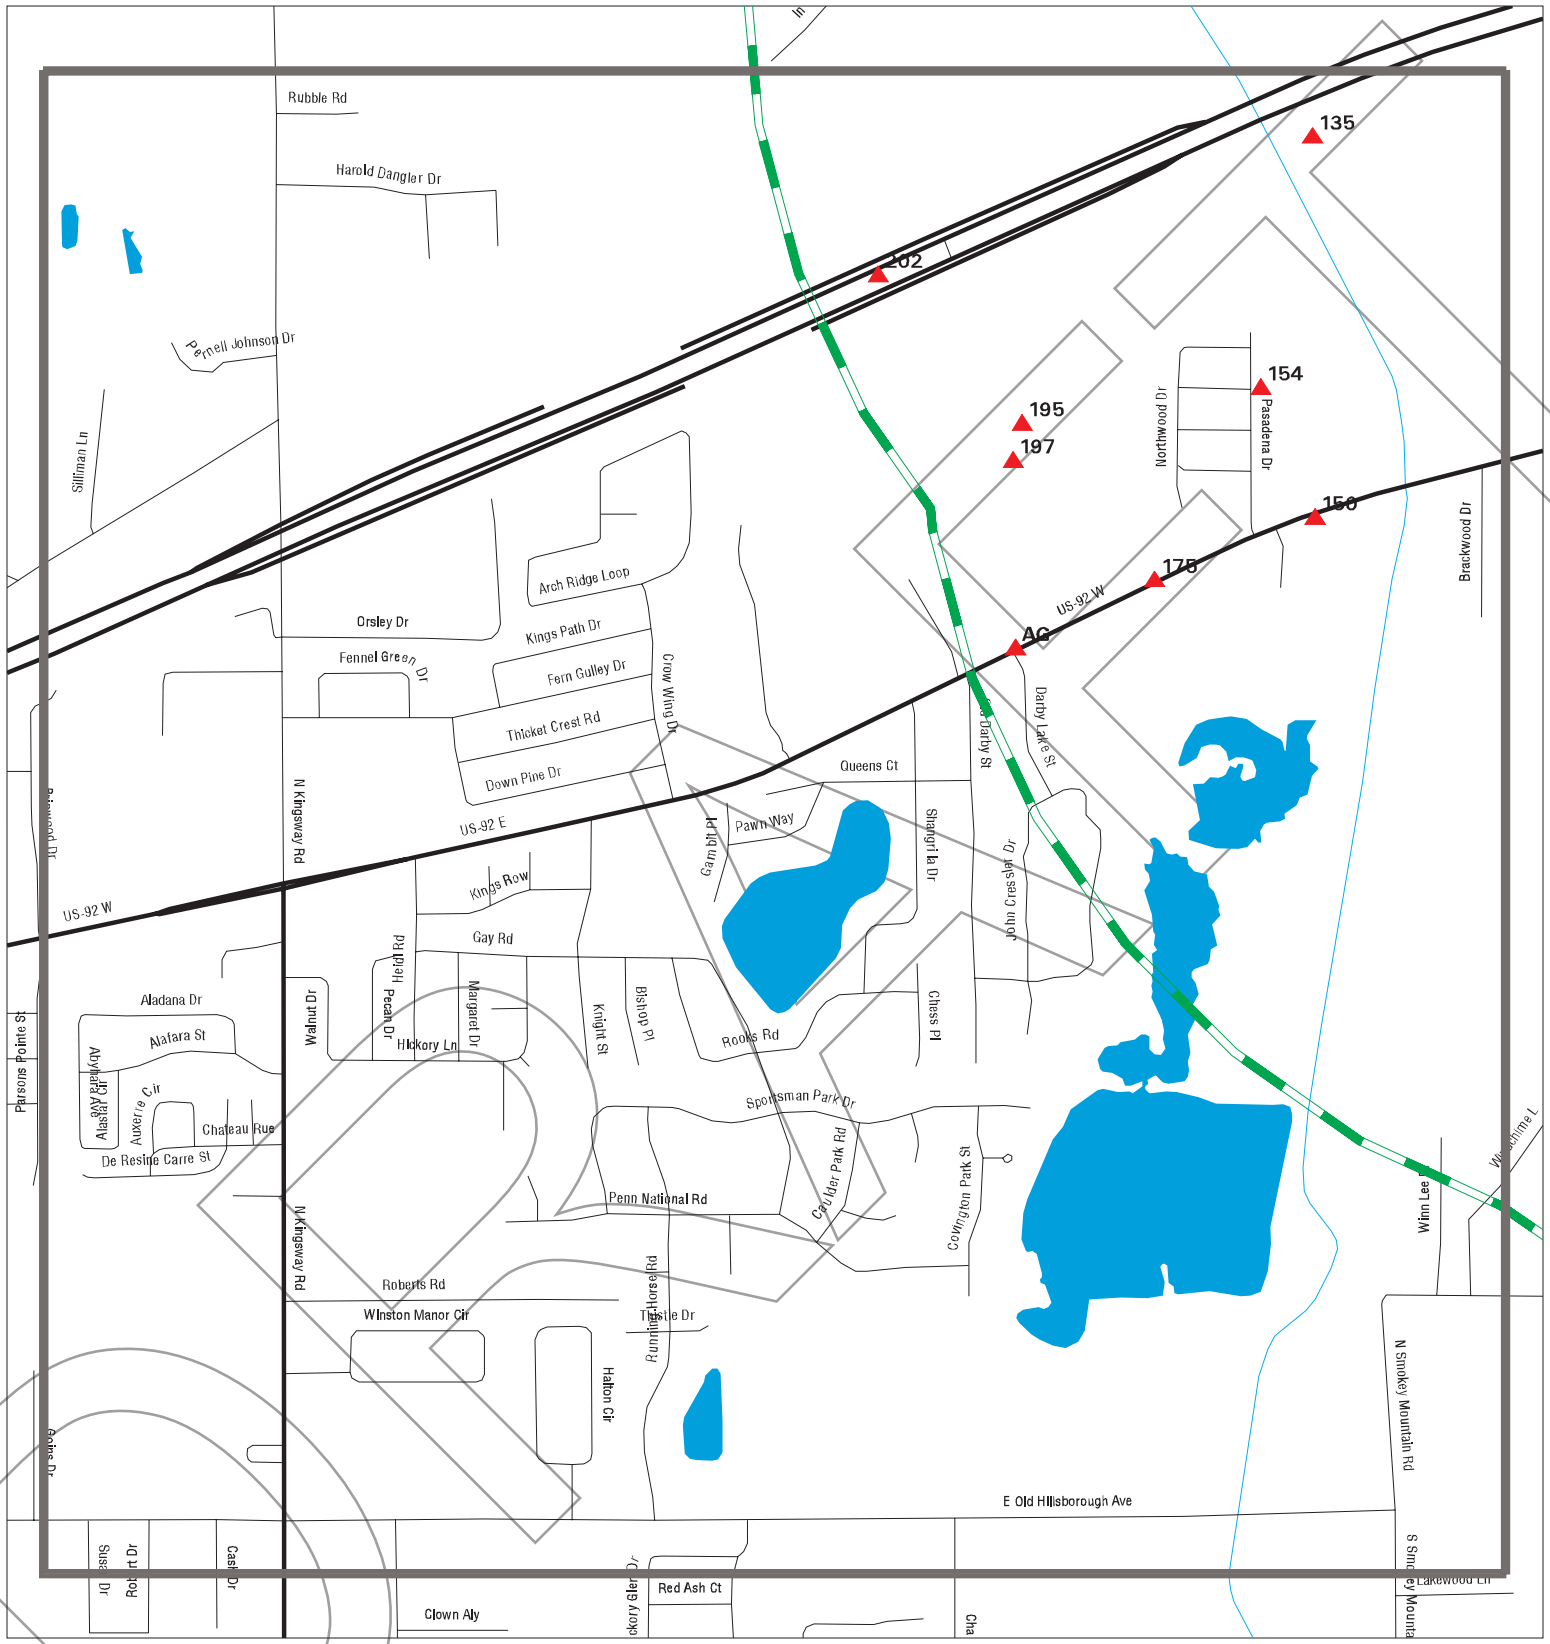

Sites
Target Property
Search Buffer
Focus Map - No Sites
Focus Map - Sites
Power Line
Pipe Line
National Priority List Sites
Dept. Defense Sites
Indian Reservations BIA
FL Brownfield

0 1/8 1/4 Miles

SITE NAME:	McIntosh Road From South of US 92 To North of I-4
ADDRESS:	McIntosh Road From South of US 92 To North of I-4
CITY/STATE:	Dover FL
ZIP:	33527

CLIENT:	APTIM
CONTACT:	Jessica Jordan
INQUIRY #:	7587863.8s
DATE:	03/07/24

Copyright © 2024 EDR, Inc. © 2015 TomTom Rel. 2015.

MAPPED SITES SUMMARY - FOCUS MAP 4

Target Property:
MCINTOSH ROAD FROM SOUTH OF US 92 TO NORTH OF I-4
DOVER, FL 33527

MAP ID / FOCUS MAP	SITE NAME	ADDRESS	DATABASE ACRONYMS	DIST (ft. & mi.) DIRECTION		
135 / 4	I-4 SR 400	I-4 SR 400	FL NPDES	2126	0.403	WSW
150 / 4	LUDLUM TILE SERVICE	1545 US 92 92	FL HAZ WASTE	3029	0.574	WSW
154 / 4	WADE KNOWLES	1607 PASADENA	FL HAZ WASTE	3235	0.613	West
175 / 4	ARMWOOD HIGH SCHOOL	1200 US HIGHWAY 92 E	FINDS, ECHO	4054	0.768	WSW
195 / 4	IMPERIAL OAKS - PHAS	-	FL NPDES	4516	0.855	SW
197 / 4	TAMPA HILL TOP	UNKNOWN	FINDS, ECHO	4694	0.889	SW
202 / 4	DAVID JOSEPH CLASS I	KINGSWAY RD, 0.5MI N	FL CLEANUP SITES, FL DWM CONTAM, FL RESP..	4835	0.916	WSW
AG208 / 4	IMPERIAL OAKS - PHAS		FL NPDES	4968	0.941	WSW
AG209 / 4	IMPERIAL OAKS		FL NPDES	4973	0.942	WSW

DRAFT

Focus Map - 5 - 7587863.8s

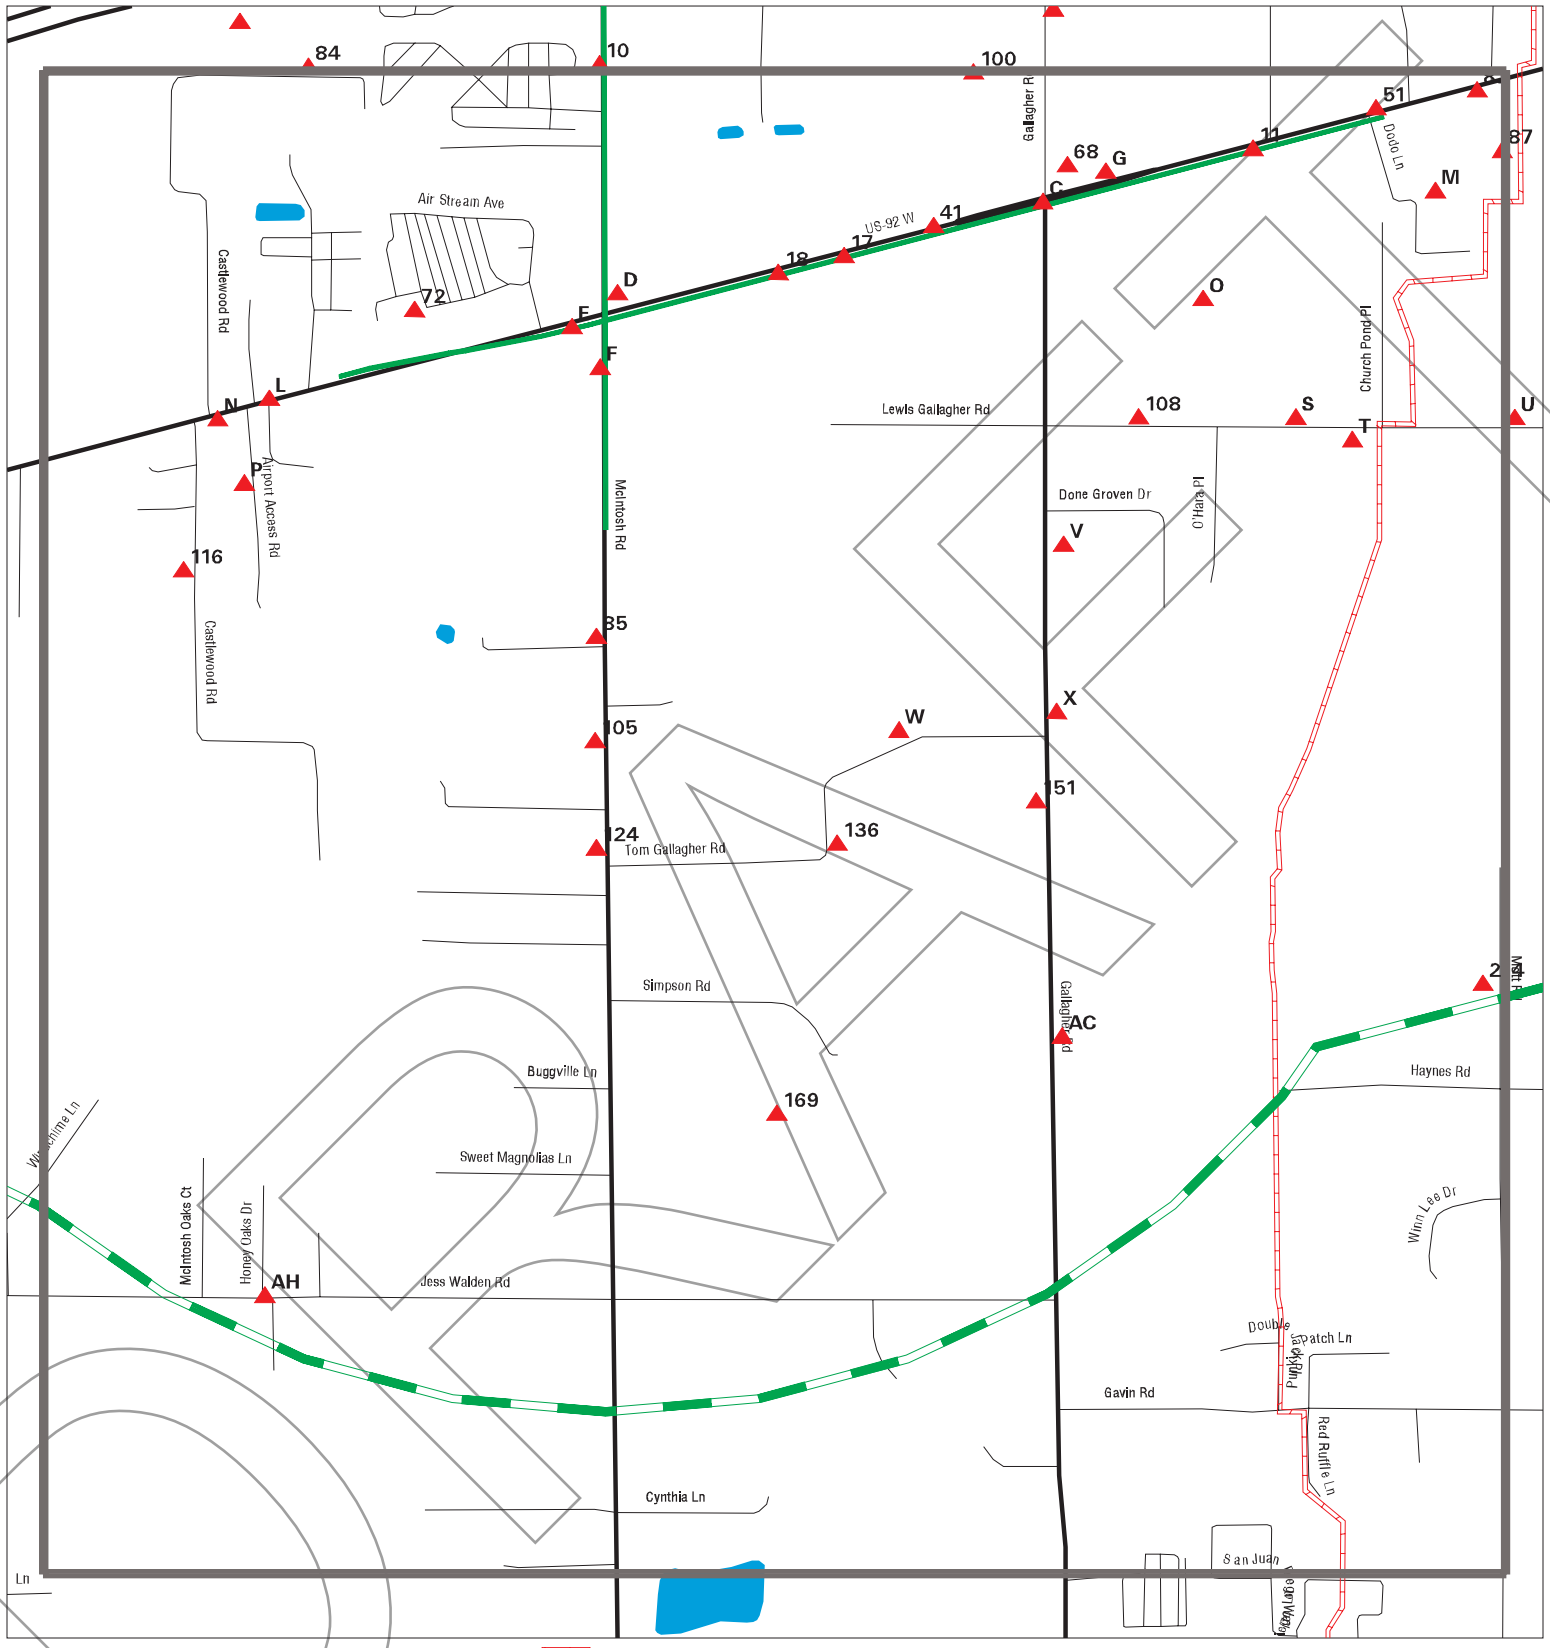

SITE NAME:	McIntosh Road From South of US 92 To North of I-4	CLIENT:	APTIM
ADDRESS:	McIntosh Road From South of US 92 To North of I-4	CONTACT:	Jessica Jordan
CITY/STATE:	Dover FL	INQUIRY #:	7587863.8s
ZIP:	33527	DATE:	03/07/24

Copyright © 2024 EDR, Inc. © 2015 TomTom Rel. 2015.

MAPPED SITES SUMMARY - FOCUS MAP 5

Target Property:
MCINTOSH ROAD FROM SOUTH OF US 92 TO NORTH OF I-4
DOVER, FL 33527

MAP ID / FOCUS MAP	SITE NAME	ADDRESS	DATABASE ACRONYMS	DIST (ft. & mi.) DIRECTION
11 / 5	MAXWELL FARMS	13195 US HWY 92 E	FL AST	TP
C12 / 5	RALPH'S AUTOMOTIVE	HWY 92 & GALLAGHER R	US AIRS, FINDS, ECHO	TP
C13 / 5	ABSOLUTE AUTO REPAIR	13095 US HIGHWAY 92	FL HAZ WASTE	TP
C14 / 5	ABSOLUTE AUTO REPAIR	13095 92	FL HAZ WASTE	TP
C15 / 5	RALPHS AUTOMOTIVE SE	13095 HWY 92 & GALLA	FL RGA LUST	TP
C16 / 5	RALPH'S AUTOMOTIVE S	13095 HWY 92 & GALLA	FL RGA LUST	TP
17 / 5	MAINTAIN A PLANT	13009 92	FL HAZ WASTE	TP
18 / 5	INDEPENDENCE ACADEMY	19202 US HWY 92 E	FINDS, ECHO	TP
D19 / 5	BP-MCINTOSH #126	12905 US HWY 92 E	FL RGA LUST	TP
D20 / 5	U MINI MART	12905 US HIGHWAY 92	EDR Hist Auto	TP
D21 / 5	BP-MCINTOSH	12905 US HWY 92 E	FL RGA LUST	TP
D22 / 5	DRISCOLL'S AGRICULTU	US HWY-92 E & MCINTO	FINDS, ECHO	TP
D23 / 5	MARATHON-MCINTOSH #1	12901 E US HIGHWAY 9	UST FINDER, UST FINDER RELEASE	TP
D24 / 5	BP-MCINTOSH #126	12901 E US HIGHWAY 9	FL LUST, FL UST, FL DWM CONTAM, FL Finan...	TP
D25 / 5	MARATHON MCINTOSH-MA	12901 E. US HWY 92	ECHO	TP
D26 / 5	MARATHON MCINTOSH-MA	12901 E. US HWY 92	FINDS	TP
D27 / 5	MC INTOSH B P	12901 E US HIGHWAY 9	EDR Hist Auto	TP
D28 / 5	BP-MCINTOSH	12901 US HWY 92 E	FL RGA LUST	TP
D29 / 5	LACRU INC	12901 US HIGHWAY 92	EDR Hist Auto	TP
E30 / 5	SPEEDWAY #6541	12877 E US HWY 92	UST FINDER, UST FINDER RELEASE	TP
E31 / 5	ARCO-ACADEMY #020	12877 E US HIGHWAY 9	FL DWM CONTAM	TP
E32 / 5	ARCO-ACADEMY #020	12877 E US HIGHWAY 9	FL LUST, FL UST, FL Financial Assurance	TP
E33 / 5	HESS CORPORATION	12877 E US HIGHWAY 9	EDR Hist Auto	TP
E34 / 5	HESS #09416	12877 E US HWY 92	FL RGA LUST	TP
F35 / 5	HESS #09416	4324 N MCINTOSH RD	FL RGA LUST	TP
F36 / 5		4324 MCINTOSH ROAD A	FL SPILLS	TP
F37 / 5	PICK KWIK FOOD STORE	4324 N MCINTOSH RD	EDR Hist Auto	TP
F38 / 5	4324 MACINTOSH ROAD	4324 MACINTOSH ROAD	HMIRS	TP
F39 / 5	HESS STATION #09416	4324 MCINTOSH RD	FINDS, ECHO	TP
F40 / 5	AMERADA HESS CORPORA	4324 MCINTOSH RD	EDR Hist Auto	TP
41 / 5	LANDSCAPE MAINTENANC	13050 92 E	FL HAZ WASTE	60 0.011 NNW
51 / 5	WILSONS WHOLESALE NU	HWY 92 1 MI E MCINTO	FL LUST, FL UST, FL DWM CONTAM	68 0.013 NNW
D52 / 5	CIRCLE K #7075	SR 600 & MCINTOSH RD	FL UST	76 0.014 East
G53 / 5	POWERS SUE G	13120 92	FL HAZ WASTE	113 0.021 NNW
G54 / 5	GRIFFINS FARM	US 92 & GALLAGHER RD	FL UST	120 0.023 NNW
68 / 5	DIAMOND REEF POOL SE	4509 GALLAGHER	FL HAZ WASTE	208 0.039 NNW
72 / 5	TAMPA EAST CAMPGROUN	US 92 & MACINTOSH RD	FINDS	298 0.056 North
L75 / 5	PUTNAM JOHN TIMOTHY/	12712 92	FL HAZ WASTE	437 0.083 WSW
L76 / 5	SAFARI MOTOR COACHES	12712 E US HIGHWAY 9	FINDS, ECHO	437 0.083 WSW

DRAFT

MAPPED SITES SUMMARY - FOCUS MAP 5

Target Property:
MCINTOSH ROAD FROM SOUTH OF US 92 TO NORTH OF I-4
DOVER, FL 33527

MAP ID / FOCUS MAP	SITE NAME	ADDRESS	DATABASE ACRONYMS	DIST (ft. & mi.) DIRECTION
L77 / 5	SAFARI MOTOR COACHES	12712 E US HIGHWAY 9	RCRA NonGen / NLR	437 0.083 WSW
M78 / 5	DOLLAR GENERAL STORE	13285 E US 92	FINDS, ECHO	537 0.102 SE
M79 / 5	DOLLAR GENERAL STORE	13285 E US 92	FL NPDES	537 0.102 SE
L80 / 5	SUNBURST TAMPA EAST	12720 U.S. HIGHWAY 9	FINDS	559 0.106 WSW
L81 / 5	MCINTOSH UTILITIES	12716 E US HIGHWAY 9	FINDS	583 0.110 WSW
L82 / 5	MCINTOSH UTILITIES	12716 E US HIGHWAY 9	FL NPDES	583 0.110 WSW
83 / 5	PYRAMID BUILDING SUP	13309 92 E BUSINESS	FL HAZ WASTE	586 0.111 ENE
85 / 5	THOMAS VAUGHN	4120 MCINTOSH	FL HAZ WASTE	639 0.121 South
87 / 5	JEWELL ARTHUR PAUL S	13309 92 US E	FL HAZ WASTE	737 0.140 ESE
N88 / 5	BIO-SPEC, INC	12711 US HWY 92 EAST	GA SWF/LF	768 0.145 WSW
N89 / 5	GGS GREENERY INC	12711 92	FL HAZ WASTE	768 0.145 WSW
O90 / 5	UNIV OF FL-AREC	13138 LEWIS GALLAGHE	FL LUST, FL UST, FL AST, FL DWM CONTAM	772 0.146 SSE
O91 / 5	FLORIDA STRAWBERRY G	13138 LEWIS GALLAGHE	FL HAZ WASTE	772 0.146 SSE
O92 / 5	UNIV. OF FL-AREC	13138 LEWIS GALLAGHE	FL RGA LUST	772 0.146 SSE
O93 / 5	UNIV OF FL-AREC	13138 LEWIS GALLAGHE	UST FINDER, UST FINDER RELEASE	772 0.146 SSE
O94 / 5	DOVER AGRICULTURAL R	13138 LEWIS GALLAGHE	FINDS	772 0.146 SSE
O95 / 5	FLORIDA STRAWBERRY R	13138 LEWIS GALLAGHE	RCRA-SQG	772 0.146 SSE
O96 / 5	FLORIDA STRAWBERRY R	13138 LEWIS GALLAGHE	FINDS, ECHO	772 0.146 SSE
O97 / 5	UNIV OF FL-AREC	13138 LEWIS GALLAGHE	FL RGA LUST	772 0.146 SSE
P98 / 5	ALLPRO TRUCKING	12737 92	FL HAZ WASTE	851 0.161 SW
P99 / 5	ALPHA EXCAVATING & E	12737 US HIGHWAY 92	FL SWF/LF	851 0.161 SW
100 / 5	RON GOODSON FARM 2	NEWSOME AND GALLAGHE	FL TIER 2	888 0.168 NNW
105 / 5	PLANSCAPE INC	4002 MCINTOSH	FL HAZ WASTE	1261 0.239 South
108 / 5	LAWN RANGERS LAND CA	13120 LEWIS GALLAGHE	FL HAZ WASTE	1359 0.257 SSE
116 / 5	SIMPSON SERVICES BY	4156 CASTLEWOOD	FL HAZ WASTE	1482 0.281 SW
S117 / 5	GALLAGHER REFRIGERAT	13210 LEWIS GALLAGHE	FL HAZ WASTE	1601 0.303 SSE
S119 / 5	KEVIN HERNDON AUTO T	13129 LEWIS GALLAGHE	FL HAZ WASTE	1614 0.306 SSE
T121 / 5	ADVANCED BATTERY SER	13215 LEWIS GALLAGHE	RCRA NonGen / NLR	1816 0.344 SSE
T122 / 5	ADVANCED BATTERY SER	13215 LEWIS GALLAGHE	FINDS, ECHO	1816 0.344 SSE
124 / 5	JOHN DUKES FARMS INC	3906 MCINTOSH ROAD	FL TIER 2	1902 0.360 South
V128 / 5	H&H FARMS	N GALLIGER RD	FL AST	1982 0.375 SSE
V129 / 5	DEWIGHT AMAN	PIERCE HARWELL RD	FL AST	1982 0.375 SSE
W133 / 5	PEACOCK FARMS	BERRY PATCH LANE	FL AST	2123 0.402 SE
W134 / 5	R R DUKES	TOM GALLAGER RD	FL AST	2123 0.402 SE
136 / 5	DAWSON LEIGHTON TRAC	13111 TOM GALLAGHER	FL HAZ WASTE	2328 0.441 SE
X146 / 5	MCCLELLAND REESE	4013 GALLAGHER RD	FL UST, FL AST	2909 0.551 ESE
X147 / 5	RHETT MCCLELLAND LAW	4013 GALLAGHER	FL HAZ WASTE	2909 0.551 ESE
151 / 5	LENIHAN EUGENE M	3940 GALLAGHER	FL HAZ WASTE	3043 0.576 ESE
169 / 5	H300740591440	13031 SIMPSON	FL HAZ WASTE	3635 0.688 SSE

MAPPED SITES SUMMARY - FOCUS MAP 5

Target Property:
MCINTOSH ROAD FROM SOUTH OF US 92 TO NORTH OF I-4
DOVER, FL 33527

MAP ID / FOCUS MAP	SITE NAME	ADDRESS	DATABASE ACRONYMS	DIST (ft. & mi.) DIRECTION		
AC176 / 5	SAM WILLIAMSON FARMS	3721 GALLAGHER ROAD	FL TIER 2	4076	0.772	SE
AC177 / 5	SAM WILLIAMSON FARMS	3638 GALLAGHER ROAD	FL TIER 2	4103	0.777	SE
AH211 / 5	AMAN NURSERY	12550 JESS WALDEN	FL HAZ WASTE	5011	0.949	SSW
AH213 / 5	DUNCAN PHYFE FURNITU	12529 JESS WALDEN	FL HAZ WASTE	5104	0.967	SSW
214 / 5	DRP ANDERSON RD WARE		FL NPDES	5161	0.977	SSE

DRAFT

Focus Map - 6 - 7587863.8s

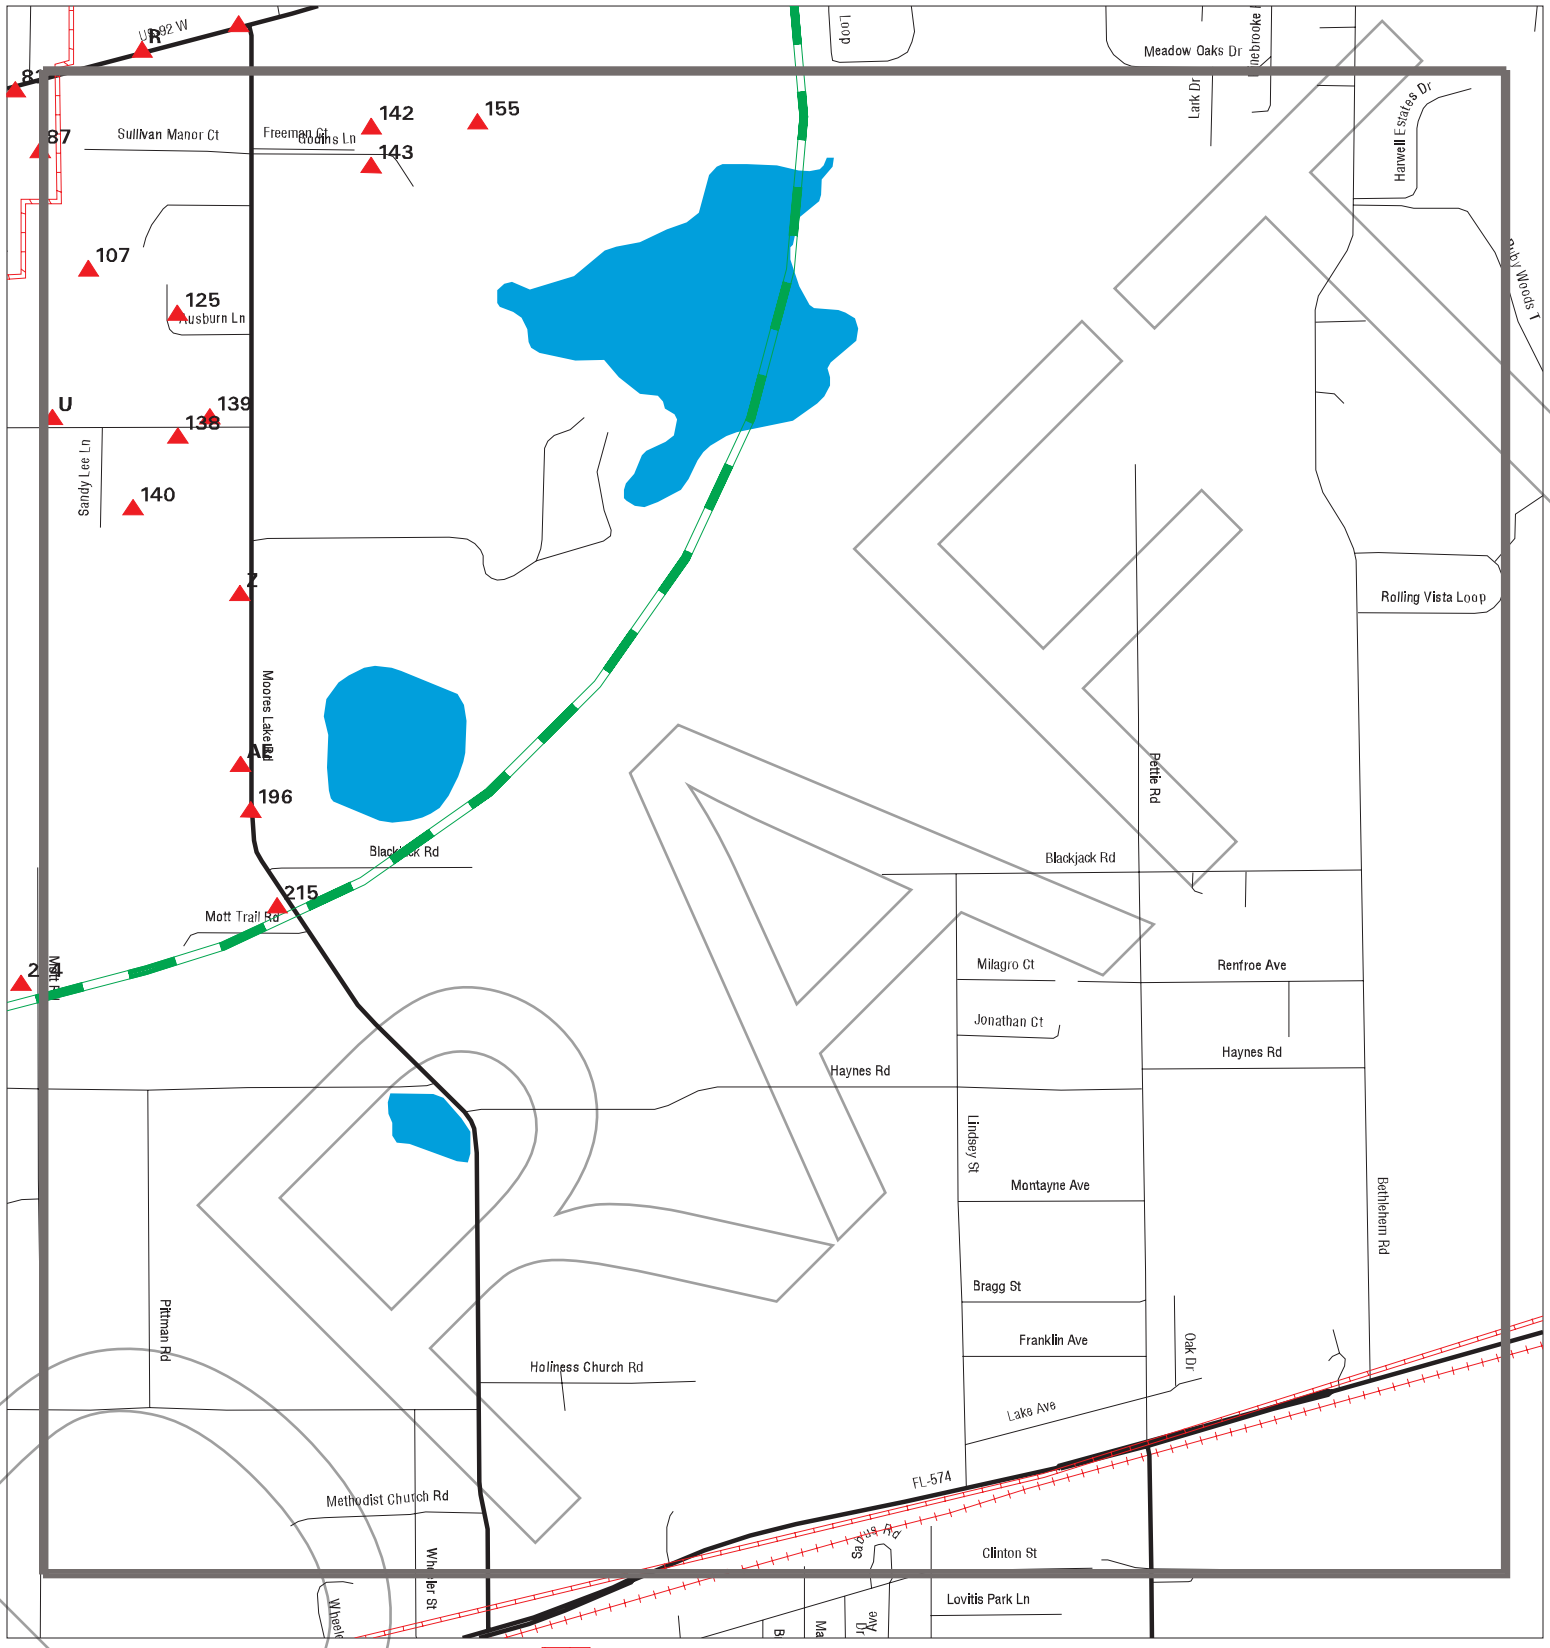

Sites
Target Property
Search Buffer
Focus Map - No Sites
Focus Map - Sites
Power Line
Pipe Line
National Priority List Sites
Dept. Defense Sites
Indian Reservations BIA
FL Brownfield

0 1/8 1/4 Miles

SITE NAME:	McIntosh Road From South of US 92 To North of I-4	CLIENT:	APTIM
ADDRESS:	McIntosh Road From South of US 92 To North of I-4	CONTACT:	Jessica Jordan
CITY/STATE:	Dover FL	INQUIRY #:	7587863.8s
ZIP:	33527	DATE:	03/07/24

Copyright © 2024 EDR, Inc. © 2015 TomTom Rel. 2015.

MAPPED SITES SUMMARY - FOCUS MAP 6

Target Property:
MCINTOSH ROAD FROM SOUTH OF US 92 TO NORTH OF I-4
DOVER, FL 33527

MAP ID / FOCUS MAP	SITE NAME	ADDRESS	DATABASE ACRONYMS	DIST (ft. & mi.) DIRECTION		
107 / 6	J & L ENTERPRISES	4596 MOORES LAKE	FL HAZ WASTE	1349	0.255	SE
125 / 6	GRAND PAS WOOD SHED	13320 AUSBURN	FL HAZ WASTE	1930	0.366	SE
U126 / 6	JASON ELLIOTT COMPUT	13306 LEWIS GALLAGHE	FL HAZ WASTE	1958	0.371	SSE
U130 / 6	SMITH WAYLON T	13310 LEWIS GALLAHER	FL HAZ WASTE	2002	0.379	SSE
U131 / 6	SMITH WAYLON T	13310 LEWIS GALLAHER	FL HAZ WASTE	2002	0.379	SSE
138 / 6	SCISMS BODY SHOP	13345 LEWIS GALLAGHE	FL HAZ WASTE	2448	0.464	SE
139 / 6	HURLBURT CONSTRUCTIO	13350 LEWIS GALLAGHE	FL HAZ WASTE	2488	0.471	SE
140 / 6	DANNYS PLANTS	13321 LEWIS GALLAGHE	FL HAZ WASTE	2657	0.503	SSE
142 / 6	HIMES MARTIN	13412 FREEMAN	FL HAZ WASTE	2694	0.510	East
143 / 6	GODIN BRIDGETT LEE	13413 GODINS	FL HAZ WASTE	2707	0.513	East
155 / 6	F.E. STEARNS PEAT -		MINES MRDS	3329	0.630	East
Z162 / 6	R&W FARMS #4L	4110 MOORES LAKE RD	FL Financial Assurance	3428	0.649	SE
Z163 / 6	R&W FARMS #4L	4110 MOORES LAKE RD	FL AST	3428	0.649	SE
Z166 / 6	CARLTON DENNIS C	4143 MOORES LAKE RD	FL AST	3559	0.674	SE
Z167 / 6	CARLTON DENNIS C	4143 MOORES LAKE RD	FL Financial Assurance	3559	0.674	SE
AE188 / 6	MS55 LLC FP1-MS55 LL	3932 MOORES LAKE RD	ECHO	4315	0.817	SSE
AE189 / 6	R ; W FARMS LLC-NORT	3932 MOORES LAKE RD	FINDS, ECHO	4315	0.817	SSE
AE190 / 6	FLORIDA PACIFIC - FA	3932 MOORES LAKE ROA	FL TIER 2	4315	0.817	SSE
AE191 / 6	R & W FARMS #4	3932 MOORES LAKE RD	FL UST, FL AST, FL Financial Assurance	4315	0.817	SSE
AE192 / 6	WILLIAMSON HIGGINS D	3932 MOORES LAKE ROA	ECHO	4315	0.817	SSE
196 / 6	WILLIAMSON HIGGINS D	3932 MOORES LAKE ROA	FINDS	4589	0.869	SSE
215 / 6	HOOKS LARRY L	3840 MOORES LAKE	FL HAZ WASTE	5176	0.980	SSE

DRAFT

A1 **CIRCLE K 4810 MCINTOSH** **FINDS** **1024709911**
Target **4810 MCINTOSH RD** **ECHO** **N/A**
Property **DOVER, FL 33527**

Site 1 of 11 in cluster A

Actual: **57 ft.**

FINDS:
Registry ID: 110070504449

Focus Map: **2**

Click Here for FRS Facility Detail Report:

Environmental Interest/Information System:
The National Pollutant Discharge Elimination System (NPDES) module of the Integrated Compliance Information System (ICIS). Under NPDES, all facilities that discharge pollutants from any point source into waters of the United States are required to obtain a permit. The permit will likely contain limits on what can be discharged, impose monitoring and reporting requirements, and include other provisions to ensure that the discharge does not adversely affect water quality.

Click this hyperlink while viewing on your computer to access additional FINDS: detail in the EDR Site Report.

ECHO:
Envid: 1024709911
Registry ID: 110070504449
DFR URL: http://echo.epa.gov/detailed-facility-report?fid=110070504449
Name: CIRCLE K 4810 MCINTOSH
Address: 4810 MCINTOSH RD
City,State,Zip: DOVER, FL 33527

A2 **AMOCO MCINTOSH** **FINDS** **1009800416**
Target **4810 MCINTOSH RD** **ECHO** **N/A**
Property **DOVER, FL 33527**

Site 2 of 11 in cluster A

Actual: **57 ft.**

FINDS:
Registry ID: 110027243445

Focus Map: **2**

Click Here for FRS Facility Detail Report:

Environmental Interest/Information System:
The Florida Integrated Environmental System Today (FIESTA) Data Maintenance (FDM) System maintains entity, environmental interest, and affiliation data.
The National Pollutant Discharge Elimination System (NPDES) module of the Integrated Compliance Information System (ICIS). Under NPDES, all facilities that discharge pollutants from any point source into waters of the United States are required to obtain a permit. The permit will likely contain limits on what can be discharged, impose monitoring and reporting requirements, and include other provisions to ensure that the discharge does not adversely affect water quality.

Click this hyperlink while viewing on your computer to access additional FINDS: detail in the EDR Site Report.

ECHO:
Envid: 1009800416
Registry ID: 110027243445
DFR URL: http://echo.epa.gov/detailed-facility-report?fid=110027243445
Name: AMOCO MCINTOSH

AMOCO MCINTOSH (Continued) **1009800416**

Address: 4810 MCINTOSH RD
City,State,Zip: DOVER, FL 33527

---

3 **I-4 GUARDRAIL IMPROVEMENTS T-7119** **FINDS** **1011401596**
Target Property **TAMPA, FL 33601** **N/A**

FINDS:
Registry ID: 110035492071

Actual: 55 ft.

Click Here for FRS Facility Detail Report:

Focus Map: 2

Environmental Interest/Information System:
The Florida Integrated Environmental System Today (FIESTA) Data Maintenance (FDM) System maintains entity, environmental interest, and affiliation data.

Click this hyperlink while viewing on your computer to access additional FINDS: detail in the EDR Site Report.

B4 **STUCKEYS SUPER KWIK #301** **FL RGA LUST** **S115199330**
Target Property **4705 MCINTOSH RD** **N/A**
DOVER, FL

Site 1 of 5 in cluster B

Actual: 54 ft.

RGA LUST:

1998 STUCKEYS SUPER KWIK #301 4705 MCINTOSH RD

Focus Map: 2

B5 **STUCKEY ENTERPRISES INC** **EDR Hist Auto** **1020269059**
Target Property **4705 N MCINTOSH RD** **N/A**
DOVER, FL 33527

Site 2 of 5 in cluster B

Actual: 54 ft.

EDR Hist Auto

Focus Map: 2

Year:	Name:	Type:
1993	STUCKEY ENTERPRISES INC	Fast Food Restaurants And Stands
1994	STUCKEY ENTERPRISES INC	Fast Food Restaurants And Stands
1995	STUCKEY ENTERPRISES INC	Fast Food Restaurants And Stands
1996	STUCKEY ENTERPRISES INC	Fast Food Restaurants And Stands
1997	STUCKEY ENTERPRISES INC	Fast Food Restaurants And Stands
1998	STUCKEY ENTERPRISES INC	Fast Food Restaurants And Stands

DRAFT

B6 **FORMER STUCKEYS #297** **FINDS** **1010052344**
Target **4705 MCINTOSH ROAD** **ECHO** **N/A**
Property **DOVER, FL 33527**

Site 3 of 5 in cluster B

Actual: **54 ft.**

FINDS:
Registry ID: 110028272713

Focus Map: **2**

Click Here for FRS Facility Detail Report:

Environmental Interest/Information System:
The Florida Integrated Environmental System Today (FIESTA) Data Maintenance (FDM) System maintains entity, environmental interest, and affiliation data.
The National Pollutant Discharge Elimination System (NPDES) module of the Integrated Compliance Information System (ICIS). Under NPDES, all facilities that discharge pollutants from any point source into waters of the United States are required to obtain a permit. The permit will likely contain limits on what can be discharged, impose monitoring and reporting requirements, and include other provisions to ensure that the discharge does not adversely affect water quality.

Click this hyperlink while viewing on your computer to access additional FINDS: detail in the EDR Site Report.

ECHO:
Envid: 1010052344
Registry ID: 110028272713
DFR URL: http://echo.epa.gov/detailed-facility-report?fid=110028272713
Name: FORMER STUCKEYS #297
Address: 4705 MCINTOSH ROAD
City,State,Zip: DOVER, FL 33527

B7 **TAMPA RV** **FINDS** **1023653509**
Target **4730 MCINTOSH RD** **ECHO** **N/A**
Property **DOVER, FL 33527**

Site 4 of 5 in cluster B

Actual: **55 ft.**

FINDS:
Registry ID: 110070064317

Focus Map: **2**

Click Here for FRS Facility Detail Report:

Environmental Interest/Information System:
The National Pollutant Discharge Elimination System (NPDES) module of the Integrated Compliance Information System (ICIS). Under NPDES, all facilities that discharge pollutants from any point source into waters of the United States are required to obtain a permit. The permit will likely contain limits on what can be discharged, impose monitoring and reporting requirements, and include other provisions to ensure that the discharge does not adversely affect water quality.

Click this hyperlink while viewing on your computer to access additional FINDS: detail in the EDR Site Report.

ECHO:
Envid: 1023653509
Registry ID: 110070064317
DFR URL: http://echo.epa.gov/detailed-facility-report?fid=110070064317
Name: TAMPA RV

DRAFT

TAMPA RV (Continued) **1023653509**

Address: 4730 MCINTOSH RD
City,State,Zip: DOVER, FL 33527

B8 **FL SPILLS** **S109142505**
Target Property **MCINTOSH ROAD AND NEWSOME RD. SOUTH OF I-4** **N/A**
DOVER, FL

Site 5 of 5 in cluster B

Actual: **56 ft.**

Focus Map: **2**

SPILLS:

Name:	Not reported
Address:	MCINTOSH ROAD AND NEWSOME RD. SOUTH OF I-4
City,State,Zip:	DOVER, FL
OHMIT Incident Number:	39701
Incident Legacy:	Not reported
On-Scene Response:	Yes
Criminal Indicator:	No
Hurricane Indicator:	No
Incident Date:	06/23/2008
Incident Status:	Closed
Incident Report Date:	06/23/2008
Pollutant:	Radiator fluid
Pollutants Category:	Antifreeze
Substance Spilled:	Radiator fluid
Amount Spilled (Gallons):	1
Pollutant - Unit Measure:	gallon
Incident Party Name:	City of Plant City Police Department
Description:	Inland
Incident Party Name:	Fleetwing Corporation
Description:	Inland
Incident Party Name:	Florida Department of Transportation
Description:	Inland
Incident Party Name:	Police/Sheriff
Description:	Inland
Incident Party Name:	SWS Environmental
Description:	Inland

---

9 **7-ELEVEN FOOD STORE #32702** **FL RGA LUST** **S115159513**
Target Property **4647 MCINTOSH RD** **N/A**
DOVER, FL

RGA LUST:

1999 7-ELEVEN FOOD STORE #32702 4647 MCINTOSH RD

Actual: **56 ft.**

Focus Map: **2**

DRAFT

10 BREWER VOCTOR E **FL HAZ WASTE** **S130072253**
Target 4630 MCINTOSH **N/A**
Property DOVER, FL 33527

Actual: 55 ft.

Focus Map: 2

HAZ WASTE:

Facility ID:	192210
Name:	BREWER VOCTOR E
Address:	4630 MCINTOSH
City,State,Zip:	DOVER, FL 33527
County:	HILLSBOROUGH
Telephone:	(813)627-2600
Email:	Not reported
Status:	O - OUT OF BUSINESS
Generator Status:	N - NOT A HAZARDOUS WASTE GENERATOR
EPA ID:	Not reported
Other ID:	Not reported
Old Facility ID:	2933034
SIC:	7389 - SERVICES - BUSINESS SERVICES, NEC
Verified:	P - VERIFICATION BY PHONE CALL
Verified Date:	12/18/2008
Hazardous Waste LBS/YEAR:	0
Wastes:	0

---

11 MAXWELL FARMS **FL AST** **A100163285**
Target 13195 US HWY 92 E **N/A**
Property DOVER, FL 33527

Actual: 65 ft.

Focus Map: 5

AST:

Facility ID:	8841885
Name:	MAXWELL FARMS
Address:	13195 US HWY 92 E
City,State,Zip:	DOVER, FL 33527
Facility Phone:	8136591160
Facility Status:	OPEN
Facility Type:	M
Type Description:	Agricultural
Depco:	P
Region:	STATE
Positioning Method:	ADDM
Latitude/Longitude:	28 1 14.9772 / 82 13 23.9952000

Tank:

Tank ID:	1
Tank Capacity:	500
Tank Location:	ABOVEGROUND
Tank Status:	U-In Service
Status Date:	Not reported
Install Date:	Not reported
Substance:	D
Content Description:	Vehicular Diesel
Vessel Indicator:	TANK
DEP Contractor:	P

Owner:

Owner ID:	13843
Owner Name:	MAXWELL, RONNIE
Owner Address:	13195 US HWY 92 E
Owner Address 2:	Not reported
Owner City,State,Zip:	DOVER, FL 33527
Owner Contact:	RONNIE MAXWELL
Owner Phone:	8136591160

DRAFT

C12 Target Property | **RALPH'S AUTOMOTIVE**
HWY 92 & GALLAGHER RD.
DOVER, FL 33527

US AIRS **1005525379**
FINDS **N/A**
ECHO

Site 1 of 5 in cluster C

Actual: 65 ft.

Focus Map: 5

US AIRS MINOR:

Envid:	1005525379
Region Code:	04
Programmatic ID:	AIR 040000001205740185
Facility Registry ID:	110007244534
D and B Number:	Not reported
Primary SIC Code:	9999
NAICS Code:	999999
Default Air Classification Code:	MIN
Facility Type of Ownership Code:	POF
Air CMS Category Code:	Not reported
HPV Status:	Not reported

US AIRS MINOR:

Region Code:	04
Programmatic ID:	AIR 040000001205740185
Facility Registry ID:	110007244534
Air Operating Status Code:	OPR
Default Air Classification Code:	MIN
Air Program:	Stratospheric Ozone Protection
Activity Date:	1999-02-18 00:00:00
Activity Status Date:	Not reported
Activity Group:	Compliance Monitoring
Activity Type:	Inspection/Evaluation
Activity Status:	Not reported

FINDS:

Registry ID: 110007244534

Click Here for FRS Facility Detail Report:

Environmental Interest/Information System:
ICIS-Air (AIR) AIR is the modernization of the Air Facility System (AFS) into the Integrated Compliance Information System (ICIS). AIR contains enforcement, compliance, and permit data for stationary sources of air pollution regulated by the EPA, State, and Local air pollution agencies.
The Air Facility System (AFS) contains compliance and permit data for stationary sources of air pollution regulated by the EPA, state, and local air pollution agencies.

Click this hyperlink while viewing on your computer to access additional FINDS: detail in the EDR Site Report.

ECHO:

Envid:	1005525379
Registry ID:	110007244534
DFR URL:	http://echo.epa.gov/detailed-facility-report?fid=110007244534
Name:	RALPH'S AUTOMOTIVE
Address:	HWY 92 & GALLAGHER RD.
City,State,Zip:	DOVER, FL 33527

DRAFT

C13 ABSOLUTE AUTO REPAIR **FL HAZ WASTE** **S130058431**
Target 13095 US HIGHWAY 92 E **N/A**
Property DOVER, FL 33527

Site 2 of 5 in cluster C

Actual: HAZ WASTE:
65 ft.
Facility ID: 172584
Focus Map: Name: ABSOLUTE AUTO REPAIR
5 Address: 13095 US HIGHWAY 92 E
City,State,Zip: DOVER, FL 33527
County: HILLSBOROUGH
Telephone: (813)659-1302
Email: Not reported
Status: A - ACTIVE - WASTE GENERATOR
Generator Status: 3 - Very Small Quantity Generator
EPA ID: Not reported
Other ID: Not reported
Old Facility ID: Not reported
SIC: 7538 - SERVICES - GENERAL AUTOMOTIVE REPAIR SHOPS
Verified: V - VERIFICATION BY ON-SITE VISIT
Verified Date: 04/05/2010
Hazardous Waste LBS/YEAR: 396
Wastes: 8

C14 ABSOLUTE AUTO REPAIR **FL HAZ WASTE** **S130141276**
Target 13095 92 **N/A**
Property DOVER, FL 33527

Site 3 of 5 in cluster C

Actual: HAZ WASTE:
65 ft.
Facility ID: 37625
Focus Map: Name: ABSOLUTE AUTO REPAIR
5 Address: 13095 92
City,State,Zip: DOVER, FL 33527
County: HILLSBOROUGH
Telephone: (813)659-1302
Email: Not reported
Status: P - POTENTIAL GENERATOR
Generator Status: - Unverified Generator Status
EPA ID: Not reported
Other ID: Not reported
Old Facility ID: 2902623
SIC: 7538 - SERVICES - GENERAL AUTOMOTIVE REPAIR SHOPS
Verified: V - VERIFICATION BY ON-SITE VISIT
Verified Date: 01/25/2006
Hazardous Waste LBS/YEAR: 0
Wastes: 0

DRAFT

C15 **RALPHS AUTOMOTIVE SERVICE CTR** **FL RGA LUST** **S115193551**
Target Property **13095 HWY 92 & GALLAGHER RD** **N/A**
DOVER, FL

Site 4 of 5 in cluster C

Actual: 65 ft.
Focus Map: 5

RGA LUST:

2012	RALPHS AUTOMOTIVE SERVICE CTR	13095 HWY 92 & GALLAGHER RD
2011	RALPHS AUTOMOTIVE SERVICE CTR	13095 HWY 92 & GALLAGHER RD
2010	RALPHS AUTOMOTIVE SERVICE CTR	13095 HWY 92 & GALLAGHER RD
2009	RALPHS AUTOMOTIVE SERVICE CTR	13095 HWY 92 & GALLAGHER RD

C16 **RALPH'S AUTOMOTIVE SERVICE CENTER** **FL RGA LUST** **S115193550**
Target Property **13095 HWY 92 & GALLAGHER RD** **N/A**
DOVER, FL

Site 5 of 5 in cluster C

Actual: 65 ft.
Focus Map: 5

RGA LUST:

2008	RALPH'S AUTOMOTIVE SERVICE CENTER	13095 HWY 92 & GALLAGHER RD
2007	RALPH'S AUTOMOTIVE SERVICE CENTER	13095 HWY 92 & GALLAGHER RD
2006	RALPH'S AUTOMOTIVE SERVICE CENTER	13095 HWY 92 & GALLAGHER RD
2005	RALPH'S AUTOMOTIVE SERVICE CENTER	13095 HWY 92 & GALLAGHER RD
2004	RALPH'S AUTOMOTIVE SERVICE CENTER	13095 HWY 92 & GALLAGHER RD
2003	RALPH'S AUTOMOTIVE SERVICE CENTER	13095 HWY 92 & GALLAGHER RD
2002	RALPH'S AUTOMOTIVE SERVICE CENTER	13095 HWY 92 & GALLAGHER RD
2001	RALPH'S AUTOMOTIVE SERVICE CENTER	13095 HWY 92 & GALLAGHER RD
2000	RALPH'S AUTOMOTIVE SERVICE CENTER	13095 HWY 92 & GALLAGHER RD
1999	RALPH'S AUTOMOTIVE SERVICE CENTER	13095 HWY 92 & GALLAGHER RD
1998	RALPH'S AUTOMOTIVE SERVICE CENTER	13095 HWY 92 & GALLAGHER RD

---

17 **MAINTAIN A PLANT** **FL HAZ WASTE** **S130141275**
Target Property **13009 92** **N/A**
DOVER, FL 33527

Actual: 59 ft.
Focus Map: 5

HAZ WASTE:

Facility ID:	37624
Name:	MAINTAIN A PLANT
Address:	13009 92
City,State,Zip:	DOVER, FL 33527
County:	HILLSBOROUGH
Telephone:	(813)659-2164
Email:	Not reported
Status:	P - POTENTIAL GENERATOR
Generator Status:	- Unverified Generator Status
EPA ID:	Not reported
Other ID:	Not reported

MAINTAIN A PLANT (Continued) **S130141275**

Old Facility ID: 2902622
SIC: 0181 - AGRICULTURE - ORNAMENTAL NURSERY PRODUCTS
Verified: V - VERIFICATION BY ON-SITE VISIT
Verified Date: 11/01/1994
Hazardous Waste LBS/YEAR: 0
Wastes: 0

---

18 **INDEPENDENCE ACADEMY** **FINDS** **1017369958**
Target **19202 US HWY 92 E** **ECHO** **N/A**
Property **DOVER, FL 33527**

Actual: **59 ft.**

Focus Map: **5**

FINDS:
Registry ID: 110060363529

Click Here for FRS Facility Detail Report:

Environmental Interest/Information System:
The National Pollutant Discharge Elimination System (NPDES) module of the Integrated Compliance Information System (ICIS). Under NPDES, all facilities that discharge pollutants from any point source into waters of the United States are required to obtain a permit. The permit will likely contain limits on what can be discharged, impose monitoring and reporting requirements, and include other provisions to ensure that the discharge does not adversely affect water quality.

Click this hyperlink while viewing on your computer to access additional FINDS: detail in the EDR Site Report.

ECHO:
Envid: 1017369958
Registry ID: 110060363529
DFR URL: http://echo.epa.gov/detailed-facility-report?fid=110060363529
Name: INDEPENDENCE ACADEMY
Address: 19202 US HWY 92 E
City,State,Zip: DOVER, FL 33527

D19 **BP-MCINTOSH #126** **FL RGA LUST** **S115164908**
Target **12905 US HWY 92 E** **N/A**
Property **DOVER, FL**

Site 1 of 12 in cluster D

Actual: **56 ft.**

Focus Map: **5**

RGA LUST:

2012	BP-MCINTOSH #126	12905 US HWY 92 E
2011	BP-MCINTOSH #126	12905 US HWY 92 E
2010	BP-MCINTOSH #126	12905 US HWY 92 E
2009	BP-MCINTOSH #126	12905 US HWY 92 E
2008	BP-MCINTOSH #126	12905 US HWY 92 E
2007	BP-MCINTOSH #126	12905 US HWY 92 E
2006	BP-MCINTOSH #126	12905 US HWY 92 E

DRAFT

D20 **U MINI MART** **EDR Hist Auto** **1021199685**
Target **12905 US HIGHWAY 92 E** **N/A**
Property **DOVER, FL 33527**

Site 2 of 12 in cluster D

Actual: EDR Hist Auto
56 ft.

Focus Map: Year: Name: Type:
5 1996 U MINI MART Gasoline Service Stations
1997 U MINI MART Gasoline Service Stations

D21 **BP-MCINTOSH** **FL RGA LUST** **S115164910**
Target **12905 US HWY 92 E** **N/A**
Property **DOVER, FL**

Site 3 of 12 in cluster D

Actual: RGA LUST:
56 ft. 2005 BP-MCINTOSH 12905 US HWY 92 E

Focus Map:
5

D22 **DRISCOLL'S AGRICULTURAL STORAG** **FINDS** **1011913204**
Target **US HWY-92 E & MCINTOSH RD** **ECHO** **N/A**
Property **DOVER, FL 33527**

Site 4 of 12 in cluster D

Actual: FINDS:
56 ft. Registry ID: 110037315544

Focus Map:
5 Click Here for FRS Facility Detail Report:

Environmental Interest/Information System:
The Florida Integrated Environmental System Today (FIESTA) Data Maintenance (FDM) System maintains entity, environmental interest, and affiliation data.
The National Pollutant Discharge Elimination System (NPDES) module of the Integrated Compliance Information System (ICIS). Under NPDES, all facilities that discharge pollutants from any point source into waters of the United States are required to obtain a permit. The permit will likely contain limits on what can be discharged, impose monitoring and reporting requirements, and include other provisions to ensure that the discharge does not adversely affect water quality.

Click this hyperlink while viewing on your computer to access additional FINDS: detail in the EDR Site Report.

ECHO:

Envid:	1011913204
Registry ID:	110037315544
DFR URL:	http://echo.epa.gov/detailed-facility-report?fid=110037315544
Name:	DRISCOLL'S AGRICULTURAL STORAG
Address:	US HWY-92 E & MCINTOSH RD
City,State,Zip:	DOVER, FL 33527

DRAFT

D23 **MARATHON-MCINTOSH #126** **UST FINDER** **1028231283**
Target Property **12901 E US HIGHWAY 92** **UST FINDER RELEASE** **N/A**
DOVER, FL 33527

Site 5 of 12 in cluster D

Actual: **56 ft.**

Focus Map: **5**

UST FINDER:

Object ID:	721251
Facility ID:	FL8624858
Name:	MARATHON-MCINTOSH #126
Address:	12901 E US HIGHWAY 92
City,State,Zip:	DOVER, FL 33527
Address Match Type:	Not reported
Open USTs:	4
Closed USTs:	4
TOS USTs:	0
Population 1500ft:	826
Private Wells 1500ft:	17
Within 100yr Floodplain:	No
Land Use:	Non-Developed
Within SPA:	No
SPA PWS Facility ID:	Not reported
SPA Water Type:	Not reported
SPA Facility Type:	Not reported
SPA HUC12:	Not reported
Within WHPA:	Yes
WHPA PWS Facility ID:	FL6290685_1324612439
WHPA Water Type:	GW - Ground water
WHPA Facility Type:	WL - Well
WHPA HUC12:	031002050302
Facility Status:	Open UST(s)
Date of Last Inspection:	Not reported
EPA Region:	4
Tribe:	Not reported
Coordinate Source:	State
X Coord:	-82.244444444
Y Coord:	28.015
Latitude:	28.015
Longitude:	-82.2444444444444

UST FINDER:

Object ID:	204303
Facility ID:	FL8624858
Tank ID:	FL8624858-5
Tank Status:	Open
Installation Date:	1999/04/01 15:59:59+00
Removal Date:	Not reported
Tank Capacity:	10000
Substances:	Unleaded Gas
Tank Wall Type:	Not reported

Object ID:	204304
Facility ID:	FL8624858
Tank ID:	FL8624858-6
Tank Status:	Open
Installation Date:	1999/04/01 15:59:59+00
Removal Date:	Not reported
Tank Capacity:	10000
Substances:	Unleaded Gas
Tank Wall Type:	Not reported

DRAFT

MARATHON-MCINTOSH #126 (Continued) **1028231283**

Object ID:	204305
Facility ID:	FL8624858
Tank ID:	FL8624858-7
Tank Status:	Open
Installation Date:	1999/04/01 15:59:59+00
Removal Date:	Not reported
Tank Capacity:	10000
Substances:	Unleaded Gas
Tank Wall Type:	Not reported

Object ID:	204306
Facility ID:	FL8624858
Tank ID:	FL8624858-8
Tank Status:	Open
Installation Date:	1999/04/01 15:59:59+00
Removal Date:	Not reported
Tank Capacity:	10000
Substances:	Vehicular Diesel
Tank Wall Type:	Not reported

Object ID:	230502
Facility ID:	FL8624858
Tank ID:	FL8624858-1
Tank Status:	Closed
Installation Date:	1985/04/01 16:00:00+00
Removal Date:	Not reported
Tank Capacity:	8000
Substances:	Unleaded Gas
Tank Wall Type:	Not reported

Object ID:	230503
Facility ID:	FL8624858
Tank ID:	FL8624858-2
Tank Status:	Closed
Installation Date:	1985/04/01 16:00:00+00
Removal Date:	Not reported
Tank Capacity:	8000
Substances:	Unleaded Gas
Tank Wall Type:	Not reported

Object ID:	230504
Facility ID:	FL8624858
Tank ID:	FL8624858-3
Tank Status:	Closed
Installation Date:	1985/04/01 16:00:00+00
Removal Date:	Not reported
Tank Capacity:	8000
Substances:	Unleaded Gas
Tank Wall Type:	Not reported

Object ID:	230505
Facility ID:	FL8624858
Tank ID:	FL8624858-4
Tank Status:	Closed
Installation Date:	1985/04/01 16:00:00+00
Removal Date:	Not reported
Tank Capacity:	8000

DRAFT

MARATHON-MCINTOSH #126 (Continued) **1028231283**

Substances: Vehicular Diesel
Tank Wall Type: Not reported

UST FINDER RELEASE:
Object ID: 104006
Facility ID: FL8624858
Lust ID: FL28151
Name: MARATHON-MCINTOSH #126
Address: 12901 E US HIGHWAY 92
City,State,Zip: DOVER, FL 0
Address Match Type: Not reported
Reported Date: 1988/11/30 16:00:00+00
Status: Open
Substance: Not reported
Population within 1500ft: 59
Domestic Wells within 1500ft: 17
Land Use: Non-Developed
Within SPA: No
SPA PWS Facility ID: Not reported
SPA Water Type: Not reported
SPA Facility Type: Not reported
SPA HUC12: Not reported
Within WHPA: Yes
WHPA PWS Facility ID: FL6290685_1324612439
WHPA Water Type: GW - Ground water
WHPA Facility Type: WL - Well
WHPA HUC12: 031002050302
Within 100yr Floodplain: No
Tribe: Not reported
EPA Region: 4
NFA Letter 1: Not reported
NFA Letter 2: Not reported
NFA Letter 3: Not reported
NFA Letter 4: Not reported
Closed With Residual Contaminate: Not reported
Coordinate Source: State
X Coord: -82.2444399999999
Y Coord: 28.015
Latitude: 28.015
Longitude: -82.2444399999999

D24 **BP-MCINTOSH #126** **FL LUST U004274639**
Target **12901 E US HIGHWAY 92** **FL UST N/A**
Property **DOVER, FL 33527** **FL DWM CONTAM**
FL Financial Assurance

Site 6 of 12 in cluster D

Actual: **56 ft.**
Focus Map: **5**

LUST:
Name: BP-MCINTOSH #126
Address: 12901 E US HIGHWAY 92
City,State,Zip: DOVER, FL 33527
Region: STATE
Facility Id: 8624858
Facility Status: OPEN
Facility Type: A - Retail Station
Facility Phone: (813)681-4279

BP-MCINTOSH #126 (Continued) **U004274639**

Facility Cleanup Rank:	1109
District:	Southwest District
Lat/Long (dms):	28 0 56.4236999 / 82 14 40.3594999
Section:	30
Township:	25S
Range:	21E
Feature:	Not reported
Method:	AGPS
Datum:	0
Score:	75
Score Effective Date:	2010-10-29 00:00:00
Score When Ranked:	71
Operator:	RICK HERWEH
Name Update:	2022-12-14 00:00:00
Address Update:	2022-12-14 00:00:00

Petroleum Cleanup PCT Facility Score:

Facility Cleanup Status:	CMPL - COMPLETED
Contact:	BILL MCKNIGHT | RICK HERWEH
Contact Company:	AUTOMATED PETROLEUM & ENERGY CO INC (APEC)
Contact Address:	PO BOX 1110
Contact City/State/Zip:	Brandon, FL 33509
Phone:	(813)681-4279
Bad Address Ind:	N
State:	FL
Zip:	33527, 4119
Score:	75
Score Effective Date:	2010-10-29 00:00:00
Related Party ID:	922
Primary RP Role:	ACCOUNT OWNER
RP Begin Date:	1994-05-20
RP Zip:	1110
RP Extension:	211

Discharge Cleanup Summary:

Discharge Date:	11/30/1988
PCT Discharge Combined:	Not reported
Cleanup Required:	R - CLEANUP REQUIRED
Discharge Cleanup Status:	SRCR - SRCR COMPLETE
Disch Cleanup Status Date:	12/15/2020
Cleanup Work Status:	COMPLETED
Information Source:	E - EDI
Other Source Description:	Not reported
Eligibility Indicator:	E - ELIGIBLE
Site Manager:	NEWKIRK_S
Site Mgr End Date:	12/15/2020
Tank Office:	PCLP29 - HILLSBOROUGH ENVIRONMENTAL PROTECTION COMMISSION

Petroleum Cleanup Program Eligibility:

Facility ID:	8624858
Discharge Date:	11/30/1988
Pct Discharge Combined With:	Not reported
Cleanup Required:	R - CLEANUP REQUIRED
Discharge Cleanup Status:	SRCR - SRCR COMPLETE
Disch Cleanup Status Date:	12/15/2020
Cleanup Work Status:	COMPLETED
Information Source:	E - EDI
Other Source Description:	Not reported

DRAFT

BP-MCINTOSH #126 (Continued) **U004274639**

Application Received Date:	12/7/1988
Cleanup Program:	E - EARLY DETECTION INCENTIVE
Eligibility Status:	3/9/1990
Elig Status Date:	3/9/1990
Letter Of Intent Date:	Not reported
Redetermined:	No
Inspection Date:	1/23/1990
Site Manager:	NEWKIRK_S
Site Mgr End Date:	12/15/2020
Tank Office:	PCLP29 - HILLSBOROUGH ENVIRONMENTAL PROTECTION COMMISSION
Deductible Amount:	Not reported
Deductible Paid To Date:	0
Co-Pay Amount:	Not reported
Co-Pay Paid To Date:	0
Cap Amount:	0

Contaminated Media:

Discharge Date:	11/30/1988
Pct Discharge Combined With:	Not reported
Cleanup Required:	R - CLEANUP REQUIRED
Discharge Cleanup Status:	SRCR - SRCR COMPLETE
Disch Cleanup Status Date:	12/15/2020
Cleanup Work Status:	COMPLETED
Information Source:	E - EDI
Other Source Description:	Not reported
Elig Indicator:	E - ELIGIBLE
Site Manager:	NEWKIRK_S
Site Mgr End Date:	12/15/2020
Tank Office:	PCLP29 - HILLSBOROUGH ENVIRONM
Contaminated Drinking Wells:	0
Contaminated Monitoring Well:	Yes
Contaminated Soil:	No
Contaminated Surface Water:	No
Contaminated Ground Water:	Yes
Pollutant:	B - Unleaded Gas
Pollutant Other Description:	Not reported
Gallons Discharged:	Not reported
Discharge Date:	11/30/1988
Pct Discharge Combined With:	Not reported
Cleanup Required:	R - CLEANUP REQUIRED
Discharge Cleanup Status:	SRCR - SRCR COMPLETE
Disch Cleanup Status Date:	12/15/2020
Cleanup Work Status:	COMPLETED
Information Source:	E - EDI
Other Source Description:	Not reported
Elig Indicator:	E - ELIGIBLE
Site Manager:	NEWKIRK_S
Site Mgr End Date:	12/15/2020
Tank Office:	PCLP29 - HILLSBOROUGH ENVIRONM
Contaminated Drinking Wells:	0
Contaminated Monitoring Well:	Yes
Contaminated Soil:	No
Contaminated Surface Water:	No
Contaminated Ground Water:	Yes
Pollutant:	D - Vehicular Diesel
Pollutant Other Description:	Not reported
Gallons Discharged:	Not reported

DRAFT

BP-MCINTOSH #126 (Continued) **U004274639**

Task Information:

District:	SWD
Facility ID:	8624858
Facility Status:	OPEN
Facility Type:	A - Retail Station -
County:	HILLSBOROUGH
County ID:	29
Cleanup Eligibility Status:	E
Source Effective Date:	Not reported
Discharge Date:	11-30-1988
Cleanup Required:	R - CLEANUP REQUIRED
Discharge Cleanup Status:	RA - RA ONGOING
Disch Cleanup Status Date:	04-30-2003
SRC Action Type:	-
SRC Submit Date:	Not reported
SRC Review Date:	Not reported
SRC Completion Status:	-
SRC Issue Date:	Not reported
SRC Comment:	Not reported
Cleanup Work Status:	INACTIVE
Site Mgr:	NEWKIRK_S
Site Mgr End Date:	Not reported
Tank Office:	PCLP29 - Hillsborough County
SR Task ID:	49696
SR Cleanup Responsible:	ST - STATE
SR Funding Eligibility Type:	-
SR Actual Cost:	Not reported
SR Completion Date:	Not reported
SR Payment Date:	Not reported
SR Oral Date:	Not reported
SR Written Date:	Not reported
SR Soil Removal:	Not reported
SR Free Product Removal:	Not reported
SR Soil Tonnage Removed:	Not reported
SR Soil Treatment:	Not reported
SR Other Treatment:	Not reported
SR Alternate Proc Received Date:	Not reported
SR Alternate Procedure Status:	Not reported
SR Alternate Procedure Status Date:	Not reported
SR Alternate Procedure Comments:	Not reported
SA Task ID:	49697
SA Cleanup Responsible:	ST - STATE
SA Funding Eligibility Type:	-
SA Actual Cost:	Not reported
SA Completion Date:	Not reported
SA Payment Date:	Not reported
RAP Task ID:	49698
RAP Cleanup Responsible ID:	ST - STATE
RAP Funding Eligibility Type:	-
RAP Actual Cost:	Not reported
RAP Completion Date:	04-04-2003
RAP Payment Date:	Not reported
RAP Last Order Approved:	Not reported
RA Task ID:	49699
RA Cleanup Responsible:	ST - STATE
RA Funding Eligibility Type:	-
RA Years to Complete:	Not reported

DRAFT

BP-MCINTOSH #126 (Continued) **U004274639**

RA Actual Cost: Not reported

Click here for Florida Oculus:

UST:
Facility ID: 8624858
Name: BP-MCINTOSH #126
Address: 12901 E US HIGHWAY 92
City,State,Zip: DOVER, FL 33527
Facility Phone: 8136814279
Facility Status: OPEN
Facility Type: A
Type Description: Retail Station
Depco: C
Region: STATE
Positioning Method: AGPS
Latitude/Longitude: 28 0 54 / 82 14 40

UST:
Tank ID: 1
Tank Capacity: 8000
Tank Location: UNDERGROUND
Tank Status: B-Removed from Site
Status Date: 04/01/1999
Install Date: 4/1/1985
Substance: B
Content Description: Unleaded Gas
Vessel Indicator: TANK
DEP Contractor: C

Owner:
Owner ID: 922
Owner Name: AUTOMATED PETROLEUM & ENERGY CO INC (APEC)
Owner Address: PO BOX 1110
Owner Address 2: ATTN: STORAGE TANK REGIS
Owner City,State,Zip: Brandon, FL 33509
Owner Contact: BILL MCKNIGHT | RICK HERWEH
Owner Phone: 8136814279

Construction:
Tank ID: 5
Construction Category: C
Construction Description: Steel

Tank ID: 5
Construction Category: A
Construction Description: Ball check valve

Tank ID: 5
Construction Category: O
Construction Description: Tight fill

Tank ID: 5
Construction Category: R
Construction Description: Double wall - tank jacket

Tank ID: 5

DRAFT

BP-MCINTOSH #126 (Continued) **U004274639**

Construction Category: M
Construction Description: Spill containment bucket

Tank ID: 6
Construction Category: C
Construction Description: Steel

Tank ID: 6
Construction Category: A
Construction Description: Ball check valve

Tank ID: 6
Construction Category: O
Construction Description: Tight fill

Tank ID: 6
Construction Category: R
Construction Description: Double wall - tank jacket

Tank ID: 6
Construction Category: M
Construction Description: Spill containment bucket

Tank ID: 7
Construction Category: C
Construction Description: Steel

Tank ID: 7
Construction Category: A
Construction Description: Ball check valve

Tank ID: 7
Construction Category: O
Construction Description: Tight fill

Tank ID: 7
Construction Category: R
Construction Description: Double wall - tank jacket

Tank ID: 7
Construction Category: M
Construction Description: Spill containment bucket

Tank ID: 8
Construction Category: C
Construction Description: Steel

Tank ID: 8
Construction Category: A
Construction Description: Ball check valve

Tank ID: 8
Construction Category: O
Construction Description: Tight fill

Tank ID: 8
Construction Category: M

DRAFT

BP-MCINTOSH #126 (Continued) **U004274639**

Construction Description: Spill containment bucket

Tank ID: 8
Construction Category: R
Construction Description: Double wall - tank jacket

Piping:
Tank ID: 5
Piping Category: N
Piping Description: Approved synthetic material

Tank ID: 5
Piping Category: M
Piping Description: Double wall - pipe jacket

Tank ID: 5
Piping Category: J
Piping Description: Pressurized piping system

Tank ID: 5
Piping Category: K
Piping Description: Dispenser liners

Tank ID: 6
Piping Category: N
Piping Description: Approved synthetic material

Tank ID: 6
Piping Category: M
Piping Description: Double wall - pipe jacket

Tank ID: 6
Piping Category: J
Piping Description: Pressurized piping system

Tank ID: 6
Piping Category: K
Piping Description: Dispenser liners

Tank ID: 7
Piping Category: N
Piping Description: Approved synthetic material

Tank ID: 7
Piping Category: M
Piping Description: Double wall - pipe jacket

Tank ID: 7
Piping Category: J
Piping Description: Pressurized piping system

Tank ID: 7
Piping Category: K
Piping Description: Dispenser liners

Tank ID: 8
Piping Category: N

DRAFT

BP-MCINTOSH #126 (Continued) **U004274639**

Piping Description: Approved synthetic material

Tank ID: 8
Piping Category: M
Piping Description: Double wall - pipe jacket

Tank ID: 8
Piping Category: J
Piping Description: Pressurized piping system

Tank ID: 8
Piping Category: K
Piping Description: Dispenser liners

Monitoring:
Tank ID: 5
Petro Monitoring Category: F
Monitoring Description: Monitor dbl wall tank space

Tank ID: 5
Petro Monitoring Category: 2
Monitoring Description: Visual inspect pipe sumps

Tank ID: 5
Petro Monitoring Category: 4
Monitoring Description: Visual inspect dispenser liners

Tank ID: 5
Petro Monitoring Category: H
Monitoring Description: Mechanical line leak detector

Tank ID: 6
Petro Monitoring Category: F
Monitoring Description: Monitor dbl wall tank space

Tank ID: 6
Petro Monitoring Category: 2
Monitoring Description: Visual inspect pipe sumps

Tank ID: 6
Petro Monitoring Category: 4
Monitoring Description: Visual inspect dispenser liners

Tank ID: 6
Petro Monitoring Category: H
Monitoring Description: Mechanical line leak detector

Tank ID: 7
Petro Monitoring Category: F
Monitoring Description: Monitor dbl wall tank space

Tank ID: 7
Petro Monitoring Category: 2
Monitoring Description: Visual inspect pipe sumps

Tank ID: 7
Petro Monitoring Category: 4

DRAFT

BP-MCINTOSH #126 (Continued) **U004274639**

Monitoring Description: Visual inspect dispenser liners

Tank ID: 7
Petro Monitoring Category: H
Monitoring Description: Mechanical line leak detector

Tank ID: 8
Petro Monitoring Category: F
Monitoring Description: Monitor dbl wall tank space

Tank ID: 8
Petro Monitoring Category: 2
Monitoring Description: Visual inspect pipe sumps

Tank ID: 8
Petro Monitoring Category: 4
Monitoring Description: Visual inspect dispenser liners

Tank ID: 8
Petro Monitoring Category: H
Monitoring Description: Mechanical line leak detector

Tank ID: 8
Petro Monitoring Category: L
Monitoring Description: Automatic tank gauging - USTs

Tank ID: 5
Petro Monitoring Category: L
Monitoring Description: Automatic tank gauging - USTs

Tank ID: 7
Petro Monitoring Category: L
Monitoring Description: Automatic tank gauging - USTs

Tank ID: 2
Tank Capacity: 8000
Tank Location: UNDERGROUND
Tank Status: B-Removed from Site
Status Date: 04/01/1999
Install Date: 4/1/1985
Substance: B
Content Description: Unleaded Gas
Vessel Indicator: TANK
DEP Contractor: C

Owner:
Owner ID: 922
Owner Name: AUTOMATED PETROLEUM & ENERGY CO INC (APEC)
Owner Address: PO BOX 1110
Owner Address 2: ATTN: STORAGE TANK REGIS
Owner City,State,Zip: Brandon, FL 33509
Owner Contact: BILL MCKNIGHT | RICK HERWEH
Owner Phone: 8136814279

Construction:
Tank ID: 5

DRAFT

BP-MCINTOSH #126 (Continued) **U004274639**

Construction Category: C
Construction Description: Steel

Tank ID: 5
Construction Category: A
Construction Description: Ball check valve

Tank ID: 5
Construction Category: O
Construction Description: Tight fill

Tank ID: 5
Construction Category: R
Construction Description: Double wall - tank jacket

Tank ID: 5
Construction Category: M
Construction Description: Spill containment bucket

Tank ID: 6
Construction Category: C
Construction Description: Steel

Tank ID: 6
Construction Category: A
Construction Description: Ball check valve

Tank ID: 6
Construction Category: O
Construction Description: Tight fill

Tank ID: 6
Construction Category: R
Construction Description: Double wall - tank jacket

Tank ID: 6
Construction Category: M
Construction Description: Spill containment bucket

Tank ID: 7
Construction Category: C
Construction Description: Steel

Tank ID: 7
Construction Category: A
Construction Description: Ball check valve

Tank ID: 7
Construction Category: O
Construction Description: Tight fill

Tank ID: 7
Construction Category: R
Construction Description: Double wall - tank jacket

Tank ID: 7
Construction Category: M

DRAFT

BP-MCINTOSH #126 (Continued) **U004274639**

Construction Description: Spill containment bucket

Tank ID: 8
Construction Category: C
Construction Description: Steel

Tank ID: 8
Construction Category: A
Construction Description: Ball check valve

Tank ID: 8
Construction Category: O
Construction Description: Tight fill

Tank ID: 8
Construction Category: M
Construction Description: Spill containment bucket

Tank ID: 8
Construction Category: R
Construction Description: Double wall - tank jacket

Piping:
Tank ID: 5
Piping Category: N
Piping Description: Approved synthetic material

Tank ID: 5
Piping Category: M
Piping Description: Double wall - pipe jacket

Tank ID: 5
Piping Category: J
Piping Description: Pressurized piping system

Tank ID: 5
Piping Category: K
Piping Description: Dispenser liners

Tank ID: 6
Piping Category: N
Piping Description: Approved synthetic material

Tank ID: 6
Piping Category: M
Piping Description: Double wall - pipe jacket

Tank ID: 6
Piping Category: J
Piping Description: Pressurized piping system

Tank ID: 6
Piping Category: K
Piping Description: Dispenser liners

Tank ID: 7
Piping Category: N

DRAFT

BP-MCINTOSH #126 (Continued) **U004274639**

Piping Description: Approved synthetic material

Tank ID: 7
Piping Category: M
Piping Description: Double wall - pipe jacket

Tank ID: 7
Piping Category: J
Piping Description: Pressurized piping system

Tank ID: 7
Piping Category: K
Piping Description: Dispenser liners

Tank ID: 8
Piping Category: N
Piping Description: Approved synthetic material

Tank ID: 8
Piping Category: M
Piping Description: Double wall - pipe jacket

Tank ID: 8
Piping Category: J
Piping Description: Pressurized piping system

Tank ID: 8
Piping Category: K
Piping Description: Dispenser liners

Monitoring:
Tank ID: 5
Petro Monitoring Category: F
Monitoring Description: Monitor dbl wall tank space

Tank ID: 5
Petro Monitoring Category: 2
Monitoring Description: Visual inspect pipe sumps

Tank ID: 5
Petro Monitoring Category: 4
Monitoring Description: Visual inspect dispenser liners

Tank ID: 5
Petro Monitoring Category: H
Monitoring Description: Mechanical line leak detector

Tank ID: 6
Petro Monitoring Category: F
Monitoring Description: Monitor dbl wall tank space

Tank ID: 6
Petro Monitoring Category: 2
Monitoring Description: Visual inspect pipe sumps

Tank ID: 6
Petro Monitoring Category: 4

DRAFT

BP-MCINTOSH #126 (Continued) **U004274639**

Monitoring Description: Visual inspect dispenser liners

Tank ID: 6
Petro Monitoring Category: H
Monitoring Description: Mechanical line leak detector

Tank ID: 7
Petro Monitoring Category: F
Monitoring Description: Monitor dbl wall tank space

Tank ID: 7
Petro Monitoring Category: 2
Monitoring Description: Visual inspect pipe sumps

Tank ID: 7
Petro Monitoring Category: 4
Monitoring Description: Visual inspect dispenser liners

Tank ID: 7
Petro Monitoring Category: H
Monitoring Description: Mechanical line leak detector

Tank ID: 8
Petro Monitoring Category: F
Monitoring Description: Monitor dbl wall tank space

Tank ID: 8
Petro Monitoring Category: 2
Monitoring Description: Visual inspect pipe sumps

Tank ID: 8
Petro Monitoring Category: 4
Monitoring Description: Visual inspect dispenser liners

Tank ID: 8
Petro Monitoring Category: H
Monitoring Description: Mechanical line leak detector

Tank ID: 8
Petro Monitoring Category: L
Monitoring Description: Automatic tank gauging - USTs

Tank ID: 5
Petro Monitoring Category: L
Monitoring Description: Automatic tank gauging - USTs

Tank ID: 7
Petro Monitoring Category: L
Monitoring Description: Automatic tank gauging - USTs

Tank ID: 3
Tank Capacity: 8000
Tank Location: UNDERGROUND
Tank Status: B-Removed from Site
Status Date: 04/01/1999
Install Date: 4/1/1985

DRAFT

BP-MCINTOSH #126 (Continued) **U004274639**

Substance: B
Content Description: Unleaded Gas
Vessel Indicator: TANK
DEP Contractor: C

Owner:
Owner ID: 922
Owner Name: AUTOMATED PETROLEUM & ENERGY CO INC (APEC)
Owner Address: PO BOX 1110
Owner Address 2: ATTN: STORAGE TANK REGIS
Owner City,State,Zip: Brandon, FL 33509
Owner Contact: BILL MCKNIGHT | RICK HERWEH
Owner Phone: 8136814279

Construction:
Tank ID: 5
Construction Category: C
Construction Description: Steel

Tank ID: 5
Construction Category: A
Construction Description: Ball check valve

Tank ID: 5
Construction Category: O
Construction Description: Tight fill

Tank ID: 5
Construction Category: R
Construction Description: Double wall - tank jacket

Tank ID: 5
Construction Category: M
Construction Description: Spill containment bucket

Tank ID: 6
Construction Category: C
Construction Description: Steel

Tank ID: 6
Construction Category: A
Construction Description: Ball check valve

Tank ID: 6
Construction Category: O
Construction Description: Tight fill

Tank ID: 6
Construction Category: R
Construction Description: Double wall - tank jacket

Tank ID: 6
Construction Category: M
Construction Description: Spill containment bucket

Tank ID: 7
Construction Category: C

DRAFT

BP-MCINTOSH #126 (Continued) **U004274639**

Construction Description: Steel

Tank ID: 7
Construction Category: A
Construction Description: Ball check valve

Tank ID: 7
Construction Category: O
Construction Description: Tight fill

Tank ID: 7
Construction Category: R
Construction Description: Double wall - tank jacket

Tank ID: 7
Construction Category: M
Construction Description: Spill containment bucket

Tank ID: 8
Construction Category: C
Construction Description: Steel

Tank ID: 8
Construction Category: A
Construction Description: Ball check valve

Tank ID: 8
Construction Category: O
Construction Description: Tight fill

Tank ID: 8
Construction Category: M
Construction Description: Spill containment bucket

Tank ID: 8
Construction Category: R
Construction Description: Double wall - tank jacket

Piping:
Tank ID: 5
Piping Category: N
Piping Description: Approved synthetic material

Tank ID: 5
Piping Category: M
Piping Description: Double wall - pipe jacket

Tank ID: 5
Piping Category: J
Piping Description: Pressurized piping system

Tank ID: 5
Piping Category: K
Piping Description: Dispenser liners

Tank ID: 6
Piping Category: N

DRAFT

BP-MCINTOSH #126 (Continued) **U004274639**

Piping Description: Approved synthetic material

Tank ID: 6
Piping Category: M
Piping Description: Double wall - pipe jacket

Tank ID: 6
Piping Category: J
Piping Description: Pressurized piping system

Tank ID: 6
Piping Category: K
Piping Description: Dispenser liners

Tank ID: 7
Piping Category: N
Piping Description: Approved synthetic material

Tank ID: 7
Piping Category: M
Piping Description: Double wall - pipe jacket

Tank ID: 7
Piping Category: J
Piping Description: Pressurized piping system

Tank ID: 7
Piping Category: K
Piping Description: Dispenser liners

Tank ID: 8
Piping Category: N
Piping Description: Approved synthetic material

Tank ID: 8
Piping Category: M
Piping Description: Double wall - pipe jacket

Tank ID: 8
Piping Category: J
Piping Description: Pressurized piping system

Tank ID: 8
Piping Category: K
Piping Description: Dispenser liners

Monitoring:
Tank ID: 5
Petro Monitoring Category: F
Monitoring Description: Monitor dbl wall tank space

Tank ID: 5
Petro Monitoring Category: 2
Monitoring Description: Visual inspect pipe sumps

Tank ID: 5
Petro Monitoring Category: 4

DRAFT

BP-MCINTOSH #126 (Continued) **U004274639**

Monitoring Description: Visual inspect dispenser liners

Tank ID: 5
Petro Monitoring Category: H
Monitoring Description: Mechanical line leak detector

Tank ID: 6
Petro Monitoring Category: F
Monitoring Description: Monitor dbl wall tank space

Tank ID: 6
Petro Monitoring Category: 2
Monitoring Description: Visual inspect pipe sumps

Tank ID: 6
Petro Monitoring Category: 4
Monitoring Description: Visual inspect dispenser liners

Tank ID: 6
Petro Monitoring Category: H
Monitoring Description: Mechanical line leak detector

Tank ID: 7
Petro Monitoring Category: F
Monitoring Description: Monitor dbl wall tank space

Tank ID: 7
Petro Monitoring Category: 2
Monitoring Description: Visual inspect pipe sumps

Tank ID: 7
Petro Monitoring Category: 4
Monitoring Description: Visual inspect dispenser liners

Tank ID: 7
Petro Monitoring Category: H
Monitoring Description: Mechanical line leak detector

Tank ID: 8
Petro Monitoring Category: F
Monitoring Description: Monitor dbl wall tank space

Tank ID: 8
Petro Monitoring Category: 2
Monitoring Description: Visual inspect pipe sumps

Tank ID: 8
Petro Monitoring Category: 4
Monitoring Description: Visual inspect dispenser liners

Tank ID: 8
Petro Monitoring Category: H
Monitoring Description: Mechanical line leak detector

Tank ID: 8
Petro Monitoring Category: L
Monitoring Description: Automatic tank gauging - USTs

DRAFT

BP-MCINTOSH #126 (Continued) **U004274639**

Tank ID: 5
Petro Monitoring Category: L
Monitoring Description: Automatic tank gauging - USTs

Tank ID: 7
Petro Monitoring Category: L
Monitoring Description: Automatic tank gauging - USTs

Tank ID: 4
Tank Capacity: 8000
Tank Location: UNDERGROUND
Tank Status: B-Removed from Site
Status Date: 04/01/1999
Install Date: 4/1/1985
Substance: D
Content Description: Vehicular Diesel
Vessel Indicator: TANK
DEP Contractor: C

Owner:
Owner ID: 922
Owner Name: AUTOMATED PETROLEUM & ENERGY CO INC (APEC)
Owner Address: PO BOX 1110
Owner Address 2: ATTN: STORAGE TANK REGIS
Owner City,State,Zip: Brandon, FL 33509
Owner Contact: BILL MCKNIGHT | RICK HERWEH
Owner Phone: 8136814279

Construction:
Tank ID: 5
Construction Category: C
Construction Description: Steel

Tank ID: 5
Construction Category: A
Construction Description: Ball check valve

Tank ID: 5
Construction Category: O
Construction Description: Tight fill

Tank ID: 5
Construction Category: R
Construction Description: Double wall - tank jacket

Tank ID: 5
Construction Category: M
Construction Description: Spill containment bucket

Tank ID: 6
Construction Category: C
Construction Description: Steel

Tank ID: 6
Construction Category: A
Construction Description: Ball check valve

DRAFT

BP-MCINTOSH #126 (Continued) **U004274639**

Tank ID: 6
Construction Category: O
Construction Description: Tight fill

Tank ID: 6
Construction Category: R
Construction Description: Double wall - tank jacket

Tank ID: 6
Construction Category: M
Construction Description: Spill containment bucket

Tank ID: 7
Construction Category: C
Construction Description: Steel

Tank ID: 7
Construction Category: A
Construction Description: Ball check valve

Tank ID: 7
Construction Category: O
Construction Description: Tight fill

Tank ID: 7
Construction Category: R
Construction Description: Double wall - tank jacket

Tank ID: 7
Construction Category: M
Construction Description: Spill containment bucket

Tank ID: 8
Construction Category: C
Construction Description: Steel

Tank ID: 8
Construction Category: A
Construction Description: Ball check valve

Tank ID: 8
Construction Category: O
Construction Description: Tight fill

Tank ID: 8
Construction Category: M
Construction Description: Spill containment bucket

Tank ID: 8
Construction Category: R
Construction Description: Double wall - tank jacket

Piping:
Tank ID: 5
Piping Category: N
Piping Description: Approved synthetic material

DRAFT

BP-MCINTOSH #126 (Continued) **U004274639**

Tank ID: 5
Piping Category: M
Piping Description: Double wall - pipe jacket

Tank ID: 5
Piping Category: J
Piping Description: Pressurized piping system

Tank ID: 5
Piping Category: K
Piping Description: Dispenser liners

Tank ID: 6
Piping Category: N
Piping Description: Approved synthetic material

Tank ID: 6
Piping Category: M
Piping Description: Double wall - pipe jacket

Tank ID: 6
Piping Category: J
Piping Description: Pressurized piping system

Tank ID: 6
Piping Category: K
Piping Description: Dispenser liners

Tank ID: 7
Piping Category: N
Piping Description: Approved synthetic material

Tank ID: 7
Piping Category: M
Piping Description: Double wall - pipe jacket

Tank ID: 7
Piping Category: J
Piping Description: Pressurized piping system

Tank ID: 7
Piping Category: K
Piping Description: Dispenser liners

Tank ID: 8
Piping Category: N
Piping Description: Approved synthetic material

Tank ID: 8
Piping Category: M
Piping Description: Double wall - pipe jacket

Tank ID: 8
Piping Category: J
Piping Description: Pressurized piping system

Tank ID: 8

DRAFT

BP-MCINTOSH #126 (Continued) **U004274639**

Piping Category: K
Piping Description: Dispenser liners

Monitoring:
Tank ID: 5
Petro Monitoring Category: F
Monitoring Description: Monitor dbl wall tank space

Tank ID: 5
Petro Monitoring Category: 2
Monitoring Description: Visual inspect pipe sumps

Tank ID: 5
Petro Monitoring Category: 4
Monitoring Description: Visual inspect dispenser liners

Tank ID: 5
Petro Monitoring Category: H
Monitoring Description: Mechanical line leak detector

Tank ID: 6
Petro Monitoring Category: F
Monitoring Description: Monitor dbl wall tank space

Tank ID: 6
Petro Monitoring Category: 2
Monitoring Description: Visual inspect pipe sumps

Tank ID: 6
Petro Monitoring Category: 4
Monitoring Description: Visual inspect dispenser liners

Tank ID: 6
Petro Monitoring Category: H
Monitoring Description: Mechanical line leak detector

Tank ID: 7
Petro Monitoring Category: F
Monitoring Description: Monitor dbl wall tank space

Tank ID: 7
Petro Monitoring Category: 2
Monitoring Description: Visual inspect pipe sumps

Tank ID: 7
Petro Monitoring Category: 4
Monitoring Description: Visual inspect dispenser liners

Tank ID: 7
Petro Monitoring Category: H
Monitoring Description: Mechanical line leak detector

Tank ID: 8
Petro Monitoring Category: F
Monitoring Description: Monitor dbl wall tank space

Tank ID: 8

DRAFT

BP-MCINTOSH #126 (Continued) **U004274639**

Petro Monitoring Category: 2
Monitoring Description: Visual inspect pipe sumps

Tank ID: 8
Petro Monitoring Category: 4
Monitoring Description: Visual inspect dispenser liners

Tank ID: 8
Petro Monitoring Category: H
Monitoring Description: Mechanical line leak detector

Tank ID: 8
Petro Monitoring Category: L
Monitoring Description: Automatic tank gauging - USTs

Tank ID: 5
Petro Monitoring Category: L
Monitoring Description: Automatic tank gauging - USTs

Tank ID: 7
Petro Monitoring Category: L
Monitoring Description: Automatic tank gauging - USTs

Tank ID: 5
Tank Capacity: 10000
Tank Location: UNDERGROUND
Tank Status: U-In Service
Status Date: 04/01/1999
Install Date: 4/1/1999
Substance: B
Content Description: Unleaded Gas
Vessel Indicator: TANK
DEP Contractor: C

Owner:
Owner ID: 922
Owner Name: AUTOMATED PETROLEUM & ENERGY CO INC (APEC)
Owner Address: PO BOX 1110
Owner Address 2: ATTN: STORAGE TANK REGIS
Owner City,State,Zip: Brandon, FL 33509
Owner Contact: BILL MCKNIGHT | RICK HERWEH
Owner Phone: 8136814279

Construction:
Tank ID: 5
Construction Category: C
Construction Description: Steel

Tank ID: 5
Construction Category: A
Construction Description: Ball check valve

Tank ID: 5
Construction Category: O
Construction Description: Tight fill

DRAFT

BP-MCINTOSH #126 (Continued) **U004274639**

Tank ID: 5
Construction Category: R
Construction Description: Double wall - tank jacket

Tank ID: 5
Construction Category: M
Construction Description: Spill containment bucket

Tank ID: 6
Construction Category: C
Construction Description: Steel

Tank ID: 6
Construction Category: A
Construction Description: Ball check valve

Tank ID: 6
Construction Category: O
Construction Description: Tight fill

Tank ID: 6
Construction Category: R
Construction Description: Double wall - tank jacket

Tank ID: 6
Construction Category: M
Construction Description: Spill containment bucket

Tank ID: 7
Construction Category: C
Construction Description: Steel

Tank ID: 7
Construction Category: A
Construction Description: Ball check valve

Tank ID: 7
Construction Category: O
Construction Description: Tight fill

Tank ID: 7
Construction Category: R
Construction Description: Double wall - tank jacket

Tank ID: 7
Construction Category: M
Construction Description: Spill containment bucket

Tank ID: 8
Construction Category: C
Construction Description: Steel

Tank ID: 8
Construction Category: A
Construction Description: Ball check valve

Tank ID: 8

DRAFT

BP-MCINTOSH #126 (Continued) **U004274639**

Construction Category: O
Construction Description: Tight fill

Tank ID: 8
Construction Category: M
Construction Description: Spill containment bucket

Tank ID: 8
Construction Category: R
Construction Description: Double wall - tank jacket

Piping:
Tank ID: 5
Piping Category: N
Piping Description: Approved synthetic material

Tank ID: 5
Piping Category: M
Piping Description: Double wall - pipe jacket

Tank ID: 5
Piping Category: J
Piping Description: Pressurized piping system

Tank ID: 5
Piping Category: K
Piping Description: Dispenser liners

Tank ID: 6
Piping Category: N
Piping Description: Approved synthetic material

Tank ID: 6
Piping Category: M
Piping Description: Double wall - pipe jacket

Tank ID: 6
Piping Category: J
Piping Description: Pressurized piping system

Tank ID: 6
Piping Category: K
Piping Description: Dispenser liners

Tank ID: 7
Piping Category: N
Piping Description: Approved synthetic material

Tank ID: 7
Piping Category: M
Piping Description: Double wall - pipe jacket

Tank ID: 7
Piping Category: J
Piping Description: Pressurized piping system

Tank ID: 7

DRAFT

BP-MCINTOSH #126 (Continued) **U004274639**

Piping Category: K
Piping Description: Dispenser liners

Tank ID: 8
Piping Category: N
Piping Description: Approved synthetic material

Tank ID: 8
Piping Category: M
Piping Description: Double wall - pipe jacket

Tank ID: 8
Piping Category: J
Piping Description: Pressurized piping system

Tank ID: 8
Piping Category: K
Piping Description: Dispenser liners

Monitoring:
Tank ID: 5
Petro Monitoring Category: F
Monitoring Description: Monitor dbl wall tank space

Tank ID: 5
Petro Monitoring Category: 2
Monitoring Description: Visual inspect pipe sumps

Tank ID: 5
Petro Monitoring Category: 4
Monitoring Description: Visual inspect dispenser liners

Tank ID: 5
Petro Monitoring Category: H
Monitoring Description: Mechanical line leak detector

Tank ID: 6
Petro Monitoring Category: F
Monitoring Description: Monitor dbl wall tank space

Tank ID: 6
Petro Monitoring Category: 2
Monitoring Description: Visual inspect pipe sumps

Tank ID: 6
Petro Monitoring Category: 4
Monitoring Description: Visual inspect dispenser liners

Tank ID: 6
Petro Monitoring Category: H
Monitoring Description: Mechanical line leak detector

Tank ID: 7
Petro Monitoring Category: F
Monitoring Description: Monitor dbl wall tank space

Tank ID: 7

DRAFT

BP-MCINTOSH #126 (Continued) **U004274639**

Petro Monitoring Category: 2
Monitoring Description: Visual inspect pipe sumps

Tank ID: 7
Petro Monitoring Category: 4
Monitoring Description: Visual inspect dispenser liners

Tank ID: 7
Petro Monitoring Category: H
Monitoring Description: Mechanical line leak detector

Tank ID: 8
Petro Monitoring Category: F
Monitoring Description: Monitor dbl wall tank space

Tank ID: 8
Petro Monitoring Category: 2
Monitoring Description: Visual inspect pipe sumps

Tank ID: 8
Petro Monitoring Category: 4
Monitoring Description: Visual inspect dispenser liners

Tank ID: 8
Petro Monitoring Category: H
Monitoring Description: Mechanical line leak detector

Tank ID: 8
Petro Monitoring Category: L
Monitoring Description: Automatic tank gauging - USTs

Tank ID: 5
Petro Monitoring Category: L
Monitoring Description: Automatic tank gauging - USTs

Tank ID: 7
Petro Monitoring Category: L
Monitoring Description: Automatic tank gauging - USTs

Tank ID: 6
Tank Capacity: 10000
Tank Location: UNDERGROUND
Tank Status: U-In Service
Status Date: 04/01/1999
Install Date: 4/1/1999
Substance: B
Content Description: Unleaded Gas
Vessel Indicator: TANK
DEP Contractor: C

Owner:
Owner ID: 922
Owner Name: AUTOMATED PETROLEUM & ENERGY CO INC (APEC)
Owner Address: PO BOX 1110
Owner Address 2: ATTN: STORAGE TANK REGIS
Owner City,State,Zip: Brandon, FL 33509
Owner Contact: BILL MCKNIGHT | RICK HERWEH

DRAFT

BP-MCINTOSH #126 (Continued) **U004274639**

Owner Phone: 8136814279

Construction:
Tank ID: 5
Construction Category: C
Construction Description: Steel

Tank ID: 5
Construction Category: A
Construction Description: Ball check valve

Tank ID: 5
Construction Category: O
Construction Description: Tight fill

Tank ID: 5
Construction Category: R
Construction Description: Double wall - tank jacket

Tank ID: 5
Construction Category: M
Construction Description: Spill containment bucket

Tank ID: 6
Construction Category: C
Construction Description: Steel

Tank ID: 6
Construction Category: A
Construction Description: Ball check valve

Tank ID: 6
Construction Category: O
Construction Description: Tight fill

Tank ID: 6
Construction Category: R
Construction Description: Double wall - tank jacket

Tank ID: 6
Construction Category: M
Construction Description: Spill containment bucket

Tank ID: 7
Construction Category: C
Construction Description: Steel

Tank ID: 7
Construction Category: A
Construction Description: Ball check valve

Tank ID: 7
Construction Category: O
Construction Description: Tight fill

Tank ID: 7
Construction Category: R

DRAFT

BP-MCINTOSH #126 (Continued) **U004274639**

Construction Description: Double wall - tank jacket

Tank ID: 7
Construction Category: M
Construction Description: Spill containment bucket

Tank ID: 8
Construction Category: C
Construction Description: Steel

Tank ID: 8
Construction Category: A
Construction Description: Ball check valve

Tank ID: 8
Construction Category: O
Construction Description: Tight fill

Tank ID: 8
Construction Category: M
Construction Description: Spill containment bucket

Tank ID: 8
Construction Category: R
Construction Description: Double wall - tank jacket

Piping:
Tank ID: 5
Piping Category: N
Piping Description: Approved synthetic material

Tank ID: 5
Piping Category: M
Piping Description: Double wall - pipe jacket

Tank ID: 5
Piping Category: J
Piping Description: Pressurized piping system

Tank ID: 5
Piping Category: K
Piping Description: Dispenser liners

Tank ID: 6
Piping Category: N
Piping Description: Approved synthetic material

Tank ID: 6
Piping Category: M
Piping Description: Double wall - pipe jacket

Tank ID: 6
Piping Category: J
Piping Description: Pressurized piping system

Tank ID: 6
Piping Category: K

DRAFT

BP-MCINTOSH #126 (Continued) **U004274639**

Piping Description: Dispenser liners

Tank ID: 7
Piping Category: N
Piping Description: Approved synthetic material

Tank ID: 7
Piping Category: M
Piping Description: Double wall - pipe jacket

Tank ID: 7
Piping Category: J
Piping Description: Pressurized piping system

Tank ID: 7
Piping Category: K
Piping Description: Dispenser liners

Tank ID: 8
Piping Category: N
Piping Description: Approved synthetic material

Tank ID: 8
Piping Category: M
Piping Description: Double wall - pipe jacket

Tank ID: 8
Piping Category: J
Piping Description: Pressurized piping system

Tank ID: 8
Piping Category: K
Piping Description: Dispenser liners

Monitoring:
Tank ID: 5
Petro Monitoring Category: F
Monitoring Description: Monitor dbl wall tank space

Tank ID: 5
Petro Monitoring Category: 2
Monitoring Description: Visual inspect pipe sumps

Tank ID: 5
Petro Monitoring Category: 4
Monitoring Description: Visual inspect dispenser liners

Tank ID: 5
Petro Monitoring Category: H
Monitoring Description: Mechanical line leak detector

Tank ID: 6
Petro Monitoring Category: F
Monitoring Description: Monitor dbl wall tank space

Tank ID: 6
Petro Monitoring Category: 2

DRAFT

BP-MCINTOSH #126 (Continued) **U004274639**

Monitoring Description: Visual inspect pipe sumps

Tank ID: 6
Petro Monitoring Category: 4
Monitoring Description: Visual inspect dispenser liners

Tank ID: 6
Petro Monitoring Category: H
Monitoring Description: Mechanical line leak detector

Tank ID: 7
Petro Monitoring Category: F
Monitoring Description: Monitor dbl wall tank space

Tank ID: 7
Petro Monitoring Category: 2
Monitoring Description: Visual inspect pipe sumps

Tank ID: 7
Petro Monitoring Category: 4
Monitoring Description: Visual inspect dispenser liners

Tank ID: 7
Petro Monitoring Category: H
Monitoring Description: Mechanical line leak detector

Tank ID: 8
Petro Monitoring Category: F
Monitoring Description: Monitor dbl wall tank space

Tank ID: 8
Petro Monitoring Category: 2
Monitoring Description: Visual inspect pipe sumps

Tank ID: 8
Petro Monitoring Category: 4
Monitoring Description: Visual inspect dispenser liners

Tank ID: 8
Petro Monitoring Category: H
Monitoring Description: Mechanical line leak detector

Tank ID: 8
Petro Monitoring Category: L
Monitoring Description: Automatic tank gauging - USTs

Tank ID: 5
Petro Monitoring Category: L
Monitoring Description: Automatic tank gauging - USTs

Tank ID: 7
Petro Monitoring Category: L
Monitoring Description: Automatic tank gauging - USTs

Tank ID: 7
Tank Capacity: 10000

DRAFT

BP-MCINTOSH #126 (Continued) **U004274639**

Tank Location: UNDERGROUND
Tank Status: U-In Service
Status Date: 04/01/1999
Install Date: 4/1/1999
Substance: B
Content Description: Unleaded Gas
Vessel Indicator: TANK
DEP Contractor: C

Owner:
Owner ID: 922
Owner Name: AUTOMATED PETROLEUM & ENERGY CO INC (APEC)
Owner Address: PO BOX 1110
Owner Address 2: ATTN: STORAGE TANK REGIS
Owner City,State,Zip: Brandon, FL 33509
Owner Contact: BILL MCKNIGHT | RICK HERWEH
Owner Phone: 8136814279

Construction:
Tank ID: 5
Construction Category: C
Construction Description: Steel

Tank ID: 5
Construction Category: A
Construction Description: Ball check valve

Tank ID: 5
Construction Category: O
Construction Description: Tight fill

Tank ID: 5
Construction Category: R
Construction Description: Double wall - tank jacket

Tank ID: 5
Construction Category: M
Construction Description: Spill containment bucket

Tank ID: 6
Construction Category: C
Construction Description: Steel

Tank ID: 6
Construction Category: A
Construction Description: Ball check valve

Tank ID: 6
Construction Category: O
Construction Description: Tight fill

Tank ID: 6
Construction Category: R
Construction Description: Double wall - tank jacket

Tank ID: 6
Construction Category: M

DRAFT

BP-MCINTOSH #126 (Continued) **U004274639**

Construction Description: Spill containment bucket

Tank ID: 7
Construction Category: C
Construction Description: Steel

Tank ID: 7
Construction Category: A
Construction Description: Ball check valve

Tank ID: 7
Construction Category: O
Construction Description: Tight fill

Tank ID: 7
Construction Category: R
Construction Description: Double wall - tank jacket

Tank ID: 7
Construction Category: M
Construction Description: Spill containment bucket

Tank ID: 8
Construction Category: C
Construction Description: Steel

Tank ID: 8
Construction Category: A
Construction Description: Ball check valve

Tank ID: 8
Construction Category: O
Construction Description: Tight fill

Tank ID: 8
Construction Category: M
Construction Description: Spill containment bucket

Tank ID: 8
Construction Category: R
Construction Description: Double wall - tank jacket

Piping:
Tank ID: 5
Piping Category: N
Piping Description: Approved synthetic material

Tank ID: 5
Piping Category: M
Piping Description: Double wall - pipe jacket

Tank ID: 5
Piping Category: J
Piping Description: Pressurized piping system

Tank ID: 5
Piping Category: K

DRAFT

BP-MCINTOSH #126 (Continued) **U004274639**

Piping Description: Dispenser liners

Tank ID: 6
Piping Category: N
Piping Description: Approved synthetic material

Tank ID: 6
Piping Category: M
Piping Description: Double wall - pipe jacket

Tank ID: 6
Piping Category: J
Piping Description: Pressurized piping system

Tank ID: 6
Piping Category: K
Piping Description: Dispenser liners

Tank ID: 7
Piping Category: N
Piping Description: Approved synthetic material

Tank ID: 7
Piping Category: M
Piping Description: Double wall - pipe jacket

Tank ID: 7
Piping Category: J
Piping Description: Pressurized piping system

Tank ID: 7
Piping Category: K
Piping Description: Dispenser liners

Tank ID: 8
Piping Category: N
Piping Description: Approved synthetic material

Tank ID: 8
Piping Category: M
Piping Description: Double wall - pipe jacket

Tank ID: 8
Piping Category: J
Piping Description: Pressurized piping system

Tank ID: 8
Piping Category: K
Piping Description: Dispenser liners

Monitoring:
Tank ID: 5
Petro Monitoring Category: F
Monitoring Description: Monitor dbl wall tank space

Tank ID: 5
Petro Monitoring Category: 2

DRAFT

BP-MCINTOSH #126 (Continued) **U004274639**

Monitoring Description: Visual inspect pipe sumps

Tank ID: 5
Petro Monitoring Category: 4
Monitoring Description: Visual inspect dispenser liners

Tank ID: 5
Petro Monitoring Category: H
Monitoring Description: Mechanical line leak detector

Tank ID: 6
Petro Monitoring Category: F
Monitoring Description: Monitor dbl wall tank space

Tank ID: 6
Petro Monitoring Category: 2
Monitoring Description: Visual inspect pipe sumps

Tank ID: 6
Petro Monitoring Category: 4
Monitoring Description: Visual inspect dispenser liners

Tank ID: 6
Petro Monitoring Category: H
Monitoring Description: Mechanical line leak detector

Tank ID: 7
Petro Monitoring Category: F
Monitoring Description: Monitor dbl wall tank space

Tank ID: 7
Petro Monitoring Category: 2
Monitoring Description: Visual inspect pipe sumps

Tank ID: 7
Petro Monitoring Category: 4
Monitoring Description: Visual inspect dispenser liners

Tank ID: 7
Petro Monitoring Category: H
Monitoring Description: Mechanical line leak detector

Tank ID: 8
Petro Monitoring Category: F
Monitoring Description: Monitor dbl wall tank space

Tank ID: 8
Petro Monitoring Category: 2
Monitoring Description: Visual inspect pipe sumps

Tank ID: 8
Petro Monitoring Category: 4
Monitoring Description: Visual inspect dispenser liners

Tank ID: 8
Petro Monitoring Category: H
Monitoring Description: Mechanical line leak detector

DRAFT

BP-MCINTOSH #126 (Continued) **U004274639**

Tank ID: 8
Petro Monitoring Category: L
Monitoring Description: Automatic tank gauging - USTs

Tank ID: 5
Petro Monitoring Category: L
Monitoring Description: Automatic tank gauging - USTs

Tank ID: 7
Petro Monitoring Category: L
Monitoring Description: Automatic tank gauging - USTs

Tank ID: 8
Tank Capacity: 10000
Tank Location: UNDERGROUND
Tank Status: U-In Service
Status Date: 04/01/1999
Install Date: 4/1/1999
Substance: D
Content Description: Vehicular Diesel
Vessel Indicator: TANK
DEP Contractor: C

Owner:
Owner ID: 922
Owner Name: AUTOMATED PETROLEUM & ENERGY CO INC (APEC)
Owner Address: PO BOX 1110
Owner Address 2: ATTN: STORAGE TANK REGIS
Owner City,State,Zip: Brandon, FL 33509
Owner Contact: BILL MCKNIGHT | RICK HERWEH
Owner Phone: 8136814279

Construction:
Tank ID: 5
Construction Category: C
Construction Description: Steel

Tank ID: 5
Construction Category: A
Construction Description: Ball check valve

Tank ID: 5
Construction Category: O
Construction Description: Tight fill

Tank ID: 5
Construction Category: R
Construction Description: Double wall - tank jacket

Tank ID: 5
Construction Category: M
Construction Description: Spill containment bucket

Tank ID: 6
Construction Category: C
Construction Description: Steel

DRAFT

BP-MCINTOSH #126 (Continued) **U004274639**

Tank ID: 6
Construction Category: A
Construction Description: Ball check valve

Tank ID: 6
Construction Category: O
Construction Description: Tight fill

Tank ID: 6
Construction Category: R
Construction Description: Double wall - tank jacket

Tank ID: 6
Construction Category: M
Construction Description: Spill containment bucket

Tank ID: 7
Construction Category: C
Construction Description: Steel

Tank ID: 7
Construction Category: A
Construction Description: Ball check valve

Tank ID: 7
Construction Category: O
Construction Description: Tight fill

Tank ID: 7
Construction Category: R
Construction Description: Double wall - tank jacket

Tank ID: 7
Construction Category: M
Construction Description: Spill containment bucket

Tank ID: 8
Construction Category: C
Construction Description: Steel

Tank ID: 8
Construction Category: A
Construction Description: Ball check valve

Tank ID: 8
Construction Category: O
Construction Description: Tight fill

Tank ID: 8
Construction Category: M
Construction Description: Spill containment bucket

Tank ID: 8
Construction Category: R
Construction Description: Double wall - tank jacket

DRAFT

BP-MCINTOSH #126 (Continued) **U004274639**

Piping:

Tank ID:	5
Piping Category:	N
Piping Description:	Approved synthetic material
Tank ID:	5
Piping Category:	M
Piping Description:	Double wall - pipe jacket
Tank ID:	5
Piping Category:	J
Piping Description:	Pressurized piping system
Tank ID:	5
Piping Category:	K
Piping Description:	Dispenser liners
Tank ID:	6
Piping Category:	N
Piping Description:	Approved synthetic material
Tank ID:	6
Piping Category:	M
Piping Description:	Double wall - pipe jacket
Tank ID:	6
Piping Category:	J
Piping Description:	Pressurized piping system
Tank ID:	6
Piping Category:	K
Piping Description:	Dispenser liners
Tank ID:	7
Piping Category:	N
Piping Description:	Approved synthetic material
Tank ID:	7
Piping Category:	M
Piping Description:	Double wall - pipe jacket
Tank ID:	7
Piping Category:	J
Piping Description:	Pressurized piping system
Tank ID:	7
Piping Category:	K
Piping Description:	Dispenser liners
Tank ID:	8
Piping Category:	N
Piping Description:	Approved synthetic material
Tank ID:	8
Piping Category:	M
Piping Description:	Double wall - pipe jacket

DRAFT

BP-MCINTOSH #126 (Continued) **U004274639**

Tank ID: 8
Piping Category: J
Piping Description: Pressurized piping system

Tank ID: 8
Piping Category: K
Piping Description: Dispenser liners

Monitoring:
Tank ID: 5
Petro Monitoring Category: F
Monitoring Description: Monitor dbl wall tank space

Tank ID: 5
Petro Monitoring Category: 2
Monitoring Description: Visual inspect pipe sumps

Tank ID: 5
Petro Monitoring Category: 4
Monitoring Description: Visual inspect dispenser liners

Tank ID: 5
Petro Monitoring Category: H
Monitoring Description: Mechanical line leak detector

Tank ID: 6
Petro Monitoring Category: F
Monitoring Description: Monitor dbl wall tank space

Tank ID: 6
Petro Monitoring Category: 2
Monitoring Description: Visual inspect pipe sumps

Tank ID: 6
Petro Monitoring Category: 4
Monitoring Description: Visual inspect dispenser liners

Tank ID: 6
Petro Monitoring Category: H
Monitoring Description: Mechanical line leak detector

Tank ID: 7
Petro Monitoring Category: F
Monitoring Description: Monitor dbl wall tank space

Tank ID: 7
Petro Monitoring Category: 2
Monitoring Description: Visual inspect pipe sumps

Tank ID: 7
Petro Monitoring Category: 4
Monitoring Description: Visual inspect dispenser liners

Tank ID: 7
Petro Monitoring Category: H
Monitoring Description: Mechanical line leak detector

DRAFT

BP-MCINTOSH #126 (Continued) **U004274639**

Tank ID:	8
Petro Monitoring Category:	F
Monitoring Description:	Monitor dbl wall tank space
Tank ID:	8
Petro Monitoring Category:	2
Monitoring Description:	Visual inspect pipe sumps
Tank ID:	8
Petro Monitoring Category:	4
Monitoring Description:	Visual inspect dispenser liners
Tank ID:	8
Petro Monitoring Category:	H
Monitoring Description:	Mechanical line leak detector
Tank ID:	8
Petro Monitoring Category:	L
Monitoring Description:	Automatic tank gauging - USTs
Tank ID:	5
Petro Monitoring Category:	L
Monitoring Description:	Automatic tank gauging - USTs
Tank ID:	7
Petro Monitoring Category:	L
Monitoring Description:	Automatic tank gauging - USTs

DWM CONTAM:

Name:	BP-MCINTOSH #126
Address:	12901 E US HIGHWAY 92
City,State,Zip:	DOVER, FL
Program Site Id:	8624858
Lat DD:	28
Lat MM:	0
Lat SS:	54
Long DD:	82
Long MM:	14
Long SS:	40
Office/ District:	SWD
Program Area:	PETROLEUM
Priority Score:	Not reported
Datum:	0
Method:	AGPS
Facility Status:	CLOSED-STCM
Facility Type:	Not reported
Score Effective Date:	Not reported
Score When Ranked:	Not reported
Rank:	Not reported
Operator:	Not reported
Phone:	Not reported
Name Changed:	Not reported
Addr Changed:	Not reported
Related Party ID:	Not reported
Primary RP Role:	Not reported

DRAFT

BP-MCINTOSH #126 (Continued) **U004274639**

RP Begin Date: Not reported
RP Name: Not reported
RP Address1: Not reported
RP Address2: Not reported
RP City: Not reported
RP State: Not reported
RP Zip5: Not reported
RP Zip4: Not reported
Contact: Not reported
RP Phone: Not reported
RP Extension: Not reported
Site Manager: Not reported

FL Financial Assurance 3:
Name: BP-MCINTOSH #126
Address: 12901 E US HIGHWAY 92
City,State,Zip: DOVER, FL 33527
Region: 3
Facility ID: 8624858
Facility Phone: 8136814279
Facility Status: OPEN
Facility Type: A
Type Description: Retail Station
DEP CO: C
Finaincial Responsibility: FULLY FUNDED TRUST
Insurance Company: Not reported
Effective Date: 05/31/2018
Expire Date: 01/31/2022
Owner ID: 922
Onwer Name: AUTOMATED PETROLEUM & ENERGY CO INC (APEC)
Owner Address: PO BOX 1110
Owner Address2: ATTN: STORAGE TANK REGIS
Owner City,St,Zip: Brandon, FL 33509
Contact: BILL MCKNIGHT | RICK HERWEH
Resp Party Phone: 8136814279

Name: BP-MCINTOSH #126
Address: 12901 E US HIGHWAY 92
City,State,Zip: DOVER, FL 33527
Region: 3
Facility ID: 8624858
Facility Phone: 8136814279
Facility Status: OPEN
Facility Type: A
Type Description: Retail Station
DEP CO: C
Finaincial Responsibility: INSURANCE
Insurance Company: LIBERTY SURPLUS INSURANCE CORP
Effective Date: 12/31/2009
Expire Date: 12/31/2010
Owner ID: 922
Onwer Name: AUTOMATED PETROLEUM & ENERGY CO INC (APEC)
Owner Address: PO BOX 1110
Owner Address2: ATTN: STORAGE TANK REGIS
Owner City,St,Zip: Brandon, FL 33509
Contact: BILL MCKNIGHT | RICK HERWEH
Resp Party Phone: 8136814279

DRAFT

BP-MCINTOSH #126 (Continued) **U004274639**

Name:	BP-MCINTOSH #126
Address:	12901 E US HIGHWAY 92
City,State,Zip:	DOVER, FL 33527
Region:	3
Facility ID:	8624858
Facility Phone:	8136814279
Facility Status:	OPEN
Facility Type:	A
Type Description:	Retail Station
DEP CO:	C
Finaincial Responsibility:	INSURANCE
Insurance Company:	LIBERTY SURPLUS INSURANCE CORP
Effective Date:	12/31/2010
Expire Date:	12/31/2011
Owner ID:	922
Onwer Name:	AUTOMATED PETROLEUM & ENERGY CO INC (APEC)
Owner Address:	PO BOX 1110
Owner Address2:	ATTN: STORAGE TANK REGIS
Owner City,St,Zip:	Brandon, FL 33509
Contact:	BILL MCKNIGHT | RICK HERWEH
Resp Party Phone:	8136814279

Name:	BP-MCINTOSH #126
Address:	12901 E US HIGHWAY 92
City,State,Zip:	DOVER, FL 33527
Region:	3
Facility ID:	8624858
Facility Phone:	8136814279
Facility Status:	OPEN
Facility Type:	A
Type Description:	Retail Station
DEP CO:	C
Finaincial Responsibility:	INSURANCE
Insurance Company:	LIBERTY SURPLUS INSURANCE CORP
Effective Date:	12/31/2011
Expire Date:	12/31/2012
Owner ID:	922
Onwer Name:	AUTOMATED PETROLEUM & ENERGY CO INC (APEC)
Owner Address:	PO BOX 1110
Owner Address2:	ATTN: STORAGE TANK REGIS
Owner City,St,Zip:	Brandon, FL 33509
Contact:	BILL MCKNIGHT | RICK HERWEH
Resp Party Phone:	8136814279

Name:	BP-MCINTOSH #126
Address:	12901 E US HIGHWAY 92
City,State,Zip:	DOVER, FL 33527
Region:	3
Facility ID:	8624858
Facility Phone:	8136814279
Facility Status:	OPEN
Facility Type:	A
Type Description:	Retail Station
DEP CO:	C
Finaincial Responsibility:	INSURANCE
Insurance Company:	LIBERTY SURPLUS INSURANCE CORP
Effective Date:	12/31/2012

DRAFT

BP-MCINTOSH #126 (Continued) **U004274639**

Expire Date:	12/31/2013
Owner ID:	922
Onwer Name:	AUTOMATED PETROLEUM & ENERGY CO INC (APEC)
Owner Address:	PO BOX 1110
Owner Address2:	ATTN: STORAGE TANK REGIS
Owner City,St,Zip:	Brandon, FL 33509
Contact:	BILL MCKNIGHT | RICK HERWEH
Resp Party Phone:	8136814279
Name:	BP-MCINTOSH #126
Address:	12901 E US HIGHWAY 92
City,State,Zip:	DOVER, FL 33527
Region:	3
Facility ID:	8624858
Facility Phone:	8136814279
Facility Status:	OPEN
Facility Type:	A
Type Description:	Retail Station
DEP CO:	C
Finaincial Responsibility:	INSURANCE
Insurance Company:	LIBERTY SURPLUS INSURANCE CORP
Effective Date:	12/31/2013
Expire Date:	12/31/2014
Owner ID:	922
Onwer Name:	AUTOMATED PETROLEUM & ENERGY CO INC (APEC)
Owner Address:	PO BOX 1110
Owner Address2:	ATTN: STORAGE TANK REGIS
Owner City,St,Zip:	Brandon, FL 33509
Contact:	BILL MCKNIGHT | RICK HERWEH
Resp Party Phone:	8136814279
Name:	BP-MCINTOSH #126
Address:	12901 E US HIGHWAY 92
City,State,Zip:	DOVER, FL 33527
Region:	3
Facility ID:	8624858
Facility Phone:	8136814279
Facility Status:	OPEN
Facility Type:	A
Type Description:	Retail Station
DEP CO:	C
Finaincial Responsibility:	INSURANCE
Insurance Company:	LIBERTY SURPLUS INSURANCE CORP
Effective Date:	12/31/2014
Expire Date:	12/31/2015
Owner ID:	922
Onwer Name:	AUTOMATED PETROLEUM & ENERGY CO INC (APEC)
Owner Address:	PO BOX 1110
Owner Address2:	ATTN: STORAGE TANK REGIS
Owner City,St,Zip:	Brandon, FL 33509
Contact:	BILL MCKNIGHT | RICK HERWEH
Resp Party Phone:	8136814279
Name:	BP-MCINTOSH #126
Address:	12901 E US HIGHWAY 92
City,State,Zip:	DOVER, FL 33527
Region:	3

DRAFT

BP-MCINTOSH #126 (Continued) **U004274639**

Facility ID:	8624858
Facility Phone:	8136814279
Facility Status:	OPEN
Facility Type:	A
Type Description:	Retail Station
DEP CO:	C
Finaincial Responsibility:	INSURANCE
Insurance Company:	LIBERTY SURPLUS INSURANCE CORP
Effective Date:	12/31/2015
Expire Date:	12/31/2016
Owner ID:	922
Onwer Name:	AUTOMATED PETROLEUM & ENERGY CO INC (APEC)
Owner Address:	PO BOX 1110
Owner Address2:	ATTN: STORAGE TANK REGIS
Owner City,St,Zip:	Brandon, FL 33509
Contact:	BILL MCKNIGHT | RICK HERWEH
Resp Party Phone:	8136814279

Name:	BP-MCINTOSH #126
Address:	12901 E US HIGHWAY 92
City,State,Zip:	DOVER, FL 33527
Region:	3
Facility ID:	8624858
Facility Phone:	8136814279
Facility Status:	OPEN
Facility Type:	A
Type Description:	Retail Station
DEP CO:	C
Finaincial Responsibility:	INSURANCE
Insurance Company:	LIBERTY SURPLUS INSURANCE CORP
Effective Date:	12/31/2016
Expire Date:	12/31/2017
Owner ID:	922
Onwer Name:	AUTOMATED PETROLEUM & ENERGY CO INC (APEC)
Owner Address:	PO BOX 1110
Owner Address2:	ATTN: STORAGE TANK REGIS
Owner City,St,Zip:	Brandon, FL 33509
Contact:	BILL MCKNIGHT | RICK HERWEH
Resp Party Phone:	8136814279

Name:	BP-MCINTOSH #126
Address:	12901 E US HIGHWAY 92
City,State,Zip:	DOVER, FL 33527
Region:	3
Facility ID:	8624858
Facility Phone:	8136814279
Facility Status:	OPEN
Facility Type:	A
Type Description:	Retail Station
DEP CO:	C
Finaincial Responsibility:	INSURANCE
Insurance Company:	LIBERTY SURPLUS INSURANCE CORP
Effective Date:	Not reported
Expire Date:	Not reported
Owner ID:	922
Onwer Name:	AUTOMATED PETROLEUM & ENERGY CO INC (APEC)
Owner Address:	PO BOX 1110

DRAFT

BP-MCINTOSH #126 (Continued) **U004274639**

Owner Address2:	ATTN: STORAGE TANK REGIS
Owner City,St,Zip:	Brandon, FL 33509
Contact:	BILL MCKNIGHT | RICK HERWEH
Resp Party Phone:	8136814279
Name:	BP-MCINTOSH #126
Address:	12901 E US HIGHWAY 92
City,State,Zip:	DOVER, FL 33527
Region:	3
Facility ID:	8624858
Facility Phone:	8136814279
Facility Status:	OPEN
Facility Type:	A
Type Description:	Retail Station
DEP CO:	C
Finaincial Responsibility:	INSURANCE
Insurance Company:	NAUTILUS INSURANCE COMPANY
Effective Date:	12/31/2016
Expire Date:	12/31/2017
Owner ID:	922
Onwer Name:	AUTOMATED PETROLEUM & ENERGY CO INC (APEC)
Owner Address:	PO BOX 1110
Owner Address2:	ATTN: STORAGE TANK REGIS
Owner City,St,Zip:	Brandon, FL 33509
Contact:	BILL MCKNIGHT | RICK HERWEH
Resp Party Phone:	8136814279
Name:	BP-MCINTOSH #126
Address:	12901 E US HIGHWAY 92
City,State,Zip:	DOVER, FL 33527
Region:	3
Facility ID:	8624858
Facility Phone:	8136814279
Facility Status:	OPEN
Facility Type:	A
Type Description:	Retail Station
DEP CO:	C
Finaincial Responsibility:	INSURANCE
Insurance Company:	SCOTTSDALE
Effective Date:	12/31/2017
Expire Date:	12/31/2018
Owner ID:	922
Onwer Name:	AUTOMATED PETROLEUM & ENERGY CO INC (APEC)
Owner Address:	PO BOX 1110
Owner Address2:	ATTN: STORAGE TANK REGIS
Owner City,St,Zip:	Brandon, FL 33509
Contact:	BILL MCKNIGHT | RICK HERWEH
Resp Party Phone:	8136814279
Name:	BP-MCINTOSH #126
Address:	12901 E US HIGHWAY 92
City,State,Zip:	DOVER, FL 33527
Region:	3
Facility ID:	8624858
Facility Phone:	8136814279
Facility Status:	OPEN
Facility Type:	A

DRAFT

BP-MCINTOSH #126 (Continued) **U004274639**

Type Description:	Retail Station
DEP CO:	C
Finaincial Responsibility:	INSURANCE
Insurance Company:	ZURICH-AMERICAN
Effective Date:	12/31/2007
Expire Date:	12/31/2008
Owner ID:	922
Onwer Name:	AUTOMATED PETROLEUM & ENERGY CO INC (APEC)
Owner Address:	PO BOX 1110
Owner Address2:	ATTN: STORAGE TANK REGIS
Owner City,St,Zip:	Brandon, FL 33509
Contact:	BILL MCKNIGHT | RICK HERWEH
Resp Party Phone:	8136814279

Name:	BP-MCINTOSH #126
Address:	12901 E US HIGHWAY 92
City,State,Zip:	DOVER, FL 33527
Region:	3
Facility ID:	8624858
Facility Phone:	8136814279
Facility Status:	OPEN
Facility Type:	A
Type Description:	Retail Station
DEP CO:	C
Finaincial Responsibility:	LETTER OF CREDIT
Insurance Company:	Not reported
Effective Date:	05/31/2018
Expire Date:	01/31/2023
Owner ID:	922
Onwer Name:	AUTOMATED PETROLEUM & ENERGY CO INC (APEC)
Owner Address:	PO BOX 1110
Owner Address2:	ATTN: STORAGE TANK REGIS
Owner City,St,Zip:	Brandon, FL 33509
Contact:	BILL MCKNIGHT | RICK HERWEH
Resp Party Phone:	8136814279

Name:	BP-MCINTOSH #126
Address:	12901 E US HIGHWAY 92
City,State,Zip:	DOVER, FL 33527
Region:	3
Facility ID:	8624858
Facility Phone:	8136814279
Facility Status:	OPEN
Facility Type:	A
Type Description:	Retail Station
DEP CO:	C
Finaincial Responsibility:	SELF-INSURANCE - LETTER FROM CHIEF FINANCIAL OFFIC
Insurance Company:	Not reported
Effective Date:	05/31/2018
Expire Date:	05/31/2019
Owner ID:	922
Onwer Name:	AUTOMATED PETROLEUM & ENERGY CO INC (APEC)
Owner Address:	PO BOX 1110
Owner Address2:	ATTN: STORAGE TANK REGIS
Owner City,St,Zip:	Brandon, FL 33509
Contact:	BILL MCKNIGHT | RICK HERWEH
Resp Party Phone:	8136814279

DRAFT

D25 **MARATHON MCINTOSH-MARATHON PLANT** **ECHO** **1026885564**
Target **12901 E. US HWY 92** **N/A**
Property **DOVER, FL 33527**

Site 7 of 12 in cluster D

Actual: ECHO:
56 ft.
Envid: 1026885564
Focus Map: Registry ID: 110053764627
5 DFR URL: http://echo.epa.gov/detailed-facility-report?fid=110053764627
Name: MARATHON MCINTOSH-MARATHON PLANT
Address: 12901 E. US HWY 92
City,State,Zip: DOVER, FL 33527

D26 **MARATHON MCINTOSH-MARATHON PLANT** **FINDS** **1026967975**
Target **12901 E. US HWY 92** **N/A**
Property **DOVER, FL 33527**

Site 8 of 12 in cluster D

Actual: FINDS:
56 ft.
Registry ID: 110053764627
Focus Map:
5 Click Here for FRS Facility Detail Report:

Environmental Interest/Information System:
The Safe Drinking Water Information System contains information about public water systems and their violations of EPA's drinking water regulations.

Click this hyperlink while viewing on your computer to access additional FINDS: detail in the EDR Site Report.

D27 **MC INTOSH B P** **EDR Hist Auto** **1022166566**
Target **12901 E US HIGHWAY 92** **N/A**
Property **DOVER, FL 33527**

Site 9 of 12 in cluster D

Actual: EDR Hist Auto
56 ft.

Focus Map:
5

Year:	Name:	Type:
2001	MC INTOSH B P	Convenience Stores
2002	MC INTOSH B P	Convenience Stores
2003	MC INTOSH B P	Convenience Stores
2004	MC INTOSH B P	Convenience Stores
2005	MC INTOSH B P	Convenience Stores
2006	MC INTOSH B P	Convenience Stores
2007	MC INTOSH B P	Convenience Stores
2008	MC INTOSH B P	Convenience Stores
2009	MC INTOSH B P	Convenience Stores
2010	MC INTOSH B P	Convenience Stores
2011	MC INTOSH B P	Convenience Stores
2012	BP - AUTOMATED PETROL	Gasoline Service Stations, NEC
2013	BP - AUTOMATED PETROL	Gasoline Service Stations, NEC

DRAFT

D28 **BP-MCINTOSH** **FL RGA LUST** **S115164909**
Target Property **12901 US HWY 92 E** **N/A**
DOVER, FL

Site 10 of 12 in cluster D

Actual: **56 ft.**
Focus Map: **5**

RGA LUST:

2004	BP-MCINTOSH	12901 US HWY 92 E
2003	BP-MCINTOSH	12901 US HWY 92 E
2002	BP-MCINTOSH	12901 US HWY 92 E
2001	BP-MCINTOSH	12901 US HWY 92 E
2000	BP-MCINTOSH	12901 US HWY 92 E
1999	BP-MCINTOSH	12901 US HWY 92 E
1998	BP-MCINTOSH	12901 US HWY 92 E

D29 **LACRU INC** **EDR Hist Auto** **1020558693**
Target Property **12901 US HIGHWAY 92 E** **N/A**
DOVER, FL 33527

Site 11 of 12 in cluster D

Actual: **56 ft.**
Focus Map: **5**

EDR Hist Auto

Year:	Name:	Type:
1988	LACRU INC	Grocery Stores
1989	LACRU INC	Convenience Stores
1990	LACRU INC	Convenience Stores
1991	LACRU INC	Convenience Stores
1992	LACRU INC	Convenience Stores
1993	LACRU INC	Convenience Stores
1994	LACRU INC	Convenience Stores

E30 **SPEEDWAY #6541** **UST FINDER** **1028243309**
Target Property **12877 E US HWY 92** **UST FINDER RELEASE** **N/A**
DOVER, FL 0

Site 1 of 5 in cluster E

Actual: **55 ft.**
Focus Map: **5**

UST FINDER:

Object ID:	721254
Facility ID:	FL8944197
Name:	SPEEDWAY #6541
Address:	12877 E US HWY 92
City,State,Zip:	DOVER, FL 33527
Address Match Type:	Not reported
Open USTs:	2
Closed USTs:	3
TOS USTs:	0
Population 1500ft:	781
Private Wells 1500ft:	15
Within 100yr Floodplain:	No
Land Use:	Developed, Medium Intensity
Within SPA:	No
SPA PWS Facility ID:	Not reported
SPA Water Type:	Not reported
SPA Facility Type:	Not reported
SPA HUC12:	Not reported
Within WHPA:	Yes

DRAFT

SPEEDWAY #6541 (Continued) **1028243309**

WHPA PWS Facility ID:	FL6290685_1324612439
WHPA Water Type:	GW - Ground water
WHPA Facility Type:	WL - Well
WHPA HUC12:	031002050302
Facility Status:	Open UST(s)
Date of Last Inspection:	Not reported
EPA Region:	4
Tribe:	Not reported
Coordinate Source:	State
X Coord:	-82.2452777779999
Y Coord:	28.015555556
Latitude:	28.0155555555556
Longitude:	-82.2452777777778

UST FINDER:

Object ID:	196173
Facility ID:	FL8944197
Tank ID:	FL8944197-4
Tank Status:	Open
Installation Date:	2008/10/01 15:59:59+00
Removal Date:	Not reported
Tank Capacity:	20000
Substances:	Unleaded Gas
Tank Wall Type:	Not reported

Object ID:	196174
Facility ID:	FL8944197
Tank ID:	FL8944197-5
Tank Status:	Open
Installation Date:	2008/10/01 15:59:59+00
Removal Date:	Not reported
Tank Capacity:	20000
Substances:	Vehicular Diesel
Tank Wall Type:	Not reported

Object ID:	216177
Facility ID:	FL8944197
Tank ID:	FL8944197-1
Tank Status:	Closed
Installation Date:	1989/05/01 16:00:00+00
Removal Date:	Not reported
Tank Capacity:	10000
Substances:	Unleaded Gas
Tank Wall Type:	Not reported

Object ID:	216178
Facility ID:	FL8944197
Tank ID:	FL8944197-2
Tank Status:	Closed
Installation Date:	1989/05/01 16:00:00+00
Removal Date:	Not reported
Tank Capacity:	10000
Substances:	Unleaded Gas
Tank Wall Type:	Not reported

Object ID:	216179
Facility ID:	FL8944197
Tank ID:	FL8944197-3

DRAFT

SPEEDWAY #6541 (Continued) **1028243309**

Tank Status:	Closed
Installation Date:	1989/05/01 16:00:00+00
Removal Date:	Not reported
Tank Capacity:	10000
Substances:	Unleaded Gas
Tank Wall Type:	Not reported

UST FINDER RELEASE:

Object ID:	104002
Facility ID:	FL8944197
Lust ID:	FL13978
Name:	SPEEDWAY #6541
Address:	12877 E US HWY 92
City,State,Zip:	DOVER, FL 0
Address Match Type:	Not reported
Reported Date:	1994/01/18 15:59:59+00
Status:	No Further Action
Substance:	Not reported
Population within 1500ft:	54
Domestic Wells within 1500ft:	15
Land Use:	Developed, Medium Intensity
Within SPA:	No
SPA PWS Facility ID:	Not reported
SPA Water Type:	Not reported
SPA Facility Type:	Not reported
SPA HUC12:	Not reported
Within WHPA:	Yes
WHPA PWS Facility ID:	FL6290685_1324612439
WHPA Water Type:	GW - Ground water
WHPA Facility Type:	WL - Well
WHPA HUC12:	031002050302
Within 100yr Floodplain:	No
Tribe:	Not reported
EPA Region:	4
NFA Letter 1:	Not reported
NFA Letter 2:	Not reported
NFA Letter 3:	Not reported
NFA Letter 4:	Not reported
Closed With Residual Contaminate:	Not reported
Coordinate Source:	State
X Coord:	-82.24528
Y Coord:	28.0155600000001
Latitude:	28.01556
Longitude:	-82.2452799999999

Object ID:	104003
Facility ID:	FL8944197
Lust ID:	FL11254
Name:	SPEEDWAY #6541
Address:	12877 E US HWY 92
City,State,Zip:	DOVER, FL 0
Address Match Type:	Not reported
Reported Date:	1996/02/05 15:59:59+00
Status:	No Further Action
Substance:	Not reported
Population within 1500ft:	54

DRAFT

SPEEDWAY #6541 (Continued) **1028243309**

Domestic Wells within 1500ft:	15
Land Use:	Developed, Medium Intensity
Within SPA:	No
SPA PWS Facility ID:	Not reported
SPA Water Type:	Not reported
SPA Facility Type:	Not reported
SPA HUC12:	Not reported
Within WHPA:	Yes
WHPA PWS Facility ID:	FL6290685_1324612439
WHPA Water Type:	GW - Ground water
WHPA Facility Type:	WL - Well
WHPA HUC12:	031002050302
Within 100yr Floodplain:	No
Tribe:	Not reported
EPA Region:	4
NFA Letter 1:	Not reported
NFA Letter 2:	Not reported
NFA Letter 3:	Not reported
NFA Letter 4:	Not reported
Closed With Residual Contaminate:	Not reported
Coordinate Source:	State
X Coord:	-82.24528
Y Coord:	28.0155600000001
Latitude:	28.01556
Longitude:	-82.2452799999999

Object ID:	104004
Facility ID:	FL8944197
Lust ID:	FL8974
Name:	SPEEDWAY #6541
Address:	12877 E US HWY 92
City,State,Zip:	DOVER, FL 0
Address Match Type:	Not reported
Reported Date:	1998/08/03 15:59:59+00
Status:	No Further Action
Substance:	Not reported
Population within 1500ft:	54
Domestic Wells within 1500ft:	15
Land Use:	Developed, Medium Intensity
Within SPA:	No
SPA PWS Facility ID:	Not reported
SPA Water Type:	Not reported
SPA Facility Type:	Not reported
SPA HUC12:	Not reported
Within WHPA:	Yes
WHPA PWS Facility ID:	FL6290685_1324612439
WHPA Water Type:	GW - Ground water
WHPA Facility Type:	WL - Well
WHPA HUC12:	031002050302
Within 100yr Floodplain:	No
Tribe:	Not reported
EPA Region:	4
NFA Letter 1:	Not reported
NFA Letter 2:	Not reported
NFA Letter 3:	Not reported
NFA Letter 4:	Not reported
Closed With Residual Contaminate:	Not reported

DRAFT

SPEEDWAY #6541 (Continued) **1028243309**

Coordinate Source:	State
X Coord:	-82.24528
Y Coord:	28.0155600000001
Latitude:	28.01556
Longitude:	-82.2452799999999

E31 **ARCO-ACADEMY #020** **FL DWM CONTAM** **S126286926**
Target **12877 E US HIGHWAY 92** **N/A**
Property **DOVER, FL**

Site 2 of 5 in cluster E

Actual: **55 ft.**

Focus Map: **5**

DWM CONTAM:

Name:	ARCO-ACADEMY #020
Address:	12877 E US HIGHWAY 92
City,State,Zip:	DOVER, FL
Program Site Id:	8944197
Lat DD:	28
Lat MM:	0
Lat SS:	56
Long DD:	82
Long MM:	14
Long SS:	43
Office/ District:	SWD
Program Area:	PETROLEUM
Priority Score:	Not reported
Datum:	0
Method:	AGPS
Facility Status:	CLOSED-STCM
Facility Type:	Not reported
Score Effective Date:	Not reported
Score When Ranked:	Not reported
Rank:	Not reported
Operator:	Not reported
Phone:	Not reported
Name Changed:	Not reported
Addr Changed:	Not reported
Related Party ID:	Not reported
Primary RP Role:	Not reported
RP Begin Date:	Not reported
RP Name:	Not reported
RP Address1:	Not reported
RP Address2:	Not reported
RP City:	Not reported
RP State:	Not reported
RP Zip5:	Not reported
RP Zip4:	Not reported
Contact:	Not reported
RP Phone:	Not reported
RP Extension:	Not reported
Site Manager:	Not reported

Name:	ARCO-ACADEMY #020
Address:	12877 E US HIGHWAY 92
City,State,Zip:	DOVER, FL
Program Site Id:	8944197
Lat DD:	28
Lat MM:	0

DRAFT

ARCO-ACADEMY #020 (Continued) **S126286926**

Lat SS:	56
Long DD:	82
Long MM:	14
Long SS:	43
Office/ District:	SWD
Program Area:	PETROLEUM
Priority Score:	Not reported
Datum:	0
Method:	AGPS
Facility Status:	CLOSED-STCM
Facility Type:	Not reported
Score Effective Date:	Not reported
Score When Ranked:	Not reported
Rank:	Not reported
Operator:	Not reported
Phone:	Not reported
Name Changed:	Not reported
Addr Changed:	Not reported
Related Party ID:	Not reported
Primary RP Role:	Not reported
RP Begin Date:	Not reported
RP Name:	Not reported
RP Address1:	Not reported
RP Address2:	Not reported
RP City:	Not reported
RP State:	Not reported
RP Zip5:	Not reported
RP Zip4:	Not reported
Contact:	Not reported
RP Phone:	Not reported
RP Extension:	Not reported
Site Manager:	Not reported
Name:	ARCO-ACADEMY #020
Address:	12877 E US HIGHWAY 92
City,State,Zip:	DOVER, FL
Program Site Id:	8944197
Lat DD:	28
Lat MM:	0
Lat SS:	56
Long DD:	82
Long MM:	14
Long SS:	43
Office/ District:	SWD
Program Area:	PETROLEUM
Priority Score:	Not reported
Datum:	0
Method:	AGPS
Facility Status:	CLOSED-STCM
Facility Type:	Not reported
Score Effective Date:	Not reported
Score When Ranked:	Not reported
Rank:	Not reported
Operator:	Not reported
Phone:	Not reported
Name Changed:	Not reported
Addr Changed:	Not reported

DRAFT

ARCO-ACADEMY #020 (Continued) **S126286926**

Related Party ID:	Not reported
Primary RP Role:	Not reported
RP Begin Date:	Not reported
RP Name:	Not reported
RP Address1:	Not reported
RP Address2:	Not reported
RP City:	Not reported
RP State:	Not reported
RP Zip5:	Not reported
RP Zip4:	Not reported
Contact:	Not reported
RP Phone:	Not reported
RP Extension:	Not reported
Site Manager:	Not reported

E32 **ARCO-ACADEMY #020** **FL LUST U004143115**
Target **12877 E US HIGHWAY 92** **FL UST N/A**
Property **DOVER, FL 33527** **FL Financial Assurance**

Site 3 of 5 in cluster E

Actual: **55 ft.**

Focus Map: **5**

LUST:

Name:	ARCO-ACADEMY #020
Address:	12877 E US HIGHWAY 92
City,State,Zip:	DOVER, FL 33527
Region:	STATE
Facility Id:	8944197
Facility Status:	OPEN
Facility Type:	A - Retail Station
Facility Phone:	(813)681-4279
Facility Cleanup Rank:	1109
District:	Southwest District
Lat/Long (dms):	28 0 56.1726999 / 82 14 42.7648999
Section:	30
Township:	28S
Range:	21E
Feature:	Not reported
Method:	AGPS
Datum:	0
Score:	65
Score Effective Date:	2010-09-28 00:00:00
Score When Ranked:	71
Operator:	RICK HERWEH
Name Update:	2021-04-09 00:00:00
Address Update:	2021-04-09 00:00:00

Petroleum Cleanup PCT Facility Score:

Facility Cleanup Status:	CMPL - COMPLETED
Contact:	BILL MCKNIGHT | RICK HERWEH
Contact Company:	AUTOMATED PETROLEUM & ENERGY CO INC (APEC)
Contact Address:	PO BOX 1110
Contact City/State/Zip:	Brandon, FL 33509
Phone:	(813)681-4279
Bad Address Ind:	N
State:	FL
Zip:	33527, 4103
Score:	65
Score Effective Date:	2010-09-28 00:00:00

DRAFT

ARCO-ACADEMY #020 (Continued) **U004143115**

Related Party ID: 922
Primary RP Role: ACCOUNT OWNER
RP Begin Date: 2020-05-04
RP Zip: 1110
RP Extension: 211

Discharge Cleanup Summary:
Discharge Date: 1/18/1994
PCT Discharge Combined: Not reported
Cleanup Required: R - CLEANUP REQUIRED
Discharge Cleanup Status: SRCR - SRCR COMPLETE
Disch Cleanup Status Date: 10/24/2012
Cleanup Work Status: COMPLETED
Information Source: I - PLIRP (INSURANCE)
Other Source Description: Not reported
Eligibility Indicator: E - ELIGIBLE
Site Manager: LUCE_S
Site Mgr End Date: 10/9/2012
Tank Office: PCLP29 - HILLSBOROUGH ENVIRONMENTAL PROTECTION COMMISSION
Discharge Date: 2/5/1996
PCT Discharge Combined: Not reported
Cleanup Required: N - NO CLEANUP REQUIRED
Discharge Cleanup Status: NREQ - CLEANUP NOT REQUIRED
Disch Cleanup Status Date: 7/25/2001
Cleanup Work Status: COMPLETED
Information Source: D - DISCHARGE NOTIFICATION
Other Source Description: Not reported
Eligibility Indicator: I - INELIGIBLE
Site Manager: BENNETT_M
Site Mgr End Date: 9/19/2002
Tank Office: PCTM6 - PETROLEUM CLEANUP TEAM 6
Discharge Date: 8/3/1998
PCT Discharge Combined: Not reported
Cleanup Required: R - CLEANUP REQUIRED
Discharge Cleanup Status: SRCR - SRCR COMPLETE
Disch Cleanup Status Date: 10/24/2012
Cleanup Work Status: COMPLETED
Information Source: D - DISCHARGE NOTIFICATION
Other Source Description: Not reported
Eligibility Indicator: E - ELIGIBLE
Site Manager: LUCE_S
Site Mgr End Date: 10/9/2012
Tank Office: PCLP29 - HILLSBOROUGH ENVIRONMENTAL PROTECTION COMMISSION

Petroleum Cleanup Program Eligibility:
Facility ID: 8944197
Discharge Date: 1/18/1994
Pct Discharge Combined With: Not reported
Cleanup Required: R - CLEANUP REQUIRED
Discharge Cleanup Status: SRCR - SRCR COMPLETE
Disch Cleanup Status Date: 10/24/2012
Cleanup Work Status: COMPLETED
Information Source: I - PLIRP (INSURANCE)
Other Source Description: Not reported
Application Received Date: 8/1/1994
Cleanup Program: P - PETROLEUM LIABILITY AND RESTORATION INSURANCE PROGRAM
Eligibility Status: 8/8/1994

DRAFT

ARCO-ACADEMY #020 (Continued) **U004143115**

Elig Status Date:	8/8/1994
Letter Of Intent Date:	8/1/1994
Redetermined:	No
Inspection Date:	6/22/1994
Site Manager:	LUCE_S
Site Mgr End Date:	10/9/2012
Tank Office:	PCLP29 - HILLSBOROUGH ENVIRONMENTAL PROTECTION COMMISSION
Deductible Amount:	500
Deductible Paid To Date:	500
Co-Pay Amount:	0
Co-Pay Paid To Date:	0
Cap Amount:	400000
Facility ID:	8944197
Discharge Date:	2/5/1996
Pct Discharge Combined With:	Not reported
Cleanup Required:	N - NO CLEANUP REQUIRED
Discharge Cleanup Status:	NREQ - CLEANUP NOT REQUIRED
Disch Cleanup Status Date:	7/25/2001
Cleanup Work Status:	COMPLETED
Information Source:	D - DISCHARGE NOTIFICATION
Other Source Description:	Not reported
Application Received Date:	3/22/1996
Cleanup Program:	P - PETROLEUM LIABILITY AND RESTORATION INSURANCE PROGRAM
Eligibility Status:	4/2/1996
Elig Status Date:	4/2/1996
Letter Of Intent Date:	3/22/1996
Redetermined:	No
Inspection Date:	2/14/1996
Site Manager:	BENNETT_M
Site Mgr End Date:	9/19/2002
Tank Office:	PCTM6 - PETROLEUM CLEANUP TEAM 6
Deductible Amount:	Not reported
Deductible Paid To Date:	Not reported
Co-Pay Amount:	Not reported
Co-Pay Paid To Date:	Not reported
Cap Amount:	0
Facility ID:	8944197
Discharge Date:	8/3/1998
Pct Discharge Combined With:	Not reported
Cleanup Required:	R - CLEANUP REQUIRED
Discharge Cleanup Status:	SRCR - SRCR COMPLETE
Disch Cleanup Status Date:	10/24/2012
Cleanup Work Status:	COMPLETED
Information Source:	D - DISCHARGE NOTIFICATION
Other Source Description:	Not reported
Application Received Date:	12/3/1998
Cleanup Program:	P - PETROLEUM LIABILITY AND RESTORATION INSURANCE PROGRAM
Eligibility Status:	12/9/1998
Elig Status Date:	12/9/1998
Letter Of Intent Date:	Not reported
Redetermined:	No
Inspection Date:	11/23/1998
Site Manager:	LUCE_S
Site Mgr End Date:	10/9/2012
Tank Office:	PCLP29 - HILLSBOROUGH ENVIRONMENTAL PROTECTION COMMISSION
Deductible Amount:	10000
Deductible Paid To Date:	10000

DRAFT

ARCO-ACADEMY #020 (Continued) **U004143115**

Co-Pay Amount:	Not reported
Co-Pay Paid To Date:	0
Cap Amount:	300000

Contaminated Media:

Discharge Date:	1/18/1994
Pct Discharge Combined With:	Not reported
Cleanup Required:	R - CLEANUP REQUIRED
Discharge Cleanup Status:	SRCR - SRCR COMPLETE
Disch Cleanup Status Date:	10/24/2012
Cleanup Work Status:	COMPLETED
Information Source:	I - PLIRP (INSURANCE)
Other Source Description:	Not reported
Elig Indicator:	E - ELIGIBLE
Site Manager:	LUCE_S
Site Mgr End Date:	10/9/2012
Tank Office:	PCLP29 - HILLSBOROUGH ENVIRONM
Contaminated Drinking Wells:	0
Contaminated Monitoring Well:	Yes
Contaminated Soil:	No
Contaminated Surface Water:	No
Contaminated Ground Water:	Yes
Pollutant:	B - Unleaded Gas
Pollutant Other Description:	Not reported
Gallons Discharged:	Not reported
Discharge Date:	2/5/1996
Pct Discharge Combined With:	Not reported
Cleanup Required:	N - NO CLEANUP REQUIRED
Discharge Cleanup Status:	NREQ - CLEANUP NOT REQUIRED
Disch Cleanup Status Date:	7/25/2001
Cleanup Work Status:	COMPLETED
Information Source:	D - DISCHARGE NOTIFICATION
Other Source Description:	Not reported
Elig Indicator:	I - INELIGIBLE
Site Manager:	BENNETT_M
Site Mgr End Date:	9/19/2002
Tank Office:	PCTM6 - PETROLEUM CLEANUP TEAM
Contaminated Drinking Wells:	Not reported
Contaminated Monitoring Well:	Not reported
Contaminated Soil:	Not reported
Contaminated Surface Water:	Not reported
Contaminated Ground Water:	Not reported
Pollutant:	B - Unleaded Gas
Pollutant Other Description:	Not reported
Gallons Discharged:	Not reported
Discharge Date:	8/3/1998
Pct Discharge Combined With:	Not reported
Cleanup Required:	R - CLEANUP REQUIRED
Discharge Cleanup Status:	SRCR - SRCR COMPLETE
Disch Cleanup Status Date:	10/24/2012
Cleanup Work Status:	COMPLETED
Information Source:	D - DISCHARGE NOTIFICATION
Other Source Description:	Not reported
Elig Indicator:	E - ELIGIBLE
Site Manager:	LUCE_S
Site Mgr End Date:	10/9/2012
Tank Office:	PCLP29 - HILLSBOROUGH ENVIRONM
Contaminated Drinking Wells:	Not reported

DRAFT

ARCO-ACADEMY #020 (Continued) **U004143115**

Contaminated Monitoring Well:	Yes
Contaminated Soil:	Not reported
Contaminated Surface Water:	Not reported
Contaminated Ground Water:	Not reported
Pollutant:	B - Unleaded Gas
Pollutant Other Description:	Not reported
Gallons Discharged:	Not reported

Task Information:

District:	SWD
Facility ID:	8944197
Facility Status:	OPEN
Facility Type:	A - Retail Station -
County:	HILLSBOROUGH
County ID:	29
Cleanup Eligibility Status:	E
Source Effective Date:	10-09-2012
Discharge Date:	01-18-1994
Cleanup Required:	R - CLEANUP REQUIRED
Discharge Cleanup Status:	SRCR - SRCR COMPLETE
Disch Cleanup Status Date:	10-24-2012
SRC Action Type:	SRCR - SITE REHABILITATION COMPLETION REPORT
SRC Submit Date:	07-16-2012
SRC Review Date:	08-01-2012
SRC Completion Status:	C - COMPLETE
SRC Issue Date:	10-24-2012
SRC Comment:	Not reported
Cleanup Work Status:	COMPLETED
Site Mgr:	LUCE_S
Site Mgr End Date:	10-09-2012
Tank Office:	PCLP29 - Hillsborough County
SR Task ID:	92156
SR Cleanup Responsible:	-
SR Funding Eligibility Type:	-
SR Actual Cost:	Not reported
SR Completion Date:	10-08-2008
SR Payment Date:	Not reported
SR Oral Date:	Not reported
SR Written Date:	Not reported
SR Soil Removal:	Y
SR Free Product Removal:	Not reported
SR Soil Tonnage Removed:	195
SR Soil Treatment:	Not reported
SR Other Treatment:	Not reported
SR Alternate Proc Received Date:	Not reported
SR Alternate Procedure Status:	Not reported
SR Alternate Procedure Status Date:	Not reported
SR Alternate Procedure Comments:	Not reported
SA Task ID:	65916
SA Cleanup Responsible:	-
SA Funding Eligibility Type:	-
SA Actual Cost:	Not reported
SA Completion Date:	Not reported
SA Payment Date:	Not reported
RAP Task ID:	68914
RAP Cleanup Responsible ID:	-
RAP Funding Eligibility Type:	-
RAP Actual Cost:	Not reported

DRAFT

ARCO-ACADEMY #020 (Continued) **U004143115**

RAP Completion Date:	01-19-2006
RAP Payment Date:	Not reported
RAP Last Order Approved:	Not reported
RA Task ID:	72047
RA Cleanup Responsible:	LP - LOCAL PROGRAM
RA Funding Eligibility Type:	-
RA Years to Complete:	0
RA Actual Cost:	Not reported
District:	SWD
Facility ID:	8944197
Facility Status:	OPEN
Facility Type:	A - Retail Station -
County:	HILLSBOROUGH
County ID:	29
Cleanup Eligibility Status:	I
Source Effective Date:	Not reported
Discharge Date:	02-05-1996
Cleanup Required:	N - NO CLEANUP REQUIRED
Discharge Cleanup Status:	NREQ - CLEANUP NOT REQUIRED
Disch Cleanup Status Date:	07-25-2001
SRC Action Type:	-
SRC Submit Date:	Not reported
SRC Review Date:	Not reported
SRC Completion Status:	-
SRC Issue Date:	Not reported
SRC Comment:	Not reported
Cleanup Work Status:	COMPLETED
Site Mgr:	BENNETT_M
Site Mgr End Date:	09-19-2002
Tank Office:	PCLP29 - Hillsborough County
SR Task ID:	Not reported
SR Cleanup Responsible:	-
SR Funding Eligibility Type:	-
SR Actual Cost:	Not reported
SR Completion Date:	Not reported
SR Payment Date:	Not reported
SR Oral Date:	Not reported
SR Written Date:	Not reported
SR Soil Removal:	Not reported
SR Free Product Removal:	Not reported
SR Soil Tonnage Removed:	Not reported
SR Soil Treatment:	Not reported
SR Other Treatment:	Not reported
SR Alternate Proc Received Date:	Not reported
SR Alternate Procedure Status:	Not reported
SR Alternate Procedure Status Date:	Not reported
SR Alternate Procedure Comments:	Not reported
SA Task ID:	65915
SA Cleanup Responsible:	-
SA Funding Eligibility Type:	-
SA Actual Cost:	Not reported
SA Completion Date:	Not reported
SA Payment Date:	Not reported
RAP Task ID:	Not reported
RAP Cleanup Responsible ID:	-
RAP Funding Eligibility Type:	-
RAP Actual Cost:	Not reported

DRAFT

ARCO-ACADEMY #020 (Continued) **U004143115**

RAP Completion Date:	Not reported
RAP Payment Date:	Not reported
RAP Last Order Approved:	Not reported
RA Task ID:	Not reported
RA Cleanup Responsible:	-
RA Funding Eligibility Type:	-
RA Years to Complete:	Not reported
RA Actual Cost:	Not reported
District:	SWD
Facility ID:	8944197
Facility Status:	OPEN
Facility Type:	A - Retail Station -
County:	HILLSBOROUGH
County ID:	29
Cleanup Eligibility Status:	E
Source Effective Date:	10-09-2012
Discharge Date:	08-03-1998
Cleanup Required:	R - CLEANUP REQUIRED
Discharge Cleanup Status:	SRCR - SRCR COMPLETE
Disch Cleanup Status Date:	10-24-2012
SRC Action Type:	SRCR - SITE REHABILITATION COMPLETION REPORT
SRC Submit Date:	07-16-2012
SRC Review Date:	08-01-2012
SRC Completion Status:	C - COMPLETE
SRC Issue Date:	10-24-2012
SRC Comment:	Not reported
Cleanup Work Status:	COMPLETED
Site Mgr:	LUCE_S
Site Mgr End Date:	10-09-2012
Tank Office:	PCLP29 - Hillsborough County
SR Task ID:	Not reported
SR Cleanup Responsible:	-
SR Funding Eligibility Type:	-
SR Actual Cost:	Not reported
SR Completion Date:	Not reported
SR Payment Date:	Not reported
SR Oral Date:	Not reported
SR Written Date:	Not reported
SR Soil Removal:	Not reported
SR Free Product Removal:	Not reported
SR Soil Tonnage Removed:	Not reported
SR Soil Treatment:	Not reported
SR Other Treatment:	Not reported
SR Alternate Proc Received Date:	Not reported
SR Alternate Procedure Status:	Not reported
SR Alternate Procedure Status Date:	Not reported
SR Alternate Procedure Comments:	Not reported
SA Task ID:	66525
SA Cleanup Responsible:	-
SA Funding Eligibility Type:	-
SA Actual Cost:	Not reported
SA Completion Date:	Not reported
SA Payment Date:	Not reported
RAP Task ID:	68915
RAP Cleanup Responsible ID:	-
RAP Funding Eligibility Type:	-
RAP Actual Cost:	Not reported

DRAFT

ARCO-ACADEMY #020 (Continued) **U004143115**

RAP Completion Date: 09-19-2002
RAP Payment Date: Not reported
RAP Last Order Approved: Not reported
RA Task ID: 85175
RA Cleanup Responsible: -
RA Funding Eligibility Type: -
RA Years to Complete: 0
RA Actual Cost: Not reported

Click here for Florida Oculus:

UST:
Facility ID: 8944197
Name: ARCO-ACADEMY #020
Address: 12877 E US HIGHWAY 92
City,State,Zip: DOVER, FL 33527
Facility Phone: 8136814279
Facility Status: OPEN
Facility Type: A
Type Description: Retail Station
Depco: P
Region: STATE
Positioning Method: AGPS
Latitude/Longitude: 28 0 56 / 82 14 43

UST:
Tank ID: 4
Tank Capacity: 20000
Tank Location: UNDERGROUND
Tank Status: U-In Service
Status Date: 10/01/2008
Install Date: 10/1/2008
Substance: B
Content Description: Unleaded Gas
Vessel Indicator: TANK
DEP Contractor: P

Owner:
Owner ID: 922
Owner Name: AUTOMATED PETROLEUM & ENERGY CO INC (APEC)
Owner Address: PO BOX 1110
Owner Address 2: ATTN: STORAGE TANK REGIS
Owner City,State,Zip: Brandon, FL 33509
Owner Contact: BILL MCKNIGHT | RICK HERWEH
Owner Phone: 8136814279

Construction:
Tank ID: 4
Construction Category: E
Construction Description: Fiberglass

Tank ID: 4
Construction Category: O
Construction Description: Tight fill

Tank ID: 4
Construction Category: M

DRAFT

ARCO-ACADEMY #020 (Continued) **U004143115**

Construction Description: Spill containment bucket

Tank ID: 4
Construction Category: N
Construction Description: Flow shut-Off

Tank ID: 4
Construction Category: P
Construction Description: Level gauges/alarms

Tank ID: 4
Construction Category: I
Construction Description: Double wall

Tank ID: 5
Construction Category: E
Construction Description: Fiberglass

Tank ID: 5
Construction Category: M
Construction Description: Spill containment bucket

Tank ID: 5
Construction Category: N
Construction Description: Flow shut-Off

Tank ID: 5
Construction Category: O
Construction Description: Tight fill

Tank ID: 5
Construction Category: L
Construction Description: Compartmented

Tank ID: 5
Construction Category: I
Construction Description: Double wall

Tank ID: 5
Construction Category: P
Construction Description: Level gauges/alarms

Piping:
Tank ID: 4
Piping Category: C
Piping Description: Fiberglass

Tank ID: 4
Piping Category: F
Piping Description: Double wall

Tank ID: 4
Piping Category: J
Piping Description: Pressurized piping system

Tank ID: 4
Piping Category: K

DRAFT

ARCO-ACADEMY #020 (Continued) **U004143115**

Piping Description: Dispenser liners

Tank ID: 5
Piping Category: C
Piping Description: Fiberglass

Tank ID: 5
Piping Category: F
Piping Description: Double wall

Tank ID: 5
Piping Category: J
Piping Description: Pressurized piping system

Tank ID: 5
Piping Category: K
Piping Description: Dispenser liners

Monitoring:
Tank ID: 4
Petro Monitoring Category: F
Monitoring Description: Monitor dbl wall tank space

Tank ID: 4
Petro Monitoring Category: G
Monitoring Description: Electronic line leak detector

Tank ID: 4
Petro Monitoring Category: 1
Monitoring Description: Continuous electronic sensing

Tank ID: 4
Petro Monitoring Category: 3
Monitoring Description: Electronic monitor pipe sumps

Tank ID: 4
Petro Monitoring Category: 5
Monitoring Description: Electronic monitor dispenser liners

Tank ID: 5
Petro Monitoring Category: 1
Monitoring Description: Continuous electronic sensing

Tank ID: 5
Petro Monitoring Category: 3
Monitoring Description: Electronic monitor pipe sumps

Tank ID: 5
Petro Monitoring Category: 5
Monitoring Description: Electronic monitor dispenser liners

Tank ID: 5
Petro Monitoring Category: F
Monitoring Description: Monitor dbl wall tank space

Tank ID: 5
Petro Monitoring Category: G

DRAFT

ARCO-ACADEMY #020 (Continued) **U004143115**

Monitoring Description: Electronic line leak detector

Tank ID: 4
Petro Monitoring Category: K
Monitoring Description: Monitor dbl wall pipe space

Tank ID: 5
Petro Monitoring Category: K
Monitoring Description: Monitor dbl wall pipe space

Tank ID: 3
Tank Capacity: 10000
Tank Location: UNDERGROUND
Tank Status: B-Removed from Site
Status Date: 09/29/2008
Install Date: 5/1/1989
Substance: B
Content Description: Unleaded Gas
Vessel Indicator: TANK
DEP Contractor: P

Owner:
Owner ID: 922
Owner Name: AUTOMATED PETROLEUM & ENERGY CO INC (APEC)
Owner Address: PO BOX 1110
Owner Address 2: ATTN: STORAGE TANK REGIS
Owner City,State,Zip: Brandon, FL 33509
Owner Contact: BILL MCKNIGHT | RICK HERWEH
Owner Phone: 8136814279

Construction:
Tank ID: 4
Construction Category: E
Construction Description: Fiberglass

Tank ID: 4
Construction Category: O
Construction Description: Tight fill

Tank ID: 4
Construction Category: M
Construction Description: Spill containment bucket

Tank ID: 4
Construction Category: N
Construction Description: Flow shut-Off

Tank ID: 4
Construction Category: P
Construction Description: Level gauges/alarms

Tank ID: 4
Construction Category: I
Construction Description: Double wall

Tank ID: 5

DRAFT

ARCO-ACADEMY #020 (Continued) **U004143115**

Construction Category: E
Construction Description: Fiberglass

Tank ID: 5
Construction Category: M
Construction Description: Spill containment bucket

Tank ID: 5
Construction Category: N
Construction Description: Flow shut-Off

Tank ID: 5
Construction Category: O
Construction Description: Tight fill

Tank ID: 5
Construction Category: L
Construction Description: Compartmented

Tank ID: 5
Construction Category: I
Construction Description: Double wall

Tank ID: 5
Construction Category: P
Construction Description: Level gauges/alarms

Piping:
Tank ID: 4
Piping Category: C
Piping Description: Fiberglass

Tank ID: 4
Piping Category: F
Piping Description: Double wall

Tank ID: 4
Piping Category: J
Piping Description: Pressurized piping system

Tank ID: 4
Piping Category: K
Piping Description: Dispenser liners

Tank ID: 5
Piping Category: C
Piping Description: Fiberglass

Tank ID: 5
Piping Category: F
Piping Description: Double wall

Tank ID: 5
Piping Category: J
Piping Description: Pressurized piping system

Tank ID: 5

DRAFT

ARCO-ACADEMY #020 (Continued) **U004143115**

Piping Category: K
Piping Description: Dispenser liners

Monitoring:
Tank ID: 4
Petro Monitoring Category: F
Monitoring Description: Monitor dbl wall tank space

Tank ID: 4
Petro Monitoring Category: G
Monitoring Description: Electronic line leak detector

Tank ID: 4
Petro Monitoring Category: 1
Monitoring Description: Continuous electronic sensing

Tank ID: 4
Petro Monitoring Category: 3
Monitoring Description: Electronic monitor pipe sumps

Tank ID: 4
Petro Monitoring Category: 5
Monitoring Description: Electronic monitor dispenser liners

Tank ID: 5
Petro Monitoring Category: 1
Monitoring Description: Continuous electronic sensing

Tank ID: 5
Petro Monitoring Category: 3
Monitoring Description: Electronic monitor pipe sumps

Tank ID: 5
Petro Monitoring Category: 5
Monitoring Description: Electronic monitor dispenser liners

Tank ID: 5
Petro Monitoring Category: F
Monitoring Description: Monitor dbl wall tank space

Tank ID: 5
Petro Monitoring Category: G
Monitoring Description: Electronic line leak detector

Tank ID: 4
Petro Monitoring Category: K
Monitoring Description: Monitor dbl wall pipe space

Tank ID: 5
Petro Monitoring Category: K
Monitoring Description: Monitor dbl wall pipe space

Tank ID: 5
Tank Capacity: 20000
Tank Location: UNDERGROUND
Tank Status: U-In Service

DRAFT

ARCO-ACADEMY #020 (Continued) **U004143115**

Status Date: 10/01/2008
Install Date: 10/1/2008
Substance: D
Content Description: Vehicular Diesel
Vessel Indicator: TANK
DEP Contractor: P

Owner:
Owner ID: 922
Owner Name: AUTOMATED PETROLEUM & ENERGY CO INC (APEC)
Owner Address: PO BOX 1110
Owner Address 2: ATTN: STORAGE TANK REGIS
Owner City,State,Zip: Brandon, FL 33509
Owner Contact: BILL MCKNIGHT | RICK HERWEH
Owner Phone: 8136814279

Construction:
Tank ID: 4
Construction Category: E
Construction Description: Fiberglass

Tank ID: 4
Construction Category: O
Construction Description: Tight fill

Tank ID: 4
Construction Category: M
Construction Description: Spill containment bucket

Tank ID: 4
Construction Category: N
Construction Description: Flow shut-Off

Tank ID: 4
Construction Category: P
Construction Description: Level gauges/alarms

Tank ID: 4
Construction Category: I
Construction Description: Double wall

Tank ID: 5
Construction Category: E
Construction Description: Fiberglass

Tank ID: 5
Construction Category: M
Construction Description: Spill containment bucket

Tank ID: 5
Construction Category: N
Construction Description: Flow shut-Off

Tank ID: 5
Construction Category: O
Construction Description: Tight fill

DRAFT

ARCO-ACADEMY #020 (Continued) **U004143115**

Tank ID: 5
Construction Category: L
Construction Description: Compartmented

Tank ID: 5
Construction Category: I
Construction Description: Double wall

Tank ID: 5
Construction Category: P
Construction Description: Level gauges/alarms

Piping:
Tank ID: 4
Piping Category: C
Piping Description: Fiberglass

Tank ID: 4
Piping Category: F
Piping Description: Double wall

Tank ID: 4
Piping Category: J
Piping Description: Pressurized piping system

Tank ID: 4
Piping Category: K
Piping Description: Dispenser liners

Tank ID: 5
Piping Category: C
Piping Description: Fiberglass

Tank ID: 5
Piping Category: F
Piping Description: Double wall

Tank ID: 5
Piping Category: J
Piping Description: Pressurized piping system

Tank ID: 5
Piping Category: K
Piping Description: Dispenser liners

Monitoring:
Tank ID: 4
Petro Monitoring Category: F
Monitoring Description: Monitor dbl wall tank space

Tank ID: 4
Petro Monitoring Category: G
Monitoring Description: Electronic line leak detector

Tank ID: 4
Petro Monitoring Category: 1

DRAFT

ARCO-ACADEMY #020 (Continued) **U004143115**

Monitoring Description: Continuous electronic sensing

Tank ID: 4
Petro Monitoring Category: 3
Monitoring Description: Electronic monitor pipe sumps

Tank ID: 4
Petro Monitoring Category: 5
Monitoring Description: Electronic monitor dispenser liners

Tank ID: 5
Petro Monitoring Category: 1
Monitoring Description: Continuous electronic sensing

Tank ID: 5
Petro Monitoring Category: 3
Monitoring Description: Electronic monitor pipe sumps

Tank ID: 5
Petro Monitoring Category: 5
Monitoring Description: Electronic monitor dispenser liners

Tank ID: 5
Petro Monitoring Category: F
Monitoring Description: Monitor dbl wall tank space

Tank ID: 5
Petro Monitoring Category: G
Monitoring Description: Electronic line leak detector

Tank ID: 4
Petro Monitoring Category: K
Monitoring Description: Monitor dbl wall pipe space

Tank ID: 5
Petro Monitoring Category: K
Monitoring Description: Monitor dbl wall pipe space

Tank ID: 1
Tank Capacity: 10000
Tank Location: UNDERGROUND
Tank Status: B-Removed from Site
Status Date: 09/29/2008
Install Date: 5/1/1989
Substance: B
Content Description: Unleaded Gas
Vessel Indicator: TANK
DEP Contractor: P

Owner:
Owner ID: 922
Owner Name: AUTOMATED PETROLEUM & ENERGY CO INC (APEC)
Owner Address: PO BOX 1110
Owner Address 2: ATTN: STORAGE TANK REGIS
Owner City,State,Zip: Brandon, FL 33509
Owner Contact: BILL MCKNIGHT | RICK HERWEH
Owner Phone: 8136814279

DRAFT

ARCO-ACADEMY #020 (Continued) **U004143115**

Construction:

Tank ID:	4
Construction Category:	E
Construction Description:	Fiberglass
Tank ID:	4
Construction Category:	O
Construction Description:	Tight fill
Tank ID:	4
Construction Category:	M
Construction Description:	Spill containment bucket
Tank ID:	4
Construction Category:	N
Construction Description:	Flow shut-Off
Tank ID:	4
Construction Category:	P
Construction Description:	Level gauges/alarms
Tank ID:	4
Construction Category:	I
Construction Description:	Double wall
Tank ID:	5
Construction Category:	E
Construction Description:	Fiberglass
Tank ID:	5
Construction Category:	M
Construction Description:	Spill containment bucket
Tank ID:	5
Construction Category:	N
Construction Description:	Flow shut-Off
Tank ID:	5
Construction Category:	O
Construction Description:	Tight fill
Tank ID:	5
Construction Category:	L
Construction Description:	Compartmented
Tank ID:	5
Construction Category:	I
Construction Description:	Double wall
Tank ID:	5
Construction Category:	P
Construction Description:	Level gauges/alarms

Piping:

Tank ID:	4
Piping Category:	C

DRAFT

ARCO-ACADEMY #020 (Continued) **U004143115**

Piping Description: Fiberglass

Tank ID: 4
Piping Category: F
Piping Description: Double wall

Tank ID: 4
Piping Category: J
Piping Description: Pressurized piping system

Tank ID: 4
Piping Category: K
Piping Description: Dispenser liners

Tank ID: 5
Piping Category: C
Piping Description: Fiberglass

Tank ID: 5
Piping Category: F
Piping Description: Double wall

Tank ID: 5
Piping Category: J
Piping Description: Pressurized piping system

Tank ID: 5
Piping Category: K
Piping Description: Dispenser liners

Monitoring:
Tank ID: 4
Petro Monitoring Category: F
Monitoring Description: Monitor dbl wall tank space

Tank ID: 4
Petro Monitoring Category: G
Monitoring Description: Electronic line leak detector

Tank ID: 4
Petro Monitoring Category: 1
Monitoring Description: Continuous electronic sensing

Tank ID: 4
Petro Monitoring Category: 3
Monitoring Description: Electronic monitor pipe sumps

Tank ID: 4
Petro Monitoring Category: 5
Monitoring Description: Electronic monitor dispenser liners

Tank ID: 5
Petro Monitoring Category: 1
Monitoring Description: Continuous electronic sensing

Tank ID: 5
Petro Monitoring Category: 3

DRAFT

ARCO-ACADEMY #020 (Continued) **U004143115**

Monitoring Description: Electronic monitor pipe sumps

Tank ID: 5
Petro Monitoring Category: 5
Monitoring Description: Electronic monitor dispenser liners

Tank ID: 5
Petro Monitoring Category: F
Monitoring Description: Monitor dbl wall tank space

Tank ID: 5
Petro Monitoring Category: G
Monitoring Description: Electronic line leak detector

Tank ID: 4
Petro Monitoring Category: K
Monitoring Description: Monitor dbl wall pipe space

Tank ID: 5
Petro Monitoring Category: K
Monitoring Description: Monitor dbl wall pipe space

Tank ID: 2
Tank Capacity: 10000
Tank Location: UNDERGROUND
Tank Status: B-Removed from Site
Status Date: 09/29/2008
Install Date: 5/1/1989
Substance: B
Content Description: Unleaded Gas
Vessel Indicator: TANK
DEP Contractor: P

Owner:
Owner ID: 922
Owner Name: AUTOMATED PETROLEUM & ENERGY CO INC (APEC)
Owner Address: PO BOX 1110
Owner Address 2: ATTN: STORAGE TANK REGIS
Owner City,State,Zip: Brandon, FL 33509
Owner Contact: BILL MCKNIGHT | RICK HERWEH
Owner Phone: 8136814279

Construction:
Tank ID: 4
Construction Category: E
Construction Description: Fiberglass

Tank ID: 4
Construction Category: O
Construction Description: Tight fill

Tank ID: 4
Construction Category: M
Construction Description: Spill containment bucket

Tank ID: 4

DRAFT

ARCO-ACADEMY #020 (Continued) **U004143115**

Construction Category: N
Construction Description: Flow shut-Off

Tank ID: 4
Construction Category: P
Construction Description: Level gauges/alarms

Tank ID: 4
Construction Category: I
Construction Description: Double wall

Tank ID: 5
Construction Category: E
Construction Description: Fiberglass

Tank ID: 5
Construction Category: M
Construction Description: Spill containment bucket

Tank ID: 5
Construction Category: N
Construction Description: Flow shut-Off

Tank ID: 5
Construction Category: O
Construction Description: Tight fill

Tank ID: 5
Construction Category: L
Construction Description: Compartmented

Tank ID: 5
Construction Category: I
Construction Description: Double wall

Tank ID: 5
Construction Category: P
Construction Description: Level gauges/alarms

Piping:
Tank ID: 4
Piping Category: C
Piping Description: Fiberglass

Tank ID: 4
Piping Category: F
Piping Description: Double wall

Tank ID: 4
Piping Category: J
Piping Description: Pressurized piping system

Tank ID: 4
Piping Category: K
Piping Description: Dispenser liners

Tank ID: 5

DRAFT

ARCO-ACADEMY #020 (Continued) **U004143115**

Piping Category: C
Piping Description: Fiberglass

Tank ID: 5
Piping Category: F
Piping Description: Double wall

Tank ID: 5
Piping Category: J
Piping Description: Pressurized piping system

Tank ID: 5
Piping Category: K
Piping Description: Dispenser liners

Monitoring:
Tank ID: 4
Petro Monitoring Category: F
Monitoring Description: Monitor dbl wall tank space

Tank ID: 4
Petro Monitoring Category: G
Monitoring Description: Electronic line leak detector

Tank ID: 4
Petro Monitoring Category: 1
Monitoring Description: Continuous electronic sensing

Tank ID: 4
Petro Monitoring Category: 3
Monitoring Description: Electronic monitor pipe sumps

Tank ID: 4
Petro Monitoring Category: 5
Monitoring Description: Electronic monitor dispenser liners

Tank ID: 5
Petro Monitoring Category: 1
Monitoring Description: Continuous electronic sensing

Tank ID: 5
Petro Monitoring Category: 3
Monitoring Description: Electronic monitor pipe sumps

Tank ID: 5
Petro Monitoring Category: 5
Monitoring Description: Electronic monitor dispenser liners

Tank ID: 5
Petro Monitoring Category: F
Monitoring Description: Monitor dbl wall tank space

Tank ID: 5
Petro Monitoring Category: G
Monitoring Description: Electronic line leak detector

Tank ID: 4

DRAFT

ARCO-ACADEMY #020 (Continued) **U004143115**

Petro Monitoring Category: K
Monitoring Description: Monitor dbl wall pipe space

Tank ID: 5
Petro Monitoring Category: K
Monitoring Description: Monitor dbl wall pipe space

FL Financial Assurance 3:
Name: ARCO-ACADEMY #020
Address: 12877 E US HIGHWAY 92
City,State,Zip: DOVER, FL 33527
Region: 3
Facility ID: 8944197
Facility Phone: 8136814279
Facility Status: OPEN
Facility Type: A
Type Description: Retail Station
DEP CO: P
Finaincial Responsibility: LETTER OF CREDIT
Insurance Company: Not reported
Effective Date: 01/31/2019
Expire Date: 05/31/2021
Owner ID: 922
Onwer Name: AUTOMATED PETROLEUM & ENERGY CO INC (APEC)
Owner Address: PO BOX 1110
Owner Address2: ATTN: STORAGE TANK REGIS
Owner City,St,Zip: Brandon, FL 33509
Contact: BILL MCKNIGHT | RICK HERWEH
Resp Party Phone: 8136814279

Name: ARCO-ACADEMY #020
Address: 12877 E US HIGHWAY 92
City,State,Zip: DOVER, FL 33527
Region: 3
Facility ID: 8944197
Facility Phone: 8136814279
Facility Status: OPEN
Facility Type: A
Type Description: Retail Station
DEP CO: P
Finaincial Responsibility: LETTER OF CREDIT
Insurance Company: Not reported
Effective Date: 05/31/2021
Expire Date: 01/31/2023
Owner ID: 922
Onwer Name: AUTOMATED PETROLEUM & ENERGY CO INC (APEC)
Owner Address: PO BOX 1110
Owner Address2: ATTN: STORAGE TANK REGIS
Owner City,St,Zip: Brandon, FL 33509
Contact: BILL MCKNIGHT | RICK HERWEH
Resp Party Phone: 8136814279

Name: ARCO-ACADEMY #020
Address: 12877 E US HIGHWAY 92
City,State,Zip: DOVER, FL 33527

DRAFT

ARCO-ACADEMY #020 (Continued) **U004143115**

Region:	3
Facility ID:	8944197
Facility Phone:	8136814279
Facility Status:	OPEN
Facility Type:	A
Type Description:	Retail Station
DEP CO:	P
Finaincial Responsibility:	SELF-INSURANCE - LETTER FROM CHIEF FINANCIAL OFFIC
Insurance Company:	Not reported
Effective Date:	04/29/2011
Expire Date:	04/30/2012
Owner ID:	922
Onwer Name:	AUTOMATED PETROLEUM & ENERGY CO INC (APEC)
Owner Address:	PO BOX 1110
Owner Address2:	ATTN: STORAGE TANK REGIS
Owner City,St,Zip:	Brandon, FL 33509
Contact:	BILL MCKNIGHT | RICK HERWEH
Resp Party Phone:	8136814279

Name:	ARCO-ACADEMY #020
Address:	12877 E US HIGHWAY 92
City,State,Zip:	DOVER, FL 33527
Region:	3
Facility ID:	8944197
Facility Phone:	8136814279
Facility Status:	OPEN
Facility Type:	A
Type Description:	Retail Station
DEP CO:	P
Finaincial Responsibility:	SELF-INSURANCE - LETTER FROM CHIEF FINANCIAL OFFIC
Insurance Company:	Not reported
Effective Date:	04/30/2008
Expire Date:	04/29/2009
Owner ID:	922
Onwer Name:	AUTOMATED PETROLEUM & ENERGY CO INC (APEC)
Owner Address:	PO BOX 1110
Owner Address2:	ATTN: STORAGE TANK REGIS
Owner City,St,Zip:	Brandon, FL 33509
Contact:	BILL MCKNIGHT | RICK HERWEH
Resp Party Phone:	8136814279

Name:	ARCO-ACADEMY #020
Address:	12877 E US HIGHWAY 92
City,State,Zip:	DOVER, FL 33527
Region:	3
Facility ID:	8944197
Facility Phone:	8136814279
Facility Status:	OPEN
Facility Type:	A
Type Description:	Retail Station
DEP CO:	P
Finaincial Responsibility:	SELF-INSURANCE - LETTER FROM CHIEF FINANCIAL OFFIC
Insurance Company:	Not reported
Effective Date:	04/30/2009
Expire Date:	04/30/2010
Owner ID:	922
Onwer Name:	AUTOMATED PETROLEUM & ENERGY CO INC (APEC)

DRAFT

ARCO-ACADEMY #020 (Continued) **U004143115**

Owner Address:	PO BOX 1110
Owner Address2:	ATTN: STORAGE TANK REGIS
Owner City,St,Zip:	Brandon, FL 33509
Contact:	BILL MCKNIGHT | RICK HERWEH
Resp Party Phone:	8136814279
Name:	ARCO-ACADEMY #020
Address:	12877 E US HIGHWAY 92
City,State,Zip:	DOVER, FL 33527
Region:	3
Facility ID:	8944197
Facility Phone:	8136814279
Facility Status:	OPEN
Facility Type:	A
Type Description:	Retail Station
DEP CO:	P
Finaincial Responsibility:	SELF-INSURANCE - LETTER FROM CHIEF FINANCIAL OFFIC
Insurance Company:	Not reported
Effective Date:	04/30/2010
Expire Date:	04/30/2011
Owner ID:	922
Onwer Name:	AUTOMATED PETROLEUM & ENERGY CO INC (APEC)
Owner Address:	PO BOX 1110
Owner Address2:	ATTN: STORAGE TANK REGIS
Owner City,St,Zip:	Brandon, FL 33509
Contact:	BILL MCKNIGHT | RICK HERWEH
Resp Party Phone:	8136814279
Name:	ARCO-ACADEMY #020
Address:	12877 E US HIGHWAY 92
City,State,Zip:	DOVER, FL 33527
Region:	3
Facility ID:	8944197
Facility Phone:	8136814279
Facility Status:	OPEN
Facility Type:	A
Type Description:	Retail Station
DEP CO:	P
Finaincial Responsibility:	SELF-INSURANCE - LETTER FROM CHIEF FINANCIAL OFFIC
Insurance Company:	Not reported
Effective Date:	04/30/2012
Expire Date:	04/30/2013
Owner ID:	922
Onwer Name:	AUTOMATED PETROLEUM & ENERGY CO INC (APEC)
Owner Address:	PO BOX 1110
Owner Address2:	ATTN: STORAGE TANK REGIS
Owner City,St,Zip:	Brandon, FL 33509
Contact:	BILL MCKNIGHT | RICK HERWEH
Resp Party Phone:	8136814279
Name:	ARCO-ACADEMY #020
Address:	12877 E US HIGHWAY 92
City,State,Zip:	DOVER, FL 33527
Region:	3
Facility ID:	8944197
Facility Phone:	8136814279
Facility Status:	OPEN

DRAFT

ARCO-ACADEMY #020 (Continued) **U004143115**

Facility Type:	A
Type Description:	Retail Station
DEP CO:	P
Finaincial Responsibility:	SELF-INSURANCE - LETTER FROM CHIEF FINANCIAL OFFIC
Insurance Company:	Not reported
Effective Date:	05/31/2018
Expire Date:	05/31/2019
Owner ID:	922
Onwer Name:	AUTOMATED PETROLEUM & ENERGY CO INC (APEC)
Owner Address:	PO BOX 1110
Owner Address2:	ATTN: STORAGE TANK REGIS
Owner City,St,Zip:	Brandon, FL 33509
Contact:	BILL MCKNIGHT | RICK HERWEH
Resp Party Phone:	8136814279

Name:	ARCO-ACADEMY #020
Address:	12877 E US HIGHWAY 92
City,State,Zip:	DOVER, FL 33527
Region:	3
Facility ID:	8944197
Facility Phone:	8136814279
Facility Status:	OPEN
Facility Type:	A
Type Description:	Retail Station
DEP CO:	P
Finaincial Responsibility:	SURETY BOND
Insurance Company:	LIBERTY MUTUAL
Effective Date:	01/01/2018
Expire Date:	12/31/2018
Owner ID:	922
Onwer Name:	AUTOMATED PETROLEUM & ENERGY CO INC (APEC)
Owner Address:	PO BOX 1110
Owner Address2:	ATTN: STORAGE TANK REGIS
Owner City,St,Zip:	Brandon, FL 33509
Contact:	BILL MCKNIGHT | RICK HERWEH
Resp Party Phone:	8136814279

Name:	ARCO-ACADEMY #020
Address:	12877 E US HIGHWAY 92
City,State,Zip:	DOVER, FL 33527
Region:	3
Facility ID:	8944197
Facility Phone:	8136814279
Facility Status:	OPEN
Facility Type:	A
Type Description:	Retail Station
DEP CO:	P
Finaincial Responsibility:	SURETY BOND
Insurance Company:	TRAVELERS
Effective Date:	01/01/2015
Expire Date:	12/31/2015
Owner ID:	922
Onwer Name:	AUTOMATED PETROLEUM & ENERGY CO INC (APEC)
Owner Address:	PO BOX 1110
Owner Address2:	ATTN: STORAGE TANK REGIS
Owner City,St,Zip:	Brandon, FL 33509
Contact:	BILL MCKNIGHT | RICK HERWEH

DRAFT

ARCO-ACADEMY #020 (Continued) **U004143115**

Resp Party Phone: 8136814279

Name: ARCO-ACADEMY #020
Address: 12877 E US HIGHWAY 92
City,State,Zip: DOVER, FL 33527
Region: 3
Facility ID: 8944197
Facility Phone: 8136814279
Facility Status: OPEN
Facility Type: A
Type Description: Retail Station
DEP CO: P
Finaincial Responsibility: SURETY BOND
Insurance Company: Not reported
Effective Date: 01/01/2017
Expire Date: 12/31/2017
Owner ID: 922
Onwer Name: AUTOMATED PETROLEUM & ENERGY CO INC (APEC)
Owner Address: PO BOX 1110
Owner Address2: ATTN: STORAGE TANK REGIS
Owner City,St,Zip: Brandon, FL 33509
Contact: BILL MCKNIGHT | RICK HERWEH
Resp Party Phone: 8136814279

Name: ARCO-ACADEMY #020
Address: 12877 E US HIGHWAY 92
City,State,Zip: DOVER, FL 33527
Region: 3
Facility ID: 8944197
Facility Phone: 8136814279
Facility Status: OPEN
Facility Type: A
Type Description: Retail Station
DEP CO: P
Finaincial Responsibility: SURETY BOND
Insurance Company: Not reported
Effective Date: 11/01/2015
Expire Date: 12/31/2016
Owner ID: 922
Onwer Name: AUTOMATED PETROLEUM & ENERGY CO INC (APEC)
Owner Address: PO BOX 1110
Owner Address2: ATTN: STORAGE TANK REGIS
Owner City,St,Zip: Brandon, FL 33509
Contact: BILL MCKNIGHT | RICK HERWEH
Resp Party Phone: 8136814279

E33 **HESS CORPORATION** **EDR Hist Auto** **1020564097**
Target **12877 E US HIGHWAY 92** **N/A**
Property **DOVER, FL 33527**

Site 4 of 5 in cluster E

Actual: EDR Hist Auto
55 ft.

Focus Map: Year: Name: Type:
5 2010 HESS CORPORATION Convenience Stores

E34 **HESS #09416** **FL RGA LUST** **S115180468**
Target **12877 E US HWY 92** **N/A**
Property **DOVER, FL**

Site 5 of 5 in cluster E

Actual: **55 ft.**
Focus Map: **5**

RGA LUST:

2012	HESS #09416	12877 E US HWY 92
2011	HESS #09416	12877 E US HWY 92
2010	HESS #09416	12877 E US HWY 92
2009	HESS #09416	12877 E US HWY 92

F35 **HESS #09416** **FL RGA LUST** **S115180469**
Target **4324 N MCINTOSH RD** **N/A**
Property **DOVER, FL**

Site 1 of 6 in cluster F

Actual: **56 ft.**
Focus Map: **5**

RGA LUST:

2008	HESS #09416	4324 N MCINTOSH RD
2007	HESS #09416	4324 N MCINTOSH RD
2006	HESS #09416	4324 N MCINTOSH RD
2005	HESS #09416	4324 N MCINTOSH RD
2004	HESS #09416	4324 N MCINTOSH RD
2003	HESS #09416	4324 N MCINTOSH RD
2002	HESS #09416	4324 N MCINTOSH RD
2001	HESS #09416	4324 N MCINTOSH RD
2000	HESS #09416	4324 N MCINTOSH RD
1999	HESS #09416	4324 N MCINTOSH RD
1998	HESS #09416	4324 N MCINTOSH RD

F36 **FL SPILLS** **S112192344**
Target **4324 MCINTOSH ROAD AT HESS GAS STATION** **N/A**
Property **DOVER, FL**

Site 2 of 6 in cluster F

Actual: **56 ft.**
Focus Map: **5**

SPILLS:

Name:	Not reported
Address:	4324 MCINTOSH ROAD AT HESS GAS STATION
City,State,Zip:	DOVER, FL
OHMIT Incident Number:	47466
Incident Legacy:	Not reported
On-Scene Response:	Yes
Criminal Indicator:	No
Hurricane Indicator:	No
Incident Date:	07/26/2012
Incident Status:	Closed
Incident Report Date:	07/26/2012
Pollutant:	Raw sewage
Pollutants Category:	Sewage
Substance Spilled:	Raw sewage
Amount Spilled (Gallons):	100
Pollutant - Unit Measure:	gallon
Pollutant:	Gasoline
Pollutants Category:	Petroleum
Substance Spilled:	Gasoline

DRAFT

(Continued) **S112192344**

Amount Spilled (Gallons): 1
Pollutant - Unit Measure: gallon

Incident Party Name: ANONYMOUS ANONYMOUS
Description: Inland

Incident Party Name: ANONYMOUS ANONYMOUS
Description: Inland

Incident Party Name: ANONYMOUS ANONYMOUS
Description: Inland

Incident Party Name: ANONYMOUS ANONYMOUS
Description: Inland

Incident Party Name: BER - Tampa
Description: Inland

Incident Party Name: BER - Tampa
Description: Inland

Incident Party Name: BER - Tampa
Description: Inland

Incident Party Name: BER - Tampa
Description: Inland

Incident Party Name: Hess Express
Description: Inland

Incident Party Name: Hess Express
Description: Inland

Incident Party Name: Hess Express
Description: Inland

Incident Party Name: Hess Express
Description: Inland

Incident Party Name: Southwest Florida Water Management District
Description: Inland

Incident Party Name: Southwest Florida Water Management District
Description: Inland

Incident Party Name: Southwest Florida Water Management District
Description: Inland

Incident Party Name: Southwest Florida Water Management District
Description: Inland

DRAFT

F37 **PICK KWIK FOOD STORES INC** **EDR Hist Auto** **1020887773**
Target **4324 N MCINTOSH RD** **N/A**
Property **DOVER, FL 33527**

Site 3 of 6 in cluster F

Actual: EDR Hist Auto
56 ft.

Focus Map:
5

Year:	Name:	Type:
1994	PICK KWIK FOOD STORES INC	Convenience Stores
1995	PICK KWIK FOOD STORES INC	Convenience Stores

F38 **4324 MACINTOSH ROAD** **HMIRS** **2005701974**
Target **4324 MACINTOSH ROAD** **N/A**
Property **DOVER, FL**

Site 4 of 6 in cluster F

Actual:
56 ft.

Click this hyperlink while viewing on your computer to access additional HMIRS detail in the EDR Site Report.

Focus Map:
5

F39 **HESS STATION #09416** **FINDS** **1010708251**
Target **4324 MCINTOSH RD** **ECHO** **N/A**
Property **DOVER, FL 33527**

Site 5 of 6 in cluster F

Actual: FINDS:
56 ft. Registry ID: 110033013398

Focus Map:
5 Click Here for FRS Facility Detail Report:

Environmental Interest/Information System:
The Florida Integrated Environmental System Today (FIESTA) Data Maintenance (FDM) System maintains entity, environmental interest, and affiliation data.
The National Pollutant Discharge Elimination System (NPDES) module of the Integrated Compliance Information System (ICIS). Under NPDES, all facilities that discharge pollutants from any point source into waters of the United States are required to obtain a permit. The permit will likely contain limits on what can be discharged, impose monitoring and reporting requirements, and include other provisions to ensure that the discharge does not adversely affect water quality.

Click this hyperlink while viewing on your computer to access additional FINDS: detail in the EDR Site Report.

ECHO:

Envid:	1010708251
Registry ID:	110033013398
DFR URL:	http://echo.epa.gov/detailed-facility-report?fid=110033013398
Name:	HESS STATION #09416
Address:	4324 MCINTOSH RD
City,State,Zip:	DOVER, FL 33527

DRAFT

F40 **AMERADA HESS CORPORATION** **EDR Hist Auto** **1020757043**
Target **4324 MCINTOSH RD** **N/A**
Property **DOVER, FL 33527**

Site 6 of 6 in cluster F

Actual: EDR Hist Auto
56 ft.

Focus Map:
5

Year:	Name:	Type:
1996	PICK KWIK FOOD STORES INC	Convenience Stores
1997	PICK KWIK CORPORATION	Convenience Stores
1998	PICK KWIK CORPORATION	Convenience Stores
1999	PICK KWIK CORPORATION	Convenience Stores
2000	AMERADA HESS CORPORATION	Convenience Stores
2001	AMERADA HESS CORPORATION	Convenience Stores
2002	AMERADA HESS CORPORATION	Convenience Stores
2003	AMERADA HESS CORPORATION	Convenience Stores
2004	AMERADA HESS CORPORATION	Convenience Stores
2005	AMERADA HESS CORPORATION	Convenience Stores
2006	HESS CORPORATION	Convenience Stores
2007	HESS CORPORATION	Convenience Stores
2008	HESS CORPORATION	Convenience Stores
2009	HESS CORPORATION	Convenience Stores
2011	HESS CORPORATION	Convenience Stores
2012	HESS CORPORATION	Convenience Stores

---

41 **LANDSCAPE MAINTENANCE PROFESSIONALS INC** **FL HAZ WASTE** **S130107785**
NNW **13050 92 E** **N/A**
< 1/8 **DOVER, FL 33527**
0.011 mi.
60 ft.

Actual: HAZ WASTE:
64 ft.

Focus Map:
5

Facility ID:	229202
Name:	LANDSCAPE MAINTENANCE PROFESSIONALS INC
Address:	13050 92 E
City,State,Zip:	DOVER, FL 33527
County:	HILLSBOROUGH
Telephone:	(813)757-6500
Email:	Not reported
Status:	A - ACTIVE - WASTE GENERATOR
Generator Status:	3 - Very Small Quantity Generator
EPA ID:	NA
Other ID:	Not reported
Old Facility ID:	2934195
SIC:	0011 - UNKNOWN
Verified:	V - VERIFICATION BY ON-SITE VISIT
Verified Date:	08/23/2016
Hazardous Waste LBS/YEAR:	4496
Wastes:	5

DRAFT

A42 **CAMPING WORLD** **FINDS** **1008001202**
East **4811 MACINTOSH RD** **ECHO** **N/A**
< 1/8 **DOVER, FL 33527**
0.013 mi.
67 ft. **Site 3 of 11 in cluster A**

Actual:
58 ft.

FINDS:
Registry ID: 110020717134

Focus Map:
2

Click Here for FRS Facility Detail Report:

Environmental Interest/Information System:
The Florida Integrated Environmental System Today (FIESTA) Data Maintenance (FDM) System maintains entity, environmental interest, and affiliation data.
The National Pollutant Discharge Elimination System (NPDES) module of the Integrated Compliance Information System (ICIS). Under NPDES, all facilities that discharge pollutants from any point source into waters of the United States are required to obtain a permit. The permit will likely contain limits on what can be discharged, impose monitoring and reporting requirements, and include other provisions to ensure that the discharge does not adversely affect water quality.

Click this hyperlink while viewing on your computer to access additional FINDS: detail in the EDR Site Report.

ECHO:
Envid: 1008001202
Registry ID: 110020717134
DFR URL: http://echo.epa.gov/detailed-facility-report?fid=110020717134
Name: CAMPING WORLD
Address: 4811 MACINTOSH RD
City,State,Zip: DOVER, FL 33527

A43 **BP AMOCO MCINTOSH #410** **FL RGA LUST** **S115164525**
East **4810 MCINTOSH RD** **N/A**
< 1/8 **DOVER, FL**
0.013 mi.
67 ft. **Site 4 of 11 in cluster A**

Actual:
58 ft.

RGA LUST:

2012	BP AMOCO MCINTOSH #410	4810 MCINTOSH RD
2011	BP AMOCO MCINTOSH #410	4810 MCINTOSH RD
2010	BP AMOCO MCINTOSH #410	4810 MCINTOSH RD
2009	BP AMOCO MCINTOSH #410	4810 MCINTOSH RD
2008	BP AMOCO MCINTOSH #410	4810 MCINTOSH RD
2007	BP AMOCO MCINTOSH #410	4810 MCINTOSH RD
2006	BP AMOCO MCINTOSH #410	4810 MCINTOSH RD

Focus Map:
2

A44 **AMOCO MCINTOSH** **FL RGA LUST** **S115161497**
East **4810 MCINTOSH RD** **N/A**
< 1/8 **DOVER, FL**
0.013 mi.
67 ft. **Site 5 of 11 in cluster A**

Actual:
58 ft.

RGA LUST:

2002	AMOCO MCINTOSH	4810 MCINTOSH RD

Focus Map:
2

A45 **AMOCO-SCOTTS** **FL RGA LUST** **S115161776**
East **4810 MCINTOSH RD** **N/A**
< 1/8 **DOVER, FL**
0.013 mi.
67 ft. **Site 6 of 11 in cluster A**

Actual: RGA LUST:
58 ft.

	2000	AMOCO-SCOTTS	4810 MCINTOSH RD

Focus Map:
2

A46 **CAMPING WORLD** **FL NPDES** **S113426873**
East **4811 MCINTOSH RD** **N/A**
< 1/8 **DOVER, FL**
0.013 mi.
67 ft. **Site 7 of 11 in cluster A**

Actual: WASTEWATER:
58 ft.

Focus Map:
2

Name:	CAMPING WORLD
Address:	4811 MCINTOSH RD
City,State,Zip:	DOVER, FL
Facility ID:	FLR10MU96
Facility Type:	Construction Stormwater GP
Status:	Active - Existing, permitted facility/site for which effluent, reclaimed water or wastewater residual discharge into the environment and/or monitoring is taking place.
District Office:	TLST
NPDES Permitted Site:	Not reported
Environmental Interest:	Not reported
Owner Type:	Unknown
Permit Capacity:	Not reported
Party Name:	Charles Rich, President
Company Name:	C.W.R., Inc.
RP Address:	Po Box 130
RP Address 2:	Not reported
RP City,Stat,Zip:	Clay NY 13041
Telephone:	3154742700
Email:	cwrichinc@yahoo.com
Issue Date:	05/31/2013
Effective Date:	05/31/2013
Expiration Date:	05/30/2018
DOC Description:	Generic Permit
Latitude Degrees:	28
Latitude Minutes:	0
Latitude Seconds:	53.53
Longitude Degrees:	82
Longitude Minutes:	8
Longitude Seconds:	33.28
Treatment:	Not reported
Decode For Fstatus:	Active
Cell Phone:	Not reported
Permit Type:	Not reported
Major Minor Discharge:	Not reported
Nature of Business:	Not reported

DRAFT

A47 **RADIANT FOOD STORE #270** **FL RGA LUST** **S115193431**
East **4810 MCINTOSH RD** **N/A**
< 1/8 **DOVER, FL**
0.013 mi.
67 ft. **Site 8 of 11 in cluster A**

Actual: RGA LUST:
58 ft.

1999	RADIANT FOOD STORE #270	4810 MCINTOSH RD

Focus Map:
2

A48 **LONG VIEW RV SUPERSTORES** **FL HAZ WASTE** **S130033395**
East **4811 MCINTOSH** **N/A**
< 1/8 **DOVER, FL 33527**
0.013 mi.
67 ft. **Site 9 of 11 in cluster A**

Actual: HAZ WASTE:
58 ft.

Facility ID:	144704
Name:	LONG VIEW RV SUPERSTORES
Address:	4811 MCINTOSH
City,State,Zip:	DOVER, FL 33527
County:	HILLSBOROUGH
Telephone:	(813)982-1600
Email:	Not reported
Status:	A - ACTIVE - WASTE GENERATOR
Generator Status:	- Unverified Generator Status
EPA ID:	Not reported
Other ID:	Not reported
Old Facility ID:	2923541
SIC:	5561 - RETAIL TRADE - RECREATIONAL VEHICLE DEALERS
Verified:	V - VERIFICATION BY ON-SITE VISIT
Verified Date:	07/11/2005
Hazardous Waste LBS/YEAR:	0
Wastes:	2

Focus Map:
2

A49 **AMOCO MCINTOSH #410** **FL RGA LUST** **S115161496**
East **4810 MCINTOSH RD** **N/A**
< 1/8 **DOVER, FL**
0.013 mi.
67 ft. **Site 10 of 11 in cluster A**

Actual: RGA LUST:
58 ft.

2005	AMOCO MCINTOSH #410	4810 MCINTOSH RD
2004	AMOCO MCINTOSH #410	4810 MCINTOSH RD
2003	AMOCO MCINTOSH #410	4810 MCINTOSH RD

Focus Map:
2

DRAFT

A50
East
< 1/8
0.013 mi.
67 ft.

AMOCO-ANDERSON #2 — **FL RGA LUST** — **S115161581**
4810 MCINTOSH RD — **N/A**
DOVER, FL

Site 11 of 11 in cluster A

Actual:
58 ft.

Focus Map:
2

RGA LUST:

2001	AMOCO-ANDERSON #2	4810 MCINTOSH RD

51
NNW
< 1/8
0.013 mi.
68 ft.

WILSONS WHOLESALE NURSERY INC — **FL LUST** — **U001355325**
HWY 92 1 MI E MCINTOSH — **FL UST** — **N/A**
DOVER, FL 33527 — **FL DWM CONTAM**

Actual:
69 ft.

Focus Map:
5

LUST:

Name:	WILSONS WHOLESALE NURSERY INC
Address:	HWY 92 1 MI E MCINTOSH
City,State,Zip:	DOVER, FL 33527
Region:	STATE
Facility Id:	8628050
Facility Status:	CLOSED
Facility Type:	M - Agricultural
Facility Phone:	(813)659-0803
Facility Cleanup Rank:	Not reported
District:	Southwest District
Lat/Long (dms):	28 1 18.1900000 / 82 13 40.2899999
Section:	29
Township:	28S
Range:	21E
Feature:	Not reported
Method:	UNVR
Datum:	0
Score:	73
Score Effective Date:	1997-11-04 00:00:00
Score When Ranked:	Not reported
Operator:	PATTERSON, RALPH L
Name Update:	Not reported
Address Update:	Not reported

Petroleum Cleanup PCT Facility Score:

Facility Cleanup Status:	CMPL - COMPLETED
Contact:	RALPH PATTERSON
Contact Company:	WILSON, NANCY J
Contact Address:	13262 US HWY 92 E
Contact City/State/Zip:	DOVER, FL 33527
Phone:	(813)659-0803
Bad Address Ind:	N
State:	FL
Zip:	33527
Score:	73
Score Effective Date:	1997-11-04 00:00:00
Related Party ID:	24147
Primary RP Role:	ACCOUNT OWNER
RP Begin Date:	1986-11-07

DRAFT

WILSONS WHOLESALE NURSERY INC (Continued) **U001355325**

RP Zip: 9802
RP Extension: Not reported

Discharge Cleanup Summary:
Discharge Date: 3/13/1990
PCT Discharge Combined: Not reported
Cleanup Required: R - CLEANUP REQUIRED
Discharge Cleanup Status: NFA - NFA COMPLETE
Disch Cleanup Status Date: 6/16/2004
Cleanup Work Status: COMPLETED
Information Source: D - DISCHARGE NOTIFICATION
Other Source Description: Not reported
Eligibility Indicator: I - INELIGIBLE
Site Manager: GARCIA_N
Site Mgr End Date: 5/25/2004
Tank Office: PCLP29 - HILLSBOROUGH ENVIRONMENTAL PROTECTION COMMISSION
Discharge Date: 6/15/1990
PCT Discharge Combined: Not reported
Cleanup Required: C - COMBINED CLEANUP REQUIRED
Discharge Cleanup Status: NFA - NFA COMPLETE
Disch Cleanup Status Date: 6/16/2004
Cleanup Work Status: COMPLETED
Information Source: D - DISCHARGE NOTIFICATION
Other Source Description: Not reported
Eligibility Indicator: E - ELIGIBLE
Site Manager: GARCIA_N
Site Mgr End Date: 5/25/2004
Tank Office: PCLP29 - HILLSBOROUGH ENVIRONMENTAL PROTECTION COMMISSION

Petroleum Cleanup Program Eligibility:
Facility ID: 8628050
Discharge Date: 3/13/1990
Pct Discharge Combined With: Not reported
Cleanup Required: R - CLEANUP REQUIRED
Discharge Cleanup Status: NFA - NFA COMPLETE
Disch Cleanup Status Date: 6/16/2004
Cleanup Work Status: COMPLETED
Information Source: D - DISCHARGE NOTIFICATION
Other Source Description: Not reported
Application Received Date: Not reported
Cleanup Program: C - PETROLEUM CLEANUP PARTICIPATION PROGRAM
Eligibility Status: Not reported
Elig Status Date: Not reported
Letter Of Intent Date: Not reported
Redetermined: No
Inspection Date: Not reported
Site Manager: GARCIA_N
Site Mgr End Date: 5/25/2004
Tank Office: PCLP29 - HILLSBOROUGH ENVIRONMENTAL PROTECTION COMMISSION
Deductible Amount: Not reported
Deductible Paid To Date: Not reported
Co-Pay Amount: Not reported
Co-Pay Paid To Date: Not reported
Cap Amount: 0
Facility ID: 8628050
Discharge Date: 6/15/1990
Pct Discharge Combined With: 3/13/1990

WILSONS WHOLESALE NURSERY INC (Continued) **U001355325**

Cleanup Required:	C - COMBINED CLEANUP REQUIRED
Discharge Cleanup Status:	NFA - NFA COMPLETE
Disch Cleanup Status Date:	6/16/2004
Cleanup Work Status:	COMPLETED
Information Source:	D - DISCHARGE NOTIFICATION
Other Source Description:	Not reported
Application Received Date:	3/31/1991
Cleanup Program:	A - ABANDONED TANK RESTORATION PROGRAM
Eligibility Status:	6/30/1993
Elig Status Date:	6/30/1993
Letter Of Intent Date:	3/31/1991
Redetermined:	No
Inspection Date:	11/25/1992
Site Manager:	GARCIA_N
Site Mgr End Date:	5/25/2004
Tank Office:	PCLP29 - HILLSBOROUGH ENVIRONMENTAL PROTECTION COMMISSION
Deductible Amount:	500
Deductible Paid To Date:	500
Co-Pay Amount:	0
Co-Pay Paid To Date:	0
Cap Amount:	0

Contaminated Media:

Discharge Date:	3/13/1990
Pct Discharge Combined With:	Not reported
Cleanup Required:	R - CLEANUP REQUIRED
Discharge Cleanup Status:	NFA - NFA COMPLETE
Disch Cleanup Status Date:	6/16/2004
Cleanup Work Status:	COMPLETED
Information Source:	D - DISCHARGE NOTIFICATION
Other Source Description:	Not reported
Elig Indicator:	I - INELIGIBLE
Site Manager:	GARCIA_N
Site Mgr End Date:	5/25/2004
Tank Office:	PCLP29 - HILLSBOROUGH ENVIRONM
Contaminated Drinking Wells:	0
Contaminated Monitoring Well:	No
Contaminated Soil:	No
Contaminated Surface Water:	No
Contaminated Ground Water:	Yes
Pollutant:	B - Unleaded Gas
Pollutant Other Description:	Not reported
Gallons Discharged:	Not reported
Discharge Date:	6/15/1990
Pct Discharge Combined With:	3/13/1990
Cleanup Required:	C - COMBINED CLEANUP REQUIRED
Discharge Cleanup Status:	NFA - NFA COMPLETE
Disch Cleanup Status Date:	6/16/2004
Cleanup Work Status:	COMPLETED
Information Source:	D - DISCHARGE NOTIFICATION
Other Source Description:	Not reported
Elig Indicator:	E - ELIGIBLE
Site Manager:	GARCIA_N
Site Mgr End Date:	5/25/2004
Tank Office:	PCLP29 - HILLSBOROUGH ENVIRONM
Contaminated Drinking Wells:	Not reported
Contaminated Monitoring Well:	Not reported
Contaminated Soil:	Not reported

DRAFT

WILSONS WHOLESALE NURSERY INC (Continued) **U001355325**

Contaminated Surface Water:	Not reported
Contaminated Ground Water:	Not reported
Pollutant:	B - Unleaded Gas
Pollutant Other Description:	Not reported
Gallons Discharged:	Not reported
Discharge Date:	6/15/1990
Pct Discharge Combined With:	3/13/1990
Cleanup Required:	C - COMBINED CLEANUP REQUIRED
Discharge Cleanup Status:	NFA - NFA COMPLETE
Disch Cleanup Status Date:	6/16/2004
Cleanup Work Status:	COMPLETED
Information Source:	D - DISCHARGE NOTIFICATION
Other Source Description:	Not reported
Elig Indicator:	E - ELIGIBLE
Site Manager:	GARCIA_N
Site Mgr End Date:	5/25/2004
Tank Office:	PCLP29 - HILLSBOROUGH ENVIRONM
Contaminated Drinking Wells:	Not reported
Contaminated Monitoring Well:	Not reported
Contaminated Soil:	Not reported
Contaminated Surface Water:	Not reported
Contaminated Ground Water:	Not reported
Pollutant:	D - Vehicular Diesel
Pollutant Other Description:	Not reported
Gallons Discharged:	Not reported

Task Information:

District:	SWD
Facility ID:	8628050
Facility Status:	CLOSED
Facility Type:	M - Agricultural -
County:	HILLSBOROUGH
County ID:	29
Cleanup Eligibility Status:	I
Source Effective Date:	05-25-2004
Discharge Date:	03-13-1990
Cleanup Required:	R - CLEANUP REQUIRED
Discharge Cleanup Status:	NFA - NFA COMPLETE
Disch Cleanup Status Date:	06-16-2004
SRC Action Type:	NFA - NO FURTHER ACTION
SRC Submit Date:	11-03-2003
SRC Review Date:	05-25-2004
SRC Completion Status:	A - APPROVED
SRC Issue Date:	06-16-2004
SRC Comment:	Not reported
Cleanup Work Status:	COMPLETED
Site Mgr:	GARCIA_N
Site Mgr End Date:	05-25-2004
Tank Office:	PCLP29 - Hillsborough County
SR Task ID:	79685
SR Cleanup Responsible:	-
SR Funding Eligibility Type:	-
SR Actual Cost:	Not reported
SR Completion Date:	06-08-1990
SR Payment Date:	Not reported
SR Oral Date:	Not reported
SR Written Date:	Not reported
SR Soil Removal:	Y

DRAFT

WILSONS WHOLESALE NURSERY INC (Continued) **U001355325**

SR Free Product Removal:	Not reported
SR Soil Tonnage Removed:	40
SR Soil Treatment:	Not reported
SR Other Treatment:	Not reported
SR Alternate Proc Received Date:	Not reported
SR Alternate Procedure Status:	Not reported
SR Alternate Procedure Status Date:	Not reported
SR Alternate Procedure Comments:	Not reported
SA Task ID:	47935
SA Cleanup Responsible:	-
SA Funding Eligibility Type:	-
SA Actual Cost:	Not reported
SA Completion Date:	Not reported
SA Payment Date:	Not reported
RAP Task ID:	60442
RAP Cleanup Responsible ID:	-
RAP Funding Eligibility Type:	-
RAP Actual Cost:	Not reported
RAP Completion Date:	05-24-1999
RAP Payment Date:	Not reported
RAP Last Order Approved:	Not reported
RA Task ID:	64784
RA Cleanup Responsible:	-
RA Funding Eligibility Type:	-
RA Years to Complete:	0
RA Actual Cost:	Not reported
District:	SWD
Facility ID:	8628050
Facility Status:	CLOSED
Facility Type:	M - Agricultural -
County:	HILLSBOROUGH
County ID:	29
Cleanup Eligibility Status:	E
Source Effective Date:	05-25-2004
Discharge Date:	06-15-1990
Cleanup Required:	C - COMBINED CLEANUP REQUIRED
Discharge Cleanup Status:	NFA - NFA COMPLETE
Disch Cleanup Status Date:	06-16-2004
SRC Action Type:	NFA - NO FURTHER ACTION
SRC Submit Date:	11-03-2003
SRC Review Date:	05-25-2004
SRC Completion Status:	A - APPROVED
SRC Issue Date:	06-16-2004
SRC Comment:	Not reported
Cleanup Work Status:	COMPLETED
Site Mgr:	GARCIA_N
Site Mgr End Date:	05-25-2004
Tank Office:	PCLP29 - Hillsborough County
SR Task ID:	Not reported
SR Cleanup Responsible:	-
SR Funding Eligibility Type:	-
SR Actual Cost:	Not reported
SR Completion Date:	Not reported
SR Payment Date:	Not reported
SR Oral Date:	Not reported
SR Written Date:	Not reported
SR Soil Removal:	Not reported

DRAFT

WILSONS WHOLESALE NURSERY INC (Continued) **U001355325**

SR Free Product Removal:	Not reported
SR Soil Tonnage Removed:	Not reported
SR Soil Treatment:	Not reported
SR Other Treatment:	Not reported
SR Alternate Proc Received Date:	Not reported
SR Alternate Procedure Status:	Not reported
SR Alternate Procedure Status Date:	Not reported
SR Alternate Procedure Comments:	Not reported
SA Task ID:	73222
SA Cleanup Responsible:	-
SA Funding Eligibility Type:	-
SA Actual Cost:	Not reported
SA Completion Date:	Not reported
SA Payment Date:	Not reported
RAP Task ID:	Not reported
RAP Cleanup Responsible ID:	-
RAP Funding Eligibility Type:	-
RAP Actual Cost:	Not reported
RAP Completion Date:	Not reported
RAP Payment Date:	Not reported
RAP Last Order Approved:	Not reported
RA Task ID:	64783
RA Cleanup Responsible:	-
RA Funding Eligibility Type:	-
RA Years to Complete:	0
RA Actual Cost:	Not reported

Click here for Florida Oculus:

UST:

Facility ID:	8628050
Name:	WILSONS WHOLESALE NURSERY INC
Address:	HWY 92 1 MI E MCINTOSH
City,State,Zip:	DOVER, FL 33527
Facility Phone:	8136590803
Facility Status:	CLOSED
Facility Type:	M
Type Description:	Agricultural
Depco:	P
Region:	STATE
Positioning Method:	UNVR
Latitude/Longitude:	28 1 10 / 82 13 48

UST:

Tank ID:	1
Tank Capacity:	550
Tank Location:	UNDERGROUND
Tank Status:	B-Removed from Site
Status Date:	02/28/1990
Install Date:	6/1/1968
Substance:	B
Content Description:	Unleaded Gas
Vessel Indicator:	TANK
DEP Contractor:	P

Owner:

Owner ID:	24147
Owner Name:	WILSON, NANCY J

DRAFT

WILSONS WHOLESALE NURSERY INC (Continued) **U001355325**

Owner Address: 13262 US HWY 92 E
Owner Address 2: Not reported
Owner City,State,Zip: DOVER, FL 33527
Owner Contact: RALPH PATTERSON
Owner Phone: 8136590803

Tank ID: 4
Tank Capacity: 1000
Tank Location: UNDERGROUND
Tank Status: B-Removed from Site
Status Date: 06/30/1990
Install Date: 4/1/1981
Substance: D
Content Description: Vehicular Diesel
Vessel Indicator: TANK
DEP Contractor: P

Owner:
Owner ID: 24147
Owner Name: WILSON, NANCY J
Owner Address: 13262 US HWY 92 E
Owner Address 2: Not reported
Owner City,State,Zip: DOVER, FL 33527
Owner Contact: RALPH PATTERSON
Owner Phone: 8136590803

Tank ID: 3
Tank Capacity: 550
Tank Location: UNDERGROUND
Tank Status: B-Removed from Site
Status Date: 06/30/1990
Install Date: 3/1/1978
Substance: D
Content Description: Vehicular Diesel
Vessel Indicator: TANK
DEP Contractor: P

Owner:
Owner ID: 24147
Owner Name: WILSON, NANCY J
Owner Address: 13262 US HWY 92 E
Owner Address 2: Not reported
Owner City,State,Zip: DOVER, FL 33527
Owner Contact: RALPH PATTERSON
Owner Phone: 8136590803

Tank ID: 2
Tank Capacity: 1000
Tank Location: UNDERGROUND
Tank Status: B-Removed from Site
Status Date: 06/30/1990
Install Date: 7/1/1970
Substance: B
Content Description: Unleaded Gas
Vessel Indicator: TANK

DRAFT

WILSONS WHOLESALE NURSERY INC (Continued) **U001355325**

DEP Contractor: P

Owner:
Owner ID: 24147
Owner Name: WILSON, NANCY J
Owner Address: 13262 US HWY 92 E
Owner Address 2: Not reported
Owner City,State,Zip: DOVER, FL 33527
Owner Contact: RALPH PATTERSON
Owner Phone: 8136590803

DWM CONTAM:
Name: WILSONS WHOLESALE NURSERY INC
Address: HWY 92 1 MI E MCINTOSH
City,State,Zip: DOVER, FL
Program Site Id: 8628050
Lat DD: 28
Lat MM: 1
Lat SS: 10
Long DD: 82
Long MM: 13
Long SS: 48
Office/ District: SWD
Program Area: PETROLEUM
Priority Score: Not reported
Datum: 0
Method: UNVR
Facility Status: CLOSED-STCM
Facility Type: Not reported
Score Effective Date: Not reported
Score When Ranked: Not reported
Rank: Not reported
Operator: Not reported
Phone: Not reported
Name Changed: Not reported
Addr Changed: Not reported
Related Party ID: Not reported
Primary RP Role: Not reported
RP Begin Date: Not reported
RP Name: Not reported
RP Address1: Not reported
RP Address2: Not reported
RP City: Not reported
RP State: Not reported
RP Zip5: Not reported
RP Zip4: Not reported
Contact: Not reported
RP Phone: Not reported
RP Extension: Not reported
Site Manager: Not reported

Name: WILSONS WHOLESALE NURSERY INC
Address: HWY 92 1 MI E MCINTOSH
City,State,Zip: DOVER, FL
Program Site Id: 8628050

DRAFT

WILSONS WHOLESALE NURSERY INC (Continued) **U001355325**

Lat DD:	28
Lat MM:	1
Lat SS:	10
Long DD:	82
Long MM:	13
Long SS:	48
Office/ District:	SWD
Program Area:	PETROLEUM
Priority Score:	Not reported
Datum:	0
Method:	UNVR
Facility Status:	CLOSED-STCM
Facility Type:	Not reported
Score Effective Date:	Not reported
Score When Ranked:	Not reported
Rank:	Not reported
Operator:	Not reported
Phone:	Not reported
Name Changed:	Not reported
Addr Changed:	Not reported
Related Party ID:	Not reported
Primary RP Role:	Not reported
RP Begin Date:	Not reported
RP Name:	Not reported
RP Address1:	Not reported
RP Address2:	Not reported
RP City:	Not reported
RP State:	Not reported
RP Zip5:	Not reported
RP Zip4:	Not reported
Contact:	Not reported
RP Phone:	Not reported
RP Extension:	Not reported
Site Manager:	Not reported

D52 **CIRCLE K #7075** **FL UST** **U001353952**
East **SR 600 & MCINTOSH RD(RT 1)** **N/A**
< 1/8 **DOVER, FL 34262**
0.014 mi.
76 ft. **Site 12 of 12 in cluster D**

Actual:
56 ft.

Focus Map:
5

UST:

Facility ID:	8509043
Name:	CIRCLE K #7075
Address:	SR 600 & MCINTOSH RD(RT 1)
City,State,Zip:	DOVER, FL 34262
Facility Phone:	8136898161
Facility Status:	CLOSED
Facility Type:	A
Type Description:	Retail Station
Depco:	P
Region:	STATE
Positioning Method:	Not reported
Latitude/Longitude:	Not reported

UST:

Tank ID:	1
Tank Capacity:	8000

DRAFT

CIRCLE K #7075 (Continued) **U001353952**

Tank Location: UNDERGROUND
Tank Status: B-Removed from Site
Status Date: 02/28/1989
Install Date: 12/1/1969
Substance: A
Content Description: Leaded Gas
Vessel Indicator: TANK
DEP Contractor: P

Owner:
Owner ID: 4045
Owner Name: CIRCLE K STORES INC
Owner Address: 1100 Situs Ct
Owner Address 2: ATTN: STORAGE TANK REGIS Ste 100
Owner City,State,Zip: Raleigh, NC 27606
Owner Contact: IRA LEWIS / GABI JEMENEZ (813) 910-6875
Owner Phone: 9843891300

Tank ID: 2
Tank Capacity: 8000
Tank Location: UNDERGROUND
Tank Status: B-Removed from Site
Status Date: 02/28/1989
Install Date: 12/1/1969
Substance: B
Content Description: Unleaded Gas
Vessel Indicator: TANK
DEP Contractor: P

Owner:
Owner ID: 4045
Owner Name: CIRCLE K STORES INC
Owner Address: 1100 Situs Ct
Owner Address 2: ATTN: STORAGE TANK REGIS Ste 100
Owner City,State,Zip: Raleigh, NC 27606
Owner Contact: IRA LEWIS / GABI JEMENEZ (813) 910-6875
Owner Phone: 9843891300

G53 **POWERS SUE G** **FL HAZ WASTE** **S130147733**
NNW **13120 92** **N/A**
< 1/8 **DOVER, FL 33527**
0.021 mi.
113 ft. **Site 1 of 2 in cluster G**

Actual:
66 ft.

Focus Map:
5

HAZ WASTE:
Facility ID: 43895
Name: POWERS SUE G
Address: 13120 92
City,State,Zip: DOVER, FL 33527
County: HILLSBOROUGH
Telephone: (813)272-5788
Email: Not reported
Status: O - OUT OF BUSINESS
Generator Status: - Unverified Generator Status
EPA ID: Not reported
Other ID: Not reported

DRAFT

POWERS SUE G (Continued) **S130147733**

Old Facility ID:	2912361
SIC:	7389 - SERVICES - BUSINESS SERVICES, NEC
Verified:	P - VERIFICATION BY PHONE CALL
Verified Date:	04/30/1999
Hazardous Waste LBS/YEAR:	0
Wastes:	0

G54 **GRIFFINS FARM** **FL UST** **U001355633**
NNW **US 92 & GALLAGHER RD** **N/A**
< 1/8 **DOVER, FL 33527**
0.023 mi.
120 ft. **Site 2 of 2 in cluster G**

Actual:
65 ft.

Focus Map:
5

UST:

Facility ID:	8736580
Name:	GRIFFINS FARM
Address:	US 92 & GALLAGHER RD
City,State,Zip:	DOVER, FL 33527
Facility Phone:	8136591938
Facility Status:	OPEN
Facility Type:	M
Type Description:	Agricultural
Depco:	P
Region:	STATE
Positioning Method:	UNVR
Latitude/Longitude:	28 1 6 / 82 14 8

UST:

Tank ID:	2
Tank Capacity:	550
Tank Location:	UNDERGROUND
Tank Status:	T-Out of Service
Status Date:	Not reported
Install Date:	Not reported
Substance:	D
Content Description:	Vehicular Diesel
Vessel Indicator:	TANK
DEP Contractor:	P

Owner:

Owner ID:	8934
Owner Name:	GRIFFIN, OSBURN
Owner Address:	RR 2 BOX 440
Owner Address 2:	Not reported
Owner City,State,Zip:	DOVER, FL 33527
Owner Contact:	OSBURN GRIFFIN
Owner Phone:	8136591938

Tank ID:	1
Tank Capacity:	550
Tank Location:	UNDERGROUND
Tank Status:	T-Out of Service
Status Date:	Not reported
Install Date:	Not reported
Substance:	C
Content Description:	Gasohol
Vessel Indicator:	TANK
DEP Contractor:	P

DRAFT

GRIFFINS FARM (Continued) **U001355633**

Owner:
Owner ID: 8934
Owner Name: GRIFFIN, OSBURN
Owner Address: RR 2 BOX 440
Owner Address 2: Not reported
Owner City,State,Zip: DOVER, FL 33527
Owner Contact: OSBURN GRIFFIN
Owner Phone: 8136591938

H55 **ERNS 2022333089**
West **4660 MCINTOSH RD** **N/A**
< 1/8 **DOVER, FL**
0.032 mi.
170 ft. **Site 1 of 9 in cluster H**

Actual:
54 ft.

Click this hyperlink while viewing on your computer to access additional ERNS detail in the EDR Site Report.

Focus Map:
2

H56 **RACEWAY #980** **FINDS 1011994597**
West **4660 MCINTOSH RD** **ECHO N/A**
< 1/8 **DOVER, FL 33527**
0.032 mi.
170 ft. **Site 2 of 9 in cluster H**

Actual:
54 ft.

FINDS:
Registry ID: 110038108838

Focus Map:
2

Click Here for FRS Facility Detail Report:

Environmental Interest/Information System:
The National Pollutant Discharge Elimination System (NPDES) module of the Integrated Compliance Information System (ICIS). Under NPDES, all facilities that discharge pollutants from any point source into waters of the United States are required to obtain a permit. The permit will likely contain limits on what can be discharged, impose monitoring and reporting requirements, and include other provisions to ensure that the discharge does not adversely affect water quality.

Click this hyperlink while viewing on your computer to access additional FINDS: detail in the EDR Site Report.

ECHO:
Envid: 1011994597
Registry ID: 110038108838
DFR URL: http://echo.epa.gov/detailed-facility-report?fid=110038108838
Name: RACEWAY #980
Address: 4660 MCINTOSH RD
City,State,Zip: DOVER, FL 33527

DRAFT

H57 **RACETRAC #980** **UST FINDER** **1028247074**
West **4660 MCINTOSH RD** **UST FINDER RELEASE** **N/A**
< 1/8 **DOVER, FL 0**
0.032 mi.
170 ft. **Site 3 of 9 in cluster H**

Actual:
54 ft.

Focus Map:
2

UST FINDER:

Object ID:	720897
Facility ID:	FL9102709
Name:	RACETRAC #980
Address:	4660 MCINTOSH RD
City,State,Zip:	DOVER, FL 33527
Address Match Type:	Not reported
Open USTs:	3
Closed USTs:	3
TOS USTs:	0
Population 1500ft:	146
Private Wells 1500ft:	44
Within 100yr Floodplain:	No
Land Use:	Non-Developed
Within SPA:	No
SPA PWS Facility ID:	Not reported
SPA Water Type:	Not reported
SPA Facility Type:	Not reported
SPA HUC12:	Not reported
Within WHPA:	Yes
WHPA PWS Facility ID:	FL6515292_4272137739
WHPA Water Type:	GW - Ground water
WHPA Facility Type:	WL - Well
WHPA HUC12:	031002050302
Facility Status:	Open UST(s)
Date of Last Inspection:	Not reported
EPA Region:	4
Tribe:	Not reported
Coordinate Source:	State
X Coord:	-82.2625
Y Coord:	27.9902777780001
Latitude:	27.9902777777778
Longitude:	-82.2625

UST FINDER:

Object ID:	195794
Facility ID:	FL9102709
Tank ID:	FL9102709-4
Tank Status:	Open
Installation Date:	2009/02/01 15:59:59+00
Removal Date:	Not reported
Tank Capacity:	16000
Substances:	Unleaded Gas
Tank Wall Type:	Not reported

Object ID:	195795
Facility ID:	FL9102709
Tank ID:	FL9102709-5
Tank Status:	Open
Installation Date:	2009/02/01 15:59:59+00
Removal Date:	Not reported
Tank Capacity:	12000
Substances:	Unleaded Gas
Tank Wall Type:	Not reported

DRAFT

RACETRAC #980 (Continued) **1028247074**

Object ID:	195796
Facility ID:	FL9102709
Tank ID:	FL9102709-6
Tank Status:	Open
Installation Date:	2009/02/01 15:59:59+00
Removal Date:	Not reported
Tank Capacity:	12000
Substances:	Vehicular Diesel
Tank Wall Type:	Not reported

Object ID:	210956
Facility ID:	FL9102709
Tank ID:	FL9102709-1
Tank Status:	Closed
Installation Date:	1991/05/01 15:59:59+00
Removal Date:	Not reported
Tank Capacity:	12000
Substances:	Unleaded Gas
Tank Wall Type:	Not reported

Object ID:	210957
Facility ID:	FL9102709
Tank ID:	FL9102709-2
Tank Status:	Closed
Installation Date:	1991/05/01 15:59:59+00
Removal Date:	Not reported
Tank Capacity:	12000
Substances:	Unleaded Gas
Tank Wall Type:	Not reported

Object ID:	210958
Facility ID:	FL9102709
Tank ID:	FL9102709-3
Tank Status:	Closed
Installation Date:	1991/05/01 15:59:59+00
Removal Date:	Not reported
Tank Capacity:	12000
Substances:	Unleaded Gas
Tank Wall Type:	Not reported

UST FINDER RELEASE:

Object ID:	103950
Facility ID:	FL9102709
Lust ID:	FL2258
Name:	RACETRAC #980
Address:	4660 MCINTOSH RD
City,State,Zip:	DOVER, FL 0
Address Match Type:	Not reported
Reported Date:	2009/02/03 15:59:59+00
Status:	No Further Action
Substance:	Not reported
Population within 1500ft:	117
Domestic Wells within 1500ft:	44
Land Use:	Non-Developed
Within SPA:	No
SPA PWS Facility ID:	Not reported

DRAFT

RACETRAC #980 (Continued) **1028247074**

SPA Water Type:	Not reported
SPA Facility Type:	Not reported
SPA HUC12:	Not reported
Within WHPA:	Yes
WHPA PWS Facility ID:	FL6515292_4272137739
WHPA Water Type:	GW - Ground water
WHPA Facility Type:	WL - Well
WHPA HUC12:	031002050302
Within 100yr Floodplain:	No
Tribe:	Not reported
EPA Region:	4
NFA Letter 1:	Not reported
NFA Letter 2:	Not reported
NFA Letter 3:	Not reported
NFA Letter 4:	Not reported
Closed With Residual Contaminate:	Not reported
Coordinate Source:	State
X Coord:	-82.2625
Y Coord:	27.99028
Latitude:	27.9902799999999
Longitude:	-82.2625

Object ID:	103951
Facility ID:	FL9102709
Lust ID:	FL528
Name:	RACETRAC #980
Address:	4660 MCINTOSH RD
City,State,Zip:	DOVER, FL 0
Address Match Type:	Not reported
Reported Date:	2015/07/06 15:59:59+00
Status:	No Further Action
Substance:	Not reported
Population within 1500ft:	117
Domestic Wells within 1500ft:	44
Land Use:	Non-Developed
Within SPA:	No
SPA PWS Facility ID:	Not reported
SPA Water Type:	Not reported
SPA Facility Type:	Not reported
SPA HUC12:	Not reported
Within WHPA:	Yes
WHPA PWS Facility ID:	FL6515292_4272137739
WHPA Water Type:	GW - Ground water
WHPA Facility Type:	WL - Well
WHPA HUC12:	031002050302
Within 100yr Floodplain:	No
Tribe:	Not reported
EPA Region:	4
NFA Letter 1:	Not reported
NFA Letter 2:	Not reported
NFA Letter 3:	Not reported
NFA Letter 4:	Not reported
Closed With Residual Contaminate:	Not reported
Coordinate Source:	State
X Coord:	-82.2625
Y Coord:	27.99028
Latitude:	27.9902799999999

DRAFT

RACETRAC #980 (Continued) **1028247074**

Longitude: -82.2625

H58 **ERNS** **2018228883**
West **4660 MCINTOSH RD** **N/A**
< 1/8 **DOVER, FL**
0.032 mi.
170 ft. **Site 4 of 9 in cluster H**

Actual:
54 ft.

Click this hyperlink while viewing on your computer to access additional ERNS detail in the EDR Site Report.

Focus Map:
2

H59 **RACETRAC PETROLEUM INC** **EDR Hist Auto** **1021090641**
West **4660 MCINTOSH RD** **N/A**
< 1/8 **DOVER, FL 33527**
0.032 mi.
170 ft. **Site 5 of 9 in cluster H**

Actual:
54 ft.

EDR Hist Auto

Focus Map:
2

Year:	Name:	Type:
1999	RACETRAC PETROLEUM INC	Gasoline Service Stations
2000	RACETRAC PETROLEUM INC	Gasoline Service Stations
2001	RACETRAC PETROLEUM INC	Gasoline Service Stations, NEC
2002	RACETRAC PETROLEUM INC	Gasoline Service Stations, NEC
2003	RACETRAC PETROLEUM INC	Gasoline Service Stations, NEC
2004	RACETRAC PETROLEUM INC	Gasoline Service Stations, NEC
2005	RACEWAY 980	Gasoline Service Stations, NEC
2005	RACETRAC PETROLEUM INC	Gasoline Service Stations, NEC
2006	RACETRAC PETROLEUM INC	Gasoline Service Stations, NEC
2006	RACEWAY 980	Gasoline Service Stations, NEC
2007	RACEWAY 980	Gasoline Service Stations, NEC
2007	RACETRAC PETROLEUM INC	Gasoline Service Stations, NEC
2008	RACEWAY 980	Gasoline Service Stations, NEC
2008	RACETRAC PETROLEUM INC	Gasoline Service Stations, NEC
2009	RACEWAY 980	Gasoline Service Stations, NEC
2009	RACETRAC PETROLEUM INC	Gasoline Service Stations, NEC
2010	RACETRAC PETROLEUM INC	Gasoline Service Stations, NEC
2010	RACEWAY 980	Gasoline Service Stations, NEC
2011	RACETRAC PETROLEUM INC	Gasoline Service Stations, NEC
2011	RACEWAY 980	Gasoline Service Stations, NEC
2012	RACETRAC PETROLEUM INC	Gasoline Service Stations, NEC
2012	RACEWAY 980	Gasoline Service Stations, NEC
2013	RACEWAY 980	Gasoline Service Stations, NEC
2014	RACEWAY 980	Gasoline Service Stations, NEC

DRAFT

H60 **RACETRAC #980** **FL RGA LUST** **S115193342**
West **4660 MCINTOSH RD** **N/A**
< 1/8 **DOVER, FL**
0.032 mi.
170 ft. **Site 6 of 9 in cluster H**

Actual: **54 ft.**

Focus Map: **2**

RGA LUST:

2012	RACETRAC #980	4660 MCINTOSH RD
2011	RACETRAC #980	4660 MCINTOSH RD
2010	RACETRAC #980	4660 MCINTOSH RD
2009	RACETRAC #980	4660 MCINTOSH RD

H61 **RACETRAC #980** **FL LUST** **U001356359**
West **4660 MCINTOSH RD** **FL UST** **N/A**
< 1/8 **DOVER, FL 33527** **FL SPILLS**
0.032 mi. **FL DWM CONTAM**
170 ft. **Site 7 of 9 in cluster H** **FL Financial Assurance**

Actual: **54 ft.**

Focus Map: **2**

LUST:

Name:	RACETRAC #980
Address:	4660 MCINTOSH RD
City,State,Zip:	DOVER, FL 33527
Region:	STATE
Facility Id:	9102709
Facility Status:	OPEN
Facility Type:	A - Retail Station
Facility Phone:	(770)431-7600
Facility Cleanup Rank:	Not reported
District:	Southwest District
Lat/Long (dms):	28 1 17.5084000 / 82 14 43.1567999
Section:	Not reported
Township:	Not reported
Range:	Not reported
Feature:	Not reported
Method:	AGPS
Datum:	0
Score:	Not reported
Score Effective Date:	2009-11-16 00:00:00
Score When Ranked:	Not reported
Operator:	MAX BURMEISTER
Name Update:	2003-07-14 00:00:00
Address Update:	2001-05-02 00:00:00

Petroleum Cleanup PCT Facility Score:

Facility Cleanup Status:	CMPL - COMPLETED
Contact:	MAX BURMEISTER
Contact Company:	RACETRAC INC
Contact Address:	200 GALLERIA PKWY SE #900
Contact City/State/Zip:	Atlanta, GA 30339
Phone:	(770)431-7600
Bad Address Ind:	N
State:	FL
Zip:	33527
Score:	Not reported
Score Effective Date:	2009-11-16 00:00:00
Related Party ID:	17748
Primary RP Role:	ACCOUNT OWNER
RP Begin Date:	1994-05-20
RP Zip:	5945
RP Extension:	1123

DRAFT

RACETRAC #980 (Continued) **U001356359**

Discharge Cleanup Summary:

Discharge Date:	2/3/2009
PCT Discharge Combined:	Not reported
Cleanup Required:	R - CLEANUP REQUIRED
Discharge Cleanup Status:	NFA - NFA COMPLETE
Disch Cleanup Status Date:	12/29/2011
Cleanup Work Status:	COMPLETED
Information Source:	C - CLOSURE REPORT
Other Source Description:	Not reported
Eligibility Indicator:	I - INELIGIBLE
Site Manager:	SCHIPFER_PA
Site Mgr End Date:	12/5/2011
Tank Office:	PCLP29 - HILLSBOROUGH ENVIRONMENTAL PROTECTION COMMISSION
Discharge Date:	7/6/2015
PCT Discharge Combined:	Not reported
Cleanup Required:	R - CLEANUP REQUIRED
Discharge Cleanup Status:	SRCR - SRCR COMPLETE
Disch Cleanup Status Date:	1/2/2018
Cleanup Work Status:	COMPLETED
Information Source:	C - CLOSURE REPORT
Other Source Description:	Not reported
Eligibility Indicator:	I - INELIGIBLE
Site Manager:	HEINTZ_C
Site Mgr End Date:	1/1/2018
Tank Office:	PCLP29 - HILLSBOROUGH ENVIRONMENTAL PROTECTION COMMISSION

Contaminated Media:

Discharge Date:	2/3/2009
Pct Discharge Combined With:	Not reported
Cleanup Required:	R - CLEANUP REQUIRED
Discharge Cleanup Status:	NFA - NFA COMPLETE
Disch Cleanup Status Date:	12/29/2011
Cleanup Work Status:	COMPLETED
Information Source:	C - CLOSURE REPORT
Other Source Description:	Not reported
Elig Indicator:	I - INELIGIBLE
Site Manager:	SCHIPFER_PA
Site Mgr End Date:	12/5/2011
Tank Office:	PCLP29 - HILLSBOROUGH ENVIRONM
Contaminated Drinking Wells:	Not reported
Contaminated Monitoring Well:	No
Contaminated Soil:	Yes
Contaminated Surface Water:	No
Contaminated Ground Water:	No
Pollutant:	B - Unleaded Gas
Pollutant Other Description:	Not reported
Gallons Discharged:	Not reported
Discharge Date:	7/6/2015
Pct Discharge Combined With:	Not reported
Cleanup Required:	R - CLEANUP REQUIRED
Discharge Cleanup Status:	SRCR - SRCR COMPLETE
Disch Cleanup Status Date:	1/2/2018
Cleanup Work Status:	COMPLETED
Information Source:	C - CLOSURE REPORT
Other Source Description:	Not reported
Elig Indicator:	I - INELIGIBLE
Site Manager:	HEINTZ_C

DRAFT

RACETRAC #980 (Continued) **U001356359**

Site Mgr End Date: 1/1/2018
Tank Office: PCLP29 - HILLSBOROUGH ENVIRONM
Contaminated Drinking Wells: Not reported
Contaminated Monitoring Well: No
Contaminated Soil: Yes
Contaminated Surface Water: No
Contaminated Ground Water: No
Pollutant: Y - Unknown/Not Reported
Pollutant Other Description: Unleaded gasoline or diesel
Gallons Discharged: Not reported

Task Information:
District: SWD
Facility ID: 9102709
Facility Status: OPEN
Facility Type: A - Retail Station -
County: HILLSBOROUGH
County ID: 29
Cleanup Eligibility Status: I
Source Effective Date: 12-06-2011
Discharge Date: 02-03-2009
Cleanup Required: R - CLEANUP REQUIRED
Discharge Cleanup Status: NFA - NFA COMPLETE
Disch Cleanup Status Date: 12-29-2011
SRC Action Type: NFA - NO FURTHER ACTION
SRC Submit Date: 10-13-2011
SRC Review Date: 11-21-2011
SRC Completion Status: A - APPROVED
SRC Issue Date: 12-29-2011
SRC Comment: Not reported
Cleanup Work Status: COMPLETED
Site Mgr: SCHIPFER_PA
Site Mgr End Date: 12-05-2011
Tank Office: PCLP29 - Hillsborough County
SR Task ID: Not reported
SR Cleanup Responsible: -
SR Funding Eligibility Type: -
SR Actual Cost: Not reported
SR Completion Date: Not reported
SR Payment Date: Not reported
SR Oral Date: Not reported
SR Written Date: Not reported
SR Soil Removal: Not reported
SR Free Product Removal: Not reported
SR Soil Tonnage Removed: Not reported
SR Soil Treatment: Not reported
SR Other Treatment: Not reported
SR Alternate Proc Received Date: Not reported
SR Alternate Procedure Status: Not reported
SR Alternate Procedure Status Date: Not reported
SR Alternate Procedure Comments: Not reported
SA Task ID: 85459
SA Cleanup Responsible: -
SA Funding Eligibility Type: -
SA Actual Cost: Not reported
SA Completion Date: Not reported
SA Payment Date: Not reported
RAP Task ID: Not reported

DRAFT

RACETRAC #980 (Continued) **U001356359**

RAP Cleanup Responsible ID:	-
RAP Funding Eligibility Type:	-
RAP Actual Cost:	Not reported
RAP Completion Date:	Not reported
RAP Payment Date:	Not reported
RAP Last Order Approved:	Not reported
RA Task ID:	87152
RA Cleanup Responsible:	-
RA Funding Eligibility Type:	-
RA Years to Complete:	0
RA Actual Cost:	Not reported
District:	SWD
Facility ID:	9102709
Facility Status:	OPEN
Facility Type:	A - Retail Station -
County:	HILLSBOROUGH
County ID:	29
Cleanup Eligibility Status:	I
Source Effective Date:	11-20-2017
Discharge Date:	07-06-2015
Cleanup Required:	R - CLEANUP REQUIRED
Discharge Cleanup Status:	SRCR - SRCR COMPLETE
Disch Cleanup Status Date:	01-02-2018
SRC Action Type:	SRCR - SITE REHABILITATION COMPLETION REPORT
SRC Submit Date:	11-20-2017
SRC Review Date:	11-20-2017
SRC Completion Status:	A - APPROVED
SRC Issue Date:	01-02-2018
SRC Comment:	Not reported
Cleanup Work Status:	COMPLETED
Site Mgr:	HEINTZ_C
Site Mgr End Date:	01-01-2018
Tank Office:	PCLP29 - Hillsborough County
SR Task ID:	Not reported
SR Cleanup Responsible:	-
SR Funding Eligibility Type:	-
SR Actual Cost:	Not reported
SR Completion Date:	Not reported
SR Payment Date:	Not reported
SR Oral Date:	Not reported
SR Written Date:	Not reported
SR Soil Removal:	Not reported
SR Free Product Removal:	Not reported
SR Soil Tonnage Removed:	Not reported
SR Soil Treatment:	Not reported
SR Other Treatment:	Not reported
SR Alternate Proc Received Date:	Not reported
SR Alternate Procedure Status:	Not reported
SR Alternate Procedure Status Date:	Not reported
SR Alternate Procedure Comments:	Not reported
SA Task ID:	94412
SA Cleanup Responsible:	-
SA Funding Eligibility Type:	-
SA Actual Cost:	Not reported
SA Completion Date:	Not reported
SA Payment Date:	Not reported
RAP Task ID:	Not reported

DRAFT

RACETRAC #980 (Continued) **U001356359**

RAP Cleanup Responsible ID: -
RAP Funding Eligibility Type: -
RAP Actual Cost: Not reported
RAP Completion Date: Not reported
RAP Payment Date: Not reported
RAP Last Order Approved: Not reported
RA Task ID: 94420
RA Cleanup Responsible: -
RA Funding Eligibility Type: -
RA Years to Complete: 0
RA Actual Cost: Not reported

Click here for Florida Oculus:

UST:
Facility ID: 9102709
Name: RACETRAC #980
Address: 4660 MCINTOSH RD
City,State,Zip: DOVER, FL 33527
Facility Phone: 7704317600
Facility Status: OPEN
Facility Type: A
Type Description: Retail Station
Depco: P
Region: STATE
Positioning Method: AGPS
Latitude/Longitude: 27 59 25 / 82 15 45

UST:
Tank ID: 5
Tank Capacity: 12000
Tank Location: UNDERGROUND
Tank Status: U-In Service
Status Date: 03/01/2009
Install Date: 2/1/2009
Substance: B
Content Description: Unleaded Gas
Vessel Indicator: TANK
DEP Contractor: P

Owner:
Owner ID: 17748
Owner Name: RACETRAC INC
Owner Address: 200 GALLERIA PKWY SE #900
Owner Address 2: ATTN: STORAGE TANK REGIS
Owner City,State,Zip: Atlanta, GA 30339
Owner Contact: MAX BURMEISTER
Owner Phone: 7704317600

Construction:
Tank ID: 4
Construction Category: A
Construction Description: Ball check valve

Tank ID: 4
Construction Category: M
Construction Description: Spill containment bucket

DRAFT

RACETRAC #980 (Continued) **U001356359**

Tank ID: 4
Construction Category: O
Construction Description: Tight fill

Tank ID: 4
Construction Category: P
Construction Description: Level gauges/alarms

Tank ID: 5
Construction Category: A
Construction Description: Ball check valve

Tank ID: 5
Construction Category: M
Construction Description: Spill containment bucket

Tank ID: 5
Construction Category: O
Construction Description: Tight fill

Tank ID: 5
Construction Category: P
Construction Description: Level gauges/alarms

Tank ID: 6
Construction Category: A
Construction Description: Ball check valve

Tank ID: 6
Construction Category: M
Construction Description: Spill containment bucket

Tank ID: 6
Construction Category: O
Construction Description: Tight fill

Tank ID: 6
Construction Category: P
Construction Description: Level gauges/alarms

Tank ID: 4
Construction Category: R
Construction Description: Double wall - tank jacket

Tank ID: 5
Construction Category: R
Construction Description: Double wall - tank jacket

Tank ID: 6
Construction Category: R
Construction Description: Double wall - tank jacket

Tank ID: 5
Construction Category: C
Construction Description: Steel

Tank ID: 6

DRAFT

RACETRAC #980 (Continued) **U001356359**

Construction Category: C
Construction Description: Steel

Tank ID: 4
Construction Category: C
Construction Description: Steel

Piping:
Tank ID: 4
Piping Category: C
Piping Description: Fiberglass

Tank ID: 4
Piping Category: F
Piping Description: Double wall

Tank ID: 4
Piping Category: J
Piping Description: Pressurized piping system

Tank ID: 4
Piping Category: K
Piping Description: Dispenser liners

Tank ID: 5
Piping Category: C
Piping Description: Fiberglass

Tank ID: 5
Piping Category: F
Piping Description: Double wall

Tank ID: 5
Piping Category: J
Piping Description: Pressurized piping system

Tank ID: 5
Piping Category: K
Piping Description: Dispenser liners

Tank ID: 6
Piping Category: C
Piping Description: Fiberglass

Tank ID: 6
Piping Category: F
Piping Description: Double wall

Tank ID: 6
Piping Category: J
Piping Description: Pressurized piping system

Tank ID: 6
Piping Category: K
Piping Description: Dispenser liners

DRAFT

RACETRAC #980 (Continued) **U001356359**

Monitoring:

Tank ID:	4
Petro Monitoring Category:	F
Monitoring Description:	Monitor dbl wall tank space
Tank ID:	4
Petro Monitoring Category:	G
Monitoring Description:	Electronic line leak detector
Tank ID:	4
Petro Monitoring Category:	2
Monitoring Description:	Visual inspect pipe sumps
Tank ID:	4
Petro Monitoring Category:	4
Monitoring Description:	Visual inspect dispenser liners
Tank ID:	5
Petro Monitoring Category:	F
Monitoring Description:	Monitor dbl wall tank space
Tank ID:	5
Petro Monitoring Category:	G
Monitoring Description:	Electronic line leak detector
Tank ID:	5
Petro Monitoring Category:	2
Monitoring Description:	Visual inspect pipe sumps
Tank ID:	5
Petro Monitoring Category:	4
Monitoring Description:	Visual inspect dispenser liners
Tank ID:	6
Petro Monitoring Category:	F
Monitoring Description:	Monitor dbl wall tank space
Tank ID:	6
Petro Monitoring Category:	G
Monitoring Description:	Electronic line leak detector
Tank ID:	6
Petro Monitoring Category:	2
Monitoring Description:	Visual inspect pipe sumps
Tank ID:	6
Petro Monitoring Category:	4
Monitoring Description:	Visual inspect dispenser liners
Tank ID:	5
Petro Monitoring Category:	K
Monitoring Description:	Monitor dbl wall pipe space
Tank ID:	5
Petro Monitoring Category:	1
Monitoring Description:	Continuous electronic sensing

DRAFT

RACETRAC #980 (Continued) **U001356359**

Tank ID: 5
Petro Monitoring Category: 3
Monitoring Description: Electronic monitor pipe sumps

Tank ID: 6
Petro Monitoring Category: 1
Monitoring Description: Continuous electronic sensing

Tank ID: 6
Petro Monitoring Category: 3
Monitoring Description: Electronic monitor pipe sumps

Tank ID: 6
Petro Monitoring Category: K
Monitoring Description: Monitor dbl wall pipe space

Tank ID: 4
Petro Monitoring Category: K
Monitoring Description: Monitor dbl wall pipe space

Tank ID: 4
Petro Monitoring Category: 1
Monitoring Description: Continuous electronic sensing

Tank ID: 4
Petro Monitoring Category: 3
Monitoring Description: Electronic monitor pipe sumps

Tank ID: 4
Tank Capacity: 16000
Tank Location: UNDERGROUND
Tank Status: U-In Service
Status Date: 03/01/2009
Install Date: 2/1/2009
Substance: B
Content Description: Unleaded Gas
Vessel Indicator: TANK
DEP Contractor: P

Owner:
Owner ID: 17748
Owner Name: RACETRAC INC
Owner Address: 200 GALLERIA PKWY SE #900
Owner Address 2: ATTN: STORAGE TANK REGIS
Owner City,State,Zip: Atlanta, GA 30339
Owner Contact: MAX BURMEISTER
Owner Phone: 7704317600

Construction:
Tank ID: 4
Construction Category: A
Construction Description: Ball check valve

Tank ID: 4
Construction Category: M
Construction Description: Spill containment bucket

DRAFT

RACETRAC #980 (Continued) **U001356359**

Tank ID: 4
Construction Category: O
Construction Description: Tight fill

Tank ID: 4
Construction Category: P
Construction Description: Level gauges/alarms

Tank ID: 5
Construction Category: A
Construction Description: Ball check valve

Tank ID: 5
Construction Category: M
Construction Description: Spill containment bucket

Tank ID: 5
Construction Category: O
Construction Description: Tight fill

Tank ID: 5
Construction Category: P
Construction Description: Level gauges/alarms

Tank ID: 6
Construction Category: A
Construction Description: Ball check valve

Tank ID: 6
Construction Category: M
Construction Description: Spill containment bucket

Tank ID: 6
Construction Category: O
Construction Description: Tight fill

Tank ID: 6
Construction Category: P
Construction Description: Level gauges/alarms

Tank ID: 4
Construction Category: R
Construction Description: Double wall - tank jacket

Tank ID: 5
Construction Category: R
Construction Description: Double wall - tank jacket

Tank ID: 6
Construction Category: R
Construction Description: Double wall - tank jacket

Tank ID: 5
Construction Category: C
Construction Description: Steel

Tank ID: 6

DRAFT

RACETRAC #980 (Continued) **U001356359**

Construction Category: C
Construction Description: Steel

Tank ID: 4
Construction Category: C
Construction Description: Steel

Piping:
Tank ID: 4
Piping Category: C
Piping Description: Fiberglass

Tank ID: 4
Piping Category: F
Piping Description: Double wall

Tank ID: 4
Piping Category: J
Piping Description: Pressurized piping system

Tank ID: 4
Piping Category: K
Piping Description: Dispenser liners

Tank ID: 5
Piping Category: C
Piping Description: Fiberglass

Tank ID: 5
Piping Category: F
Piping Description: Double wall

Tank ID: 5
Piping Category: J
Piping Description: Pressurized piping system

Tank ID: 5
Piping Category: K
Piping Description: Dispenser liners

Tank ID: 6
Piping Category: C
Piping Description: Fiberglass

Tank ID: 6
Piping Category: F
Piping Description: Double wall

Tank ID: 6
Piping Category: J
Piping Description: Pressurized piping system

Tank ID: 6
Piping Category: K
Piping Description: Dispenser liners

DRAFT

RACETRAC #980 (Continued) **U001356359**

Monitoring:

Tank ID:	4
Petro Monitoring Category:	F
Monitoring Description:	Monitor dbl wall tank space
Tank ID:	4
Petro Monitoring Category:	G
Monitoring Description:	Electronic line leak detector
Tank ID:	4
Petro Monitoring Category:	2
Monitoring Description:	Visual inspect pipe sumps
Tank ID:	4
Petro Monitoring Category:	4
Monitoring Description:	Visual inspect dispenser liners
Tank ID:	5
Petro Monitoring Category:	F
Monitoring Description:	Monitor dbl wall tank space
Tank ID:	5
Petro Monitoring Category:	G
Monitoring Description:	Electronic line leak detector
Tank ID:	5
Petro Monitoring Category:	2
Monitoring Description:	Visual inspect pipe sumps
Tank ID:	5
Petro Monitoring Category:	4
Monitoring Description:	Visual inspect dispenser liners
Tank ID:	6
Petro Monitoring Category:	F
Monitoring Description:	Monitor dbl wall tank space
Tank ID:	6
Petro Monitoring Category:	G
Monitoring Description:	Electronic line leak detector
Tank ID:	6
Petro Monitoring Category:	2
Monitoring Description:	Visual inspect pipe sumps
Tank ID:	6
Petro Monitoring Category:	4
Monitoring Description:	Visual inspect dispenser liners
Tank ID:	5
Petro Monitoring Category:	K
Monitoring Description:	Monitor dbl wall pipe space
Tank ID:	5
Petro Monitoring Category:	1
Monitoring Description:	Continuous electronic sensing

DRAFT

RACETRAC #980 (Continued) **U001356359**

Tank ID: 5
Petro Monitoring Category: 3
Monitoring Description: Electronic monitor pipe sumps

Tank ID: 6
Petro Monitoring Category: 1
Monitoring Description: Continuous electronic sensing

Tank ID: 6
Petro Monitoring Category: 3
Monitoring Description: Electronic monitor pipe sumps

Tank ID: 6
Petro Monitoring Category: K
Monitoring Description: Monitor dbl wall pipe space

Tank ID: 4
Petro Monitoring Category: K
Monitoring Description: Monitor dbl wall pipe space

Tank ID: 4
Petro Monitoring Category: 1
Monitoring Description: Continuous electronic sensing

Tank ID: 4
Petro Monitoring Category: 3
Monitoring Description: Electronic monitor pipe sumps

Tank ID: 3
Tank Capacity: 12000
Tank Location: UNDERGROUND
Tank Status: B-Removed from Site
Status Date: 02/01/2009
Install Date: 5/1/1991
Substance: B
Content Description: Unleaded Gas
Vessel Indicator: TANK
DEP Contractor: P

Owner:
Owner ID: 17748
Owner Name: RACETRAC INC
Owner Address: 200 GALLERIA PKWY SE #900
Owner Address 2: ATTN: STORAGE TANK REGIS
Owner City,State,Zip: Atlanta, GA 30339
Owner Contact: MAX BURMEISTER
Owner Phone: 7704317600

Construction:
Tank ID: 4
Construction Category: A
Construction Description: Ball check valve

Tank ID: 4
Construction Category: M
Construction Description: Spill containment bucket

DRAFT

RACETRAC #980 (Continued) **U001356359**

Tank ID: 4
Construction Category: O
Construction Description: Tight fill

Tank ID: 4
Construction Category: P
Construction Description: Level gauges/alarms

Tank ID: 5
Construction Category: A
Construction Description: Ball check valve

Tank ID: 5
Construction Category: M
Construction Description: Spill containment bucket

Tank ID: 5
Construction Category: O
Construction Description: Tight fill

Tank ID: 5
Construction Category: P
Construction Description: Level gauges/alarms

Tank ID: 6
Construction Category: A
Construction Description: Ball check valve

Tank ID: 6
Construction Category: M
Construction Description: Spill containment bucket

Tank ID: 6
Construction Category: O
Construction Description: Tight fill

Tank ID: 6
Construction Category: P
Construction Description: Level gauges/alarms

Tank ID: 4
Construction Category: R
Construction Description: Double wall - tank jacket

Tank ID: 5
Construction Category: R
Construction Description: Double wall - tank jacket

Tank ID: 6
Construction Category: R
Construction Description: Double wall - tank jacket

Tank ID: 5
Construction Category: C
Construction Description: Steel

Tank ID: 6

DRAFT

RACETRAC #980 (Continued) **U001356359**

Construction Category: C
Construction Description: Steel

Tank ID: 4
Construction Category: C
Construction Description: Steel

Piping:
Tank ID: 4
Piping Category: C
Piping Description: Fiberglass

Tank ID: 4
Piping Category: F
Piping Description: Double wall

Tank ID: 4
Piping Category: J
Piping Description: Pressurized piping system

Tank ID: 4
Piping Category: K
Piping Description: Dispenser liners

Tank ID: 5
Piping Category: C
Piping Description: Fiberglass

Tank ID: 5
Piping Category: F
Piping Description: Double wall

Tank ID: 5
Piping Category: J
Piping Description: Pressurized piping system

Tank ID: 5
Piping Category: K
Piping Description: Dispenser liners

Tank ID: 6
Piping Category: C
Piping Description: Fiberglass

Tank ID: 6
Piping Category: F
Piping Description: Double wall

Tank ID: 6
Piping Category: J
Piping Description: Pressurized piping system

Tank ID: 6
Piping Category: K
Piping Description: Dispenser liners

DRAFT

RACETRAC #980 (Continued) **U001356359**

Monitoring:

Tank ID:	4
Petro Monitoring Category:	F
Monitoring Description:	Monitor dbl wall tank space
Tank ID:	4
Petro Monitoring Category:	G
Monitoring Description:	Electronic line leak detector
Tank ID:	4
Petro Monitoring Category:	2
Monitoring Description:	Visual inspect pipe sumps
Tank ID:	4
Petro Monitoring Category:	4
Monitoring Description:	Visual inspect dispenser liners
Tank ID:	5
Petro Monitoring Category:	F
Monitoring Description:	Monitor dbl wall tank space
Tank ID:	5
Petro Monitoring Category:	G
Monitoring Description:	Electronic line leak detector
Tank ID:	5
Petro Monitoring Category:	2
Monitoring Description:	Visual inspect pipe sumps
Tank ID:	5
Petro Monitoring Category:	4
Monitoring Description:	Visual inspect dispenser liners
Tank ID:	6
Petro Monitoring Category:	F
Monitoring Description:	Monitor dbl wall tank space
Tank ID:	6
Petro Monitoring Category:	G
Monitoring Description:	Electronic line leak detector
Tank ID:	6
Petro Monitoring Category:	2
Monitoring Description:	Visual inspect pipe sumps
Tank ID:	6
Petro Monitoring Category:	4
Monitoring Description:	Visual inspect dispenser liners
Tank ID:	5
Petro Monitoring Category:	K
Monitoring Description:	Monitor dbl wall pipe space
Tank ID:	5
Petro Monitoring Category:	1
Monitoring Description:	Continuous electronic sensing

DRAFT

RACETRAC #980 (Continued) **U001356359**

Tank ID: 5
Petro Monitoring Category: 3
Monitoring Description: Electronic monitor pipe sumps

Tank ID: 6
Petro Monitoring Category: 1
Monitoring Description: Continuous electronic sensing

Tank ID: 6
Petro Monitoring Category: 3
Monitoring Description: Electronic monitor pipe sumps

Tank ID: 6
Petro Monitoring Category: K
Monitoring Description: Monitor dbl wall pipe space

Tank ID: 4
Petro Monitoring Category: K
Monitoring Description: Monitor dbl wall pipe space

Tank ID: 4
Petro Monitoring Category: 1
Monitoring Description: Continuous electronic sensing

Tank ID: 4
Petro Monitoring Category: 3
Monitoring Description: Electronic monitor pipe sumps

Tank ID: 2
Tank Capacity: 12000
Tank Location: UNDERGROUND
Tank Status: B-Removed from Site
Status Date: 02/01/2009
Install Date: 5/1/1991
Substance: B
Content Description: Unleaded Gas
Vessel Indicator: TANK
DEP Contractor: P

Owner:
Owner ID: 17748
Owner Name: RACETRAC INC
Owner Address: 200 GALLERIA PKWY SE #900
Owner Address 2: ATTN: STORAGE TANK REGIS
Owner City,State,Zip: Atlanta, GA 30339
Owner Contact: MAX BURMEISTER
Owner Phone: 7704317600

Construction:
Tank ID: 4
Construction Category: A
Construction Description: Ball check valve

Tank ID: 4
Construction Category: M
Construction Description: Spill containment bucket

DRAFT

RACETRAC #980 (Continued) **U001356359**

Tank ID: 4
Construction Category: O
Construction Description: Tight fill

Tank ID: 4
Construction Category: P
Construction Description: Level gauges/alarms

Tank ID: 5
Construction Category: A
Construction Description: Ball check valve

Tank ID: 5
Construction Category: M
Construction Description: Spill containment bucket

Tank ID: 5
Construction Category: O
Construction Description: Tight fill

Tank ID: 5
Construction Category: P
Construction Description: Level gauges/alarms

Tank ID: 6
Construction Category: A
Construction Description: Ball check valve

Tank ID: 6
Construction Category: M
Construction Description: Spill containment bucket

Tank ID: 6
Construction Category: O
Construction Description: Tight fill

Tank ID: 6
Construction Category: P
Construction Description: Level gauges/alarms

Tank ID: 4
Construction Category: R
Construction Description: Double wall - tank jacket

Tank ID: 5
Construction Category: R
Construction Description: Double wall - tank jacket

Tank ID: 6
Construction Category: R
Construction Description: Double wall - tank jacket

Tank ID: 5
Construction Category: C
Construction Description: Steel

Tank ID: 6

DRAFT

RACETRAC #980 (Continued) **U001356359**

Construction Category: C
Construction Description: Steel

Tank ID: 4
Construction Category: C
Construction Description: Steel

Piping:
Tank ID: 4
Piping Category: C
Piping Description: Fiberglass

Tank ID: 4
Piping Category: F
Piping Description: Double wall

Tank ID: 4
Piping Category: J
Piping Description: Pressurized piping system

Tank ID: 4
Piping Category: K
Piping Description: Dispenser liners

Tank ID: 5
Piping Category: C
Piping Description: Fiberglass

Tank ID: 5
Piping Category: F
Piping Description: Double wall

Tank ID: 5
Piping Category: J
Piping Description: Pressurized piping system

Tank ID: 5
Piping Category: K
Piping Description: Dispenser liners

Tank ID: 6
Piping Category: C
Piping Description: Fiberglass

Tank ID: 6
Piping Category: F
Piping Description: Double wall

Tank ID: 6
Piping Category: J
Piping Description: Pressurized piping system

Tank ID: 6
Piping Category: K
Piping Description: Dispenser liners

DRAFT

RACETRAC #980 (Continued) **U001356359**

Monitoring:

Tank ID:	4
Petro Monitoring Category:	F
Monitoring Description:	Monitor dbl wall tank space
Tank ID:	4
Petro Monitoring Category:	G
Monitoring Description:	Electronic line leak detector
Tank ID:	4
Petro Monitoring Category:	2
Monitoring Description:	Visual inspect pipe sumps
Tank ID:	4
Petro Monitoring Category:	4
Monitoring Description:	Visual inspect dispenser liners
Tank ID:	5
Petro Monitoring Category:	F
Monitoring Description:	Monitor dbl wall tank space
Tank ID:	5
Petro Monitoring Category:	G
Monitoring Description:	Electronic line leak detector
Tank ID:	5
Petro Monitoring Category:	2
Monitoring Description:	Visual inspect pipe sumps
Tank ID:	5
Petro Monitoring Category:	4
Monitoring Description:	Visual inspect dispenser liners
Tank ID:	6
Petro Monitoring Category:	F
Monitoring Description:	Monitor dbl wall tank space
Tank ID:	6
Petro Monitoring Category:	G
Monitoring Description:	Electronic line leak detector
Tank ID:	6
Petro Monitoring Category:	2
Monitoring Description:	Visual inspect pipe sumps
Tank ID:	6
Petro Monitoring Category:	4
Monitoring Description:	Visual inspect dispenser liners
Tank ID:	5
Petro Monitoring Category:	K
Monitoring Description:	Monitor dbl wall pipe space
Tank ID:	5
Petro Monitoring Category:	1
Monitoring Description:	Continuous electronic sensing

DRAFT

RACETRAC #980 (Continued) **U001356359**

Tank ID: 5
Petro Monitoring Category: 3
Monitoring Description: Electronic monitor pipe sumps

Tank ID: 6
Petro Monitoring Category: 1
Monitoring Description: Continuous electronic sensing

Tank ID: 6
Petro Monitoring Category: 3
Monitoring Description: Electronic monitor pipe sumps

Tank ID: 6
Petro Monitoring Category: K
Monitoring Description: Monitor dbl wall pipe space

Tank ID: 4
Petro Monitoring Category: K
Monitoring Description: Monitor dbl wall pipe space

Tank ID: 4
Petro Monitoring Category: 1
Monitoring Description: Continuous electronic sensing

Tank ID: 4
Petro Monitoring Category: 3
Monitoring Description: Electronic monitor pipe sumps

Tank ID: 1
Tank Capacity: 12000
Tank Location: UNDERGROUND
Tank Status: B-Removed from Site
Status Date: 02/01/2009
Install Date: 5/1/1991
Substance: B
Content Description: Unleaded Gas
Vessel Indicator: TANK
DEP Contractor: P

Owner:
Owner ID: 17748
Owner Name: RACETRAC INC
Owner Address: 200 GALLERIA PKWY SE #900
Owner Address 2: ATTN: STORAGE TANK REGIS
Owner City,State,Zip: Atlanta, GA 30339
Owner Contact: MAX BURMEISTER
Owner Phone: 7704317600

Construction:
Tank ID: 4
Construction Category: A
Construction Description: Ball check valve

Tank ID: 4
Construction Category: M
Construction Description: Spill containment bucket

DRAFT

RACETRAC #980 (Continued) **U001356359**

Tank ID: 4
Construction Category: O
Construction Description: Tight fill

Tank ID: 4
Construction Category: P
Construction Description: Level gauges/alarms

Tank ID: 5
Construction Category: A
Construction Description: Ball check valve

Tank ID: 5
Construction Category: M
Construction Description: Spill containment bucket

Tank ID: 5
Construction Category: O
Construction Description: Tight fill

Tank ID: 5
Construction Category: P
Construction Description: Level gauges/alarms

Tank ID: 6
Construction Category: A
Construction Description: Ball check valve

Tank ID: 6
Construction Category: M
Construction Description: Spill containment bucket

Tank ID: 6
Construction Category: O
Construction Description: Tight fill

Tank ID: 6
Construction Category: P
Construction Description: Level gauges/alarms

Tank ID: 4
Construction Category: R
Construction Description: Double wall - tank jacket

Tank ID: 5
Construction Category: R
Construction Description: Double wall - tank jacket

Tank ID: 6
Construction Category: R
Construction Description: Double wall - tank jacket

Tank ID: 5
Construction Category: C
Construction Description: Steel

Tank ID: 6

DRAFT

RACETRAC #980 (Continued) **U001356359**

Construction Category: C
Construction Description: Steel

Tank ID: 4
Construction Category: C
Construction Description: Steel

Piping:
Tank ID: 4
Piping Category: C
Piping Description: Fiberglass

Tank ID: 4
Piping Category: F
Piping Description: Double wall

Tank ID: 4
Piping Category: J
Piping Description: Pressurized piping system

Tank ID: 4
Piping Category: K
Piping Description: Dispenser liners

Tank ID: 5
Piping Category: C
Piping Description: Fiberglass

Tank ID: 5
Piping Category: F
Piping Description: Double wall

Tank ID: 5
Piping Category: J
Piping Description: Pressurized piping system

Tank ID: 5
Piping Category: K
Piping Description: Dispenser liners

Tank ID: 6
Piping Category: C
Piping Description: Fiberglass

Tank ID: 6
Piping Category: F
Piping Description: Double wall

Tank ID: 6
Piping Category: J
Piping Description: Pressurized piping system

Tank ID: 6
Piping Category: K
Piping Description: Dispenser liners

DRAFT

RACETRAC #980 (Continued) **U001356359**

Monitoring:

Tank ID:	4
Petro Monitoring Category:	F
Monitoring Description:	Monitor dbl wall tank space
Tank ID:	4
Petro Monitoring Category:	G
Monitoring Description:	Electronic line leak detector
Tank ID:	4
Petro Monitoring Category:	2
Monitoring Description:	Visual inspect pipe sumps
Tank ID:	4
Petro Monitoring Category:	4
Monitoring Description:	Visual inspect dispenser liners
Tank ID:	5
Petro Monitoring Category:	F
Monitoring Description:	Monitor dbl wall tank space
Tank ID:	5
Petro Monitoring Category:	G
Monitoring Description:	Electronic line leak detector
Tank ID:	5
Petro Monitoring Category:	2
Monitoring Description:	Visual inspect pipe sumps
Tank ID:	5
Petro Monitoring Category:	4
Monitoring Description:	Visual inspect dispenser liners
Tank ID:	6
Petro Monitoring Category:	F
Monitoring Description:	Monitor dbl wall tank space
Tank ID:	6
Petro Monitoring Category:	G
Monitoring Description:	Electronic line leak detector
Tank ID:	6
Petro Monitoring Category:	2
Monitoring Description:	Visual inspect pipe sumps
Tank ID:	6
Petro Monitoring Category:	4
Monitoring Description:	Visual inspect dispenser liners
Tank ID:	5
Petro Monitoring Category:	K
Monitoring Description:	Monitor dbl wall pipe space
Tank ID:	5
Petro Monitoring Category:	1
Monitoring Description:	Continuous electronic sensing

DRAFT

RACETRAC #980 (Continued) **U001356359**

Tank ID: 5
Petro Monitoring Category: 3
Monitoring Description: Electronic monitor pipe sumps

Tank ID: 6
Petro Monitoring Category: 1
Monitoring Description: Continuous electronic sensing

Tank ID: 6
Petro Monitoring Category: 3
Monitoring Description: Electronic monitor pipe sumps

Tank ID: 6
Petro Monitoring Category: K
Monitoring Description: Monitor dbl wall pipe space

Tank ID: 4
Petro Monitoring Category: K
Monitoring Description: Monitor dbl wall pipe space

Tank ID: 4
Petro Monitoring Category: 1
Monitoring Description: Continuous electronic sensing

Tank ID: 4
Petro Monitoring Category: 3
Monitoring Description: Electronic monitor pipe sumps

Tank ID: 6
Tank Capacity: 12000
Tank Location: UNDERGROUND
Tank Status: U-In Service
Status Date: 03/01/2009
Install Date: 2/1/2009
Substance: D
Content Description: Vehicular Diesel
Vessel Indicator: TANK
DEP Contractor: P

Owner:
Owner ID: 17748
Owner Name: RACETRAC INC
Owner Address: 200 GALLERIA PKWY SE #900
Owner Address 2: ATTN: STORAGE TANK REGIS
Owner City,State,Zip: Atlanta, GA 30339
Owner Contact: MAX BURMEISTER
Owner Phone: 7704317600

Construction:
Tank ID: 4
Construction Category: A
Construction Description: Ball check valve

Tank ID: 4
Construction Category: M
Construction Description: Spill containment bucket

DRAFT

RACETRAC #980 (Continued) **U001356359**

Tank ID: 4
Construction Category: O
Construction Description: Tight fill

Tank ID: 4
Construction Category: P
Construction Description: Level gauges/alarms

Tank ID: 5
Construction Category: A
Construction Description: Ball check valve

Tank ID: 5
Construction Category: M
Construction Description: Spill containment bucket

Tank ID: 5
Construction Category: O
Construction Description: Tight fill

Tank ID: 5
Construction Category: P
Construction Description: Level gauges/alarms

Tank ID: 6
Construction Category: A
Construction Description: Ball check valve

Tank ID: 6
Construction Category: M
Construction Description: Spill containment bucket

Tank ID: 6
Construction Category: O
Construction Description: Tight fill

Tank ID: 6
Construction Category: P
Construction Description: Level gauges/alarms

Tank ID: 4
Construction Category: R
Construction Description: Double wall - tank jacket

Tank ID: 5
Construction Category: R
Construction Description: Double wall - tank jacket

Tank ID: 6
Construction Category: R
Construction Description: Double wall - tank jacket

Tank ID: 5
Construction Category: C
Construction Description: Steel

Tank ID: 6

DRAFT

RACETRAC #980 (Continued) **U001356359**

Construction Category: C
Construction Description: Steel

Tank ID: 4
Construction Category: C
Construction Description: Steel

Piping:
Tank ID: 4
Piping Category: C
Piping Description: Fiberglass

Tank ID: 4
Piping Category: F
Piping Description: Double wall

Tank ID: 4
Piping Category: J
Piping Description: Pressurized piping system

Tank ID: 4
Piping Category: K
Piping Description: Dispenser liners

Tank ID: 5
Piping Category: C
Piping Description: Fiberglass

Tank ID: 5
Piping Category: F
Piping Description: Double wall

Tank ID: 5
Piping Category: J
Piping Description: Pressurized piping system

Tank ID: 5
Piping Category: K
Piping Description: Dispenser liners

Tank ID: 6
Piping Category: C
Piping Description: Fiberglass

Tank ID: 6
Piping Category: F
Piping Description: Double wall

Tank ID: 6
Piping Category: J
Piping Description: Pressurized piping system

Tank ID: 6
Piping Category: K
Piping Description: Dispenser liners

DRAFT

RACETRAC #980 (Continued) **U001356359**

Monitoring:

Tank ID:	4
Petro Monitoring Category:	F
Monitoring Description:	Monitor dbl wall tank space
Tank ID:	4
Petro Monitoring Category:	G
Monitoring Description:	Electronic line leak detector
Tank ID:	4
Petro Monitoring Category:	2
Monitoring Description:	Visual inspect pipe sumps
Tank ID:	4
Petro Monitoring Category:	4
Monitoring Description:	Visual inspect dispenser liners
Tank ID:	5
Petro Monitoring Category:	F
Monitoring Description:	Monitor dbl wall tank space
Tank ID:	5
Petro Monitoring Category:	G
Monitoring Description:	Electronic line leak detector
Tank ID:	5
Petro Monitoring Category:	2
Monitoring Description:	Visual inspect pipe sumps
Tank ID:	5
Petro Monitoring Category:	4
Monitoring Description:	Visual inspect dispenser liners
Tank ID:	6
Petro Monitoring Category:	F
Monitoring Description:	Monitor dbl wall tank space
Tank ID:	6
Petro Monitoring Category:	G
Monitoring Description:	Electronic line leak detector
Tank ID:	6
Petro Monitoring Category:	2
Monitoring Description:	Visual inspect pipe sumps
Tank ID:	6
Petro Monitoring Category:	4
Monitoring Description:	Visual inspect dispenser liners
Tank ID:	5
Petro Monitoring Category:	K
Monitoring Description:	Monitor dbl wall pipe space
Tank ID:	5
Petro Monitoring Category:	1
Monitoring Description:	Continuous electronic sensing

DRAFT

RACETRAC #980 (Continued) **U001356359**

Tank ID: 5
Petro Monitoring Category: 3
Monitoring Description: Electronic monitor pipe sumps

Tank ID: 6
Petro Monitoring Category: 1
Monitoring Description: Continuous electronic sensing

Tank ID: 6
Petro Monitoring Category: 3
Monitoring Description: Electronic monitor pipe sumps

Tank ID: 6
Petro Monitoring Category: K
Monitoring Description: Monitor dbl wall pipe space

Tank ID: 4
Petro Monitoring Category: K
Monitoring Description: Monitor dbl wall pipe space

Tank ID: 4
Petro Monitoring Category: 1
Monitoring Description: Continuous electronic sensing

Tank ID: 4
Petro Monitoring Category: 3
Monitoring Description: Electronic monitor pipe sumps

SPILLS:
Name: Not reported
Address: 4660 MCINTOSH ROAD
City,State,Zip: DOVER, FL
OHMIT Incident Number: 68903
Incident Legacy: Not reported
On-Scene Response: No
Criminal Indicator: No
Hurricane Indicator: No
Incident Date: 04/08/2022
Incident Status: Closed
Incident Report Date: Not reported
Pollutant: Diesel fuel
Pollutants Category: Petroleum
Substance Spilled: Diesel fuel
Amount Spilled (Gallons): 20.00
Pollutant - Unit Measure: gallon

Incident Party Name: Office of Emergency Response
Description: Inland

Incident Party Name: Office of Emergency Response
Description: Inland

Incident Party Name: Racetrac
Description: Inland

DRAFT

RACETRAC #980 (Continued) **U001356359**

Incident Party Name: Racetrac
Description: Inland

DWM CONTAM:
Name: RACETRAC #980
Address: 4660 MCINTOSH RD
City,State,Zip: DOVER, FL
Program Site Id: 9102709
Lat DD: 27
Lat MM: 59
Lat SS: 25
Long DD: 82
Long MM: 15
Long SS: 45
Office/ District: SWD
Program Area: PETROLEUM
Priority Score: Not reported
Datum: 0
Method: AGPS
Facility Status: CLOSED-STCM
Facility Type: Not reported
Score Effective Date: Not reported
Score When Ranked: Not reported
Rank: Not reported
Operator: Not reported
Phone: Not reported
Name Changed: Not reported
Addr Changed: Not reported
Related Party ID: Not reported
Primary RP Role: Not reported
RP Begin Date: Not reported
RP Name: Not reported
RP Address1: Not reported
RP Address2: Not reported
RP City: Not reported
RP State: Not reported
RP Zip5: Not reported
RP Zip4: Not reported
Contact: Not reported
RP Phone: Not reported
RP Extension: Not reported
Site Manager: Not reported

Name: RACETRAC #980
Address: 4660 MCINTOSH RD
City,State,Zip: DOVER, FL
Program Site Id: 9102709
Lat DD: 27
Lat MM: 59
Lat SS: 25
Long DD: 82
Long MM: 15
Long SS: 45
Office/ District: SWD
Program Area: PETROLEUM
Priority Score: Not reported

DRAFT

RACETRAC #980 (Continued) **U001356359**

Datum:	0
Method:	AGPS
Facility Status:	CLOSED-STCM
Facility Type:	Not reported
Score Effective Date:	Not reported
Score When Ranked:	Not reported
Rank:	Not reported
Operator:	Not reported
Phone:	Not reported
Name Changed:	Not reported
Addr Changed:	Not reported
Related Party ID:	Not reported
Primary RP Role:	Not reported
RP Begin Date:	Not reported
RP Name:	Not reported
RP Address1:	Not reported
RP Address2:	Not reported
RP City:	Not reported
RP State:	Not reported
RP Zip5:	Not reported
RP Zip4:	Not reported
Contact:	Not reported
RP Phone:	Not reported
RP Extension:	Not reported
Site Manager:	Not reported

FL Financial Assurance 3:

Name:	RACETRAC #980
Address:	4660 MCINTOSH RD
City,State,Zip:	DOVER, FL 33527
Region:	3
Facility ID:	9102709
Facility Phone:	7704317600
Facility Status:	OPEN
Facility Type:	A
Type Description:	Retail Station
DEP CO:	P
Finaincial Responsibility:	SELF-INSURANCE - LETTER FROM CHIEF FINANCIAL OFFIC
Insurance Company:	Not reported
Effective Date:	01/21/2015
Expire Date:	01/21/2016
Owner ID:	17748
Onwer Name:	RACETRAC INC
Owner Address:	200 GALLERIA PKWY SE #900
Owner Address2:	ATTN: STORAGE TANK REGIS
Owner City,St,Zip:	Atlanta, GA 30339
Contact:	MAX BURMEISTER
Resp Party Phone:	7704317600

Name:	RACETRAC #980
Address:	4660 MCINTOSH RD
City,State,Zip:	DOVER, FL 33527
Region:	3
Facility ID:	9102709
Facility Phone:	7704317600
Facility Status:	OPEN
Facility Type:	A

DRAFT

RACETRAC #980 (Continued) **U001356359**

Type Description:	Retail Station
DEP CO:	P
Finaincial Responsibility:	SELF-INSURANCE - LETTER FROM CHIEF FINANCIAL OFFIC
Insurance Company:	Not reported
Effective Date:	01/21/2016
Expire Date:	01/21/2017
Owner ID:	17748
Onwer Name:	RACETRAC INC
Owner Address:	200 GALLERIA PKWY SE #900
Owner Address2:	ATTN: STORAGE TANK REGIS
Owner City,St,Zip:	Atlanta, GA 30339
Contact:	MAX BURMEISTER
Resp Party Phone:	7704317600

Name:	RACETRAC #980
Address:	4660 MCINTOSH RD
City,State,Zip:	DOVER, FL 33527
Region:	3
Facility ID:	9102709
Facility Phone:	7704317600
Facility Status:	OPEN
Facility Type:	A
Type Description:	Retail Station
DEP CO:	P
Finaincial Responsibility:	SELF-INSURANCE - LETTER FROM CHIEF FINANCIAL OFFIC
Insurance Company:	Not reported
Effective Date:	01/27/2012
Expire Date:	01/27/2013
Owner ID:	17748
Onwer Name:	RACETRAC INC
Owner Address:	200 GALLERIA PKWY SE #900
Owner Address2:	ATTN: STORAGE TANK REGIS
Owner City,St,Zip:	Atlanta, GA 30339
Contact:	MAX BURMEISTER
Resp Party Phone:	7704317600

Name:	RACETRAC #980
Address:	4660 MCINTOSH RD
City,State,Zip:	DOVER, FL 33527
Region:	3
Facility ID:	9102709
Facility Phone:	7704317600
Facility Status:	OPEN
Facility Type:	A
Type Description:	Retail Station
DEP CO:	P
Finaincial Responsibility:	SELF-INSURANCE - LETTER FROM CHIEF FINANCIAL OFFIC
Insurance Company:	Not reported
Effective Date:	01/28/2011
Expire Date:	01/28/2012
Owner ID:	17748
Onwer Name:	RACETRAC INC
Owner Address:	200 GALLERIA PKWY SE #900
Owner Address2:	ATTN: STORAGE TANK REGIS
Owner City,St,Zip:	Atlanta, GA 30339
Contact:	MAX BURMEISTER
Resp Party Phone:	7704317600

DRAFT

RACETRAC #980 (Continued) **U001356359**

Name:	RACETRAC #980
Address:	4660 MCINTOSH RD
City,State,Zip:	DOVER, FL 33527
Region:	3
Facility ID:	9102709
Facility Phone:	7704317600
Facility Status:	OPEN
Facility Type:	A
Type Description:	Retail Station
DEP CO:	P
Finaincial Responsibility:	SELF-INSURANCE - LETTER FROM CHIEF FINANCIAL OFFIC
Insurance Company:	Not reported
Effective Date:	02/10/2009
Expire Date:	02/10/2010
Owner ID:	17748
Onwer Name:	RACETRAC INC
Owner Address:	200 GALLERIA PKWY SE #900
Owner Address2:	ATTN: STORAGE TANK REGIS
Owner City,St,Zip:	Atlanta, GA 30339
Contact:	MAX BURMEISTER
Resp Party Phone:	7704317600

Name:	RACETRAC #980
Address:	4660 MCINTOSH RD
City,State,Zip:	DOVER, FL 33527
Region:	3
Facility ID:	9102709
Facility Phone:	7704317600
Facility Status:	OPEN
Facility Type:	A
Type Description:	Retail Station
DEP CO:	P
Finaincial Responsibility:	SELF-INSURANCE - LETTER FROM CHIEF FINANCIAL OFFIC
Insurance Company:	Not reported
Effective Date:	02/10/2010
Expire Date:	02/10/2011
Owner ID:	17748
Onwer Name:	RACETRAC INC
Owner Address:	200 GALLERIA PKWY SE #900
Owner Address2:	ATTN: STORAGE TANK REGIS
Owner City,St,Zip:	Atlanta, GA 30339
Contact:	MAX BURMEISTER
Resp Party Phone:	7704317600

Name:	RACETRAC #980
Address:	4660 MCINTOSH RD
City,State,Zip:	DOVER, FL 33527
Region:	3
Facility ID:	9102709
Facility Phone:	7704317600
Facility Status:	OPEN
Facility Type:	A
Type Description:	Retail Station
DEP CO:	P
Finaincial Responsibility:	SELF-INSURANCE - LETTER FROM CHIEF FINANCIAL OFFIC
Insurance Company:	Not reported
Effective Date:	04/30/2022

DRAFT

RACETRAC #980 (Continued) **U001356359**

Expire Date:	04/30/2023
Owner ID:	17748
Onwer Name:	RACETRAC INC
Owner Address:	200 GALLERIA PKWY SE #900
Owner Address2:	ATTN: STORAGE TANK REGIS
Owner City,St,Zip:	Atlanta, GA 30339
Contact:	MAX BURMEISTER
Resp Party Phone:	7704317600

Name:	RACETRAC #980
Address:	4660 MCINTOSH RD
City,State,Zip:	DOVER, FL 33527
Region:	3
Facility ID:	9102709
Facility Phone:	7704317600
Facility Status:	OPEN
Facility Type:	A
Type Description:	Retail Station
DEP CO:	P
Finaincial Responsibility:	SELF-INSURANCE - LETTER FROM CHIEF FINANCIAL OFFIC
Insurance Company:	Not reported
Effective Date:	12/23/2016
Expire Date:	12/23/2017
Owner ID:	17748
Onwer Name:	RACETRAC INC
Owner Address:	200 GALLERIA PKWY SE #900
Owner Address2:	ATTN: STORAGE TANK REGIS
Owner City,St,Zip:	Atlanta, GA 30339
Contact:	MAX BURMEISTER
Resp Party Phone:	7704317600

Name:	RACETRAC #980
Address:	4660 MCINTOSH RD
City,State,Zip:	DOVER, FL 33527
Region:	3
Facility ID:	9102709
Facility Phone:	7704317600
Facility Status:	OPEN
Facility Type:	A
Type Description:	Retail Station
DEP CO:	P
Finaincial Responsibility:	SELF-INSURANCE - LETTER FROM CHIEF FINANCIAL OFFIC
Insurance Company:	Not reported
Effective Date:	12/23/2017
Expire Date:	12/23/2018
Owner ID:	17748
Onwer Name:	RACETRAC INC
Owner Address:	200 GALLERIA PKWY SE #900
Owner Address2:	ATTN: STORAGE TANK REGIS
Owner City,St,Zip:	Atlanta, GA 30339
Contact:	MAX BURMEISTER
Resp Party Phone:	7704317600

Name:	RACETRAC #980
Address:	4660 MCINTOSH RD
City,State,Zip:	DOVER, FL 33527
Region:	3

DRAFT

RACETRAC #980 (Continued) **U001356359**

Facility ID:	9102709
Facility Phone:	7704317600
Facility Status:	OPEN
Facility Type:	A
Type Description:	Retail Station
DEP CO:	P
Finaincial Responsibility:	SELF-INSURANCE - LETTER FROM CHIEF FINANCIAL OFFIC
Insurance Company:	Not reported
Effective Date:	12/23/2018
Expire Date:	12/23/2019
Owner ID:	17748
Onwer Name:	RACETRAC INC
Owner Address:	200 GALLERIA PKWY SE #900
Owner Address2:	ATTN: STORAGE TANK REGIS
Owner City,St,Zip:	Atlanta, GA 30339
Contact:	MAX BURMEISTER
Resp Party Phone:	7704317600

Name:	RACETRAC #980
Address:	4660 MCINTOSH RD
City,State,Zip:	DOVER, FL 33527
Region:	3
Facility ID:	9102709
Facility Phone:	7704317600
Facility Status:	OPEN
Facility Type:	A
Type Description:	Retail Station
DEP CO:	P
Finaincial Responsibility:	SELF-INSURANCE - LETTER FROM CHIEF FINANCIAL OFFIC
Insurance Company:	Not reported
Effective Date:	12/23/2019
Expire Date:	12/23/2020
Owner ID:	17748
Onwer Name:	RACETRAC INC
Owner Address:	200 GALLERIA PKWY SE #900
Owner Address2:	ATTN: STORAGE TANK REGIS
Owner City,St,Zip:	Atlanta, GA 30339
Contact:	MAX BURMEISTER
Resp Party Phone:	7704317600

H62 **FL SPILLS** **S123315105**
West **4660 MCINTOSH RD** **N/A**
< 1/8 **DOVER, FL**
0.032 mi.
170 ft. **Site 8 of 9 in cluster H**

Actual:
54 ft.

Focus Map:
2

SPILLS:

Name:	Not reported
Address:	4660 MCINTOSH RD
City,State,Zip:	DOVER, FL
OHMIT Incident Number:	61843
Incident Legacy:	Not reported
On-Scene Response:	Yes
Criminal Indicator:	No
Hurricane Indicator:	No
Incident Date:	10/29/2018
Incident Status:	Pending-HQ
Incident Report Date:	10/29/2018

DRAFT

(Continued) **S123315105**

Pollutant: Gasoline
Pollutants Category: Petroleum
Substance Spilled: Gasoline
Amount Spilled (Gallons): 50
Pollutant - Unit Measure: gallon

Pollutant: Diesel fuel
Pollutants Category: Petroleum
Substance Spilled: Diesel fuel
Amount Spilled (Gallons): 29
Pollutant - Unit Measure: gallon

Incident Party Name: CURA Emergency Services
Description: Inland

Incident Party Name: CURA Emergency Services
Description: Inland

Incident Party Name: CURA Emergency Services
Description: Inland

Incident Party Name: CURA Emergency Services
Description: Inland

Incident Party Name: CURA Emergency Services
Description: Inland

Incident Party Name: CURA Emergency Services
Description: Inland

Incident Party Name: Hull's Environmental
Description: Inland

Incident Party Name: Hull's Environmental
Description: Inland

Incident Party Name: Hull's Environmental
Description: Inland

Incident Party Name: Hull's Environmental
Description: Inland

Incident Party Name: Hull's Environmental
Description: Inland

Incident Party Name: Hull's Environmental
Description: Inland

Incident Party Name: Local Programs
Description: Inland

Incident Party Name: Local Programs
Description: Inland

Incident Party Name: Local Programs
Description: Inland

DRAFT

(Continued) **S123315105**

Incident Party Name: Local Programs
Description: Inland

Incident Party Name: Local Programs
Description: Inland

Incident Party Name: Local Programs
Description: Inland

Incident Party Name: Office of Emergency Response
Description: Inland

Incident Party Name: Office of Emergency Response
Description: Inland

Incident Party Name: Office of Emergency Response
Description: Inland

Incident Party Name: Office of Emergency Response
Description: Inland

Incident Party Name: Office of Emergency Response
Description: Inland

Incident Party Name: Office of Emergency Response
Description: Inland

Incident Party Name: RaceTrac Petroleum, Inc.
Description: Inland

Incident Party Name: RaceTrac Petroleum, Inc.
Description: Inland

Incident Party Name: RaceTrac Petroleum, Inc.
Description: Inland

Incident Party Name: RaceTrac Petroleum, Inc.
Description: Inland

Incident Party Name: RaceTrac Petroleum, Inc.
Description: Inland

Incident Party Name: RaceTrac Petroleum, Inc.
Description: Inland

Incident Party Name: RaceTrac Petroleum, Inc.
Description: Inland

Incident Party Name: RaceTrac Petroleum, Inc.
Description: Inland

Incident Party Name: RaceTrac Petroleum, Inc.
Description: Inland

Incident Party Name: RaceTrac Petroleum, Inc.
Description: Inland

DRAFT

(Continued) **S123315105**

Incident Party Name: RaceTrac Petroleum, Inc.
Description: Inland

Incident Party Name: RaceTrac Petroleum, Inc.
Description: Inland

I63 **7-ELEVEN FOOD STORE #32702** **FL LUST U003434911**
SSE **12902 NEWSOME RD** **FL UST N/A**
< 1/8 **DOVER, FL 33527** **FL DWM CONTAM**
0.033 mi. **FL Financial Assurance**
174 ft. **Site 1 of 3 in cluster I**

Actual:
59 ft.

Focus Map:
2

LUST:

Name:	7-ELEVEN FOOD STORE #32702
Address:	12902 NEWSOME RD
City,State,Zip:	DOVER, FL 33527
Region:	STATE
Facility Id:	8627485
Facility Status:	OPEN
Facility Type:	A - Retail Station
Facility Phone:	(407)532-2037
Facility Cleanup Rank:	1109
District:	Southwest District
Lat/Long (dms):	28 1 19.1527999 / 82 14 38.7813000
Section:	Not reported
Township:	Not reported
Range:	Not reported
Feature:	Not reported
Method:	AGPS
Datum:	0
Score:	71
Score Effective Date:	2004-12-22 00:00:00
Score When Ranked:	71
Operator:	CATHY WISE
Name Update:	2008-04-23 00:00:00
Address Update:	2006-08-30 00:00:00

Petroleum Cleanup PCT Facility Score:

Facility Cleanup Status:	CMPL - COMPLETED
Contact:	DAVID PETERSEN | MILEI AVILES | JENNIFER DART
Contact Company:	7-ELEVEN INC.
Contact Address:	PO BOX 711
Contact City/State/Zip:	Dallas, TX 75221
Phone:	(407)403-2995
Bad Address Ind:	N
State:	FL
Zip:	33527
Score:	71
Score Effective Date:	2004-12-22 00:00:00
Related Party ID:	20385
Primary RP Role:	ACCOUNT OWNER
RP Begin Date:	1999-01-13
RP Zip:	711
RP Extension:	Not reported

Discharge Cleanup Summary:

Discharge Date:	5/8/1987

DRAFT

7-ELEVEN FOOD STORE #32702 (Continued) **U003434911**

PCT Discharge Combined: Not reported
Cleanup Required: R - CLEANUP REQUIRED
Discharge Cleanup Status: SRCR - SRCR COMPLETE
Disch Cleanup Status Date: 1/15/2009
Cleanup Work Status: COMPLETED
Information Source: E - EDI
Other Source Description: Not reported
Eligibility Indicator: E - ELIGIBLE
Site Manager: ECKERT_TJ
Site Mgr End Date: 12/19/2008
Tank Office: PCLP29 - HILLSBOROUGH ENVIRONMENTAL PROTECTION COMMISSION
Discharge Date: 5/12/2010
PCT Discharge Combined: Not reported
Cleanup Required: R - CLEANUP REQUIRED
Discharge Cleanup Status: NFA - NFA COMPLETE
Disch Cleanup Status Date: 7/21/2011
Cleanup Work Status: COMPLETED
Information Source: D - DISCHARGE NOTIFICATION
Other Source Description: Not reported
Eligibility Indicator: I - INELIGIBLE
Site Manager: AYER_TO
Site Mgr End Date: 8/1/2011
Tank Office: PCLP29 - HILLSBOROUGH ENVIRONMENTAL PROTECTION COMMISSION

Petroleum Cleanup Program Eligibility:
Facility ID: 8627485
Discharge Date: 5/8/1987
Pct Discharge Combined With: Not reported
Cleanup Required: R - CLEANUP REQUIRED
Discharge Cleanup Status: SRCR - SRCR COMPLETE
Disch Cleanup Status Date: 1/15/2009
Cleanup Work Status: COMPLETED
Information Source: E - EDI
Other Source Description: Not reported
Application Received Date: 5/14/1987
Cleanup Program: E - EARLY DETECTION INCENTIVE
Eligibility Status: 12/23/1987
Elig Status Date: 12/23/1987
Letter Of Intent Date: 5/14/1987
Redetermined: No
Inspection Date: 7/21/1987
Site Manager: ECKERT_TJ
Site Mgr End Date: 12/19/2008
Tank Office: PCLP29 - HILLSBOROUGH ENVIRONMENTAL PROTECTION COMMISSION
Deductible Amount: Not reported
Deductible Paid To Date: 0
Co-Pay Amount: Not reported
Co-Pay Paid To Date: 0
Cap Amount: 0

Contaminated Media:
Discharge Date: 5/8/1987
Pct Discharge Combined With: Not reported
Cleanup Required: R - CLEANUP REQUIRED
Discharge Cleanup Status: SRCR - SRCR COMPLETE
Disch Cleanup Status Date: 1/15/2009
Cleanup Work Status: COMPLETED
Information Source: E - EDI

7-ELEVEN FOOD STORE #32702 (Continued) **U003434911**

Other Source Description:	Not reported
Elig Indicator:	E - ELIGIBLE
Site Manager:	ECKERT_TJ
Site Mgr End Date:	12/19/2008
Tank Office:	PCLP29 - HILLSBOROUGH ENVIRONM
Contaminated Drinking Wells:	0
Contaminated Monitoring Well:	Yes
Contaminated Soil:	Yes
Contaminated Surface Water:	No
Contaminated Ground Water:	Yes
Pollutant:	Z - Other Non Regulated
Pollutant Other Description:	Not reported
Gallons Discharged:	Not reported
Discharge Date:	5/12/2010
Pct Discharge Combined With:	Not reported
Cleanup Required:	R - CLEANUP REQUIRED
Discharge Cleanup Status:	NFA - NFA COMPLETE
Disch Cleanup Status Date:	7/21/2011
Cleanup Work Status:	COMPLETED
Information Source:	D - DISCHARGE NOTIFICATION
Other Source Description:	Not reported
Elig Indicator:	I - INELIGIBLE
Site Manager:	AYER_TO
Site Mgr End Date:	8/1/2011
Tank Office:	PCLP29 - HILLSBOROUGH ENVIRONM
Contaminated Drinking Wells:	Not reported
Contaminated Monitoring Well:	No
Contaminated Soil:	Yes
Contaminated Surface Water:	No
Contaminated Ground Water:	Yes
Pollutant:	B - Unleaded Gas
Pollutant Other Description:	Not reported
Gallons Discharged:	Not reported

Task Information:

District:	SWD
Facility ID:	8627485
Facility Status:	OPEN
Facility Type:	A - Retail Station -
County:	HILLSBOROUGH
County ID:	29
Cleanup Eligibility Status:	E
Source Effective Date:	12-18-2008
Discharge Date:	05-08-1987
Cleanup Required:	R - CLEANUP REQUIRED
Discharge Cleanup Status:	SRCR - SRCR COMPLETE
Disch Cleanup Status Date:	01-15-2009
SRC Action Type:	SRCR - SITE REHABILITATION COMPLETION REPORT
SRC Submit Date:	11-19-2008
SRC Review Date:	12-18-2008
SRC Completion Status:	A - APPROVED
SRC Issue Date:	01-15-2009
SRC Comment:	Not reported
Cleanup Work Status:	COMPLETED
Site Mgr:	ECKERT_TJ
Site Mgr End Date:	12-19-2008
Tank Office:	PCLP29 - Hillsborough County
SR Task ID:	48023

DRAFT

7-ELEVEN FOOD STORE #32702 (Continued) **U003434911**

SR Cleanup Responsible:	RP - RESPONSIBLE PARTY
SR Funding Eligibility Type:	-
SR Actual Cost:	Not reported
SR Completion Date:	01-18-2007
SR Payment Date:	Not reported
SR Oral Date:	Not reported
SR Written Date:	02-12-1990
SR Soil Removal:	Y
SR Free Product Removal:	Not reported
SR Soil Tonnage Removed:	1310
SR Soil Treatment:	Not reported
SR Other Treatment:	Not reported
SR Alternate Proc Received Date:	Not reported
SR Alternate Procedure Status:	Not reported
SR Alternate Procedure Status Date:	Not reported
SR Alternate Procedure Comments:	Not reported
SA Task ID:	48024
SA Cleanup Responsible:	RP - RESPONSIBLE PARTY
SA Funding Eligibility Type:	-
SA Actual Cost:	Not reported
SA Completion Date:	01-25-1995
SA Payment Date:	Not reported
RAP Task ID:	48025
RAP Cleanup Responsible ID:	RP - RESPONSIBLE PARTY
RAP Funding Eligibility Type:	-
RAP Actual Cost:	Not reported
RAP Completion Date:	07-06-2006
RAP Payment Date:	Not reported
RAP Last Order Approved:	Not reported
RA Task ID:	48026
RA Cleanup Responsible:	ST - STATE
RA Funding Eligibility Type:	-
RA Years to Complete:	5
RA Actual Cost:	Not reported
District:	SWD
Facility ID:	8627485
Facility Status:	OPEN
Facility Type:	A - Retail Station -
County:	HILLSBOROUGH
County ID:	29
Cleanup Eligibility Status:	I
Source Effective Date:	05-25-2011
Discharge Date:	05-12-2010
Cleanup Required:	R - CLEANUP REQUIRED
Discharge Cleanup Status:	NFA - NFA COMPLETE
Disch Cleanup Status Date:	07-21-2011
SRC Action Type:	NFA - NO FURTHER ACTION
SRC Submit Date:	05-17-2011
SRC Review Date:	05-25-2011
SRC Completion Status:	A - APPROVED
SRC Issue Date:	07-21-2011
SRC Comment:	Not reported
Cleanup Work Status:	COMPLETED
Site Mgr:	AYER_TO
Site Mgr End Date:	08-01-2011
Tank Office:	PCLP29 - Hillsborough County
SR Task ID:	Not reported

DRAFT

7-ELEVEN FOOD STORE #32702 (Continued) **U003434911**

SR Cleanup Responsible:	-
SR Funding Eligibility Type:	-
SR Actual Cost:	Not reported
SR Completion Date:	Not reported
SR Payment Date:	Not reported
SR Oral Date:	Not reported
SR Written Date:	Not reported
SR Soil Removal:	Not reported
SR Free Product Removal:	Not reported
SR Soil Tonnage Removed:	Not reported
SR Soil Treatment:	Not reported
SR Other Treatment:	Not reported
SR Alternate Proc Received Date:	Not reported
SR Alternate Procedure Status:	Not reported
SR Alternate Procedure Status Date:	Not reported
SR Alternate Procedure Comments:	Not reported
SA Task ID:	87693
SA Cleanup Responsible:	-
SA Funding Eligibility Type:	-
SA Actual Cost:	Not reported
SA Completion Date:	Not reported
SA Payment Date:	Not reported
RAP Task ID:	Not reported
RAP Cleanup Responsible ID:	-
RAP Funding Eligibility Type:	-
RAP Actual Cost:	Not reported
RAP Completion Date:	Not reported
RAP Payment Date:	Not reported
RAP Last Order Approved:	Not reported
RA Task ID:	87882
RA Cleanup Responsible:	-
RA Funding Eligibility Type:	-
RA Years to Complete:	0
RA Actual Cost:	Not reported

Click here for Florida Oculus:

UST:

Facility ID:	8627485
Name:	7-ELEVEN FOOD STORE #32702
Address:	12902 NEWSOME RD
City,State,Zip:	DOVER, FL 33527
Facility Phone:	4075322037
Facility Status:	OPEN
Facility Type:	A
Type Description:	Retail Station
Depco:	C
Region:	STATE
Positioning Method:	AGPS
Latitude/Longitude:	28 1 18 / 82 14 40

UST:

Tank ID:	1
Tank Capacity:	8000
Tank Location:	UNDERGROUND
Tank Status:	B-Removed from Site
Status Date:	10/01/1998

DRAFT

7-ELEVEN FOOD STORE #32702 (Continued) **U003434911**

Install Date: 7/1/1968
Substance: B
Content Description: Unleaded Gas
Vessel Indicator: TANK
DEP Contractor: C

Owner:
Owner ID: 20385
Owner Name: 7-ELEVEN INC.
Owner Address: PO BOX 711
Owner Address 2: ATTN: MGR-FL REGION GAS & ENVIRN COMPL
Owner City,State,Zip: Dallas, TX 75221
Owner Contact: DAVID PETERSEN | MILEI AVILES | JENNIFER DART
Owner Phone: 4074032995

Construction:
Tank ID: 8
Construction Category: E
Construction Description: Fiberglass

Tank ID: 8
Construction Category: I
Construction Description: Double wall

Tank ID: 8
Construction Category: M
Construction Description: Spill containment bucket

Tank ID: 8
Construction Category: N
Construction Description: Flow shut-Off

Tank ID: 8
Construction Category: O
Construction Description: Tight fill

Tank ID: 8
Construction Category: P
Construction Description: Level gauges/alarms

Tank ID: 9
Construction Category: E
Construction Description: Fiberglass

Tank ID: 9
Construction Category: I
Construction Description: Double wall

Tank ID: 9
Construction Category: M
Construction Description: Spill containment bucket

Tank ID: 9
Construction Category: N
Construction Description: Flow shut-Off

Tank ID: 9

DRAFT

7-ELEVEN FOOD STORE #32702 (Continued) **U003434911**

Construction Category: O
Construction Description: Tight fill

Tank ID: 9
Construction Category: P
Construction Description: Level gauges/alarms

Piping:
Tank ID: 8
Piping Category: J
Piping Description: Pressurized piping system

Tank ID: 8
Piping Category: K
Piping Description: Dispenser liners

Tank ID: 8
Piping Category: N
Piping Description: Approved synthetic material

Tank ID: 8
Piping Category: M
Piping Description: Double wall - pipe jacket

Tank ID: 9
Piping Category: J
Piping Description: Pressurized piping system

Tank ID: 9
Piping Category: K
Piping Description: Dispenser liners

Tank ID: 9
Piping Category: N
Piping Description: Approved synthetic material

Tank ID: 9
Piping Category: M
Piping Description: Double wall - pipe jacket

Monitoring:
Tank ID: 8
Petro Monitoring Category: F
Monitoring Description: Monitor dbl wall tank space

Tank ID: 8
Petro Monitoring Category: H
Monitoring Description: Mechanical line leak detector

Tank ID: 8
Petro Monitoring Category: K
Monitoring Description: Monitor dbl wall pipe space

Tank ID: 8
Petro Monitoring Category: 1
Monitoring Description: Continuous electronic sensing

DRAFT

7-ELEVEN FOOD STORE #32702 (Continued) **U003434911**

Tank ID: 8
Petro Monitoring Category: 3
Monitoring Description: Electronic monitor pipe sumps

Tank ID: 8
Petro Monitoring Category: 5
Monitoring Description: Electronic monitor dispenser liners

Tank ID: 9
Petro Monitoring Category: F
Monitoring Description: Monitor dbl wall tank space

Tank ID: 9
Petro Monitoring Category: H
Monitoring Description: Mechanical line leak detector

Tank ID: 9
Petro Monitoring Category: K
Monitoring Description: Monitor dbl wall pipe space

Tank ID: 9
Petro Monitoring Category: 1
Monitoring Description: Continuous electronic sensing

Tank ID: 9
Petro Monitoring Category: 3
Monitoring Description: Electronic monitor pipe sumps

Tank ID: 9
Petro Monitoring Category: 5
Monitoring Description: Electronic monitor dispenser liners

Tank ID: 2
Tank Capacity: 8000
Tank Location: UNDERGROUND
Tank Status: B-Removed from Site
Status Date: 10/01/1998
Install Date: 7/1/1968
Substance: B
Content Description: Unleaded Gas
Vessel Indicator: TANK
DEP Contractor: C

Owner:
Owner ID: 20385
Owner Name: 7-ELEVEN INC.
Owner Address: PO BOX 711
Owner Address 2: ATTN: MGR-FL REGION GAS & ENVIRN COMPL
Owner City,State,Zip: Dallas, TX 75221
Owner Contact: DAVID PETERSEN | MILEI AVILES | JENNIFER DART
Owner Phone: 4074032995

Construction:
Tank ID: 8
Construction Category: E
Construction Description: Fiberglass

DRAFT

7-ELEVEN FOOD STORE #32702 (Continued) **U003434911**

Tank ID: 8
Construction Category: I
Construction Description: Double wall

Tank ID: 8
Construction Category: M
Construction Description: Spill containment bucket

Tank ID: 8
Construction Category: N
Construction Description: Flow shut-Off

Tank ID: 8
Construction Category: O
Construction Description: Tight fill

Tank ID: 8
Construction Category: P
Construction Description: Level gauges/alarms

Tank ID: 9
Construction Category: E
Construction Description: Fiberglass

Tank ID: 9
Construction Category: I
Construction Description: Double wall

Tank ID: 9
Construction Category: M
Construction Description: Spill containment bucket

Tank ID: 9
Construction Category: N
Construction Description: Flow shut-Off

Tank ID: 9
Construction Category: O
Construction Description: Tight fill

Tank ID: 9
Construction Category: P
Construction Description: Level gauges/alarms

Piping:
Tank ID: 8
Piping Category: J
Piping Description: Pressurized piping system

Tank ID: 8
Piping Category: K
Piping Description: Dispenser liners

Tank ID: 8
Piping Category: N
Piping Description: Approved synthetic material

DRAFT

7-ELEVEN FOOD STORE #32702 (Continued) **U003434911**

Tank ID: 8
Piping Category: M
Piping Description: Double wall - pipe jacket

Tank ID: 9
Piping Category: J
Piping Description: Pressurized piping system

Tank ID: 9
Piping Category: K
Piping Description: Dispenser liners

Tank ID: 9
Piping Category: N
Piping Description: Approved synthetic material

Tank ID: 9
Piping Category: M
Piping Description: Double wall - pipe jacket

Monitoring:
Tank ID: 8
Petro Monitoring Category: F
Monitoring Description: Monitor dbl wall tank space

Tank ID: 8
Petro Monitoring Category: H
Monitoring Description: Mechanical line leak detector

Tank ID: 8
Petro Monitoring Category: K
Monitoring Description: Monitor dbl wall pipe space

Tank ID: 8
Petro Monitoring Category: 1
Monitoring Description: Continuous electronic sensing

Tank ID: 8
Petro Monitoring Category: 3
Monitoring Description: Electronic monitor pipe sumps

Tank ID: 8
Petro Monitoring Category: 5
Monitoring Description: Electronic monitor dispenser liners

Tank ID: 9
Petro Monitoring Category: F
Monitoring Description: Monitor dbl wall tank space

Tank ID: 9
Petro Monitoring Category: H
Monitoring Description: Mechanical line leak detector

Tank ID: 9
Petro Monitoring Category: K
Monitoring Description: Monitor dbl wall pipe space

DRAFT

7-ELEVEN FOOD STORE #32702 (Continued) **U003434911**

Tank ID: 9
Petro Monitoring Category: 1
Monitoring Description: Continuous electronic sensing

Tank ID: 9
Petro Monitoring Category: 3
Monitoring Description: Electronic monitor pipe sumps

Tank ID: 9
Petro Monitoring Category: 5
Monitoring Description: Electronic monitor dispenser liners

Tank ID: 3
Tank Capacity: 4000
Tank Location: UNDERGROUND
Tank Status: B-Removed from Site
Status Date: 10/01/1998
Install Date: 7/1/1968
Substance: B
Content Description: Unleaded Gas
Vessel Indicator: TANK
DEP Contractor: C

Owner:
Owner ID: 20385
Owner Name: 7-ELEVEN INC.
Owner Address: PO BOX 711
Owner Address 2: ATTN: MGR-FL REGION GAS & ENVIRN COMPL
Owner City,State,Zip: Dallas, TX 75221
Owner Contact: DAVID PETERSEN | MILEI AVILES | JENNIFER DART
Owner Phone: 4074032995

Construction:
Tank ID: 8
Construction Category: E
Construction Description: Fiberglass

Tank ID: 8
Construction Category: I
Construction Description: Double wall

Tank ID: 8
Construction Category: M
Construction Description: Spill containment bucket

Tank ID: 8
Construction Category: N
Construction Description: Flow shut-Off

Tank ID: 8
Construction Category: O
Construction Description: Tight fill

Tank ID: 8
Construction Category: P
Construction Description: Level gauges/alarms

DRAFT

7-ELEVEN FOOD STORE #32702 (Continued) **U003434911**

Tank ID: 9
Construction Category: E
Construction Description: Fiberglass

Tank ID: 9
Construction Category: I
Construction Description: Double wall

Tank ID: 9
Construction Category: M
Construction Description: Spill containment bucket

Tank ID: 9
Construction Category: N
Construction Description: Flow shut-Off

Tank ID: 9
Construction Category: O
Construction Description: Tight fill

Tank ID: 9
Construction Category: P
Construction Description: Level gauges/alarms

Piping:
Tank ID: 8
Piping Category: J
Piping Description: Pressurized piping system

Tank ID: 8
Piping Category: K
Piping Description: Dispenser liners

Tank ID: 8
Piping Category: N
Piping Description: Approved synthetic material

Tank ID: 8
Piping Category: M
Piping Description: Double wall - pipe jacket

Tank ID: 9
Piping Category: J
Piping Description: Pressurized piping system

Tank ID: 9
Piping Category: K
Piping Description: Dispenser liners

Tank ID: 9
Piping Category: N
Piping Description: Approved synthetic material

Tank ID: 9
Piping Category: M
Piping Description: Double wall - pipe jacket

DRAFT

7-ELEVEN FOOD STORE #32702 (Continued) **U003434911**

Monitoring:

Tank ID:	8
Petro Monitoring Category:	F
Monitoring Description:	Monitor dbl wall tank space
Tank ID:	8
Petro Monitoring Category:	H
Monitoring Description:	Mechanical line leak detector
Tank ID:	8
Petro Monitoring Category:	K
Monitoring Description:	Monitor dbl wall pipe space
Tank ID:	8
Petro Monitoring Category:	1
Monitoring Description:	Continuous electronic sensing
Tank ID:	8
Petro Monitoring Category:	3
Monitoring Description:	Electronic monitor pipe sumps
Tank ID:	8
Petro Monitoring Category:	5
Monitoring Description:	Electronic monitor dispenser liners
Tank ID:	9
Petro Monitoring Category:	F
Monitoring Description:	Monitor dbl wall tank space
Tank ID:	9
Petro Monitoring Category:	H
Monitoring Description:	Mechanical line leak detector
Tank ID:	9
Petro Monitoring Category:	K
Monitoring Description:	Monitor dbl wall pipe space
Tank ID:	9
Petro Monitoring Category:	1
Monitoring Description:	Continuous electronic sensing
Tank ID:	9
Petro Monitoring Category:	3
Monitoring Description:	Electronic monitor pipe sumps
Tank ID:	9
Petro Monitoring Category:	5
Monitoring Description:	Electronic monitor dispenser liners

Tank ID:	8
Tank Capacity:	20000
Tank Location:	UNDERGROUND
Tank Status:	U-In Service
Status Date:	05/01/2010
Install Date:	4/1/2010
Substance:	B

DRAFT

7-ELEVEN FOOD STORE #32702 (Continued) **U003434911**

Content Description: Unleaded Gas
Vessel Indicator: TANK
DEP Contractor: C

Owner:
Owner ID: 20385
Owner Name: 7-ELEVEN INC.
Owner Address: PO BOX 711
Owner Address 2: ATTN: MGR-FL REGION GAS & ENVIRN COMPL
Owner City,State,Zip: Dallas, TX 75221
Owner Contact: DAVID PETERSEN | MILEI AVILES | JENNIFER DART
Owner Phone: 4074032995

Construction:
Tank ID: 8
Construction Category: E
Construction Description: Fiberglass

Tank ID: 8
Construction Category: I
Construction Description: Double wall

Tank ID: 8
Construction Category: M
Construction Description: Spill containment bucket

Tank ID: 8
Construction Category: N
Construction Description: Flow shut-Off

Tank ID: 8
Construction Category: O
Construction Description: Tight fill

Tank ID: 8
Construction Category: P
Construction Description: Level gauges/alarms

Tank ID: 9
Construction Category: E
Construction Description: Fiberglass

Tank ID: 9
Construction Category: I
Construction Description: Double wall

Tank ID: 9
Construction Category: M
Construction Description: Spill containment bucket

Tank ID: 9
Construction Category: N
Construction Description: Flow shut-Off

Tank ID: 9
Construction Category: O
Construction Description: Tight fill

DRAFT

7-ELEVEN FOOD STORE #32702 (Continued) **U003434911**

Tank ID: 9
Construction Category: P
Construction Description: Level gauges/alarms

Piping:
Tank ID: 8
Piping Category: J
Piping Description: Pressurized piping system

Tank ID: 8
Piping Category: K
Piping Description: Dispenser liners

Tank ID: 8
Piping Category: N
Piping Description: Approved synthetic material

Tank ID: 8
Piping Category: M
Piping Description: Double wall - pipe jacket

Tank ID: 9
Piping Category: J
Piping Description: Pressurized piping system

Tank ID: 9
Piping Category: K
Piping Description: Dispenser liners

Tank ID: 9
Piping Category: N
Piping Description: Approved synthetic material

Tank ID: 9
Piping Category: M
Piping Description: Double wall - pipe jacket

Monitoring:
Tank ID: 8
Petro Monitoring Category: F
Monitoring Description: Monitor dbl wall tank space

Tank ID: 8
Petro Monitoring Category: H
Monitoring Description: Mechanical line leak detector

Tank ID: 8
Petro Monitoring Category: K
Monitoring Description: Monitor dbl wall pipe space

Tank ID: 8
Petro Monitoring Category: 1
Monitoring Description: Continuous electronic sensing

Tank ID: 8
Petro Monitoring Category: 3

DRAFT

7-ELEVEN FOOD STORE #32702 (Continued) **U003434911**

Monitoring Description: Electronic monitor pipe sumps

Tank ID: 8
Petro Monitoring Category: 5
Monitoring Description: Electronic monitor dispenser liners

Tank ID: 9
Petro Monitoring Category: F
Monitoring Description: Monitor dbl wall tank space

Tank ID: 9
Petro Monitoring Category: H
Monitoring Description: Mechanical line leak detector

Tank ID: 9
Petro Monitoring Category: K
Monitoring Description: Monitor dbl wall pipe space

Tank ID: 9
Petro Monitoring Category: 1
Monitoring Description: Continuous electronic sensing

Tank ID: 9
Petro Monitoring Category: 3
Monitoring Description: Electronic monitor pipe sumps

Tank ID: 9
Petro Monitoring Category: 5
Monitoring Description: Electronic monitor dispenser liners

Tank ID: 7
Tank Capacity: 10000
Tank Location: UNDERGROUND
Tank Status: B-Removed from Site
Status Date: 04/19/2010
Install Date: 1/1/1999
Substance: D
Content Description: Vehicular Diesel
Vessel Indicator: TANK
DEP Contractor: C

Owner:
Owner ID: 20385
Owner Name: 7-ELEVEN INC.
Owner Address: PO BOX 711
Owner Address 2: ATTN: MGR-FL REGION GAS & ENVIRN COMPL
Owner City,State,Zip: Dallas, TX 75221
Owner Contact: DAVID PETERSEN | MILEI AVILES | JENNIFER DART
Owner Phone: 4074032995

Construction:
Tank ID: 8
Construction Category: E
Construction Description: Fiberglass

Tank ID: 8

DRAFT

7-ELEVEN FOOD STORE #32702 (Continued) **U003434911**

Construction Category: I
Construction Description: Double wall

Tank ID: 8
Construction Category: M
Construction Description: Spill containment bucket

Tank ID: 8
Construction Category: N
Construction Description: Flow shut-Off

Tank ID: 8
Construction Category: O
Construction Description: Tight fill

Tank ID: 8
Construction Category: P
Construction Description: Level gauges/alarms

Tank ID: 9
Construction Category: E
Construction Description: Fiberglass

Tank ID: 9
Construction Category: I
Construction Description: Double wall

Tank ID: 9
Construction Category: M
Construction Description: Spill containment bucket

Tank ID: 9
Construction Category: N
Construction Description: Flow shut-Off

Tank ID: 9
Construction Category: O
Construction Description: Tight fill

Tank ID: 9
Construction Category: P
Construction Description: Level gauges/alarms

Piping:
Tank ID: 8
Piping Category: J
Piping Description: Pressurized piping system

Tank ID: 8
Piping Category: K
Piping Description: Dispenser liners

Tank ID: 8
Piping Category: N
Piping Description: Approved synthetic material

Tank ID: 8

DRAFT

7-ELEVEN FOOD STORE #32702 (Continued) **U003434911**

Piping Category: M
Piping Description: Double wall - pipe jacket

Tank ID: 9
Piping Category: J
Piping Description: Pressurized piping system

Tank ID: 9
Piping Category: K
Piping Description: Dispenser liners

Tank ID: 9
Piping Category: N
Piping Description: Approved synthetic material

Tank ID: 9
Piping Category: M
Piping Description: Double wall - pipe jacket

Monitoring:
Tank ID: 8
Petro Monitoring Category: F
Monitoring Description: Monitor dbl wall tank space

Tank ID: 8
Petro Monitoring Category: H
Monitoring Description: Mechanical line leak detector

Tank ID: 8
Petro Monitoring Category: K
Monitoring Description: Monitor dbl wall pipe space

Tank ID: 8
Petro Monitoring Category: 1
Monitoring Description: Continuous electronic sensing

Tank ID: 8
Petro Monitoring Category: 3
Monitoring Description: Electronic monitor pipe sumps

Tank ID: 8
Petro Monitoring Category: 5
Monitoring Description: Electronic monitor dispenser liners

Tank ID: 9
Petro Monitoring Category: F
Monitoring Description: Monitor dbl wall tank space

Tank ID: 9
Petro Monitoring Category: H
Monitoring Description: Mechanical line leak detector

Tank ID: 9
Petro Monitoring Category: K
Monitoring Description: Monitor dbl wall pipe space

Tank ID: 9

DRAFT

7-ELEVEN FOOD STORE #32702 (Continued) **U003434911**

Petro Monitoring Category: 1
Monitoring Description: Continuous electronic sensing

Tank ID: 9
Petro Monitoring Category: 3
Monitoring Description: Electronic monitor pipe sumps

Tank ID: 9
Petro Monitoring Category: 5
Monitoring Description: Electronic monitor dispenser liners

Tank ID: 4
Tank Capacity: 10000
Tank Location: UNDERGROUND
Tank Status: B-Removed from Site
Status Date: 04/19/2010
Install Date: 1/1/1999
Substance: B
Content Description: Unleaded Gas
Vessel Indicator: TANK
DEP Contractor: C

Owner:
Owner ID: 20385
Owner Name: 7-ELEVEN INC.
Owner Address: PO BOX 711
Owner Address 2: ATTN: MGR-FL REGION GAS & ENVIRN COMPL
Owner City,State,Zip: Dallas, TX 75221
Owner Contact: DAVID PETERSEN | MILEI AVILES | JENNIFER DART
Owner Phone: 4074032995

Construction:
Tank ID: 8
Construction Category: E
Construction Description: Fiberglass

Tank ID: 8
Construction Category: I
Construction Description: Double wall

Tank ID: 8
Construction Category: M
Construction Description: Spill containment bucket

Tank ID: 8
Construction Category: N
Construction Description: Flow shut-Off

Tank ID: 8
Construction Category: O
Construction Description: Tight fill

Tank ID: 8
Construction Category: P
Construction Description: Level gauges/alarms

DRAFT

7-ELEVEN FOOD STORE #32702 (Continued) **U003434911**

Tank ID: 9
Construction Category: E
Construction Description: Fiberglass

Tank ID: 9
Construction Category: I
Construction Description: Double wall

Tank ID: 9
Construction Category: M
Construction Description: Spill containment bucket

Tank ID: 9
Construction Category: N
Construction Description: Flow shut-Off

Tank ID: 9
Construction Category: O
Construction Description: Tight fill

Tank ID: 9
Construction Category: P
Construction Description: Level gauges/alarms

Piping:
Tank ID: 8
Piping Category: J
Piping Description: Pressurized piping system

Tank ID: 8
Piping Category: K
Piping Description: Dispenser liners

Tank ID: 8
Piping Category: N
Piping Description: Approved synthetic material

Tank ID: 8
Piping Category: M
Piping Description: Double wall - pipe jacket

Tank ID: 9
Piping Category: J
Piping Description: Pressurized piping system

Tank ID: 9
Piping Category: K
Piping Description: Dispenser liners

Tank ID: 9
Piping Category: N
Piping Description: Approved synthetic material

Tank ID: 9
Piping Category: M
Piping Description: Double wall - pipe jacket

DRAFT

7-ELEVEN FOOD STORE #32702 (Continued) **U003434911**

Monitoring:

Tank ID:	8
Petro Monitoring Category:	F
Monitoring Description:	Monitor dbl wall tank space
Tank ID:	8
Petro Monitoring Category:	H
Monitoring Description:	Mechanical line leak detector
Tank ID:	8
Petro Monitoring Category:	K
Monitoring Description:	Monitor dbl wall pipe space
Tank ID:	8
Petro Monitoring Category:	1
Monitoring Description:	Continuous electronic sensing
Tank ID:	8
Petro Monitoring Category:	3
Monitoring Description:	Electronic monitor pipe sumps
Tank ID:	8
Petro Monitoring Category:	5
Monitoring Description:	Electronic monitor dispenser liners
Tank ID:	9
Petro Monitoring Category:	F
Monitoring Description:	Monitor dbl wall tank space
Tank ID:	9
Petro Monitoring Category:	H
Monitoring Description:	Mechanical line leak detector
Tank ID:	9
Petro Monitoring Category:	K
Monitoring Description:	Monitor dbl wall pipe space
Tank ID:	9
Petro Monitoring Category:	1
Monitoring Description:	Continuous electronic sensing
Tank ID:	9
Petro Monitoring Category:	3
Monitoring Description:	Electronic monitor pipe sumps
Tank ID:	9
Petro Monitoring Category:	5
Monitoring Description:	Electronic monitor dispenser liners

Tank ID:	5
Tank Capacity:	10000
Tank Location:	UNDERGROUND
Tank Status:	B-Removed from Site
Status Date:	04/19/2010
Install Date:	1/1/1999
Substance:	B

DRAFT

7-ELEVEN FOOD STORE #32702 (Continued) **U003434911**

Content Description: Unleaded Gas
Vessel Indicator: TANK
DEP Contractor: C

Owner:
Owner ID: 20385
Owner Name: 7-ELEVEN INC.
Owner Address: PO BOX 711
Owner Address 2: ATTN: MGR-FL REGION GAS & ENVIRN COMPL
Owner City,State,Zip: Dallas, TX 75221
Owner Contact: DAVID PETERSEN | MILEI AVILES | JENNIFER DART
Owner Phone: 4074032995

Construction:
Tank ID: 8
Construction Category: E
Construction Description: Fiberglass

Tank ID: 8
Construction Category: I
Construction Description: Double wall

Tank ID: 8
Construction Category: M
Construction Description: Spill containment bucket

Tank ID: 8
Construction Category: N
Construction Description: Flow shut-Off

Tank ID: 8
Construction Category: O
Construction Description: Tight fill

Tank ID: 8
Construction Category: P
Construction Description: Level gauges/alarms

Tank ID: 9
Construction Category: E
Construction Description: Fiberglass

Tank ID: 9
Construction Category: I
Construction Description: Double wall

Tank ID: 9
Construction Category: M
Construction Description: Spill containment bucket

Tank ID: 9
Construction Category: N
Construction Description: Flow shut-Off

Tank ID: 9
Construction Category: O
Construction Description: Tight fill

DRAFT

7-ELEVEN FOOD STORE #32702 (Continued) **U003434911**

Tank ID: 9
Construction Category: P
Construction Description: Level gauges/alarms

Piping:
Tank ID: 8
Piping Category: J
Piping Description: Pressurized piping system

Tank ID: 8
Piping Category: K
Piping Description: Dispenser liners

Tank ID: 8
Piping Category: N
Piping Description: Approved synthetic material

Tank ID: 8
Piping Category: M
Piping Description: Double wall - pipe jacket

Tank ID: 9
Piping Category: J
Piping Description: Pressurized piping system

Tank ID: 9
Piping Category: K
Piping Description: Dispenser liners

Tank ID: 9
Piping Category: N
Piping Description: Approved synthetic material

Tank ID: 9
Piping Category: M
Piping Description: Double wall - pipe jacket

Monitoring:
Tank ID: 8
Petro Monitoring Category: F
Monitoring Description: Monitor dbl wall tank space

Tank ID: 8
Petro Monitoring Category: H
Monitoring Description: Mechanical line leak detector

Tank ID: 8
Petro Monitoring Category: K
Monitoring Description: Monitor dbl wall pipe space

Tank ID: 8
Petro Monitoring Category: 1
Monitoring Description: Continuous electronic sensing

Tank ID: 8
Petro Monitoring Category: 3

DRAFT

7-ELEVEN FOOD STORE #32702 (Continued) **U003434911**

Monitoring Description: Electronic monitor pipe sumps

Tank ID: 8
Petro Monitoring Category: 5
Monitoring Description: Electronic monitor dispenser liners

Tank ID: 9
Petro Monitoring Category: F
Monitoring Description: Monitor dbl wall tank space

Tank ID: 9
Petro Monitoring Category: H
Monitoring Description: Mechanical line leak detector

Tank ID: 9
Petro Monitoring Category: K
Monitoring Description: Monitor dbl wall pipe space

Tank ID: 9
Petro Monitoring Category: 1
Monitoring Description: Continuous electronic sensing

Tank ID: 9
Petro Monitoring Category: 3
Monitoring Description: Electronic monitor pipe sumps

Tank ID: 9
Petro Monitoring Category: 5
Monitoring Description: Electronic monitor dispenser liners

Tank ID: 6
Tank Capacity: 15000
Tank Location: UNDERGROUND
Tank Status: B-Removed from Site
Status Date: 04/19/2010
Install Date: 1/1/1999
Substance: B
Content Description: Unleaded Gas
Vessel Indicator: TANK
DEP Contractor: C

Owner:
Owner ID: 20385
Owner Name: 7-ELEVEN INC.
Owner Address: PO BOX 711
Owner Address 2: ATTN: MGR-FL REGION GAS & ENVIRN COMPL
Owner City,State,Zip: Dallas, TX 75221
Owner Contact: DAVID PETERSEN | MILEI AVILES | JENNIFER DART
Owner Phone: 4074032995

Construction:
Tank ID: 8
Construction Category: E
Construction Description: Fiberglass

Tank ID: 8

DRAFT

7-ELEVEN FOOD STORE #32702 (Continued) **U003434911**

Construction Category: I
Construction Description: Double wall

Tank ID: 8
Construction Category: M
Construction Description: Spill containment bucket

Tank ID: 8
Construction Category: N
Construction Description: Flow shut-Off

Tank ID: 8
Construction Category: O
Construction Description: Tight fill

Tank ID: 8
Construction Category: P
Construction Description: Level gauges/alarms

Tank ID: 9
Construction Category: E
Construction Description: Fiberglass

Tank ID: 9
Construction Category: I
Construction Description: Double wall

Tank ID: 9
Construction Category: M
Construction Description: Spill containment bucket

Tank ID: 9
Construction Category: N
Construction Description: Flow shut-Off

Tank ID: 9
Construction Category: O
Construction Description: Tight fill

Tank ID: 9
Construction Category: P
Construction Description: Level gauges/alarms

Piping:
Tank ID: 8
Piping Category: J
Piping Description: Pressurized piping system

Tank ID: 8
Piping Category: K
Piping Description: Dispenser liners

Tank ID: 8
Piping Category: N
Piping Description: Approved synthetic material

Tank ID: 8

DRAFT

7-ELEVEN FOOD STORE #32702 (Continued) **U003434911**

Piping Category: M
Piping Description: Double wall - pipe jacket

Tank ID: 9
Piping Category: J
Piping Description: Pressurized piping system

Tank ID: 9
Piping Category: K
Piping Description: Dispenser liners

Tank ID: 9
Piping Category: N
Piping Description: Approved synthetic material

Tank ID: 9
Piping Category: M
Piping Description: Double wall - pipe jacket

Monitoring:
Tank ID: 8
Petro Monitoring Category: F
Monitoring Description: Monitor dbl wall tank space

Tank ID: 8
Petro Monitoring Category: H
Monitoring Description: Mechanical line leak detector

Tank ID: 8
Petro Monitoring Category: K
Monitoring Description: Monitor dbl wall pipe space

Tank ID: 8
Petro Monitoring Category: 1
Monitoring Description: Continuous electronic sensing

Tank ID: 8
Petro Monitoring Category: 3
Monitoring Description: Electronic monitor pipe sumps

Tank ID: 8
Petro Monitoring Category: 5
Monitoring Description: Electronic monitor dispenser liners

Tank ID: 9
Petro Monitoring Category: F
Monitoring Description: Monitor dbl wall tank space

Tank ID: 9
Petro Monitoring Category: H
Monitoring Description: Mechanical line leak detector

Tank ID: 9
Petro Monitoring Category: K
Monitoring Description: Monitor dbl wall pipe space

Tank ID: 9

DRAFT

7-ELEVEN FOOD STORE #32702 (Continued) **U003434911**

Petro Monitoring Category: 1
Monitoring Description: Continuous electronic sensing

Tank ID: 9
Petro Monitoring Category: 3
Monitoring Description: Electronic monitor pipe sumps

Tank ID: 9
Petro Monitoring Category: 5
Monitoring Description: Electronic monitor dispenser liners

Tank ID: 9
Tank Capacity: 20000
Tank Location: UNDERGROUND
Tank Status: U-In Service
Status Date: 05/01/2010
Install Date: 4/1/2010
Substance: B
Content Description: Unleaded Gas
Vessel Indicator: TANK
DEP Contractor: C

Owner:
Owner ID: 20385
Owner Name: 7-ELEVEN INC.
Owner Address: PO BOX 711
Owner Address 2: ATTN: MGR-FL REGION GAS & ENVIRN COMPL
Owner City,State,Zip: Dallas, TX 75221
Owner Contact: DAVID PETERSEN | MILEI AVILES | JENNIFER DART
Owner Phone: 4074032995

Construction:
Tank ID: 8
Construction Category: E
Construction Description: Fiberglass

Tank ID: 8
Construction Category: I
Construction Description: Double wall

Tank ID: 8
Construction Category: M
Construction Description: Spill containment bucket

Tank ID: 8
Construction Category: N
Construction Description: Flow shut-Off

Tank ID: 8
Construction Category: O
Construction Description: Tight fill

Tank ID: 8
Construction Category: P
Construction Description: Level gauges/alarms

DRAFT

7-ELEVEN FOOD STORE #32702 (Continued) **U003434911**

Tank ID: 9
Construction Category: E
Construction Description: Fiberglass

Tank ID: 9
Construction Category: I
Construction Description: Double wall

Tank ID: 9
Construction Category: M
Construction Description: Spill containment bucket

Tank ID: 9
Construction Category: N
Construction Description: Flow shut-Off

Tank ID: 9
Construction Category: O
Construction Description: Tight fill

Tank ID: 9
Construction Category: P
Construction Description: Level gauges/alarms

Piping:
Tank ID: 8
Piping Category: J
Piping Description: Pressurized piping system

Tank ID: 8
Piping Category: K
Piping Description: Dispenser liners

Tank ID: 8
Piping Category: N
Piping Description: Approved synthetic material

Tank ID: 8
Piping Category: M
Piping Description: Double wall - pipe jacket

Tank ID: 9
Piping Category: J
Piping Description: Pressurized piping system

Tank ID: 9
Piping Category: K
Piping Description: Dispenser liners

Tank ID: 9
Piping Category: N
Piping Description: Approved synthetic material

Tank ID: 9
Piping Category: M
Piping Description: Double wall - pipe jacket

DRAFT

7-ELEVEN FOOD STORE #32702 (Continued) **U003434911**

Monitoring:

Tank ID:	8
Petro Monitoring Category:	F
Monitoring Description:	Monitor dbl wall tank space
Tank ID:	8
Petro Monitoring Category:	H
Monitoring Description:	Mechanical line leak detector
Tank ID:	8
Petro Monitoring Category:	K
Monitoring Description:	Monitor dbl wall pipe space
Tank ID:	8
Petro Monitoring Category:	1
Monitoring Description:	Continuous electronic sensing
Tank ID:	8
Petro Monitoring Category:	3
Monitoring Description:	Electronic monitor pipe sumps
Tank ID:	8
Petro Monitoring Category:	5
Monitoring Description:	Electronic monitor dispenser liners
Tank ID:	9
Petro Monitoring Category:	F
Monitoring Description:	Monitor dbl wall tank space
Tank ID:	9
Petro Monitoring Category:	H
Monitoring Description:	Mechanical line leak detector
Tank ID:	9
Petro Monitoring Category:	K
Monitoring Description:	Monitor dbl wall pipe space
Tank ID:	9
Petro Monitoring Category:	1
Monitoring Description:	Continuous electronic sensing
Tank ID:	9
Petro Monitoring Category:	3
Monitoring Description:	Electronic monitor pipe sumps
Tank ID:	9
Petro Monitoring Category:	5
Monitoring Description:	Electronic monitor dispenser liners

DWM CONTAM:

Name:	7-ELEVEN FOOD STORE #32702
Address:	12902 NEWSOME RD
City,State,Zip:	DOVER, FL
Program Site Id:	8627485

DRAFT

7-ELEVEN FOOD STORE #32702 (Continued) **U003434911**

Lat DD:	28
Lat MM:	1
Lat SS:	18
Long DD:	82
Long MM:	14
Long SS:	40
Office/ District:	SWD
Program Area:	PETROLEUM
Priority Score:	Not reported
Datum:	0
Method:	AGPS
Facility Status:	CLOSED-STCM
Facility Type:	Not reported
Score Effective Date:	Not reported
Score When Ranked:	Not reported
Rank:	Not reported
Operator:	Not reported
Phone:	Not reported
Name Changed:	Not reported
Addr Changed:	Not reported
Related Party ID:	Not reported
Primary RP Role:	Not reported
RP Begin Date:	Not reported
RP Name:	Not reported
RP Address1:	Not reported
RP Address2:	Not reported
RP City:	Not reported
RP State:	Not reported
RP Zip5:	Not reported
RP Zip4:	Not reported
Contact:	Not reported
RP Phone:	Not reported
RP Extension:	Not reported
Site Manager:	Not reported

Name:	7-ELEVEN FOOD STORE #32702
Address:	12902 NEWSOME RD
City,State,Zip:	DOVER, FL
Program Site Id:	8627485
Lat DD:	28
Lat MM:	1
Lat SS:	18
Long DD:	82
Long MM:	14
Long SS:	40
Office/ District:	SWD
Program Area:	PETROLEUM
Priority Score:	Not reported
Datum:	0
Method:	AGPS
Facility Status:	CLOSED-STCM
Facility Type:	Not reported
Score Effective Date:	Not reported
Score When Ranked:	Not reported
Rank:	Not reported
Operator:	Not reported
Phone:	Not reported

DRAFT

7-ELEVEN FOOD STORE #32702 (Continued) **U003434911**

Name Changed:	Not reported
Addr Changed:	Not reported
Related Party ID:	Not reported
Primary RP Role:	Not reported
RP Begin Date:	Not reported
RP Name:	Not reported
RP Address1:	Not reported
RP Address2:	Not reported
RP City:	Not reported
RP State:	Not reported
RP Zip5:	Not reported
RP Zip4:	Not reported
Contact:	Not reported
RP Phone:	Not reported
RP Extension:	Not reported
Site Manager:	Not reported

FL Financial Assurance 3:

Name:	7-ELEVEN FOOD STORE #32702
Address:	12902 NEWSOME RD
City,State,Zip:	DOVER, FL 33527
Region:	3
Facility ID:	8627485
Facility Phone:	4075322037
Facility Status:	OPEN
Facility Type:	A
Type Description:	Retail Station
DEP CO:	C
Finaincial Responsibility:	INSURANCE
Insurance Company:	FPLIPA
Effective Date:	08/15/1989
Expire Date:	03/02/1995
Owner ID:	20385
Onwer Name:	7-ELEVEN INC.
Owner Address:	PO BOX 711
Owner Address2:	ATTN: MGR-FL REGION GAS & ENVIRN COMPL
Owner City,St,Zip:	Dallas, TX 75221
Contact:	DAVID PETERSEN | MILEI AVILES | JENNIFER DART
Resp Party Phone:	4074032995

Name:	7-ELEVEN FOOD STORE #32702
Address:	12902 NEWSOME RD
City,State,Zip:	DOVER, FL 33527
Region:	3
Facility ID:	8627485
Facility Phone:	4075322037
Facility Status:	OPEN
Facility Type:	A
Type Description:	Retail Station
DEP CO:	C
Finaincial Responsibility:	INSURANCE
Insurance Company:	ILLINOIS UNION
Effective Date:	04/30/2009
Expire Date:	04/30/2010
Owner ID:	20385
Onwer Name:	7-ELEVEN INC.
Owner Address:	PO BOX 711

DRAFT

7-ELEVEN FOOD STORE #32702 (Continued) **U003434911**

Owner Address2:	ATTN: MGR-FL REGION GAS & ENVIRN COMPL
Owner City,St,Zip:	Dallas, TX 75221
Contact:	DAVID PETERSEN | MILEI AVILES | JENNIFER DART
Resp Party Phone:	4074032995

Name:	7-ELEVEN FOOD STORE #32702
Address:	12902 NEWSOME RD
City,State,Zip:	DOVER, FL 33527
Region:	3
Facility ID:	8627485
Facility Phone:	4075322037
Facility Status:	OPEN
Facility Type:	A
Type Description:	Retail Station
DEP CO:	C
Finaincial Responsibility:	INSURANCE
Insurance Company:	ILLINOIS UNION
Effective Date:	04/30/2010
Expire Date:	04/30/2011
Owner ID:	20385
Onwer Name:	7-ELEVEN INC.
Owner Address:	PO BOX 711
Owner Address2:	ATTN: MGR-FL REGION GAS & ENVIRN COMPL
Owner City,St,Zip:	Dallas, TX 75221
Contact:	DAVID PETERSEN | MILEI AVILES | JENNIFER DART
Resp Party Phone:	4074032995

Name:	7-ELEVEN FOOD STORE #32702
Address:	12902 NEWSOME RD
City,State,Zip:	DOVER, FL 33527
Region:	3
Facility ID:	8627485
Facility Phone:	4075322037
Facility Status:	OPEN
Facility Type:	A
Type Description:	Retail Station
DEP CO:	C
Finaincial Responsibility:	INSURANCE
Insurance Company:	IRONSHORE SPECIALTY INSURANCE CO
Effective Date:	04/30/2012
Expire Date:	12/18/2012
Owner ID:	20385
Onwer Name:	7-ELEVEN INC.
Owner Address:	PO BOX 711
Owner Address2:	ATTN: MGR-FL REGION GAS & ENVIRN COMPL
Owner City,St,Zip:	Dallas, TX 75221
Contact:	DAVID PETERSEN | MILEI AVILES | JENNIFER DART
Resp Party Phone:	4074032995

Name:	7-ELEVEN FOOD STORE #32702
Address:	12902 NEWSOME RD
City,State,Zip:	DOVER, FL 33527
Region:	3
Facility ID:	8627485
Facility Phone:	4075322037
Facility Status:	OPEN
Facility Type:	A

DRAFT

7-ELEVEN FOOD STORE #32702 (Continued) **U003434911**

Type Description:	Retail Station
DEP CO:	C
Finaincial Responsibility:	INSURANCE
Insurance Company:	IRONSHORE SPECIALTY INSURANCE CO
Effective Date:	12/18/2013
Expire Date:	12/18/2014
Owner ID:	20385
Onwer Name:	7-ELEVEN INC.
Owner Address:	PO BOX 711
Owner Address2:	ATTN: MGR-FL REGION GAS & ENVIRN COMPL
Owner City,St,Zip:	Dallas, TX 75221
Contact:	DAVID PETERSEN | MILEI AVILES | JENNIFER DART
Resp Party Phone:	4074032995

Name:	7-ELEVEN FOOD STORE #32702
Address:	12902 NEWSOME RD
City,State,Zip:	DOVER, FL 33527
Region:	3
Facility ID:	8627485
Facility Phone:	4075322037
Facility Status:	OPEN
Facility Type:	A
Type Description:	Retail Station
DEP CO:	C
Finaincial Responsibility:	INSURANCE
Insurance Company:	IRONSHORE SPECIALTY INSURANCE CO
Effective Date:	12/18/2014
Expire Date:	12/18/2015
Owner ID:	20385
Onwer Name:	7-ELEVEN INC.
Owner Address:	PO BOX 711
Owner Address2:	ATTN: MGR-FL REGION GAS & ENVIRN COMPL
Owner City,St,Zip:	Dallas, TX 75221
Contact:	DAVID PETERSEN | MILEI AVILES | JENNIFER DART
Resp Party Phone:	4074032995

Name:	7-ELEVEN FOOD STORE #32702
Address:	12902 NEWSOME RD
City,State,Zip:	DOVER, FL 33527
Region:	3
Facility ID:	8627485
Facility Phone:	4075322037
Facility Status:	OPEN
Facility Type:	A
Type Description:	Retail Station
DEP CO:	C
Finaincial Responsibility:	INSURANCE
Insurance Company:	IRONSHORE SPECIALTY INSURANCE CO
Effective Date:	12/18/2015
Expire Date:	12/18/2017
Owner ID:	20385
Onwer Name:	7-ELEVEN INC.
Owner Address:	PO BOX 711
Owner Address2:	ATTN: MGR-FL REGION GAS & ENVIRN COMPL
Owner City,St,Zip:	Dallas, TX 75221
Contact:	DAVID PETERSEN | MILEI AVILES | JENNIFER DART
Resp Party Phone:	4074032995

DRAFT

7-ELEVEN FOOD STORE #32702 (Continued) **U003434911**

Name:	7-ELEVEN FOOD STORE #32702
Address:	12902 NEWSOME RD
City,State,Zip:	DOVER, FL 33527
Region:	3
Facility ID:	8627485
Facility Phone:	4075322037
Facility Status:	OPEN
Facility Type:	A
Type Description:	Retail Station
DEP CO:	C
Finaincial Responsibility:	INSURANCE
Insurance Company:	IRONSHORE SPECIALTY INSURANCE CO
Effective Date:	12/18/2015
Expire Date:	12/18/2019
Owner ID:	20385
Onwer Name:	7-ELEVEN INC.
Owner Address:	PO BOX 711
Owner Address2:	ATTN: MGR-FL REGION GAS & ENVIRN COMPL
Owner City,St,Zip:	Dallas, TX 75221
Contact:	DAVID PETERSEN | MILEI AVILES | JENNIFER DART
Resp Party Phone:	4074032995

Name:	7-ELEVEN FOOD STORE #32702
Address:	12902 NEWSOME RD
City,State,Zip:	DOVER, FL 33527
Region:	3
Facility ID:	8627485
Facility Phone:	4075322037
Facility Status:	OPEN
Facility Type:	A
Type Description:	Retail Station
DEP CO:	C
Finaincial Responsibility:	INSURANCE
Insurance Company:	IRONSHORE SPECIALTY INSURANCE CO
Effective Date:	12/18/2017
Expire Date:	12/18/2018
Owner ID:	20385
Onwer Name:	7-ELEVEN INC.
Owner Address:	PO BOX 711
Owner Address2:	ATTN: MGR-FL REGION GAS & ENVIRN COMPL
Owner City,St,Zip:	Dallas, TX 75221
Contact:	DAVID PETERSEN | MILEI AVILES | JENNIFER DART
Resp Party Phone:	4074032995

Name:	7-ELEVEN FOOD STORE #32702
Address:	12902 NEWSOME RD
City,State,Zip:	DOVER, FL 33527
Region:	3
Facility ID:	8627485
Facility Phone:	4075322037
Facility Status:	OPEN
Facility Type:	A
Type Description:	Retail Station
DEP CO:	C
Finaincial Responsibility:	INSURANCE
Insurance Company:	IRONSHORE SPECIALTY INSURANCE CO
Effective Date:	12/18/2018

DRAFT

7-ELEVEN FOOD STORE #32702 (Continued) **U003434911**

Expire Date:	12/18/2019
Owner ID:	20385
Onwer Name:	7-ELEVEN INC.
Owner Address:	PO BOX 711
Owner Address2:	ATTN: MGR-FL REGION GAS & ENVIRN COMPL
Owner City,St,Zip:	Dallas, TX 75221
Contact:	DAVID PETERSEN | MILEI AVILES | JENNIFER DART
Resp Party Phone:	4074032995

Name:	7-ELEVEN FOOD STORE #32702
Address:	12902 NEWSOME RD
City,State,Zip:	DOVER, FL 33527
Region:	3
Facility ID:	8627485
Facility Phone:	4075322037
Facility Status:	OPEN
Facility Type:	A
Type Description:	Retail Station
DEP CO:	C
Finaincial Responsibility:	INSURANCE
Insurance Company:	IRONSHORE SPECIALTY INSURANCE CO
Effective Date:	12/18/2019
Expire Date:	12/18/2021
Owner ID:	20385
Onwer Name:	7-ELEVEN INC.
Owner Address:	PO BOX 711
Owner Address2:	ATTN: MGR-FL REGION GAS & ENVIRN COMPL
Owner City,St,Zip:	Dallas, TX 75221
Contact:	DAVID PETERSEN | MILEI AVILES | JENNIFER DART
Resp Party Phone:	4074032995

Name:	7-ELEVEN FOOD STORE #32702
Address:	12902 NEWSOME RD
City,State,Zip:	DOVER, FL 33527
Region:	3
Facility ID:	8627485
Facility Phone:	4075322037
Facility Status:	OPEN
Facility Type:	A
Type Description:	Retail Station
DEP CO:	C
Finaincial Responsibility:	INSURANCE
Insurance Company:	IRONSHORE SPECIALTY INSURANCE CO
Effective Date:	12/18/2021
Expire Date:	12/18/2022
Owner ID:	20385
Onwer Name:	7-ELEVEN INC.
Owner Address:	PO BOX 711
Owner Address2:	ATTN: MGR-FL REGION GAS & ENVIRN COMPL
Owner City,St,Zip:	Dallas, TX 75221
Contact:	DAVID PETERSEN | MILEI AVILES | JENNIFER DART
Resp Party Phone:	4074032995

DRAFT

I64 **7-ELEVEN FOOD STORE #32702** **FL RGA LUST** **S115159512**
SSE **12902 NEWSOME RD** **N/A**
< 1/8 **DOVER, FL**
0.033 mi.
174 ft. **Site 2 of 3 in cluster I**

Actual: RGA LUST:
59 ft.

Focus Map:
2

2012	7-ELEVEN FOOD STORE #32702	12902 NEWSOME RD
2011	7-ELEVEN FOOD STORE #32702	12902 NEWSOME RD
2010	7-ELEVEN FOOD STORE #32702	12902 NEWSOME RD
2009	7-ELEVEN FOOD STORE #32702	12902 NEWSOME RD
2008	7-ELEVEN FOOD STORE #32702	12902 NEWSOME RD
2007	7-ELEVEN FOOD STORE #32702	12902 NEWSOME RD
2006	7-ELEVEN FOOD STORE #32702	12902 NEWSOME RD
2005	7-ELEVEN FOOD STORE #32702	12902 NEWSOME RD
2004	7-ELEVEN FOOD STORE #32702	12902 NEWSOME RD
2003	7-ELEVEN FOOD STORE #32702	12902 NEWSOME RD
2002	7-ELEVEN FOOD STORE #32702	12902 NEWSOME RD
2001	7-ELEVEN FOOD STORE #32702	12902 NEWSOME RD
2000	7-ELEVEN FOOD STORE #32702	12902 NEWSOME RD

I65 **7-ELEVEN FOOD STORE #32702** **UST FINDER** **1028233404**
SSE **12902 NEWSOME RD** **UST FINDER RELEASE** **N/A**
< 1/8 **DOVER, FL 0**
0.033 mi.
174 ft. **Site 3 of 3 in cluster I**

Actual: UST FINDER:
59 ft.

Focus Map:
2

Object ID:	721317
Facility ID:	FL8627485
Name:	7-ELEVEN FOOD STORE #32702
Address:	12902 NEWSOME RD
City,State,Zip:	DOVER, FL 33527
Address Match Type:	Not reported
Open USTs:	2
Closed USTs:	7
TOS USTs:	0
Population 1500ft:	630
Private Wells 1500ft:	12
Within 100yr Floodplain:	No
Land Use:	Developed, Medium Intensity
Within SPA:	No
SPA PWS Facility ID:	Not reported
SPA Water Type:	Not reported
SPA Facility Type:	Not reported
SPA HUC12:	Not reported
Within WHPA:	Yes
WHPA PWS Facility ID:	FL6292648_12868
WHPA Water Type:	GW - Ground water
WHPA Facility Type:	WL - Well
WHPA HUC12:	031002050302
Facility Status:	Open UST(s)
Date of Last Inspection:	Not reported
EPA Region:	4
Tribe:	Not reported
Coordinate Source:	State
X Coord:	-82.244444444
Y Coord:	28.021666667
Latitude:	28.0216666666667
Longitude:	-82.2444444444444

DRAFT

7-ELEVEN FOOD STORE #32702 (Continued) **1028233404**

UST FINDER:

Object ID:	204603
Facility ID:	FL8627485
Tank ID:	FL8627485-4
Tank Status:	Closed
Installation Date:	1999/01/01 15:59:59+00
Removal Date:	Not reported
Tank Capacity:	10000
Substances:	Unleaded Gas
Tank Wall Type:	Not reported

Object ID:	204604
Facility ID:	FL8627485
Tank ID:	FL8627485-5
Tank Status:	Closed
Installation Date:	1999/01/01 15:59:59+00
Removal Date:	Not reported
Tank Capacity:	10000
Substances:	Unleaded Gas
Tank Wall Type:	Not reported

Object ID:	204605
Facility ID:	FL8627485
Tank ID:	FL8627485-6
Tank Status:	Closed
Installation Date:	1999/01/01 15:59:59+00
Removal Date:	Not reported
Tank Capacity:	15000
Substances:	Unleaded Gas
Tank Wall Type:	Not reported

Object ID:	204606
Facility ID:	FL8627485
Tank ID:	FL8627485-7
Tank Status:	Closed
Installation Date:	1999/01/01 15:59:59+00
Removal Date:	Not reported
Tank Capacity:	10000
Substances:	Vehicular Diesel
Tank Wall Type:	Not reported

Object ID:	272381
Facility ID:	FL8627485
Tank ID:	FL8627485-1
Tank Status:	Closed
Installation Date:	1968/07/01 16:00:01+00
Removal Date:	Not reported
Tank Capacity:	8000
Substances:	Unleaded Gas
Tank Wall Type:	Not reported

Object ID:	272382
Facility ID:	FL8627485
Tank ID:	FL8627485-2
Tank Status:	Closed
Installation Date:	1968/07/01 16:00:01+00
Removal Date:	Not reported

DRAFT

7-ELEVEN FOOD STORE #32702 (Continued) **1028233404**

Tank Capacity:	8000
Substances:	Unleaded Gas
Tank Wall Type:	Not reported
Object ID:	272383
Facility ID:	FL8627485
Tank ID:	FL8627485-3
Tank Status:	Closed
Installation Date:	1968/07/01 16:00:01+00
Removal Date:	Not reported
Tank Capacity:	4000
Substances:	Unleaded Gas
Tank Wall Type:	Not reported
Object ID:	194292
Facility ID:	FL8627485
Tank ID:	FL8627485-8
Tank Status:	Open
Installation Date:	2010/04/01 15:59:59+00
Removal Date:	Not reported
Tank Capacity:	20000
Substances:	Unleaded Gas
Tank Wall Type:	Not reported
Object ID:	194293
Facility ID:	FL8627485
Tank ID:	FL8627485-9
Tank Status:	Open
Installation Date:	2010/04/01 15:59:59+00
Removal Date:	Not reported
Tank Capacity:	20000
Substances:	Unleaded Gas
Tank Wall Type:	Not reported

UST FINDER RELEASE:

Object ID:	104007
Facility ID:	FL8627485
Lust ID:	FL32783
Name:	7-ELEVEN FOOD STORE #32702
Address:	12902 NEWSOME RD
City,State,Zip:	DOVER, FL 0
Address Match Type:	Not reported
Reported Date:	1987/05/08 16:00:00+00
Status:	No Further Action
Substance:	Not reported
Population within 1500ft:	32
Domestic Wells within 1500ft:	12
Land Use:	Developed, Medium Intensity
Within SPA:	No
SPA PWS Facility ID:	Not reported
SPA Water Type:	Not reported
SPA Facility Type:	Not reported
SPA HUC12:	Not reported
Within WHPA:	Yes
WHPA PWS Facility ID:	FL6292648_12868
WHPA Water Type:	GW - Ground water

DRAFT

7-ELEVEN FOOD STORE #32702 (Continued) **1028233404**

WHPA Facility Type:	WL - Well
WHPA HUC12:	031002050302
Within 100yr Floodplain:	No
Tribe:	Not reported
EPA Region:	4
NFA Letter 1:	Not reported
NFA Letter 2:	Not reported
NFA Letter 3:	Not reported
NFA Letter 4:	Not reported
Closed With Residual Contaminate:	Not reported
Coordinate Source:	State
X Coord:	-82.2444399999999
Y Coord:	28.02167
Latitude:	28.02167
Longitude:	-82.2444399999999

Object ID:	104008
Facility ID:	FL8627485
Lust ID:	FL1664
Name:	7-ELEVEN FOOD STORE #32702
Address:	12902 NEWSOME RD
City,State,Zip:	DOVER, FL 0
Address Match Type:	Not reported
Reported Date:	2010/05/12 15:59:59+00
Status:	No Further Action
Substance:	Not reported
Population within 1500ft:	32
Domestic Wells within 1500ft:	12
Land Use:	Developed, Medium Intensity
Within SPA:	No
SPA PWS Facility ID:	Not reported
SPA Water Type:	Not reported
SPA Facility Type:	Not reported
SPA HUC12:	Not reported
Within WHPA:	Yes
WHPA PWS Facility ID:	FL6292648_12868
WHPA Water Type:	GW - Ground water
WHPA Facility Type:	WL - Well
WHPA HUC12:	031002050302
Within 100yr Floodplain:	No
Tribe:	Not reported
EPA Region:	4
NFA Letter 1:	Not reported
NFA Letter 2:	Not reported
NFA Letter 3:	Not reported
NFA Letter 4:	Not reported
Closed With Residual Contaminate:	Not reported
Coordinate Source:	State
X Coord:	-82.2444399999999
Y Coord:	28.02167
Latitude:	28.02167
Longitude:	-82.2444399999999

DRAFT

J66 **DOVER RETAIL CENTER** **FINDS** **1014881388**
East **12902 GORE RD** **ECHO** **N/A**
< 1/8 **DOVER, FL 33527**
0.039 mi.
206 ft. **Site 1 of 2 in cluster J**

Actual:
59 ft.

Focus Map:
2

FINDS:
Registry ID: 110043724048

Click Here for FRS Facility Detail Report:

Environmental Interest/Information System:
The National Pollutant Discharge Elimination System (NPDES) module of the Integrated Compliance Information System (ICIS). Under NPDES, all facilities that discharge pollutants from any point source into waters of the United States are required to obtain a permit. The permit will likely contain limits on what can be discharged, impose monitoring and reporting requirements, and include other provisions to ensure that the discharge does not adversely affect water quality.

Click this hyperlink while viewing on your computer to access additional FINDS: detail in the EDR Site Report.

ECHO:
Envid: 1014881388
Registry ID: 110043724048
DFR URL: http://echo.epa.gov/detailed-facility-report?fid=110043724048
Name: DOVER RETAIL CENTER
Address: 12902 GORE RD
City,State,Zip: DOVER, FL 33527

J67 **DOVER RETAIL CENTER** **FL NPDES** **S110960656**
East **12902 GORE RD** **N/A**
< 1/8 **DOVER, FL**
0.039 mi.
206 ft. **Site 2 of 2 in cluster J**

Actual:
59 ft.

Focus Map:
2

WASTEWATER:
Name: DOVER RETAIL CENTER
Address: 12902 GORE RD
City,State,Zip: DOVER, FL
Facility ID: FLR10KL05
Facility Type: Construction Stormwater GP
Status: Active - Existing, permitted facility/site for which effluent, reclaimed water or wastewater residual discharge into the environment and/or monitoring is taking place.
District Office: TLST
NPDES Permitted Site: Not reported
Environmental Interest: Not reported
Owner Type: Private
Permit Capacity: Not reported
Party Name: Kwai Kew Ng, Owner
Company Name: Kwai Kew Ng
RP Address: 12902 Gore Road
RP Address 2: Not reported
RP City,Stat,Zip: Dover FL 33527
Telephone: 8134822581
Email: jeffandras@gmail.com
Issue Date: 06/16/2011
Effective Date: 06/16/2011
Expiration Date: 06/15/2016

DOVER RETAIL CENTER (Continued) **S110960656**

DOC Description:	Generic Permit
Latitude Degrees:	28
Latitude Minutes:	0
Latitude Seconds:	32
Longitude Degrees:	82
Longitude Minutes:	14
Longitude Seconds:	40
Treatment:	Not reported
Decode For Fstatus:	Active
Cell Phone:	Not reported
Permit Type:	Not reported
Major Minor Discharge:	Not reported
Nature of Business:	Not reported

---

68 **DIAMOND REEF POOL SERVICE** **FL HAZ WASTE** **S130039594**
NNW **4509 GALLAGHER** **N/A**
< 1/8 **DOVER, FL 33527**
0.039 mi.
208 ft.

Actual:
65 ft.

Focus Map:
5

HAZ WASTE:

Facility ID:	152059
Name:	DIAMOND REEF POOL SERVICE
Address:	4509 GALLAGHER
City,State,Zip:	DOVER, FL 33527
County:	HILLSBOROUGH
Telephone:	(813)627-2600
Email:	Not reported
Status:	O - OUT OF BUSINESS
Generator Status:	N - NOT A HAZARDOUS WASTE GENERATOR
EPA ID:	Not reported
Other ID:	Not reported
Old Facility ID:	2924170
SIC:	7389 - SERVICES - BUSINESS SERVICES, NEC
Verified:	P - VERIFICATION BY PHONE CALL
Verified Date:	12/01/2006
Hazardous Waste LBS/YEAR:	0
Wastes:	0

K69 **EAST & WEST SALES OFFICE** **FL ASBESTOS** **S123108584**
South **4656 MCINTOSH RD** **N/A**
< 1/8 **DOVER, FL 33527**
0.044 mi.
234 ft. **Site 1 of 2 in cluster K**

Actual:
56 ft.

Focus Map:
2

ASBESTOS:

Name:	EAST & WEST SALES OFFICE
Address:	4656 MCINTOSH RD
City,State,Zip:	DOVER, FL 33527
Facility ID:	AS05711201
Notification ID:	99140
Notification Type:	ORIGINAL
Project Type:	DEMOLITION
Notification Status:	REVIEWED
Site Name:	STRUCTURE
Ordered Demolition?:	N

EAST & WEST SALES OFFICE (Continued) **S123108584**

Annual Notification:	Not reported
Owner Name:	RV ONE SUPERSTORE INC.
Contractor Name:	MAGNUM DEMOLITION - JOHN VARRATI LLC DBA
Start Date:	09/19/2018
Finish Date:	09/24/2018
Cementitious RACM:	Not reported
Cementitious SF:	Not reported
Floor RACM:	Not reported
Floor SF:	Not reported
Pipe RACM:	Not reported
Pipe SF:	Not reported
CF RACM:	Not reported
Roof RACM:	Not reported
Roof SF:	Not reported
Surface Mat RACM:	Not reported
Surface Mat SF:	Not reported
Waste Disposal Site:	ENTERPRISE LF & RECYC (FKA SID LARKIN & SON, INC.)
Waste Disposal Address:	41111 ENTERPRISE ROAD
Waste Disposal City:	DADE CITY
Waste Disposal State:	FL
Waste Disposal Zip:	33525
Transporter Name:	Not reported
Contractor is Transporter:	Y
Waste Disp ID:	87895
Waste Disp Source:	W
Transporter Address:	Not reported
Transporter City:	Not reported
Transporter State:	FL
Transporter Zip:	Not reported
Date Receive:	09/05/2018

K70 **TAMPA RV** **FL HAZ WASTE** **S130108879**
South **4656 MCINTOSH** **N/A**
< 1/8 **DOVER, FL 33527**
0.044 mi.
234 ft. **Site 2 of 2 in cluster K**

Actual:
56 ft.

Focus Map:
2

HAZ WASTE:

Facility ID:	230213
Name:	TAMPA RV
Address:	4656 MCINTOSH
City,State,Zip:	DOVER, FL 33527
County:	HILLSBOROUGH
Telephone:	(813)659-0008
Email:	Not reported
Status:	A - ACTIVE - WASTE GENERATOR
Generator Status:	3 - Very Small Quantity Generator
EPA ID:	NA
Other ID:	Not reported
Old Facility ID:	2944285
SIC:	5561 - RETAIL TRADE - RECREATIONAL VEHICLE DEALERS
Verified:	V - VERIFICATION BY ON-SITE VISIT
Verified Date:	08/24/2016
Hazardous Waste LBS/YEAR:	24012
Wastes:	4

DRAFT

H71 **MCDONALD'S** **FL ASBESTOS** **S121154343**
West **4650 MCINTOSH RD** **N/A**
< 1/8 **DOVER, FL 33527**
0.047 mi.
249 ft. **Site 9 of 9 in cluster H**

Actual: ASBESTOS:
54 ft.

Name:	MCDONALD'S
Address:	4650 MCINTOSH RD
City,State,Zip:	DOVER, FL 33527
Facility ID:	AS05710384
Notification ID:	85078
Notification Type:	COURTESY
Project Type:	RENOVATION
Notification Status:	REVIEWED
Site Name:	STRUCTRURE
Ordered Demolition?:	N
Annual Notification:	Not reported
Owner Name:	MCDONALD'S CORPORATION
Contractor Name:	SOUTHLAND CONSTRUCTION INC
Start Date:	10/05/2015
Finish Date:	11/10/2015
Cementitious RACM:	Not reported
Cementitious SF:	Not reported
Floor RACM:	Not reported
Floor SF:	Not reported
Pipe RACM:	Not reported
Pipe SF:	Not reported
CF RACM:	Not reported
Roof RACM:	Not reported
Roof SF:	Not reported
Surface Mat RACM:	Not reported
Surface Mat SF:	Not reported
Waste Disposal Site:	ENTERPRISE LF & RECYC (FKA SID LARKIN & SON, INC.)
Waste Disposal Address:	41111 ENTERPRISE ROAD
Waste Disposal City:	DADE CITY
Waste Disposal State:	FL
Waste Disposal Zip:	33525
Transporter Name:	Not reported
Contractor is Transporter:	Y
Waste Disp ID:	87895
Waste Disp Source:	W
Transporter Address:	Not reported
Transporter City:	Not reported
Transporter State:	FL
Transporter Zip:	Not reported
Date Receive:	Not reported

Focus Map:
2

---

72 **TAMPA EAST CAMPGROUND WWTF** **FINDS** **1009650888**
North **US 92 & MACINTOSH RD** **N/A**
< 1/8 **PLANT CITY, FL 33563**
0.056 mi.
298 ft.

Actual: FINDS:
52 ft.

Registry ID: 110027948700

Focus Map:
5

Click Here for FRS Facility Detail Report:

Environmental Interest/Information System:

DRAFT

TAMPA EAST CAMPGROUND WWTF (Continued) **1009650888**

The Florida Integrated Environmental System Today (FIESTA) Data Maintenance (FDM) System maintains entity, environmental interest, and affiliation data.

Click this hyperlink while viewing on your computer to access additional FINDS: detail in the EDR Site Report.

73
NNW
< 1/8
0.071 mi.
374 ft.

Actual:
59 ft.

Focus Map:
2

SHELL-DOVER #507
4810 MCINTOSH RD
DOVER, FL 33527

FL LUST **U001353969**
FL UST **N/A**
FL ASBESTOS
FL DWM CONTAM
FL Financial Assurance
FL NPDES

LUST:

Name:	SHELL-DOVER #507
Address:	4810 MCINTOSH RD
City,State,Zip:	DOVER, FL 33527
Region:	STATE
Facility Id:	8509067
Facility Status:	OPEN
Facility Type:	A - Retail Station
Facility Phone:	(813)681-4279
Facility Cleanup Rank:	3987
District:	Southwest District
Lat/Long (dms):	28 1 28.0219999 / 82 14 42.2139999
Section:	30
Township:	28S
Range:	21E
Feature:	Not reported
Method:	AGPS
Datum:	0
Score:	46
Score Effective Date:	2011-10-10 00:00:00
Score When Ranked:	41
Operator:	RICK HERWEH
Name Update:	2017-09-25 00:00:00
Address Update:	2017-03-21 00:00:00

Petroleum Cleanup PCT Facility Score:

Facility Cleanup Status:	CMPL - COMPLETED
Contact:	BILL MCKNIGHT | RICK HERWEH
Contact Company:	AUTOMATED PETROLEUM & ENERGY CO INC (APEC)
Contact Address:	PO BOX 1110
Contact City/State/Zip:	Brandon, FL 33509
Phone:	(813)681-4279
Bad Address Ind:	N
State:	FL
Zip:	33527, 3708
Score:	46
Score Effective Date:	2011-10-10 00:00:00
Related Party ID:	922
Primary RP Role:	ACCOUNT OWNER
RP Begin Date:	2017-09-25
RP Zip:	1110
RP Extension:	211

Discharge Cleanup Summary:

Discharge Date:	4/1/1990

DRAFT

SHELL-DOVER #507 (Continued) **U001353969**

PCT Discharge Combined:	Not reported
Cleanup Required:	R - CLEANUP REQUIRED
Discharge Cleanup Status:	SRCR - SRCR COMPLETE
Disch Cleanup Status Date:	8/29/2013
Cleanup Work Status:	COMPLETED
Information Source:	D - DISCHARGE NOTIFICATION
Other Source Description:	Not reported
Eligibility Indicator:	E - ELIGIBLE
Site Manager:	LUCE_S
Site Mgr End Date:	7/24/2013
Tank Office:	PCLP29 - HILLSBOROUGH ENVIRONMENTAL PROTECTION COMMISSION

Petroleum Cleanup Program Eligibility:

Facility ID:	8509067
Discharge Date:	4/1/1990
Pct Discharge Combined With:	Not reported
Cleanup Required:	R - CLEANUP REQUIRED
Discharge Cleanup Status:	SRCR - SRCR COMPLETE
Disch Cleanup Status Date:	8/29/2013
Cleanup Work Status:	COMPLETED
Information Source:	D - DISCHARGE NOTIFICATION
Other Source Description:	Not reported
Application Received Date:	9/5/1991
Cleanup Program:	P - PETROLEUM LIABILITY AND RESTORATION INSURANCE PROGRAM
Eligibility Status:	3/31/1993
Elig Status Date:	3/31/1993
Letter Of Intent Date:	3/24/1993
Redetermined:	No
Inspection Date:	4/9/1991
Site Manager:	LUCE_S
Site Mgr End Date:	7/24/2013
Tank Office:	PCLP29 - HILLSBOROUGH ENVIRONMENTAL PROTECTION COMMISSION
Deductible Amount:	500
Deductible Paid To Date:	500
Co-Pay Amount:	0
Co-Pay Paid To Date:	0
Cap Amount:	1200000

Contaminated Media:

Discharge Date:	4/1/1990
Pct Discharge Combined With:	Not reported
Cleanup Required:	R - CLEANUP REQUIRED
Discharge Cleanup Status:	SRCR - SRCR COMPLETE
Disch Cleanup Status Date:	8/29/2013
Cleanup Work Status:	COMPLETED
Information Source:	D - DISCHARGE NOTIFICATION
Other Source Description:	Not reported
Elig Indicator:	E - ELIGIBLE
Site Manager:	LUCE_S
Site Mgr End Date:	7/24/2013
Tank Office:	PCLP29 - HILLSBOROUGH ENVIRONM
Contaminated Drinking Wells:	0
Contaminated Monitoring Well:	Yes
Contaminated Soil:	Yes
Contaminated Surface Water:	No
Contaminated Ground Water:	Yes
Pollutant:	Z - Other Non Regulated
Pollutant Other Description:	NO KNOWN DISCHARG

DRAFT

SHELL-DOVER #507 (Continued) **U001353969**

Gallons Discharged: Not reported

Task Information:

District:	SWD
Facility ID:	8509067
Facility Status:	OPEN
Facility Type:	A - Retail Station -
County:	HILLSBOROUGH
County ID:	29
Cleanup Eligibility Status:	E
Source Effective Date:	07-24-2013
Discharge Date:	04-01-1990
Cleanup Required:	R - CLEANUP REQUIRED
Discharge Cleanup Status:	SRCR - SRCR COMPLETE
Disch Cleanup Status Date:	08-29-2013
SRC Action Type:	SRCR - SITE REHABILITATION COMPLETION REPORT
SRC Submit Date:	01-15-2013
SRC Review Date:	02-06-2013
SRC Completion Status:	A - APPROVED
SRC Issue Date:	08-29-2013
SRC Comment:	Not reported
Cleanup Work Status:	COMPLETED
Site Mgr:	LUCE_S
Site Mgr End Date:	07-24-2013
Tank Office:	PCLP29 - Hillsborough County
SR Task ID:	Not reported
SR Cleanup Responsible:	-
SR Funding Eligibility Type:	-
SR Actual Cost:	Not reported
SR Completion Date:	Not reported
SR Payment Date:	Not reported
SR Oral Date:	Not reported
SR Written Date:	Not reported
SR Soil Removal:	Not reported
SR Free Product Removal:	Not reported
SR Soil Tonnage Removed:	Not reported
SR Soil Treatment:	Not reported
SR Other Treatment:	Not reported
SR Alternate Proc Received Date:	Not reported
SR Alternate Procedure Status:	Not reported
SR Alternate Procedure Status Date:	Not reported
SR Alternate Procedure Comments:	Not reported
SA Task ID:	47225
SA Cleanup Responsible:	-
SA Funding Eligibility Type:	-
SA Actual Cost:	Not reported
SA Completion Date:	10-08-1991
SA Payment Date:	Not reported
RAP Task ID:	47226
RAP Cleanup Responsible ID:	RP - RESPONSIBLE PARTY
RAP Funding Eligibility Type:	-
RAP Actual Cost:	Not reported
RAP Completion Date:	08-23-2002
RAP Payment Date:	Not reported
RAP Last Order Approved:	1993-10-11 00:00:00
RA Task ID:	47227
RA Cleanup Responsible:	RP - RESPONSIBLE PARTY
RA Funding Eligibility Type:	-

DRAFT

SHELL-DOVER #507 (Continued) **U001353969**

RA Years to Complete: 0
RA Actual Cost: Not reported

Click here for Florida Oculus:

UST:
Facility ID: 8509067
Name: SHELL-DOVER #507
Address: 4810 MCINTOSH RD
City,State,Zip: DOVER, FL 33527
Facility Phone: 8136814279
Facility Status: OPEN
Facility Type: A
Type Description: Retail Station
Depco: C
Region: STATE
Positioning Method: AGPS
Latitude/Longitude: 28 1 28 / 82 14 46

UST:
Tank ID: Not reported
Tank Capacity: 20000
Tank Location: UNDERGROUND
Tank Status: U-In Service
Status Date: 02/29/2020
Install Date: 9/1/2006
Substance: B
Content Description: Unleaded Gas
Vessel Indicator: TANK
DEP Contractor: C

Owner:
Owner ID: 922
Owner Name: AUTOMATED PETROLEUM & ENERGY CO INC (APEC)
Owner Address: PO BOX 1110
Owner Address 2: ATTN: STORAGE TANK REGIS
Owner City,State,Zip: Brandon, FL 33509
Owner Contact: BILL MCKNIGHT | RICK HERWEH
Owner Phone: 8136814279

Construction:
Tank ID: Not reported
Construction Category: F
Construction Description: Fiberglass clad steel

Tank ID: Not reported
Construction Category: I
Construction Description: Double wall

Tank ID: Not reported
Construction Category: M
Construction Description: Spill containment bucket

Tank ID: Not reported
Construction Category: N
Construction Description: Flow shut-Off

DRAFT

SHELL-DOVER #507 (Continued) **U001353969**

Tank ID: Not reported
Construction Category: O
Construction Description: Tight fill

Tank ID: Not reported
Construction Category: F
Construction Description: Fiberglass clad steel

Tank ID: Not reported
Construction Category: I
Construction Description: Double wall

Tank ID: Not reported
Construction Category: M
Construction Description: Spill containment bucket

Tank ID: Not reported
Construction Category: N
Construction Description: Flow shut-Off

Tank ID: Not reported
Construction Category: O
Construction Description: Tight fill

Tank ID: Not reported
Construction Category: L
Construction Description: Compartmented

Piping:
Tank ID: 5R
Piping Category: C
Piping Description: Fiberglass

Tank ID: 5R
Piping Category: F
Piping Description: Double wall

Tank ID: 5R
Piping Category: J
Piping Description: Pressurized piping system

Tank ID: 5R
Piping Category: K
Piping Description: Dispenser liners

Tank ID: 6R
Piping Category: C
Piping Description: Fiberglass

Tank ID: 6R
Piping Category: F
Piping Description: Double wall

Tank ID: 6R
Piping Category: J
Piping Description: Pressurized piping system

DRAFT

SHELL-DOVER #507 (Continued) **U001353969**

Tank ID: 6R
Piping Category: K
Piping Description: Dispenser liners

Monitoring:
Tank ID: Not reported
Petro Monitoring Category: H
Monitoring Description: Mechanical line leak detector

Tank ID: Not reported
Petro Monitoring Category: F
Monitoring Description: Monitor dbl wall tank space

Tank ID: Not reported
Petro Monitoring Category: 2
Monitoring Description: Visual inspect pipe sumps

Tank ID: Not reported
Petro Monitoring Category: 4
Monitoring Description: Visual inspect dispenser liners

Tank ID: Not reported
Petro Monitoring Category: H
Monitoring Description: Mechanical line leak detector

Tank ID: Not reported
Petro Monitoring Category: F
Monitoring Description: Monitor dbl wall tank space

Tank ID: Not reported
Petro Monitoring Category: 2
Monitoring Description: Visual inspect pipe sumps

Tank ID: Not reported
Petro Monitoring Category: 4
Monitoring Description: Visual inspect dispenser liners

Tank ID: Not reported
Tank Capacity: 20000
Tank Location: UNDERGROUND
Tank Status: U-In Service
Status Date: 02/29/2020
Install Date: 9/1/2006
Substance: D
Content Description: Vehicular Diesel
Vessel Indicator: TANK
DEP Contractor: C

Owner:
Owner ID: 922
Owner Name: AUTOMATED PETROLEUM & ENERGY CO INC (APEC)
Owner Address: PO BOX 1110
Owner Address 2: ATTN: STORAGE TANK REGIS
Owner City,State,Zip: Brandon, FL 33509
Owner Contact: BILL MCKNIGHT | RICK HERWEH
Owner Phone: 8136814279

DRAFT

SHELL-DOVER #507 (Continued) **U001353969**

Construction:

Tank ID:	Not reported
Construction Category:	F
Construction Description:	Fiberglass clad steel
Tank ID:	Not reported
Construction Category:	I
Construction Description:	Double wall
Tank ID:	Not reported
Construction Category:	M
Construction Description:	Spill containment bucket
Tank ID:	Not reported
Construction Category:	N
Construction Description:	Flow shut-Off
Tank ID:	Not reported
Construction Category:	O
Construction Description:	Tight fill
Tank ID:	Not reported
Construction Category:	F
Construction Description:	Fiberglass clad steel
Tank ID:	Not reported
Construction Category:	I
Construction Description:	Double wall
Tank ID:	Not reported
Construction Category:	M
Construction Description:	Spill containment bucket
Tank ID:	Not reported
Construction Category:	N
Construction Description:	Flow shut-Off
Tank ID:	Not reported
Construction Category:	O
Construction Description:	Tight fill
Tank ID:	Not reported
Construction Category:	L
Construction Description:	Compartmented

Piping:

Tank ID:	5R
Piping Category:	C
Piping Description:	Fiberglass
Tank ID:	5R
Piping Category:	F
Piping Description:	Double wall
Tank ID:	5R
Piping Category:	J

DRAFT

SHELL-DOVER #507 (Continued) **U001353969**

Piping Description: Pressurized piping system

Tank ID: 5R
Piping Category: K
Piping Description: Dispenser liners

Tank ID: 6R
Piping Category: C
Piping Description: Fiberglass

Tank ID: 6R
Piping Category: F
Piping Description: Double wall

Tank ID: 6R
Piping Category: J
Piping Description: Pressurized piping system

Tank ID: 6R
Piping Category: K
Piping Description: Dispenser liners

Monitoring:
Tank ID: Not reported
Petro Monitoring Category: H
Monitoring Description: Mechanical line leak detector

Tank ID: Not reported
Petro Monitoring Category: F
Monitoring Description: Monitor dbl wall tank space

Tank ID: Not reported
Petro Monitoring Category: 2
Monitoring Description: Visual inspect pipe sumps

Tank ID: Not reported
Petro Monitoring Category: 4
Monitoring Description: Visual inspect dispenser liners

Tank ID: Not reported
Petro Monitoring Category: H
Monitoring Description: Mechanical line leak detector

Tank ID: Not reported
Petro Monitoring Category: F
Monitoring Description: Monitor dbl wall tank space

Tank ID: Not reported
Petro Monitoring Category: 2
Monitoring Description: Visual inspect pipe sumps

Tank ID: Not reported
Petro Monitoring Category: 4
Monitoring Description: Visual inspect dispenser liners

Tank ID: 1

DRAFT

SHELL-DOVER #507 (Continued) **U001353969**

Tank Capacity: 1000
Tank Location: UNDERGROUND
Tank Status: B-Removed from Site
Status Date: 09/01/2006
Install Date: 1/1/1982
Substance: L
Content Description: Waste Oil
Vessel Indicator: TANK
DEP Contractor: C

Owner:
Owner ID: 922
Owner Name: AUTOMATED PETROLEUM & ENERGY CO INC (APEC)
Owner Address: PO BOX 1110
Owner Address 2: ATTN: STORAGE TANK REGIS
Owner City,State,Zip: Brandon, FL 33509
Owner Contact: BILL MCKNIGHT | RICK HERWEH
Owner Phone: 8136814279

Construction:
Tank ID: Not reported
Construction Category: F
Construction Description: Fiberglass clad steel

Tank ID: Not reported
Construction Category: I
Construction Description: Double wall

Tank ID: Not reported
Construction Category: M
Construction Description: Spill containment bucket

Tank ID: Not reported
Construction Category: N
Construction Description: Flow shut-Off

Tank ID: Not reported
Construction Category: O
Construction Description: Tight fill

Tank ID: Not reported
Construction Category: F
Construction Description: Fiberglass clad steel

Tank ID: Not reported
Construction Category: I
Construction Description: Double wall

Tank ID: Not reported
Construction Category: M
Construction Description: Spill containment bucket

Tank ID: Not reported
Construction Category: N
Construction Description: Flow shut-Off

Tank ID: Not reported

DRAFT

SHELL-DOVER #507 (Continued) **U001353969**

Construction Category: O
Construction Description: Tight fill

Tank ID: Not reported
Construction Category: L
Construction Description: Compartmented

Piping:
Tank ID: 5R
Piping Category: C
Piping Description: Fiberglass

Tank ID: 5R
Piping Category: F
Piping Description: Double wall

Tank ID: 5R
Piping Category: J
Piping Description: Pressurized piping system

Tank ID: 5R
Piping Category: K
Piping Description: Dispenser liners

Tank ID: 6R
Piping Category: C
Piping Description: Fiberglass

Tank ID: 6R
Piping Category: F
Piping Description: Double wall

Tank ID: 6R
Piping Category: J
Piping Description: Pressurized piping system

Tank ID: 6R
Piping Category: K
Piping Description: Dispenser liners

Monitoring:
Tank ID: Not reported
Petro Monitoring Category: H
Monitoring Description: Mechanical line leak detector

Tank ID: Not reported
Petro Monitoring Category: F
Monitoring Description: Monitor dbl wall tank space

Tank ID: Not reported
Petro Monitoring Category: 2
Monitoring Description: Visual inspect pipe sumps

Tank ID: Not reported
Petro Monitoring Category: 4
Monitoring Description: Visual inspect dispenser liners

DRAFT

SHELL-DOVER #507 (Continued) **U001353969**

Tank ID: Not reported
Petro Monitoring Category: H
Monitoring Description: Mechanical line leak detector

Tank ID: Not reported
Petro Monitoring Category: F
Monitoring Description: Monitor dbl wall tank space

Tank ID: Not reported
Petro Monitoring Category: 2
Monitoring Description: Visual inspect pipe sumps

Tank ID: Not reported
Petro Monitoring Category: 4
Monitoring Description: Visual inspect dispenser liners

Tank ID: 2
Tank Capacity: 10000
Tank Location: UNDERGROUND
Tank Status: B-Removed from Site
Status Date: 09/01/2006
Install Date: 7/1/1982
Substance: B
Content Description: Unleaded Gas
Vessel Indicator: TANK
DEP Contractor: C

Owner:
Owner ID: 922
Owner Name: AUTOMATED PETROLEUM & ENERGY CO INC (APEC)
Owner Address: PO BOX 1110
Owner Address 2: ATTN: STORAGE TANK REGIS
Owner City,State,Zip: Brandon, FL 33509
Owner Contact: BILL MCKNIGHT | RICK HERWEH
Owner Phone: 8136814279

Construction:
Tank ID: Not reported
Construction Category: F
Construction Description: Fiberglass clad steel

Tank ID: Not reported
Construction Category: I
Construction Description: Double wall

Tank ID: Not reported
Construction Category: M
Construction Description: Spill containment bucket

Tank ID: Not reported
Construction Category: N
Construction Description: Flow shut-Off

Tank ID: Not reported
Construction Category: O
Construction Description: Tight fill

DRAFT

SHELL-DOVER #507 (Continued) **U001353969**

Tank ID: Not reported
Construction Category: F
Construction Description: Fiberglass clad steel

Tank ID: Not reported
Construction Category: I
Construction Description: Double wall

Tank ID: Not reported
Construction Category: M
Construction Description: Spill containment bucket

Tank ID: Not reported
Construction Category: N
Construction Description: Flow shut-Off

Tank ID: Not reported
Construction Category: O
Construction Description: Tight fill

Tank ID: Not reported
Construction Category: L
Construction Description: Compartmented

Piping:
Tank ID: 5R
Piping Category: C
Piping Description: Fiberglass

Tank ID: 5R
Piping Category: F
Piping Description: Double wall

Tank ID: 5R
Piping Category: J
Piping Description: Pressurized piping system

Tank ID: 5R
Piping Category: K
Piping Description: Dispenser liners

Tank ID: 6R
Piping Category: C
Piping Description: Fiberglass

Tank ID: 6R
Piping Category: F
Piping Description: Double wall

Tank ID: 6R
Piping Category: J
Piping Description: Pressurized piping system

Tank ID: 6R
Piping Category: K
Piping Description: Dispenser liners

DRAFT

SHELL-DOVER #507 (Continued) **U001353969**

Monitoring:
Tank ID: Not reported
Petro Monitoring Category: H
Monitoring Description: Mechanical line leak detector

Tank ID: Not reported
Petro Monitoring Category: F
Monitoring Description: Monitor dbl wall tank space

Tank ID: Not reported
Petro Monitoring Category: 2
Monitoring Description: Visual inspect pipe sumps

Tank ID: Not reported
Petro Monitoring Category: 4
Monitoring Description: Visual inspect dispenser liners

Tank ID: Not reported
Petro Monitoring Category: H
Monitoring Description: Mechanical line leak detector

Tank ID: Not reported
Petro Monitoring Category: F
Monitoring Description: Monitor dbl wall tank space

Tank ID: Not reported
Petro Monitoring Category: 2
Monitoring Description: Visual inspect pipe sumps

Tank ID: Not reported
Petro Monitoring Category: 4
Monitoring Description: Visual inspect dispenser liners

Tank ID: 3
Tank Capacity: 10000
Tank Location: UNDERGROUND
Tank Status: B-Removed from Site
Status Date: 09/01/2006
Install Date: 7/1/1982
Substance: B
Content Description: Unleaded Gas
Vessel Indicator: TANK
DEP Contractor: C

Owner:
Owner ID: 922
Owner Name: AUTOMATED PETROLEUM & ENERGY CO INC (APEC)
Owner Address: PO BOX 1110
Owner Address 2: ATTN: STORAGE TANK REGIS
Owner City,State,Zip: Brandon, FL 33509
Owner Contact: BILL MCKNIGHT | RICK HERWEH
Owner Phone: 8136814279

Construction:
Tank ID: Not reported
Construction Category: F

DRAFT

SHELL-DOVER #507 (Continued) **U001353969**

Construction Description: Fiberglass clad steel

Tank ID: Not reported
Construction Category: I
Construction Description: Double wall

Tank ID: Not reported
Construction Category: M
Construction Description: Spill containment bucket

Tank ID: Not reported
Construction Category: N
Construction Description: Flow shut-Off

Tank ID: Not reported
Construction Category: O
Construction Description: Tight fill

Tank ID: Not reported
Construction Category: F
Construction Description: Fiberglass clad steel

Tank ID: Not reported
Construction Category: I
Construction Description: Double wall

Tank ID: Not reported
Construction Category: M
Construction Description: Spill containment bucket

Tank ID: Not reported
Construction Category: N
Construction Description: Flow shut-Off

Tank ID: Not reported
Construction Category: O
Construction Description: Tight fill

Tank ID: Not reported
Construction Category: L
Construction Description: Compartmented

Piping:
Tank ID: 5R
Piping Category: C
Piping Description: Fiberglass

Tank ID: 5R
Piping Category: F
Piping Description: Double wall

Tank ID: 5R
Piping Category: J
Piping Description: Pressurized piping system

Tank ID: 5R
Piping Category: K

DRAFT

SHELL-DOVER #507 (Continued) **U001353969**

Piping Description: Dispenser liners

Tank ID: 6R
Piping Category: C
Piping Description: Fiberglass

Tank ID: 6R
Piping Category: F
Piping Description: Double wall

Tank ID: 6R
Piping Category: J
Piping Description: Pressurized piping system

Tank ID: 6R
Piping Category: K
Piping Description: Dispenser liners

Monitoring:
Tank ID: Not reported
Petro Monitoring Category: H
Monitoring Description: Mechanical line leak detector

Tank ID: Not reported
Petro Monitoring Category: F
Monitoring Description: Monitor dbl wall tank space

Tank ID: Not reported
Petro Monitoring Category: 2
Monitoring Description: Visual inspect pipe sumps

Tank ID: Not reported
Petro Monitoring Category: 4
Monitoring Description: Visual inspect dispenser liners

Tank ID: Not reported
Petro Monitoring Category: H
Monitoring Description: Mechanical line leak detector

Tank ID: Not reported
Petro Monitoring Category: F
Monitoring Description: Monitor dbl wall tank space

Tank ID: Not reported
Petro Monitoring Category: 2
Monitoring Description: Visual inspect pipe sumps

Tank ID: Not reported
Petro Monitoring Category: 4
Monitoring Description: Visual inspect dispenser liners

Tank ID: 4
Tank Capacity: 10000
Tank Location: UNDERGROUND
Tank Status: B-Removed from Site
Status Date: 09/01/2006

DRAFT

SHELL-DOVER #507 (Continued) **U001353969**

Install Date: 7/1/1982
Substance: D
Content Description: Vehicular Diesel
Vessel Indicator: TANK
DEP Contractor: C

Owner:
Owner ID: 922
Owner Name: AUTOMATED PETROLEUM & ENERGY CO INC (APEC)
Owner Address: PO BOX 1110
Owner Address 2: ATTN: STORAGE TANK REGIS
Owner City,State,Zip: Brandon, FL 33509
Owner Contact: BILL MCKNIGHT | RICK HERWEH
Owner Phone: 8136814279

Construction:
Tank ID: Not reported
Construction Category: F
Construction Description: Fiberglass clad steel

Tank ID: Not reported
Construction Category: I
Construction Description: Double wall

Tank ID: Not reported
Construction Category: M
Construction Description: Spill containment bucket

Tank ID: Not reported
Construction Category: N
Construction Description: Flow shut-Off

Tank ID: Not reported
Construction Category: O
Construction Description: Tight fill

Tank ID: Not reported
Construction Category: F
Construction Description: Fiberglass clad steel

Tank ID: Not reported
Construction Category: I
Construction Description: Double wall

Tank ID: Not reported
Construction Category: M
Construction Description: Spill containment bucket

Tank ID: Not reported
Construction Category: N
Construction Description: Flow shut-Off

Tank ID: Not reported
Construction Category: O
Construction Description: Tight fill

Tank ID: Not reported

DRAFT

SHELL-DOVER #507 (Continued) **U001353969**

Construction Category: L
Construction Description: Compartmented

Piping:
Tank ID: 5R
Piping Category: C
Piping Description: Fiberglass

Tank ID: 5R
Piping Category: F
Piping Description: Double wall

Tank ID: 5R
Piping Category: J
Piping Description: Pressurized piping system

Tank ID: 5R
Piping Category: K
Piping Description: Dispenser liners

Tank ID: 6R
Piping Category: C
Piping Description: Fiberglass

Tank ID: 6R
Piping Category: F
Piping Description: Double wall

Tank ID: 6R
Piping Category: J
Piping Description: Pressurized piping system

Tank ID: 6R
Piping Category: K
Piping Description: Dispenser liners

Monitoring:
Tank ID: Not reported
Petro Monitoring Category: H
Monitoring Description: Mechanical line leak detector

Tank ID: Not reported
Petro Monitoring Category: F
Monitoring Description: Monitor dbl wall tank space

Tank ID: Not reported
Petro Monitoring Category: 2
Monitoring Description: Visual inspect pipe sumps

Tank ID: Not reported
Petro Monitoring Category: 4
Monitoring Description: Visual inspect dispenser liners

Tank ID: Not reported
Petro Monitoring Category: H
Monitoring Description: Mechanical line leak detector

DRAFT

SHELL-DOVER #507 (Continued) **U001353969**

Tank ID: Not reported
Petro Monitoring Category: F
Monitoring Description: Monitor dbl wall tank space

Tank ID: Not reported
Petro Monitoring Category: 2
Monitoring Description: Visual inspect pipe sumps

Tank ID: Not reported
Petro Monitoring Category: 4
Monitoring Description: Visual inspect dispenser liners

ASBESTOS:
Name: GAS STATION/CONVENIENCE STORE SE9291
Address: 4810 MCINTOSH ROAD
City,State,Zip: DOVER, FL 33527
Facility ID: AS05711362
Notification ID: 101442
Notification Type: COURTESY
Project Type: RENOVATION
Notification Status: REVIEWED
Site Name: ROOF & MECH. ROOM
Ordered Demolition?: Not reported
Annual Notification: Not reported
Owner Name: CAPCO REAL ESTATE INC.
Contractor Name: SIMPSON ENVIRONMENTAL SERVICES, INC.
Start Date: 04/01/2019
Finish Date: 04/01/2019
Cementitious RACM: Not reported
Cementitious SF: 0
Floor RACM: Not reported
Floor SF: 0
Pipe RACM: Not reported
Pipe SF: 0
CF RACM: Not reported
Roof RACM: Not reported
Roof SF: 0
Surface Mat RACM: Not reported
Surface Mat SF: 0
Waste Disposal Site: ENTERPRISE LF & RECYC (FKA SID LARKIN & SON, INC.)
Waste Disposal Address: 41111 ENTERPRISE ROAD
Waste Disposal City: DADE CITY
Waste Disposal State: FL
Waste Disposal Zip: 33525
Transporter Name: Not reported
Contractor is Transporter: Y
Waste Disp ID: 87895
Waste Disp Source: W
Transporter Address: Not reported
Transporter City: Not reported
Transporter State: Not reported
Transporter Zip: Not reported
Date Receive: 03/19/2019

DRAFT

SHELL-DOVER #507 (Continued) **U001353969**

DWM CONTAM:

Name:	SHELL-DOVER #507
Address:	4810 MCINTOSH RD
City,State,Zip:	DOVER, FL
Program Site Id:	8509067
Lat DD:	28
Lat MM:	1
Lat SS:	28
Long DD:	82
Long MM:	14
Long SS:	46
Office/ District:	SWD
Program Area:	PETROLEUM
Priority Score:	Not reported
Datum:	0
Method:	AGPS
Facility Status:	CLOSED-STCM
Facility Type:	Not reported
Score Effective Date:	Not reported
Score When Ranked:	Not reported
Rank:	Not reported
Operator:	Not reported
Phone:	Not reported
Name Changed:	Not reported
Addr Changed:	Not reported
Related Party ID:	Not reported
Primary RP Role:	Not reported
RP Begin Date:	Not reported
RP Name:	Not reported
RP Address1:	Not reported
RP Address2:	Not reported
RP City:	Not reported
RP State:	Not reported
RP Zip5:	Not reported
RP Zip4:	Not reported
Contact:	Not reported
RP Phone:	Not reported
RP Extension:	Not reported
Site Manager:	Not reported

FL Financial Assurance 3:

Name:	SHELL-DOVER #507
Address:	4810 MCINTOSH RD
City,State,Zip:	DOVER, FL 33527
Region:	3
Facility ID:	8509067
Facility Phone:	8136814279
Facility Status:	OPEN
Facility Type:	A
Type Description:	Retail Station
DEP CO:	C
Finaincial Responsibility:	FULLY FUNDED TRUST
Insurance Company:	Not reported
Effective Date:	05/31/2018
Expire Date:	01/31/2022
Owner ID:	922

DRAFT

SHELL-DOVER #507 (Continued) **U001353969**

Onwer Name:	AUTOMATED PETROLEUM & ENERGY CO INC (APEC)
Owner Address:	PO BOX 1110
Owner Address2:	ATTN: STORAGE TANK REGIS
Owner City,St,Zip:	Brandon, FL 33509
Contact:	BILL MCKNIGHT | RICK HERWEH
Resp Party Phone:	8136814279
Name:	SHELL-DOVER #507
Address:	4810 MCINTOSH RD
City,State,Zip:	DOVER, FL 33527
Region:	3
Facility ID:	8509067
Facility Phone:	8136814279
Facility Status:	OPEN
Facility Type:	A
Type Description:	Retail Station
DEP CO:	C
Finaincial Responsibility:	INSURANCE
Insurance Company:	AMERICAN SAFETY INDEMNITY CO
Effective Date:	10/01/2013
Expire Date:	10/01/2014
Owner ID:	922
Onwer Name:	AUTOMATED PETROLEUM & ENERGY CO INC (APEC)
Owner Address:	PO BOX 1110
Owner Address2:	ATTN: STORAGE TANK REGIS
Owner City,St,Zip:	Brandon, FL 33509
Contact:	BILL MCKNIGHT | RICK HERWEH
Resp Party Phone:	8136814279
Name:	SHELL-DOVER #507
Address:	4810 MCINTOSH RD
City,State,Zip:	DOVER, FL 33527
Region:	3
Facility ID:	8509067
Facility Phone:	8136814279
Facility Status:	OPEN
Facility Type:	A
Type Description:	Retail Station
DEP CO:	C
Finaincial Responsibility:	INSURANCE
Insurance Company:	COMMERCE & INDUSTRY
Effective Date:	10/01/2008
Expire Date:	10/01/2009
Owner ID:	922
Onwer Name:	AUTOMATED PETROLEUM & ENERGY CO INC (APEC)
Owner Address:	PO BOX 1110
Owner Address2:	ATTN: STORAGE TANK REGIS
Owner City,St,Zip:	Brandon, FL 33509
Contact:	BILL MCKNIGHT | RICK HERWEH
Resp Party Phone:	8136814279
Name:	SHELL-DOVER #507
Address:	4810 MCINTOSH RD
City,State,Zip:	DOVER, FL 33527
Region:	3
Facility ID:	8509067
Facility Phone:	8136814279

DRAFT

SHELL-DOVER #507 (Continued) **U001353969**

Facility Status:	OPEN
Facility Type:	A
Type Description:	Retail Station
DEP CO:	C
Finaincial Responsibility:	INSURANCE
Insurance Company:	COMMERCE & INDUSTRY
Effective Date:	10/01/2009
Expire Date:	10/01/2010
Owner ID:	922
Onwer Name:	AUTOMATED PETROLEUM & ENERGY CO INC (APEC)
Owner Address:	PO BOX 1110
Owner Address2:	ATTN: STORAGE TANK REGIS
Owner City,St,Zip:	Brandon, FL 33509
Contact:	BILL MCKNIGHT | RICK HERWEH
Resp Party Phone:	8136814279

Name:	SHELL-DOVER #507
Address:	4810 MCINTOSH RD
City,State,Zip:	DOVER, FL 33527
Region:	3
Facility ID:	8509067
Facility Phone:	8136814279
Facility Status:	OPEN
Facility Type:	A
Type Description:	Retail Station
DEP CO:	C
Finaincial Responsibility:	INSURANCE
Insurance Company:	COMMERCE & INDUSTRY
Effective Date:	10/01/2010
Expire Date:	10/26/2011
Owner ID:	922
Onwer Name:	AUTOMATED PETROLEUM & ENERGY CO INC (APEC)
Owner Address:	PO BOX 1110
Owner Address2:	ATTN: STORAGE TANK REGIS
Owner City,St,Zip:	Brandon, FL 33509
Contact:	BILL MCKNIGHT | RICK HERWEH
Resp Party Phone:	8136814279

Name:	SHELL-DOVER #507
Address:	4810 MCINTOSH RD
City,State,Zip:	DOVER, FL 33527
Region:	3
Facility ID:	8509067
Facility Phone:	8136814279
Facility Status:	OPEN
Facility Type:	A
Type Description:	Retail Station
DEP CO:	C
Finaincial Responsibility:	INSURANCE
Insurance Company:	COMMERCE & INDUSTRY
Effective Date:	10/01/2011
Expire Date:	10/01/2012
Owner ID:	922
Onwer Name:	AUTOMATED PETROLEUM & ENERGY CO INC (APEC)
Owner Address:	PO BOX 1110
Owner Address2:	ATTN: STORAGE TANK REGIS
Owner City,St,Zip:	Brandon, FL 33509

DRAFT

SHELL-DOVER #507 (Continued) **U001353969**

Contact:	BILL MCKNIGHT | RICK HERWEH
Resp Party Phone:	8136814279
Name:	SHELL-DOVER #507
Address:	4810 MCINTOSH RD
City,State,Zip:	DOVER, FL 33527
Region:	3
Facility ID:	8509067
Facility Phone:	8136814279
Facility Status:	OPEN
Facility Type:	A
Type Description:	Retail Station
DEP CO:	C
Finaincial Responsibility:	INSURANCE
Insurance Company:	COMMERCE & INDUSTRY
Effective Date:	10/01/2012
Expire Date:	10/01/2013
Owner ID:	922
Onwer Name:	AUTOMATED PETROLEUM & ENERGY CO INC (APEC)
Owner Address:	PO BOX 1110
Owner Address2:	ATTN: STORAGE TANK REGIS
Owner City,St,Zip:	Brandon, FL 33509
Contact:	BILL MCKNIGHT | RICK HERWEH
Resp Party Phone:	8136814279
Name:	SHELL-DOVER #507
Address:	4810 MCINTOSH RD
City,State,Zip:	DOVER, FL 33527
Region:	3
Facility ID:	8509067
Facility Phone:	8136814279
Facility Status:	OPEN
Facility Type:	A
Type Description:	Retail Station
DEP CO:	C
Finaincial Responsibility:	INSURANCE
Insurance Company:	CRUM & FORSTER INDEMNITY
Effective Date:	10/01/2014
Expire Date:	10/01/2015
Owner ID:	922
Onwer Name:	AUTOMATED PETROLEUM & ENERGY CO INC (APEC)
Owner Address:	PO BOX 1110
Owner Address2:	ATTN: STORAGE TANK REGIS
Owner City,St,Zip:	Brandon, FL 33509
Contact:	BILL MCKNIGHT | RICK HERWEH
Resp Party Phone:	8136814279
Name:	SHELL-DOVER #507
Address:	4810 MCINTOSH RD
City,State,Zip:	DOVER, FL 33527
Region:	3
Facility ID:	8509067
Facility Phone:	8136814279
Facility Status:	OPEN
Facility Type:	A
Type Description:	Retail Station
DEP CO:	C

DRAFT

SHELL-DOVER #507 (Continued) **U001353969**

Finaincial Responsibility:	INSURANCE
Insurance Company:	CRUM & FORSTER INDEMNITY
Effective Date:	10/01/2016
Expire Date:	10/01/2017
Owner ID:	922
Onwer Name:	AUTOMATED PETROLEUM & ENERGY CO INC (APEC)
Owner Address:	PO BOX 1110
Owner Address2:	ATTN: STORAGE TANK REGIS
Owner City,St,Zip:	Brandon, FL 33509
Contact:	BILL MCKNIGHT | RICK HERWEH
Resp Party Phone:	8136814279
Name:	SHELL-DOVER #507
Address:	4810 MCINTOSH RD
City,State,Zip:	DOVER, FL 33527
Region:	3
Facility ID:	8509067
Facility Phone:	8136814279
Facility Status:	OPEN
Facility Type:	A
Type Description:	Retail Station
DEP CO:	C
Finaincial Responsibility:	INSURANCE
Insurance Company:	CRUM & FORSTER SPECIALTY INS. CO.
Effective Date:	10/01/2015
Expire Date:	10/01/2016
Owner ID:	922
Onwer Name:	AUTOMATED PETROLEUM & ENERGY CO INC (APEC)
Owner Address:	PO BOX 1110
Owner Address2:	ATTN: STORAGE TANK REGIS
Owner City,St,Zip:	Brandon, FL 33509
Contact:	BILL MCKNIGHT | RICK HERWEH
Resp Party Phone:	8136814279
Name:	SHELL-DOVER #507
Address:	4810 MCINTOSH RD
City,State,Zip:	DOVER, FL 33527
Region:	3
Facility ID:	8509067
Facility Phone:	8136814279
Facility Status:	OPEN
Facility Type:	A
Type Description:	Retail Station
DEP CO:	C
Finaincial Responsibility:	INSURANCE
Insurance Company:	CRUM & FORSTER SPECIALTY INS. CO.
Effective Date:	10/01/2016
Expire Date:	10/01/2017
Owner ID:	922
Onwer Name:	AUTOMATED PETROLEUM & ENERGY CO INC (APEC)
Owner Address:	PO BOX 1110
Owner Address2:	ATTN: STORAGE TANK REGIS
Owner City,St,Zip:	Brandon, FL 33509
Contact:	BILL MCKNIGHT | RICK HERWEH
Resp Party Phone:	8136814279
Name:	SHELL-DOVER #507

DRAFT

SHELL-DOVER #507 (Continued) **U001353969**

Address:	4810 MCINTOSH RD
City,State,Zip:	DOVER, FL 33527
Region:	3
Facility ID:	8509067
Facility Phone:	8136814279
Facility Status:	OPEN
Facility Type:	A
Type Description:	Retail Station
DEP CO:	C
Finaincial Responsibility:	INSURANCE
Insurance Company:	FPLIPA
Effective Date:	07/26/1995
Expire Date:	07/26/1996
Owner ID:	922
Onwer Name:	AUTOMATED PETROLEUM & ENERGY CO INC (APEC)
Owner Address:	PO BOX 1110
Owner Address2:	ATTN: STORAGE TANK REGIS
Owner City,St,Zip:	Brandon, FL 33509
Contact:	BILL MCKNIGHT | RICK HERWEH
Resp Party Phone:	8136814279

Name:	SHELL-DOVER #507
Address:	4810 MCINTOSH RD
City,State,Zip:	DOVER, FL 33527
Region:	3
Facility ID:	8509067
Facility Phone:	8136814279
Facility Status:	OPEN
Facility Type:	A
Type Description:	Retail Station
DEP CO:	C
Finaincial Responsibility:	INSURANCE
Insurance Company:	NAUTILUS INSURANCE COMPANY
Effective Date:	Not reported
Expire Date:	Not reported
Owner ID:	922
Onwer Name:	AUTOMATED PETROLEUM & ENERGY CO INC (APEC)
Owner Address:	PO BOX 1110
Owner Address2:	ATTN: STORAGE TANK REGIS
Owner City,St,Zip:	Brandon, FL 33509
Contact:	BILL MCKNIGHT | RICK HERWEH
Resp Party Phone:	8136814279

Name:	SHELL-DOVER #507
Address:	4810 MCINTOSH RD
City,State,Zip:	DOVER, FL 33527
Region:	3
Facility ID:	8509067
Facility Phone:	8136814279
Facility Status:	OPEN
Facility Type:	A
Type Description:	Retail Station
DEP CO:	C
Finaincial Responsibility:	LETTER OF CREDIT
Insurance Company:	Not reported
Effective Date:	05/31/2017
Expire Date:	05/31/2018

DRAFT

SHELL-DOVER #507 (Continued) **U001353969**

Owner ID: 922
Onwer Name: AUTOMATED PETROLEUM & ENERGY CO INC (APEC)
Owner Address: PO BOX 1110
Owner Address2: ATTN: STORAGE TANK REGIS
Owner City,St,Zip: Brandon, FL 33509
Contact: BILL MCKNIGHT | RICK HERWEH
Resp Party Phone: 8136814279

Name: SHELL-DOVER #507
Address: 4810 MCINTOSH RD
City,State,Zip: DOVER, FL 33527
Region: 3
Facility ID: 8509067
Facility Phone: 8136814279
Facility Status: OPEN
Facility Type: A
Type Description: Retail Station
DEP CO: C
Finaincial Responsibility: LETTER OF CREDIT
Insurance Company: Not reported
Effective Date: 05/31/2018
Expire Date: 01/31/2023
Owner ID: 922
Onwer Name: AUTOMATED PETROLEUM & ENERGY CO INC (APEC)
Owner Address: PO BOX 1110
Owner Address2: ATTN: STORAGE TANK REGIS
Owner City,St,Zip: Brandon, FL 33509
Contact: BILL MCKNIGHT | RICK HERWEH
Resp Party Phone: 8136814279

Name: SHELL-DOVER #507
Address: 4810 MCINTOSH RD
City,State,Zip: DOVER, FL 33527
Region: 3
Facility ID: 8509067
Facility Phone: 8136814279
Facility Status: OPEN
Facility Type: A
Type Description: Retail Station
DEP CO: C
Finaincial Responsibility: LETTER OF CREDIT
Insurance Company: Not reported
Effective Date: 05/31/2019
Expire Date: 05/31/2020
Owner ID: 922
Onwer Name: AUTOMATED PETROLEUM & ENERGY CO INC (APEC)
Owner Address: PO BOX 1110
Owner Address2: ATTN: STORAGE TANK REGIS
Owner City,St,Zip: Brandon, FL 33509
Contact: BILL MCKNIGHT | RICK HERWEH
Resp Party Phone: 8136814279

WASTEWATER:
Name: CIRCLE K 4810 MCINTOSH
Address: 4810 MCINTOSH RD
City,State,Zip: DOVER, FL
Facility ID: FLR10TA19

DRAFT

SHELL-DOVER #507 (Continued) **U001353969**

Facility Type:	Construction Stormwater GP
Status:	Active - Existing, permitted facility/site for which effluent, reclaimed water or wastewater residual discharge into the environment and/or monitoring is taking place.
District Office:	TLST
NPDES Permitted Site:	Not reported
Environmental Interest:	Not reported
Owner Type:	Private
Permit Capacity:	Not reported
Party Name:	Joshua Baker
Company Name:	Michael K. Purdy Construction, Inc.
RP Address:	5302 W Ingraham St
RP Address 2:	-
RP City,Stat,Zip:	Tampa, FL 33616 1933
Telephone:	8132992155
Email:	jbaker@mkpurdyconstruction.com
Issue Date:	09/19/2019
Effective Date:	Not reported
Expiration Date:	09/18/2024
DOC Description:	Not reported
Latitude Degrees:	28
Latitude Minutes:	1
Latitude Seconds:	27.67
Longitude Degrees:	82
Longitude Minutes:	14
Longitude Seconds:	42.72
Treatment:	Not reported
Decode For Fstatus:	Active
Cell Phone:	-
Permit Type:	Generic Permit
Major Minor Discharge:	Not reported
Nature of Business:	Not reported

---

74 **TAMPA RV** **FL NPDES** **S121058076**
SSE **4730 MCINTOSH RD** **N/A**
< 1/8 **DOVER, FL**
0.073 mi.
385 ft.

Actual:
45 ft.

Focus Map:
2

WASTEWATER:

Name:	TAMPA RV
Address:	4730 MCINTOSH RD
City,State,Zip:	DOVER, FL
Facility ID:	FLR20BE85
Facility Type:	Construction Generic Dewatering
Status:	Active - Existing, permitted facility/site for which effluent, reclaimed water or wastewater residual discharge into the environment and/or monitoring is taking place.
District Office:	TLST
NPDES Permitted Site:	Not reported
Environmental Interest:	Not reported
Owner Type:	Unknown
Permit Capacity:	Not reported
Party Name:	Donald Strollo, PMTE
Company Name:	RV One Superstores, Inc
RP Address:	48 Rensselaer Ave
RP Address 2:	Not reported
RP City,Stat,Zip:	Latham NY 12110

DRAFT

TAMPA RV (Continued) **S121058076**

Telephone:	Not reported
Email:	dons@rvone.com
Issue Date:	02/11/2017
Effective Date:	02/11/2017
Expiration Date:	02/10/2022
DOC Description:	Generic Permit
Latitude Degrees:	28
Latitude Minutes:	1
Latitude Seconds:	15
Longitude Degrees:	82
Longitude Minutes:	15
Longitude Seconds:	5
Treatment:	Not reported
Decode For Fstatus:	Active
Cell Phone:	Not reported
Permit Type:	Not reported
Major Minor Discharge:	Not reported
Nature of Business:	Not reported

L75 **PUTNAM JOHN TIMOTHY/ DBA/ PUTNAM ENGIN &** **FL HAZ WASTE** **S130027376**
WSW **12712 92** **N/A**
< 1/8 **DOVER, FL 33527**
0.083 mi.
437 ft. **Site 1 of 6 in cluster L**

Actual: **49 ft.**

Focus Map: **5**

HAZ WASTE:

Facility ID:	136383
Name:	PUTNAM JOHN TIMOTHY/ DBA/ PUTNAM ENGIN &
Address:	12712 92
City,State,Zip:	DOVER, FL 33527
County:	HILLSBOROUGH
Telephone:	(0)-
Email:	Not reported
Status:	O - OUT OF BUSINESS
Generator Status:	- Unverified Generator Status
EPA ID:	Not reported
Other ID:	Not reported
Old Facility ID:	2922761
SIC:	7389 - SERVICES - BUSINESS SERVICES, NEC
Verified:	P - VERIFICATION BY PHONE CALL
Verified Date:	12/21/2004
Hazardous Waste LBS/YEAR:	0
Wastes:	0

L76 **SAFARI MOTOR COACHES INC SERVICE** **FINDS** **1000978648**
WSW **12712 E US HIGHWAY 92** **ECHO** **N/A**
< 1/8 **DOVER, FL 33527**
0.083 mi.
437 ft. **Site 2 of 6 in cluster L**

Actual: **49 ft.**

Focus Map: **5**

FINDS:

Registry ID: 110006492857

Click Here for FRS Facility Detail Report:

Environmental Interest/Information System:
The Florida Integrated Environmental System Today (FIESTA) Data

SAFARI MOTOR COACHES INC SERVICE (Continued) **1000978648**

Maintenance (FDM) System maintains entity, environmental interest, and affiliation data.
The Resource Conservation and Recovery Act Information System (RCRAInfo) is EPA's comprehensive information system in support of the Resource Conservation and Recovery Act (RCRA) of 1976 and the Hazardous and Solid Waste Amendments (HSWA) of 1984. It tracks many types of information about generators, transporters, treaters, storers, and disposers of hazardous waste.

Click this hyperlink while viewing on your computer to access additional FINDS: detail in the EDR Site Report.

ECHO:

Envid:	1000978648
Registry ID:	110006492857
DFR URL:	http://echo.epa.gov/detailed-facility-report?fid=110006492857
Name:	SAFARI MOTOR COACHES INC SERVICE
Address:	12712 E US HIGHWAY 92
City,State,Zip:	DOVER, FL 33527

L77 **SAFARI MOTOR COACHES INC SERVICE** **RCRA NonGen / NLR** **1015757360**
WSW **12712 E US HIGHWAY 92** **FL0000907857**
< 1/8 **DOVER, FL 33527**
0.083 mi.
437 ft. **Site 3 of 6 in cluster L**

Actual:
49 ft.

Focus Map:
5

RCRA Listings:

Date Form Received by Agency:	19950717
Handler Name:	Safari Motor Coaches Inc Service
Handler Address:	12712 E US HIGHWAY 92
Handler City,State,Zip:	DOVER, FL 33527-4100
EPA ID:	FL0000907857
Contact Name:	PAUL MAYOTTE
Contact Address:	12712 E US HIGHWAY 92
Contact City,State,Zip:	DOVER, FL 33527-4100
Contact Telephone:	407-921-3391
Contact Fax:	Not reported
Contact Email:	Not reported
Contact Title:	CHAIRMAN BOARD OF SUPERVISORS
EPA Region:	04
Land Type:	Not reported
Federal Waste Generator Description:	Not a generator, verified
Non-Notifier:	Not reported
Biennial Report Cycle:	Not reported
Accessibility:	Not reported
Active Site Indicator:	Not reported
State District Owner:	Fl
State District:	SW
Mailing Address:	12712 E US HIGHWAY 92
Mailing City,State,Zip:	DOVER, FL 33527-4100
Owner Name:	Not reported
Owner Type:	Not reported
Operator Name:	Not reported
Operator Type:	Not reported
Short-Term Generator Activity:	No
Importer Activity:	No
Mixed Waste Generator:	No
Transporter Activity:	No

DRAFT

SAFARI MOTOR COACHES INC SERVICE (Continued) **1015757360**

Transfer Facility Activity:	No
Recycler Activity with Storage:	No
Small Quantity On-Site Burner Exemption:	No
Smelting Melting and Refining Furnace Exemption:	No
Underground Injection Control:	No
Off-Site Waste Receipt:	No
Universal Waste Indicator:	No
Universal Waste Destination Facility:	No
Federal Universal Waste:	No
Active Site State-Reg Handler:	---
Federal Facility Indicator:	Not reported
Hazardous Secondary Material Indicator:	N
Sub-Part K Indicator:	Not reported
2018 GPRA Permit Baseline:	Not on the Baseline
2018 GPRA Renewals Baseline:	Not on the Baseline
202 GPRA Corrective Action Baseline:	No
Subject to Corrective Action Universe:	No
Non-TSDFs Where RCRA CA has Been Imposed Universe:	No
Corrective Action Priority Ranking:	No NCAPS ranking
Environmental Control Indicator:	No
Institutional Control Indicator:	No
Human Exposure Controls Indicator:	N/A
Groundwater Controls Indicator:	N/A
Significant Non-Complier Universe:	No
Unaddressed Significant Non-Complier Universe:	No
Addressed Significant Non-Complier Universe:	No
Significant Non-Complier With a Compliance Schedule Universe:	No
Financial Assurance Required:	Not reported
Handler Date of Last Change:	20231027
Recognized Trader-Importer:	No
Recognized Trader-Exporter:	No
Importer of Spent Lead Acid Batteries:	No
Exporter of Spent Lead Acid Batteries:	No
Recycler Activity Without Storage:	No
Manifest Broker:	No
Sub-Part P Indicator:	No

Historic Generators:

Receive Date:	19950717
Handler Name:	SAFARI MOTOR COACHES INC SERVICE
Federal Waste Generator Description:	Not a generator, verified
State District Owner:	Fl
Large Quantity Handler of Universal Waste:	No
Recognized Trader Importer:	Not reported
Recognized Trader Exporter:	Not reported
Spent Lead Acid Battery Importer:	Not reported
Spent Lead Acid Battery Exporter:	Not reported
Current Record:	Yes
Non Storage Recycler Activity:	Not reported
Electronic Manifest Broker:	Not reported

List of NAICS Codes and Descriptions:

NAICS Codes:	No NAICS Codes Found

DRAFT

SAFARI MOTOR COACHES INC SERVICE (Continued) **1015757360**

Facility Has Received Notices of Violations:
Violations: No Violations Found

Evaluation Action Summary:
Evaluations: No Evaluations Found

M78 **DOLLAR GENERAL STORE 19629 - DOVER** **FINDS** **1024366773**
SE **13285 E US 92** **ECHO** **N/A**
< 1/8 **DOVER, FL 33527**
0.102 mi.
537 ft. **Site 1 of 2 in cluster M**

Actual:
80 ft.

Focus Map:
5

FINDS:
Registry ID: 110070265372

Click Here for FRS Facility Detail Report:

Environmental Interest/Information System:
The National Pollutant Discharge Elimination System (NPDES) module of the Integrated Compliance Information System (ICIS). Under NPDES, all facilities that discharge pollutants from any point source into waters of the United States are required to obtain a permit. The permit will likely contain limits on what can be discharged, impose monitoring and reporting requirements, and include other provisions to ensure that the discharge does not adversely affect water quality.

Click this hyperlink while viewing on your computer to access additional FINDS: detail in the EDR Site Report.

ECHO:
Envid: 1024366773
Registry ID: 110070265372
DFR URL: http://echo.epa.gov/detailed-facility-report?fid=110070265372
Name: DOLLAR GENERAL STORE 19629 - DOVER
Address: 13285 E US 92
City,State,Zip: DOVER, FL 33527

M79 **DOLLAR GENERAL STORE 19629 - DOVER** **FL NPDES** **S122439823**
SE **13285 E US 92** **N/A**
< 1/8 **DOVER, FL**
0.102 mi.
537 ft. **Site 2 of 2 in cluster M**

Actual:
80 ft.

Focus Map:
5

WASTEWATER:
Name: DOLLAR GENERAL STORE 19629 - DOVER
Address: 13285 E US 92
City,State,Zip: DOVER, FL
Facility ID: FLR10RX01
Facility Type: Construction Stormwater GP
Status: Active - Existing, permitted facility/site for which effluent, reclaimed water or wastewater residual discharge into the environment and/or monitoring is taking place.
District Office: TLST
NPDES Permitted Site: Not reported
Environmental Interest: Not reported

DOLLAR GENERAL STORE 19629 - DOVER (Continued) **S122439823**

Owner Type:	Unknown
Permit Capacity:	Not reported
Party Name:	Michael Flora, PMTE
Company Name:	Palmetto Dover-Hwy 92, LLC
RP Address:	PO Box 1615
RP Address 2:	Not reported
RP City,Stat,Zip:	Thomasville GA 31799-1615
Telephone:	8638003046
Email:	mflora@sloaneg.com
Issue Date:	05/26/2018
Effective Date:	05/26/2018
Expiration Date:	05/25/2023
DOC Description:	Generic Permit
Latitude Degrees:	28
Latitude Minutes:	1
Latitude Seconds:	9.325
Longitude Degrees:	82
Longitude Minutes:	13
Longitude Seconds:	44.46
Treatment:	Not reported
Decode For Fstatus:	Active
Cell Phone:	Not reported
Permit Type:	Not reported
Major Minor Discharge:	Not reported
Nature of Business:	Not reported

L80 **SUNBURST TAMPA EAST #2** **FINDS** **1009729164**
WSW **12720 U.S. HIGHWAY 92** **N/A**
< 1/8 **DOVER, FL 33527**
0.106 mi.
559 ft. **Site 4 of 6 in cluster L**

Actual:
49 ft.

Focus Map:
5

FINDS:
Registry ID: 110027950297

Click Here for FRS Facility Detail Report:

Environmental Interest/Information System:
The Florida Integrated Environmental System Today (FIESTA) Data Maintenance (FDM) System maintains entity, environmental interest, and affiliation data.

Click this hyperlink while viewing on your computer to access additional FINDS: detail in the EDR Site Report.

L81 **MCINTOSH UTILITIES** **FINDS** **1009678422**
WSW **12716 E US HIGHWAY 92** **N/A**
< 1/8 **DOVER, FL 33527**
0.110 mi.
583 ft. **Site 5 of 6 in cluster L**

Actual:
49 ft.

Focus Map:
5

FINDS:
Registry ID: 110027965361

Click Here for FRS Facility Detail Report:

Environmental Interest/Information System:
The Florida Integrated Environmental System Today (FIESTA) Data

DRAFT

MCINTOSH UTILITIES (Continued) **1009678422**

Maintenance (FDM) System maintains entity, environmental interest, and affiliation data.

Click this hyperlink while viewing on your computer to access additional FINDS: detail in the EDR Site Report.

L82 **MCINTOSH UTILITIES** **FL NPDES** **S102846991**
WSW **12716 E US HIGHWAY 92** **N/A**
< 1/8 **DOVER, FL**
0.110 mi.
583 ft. **Site 6 of 6 in cluster L**

Actual:
49 ft.

Focus Map:
5

WASTEWATER:

Name:	MCINTOSH UTILITIES
Address:	12716 E US HIGHWAY 92
City,State,Zip:	DOVER, FL
Facility ID:	FLA012230
Facility Type:	Domestic WWTP
Status:	Active - Existing, permitted facility/site for which effluent, reclaimed water or wastewater residual discharge into the environment and/or monitoring is taking place.
District Office:	SWHI
NPDES Permitted Site:	No
Environmental Interest:	Not reported
Owner Type:	Private
Permit Capacity:	0.03
Party Name:	John McLaren
Company Name:	McIntosh Utilities Inc.
RP Address:	27777 Franklin Rd, Ste 200
RP Address 2:	-
RP City,Stat,Zip:	Southfield, MI 48034 -
Telephone:	2482082595
Email:	jmclaren@suncommunities.com
Issue Date:	03/18/2021
Effective Date:	06/03/2021
Expiration Date:	06/02/2026
DOC Description:	-
Latitude Degrees:	Not reported
Latitude Minutes:	Not reported
Latitude Seconds:	Not reported
Longitude Degrees:	Not reported
Longitude Minutes:	Not reported
Longitude Seconds:	Not reported
Treatment:	Extended Aeration
Decode For Fstatus:	Active
Cell Phone:	-
Permit Type:	Not reported
Major Minor Discharge:	Not reported
Nature of Business:	Not reported

DRAFT

83
ENE
< 1/8
0.111 mi.
586 ft.

PYRAMID BUILDING SUPPLIES
13309 92 E BUSINESS 2
DOVER, FL 33527

FL HAZ WASTE **S130120408**
N/A

Actual:
75 ft.

Focus Map:
5

HAZ WASTE:

Facility ID:	242438
Name:	PYRAMID BUILDING SUPPLIES
Address:	13309 92 E BUSINESS 2
City,State,Zip:	DOVER, FL 33527
County:	HILLSBOROUGH
Telephone:	(813)659-1164
Email:	Not reported
Status:	A - ACTIVE - WASTE GENERATOR
Generator Status:	N - NOT A HAZARDOUS WASTE GENERATOR
EPA ID:	N/A
Other ID:	Not reported
Old Facility ID:	2948538
SIC:	7389 - SERVICES - BUSINESS SERVICES, NEC
Verified:	V - VERIFICATION BY ON-SITE VISIT
Verified Date:	02/18/2020
Hazardous Waste LBS/YEAR:	Not reported
Wastes:	0

84
SSW
< 1/8
0.121 mi.
637 ft.

TAMPA RV
4620 4622 4750 CASTLEWOOD RD.
SEFFNER, FL 33564

FL ASBESTOS **S120728179**
N/A

Actual:
47 ft.

Focus Map:
2

ASBESTOS:

Name:	TAMPA RV
Address:	4620 4622 4750 CASTLEWOOD RD.
City,State,Zip:	SEFFNER, FL 33564
Facility ID:	AS05710788
Notification ID:	91333
Notification Type:	ORIGINAL
Project Type:	DEMOLITION
Notification Status:	REVIEWED
Site Name:	STRUCTURE
Ordered Demolition?:	N
Annual Notification:	Not reported
Owner Name:	RV ONE SUPERSTORE INC.
Contractor Name:	MAGNUM DEMOLITION - JOHN VARRATI LLC DBA
Start Date:	02/20/2017
Finish Date:	03/13/2017
Cementitious RACM:	Not reported
Cementitious SF:	Not reported
Floor RACM:	Not reported
Floor SF:	Not reported
Pipe RACM:	Not reported
Pipe SF:	Not reported
CF RACM:	Not reported
Roof RACM:	Not reported
Roof SF:	Not reported
Surface Mat RACM:	Not reported
Surface Mat SF:	Not reported
Waste Disposal Site:	ENTERPRISE LF & RECYC (FKA SID LARKIN & SON, INC.)
Waste Disposal Address:	41111 ENTERPRISE ROAD

DRAFT

TAMPA RV (Continued) **S120728179**

Waste Disposal City:	DADE CITY
Waste Disposal State:	FL
Waste Disposal Zip:	33525
Transporter Name:	Not reported
Contractor is Transporter:	Y
Waste Disp ID:	87895
Waste Disp Source:	W
Transporter Address:	Not reported
Transporter City:	Not reported
Transporter State:	FL
Transporter Zip:	Not reported
Date Receive:	Not reported

---

85 **THOMAS VAUGHN** **FL HAZ WASTE** **S130002973**
South **4120 MCINTOSH** **N/A**
< 1/8 **DOVER, FL 33527**
0.121 mi.
639 ft.

Actual:
56 ft.

Focus Map:
5

HAZ WASTE:

Facility ID:	107388
Name:	THOMAS VAUGHN
Address:	4120 MCINTOSH
City,State,Zip:	DOVER, FL 33527
County:	HILLSBOROUGH
Telephone:	(813)272-5960
Email:	Not reported
Status:	O - OUT OF BUSINESS
Generator Status:	- Unverified Generator Status
EPA ID:	Not reported
Other ID:	Not reported
Old Facility ID:	2920407
SIC:	4212 - TRANS. & UTILITIES - LOCAL TRUCKING, WITHOUT STORAGE
Verified:	P - VERIFICATION BY PHONE CALL
Verified Date:	08/12/2003
Hazardous Waste LBS/YEAR:	Not reported
Wastes:	0

---

86 **CAMPING WORLD - ACCESSORY PARKING LOT** **FINDS** **1016445004**
NE **UNKNOWN** **ECHO** **N/A**
1/8-1/4 **DOVER, FL 33527**
0.128 mi.
678 ft.

Actual:
61 ft.

Focus Map:
2

FINDS:
Registry ID: 110056131289

Click Here for FRS Facility Detail Report:

Environmental Interest/Information System:
The National Pollutant Discharge Elimination System (NPDES) module of the Integrated Compliance Information System (ICIS). Under NPDES, all facilities that discharge pollutants from any point source into waters of the United States are required to obtain a permit. The permit will likely contain limits on what can be discharged, impose monitoring and reporting requirements, and include other provisions to ensure that the discharge does not adversely affect water quality.

DRAFT

CAMPING WORLD - ACCESSORY PARKING LOT (Continued) **1016445004**

Click this hyperlink while viewing on your computer to access additional FINDS: detail in the EDR Site Report.

ECHO:

Envid:	1016445004
Registry ID:	110056131289
DFR URL:	http://echo.epa.gov/detailed-facility-report?fid=110056131289
Name:	CAMPING WORLD - ACCESSORY PARKING LOT
Address:	UNKNOWN
City,State,Zip:	DOVER, FL 33527

---

87 **JEWELL ARTHUR PAUL SR DBA JEWELLCO ROOFI** **FL HAZ WASTE** **S130139780**
ESE **13309 92 US E** **N/A**
1/8-1/4 **DOVER, FL 33527**
0.140 mi.
737 ft.

Actual:
80 ft.

Focus Map:
5

HAZ WASTE:

Facility ID:	36156
Name:	JEWELL ARTHUR PAUL SR DBA JEWELLCO ROOFI
Address:	13309 92 US E
City,State,Zip:	DOVER, FL 33527
County:	HILLSBOROUGH
Telephone:	(813)659-1164
Email:	Not reported
Status:	A - ACTIVE - WASTE GENERATOR
Generator Status:	N - NOT A HAZARDOUS WASTE GENERATOR
EPA ID:	NA
Other ID:	Not reported
Old Facility ID:	2900407
SIC:	1799 - CONSTRUCTION - SPECIAL TRADE CONTRACTORS, NEC
Verified:	V - VERIFICATION BY ON-SITE VISIT
Verified Date:	02/18/2020
Hazardous Waste LBS/YEAR:	Not reported
Wastes:	0

N88 **BIO-SPEC, INC** **GA SWF/LF** **S113245444**
WSW **12711 US HWY 92 EAST** **N/A**
1/8-1/4 **DOVER, FL 33708**
0.145 mi.
768 ft. **Site 1 of 2 in cluster N**

Actual:
49 ft.

Focus Map:
5

SWF/LF:

Name:	BIO-SPEC, INC
Address:	12711 US HWY 92 EAST
City,State,Zip:	DOVER, FL 33708
Facility Type Description:	Not reported
Facility Mgr Name:	Not reported
Facility Mgr Addr:	Not reported
Facility Mgr City/State/Zip:	Not reported
Facility Mgr Telephone:	Not reported
Incoming Waste Stream Type:	Not reported
Permit Number:	PBR-160-046COL
Operating Status:	Not reported
Dominion:	Private Commercial
Type:	Not reported

DRAFT

BIO-SPEC, INC (Continued) **S113245444**

Owner Name:	Not reported
Owner Address:	Not reported
Owner City:	Not reported
Owner State:	Not reported
Owner Zip:	Not reported
Owner Phone:	Not reported
Mailing Address:	Not reported
Mailing City:	Not reported
Mailing State:	Not reported
Mailing Zip:	Not reported
EDR Link ID:	PBR-160-046COL
Waste Description:	Not reported
Facility Manager Title:	Not reported
Comments:	Not reported
Public:	Not reported
Liner:	Not reported
Hours:	Not reported
Asbestos Type:	Not reported
Contact Name:	Not reported
Contact Telephone:	Not reported
Latitude:	Not reported
Longitude:	Not reported

Name:	BIO-SPEC, INC
Address:	12711 US HWY 92 EAST
City,State,Zip:	DOVER, FL 33708
Facility Type Description:	Collection Operation
Facility Mgr Name:	Not reported
Facility Mgr Addr:	Not reported
Facility Mgr City/State/Zip:	Not reported
Facility Mgr Telephone:	Not reported
Incoming Waste Stream Type:	Not reported
Permit Number:	PBR-160-046COL
Operating Status:	Not reported
Dominion:	Not reported
Type:	Not reported
Owner Name:	David Powell
Owner Address:	Not reported
Owner City:	Not reported
Owner State:	Not reported
Owner Zip:	Not reported
Owner Phone:	643 8831
Mailing Address:	Not reported
Mailing City:	Not reported
Mailing State:	Not reported
Mailing Zip:	Not reported
EDR Link ID:	PBR-160-046COL
Waste Description:	Not reported
Facility Manager Title:	Not reported
Comments:	Not reported
Public:	Not reported
Liner:	Not reported
Hours:	Not reported
Asbestos Type:	Not reported
Contact Name:	Not reported
Contact Telephone:	Not reported
Latitude:	Not reported

DRAFT

BIO-SPEC, INC (Continued) **S113245444**

Longitude: Not reported

N89 **GGS GREENERY INC** **FL HAZ WASTE** **S130152355**
WSW **12711 92** **N/A**
1/8-1/4 **DOVER, FL 33527**
0.145 mi.
768 ft. **Site 2 of 2 in cluster N**

Actual: **49 ft.**

Focus Map: **5**

HAZ WASTE:

Facility ID:	48310
Name:	GGS GREENERY INC
Address:	12711 92
City,State,Zip:	DOVER, FL 33527
County:	HILLSBOROUGH
Telephone:	(813)707-1660
Email:	Not reported
Status:	I - INACTIVE - DOES NOT GENERATE WASTE
Generator Status:	N - NOT A HAZARDOUS WASTE GENERATOR
EPA ID:	Not reported
Other ID:	Not reported
Old Facility ID:	2916951
SIC:	5193 - WHOLESALE TRADE - FLOWERS AND FLORISTS' SUPPLIES
Verified:	V - VERIFICATION BY ON-SITE VISIT
Verified Date:	10/24/2006
Hazardous Waste LBS/YEAR:	0
Wastes:	4

O90 **UNIV OF FL-AREC** **FL LUST** **U001355444**
SSE **13138 LEWIS GALLAGHER RD** **FL UST** **N/A**
1/8-1/4 **DOVER, FL 33527** **FL AST**
0.146 mi. **FL DWM CONTAM**
772 ft. **Site 1 of 8 in cluster O**

Actual: **70 ft.**

Focus Map: **5**

LUST:

Name:	UNIV OF FL-AREC
Address:	13138 LEWIS GALLAGHER RD
City,State,Zip:	DOVER, FL 33527
Region:	STATE
Facility Id:	8733801
Facility Status:	CLOSED
Facility Type:	G - State Government
Facility Phone:	(813)659-2801
Facility Cleanup Rank:	Not reported
District:	Southwest District
Lat/Long (dms):	28 0 52.0799999 / 82 14 0.53000000
Section:	Not reported
Township:	Not reported
Range:	Not reported
Feature:	Not reported
Method:	UNVR
Datum:	0
Score:	41
Score Effective Date:	2002-04-11 00:00:00
Score When Ranked:	Not reported
Operator:	IFAS UNIVERSITY OF FL
Name Update:	2003-07-08 00:00:00

UNIV OF FL-AREC (Continued) **U001355444**

Address Update: Not reported

Petroleum Cleanup PCT Facility Score:
Facility Cleanup Status: NREQ - NOT REQUIRED
Contact: JEFF DANIEL
Contact Company: UNIV OF FL - ENVIRON HEALTH & SAFETY DIV
Contact Address: PO BOX 112190
Contact City/State/Zip: Gainesville, FL 32611
Phone: (352)392-1591
Bad Address Ind: N
State: FL
Zip: 33527, 9802
Score: 41
Score Effective Date: 2002-04-11 00:00:00
Related Party ID: 22683
Primary RP Role: ACCOUNT OWNER
RP Begin Date: 1991-08-08
RP Zip: 2190
RP Extension: Not reported

Discharge Cleanup Summary:
Discharge Date: 4/5/1993
PCT Discharge Combined: Not reported
Cleanup Required: N - NO CLEANUP REQUIRED
Discharge Cleanup Status: NREQ - CLEANUP NOT REQUIRED
Disch Cleanup Status Date: 6/4/2004
Cleanup Work Status: COMPLETED
Information Source: C - CLOSURE REPORT
Other Source Description: Not reported
Eligibility Indicator: E - ELIGIBLE
Site Manager: MCKELVEY_M
Site Mgr End Date: 3/11/1999
Tank Office: PCLP29 - HILLSBOROUGH ENVIRONMENTAL PROTECTION COMMISSION

Petroleum Cleanup Program Eligibility:
Facility ID: 8733801
Discharge Date: 4/5/1993
Pct Discharge Combined With: Not reported
Cleanup Required: N - NO CLEANUP REQUIRED
Discharge Cleanup Status: NREQ - CLEANUP NOT REQUIRED
Disch Cleanup Status Date: 6/4/2004
Cleanup Work Status: COMPLETED
Information Source: C - CLOSURE REPORT
Other Source Description: Not reported
Application Received Date: 4/5/1993
Cleanup Program: C - PETROLEUM CLEANUP PARTICIPATION PROGRAM
Eligibility Status: 2/7/2002
Elig Status Date: 2/7/2002
Letter Of Intent Date: Not reported
Redetermined: No
Inspection Date: Not reported
Site Manager: MCKELVEY_M
Site Mgr End Date: 3/11/1999
Tank Office: PCLP29 - HILLSBOROUGH ENVIRONMENTAL PROTECTION COMMISSION
Deductible Amount: Not reported
Deductible Paid To Date: 0
Co-Pay Amount: 25
Co-Pay Paid To Date: 0

DRAFT

UNIV OF FL-AREC (Continued) **U001355444**

Cap Amount: 300000

Contaminated Media:
Discharge Date: 4/5/1993
Pct Discharge Combined With: Not reported
Cleanup Required: N - NO CLEANUP REQUIRED
Discharge Cleanup Status: NREQ - CLEANUP NOT REQUIRED
Disch Cleanup Status Date: 6/4/2004
Cleanup Work Status: COMPLETED
Information Source: C - CLOSURE REPORT
Other Source Description: Not reported
Elig Indicator: E - ELIGIBLE
Site Manager: MCKELVEY_M
Site Mgr End Date: 3/11/1999
Tank Office: PCLP29 - HILLSBOROUGH ENVIRONM
Contaminated Drinking Wells: 1
Contaminated Monitoring Well: No
Contaminated Soil: Yes
Contaminated Surface Water: No
Contaminated Ground Water: No
Pollutant: B - Unleaded Gas
Pollutant Other Description: Not reported
Gallons Discharged: Not reported
Discharge Date: 4/5/1993
Pct Discharge Combined With: Not reported
Cleanup Required: N - NO CLEANUP REQUIRED
Discharge Cleanup Status: NREQ - CLEANUP NOT REQUIRED
Disch Cleanup Status Date: 6/4/2004
Cleanup Work Status: COMPLETED
Information Source: C - CLOSURE REPORT
Other Source Description: Not reported
Elig Indicator: E - ELIGIBLE
Site Manager: MCKELVEY_M
Site Mgr End Date: 3/11/1999
Tank Office: PCLP29 - HILLSBOROUGH ENVIRONM
Contaminated Drinking Wells: 1
Contaminated Monitoring Well: No
Contaminated Soil: Yes
Contaminated Surface Water: No
Contaminated Ground Water: No
Pollutant: D - Vehicular Diesel
Pollutant Other Description: Not reported
Gallons Discharged: Not reported

Task Information:
District: SWD
Facility ID: 8733801
Facility Status: CLOSED
Facility Type: G - State Government -
County: HILLSBOROUGH
County ID: 29
Cleanup Eligibility Status: E
Source Effective Date: Not reported
Discharge Date: 04-05-1993
Cleanup Required: N - NO CLEANUP REQUIRED
Discharge Cleanup Status: NREQ - CLEANUP NOT REQUIRED
Disch Cleanup Status Date: 06-04-2004
SRC Action Type: -

DRAFT

UNIV OF FL-AREC (Continued) **U001355444**

SRC Submit Date:	Not reported
SRC Review Date:	Not reported
SRC Completion Status:	-
SRC Issue Date:	Not reported
SRC Comment:	Not reported
Cleanup Work Status:	COMPLETED
Site Mgr:	MCKELVEY_M
Site Mgr End Date:	03-11-1999
Tank Office:	PCLP29 - Hillsborough County
SR Task ID:	Not reported
SR Cleanup Responsible:	-
SR Funding Eligibility Type:	-
SR Actual Cost:	Not reported
SR Completion Date:	Not reported
SR Payment Date:	Not reported
SR Oral Date:	Not reported
SR Written Date:	Not reported
SR Soil Removal:	Not reported
SR Free Product Removal:	Not reported
SR Soil Tonnage Removed:	Not reported
SR Soil Treatment:	Not reported
SR Other Treatment:	Not reported
SR Alternate Proc Received Date:	Not reported
SR Alternate Procedure Status:	Not reported
SR Alternate Procedure Status Date:	Not reported
SR Alternate Procedure Comments:	Not reported
SA Task ID:	Not reported
SA Cleanup Responsible:	-
SA Funding Eligibility Type:	-
SA Actual Cost:	Not reported
SA Completion Date:	Not reported
SA Payment Date:	Not reported
RAP Task ID:	Not reported
RAP Cleanup Responsible ID:	-
RAP Funding Eligibility Type:	-
RAP Actual Cost:	Not reported
RAP Completion Date:	Not reported
RAP Payment Date:	Not reported
RAP Last Order Approved:	Not reported
RA Task ID:	Not reported
RA Cleanup Responsible:	-
RA Funding Eligibility Type:	-
RA Years to Complete:	Not reported
RA Actual Cost:	Not reported

Click here for Florida Oculus:

UST:

Facility ID:	8733801
Name:	UNIV OF FL-AREC
Address:	13138 LEWIS GALLAGHER RD
City,State,Zip:	DOVER, FL 33527
Facility Phone:	8136592801
Facility Status:	CLOSED
Facility Type:	G
Type Description:	State Government
Depco:	P

DRAFT

UNIV OF FL-AREC (Continued) **U001355444**

Region: STATE
Positioning Method: UNVR
Latitude/Longitude: 28 1 28 / 82 14 46

UST:
Tank ID: 1
Tank Capacity: 500
Tank Location: UNDERGROUND
Tank Status: B-Removed from Site
Status Date: 04/30/1993
Install Date: 7/1/1964
Substance: B
Content Description: Unleaded Gas
Vessel Indicator: TANK
DEP Contractor: P

Owner:
Owner ID: 22683
Owner Name: UNIV OF FL - ENVIRON HEALTH & SAFETY DIV
Owner Address: PO BOX 112190
Owner Address 2: ATTN: STORAGE TANK REGIS
Owner City,State,Zip: Gainesville, FL 32611
Owner Contact: JEFF DANIEL
Owner Phone: 3523921591

Tank ID: 2
Tank Capacity: 260
Tank Location: UNDERGROUND
Tank Status: B-Removed from Site
Status Date: 04/30/1993
Install Date: 7/1/1980
Substance: D
Content Description: Vehicular Diesel
Vessel Indicator: TANK
DEP Contractor: P

Owner:
Owner ID: 22683
Owner Name: UNIV OF FL - ENVIRON HEALTH & SAFETY DIV
Owner Address: PO BOX 112190
Owner Address 2: ATTN: STORAGE TANK REGIS
Owner City,State,Zip: Gainesville, FL 32611
Owner Contact: JEFF DANIEL
Owner Phone: 3523921591

AST:
Facility ID: 8733801
Name: UNIV OF FL-AREC
Address: 13138 LEWIS GALLAGHER RD
City,State,Zip: DOVER, FL 33527
Facility Phone: 8136592801
Facility Status: CLOSED
Facility Type: G
Type Description: State Government
Depco: P

DRAFT

UNIV OF FL-AREC (Continued) **U001355444**

Region: STATE
Positioning Method: UNVR
Latitude/Longitude: 28 1 28 / 82 14 46

Tank:
Tank ID: 3
Tank Capacity: 100
Tank Location: ABOVEGROUND
Tank Status: B-Removed from Site
Status Date: 07/31/1991
Install Date: 7/1/1964
Substance: K
Content Description: Kerosene
Vessel Indicator: TANK
DEP Contractor: P

Owner:
Owner ID: 22683
Owner Name: UNIV OF FL - ENVIRON HEALTH & SAFETY DIV
Owner Address: PO BOX 112190
Owner Address 2: ATTN: STORAGE TANK REGIS
Owner City,State,Zip: Gainesville, FL 32611
Owner Contact: JEFF DANIEL
Owner Phone: 3523921591

DWM CONTAM:
Name: UNIV OF FL-AREC
Address: 13138 LEWIS GALLAGHER RD
City,State,Zip: DOVER, FL
Program Site Id: 8733801
Lat DD: 28
Lat MM: 1
Lat SS: 28
Long DD: 82
Long MM: 14
Long SS: 46
Office/ District: SWD
Program Area: PETROLEUM
Priority Score: Not reported
Datum: 0
Method: UNVR
Facility Status: CLOSED-STCM
Facility Type: Not reported
Score Effective Date: Not reported
Score When Ranked: Not reported
Rank: Not reported
Operator: Not reported
Phone: Not reported
Name Changed: Not reported
Addr Changed: Not reported
Related Party ID: Not reported
Primary RP Role: Not reported
RP Begin Date: Not reported
RP Name: Not reported
RP Address1: Not reported
RP Address2: Not reported

DRAFT

UNIV OF FL-AREC (Continued) **U001355444**

RP City:	Not reported
RP State:	Not reported
RP Zip5:	Not reported
RP Zip4:	Not reported
Contact:	Not reported
RP Phone:	Not reported
RP Extension:	Not reported
Site Manager:	Not reported

O91 **FLORIDA STRAWBERRY GROWERS ASSOCIATION** **FL HAZ WASTE** **S130071886**
SSE **13138 LEWIS GALLAGHER** **N/A**
1/8-1/4 **DOVER, FL 33527**
0.146 mi.
772 ft. **Site 2 of 8 in cluster O**

Actual:
70 ft.

Focus Map:
5

HAZ WASTE:

Facility ID:	191865
Name:	FLORIDA STRAWBERRY GROWERS ASSOCIATION
Address:	13138 LEWIS GALLAGHER
City,State,Zip:	DOVER, FL 33527
County:	HILLSBOROUGH
Telephone:	()-
Email:	Not reported
Status:	I - INACTIVE - DOES NOT GENERATE WASTE
Generator Status:	N - NOT A HAZARDOUS WASTE GENERATOR
EPA ID:	FLD089655831
Other ID:	Not reported
Old Facility ID:	2932338
SIC:	7389 - SERVICES - BUSINESS SERVICES, NEC
Verified:	X - ESQG VERIFICATION
Verified Date:	10/13/2008
Hazardous Waste LBS/YEAR:	0
Wastes:	0

O92 **UNIV. OF FL-AREC** **FL RGA LUST** **S115204364**
SSE **13138 LEWIS GALLAGHER RD** **N/A**
1/8-1/4 **DOVER, FL**
0.146 mi.
772 ft. **Site 3 of 8 in cluster O**

Actual:
70 ft.

Focus Map:
5

RGA LUST:

2002	UNIV. OF FL-AREC	13138 LEWIS GALLAGHER RD
2001	UNIV. OF FL-AREC	13138 LEWIS GALLAGHER RD
2000	UNIV. OF FL-AREC	13138 LEWIS GALLAGHER RD
1999	UNIV. OF FL-AREC	13138 LEWIS GALLAGHER RD
1998	UNIV. OF FL-AREC	13138 LEWIS GALLAGHER RD

DRAFT

O93 **UNIV OF FL-AREC** **UST FINDER** **1028238019**
SSE **13138 LEWIS GALLAGHER RD** **UST FINDER RELEASE** **N/A**
1/8-1/4 **DOVER, FL 33527**
0.146 mi.
772 ft. **Site 4 of 8 in cluster O**

Actual:
70 ft.

Focus Map:
5

UST FINDER:

Object ID:	721339
Facility ID:	FL8733801
Name:	UNIV OF FL-AREC
Address:	13138 LEWIS GALLAGHER RD
City,State,Zip:	DOVER, FL 33527
Address Match Type:	Not reported
Open USTs:	0
Closed USTs:	2
TOS USTs:	0
Population 1500ft:	1146
Private Wells 1500ft:	29
Within 100yr Floodplain:	No
Land Use:	Non-Developed
Within SPA:	No
SPA PWS Facility ID:	Not reported
SPA Water Type:	Not reported
SPA Facility Type:	Not reported
SPA HUC12:	Not reported
Within WHPA:	Yes
WHPA PWS Facility ID:	FL6292648_12868
WHPA Water Type:	GW - Ground water
WHPA Facility Type:	WL - Well
WHPA HUC12:	031002050302
Facility Status:	Closed UST(s)
Date of Last Inspection:	Not reported
EPA Region:	4
Tribe:	Not reported
Coordinate Source:	State
X Coord:	-82.2461111109999
Y Coord:	28.024444444
Latitude:	28.0244444444444
Longitude:	-82.2461111111111

UST FINDER:

Object ID:	246900
Facility ID:	FL8733801
Tank ID:	FL8733801-2
Tank Status:	Closed
Installation Date:	1980/07/01 16:00:00+00
Removal Date:	Not reported
Tank Capacity:	260
Substances:	Vehicular Diesel
Tank Wall Type:	Not reported

Object ID:	277562
Facility ID:	FL8733801
Tank ID:	FL8733801-1
Tank Status:	Closed
Installation Date:	1964/07/01 16:00:01+00
Removal Date:	Not reported
Tank Capacity:	500
Substances:	Unleaded Gas
Tank Wall Type:	Not reported

DRAFT

UNIV OF FL-AREC (Continued) **1028238019**

UST FINDER RELEASE:

Object ID:	103998
Facility ID:	FL8733801
Lust ID:	FL15271
Name:	UNIV OF FL-AREC
Address:	13138 LEWIS GALLAGHER RD
City,State,Zip:	DOVER, FL 0
Address Match Type:	Not reported
Reported Date:	1993/04/05 15:59:59+00
Status:	No Further Action
Substance:	Not reported
Population within 1500ft:	95
Domestic Wells within 1500ft:	29
Land Use:	Non-Developed
Within SPA:	No
SPA PWS Facility ID:	Not reported
SPA Water Type:	Not reported
SPA Facility Type:	Not reported
SPA HUC12:	Not reported
Within WHPA:	Yes
WHPA PWS Facility ID:	FL6292648_12868
WHPA Water Type:	GW - Ground water
WHPA Facility Type:	WL - Well
WHPA HUC12:	031002050302
Within 100yr Floodplain:	No
Tribe:	Not reported
EPA Region:	4
NFA Letter 1:	Not reported
NFA Letter 2:	Not reported
NFA Letter 3:	Not reported
NFA Letter 4:	Not reported
Closed With Residual Contaminate:	Not reported
Coordinate Source:	State
X Coord:	-82.24611
Y Coord:	28.02444
Latitude:	28.0244399999999
Longitude:	-82.24611

O94 **DOVER AGRICULTURAL RESEARCH FACILITY** **FINDS** **1011440608**
SSE **13138 LEWIS GALLAGHER RD** **N/A**
1/8-1/4 **DOVER, FL 33527**
0.146 mi.
772 ft. **Site 5 of 8 in cluster O**

Actual:
70 ft.

Focus Map:
5

FINDS:
Registry ID: 110035561059

Click Here for FRS Facility Detail Report:

Environmental Interest/Information System:
The Florida Integrated Environmental System Today (FIESTA) Data Maintenance (FDM) System maintains entity, environmental interest, and affiliation data.

Click this hyperlink while viewing on your computer to access additional FINDS: detail in the EDR Site Report.

O95 **FLORIDA STRAWBERRY RESEARCH AND EDUCATION INC** **RCRA-SQG** **1000699149**
SSE **13138 LEWIS GALLAGHER RD** **FLD089655831**
1/8-1/4 **DOVER, FL 33527**
0.146 mi.
772 ft. **Site 6 of 8 in cluster O**

Actual:
70 ft.

Focus Map:
5

RCRA Listings:

Date Form Received by Agency:	19860407
Handler Name:	Florida Strawberry Research And Education Inc
Handler Address:	LEWIS GALLAGHER RD
Handler City,State,Zip:	DOVER, FL 33527-4520
EPA ID:	FLD089655831
Contact Name:	ALBREGTS E PROF
Contact Address:	RT 2 BOX 157
Contact City,State,Zip:	DOVER, FL 33527
Contact Telephone:	813-659-2801
Contact Fax:	Not reported
Contact Email:	Not reported
Contact Title:	Not reported
EPA Region:	04
Land Type:	Private
Federal Waste Generator Description:	Small Quantity Generator
Non-Notifier:	Not reported
Biennial Report Cycle:	Not reported
Accessibility:	Not reported
Active Site Indicator:	Handler Activities
State District Owner:	FI
State District:	SW
Mailing Address:	RT 2 BOX 157
Mailing City,State,Zip:	DOVER, FL 33527
Owner Name:	Albregts E, Prof
Owner Type:	State
Operator Name:	Not reported
Operator Type:	Not reported
Short-Term Generator Activity:	No
Importer Activity:	No
Mixed Waste Generator:	No
Transporter Activity:	No
Transfer Facility Activity:	No
Recycler Activity with Storage:	No
Small Quantity On-Site Burner Exemption:	No
Smelting Melting and Refining Furnace Exemption:	No
Underground Injection Control:	No
Off-Site Waste Receipt:	No
Universal Waste Indicator:	No
Universal Waste Destination Facility:	No
Federal Universal Waste:	No
Active Site State-Reg Handler:	---
Federal Facility Indicator:	Not reported
Hazardous Secondary Material Indicator:	N
Sub-Part K Indicator:	Not reported
2018 GPRA Permit Baseline:	Not on the Baseline
2018 GPRA Renewals Baseline:	Not on the Baseline
202 GPRA Corrective Action Baseline:	No
Subject to Corrective Action Universe:	No
Non-TSDFs Where RCRA CA has Been Imposed Universe:	No
Corrective Action Priority Ranking:	No NCAPS ranking
Environmental Control Indicator:	No
Institutional Control Indicator:	No

DRAFT

FLORIDA STRAWBERRY RESEARCH AND EDUCATION INC (Continued) **1000699149**

Human Exposure Controls Indicator:	N/A
Groundwater Controls Indicator:	N/A
Significant Non-Complier Universe:	No
Unaddressed Significant Non-Complier Universe:	No
Addressed Significant Non-Complier Universe:	No
Significant Non-Complier With a Compliance Schedule Universe:	No
Financial Assurance Required:	Not reported
Handler Date of Last Change:	20110623
Recognized Trader-Importer:	No
Recognized Trader-Exporter:	No
Importer of Spent Lead Acid Batteries:	No
Exporter of Spent Lead Acid Batteries:	No
Recycler Activity Without Storage:	No
Manifest Broker:	No
Sub-Part P Indicator:	No

Handler - Owner Operator:

Owner/Operator Indicator:	Owner
Owner/Operator Name: ALBREGTS E, PROF	
Legal Status:	State
Date Became Current:	19961018
Date Ended Current:	Not reported
Owner/Operator Address:	ROUTE 2 BOX 157
Owner/Operator City,State,Zip:	DOVER, FL 33527
Owner/Operator Telephone:	Not reported
Owner/Operator Telephone Ext:	Not reported
Owner/Operator Fax:	Not reported
Owner/Operator Email:	Not reported

Owner/Operator Indicator:	Owner
Owner/Operator Name: ALBREGTS E, PROF	
Legal Status:	State
Date Became Current:	19961018
Date Ended Current:	Not reported
Owner/Operator Address:	ROUTE 2 BOX 157
Owner/Operator City,State,Zip:	DOVER, FL 33527
Owner/Operator Telephone:	Not reported
Owner/Operator Telephone Ext:	Not reported
Owner/Operator Fax:	Not reported
Owner/Operator Email:	Not reported

Historic Generators:

Receive Date:	19860407
Handler Name:	FLORIDA STRAWBERRY RESEARCH AND EDUCATION INC
Federal Waste Generator Description:	Small Quantity Generator
State District Owner:	Fl
Large Quantity Handler of Universal Waste:	No
Recognized Trader Importer:	No
Recognized Trader Exporter:	No
Spent Lead Acid Battery Importer:	No
Spent Lead Acid Battery Exporter:	No
Current Record:	Yes
Non Storage Recycler Activity:	Not reported
Electronic Manifest Broker:	Not reported

DRAFT

FLORIDA STRAWBERRY RESEARCH AND EDUCATION INC (Continued) **1000699149**

List of NAICS Codes and Descriptions:
NAICS Codes: No NAICS Codes Found

Facility Has Received Notices of Violations:
Violations: No Violations Found

Evaluation Action Summary:
Evaluations: No Evaluations Found

O96 **FLORIDA STRAWBERRY RESEARCH AND EDUCATION INC** **FINDS** **1014691890**
SSE **13138 LEWIS GALLAGHER RD** **ECHO** **N/A**
1/8-1/4 **DOVER, FL 33527**
0.146 mi.
772 ft. **Site 7 of 8 in cluster O**

Actual:
70 ft.

Focus Map:
5

FINDS:
Registry ID: 110043631460

Click Here for FRS Facility Detail Report:

Environmental Interest/Information System:
The Resource Conservation and Recovery Act Information System (RCRAInfo) is EPA's comprehensive information system in support of the Resource Conservation and Recovery Act (RCRA) of 1976 and the Hazardous and Solid Waste Amendments (HSWA) of 1984. It tracks many types of information about generators, transporters, treaters, storers, and disposers of hazardous waste.

Click this hyperlink while viewing on your computer to access additional FINDS: detail in the EDR Site Report.

ECHO:
Envid: 1014691890
Registry ID: 110043631460
DFR URL: http://echo.epa.gov/detailed-facility-report?fid=110043631460
Name: FLORIDA STRAWBERRY RESEARCH AND EDUCATION INC
Address: 13138 LEWIS GALLAGHER RD
City,State,Zip: DOVER, FL 33527

O97 **UNIV OF FL-AREC** **FL RGA LUST** **S115204322**
SSE **13138 LEWIS GALLAGHER RD** **N/A**
1/8-1/4 **DOVER, FL**
0.146 mi.
772 ft. **Site 8 of 8 in cluster O**

Actual:
70 ft.

Focus Map:
5

RGA LUST:

2012	UNIV OF FL-AREC	13138 LEWIS GALLAGHER RD
2011	UNIV OF FL-AREC	13138 LEWIS GALLAGHER RD
2010	UNIV OF FL-AREC	13138 LEWIS GALLAGHER RD
2009	UNIV OF FL-AREC	13138 LEWIS GALLAGHER RD
2008	UNIV OF FL-AREC	13138 LEWIS GALLAGHER RD
2007	UNIV OF FL-AREC	13138 LEWIS GALLAGHER RD
2006	UNIV OF FL-AREC	13138 LEWIS GALLAGHER RD
2005	UNIV OF FL-AREC	13138 LEWIS GALLAGHER RD
2004	UNIV OF FL-AREC	13138 LEWIS GALLAGHER RD

DRAFT

UNIV OF FL-AREC (Continued) **S115204322**

2003 UNIV OF FL-AREC 13138 LEWIS GALLAGHER RD

P98 **ALLPRO TRUCKING** **FL HAZ WASTE** **S130153947**
SW **12737 92** **N/A**
1/8-1/4 **DOVER, FL 33527**
0.161 mi.
851 ft. **Site 1 of 2 in cluster P**

Actual: **47 ft.**

Focus Map: **5**

HAZ WASTE:

Facility ID:	49844
Name:	ALLPRO TRUCKING
Address:	12737 92
City,State,Zip:	DOVER, FL 33527
County:	HILLSBOROUGH
Telephone:	(813)707-1295
Email:	Not reported
Status:	A - ACTIVE - WASTE GENERATOR
Generator Status:	- Unverified Generator Status
EPA ID:	Not reported
Other ID:	Not reported
Old Facility ID:	2918503
SIC:	4213 - TRANS. & UTILITIES - TRUCKING, EXCEPT LOCAL
Verified:	V - VERIFICATION BY ON-SITE VISIT
Verified Date:	07/16/2002
Hazardous Waste LBS/YEAR:	0
Wastes:	2

P99 **ALPHA EXCAVATING & EQ RENTAL, INC.** **FL SWF/LF** **S113899549**
SW **12737 US HIGHWAY 92** **N/A**
1/8-1/4 **DOVER, FL 33527**
0.161 mi.
851 ft. **Site 2 of 2 in cluster P**

Actual: **47 ft.**

Focus Map: **5**

SWF/LF:

Name:	ALPHA EXCAVATING & EQ RENTAL, INC.
Address:	12737 US HIGHWAY 92
City,State,Zip:	DOVER, FL 33527
Facility ID:	96824
District:	SWD
Lat/Long:	:: / ::
Class Type:	754
Classification:	WASTE TIRE COLLECTOR
Class Status:	INACTIVE (I)
Section:	Not reported
Township:	Not reported
Range:	Not reported
Responsible Authority Name:	Not reported
Responsible Authority Address:	Not reported
Responsible Authority City,St,Zip:	Not reported
Responsible Authority Phone:	Not reported
EMail Address1:	Not reported
EMail Address2:	Not reported
Site Supervisor Name:	Not reported
Site Supervisor Addr:	Not reported
Site Supervisor City/State/Zip:	Not reported
Site Supervisor Telephone:	Not reported

ALPHA EXCAVATING & EQ RENTAL, INC. (Continued) **S113899549**

Land Owner Name: Not reported
Land Owner Address: Not reported
Land Owner City/State/Zip: Not reported
Land Owner Telephone: Not reported

Click here for Florida Oculus:

---

100 RON GOODSON FARM 2 **FL TIER 2** **S107723089**
NNW NEWSOME AND GALLAGHER ROADS SW CORNER **N/A**
1/8-1/4 DOVER, FL 33527
0.168 mi.
888 ft.

Actual:
61 ft.

Focus Map:
5

TIER 2:

Name:	RON GOODSON FARM 2
Address:	NEWSOME AND GALLAGHER ROADS SW CORNER
City,State,Zip:	DOVER, FL 33527
Year:	Not reported
Facility Id:	Not reported
Active Date:	01/01/1980
Inactive Date:	Not reported
Sale Pending:	False
Original Date:	Not reported
PLOT Source:	GPS
Latitude:	28.020000
Longitude:	-82.237780
LEPC District:	8
Counties:	Pinellas,Pasco,Manatee,Hillsborough,
SERC:	8210
Program Level:	0
PRIME:	8210
SIC Code:	0174
SIC Code 2:	Not reported
NAICS Code:	11132

Other Chemical Data:

Report Year:	1994
Tier 2 Report ID:	13785
Chemical ID:	6158
CAS Number:	74839
Chemical Name:	BROMOMETHANE [METHYL BROMIDE]
Chemical Date:	1/2/1972
Average Amount:	0
Maximum Amount:	1410
Location ID:	174370
Chemical State:	GAS
Mixture:	False
Mixture Percent:	100.00
Containter:	CONV
Pressure:	CONV
Temperature:	CONV
Average Amount:	0
Maximum Amount:	1410
Days on Site:	7
Site Plan:	False
Site Plan Document:	Not reported
Private Location:	False
Location:	Not reported

DRAFT

RON GOODSON FARM 2 (Continued) **S107723089**

Report Year:	1996
Tier 2 Report ID:	30756
Chemical ID:	6157
CAS Number:	74839
Chemical Name:	BROMOMETHANE [METHYL BROMIDE]
Chemical Date:	1/2/1972
Average Amount:	0
Maximum Amount:	4410
Location ID:	204978
Chemical State:	GAS
Mixture:	False
Mixture Percent:	100.00
Containter:	CONV
Pressure:	CONV
Temperature:	CONV
Average Amount:	0
Maximum Amount:	4410
Days on Site:	7
Site Plan:	False
Site Plan Document:	Not reported
Private Location:	False
Location:	Not reported

Report Year:	1998
Tier 2 Report ID:	48004
Chemical ID:	6156
CAS Number:	74839
Chemical Name:	BROMOMETHANE [METHYL BROMIDE]
Chemical Date:	1/2/1972
Average Amount:	0
Maximum Amount:	4410
Location ID:	237154
Chemical State:	LIQUID
Mixture:	False
Mixture Percent:	100.00
Containter:	CONV
Pressure:	CONV
Temperature:	CONV
Average Amount:	0
Maximum Amount:	4410
Days on Site:	7
Site Plan:	False
Site Plan Document:	Not reported
Private Location:	False
Location:	Not reported

Report Year:	2000
Tier 2 Report ID:	65947
Chemical ID:	6155
CAS Number:	74839
Chemical Name:	BROMOMETHANE [METHYL BROMIDE]
Chemical Date:	1/2/1972
Average Amount:	0
Maximum Amount:	4410
Location ID:	272703

DRAFT

RON GOODSON FARM 2 (Continued) **S107723089**

Chemical State:	GAS
Mixture:	False
Mixture Percent:	100.00
Containter:	CONV
Pressure:	CONV
Temperature:	CONV
Average Amount:	0
Maximum Amount:	4410
Days on Site:	7
Site Plan:	False
Site Plan Document:	Not reported
Private Location:	False
Location:	Not reported

Report Year:	2004
Tier 2 Report ID:	88656
Chemical ID:	214671
CAS Number:	74839
Chemical Name:	Methyl bromide
Chemical Date:	6/2/2005
Average Amount:	1
Maximum Amount:	4410
Location ID:	382656
Chemical State:	Gas
Mixture:	True
Mixture Percent:	.00
Containter:	L - CYLINDER
Pressure:	2 - GREATER THAN AMBIENT PRESSURE
Temperature:	4 - AMBIENT TEMPERATURE
Average Amount:	1
Maximum Amount:	4410
Days on Site:	7
Site Plan:	False
Site Plan Document:	Not reported
Private Location:	False
Location:	FIELD, 7 DAYS

Company Info:

Company Name:	RON GOODSON FARM
Company Address:	POST OFFICE BOX 1770
Company City,St,Zip:	DOVER, FL 33527-1770
Company Phone:	813-659-2838
Company Fax:	Not reported
Company Email:	Not reported
FEI Number:	591879945
Comany Contact Name:	RON GOODSON
Cmpny Contact Phone:	813-659-2838
Reduced Fees:	False
Exempt Fees:	False
Electronic Filing:	False
Employee:	Not reported
Comments:	11-1-04: REFUND APPLICATION SENT FOR 2001-03 ANNUAL REG FEE, TWO LOCATIONS REPORT UNDER THE SAME FEI#. DC 3-3-05: COMPLETED REFUND APPLICATION NOT RECEIVED. NEED TO INCLUDE 04 ANNUAL REG FEE. 11-1-05: CALLED FACIITY TO VERIFY AWI'S HIGH NUMBER OF EMPLOYEES TO

DRAFT

RON GOODSON FARM 2 (Continued) **S107723089**

DETERMINE IF TRULY ELIGIBLE FOR REFUND. NO ANSWER. DC

County:	HILLSBOROUGH
SEC302:	True
Active Date:	1/1/1980
Inactive Date:	Not reported
Old HMIS Date:	9/28/1990
Visit for 2001:	False
Visit for 2002:	True
Visit for 2003:	False
Visit for 2004:	True
Visit for 2005:	False
Site Visit Date:	Not reported

Q101 **ELEMENTARY SCHOOL J** **FINDS 1011981146**
NNW **4630 GALLAGHER RD** **ECHO N/A**
1/8-1/4 **DOVER, FL 33527**
0.194 mi.
1022 ft. **Site 1 of 2 in cluster Q**

Actual:
64 ft.

Focus Map:
2

FINDS:
Registry ID: 110037934965

Click Here for FRS Facility Detail Report:

Environmental Interest/Information System:
The National Pollutant Discharge Elimination System (NPDES) module of the Integrated Compliance Information System (ICIS). Under NPDES, all facilities that discharge pollutants from any point source into waters of the United States are required to obtain a permit. The permit will likely contain limits on what can be discharged, impose monitoring and reporting requirements, and include other provisions to ensure that the discharge does not adversely affect water quality.

Click this hyperlink while viewing on your computer to access additional FINDS: detail in the EDR Site Report.

ECHO:

Envid:	1011981146
Registry ID:	110037934965
DFR URL:	http://echo.epa.gov/detailed-facility-report?fid=110037934965
Name:	ELEMENTARY SCHOOL J
Address:	4630 GALLAGHER RD
City,State,Zip:	DOVER, FL 33527

DRAFT

102
NNE
1/8-1/4
0.199 mi.
1050 ft.

CAMPING WORLD - ACCESSORY PARKING LOT
DOVER, FL

FL NPDES **S114019495**
N/A

Actual:
60 ft.

Focus Map:
2

WASTEWATER:

Name:	CAMPING WORLD - ACCESSORY PARKING LOT
Address:	Not reported
City,State,Zip:	DOVER, FL
Facility ID:	FLR10NC64
Facility Type:	Construction Stormwater GP
Status:	Active - Existing, permitted facility/site for which effluent, reclaimed water or wastewater residual discharge into the environment and/or monitoring is taking place.
District Office:	TLST
NPDES Permitted Site:	Not reported
Environmental Interest:	Not reported
Owner Type:	Unknown
Permit Capacity:	Not reported
Party Name:	Charles Rich, President
Company Name:	C.W.R., Inc.
RP Address:	Po Box 130
RP Address 2:	Not reported
RP City,Stat,Zip:	Clay NY 13041
Telephone:	3154742700
Email:	CWR@CWRichINC.com
Issue Date:	08/31/2013
Effective Date:	08/31/2013
Expiration Date:	08/30/2018
DOC Description:	Generic Permit
Latitude Degrees:	28
Latitude Minutes:	1
Latitude Seconds:	32
Longitude Degrees:	82
Longitude Minutes:	14
Longitude Seconds:	26
Treatment:	Not reported
Decode For Fstatus:	Active
Cell Phone:	Not reported
Permit Type:	Not reported
Major Minor Discharge:	Not reported
Nature of Business:	Not reported

Q103
NNW
1/8-1/4
0.214 mi.
1131 ft.

STRAWBERRY CREST HIGH SCHOOL
4691 GALLAGHER RD
DOVER, FL 33527
Site 2 of 2 in cluster Q

FL AST **S128890009**
FL Financial Assurance **N/A**
FL HAZ WASTE

Actual:
64 ft.

Focus Map:
2

AST:

Facility ID:	9819127
Name:	STRAWBERRY CREST HIGH SCHOOL
Address:	4691 GALLAGHER RD
City,State,Zip:	DOVER, FL 33527
Facility Phone:	8137446745
Facility Status:	OPEN
Facility Type:	I
Type Description:	County Government
Depco:	P

DRAFT

STRAWBERRY CREST HIGH SCHOOL (Continued) **S128890009**

Region: STATE
Positioning Method: Not reported
Latitude/Longitude: Not reported

Tank:
Tank ID: 1
Tank Capacity: 1981
Tank Location: ABOVEGROUND
Tank Status: U-In Service
Status Date: 06/01/2022
Install Date: 6/1/2022
Substance: G
Content Description: Emerg Generator Diesel
Vessel Indicator: TANK
DEP Contractor: P

Piping:
Tank ID: 1
Piping Category: B
Piping Description: Steel/galvanized metal

Tank ID: 1
Piping Category: A
Piping Description: Abv, no soil contact

Tank ID: 1
Piping Category: D
Piping Description: External protective coating

Monitoring:
Tank ID: 1
Petro Monitoring Category: Q
Monitoring Description: Visual inspection of ASTs

Tank ID: 1
Petro Monitoring Category: F
Monitoring Description: Monitor dbl wall tank space

Tank ID: 1
Petro Monitoring Category: R
Monitoring Description: Monitor tank bottom space

Owner:
Owner ID: 10083
Owner Name: HILLSBOROUGH CNTY SCHOOL BD
Owner Address: 901 E KENNEDY BLVD
Owner Address 2: ATTN: STORAGE TANK REGIS
Owner City,State,Zip: TAMPA, FL 33602
Owner Contact: CHRISTOPHER FARKAS / CORRIES CULPEPPER- 7000
Owner Phone: 8138407324

Construction:
Tank ID: 1
Construction Category: P
Construction Description: Level gauges/alarms

Tank ID: 1

DRAFT

STRAWBERRY CREST HIGH SCHOOL (Continued) **S128890009**

Construction Category: M
Construction Description: Spill containment bucket

Tank ID: 1
Construction Category: I
Construction Description: Double wall

Tank ID: 1
Construction Category: C
Construction Description: Steel

FL Financial Assurance 3:
Name: STRAWBERRY CREST HIGH SCHOOL
Address: 4691 GALLAGHER RD
City,State,Zip: DOVER, FL 33527
Region: 3
Facility ID: 9819127
Facility Phone: 8137446745
Facility Status: OPEN
Facility Type: I
Type Description: County Government
DEP CO: P
Finaincial Responsibility: INSURANCE
Insurance Company: LIBERTY SURPLUS INSURANCE CORP
Effective Date: 08/09/2022
Expire Date: 01/02/2023
Owner ID: 10083
Onwer Name: HILLSBOROUGH CNTY SCHOOL BD
Owner Address: 901 E KENNEDY BLVD
Owner Address2: ATTN: STORAGE TANK REGIS
Owner City,St,Zip: TAMPA, FL 33602
Contact: CHRISTOPHER FARKAS / CORRIES CULPEPPER- 7000
Resp Party Phone: 8138407324

HAZ WASTE:
Facility ID: 170922
Name: STRAWBERRY CREST HIGH SCHOOL
Address: 4691 GALLAGHER RD
City,State,Zip: DOVER, FL 33527
County: HILLSBOROUGH
Telephone: (813)707-7522
Email: Not reported
Status: A - ACTIVE - WASTE GENERATOR
Generator Status: N - NOT A HAZARDOUS WASTE GENERATOR
EPA ID: Not reported
Other ID: Not reported
Old Facility ID: Not reported
SIC: 8211 - SERVICES - ELEMENTARY AND SECONDARY SCHOOLS
Verified: V - VERIFICATION BY ON-SITE VISIT
Verified Date: 01/26/2010
Hazardous Waste LBS/YEAR: 1
Wastes: 1

DRAFT

104
ENE
1/8-1/4
0.214 mi.
1132 ft.

HERITAGE NURSERY & TREE FARM
13133 GALLAGHER
DOVER, FL 33527

FL HAZ WASTE **S130141218**
N/A

Actual:
61 ft.

Focus Map:
2

HAZ WASTE:

Facility ID:	37569
Name:	HERITAGE NURSERY & TREE FARM
Address:	13133 GALLAGHER
City,State,Zip:	DOVER, FL 33527
County:	HILLSBOROUGH
Telephone:	(813)659-0591
Email:	Not reported
Status:	O - OUT OF BUSINESS
Generator Status:	- Unverified Generator Status
EPA ID:	Not reported
Other ID:	Not reported
Old Facility ID:	2902561
SIC:	0181 - AGRICULTURE - ORNAMENTAL NURSERY PRODUCTS
Verified:	P - VERIFICATION BY PHONE CALL
Verified Date:	12/12/1996
Hazardous Waste LBS/YEAR:	0
Wastes:	0

105
South
1/8-1/4
0.239 mi.
1261 ft.

PLANSCAPE INC
4002 MCINTOSH
DOVER, FL 33527

FL HAZ WASTE **S130014757**
N/A

Actual:
54 ft.

Focus Map:
5

HAZ WASTE:

Facility ID:	122777
Name:	PLANSCAPE INC
Address:	4002 MCINTOSH
City,State,Zip:	DOVER, FL 33527
County:	HILLSBOROUGH
Telephone:	(813)659-0001
Email:	Not reported
Status:	A - ACTIVE - WASTE GENERATOR
Generator Status:	N - NOT A HAZARDOUS WASTE GENERATOR
EPA ID:	NA
Other ID:	Not reported
Old Facility ID:	2900070
SIC:	0011 - UNKNOWN
Verified:	V - VERIFICATION BY ON-SITE VISIT
Verified Date:	08/12/2016
Hazardous Waste LBS/YEAR:	203
Wastes:	2

DRAFT

106
NNW
1/8-1/4
0.247 mi.
1303 ft.

HIGH SCHOOL UUU
NEWSOME & N GALLAGHER RD
DOVER, FL 33527

FINDS **1010691185**
ECHO **N/A**

Actual:
63 ft.

Focus Map:
2

FINDS:
Registry ID: 110033166464

Click Here for FRS Facility Detail Report:

Environmental Interest/Information System:
The Florida Integrated Environmental System Today (FIESTA) Data Maintenance (FDM) System maintains entity, environmental interest, and affiliation data.
The National Pollutant Discharge Elimination System (NPDES) module of the Integrated Compliance Information System (ICIS). Under NPDES, all facilities that discharge pollutants from any point source into waters of the United States are required to obtain a permit. The permit will likely contain limits on what can be discharged, impose monitoring and reporting requirements, and include other provisions to ensure that the discharge does not adversely affect water quality.

Click this hyperlink while viewing on your computer to access additional FINDS: detail in the EDR Site Report.

ECHO:
Envid: 1010691185
Registry ID: 110033166464
DFR URL: http://echo.epa.gov/detailed-facility-report?fid=110033166464
Name: HIGH SCHOOL UUU
Address: NEWSOME & N GALLAGHER RD
City,State,Zip: DOVER, FL 33527

107
SE
1/4-1/2
0.255 mi.
1349 ft.

J & L ENTERPRISES
4596 MOORES LAKE
DOVER, FL 33527

FL HAZ WASTE **S130141263**
N/A

Actual:
69 ft.

Focus Map:
6

HAZ WASTE:
Facility ID: 37612
Name: J & L ENTERPRISES
Address: 4596 MOORES LAKE
City,State,Zip: DOVER, FL 33527
County: HILLSBOROUGH
Telephone: (813)286-1977
Email: Not reported
Status: O - OUT OF BUSINESS
Generator Status: - Unverified Generator Status
EPA ID: Not reported
Other ID: Not reported
Old Facility ID: 2902608
SIC: 7692 - SERVICES - WELDING REPAIR
Verified: P - VERIFICATION BY PHONE CALL
Verified Date: 12/12/1996
Hazardous Waste LBS/YEAR: 0
Wastes: 0

DRAFT

108
SSE
1/4-1/2
0.257 mi.
1359 ft.

LAWN RANGERS LAND CARE INC
13120 LEWIS GALLAGHER RD
DOVER, FL 33527

FL HAZ WASTE **S130058471**
N/A

Actual:
75 ft.

Focus Map:
5

HAZ WASTE:

Facility ID:	172621
Name:	LAWN RANGERS LAND CARE INC
Address:	13120 LEWIS GALLAGHER RD
City,State,Zip:	DOVER, FL 33527
County:	HILLSBOROUGH
Telephone:	(800)529-6227
Email:	Not reported
Status:	A - ACTIVE - WASTE GENERATOR
Generator Status:	N - NOT A HAZARDOUS WASTE GENERATOR
EPA ID:	Not reported
Other ID:	Not reported
Old Facility ID:	Not reported
SIC:	0782 - AGRICULTURE - LAWN AND GARDEN SERVICES
Verified:	V - VERIFICATION BY ON-SITE VISIT
Verified Date:	04/06/2010
Hazardous Waste LBS/YEAR:	Not reported
Wastes:	0

109
NNW
1/4-1/2
0.260 mi.
1374 ft.

REED WILLIAM LEE / DBA / HERRI
7002 MUCK POND
SEFFNER, FL 33584

FL HAZ WASTE **S130148170**
N/A

Actual:
51 ft.

Focus Map:
2

HAZ WASTE:

Facility ID:	44308
Name:	REED WILLIAM LEE / DBA / HERRI
Address:	7002 MUCK POND
City,State,Zip:	SEFFNER, FL 33584
County:	HILLSBOROUGH
Telephone:	(813)272-5788
Email:	Not reported
Status:	O - OUT OF BUSINESS
Generator Status:	- Unverified Generator Status
EPA ID:	Not reported
Other ID:	Not reported
Old Facility ID:	2912784
SIC:	7389 - SERVICES - BUSINESS SERVICES, NEC
Verified:	P - VERIFICATION BY PHONE CALL
Verified Date:	07/25/2002
Hazardous Waste LBS/YEAR:	0
Wastes:	0

DRAFT

R110 **BILLS TRANSMISSIONS** **FL HAZ WASTE** **S130145329**
ENE **13350 92** **N/A**
1/4-1/2 **DOVER, FL 33527**
0.262 mi.
1383 ft. **Site 1 of 6 in cluster R**

Actual: HAZ WASTE:
71 ft.

Focus Map:
3

Facility ID:	41572
Name:	BILLS TRANSMISSIONS
Address:	13350 92
City,State,Zip:	DOVER, FL 33527
County:	HILLSBOROUGH
Telephone:	(813)707-9865
Email:	Not reported
Status:	A - ACTIVE - WASTE GENERATOR
Generator Status:	3 - Very Small Quantity Generator
EPA ID:	Not reported
Other ID:	Not reported
Old Facility ID:	2909169
SIC:	7537 - SERVICES - AUTOMOTIVE TRANSMISSION REPAIR SHOPS
Verified:	V - VERIFICATION BY ON-SITE VISIT
Verified Date:	06/17/2008
Hazardous Waste LBS/YEAR:	420
Wastes:	6

R111 **DADS TOWING** **FL HAZ WASTE** **S130058468**
ENE **13350 US HIGHWAY 92 E 2** **N/A**
1/4-1/2 **DOVER, FL 33527**
0.262 mi.
1383 ft. **Site 2 of 6 in cluster R**

Actual: HAZ WASTE:
71 ft.

Focus Map:
3

Facility ID:	172619
Name:	DADS TOWING
Address:	13350 US HIGHWAY 92 E 2
City,State,Zip:	DOVER, FL 33527
County:	HILLSBOROUGH
Telephone:	(813)659-2949
Email:	Not reported
Status:	A - ACTIVE - WASTE GENERATOR
Generator Status:	N - NOT A HAZARDOUS WASTE GENERATOR
EPA ID:	Not reported
Other ID:	Not reported
Old Facility ID:	Not reported
SIC:	7549 - SERVICES - AUTOMOTIVE SERVICES, NEC
Verified:	V - VERIFICATION BY ON-SITE VISIT
Verified Date:	04/05/2010
Hazardous Waste LBS/YEAR:	Not reported
Wastes:	0

DRAFT

R112 **GULF FOUNDATION INC** **FL HAZ WASTE** **S130119103**
ENE **13350 US HIGHWAY 92 E BUSINESS 3** **N/A**
1/4-1/2 **DOVER, FL 33527**
0.262 mi.
1383 ft. **Site 3 of 6 in cluster R**

Actual: HAZ WASTE:
71 ft.

Focus Map: Facility ID: 241242
3 Name: GULF FOUNDATION INC
Address: 13350 US HIGHWAY 92 E BUSINESS 3
City,State,Zip: DOVER, FL 33527
County: HILLSBOROUGH
Telephone: (813)719-3680
Email: Not reported
Status: O - OUT OF BUSINESS
Generator Status: N - NOT A HAZARDOUS WASTE GENERATOR
EPA ID: NA
Other ID: Not reported
Old Facility ID: 2936731
SIC: 1629 - CONSTRUCTION - HEAVY CONSTRUCTION, NEC
Verified: P - VERIFICATION BY PHONE CALL
Verified Date: 03/17/2020
Hazardous Waste LBS/YEAR: Not reported
Wastes: 0

R113 **BILLS TRANSMISSIONS** **FL HAZ WASTE** **S130058473**
ENE **13350 US HIGHWAY 92 E 1** **N/A**
1/4-1/2 **DOVER, FL 33527**
0.262 mi.
1383 ft. **Site 4 of 6 in cluster R**

Actual: HAZ WASTE:
71 ft.

Focus Map: Facility ID: 172623
3 Name: BILLS TRANSMISSIONS
Address: 13350 US HIGHWAY 92 E 1
City,State,Zip: DOVER, FL 33527
County: HILLSBOROUGH
Telephone: (813)707-9865
Email: Not reported
Status: A - ACTIVE - WASTE GENERATOR
Generator Status: 3 - Very Small Quantity Generator
EPA ID: Not reported
Other ID: Not reported
Old Facility ID: Not reported
SIC: 7537 - SERVICES - AUTOMOTIVE TRANSMISSION REPAIR SHOPS
Verified: V - VERIFICATION BY ON-SITE VISIT
Verified Date: 04/05/2010
Hazardous Waste LBS/YEAR: 1848
Wastes: 6

DRAFT

R114 **DADS TOWING** **EDR Hist Auto** **1021284310**
ENE **13350 E US HIGHWAY 92** **N/A**
1/4-1/2 **DOVER, FL 33527**
0.262 mi.
1383 ft. **Site 5 of 6 in cluster R**

Actual: EDR Hist Auto
71 ft.

Focus Map:
3

Year:	Name:	Type:
2011	BILLS TRANSMISSIONS	Automotive Transmission Repair Shops
2012	BILLS TRANSMISSIONS	Automotive Transmission Repair Shops
2013	BILLS TRANSMISSIONS	Automotive Transmission Repair Shops
2014	BILLS TRANSMISSIONS	Automotive Transmission Repair Shops

---

R115 **GULF FOUNDATION INC** **FL HAZ WASTE** **S130058430**
ENE **13350 US HIGHWAY 92 E 3** **N/A**
1/4-1/2 **DOVER, FL 33527**
0.262 mi.
1383 ft. **Site 6 of 6 in cluster R**

Actual: HAZ WASTE:
71 ft.

Focus Map:
3

Facility ID:	172583
Name:	GULF FOUNDATION INC
Address:	13350 US HIGHWAY 92 E 3
City,State,Zip:	DOVER, FL 33527
County:	HILLSBOROUGH
Telephone:	(813)719-3680
Email:	Not reported
Status:	A - ACTIVE - WASTE GENERATOR
Generator Status:	N - NOT A HAZARDOUS WASTE GENERATOR
EPA ID:	Not reported
Other ID:	Not reported
Old Facility ID:	Not reported
SIC:	1629 - CONSTRUCTION - HEAVY CONSTRUCTION, NEC
Verified:	V - VERIFICATION BY ON-SITE VISIT
Verified Date:	04/05/2010
Hazardous Waste LBS/YEAR:	0
Wastes:	2

---

116 **SIMPSON SERVICES BY MICHAEL L SIMPSON** **FL HAZ WASTE** **S130154214**
SW **4156 CASTLEWOOD** **N/A**
1/4-1/2 **SEFFNER, FL 33584**
0.281 mi.
1482 ft.

Actual: HAZ WASTE:
44 ft.

Focus Map:
5

Facility ID:	50097
Name:	SIMPSON SERVICES BY MICHAEL L SIMPSON
Address:	4156 CASTLEWOOD
City,State,Zip:	SEFFNER, FL 33584
County:	HILLSBOROUGH
Telephone:	(813)627-2600
Email:	Not reported
Status:	O - OUT OF BUSINESS
Generator Status:	N - NOT A HAZARDOUS WASTE GENERATOR
EPA ID:	NA
Other ID:	Not reported
Old Facility ID:	2918761

SIMPSON SERVICES BY MICHAEL L SIMPSON (Continued) **S130154214**

SIC:	7389 - SERVICES - BUSINESS SERVICES, NEC
Verified:	P - VERIFICATION BY PHONE CALL
Verified Date:	12/07/2016
Hazardous Waste LBS/YEAR:	Not reported
Wastes:	0

S117 **GALLAGHER REFRIGERATION** **FL HAZ WASTE** **S130141212**
SSE **13210 LEWIS GALLAGHER** **N/A**
1/4-1/2 **DOVER, FL 33527**
0.303 mi.
1601 ft. **Site 1 of 2 in cluster S**

Actual: **78 ft.**
Focus Map: **5**

HAZ WASTE:

Facility ID:	37563
Name:	GALLAGHER REFRIGERATION
Address:	13210 LEWIS GALLAGHER
City,State,Zip:	DOVER, FL 33527
County:	HILLSBOROUGH
Telephone:	(813)659-0331
Email:	Not reported
Status:	O - OUT OF BUSINESS
Generator Status:	- Unverified Generator Status
EPA ID:	Not reported
Other ID:	Not reported
Old Facility ID:	2902553
SIC:	1711 - CONSTRUCTION - PLUMBING, HEATING, AIR CONDITIONING
Verified:	P - VERIFICATION BY PHONE CALL
Verified Date:	12/30/1996
Hazardous Waste LBS/YEAR:	0
Wastes:	0

---

118 **GRIFFIN-HALL FARM** **FL UST** **U001355789**
ENE **GALLAHGER RD** **N/A**
1/4-1/2 **DOVER, FL 33527**
0.305 mi.
1610 ft.

Actual: **63 ft.**
Focus Map: **2**

UST:

Facility ID:	8839283
Name:	GRIFFIN-HALL FARM
Address:	GALLAHGER RD
City,State,Zip:	DOVER, FL 33527
Facility Phone:	8136590429
Facility Status:	OPEN
Facility Type:	M
Type Description:	Agricultural
Depco:	P
Region:	STATE
Positioning Method:	UNVR
Latitude/Longitude:	28 1 30 / 82 14 12

UST:

Tank ID:	2
Tank Capacity:	250
Tank Location:	UNDERGROUND
Tank Status:	U-In Service
Status Date:	Not reported

GRIFFIN-HALL FARM (Continued) **U001355789**

Install Date: Not reported
Substance: B
Content Description: Unleaded Gas
Vessel Indicator: TANK
DEP Contractor: P

Owner:
Owner ID: 8920
Owner Name: GRIFFIN, EVELYN
Owner Address: RR 3 BOX 252
Owner Address 2: Not reported
Owner City,State,Zip: DOVER, FL 33527
Owner Contact: Not reported
Owner Phone: 8136590429

Tank ID: 1
Tank Capacity: 500
Tank Location: UNDERGROUND
Tank Status: U-In Service
Status Date: Not reported
Install Date: Not reported
Substance: D
Content Description: Vehicular Diesel
Vessel Indicator: TANK
DEP Contractor: P

Owner:
Owner ID: 8920
Owner Name: GRIFFIN, EVELYN
Owner Address: RR 3 BOX 252
Owner Address 2: Not reported
Owner City,State,Zip: DOVER, FL 33527
Owner Contact: Not reported
Owner Phone: 8136590429

S119 **KEVIN HERNDON AUTO TRANSPORT** **FL HAZ WASTE** **S130155070**
SSE **13129 LEWIS GALLAGHER** **N/A**
1/4-1/2 **DOVER, FL 33527**
0.306 mi.
1614 ft. **Site 2 of 2 in cluster S**

Actual:
78 ft.

Focus Map:
5

HAZ WASTE:
Facility ID: 50911
Name: KEVIN HERNDON AUTO TRANSPORT
Address: 13129 LEWIS GALLAGHER
City,State,Zip: DOVER, FL 33527
County: HILLSBOROUGH
Telephone: (813)272-5788
Email: Not reported
Status: O - OUT OF BUSINESS
Generator Status: - Unverified Generator Status
EPA ID: Not reported
Other ID: Not reported
Old Facility ID: 2919592
SIC: 4212 - TRANS. & UTILITIES - LOCAL TRUCKING, WITHOUT STORAGE
Verified: P - VERIFICATION BY PHONE CALL

DRAFT

KEVIN HERNDON AUTO TRANSPORT (Continued) **S130155070**

Verified Date: 12/23/2002
Hazardous Waste LBS/YEAR: 0
Wastes: 0

120
ENE
1/4-1/2
0.343 mi.
1811 ft.

SR-400 I-4 - MCINTOSH RD TO BRANCH FORBES RD
UNKNOWN
TAMPA, FL 33601

FINDS **1015851111**
ECHO **N/A**

Actual:
64 ft.

Focus Map:
2

FINDS:
Registry ID: 110045486229

Click Here for FRS Facility Detail Report:

Environmental Interest/Information System:
The National Pollutant Discharge Elimination System (NPDES) module of the Integrated Compliance Information System (ICIS). Under NPDES, all facilities that discharge pollutants from any point source into waters of the United States are required to obtain a permit. The permit will likely contain limits on what can be discharged, impose monitoring and reporting requirements, and include other provisions to ensure that the discharge does not adversely affect water quality.
Registry ID: 110037475522

Click Here for FRS Facility Detail Report:

Environmental Interest/Information System:
The National Pollutant Discharge Elimination System (NPDES) module of the Integrated Compliance Information System (ICIS). Under NPDES, all facilities that discharge pollutants from any point source into waters of the United States are required to obtain a permit. The permit will likely contain limits on what can be discharged, impose monitoring and reporting requirements, and include other provisions to ensure that the discharge does not adversely affect water quality.
Registry ID: 110071320091

Click Here for FRS Facility Detail Report:

Environmental Interest/Information System:
The National Pollutant Discharge Elimination System (NPDES) module of the Integrated Compliance Information System (ICIS). Under NPDES, all facilities that discharge pollutants from any point source into waters of the United States are required to obtain a permit. The permit will likely contain limits on what can be discharged, impose monitoring and reporting requirements, and include other provisions to ensure that the discharge does not adversely affect water quality.
Registry ID: 110071377117

Click Here for FRS Facility Detail Report:

Environmental Interest/Information System:
The National Pollutant Discharge Elimination System (NPDES) module of the Integrated Compliance Information System (ICIS). Under NPDES, all facilities that discharge pollutants from any point source into waters of the United States are required to obtain a permit. The permit will likely contain limits on what can be discharged, impose monitoring and reporting requirements, and include other provisions to ensure that the discharge does not adversely affect water quality.
Registry ID: 110071436854

DRAFT

SR-400 I-4 - MCINTOSH RD TO BRANCH FORBES RD (Continued) **1015851111**

Click Here for FRS Facility Detail Report:

Environmental Interest/Information System:
The National Pollutant Discharge Elimination System (NPDES) module of the Integrated Compliance Information System (ICIS). Under NPDES, all facilities that discharge pollutants from any point source into waters of the United States are required to obtain a permit. The permit will likely contain limits on what can be discharged, impose monitoring and reporting requirements, and include other provisions to ensure that the discharge does not adversely affect water quality.
Registry ID: 110071438465

Click Here for FRS Facility Detail Report:

Environmental Interest/Information System:
The National Pollutant Discharge Elimination System (NPDES) module of the Integrated Compliance Information System (ICIS). Under NPDES, all facilities that discharge pollutants from any point source into waters of the United States are required to obtain a permit. The permit will likely contain limits on what can be discharged, impose monitoring and reporting requirements, and include other provisions to ensure that the discharge does not adversely affect water quality.
Registry ID: 110071370886

Click Here for FRS Facility Detail Report:

Environmental Interest/Information System:
The National Pollutant Discharge Elimination System (NPDES) module of the Integrated Compliance Information System (ICIS). Under NPDES, all facilities that discharge pollutants from any point source into waters of the United States are required to obtain a permit. The permit will likely contain limits on what can be discharged, impose monitoring and reporting requirements, and include other provisions to ensure that the discharge does not adversely affect water quality.
Registry ID: 110071374971

Click Here for FRS Facility Detail Report:

Environmental Interest/Information System:
The National Pollutant Discharge Elimination System (NPDES) module of the Integrated Compliance Information System (ICIS). Under NPDES, all facilities that discharge pollutants from any point source into waters of the United States are required to obtain a permit. The permit will likely contain limits on what can be discharged, impose monitoring and reporting requirements, and include other provisions to ensure that the discharge does not adversely affect water quality.
Registry ID: 110071370989

Click Here for FRS Facility Detail Report:

Environmental Interest/Information System:
The National Pollutant Discharge Elimination System (NPDES) module of the Integrated Compliance Information System (ICIS). Under NPDES, all facilities that discharge pollutants from any point source into waters of the United States are required to obtain a permit. The permit will likely contain limits on what can be discharged, impose monitoring and reporting requirements, and include other provisions to ensure that the discharge does not adversely affect water quality.
Registry ID: 110071358766

DRAFT

SR-400 I-4 - MCINTOSH RD TO BRANCH FORBES RD (Continued) **1015851111**

Click Here for FRS Facility Detail Report:

Environmental Interest/Information System:

The National Pollutant Discharge Elimination System (NPDES) module of the Integrated Compliance Information System (ICIS). Under NPDES, all facilities that discharge pollutants from any point source into waters of the United States are required to obtain a permit. The permit will likely contain limits on what can be discharged, impose monitoring and reporting requirements, and include other provisions to ensure that the discharge does not adversely affect water quality.

Click this hyperlink while viewing on your computer to access additional FINDS: detail in the EDR Site Report.

Click this hyperlink while viewing on your computer to access additional US FINDS: detail in the EDR Site Report.

ECHO:

Envid:	1015851111
Registry ID:	110045486229
DFR URL:	http://echo.epa.gov/detailed-facility-report?fid=110045486229
Name:	SR-400 [I-4] - MCINTOSH RD TO BRANCH FORBES RD
Address:	UNKNOWN
City,State,Zip:	TAMPA, FL 33601

Envid:	1015851111
Registry ID:	110037475522
DFR URL:	http://echo.epa.gov/detailed-facility-report?fid=110037475522
Name:	RACETRACK RD STORAGE
Address:	UNKNOWN
City,State,Zip:	TAMPA, FL 33626

T121 **ADVANCED BATTERY SERVICES INC** **RCRA NonGen / NLR** **1019327403**
SSE **13215 LEWIS GALLAGHER RD** **FLR000219105**
1/4-1/2 **DOVER, FL 33527**
0.344 mi.
1816 ft. **Site 1 of 2 in cluster T**

Actual:
80 ft.

Focus Map:
5

RCRA Listings:

Date Form Received by Agency:	20160613
Handler Name:	Advanced Battery Services Inc
Handler Address:	13215 LEWIS GALLAGHER RD
Handler City,State,Zip:	DOVER, FL 33527-4523
EPA ID:	FLR000219105
Contact Name:	DOUBLAS COWELL
Contact Address:	PO BOX 537
Contact City,State,Zip:	DOVER, FL 33527-0000
Contact Telephone:	813-659-1210
Contact Fax:	Not reported
Contact Email:	TAV3732@AOL.COM
Contact Title:	PRESIDENT
EPA Region:	04
Land Type:	Private
Federal Waste Generator Description:	Not a generator, verified
Non-Notifier:	X
Biennial Report Cycle:	Not reported
Accessibility:	Not reported
Active Site Indicator:	Not reported

DRAFT

ADVANCED BATTERY SERVICES INC (Continued) **1019327403**

State District Owner:	Fl
State District:	SW
Mailing Address:	13215 LEWIS GALLAGHER RD
Mailing City,State,Zip:	DOVER, FL 33527-4523
Owner Name:	Doublas Cowell
Owner Type:	Private
Operator Name:	Doublas Cowell
Operator Type:	Private
Short-Term Generator Activity:	No
Importer Activity:	No
Mixed Waste Generator:	No
Transporter Activity:	No
Transfer Facility Activity:	No
Recycler Activity with Storage:	No
Small Quantity On-Site Burner Exemption:	No
Smelting Melting and Refining Furnace Exemption:	No
Underground Injection Control:	No
Off-Site Waste Receipt:	No
Universal Waste Indicator:	No
Universal Waste Destination Facility:	No
Federal Universal Waste:	No
Active Site State-Reg Handler:	---
Federal Facility Indicator:	Not reported
Hazardous Secondary Material Indicator:	NN
Sub-Part K Indicator:	Not reported
2018 GPRA Permit Baseline:	Not on the Baseline
2018 GPRA Renewals Baseline:	Not on the Baseline
202 GPRA Corrective Action Baseline:	No
Subject to Corrective Action Universe:	No
Non-TSDFs Where RCRA CA has Been Imposed Universe:	No
Corrective Action Priority Ranking:	No NCAPS ranking
Environmental Control Indicator:	No
Institutional Control Indicator:	No
Human Exposure Controls Indicator:	N/A
Groundwater Controls Indicator:	N/A
Significant Non-Complier Universe:	No
Unaddressed Significant Non-Complier Universe:	No
Addressed Significant Non-Complier Universe:	No
Significant Non-Complier With a Compliance Schedule Universe:	No
Financial Assurance Required:	Not reported
Handler Date of Last Change:	20170210
Recognized Trader-Importer:	No
Recognized Trader-Exporter:	No
Importer of Spent Lead Acid Batteries:	No
Exporter of Spent Lead Acid Batteries:	No
Recycler Activity Without Storage:	Not reported
Manifest Broker:	Not reported
Sub-Part P Indicator:	No

Handler - Owner Operator:

Owner/Operator Indicator:	Owner
Owner/Operator Name:	ADVANCED BATTERY SERVICES INC
Legal Status:	Private
Date Became Current:	20160614
Date Ended Current:	Not reported
Owner/Operator Address:	PO BOX 537

DRAFT

ADVANCED BATTERY SERVICES INC (Continued) **1019327403**

Owner/Operator City,State,Zip:	DOVER, FL 33527-0000
Owner/Operator Telephone:	Not reported
Owner/Operator Telephone Ext:	Not reported
Owner/Operator Fax:	Not reported
Owner/Operator Email:	Not reported
Owner/Operator Indicator:	Operator
Owner/Operator Name: DOUBLAS COWELL	
Legal Status:	Private
Date Became Current:	20160614
Date Ended Current:	Not reported
Owner/Operator Address:	PO BOX 537
Owner/Operator City,State,Zip:	DOVER, FL 33527-0000
Owner/Operator Telephone:	813-659-1210
Owner/Operator Telephone Ext:	Not reported
Owner/Operator Fax:	Not reported
Owner/Operator Email:	Not reported
Owner/Operator Indicator:	Owner
Owner/Operator Name: DOUBLAS COWELL	
Legal Status:	Private
Date Became Current:	20160614
Date Ended Current:	Not reported
Owner/Operator Address:	PO BOX 537
Owner/Operator City,State,Zip:	DOVER, FL 33527-0000
Owner/Operator Telephone:	Not reported
Owner/Operator Telephone Ext:	Not reported
Owner/Operator Fax:	Not reported
Owner/Operator Email:	Not reported
Owner/Operator Indicator:	Operator
Owner/Operator Name: ADVANCED BATTERY SERVICES INC	
Legal Status:	Private
Date Became Current:	20160614
Date Ended Current:	Not reported
Owner/Operator Address:	PO BOX 537
Owner/Operator City,State,Zip:	DOVER, FL 33527-0000
Owner/Operator Telephone:	813-659-1210
Owner/Operator Telephone Ext:	Not reported
Owner/Operator Fax:	Not reported
Owner/Operator Email:	Not reported

Historic Generators:

Receive Date:	20160613
Handler Name:	ADVANCED BATTERY SERVICES INC
Federal Waste Generator Description:	Not a generator, verified
State District Owner:	Fl
Large Quantity Handler of Universal Waste:	No
Recognized Trader Importer:	No
Recognized Trader Exporter:	No
Spent Lead Acid Battery Importer:	No
Spent Lead Acid Battery Exporter:	No
Current Record:	Yes
Non Storage Recycler Activity:	Not reported
Electronic Manifest Broker:	Not reported

DRAFT

ADVANCED BATTERY SERVICES INC (Continued) **1019327403**

List of NAICS Codes and Descriptions:
NAICS Codes: No NAICS Codes Found

Has the Facility Received Notices of Violations:
Found Violation: No
Agency Which Determined Violation: Not reported
Violation Short Description: Not reported
Date Violation was Determined: Not reported
Actual Return to Compliance Date: Not reported
Return to Compliance Qualifier: Not reported
Violation Responsible Agency: Not reported
Scheduled Compliance Date: Not reported
Enforcement Identifier: Not reported
Date of Enforcement Action: Not reported
Enforcement Responsible Agency: Not reported
Enforcement Docket Number: Not reported
Enforcement Attorney: Not reported
Corrective Action Component: Not reported
Appeal Initiated Date: Not reported
Appeal Resolution Date: Not reported
Disposition Status Date: Not reported
Disposition Status: Not reported
Disposition Status Description: Not reported
Consent/Final Order Sequence Number: Not reported
Consent/Final Order Respondent Name: Not reported
Consent/Final Order Lead Agency: Not reported
Enforcement Type: Not reported
Enforcement Responsible Person: Not reported
Enforcement Responsible Sub-Organization: Not reported
SEP Sequence Number: Not reported
SEP Expenditure Amount: Not reported
SEP Scheduled Completion Date: Not reported
SEP Actual Date: Not reported
SEP Defaulted Date: Not reported
SEP Type: Not reported
SEP Type Description: Not reported
Proposed Amount: Not reported
Final Monetary Amount: Not reported
Paid Amount: Not reported
Final Count: Not reported
Final Amount: Not reported

Evaluation Action Summary:
Evaluation Date: 20160613
Evaluation Responsible Agency: State
Found Violation: No
Evaluation Type Description: COMPLIANCE EVALUATION INSPECTION
Evaluation Responsible Person Identifier: E2K
Evaluation Responsible Sub-Organization: SW
Actual Return to Compliance Date: Not reported
Scheduled Compliance Date: Not reported
Date of Request: Not reported
Date Response Received: Not reported
Request Agency: Not reported
Former Citation: Not reported

DRAFT

T122 **ADVANCED BATTERY SERVICES INC** **FINDS** **1018378672**
SSE **13215 LEWIS GALLAGHER RD** **ECHO** **N/A**
1/4-1/2 **DOVER, FL 33527**
0.344 mi.
1816 ft. **Site 2 of 2 in cluster T**

Actual:
80 ft.

Focus Map:
5

FINDS:
Registry ID: 110069375241

Click Here for FRS Facility Detail Report:

Environmental Interest/Information System:
The Resource Conservation and Recovery Act Information System (RCRAInfo) is EPA's comprehensive information system in support of the Resource Conservation and Recovery Act (RCRA) of 1976 and the Hazardous and Solid Waste Amendments (HSWA) of 1984. It tracks many types of information about generators, transporters, treaters, storers, and disposers of hazardous waste.

Click this hyperlink while viewing on your computer to access additional FINDS: detail in the EDR Site Report.

ECHO:
Envid: 1018378672
Registry ID: 110069375241
DFR URL: http://echo.epa.gov/detailed-facility-report?fid=110069375241
Name: ADVANCED BATTERY SERVICES INC
Address: 13215 LEWIS GALLAGHER RD
City,State,Zip: DOVER, FL 33527

---

123 **BEARD MALCOLM E** **FL AST** **A100180279**
NW **6701 MUCK POND RD** **N/A**
1/4-1/2 **SEFFNER, FL 33584**
0.353 mi.
1864 ft.

Actual:
45 ft.

Focus Map:
1

AST:
Facility ID: 8736569
Name: BEARD MALCOLM E
Address: 6701 MUCK POND RD
City,State,Zip: SEFFNER, FL 33584
Facility Phone: Not reported
Facility Status: OPEN
Facility Type: C
Type Description: Fuel user/Non-retail
Depco: P
Region: STATE
Positioning Method: ADDM
Latitude/Longitude: 28 1 30.2268000 / 82 15 28.4400000

Tank:
Tank ID: 1
Tank Capacity: 150
Tank Location: ABOVEGROUND
Tank Status: U-In Service
Status Date: Not reported
Install Date: Not reported
Substance: D
Content Description: Vehicular Diesel
Vessel Indicator: TANK
DEP Contractor: P

BEARD MALCOLM E (Continued) **A100180279**

Owner:
- Owner ID: 1720
- Owner Name: BEARD, MALCOLM E
- Owner Address: 6701 MUCK POND RD
- Owner Address 2: Not reported
- Owner City,State,Zip: SEFFNER, FL 33584
- Owner Contact: MALCOLM E. BEARD
- Owner Phone: 0

---

124 South 1/4-1/2 0.360 mi. 1902 ft.

JOHN DUKES FARMS INC
3906 MCINTOSH ROAD
DOVER, FL 33527

FL TIER 2 **S107720046**
N/A

Actual: 55 ft.

Focus Map: 5

TIER 2:
- Name: JOHN DUKES FARMS INC
- Address: 3906 MCINTOSH ROAD
- City,State,Zip: DOVER, FL 33527

- Year: 2014
- Facility Id: 5279612
- Active Date: Not reported
- Inactive Date: Not reported
- Sale Pending: Not reported
- Original Date: Not reported
- PLOT Source: Not reported
- Latitude: 28.007165
- Longitude: -82.24677299999996
- LEPC District: Not reported
- Counties: Not reported
- SERC: Not reported
- Program Level: Not reported
- PRIME: Not reported
- SIC Code: 0171
- SIC Code 2: Not reported
- NAICS Code: 111333
- Last Modified Date: 09/09/2015
- First Submit Date: 09/09/2015
- Data Submitted By: JOHN DOVER, PRESIDENT
- Company Name: JOHN DUKES FARMS INC
- Comments: Not reported

Contact:
- Contact ID: Not reported
- Year: 2014
- Facility Id: 5279612
- Contact Type: Emergency Contact
- Contact Name: JOHN DUKES
- Contact Title: Not reported
- Contact Phone: 8136590276
- Contact 24Hr Phone: Not reported
- Contact Telephone 2: 8136590276
- Contact Telephone 3: Not reported
- Contact Telephone 4: Not reported
- Contact Telephone 5: Not reported

DRAFT

JOHN DUKES FARMS INC (Continued) **S107720046**

Contact Telephone 6: Not reported
Contact Email: Not reported

Name: JOHN DUKES FARMS INCORPORATED
Address: 3906 MCINTOSH ROAD
City,State,Zip: DOVER, FL 33527

Year: 2013
Facility Id: 4517171
Active Date: Not reported
Inactive Date: Not reported
Sale Pending: Not reported
Original Date: Not reported
PLOT Source: Not reported
Latitude: 28.007165
Longitude: -82.24677299999996
LEPC District: Not reported
Counties: Not reported
SERC: Not reported
Program Level: Not reported
PRIME: Not reported
SIC Code: 0171
SIC Code 2: Not reported
NAICS Code: 111333
Last Modified Date: 02/05/2014
First Submit Date: 02/05/2014
Data Submitted By: JOHN DOVER, PRESIDENT
Company Name: JOHN DUKES FARMS INCORPORATED
Comments: Not reported

Contact:
Contact ID: Not reported
Year: 2013
Facility Id: 4517171
Contact Type: Emergency Contact
Contact Name: JOHN DUKES
Contact Title: Not reported
Contact Phone: 8136590276
Contact 24Hr Phone: Not reported
Contact Telephone 2: 8136590276
Contact Telephone 3: Not reported
Contact Telephone 4: Not reported
Contact Telephone 5: Not reported
Contact Telephone 6: Not reported
Contact Email: Not reported

Name: JOHN DUKES FARMS INCORPORATED
Address: 3906 MCINTOSH ROAD
City,State,Zip: DOVER, FL 33527

Year: 2012
Facility Id: 4517150
Active Date: Not reported
Inactive Date: Not reported

DRAFT

JOHN DUKES FARMS INC (Continued) **S107720046**

Sale Pending:	Not reported
Original Date:	Not reported
PLOT Source:	Not reported
Latitude:	28.007165
Longitude:	-82.24677299999996
LEPC District:	Not reported
Counties:	Not reported
SERC:	Not reported
Program Level:	Not reported
PRIME:	Not reported
SIC Code:	0171
SIC Code 2:	Not reported
NAICS Code:	111333
Last Modified Date:	02/05/2014
First Submit Date:	02/05/2014
Data Submitted By:	JOHN DOVER, PRESIDENT
Company Name:	JOHN DUKES FARMS INCORPORATED
Comments:	Not reported

Contact:

Contact ID:	Not reported
Year:	2012
Facility Id:	4517150
Contact Type:	Owner / Operator
Contact Name:	JOHN DUKES FARMS INCORPORATED
Contact Title:	Not reported
Contact Phone:	Not reported
Contact 24Hr Phone:	Not reported
Contact Telephone 2:	Not reported
Contact Telephone 3:	Not reported
Contact Telephone 4:	Not reported
Contact Telephone 5:	Not reported
Contact Telephone 6:	Not reported
Contact Email:	Not reported

Contact ID:	Not reported
Year:	2012
Facility Id:	4517150
Contact Type:	Tier II Information Contact
Contact Name:	JOHN DUKES
Contact Title:	Not reported
Contact Phone:	Not reported
Contact 24Hr Phone:	Not reported
Contact Telephone 2:	Not reported
Contact Telephone 3:	Not reported
Contact Telephone 4:	Not reported
Contact Telephone 5:	Not reported
Contact Telephone 6:	Not reported
Contact Email:	Not reported

Contact ID:	Not reported
Year:	2012
Facility Id:	4517150
Contact Type:	Emergency Contact
Contact Name:	JOHN DUKES
Contact Title:	Not reported
Contact Phone:	Not reported
Contact 24Hr Phone:	Not reported

DRAFT

JOHN DUKES FARMS INC (Continued) **S107720046**

Contact Telephone 2: Not reported
Contact Telephone 3: Not reported
Contact Telephone 4: Not reported
Contact Telephone 5: Not reported
Contact Telephone 6: Not reported
Contact Email: Not reported

Contact ID: Not reported
Year: 2012
Facility Id: 4517150
Contact Type: Fac. Emergency Coordinator
Contact Name: JOHN DUKES
Contact Title: Not reported
Contact Phone: Not reported
Contact 24Hr Phone: Not reported
Contact Telephone 2: Not reported
Contact Telephone 3: Not reported
Contact Telephone 4: Not reported
Contact Telephone 5: Not reported
Contact Telephone 6: Not reported
Contact Email: Not reported

Name: JOHN DUKES FARMS
Address: 3906 MCINTOSH ROAD
City,State,Zip: DOVER, FL 33527
Year: Not reported
Facility Id: Not reported
Active Date: 01/01/1988
Inactive Date: Not reported
Sale Pending: False
Original Date: Not reported
PLOT Source: Google Maps
Latitude: 28.006900
Longitude: -82.246900
LEPC District: 8
Counties: Pinellas,Pasco,Manatee,Hillsborough,
SERC: 10780
Program Level: 0
PRIME: 9880
SIC Code: 0171
SIC Code 2: Not reported
NAICS Code: 111334

Other Chemical Data:
Report Year: 1996
Tier 2 Report ID: 31693
Chemical ID: 7008
CAS Number: 74839
Chemical Name: BROMOMETHANE [METHYL BROMIDE]
Chemical Date: 1/2/1972
Average Amount: 0
Maximum Amount: 1568
Location ID: 206352
Chemical State: GAS
Mixture: False
Mixture Percent: 100.00

DRAFT

JOHN DUKES FARMS INC (Continued) **S107720046**

Containter:	CONV
Pressure:	CONV
Temperature:	CONV
Average Amount:	0
Maximum Amount:	1568
Days on Site:	14
Site Plan:	False
Site Plan Document:	Not reported
Private Location:	False
Location:	Not reported

Report Year:	1998
Tier 2 Report ID:	48915
Chemical ID:	7007
CAS Number:	74839
Chemical Name:	BROMOMETHANE [METHYL BROMIDE]
Chemical Date:	1/2/1972
Average Amount:	0
Maximum Amount:	1568
Location ID:	238572
Chemical State:	LIQUID
Mixture:	False
Mixture Percent:	100.00
Containter:	CONV
Pressure:	CONV
Temperature:	CONV
Average Amount:	0
Maximum Amount:	1568
Days on Site:	14
Site Plan:	False
Site Plan Document:	Not reported
Private Location:	False
Location:	Not reported

Report Year:	2000
Tier 2 Report ID:	66857
Chemical ID:	7006
CAS Number:	74839
Chemical Name:	BROMOMETHANE [METHYL BROMIDE]
Chemical Date:	1/2/1972
Average Amount:	0
Maximum Amount:	1568
Location ID:	274347
Chemical State:	GAS
Mixture:	False
Mixture Percent:	100.00
Containter:	CONV
Pressure:	CONV
Temperature:	CONV
Average Amount:	0
Maximum Amount:	1568
Days on Site:	14
Site Plan:	False
Site Plan Document:	Not reported
Private Location:	False

DRAFT

JOHN DUKES FARMS INC (Continued) **S107720046**

Location: Not reported

Report Year: 1998
Tier 2 Report ID: 48915
Chemical ID: 65892
CAS Number: 1910425
Chemical Name: PARAQUAT DICHLORIDE [GRAMOXONE] [GRAMOXONE EXTRA] [GRAMOXONE SPECIAL]
Chemical Date: 1/2/1972
Average Amount: 0
Maximum Amount: 18
Location ID: 238571
Chemical State: LIQUID
Mixture: False
Mixture Percent: 100.00
Containter: CONV
Pressure: CONV
Temperature: CONV
Average Amount: 0
Maximum Amount: 18
Days on Site: 45
Site Plan: False
Site Plan Document: Not reported
Private Location: False
Location: Not reported

Report Year: 2000
Tier 2 Report ID: 66857
Chemical ID: 65891
CAS Number: 1910425
Chemical Name: PARAQUAT DICHLORIDE [GRAMOXONE] [GRAMOXONE EXTRA] [GRAMOXONE SPECIAL]
Chemical Date: 1/2/1972
Average Amount: 0
Maximum Amount: 44
Location ID: 274346
Chemical State: LIQUID
Mixture: False
Mixture Percent: 100.00
Containter: CONV
Pressure: CONV
Temperature: CONV
Average Amount: 0
Maximum Amount: 44
Days on Site: 45
Site Plan: False
Site Plan Document: Not reported
Private Location: False
Location: Not reported

Report Year: 2003
Tier 2 Report ID: 85415
Chemical ID: 187953
CAS Number: 74839
Chemical Name: BROMOMETHANE [METHYL BROMIDE]
Chemical Date: 1/2/1972

DRAFT

JOHN DUKES FARMS INC (Continued) **S107720046**

Average Amount: 1
Maximum Amount: 1568
Location ID: 347788
Chemical State: Liquid
Mixture: True
Mixture Percent: .00
Containter: L - CYLINDER
Pressure: 2 - GREATER THAN AMBIENT PRESSURE
Temperature: 4 - AMBIENT TEMPERATURE
Average Amount: 0
Maximum Amount: 1568
Days on Site: 14
Site Plan: False
Site Plan Document: Not reported
Private Location: False
Location: Not reported

Report Year: 2003
Tier 2 Report ID: 85415
Chemical ID: 187951
CAS Number: 1910425
Chemical Name: Paraquat dichloride
Chemical Date: 1/2/1972
Average Amount: 1
Maximum Amount: 44
Location ID: 347786
Chemical State: Liquid
Mixture: True
Mixture Percent: .00
Containter: N - PLASTIC BOTTLES OR JUGS
Pressure: 1 - AMBIENT PRESSURE
Temperature: 4 - AMBIENT TEMPERATURE
Average Amount: 1
Maximum Amount: 44
Days on Site: 45
Site Plan: False
Site Plan Document: Not reported
Private Location: False
Location: Not reported

Company Info:
Company Name: JOHN DUKES FARMS
Company Address: POST OFFICE BOX 337
Company City,St,Zip: DOVER, FL 33527-
Company Phone: 813-659-0276
Company Fax: Not reported
Company Email: Not reported
FEI Number: 593734399
Comany Contact Name: JOHN DUKES
Cmpny Contact Phone: 813-659-0276
Reduced Fees: False
Exempt Fees: False
Electronic Filing: False
Employee: Not reported
Comments: Not reported

DRAFT

JOHN DUKES FARMS INC (Continued) **S107720046**

County:	HILLSBOROUGH
SEC302:	True
Active Date:	1/1/1980
Inactive Date:	Not reported
Old HMIS Date:	10/21/1991
Visit for 2001:	True
Visit for 2002:	False
Visit for 2003:	True
Visit for 2004:	False
Visit for 2005:	False
Site Visit Date:	Not reported

---

125 **GRAND PAS WOOD SHED** **FL HAZ WASTE** **S130070210**
SE **13320 AUSBURN** **N/A**
1/4-1/2 **DOVER, FL 32527**
0.366 mi.
1930 ft.

Actual: **76 ft.**
Focus Map: **6**

HAZ WASTE:

Facility ID:	190305
Name:	GRAND PAS WOOD SHED
Address:	13320 AUSBURN
City,State,Zip:	DOVER, FL 32527
County:	HILLSBOROUGH
Telephone:	(813)629-8153
Email:	Not reported
Status:	O - OUT OF BUSINESS
Generator Status:	N - NOT A HAZARDOUS WASTE GENERATOR
EPA ID:	NA
Other ID:	Not reported
Old Facility ID:	2928964
SIC:	2499 - MANUFACTURING - WOOD PRODUCTS, NEC
Verified:	P - VERIFICATION BY PHONE CALL
Verified Date:	05/11/2020
Hazardous Waste LBS/YEAR:	Not reported
Wastes:	0

U126 **JASON ELLIOTT COMPUTER SERVICES** **FL HAZ WASTE** **S130040971**
SSE **13306 LEWIS GALLAGHER** **N/A**
1/4-1/2 **DOVER, FL 33527**
0.371 mi.
1958 ft. **Site 1 of 3 in cluster U**

Actual: **80 ft.**
Focus Map: **6**

HAZ WASTE:

Facility ID:	153337
Name:	JASON ELLIOTT COMPUTER SERVICES
Address:	13306 LEWIS GALLAGHER
City,State,Zip:	DOVER, FL 33527
County:	HILLSBOROUGH
Telephone:	(813)627-2600
Email:	Not reported
Status:	O - OUT OF BUSINESS
Generator Status:	N - NOT A HAZARDOUS WASTE GENERATOR
EPA ID:	Not reported
Other ID:	Not reported

DRAFT

JASON ELLIOTT COMPUTER SERVICES (Continued) **S130040971**

Old Facility ID:	2927160
SIC:	7389 - SERVICES - BUSINESS SERVICES, NEC
Verified:	P - VERIFICATION BY PHONE CALL
Verified Date:	01/02/2007
Hazardous Waste LBS/YEAR:	0
Wastes:	0

---

127 **GENERAL RV CENTER** **FL HAZ WASTE** **S130108880**
ENE **13396 US 92 E** **N/A**
1/4-1/2 **DOVER, FL 33527**
0.375 mi.
1980 ft.

Actual:
72 ft.

Focus Map:
3

HAZ WASTE:

Facility ID:	230214
Name:	GENERAL RV CENTER
Address:	13396 US 92 E
City,State,Zip:	DOVER, FL 33527
County:	HILLSBOROUGH
Telephone:	(813)305-2500
Email:	Not reported
Status:	A - ACTIVE - WASTE GENERATOR
Generator Status:	3 - Very Small Quantity Generator
EPA ID:	NA
Other ID:	Not reported
Old Facility ID:	2944286
SIC:	5561 - RETAIL TRADE - RECREATIONAL VEHICLE DEALERS
Verified:	V - VERIFICATION BY ON-SITE VISIT
Verified Date:	08/24/2016
Hazardous Waste LBS/YEAR:	44465
Wastes:	6

V128 **H&H FARMS** **FL AST** **A100008911**
SSE **N GALLIGER RD** **N/A**
1/4-1/2 **DOVER, FL 33527**
0.375 mi.
1982 ft. **Site 1 of 2 in cluster V**

Actual:
73 ft.

Focus Map:
5

AST:

Facility ID:	8842401
Name:	H&H FARMS
Address:	N GALLIGER RD
City,State,Zip:	DOVER, FL 33527
Facility Phone:	8137524356
Facility Status:	CLOSED
Facility Type:	M
Type Description:	Agricultural
Depco:	P
Region:	STATE
Positioning Method:	UNVR
Latitude/Longitude:	28 0 44 / 82 14 10

Tank:

Tank ID:	1
Tank Capacity:	1000
Tank Location:	ABOVEGROUND
Tank Status:	A-Closed In Place

H&H FARMS (Continued) **A100008911**

Status Date: 04/21/1999
Install Date: Not reported
Substance: H
Content Description: Generator/Pump Diesel
Vessel Indicator: TANK
DEP Contractor: P

Owner:
Owner ID: 10597
Owner Name: HUTTO, HENRY
Owner Address: PO BOX 989
Owner Address 2: Not reported
Owner City,State,Zip: DOVER, FL 33527
Owner Contact: HENRY HUTTO
Owner Phone: 8136591704

V129 **DEWIGHT AMAN** **FL AST** **U003108447**
SSE **PIERCE HARWELL RD** **N/A**
1/4-1/2 **DOVER, FL 33527**
0.375 mi.
1982 ft. **Site 2 of 2 in cluster V**

Actual:
73 ft.

Focus Map:
5

AST:
Facility ID: 8735116
Name: DEWIGHT AMAN
Address: PIERCE HARWELL RD
City,State,Zip: DOVER, FL 33527
Facility Phone: 8136592920
Facility Status: OPEN
Facility Type: B
Type Description: Residential
Depco: P
Region: STATE
Positioning Method: UNVR
Latitude/Longitude: 28 0 44 / 82 14 10

Tank:
Tank ID: 1
Tank Capacity: 300
Tank Location: ABOVEGROUND
Tank Status: U-In Service
Status Date: Not reported
Install Date: Not reported
Substance: D
Content Description: Vehicular Diesel
Vessel Indicator: TANK
DEP Contractor: P

DRAFT

U130 **SMITH WAYLON T** **FL HAZ WASTE** **S130058459**
SSE **13310 LEWIS GALLAHER RD** **N/A**
1/4-1/2 **DOVER, FL 33527**
0.379 mi.
2002 ft. **Site 2 of 3 in cluster U**

Actual: HAZ WASTE:
81 ft.
Facility ID: 172610
Focus Map: Name: SMITH WAYLON T
6 Address: 13310 LEWIS GALLAHER RD
City,State,Zip: DOVER, FL 33527
County: HILLSBOROUGH
Telephone: (813)627-2600
Email: Not reported
Status: O - OUT OF BUSINESS
Generator Status: N - NOT A HAZARDOUS WASTE GENERATOR
EPA ID: Not reported
Other ID: Not reported
Old Facility ID: Not reported
SIC: 7389 - SERVICES - BUSINESS SERVICES, NEC
Verified: V - VERIFICATION BY ON-SITE VISIT
Verified Date: 04/06/2010
Hazardous Waste LBS/YEAR: Not reported
Wastes: 0

U131 **SMITH WAYLON T** **FL HAZ WASTE** **S130147786**
SSE **13310 LEWIS GALLAHER** **N/A**
1/4-1/2 **DOVER, FL 33527**
0.379 mi.
2002 ft. **Site 3 of 3 in cluster U**

Actual: HAZ WASTE:
81 ft.
Facility ID: 43942
Focus Map: Name: SMITH WAYLON T
6 Address: 13310 LEWIS GALLAHER
City,State,Zip: DOVER, FL 33527
County: HILLSBOROUGH
Telephone: (813)272-5960
Email: Not reported
Status: P - POTENTIAL GENERATOR
Generator Status: - Unverified Generator Status
EPA ID: Not reported
Other ID: Not reported
Old Facility ID: 2912411
SIC: 0011 - UNKNOWN
Verified: C - COUNTY/RPC SOURCES
Verified Date: 06/18/1996
Hazardous Waste LBS/YEAR: 0
Wastes: 0

DRAFT

132 HILLSBOROUGH SOUND COMPANY **FL HAZ WASTE** **S130027985**
NW 9580 MCINTOSH **N/A**
1/4-1/2 DOVER, FL 33527
0.399 mi.
2109 ft.

Actual:
60 ft.

Focus Map:
2

HAZ WASTE:

Facility ID:	136989
Name:	HILLSBOROUGH SOUND COMPANY
Address:	9580 MCINTOSH
City,State,Zip:	DOVER, FL 33527
County:	HILLSBOROUGH
Telephone:	(813)986-2780
Email:	Not reported
Status:	I - INACTIVE - DOES NOT GENERATE WASTE
Generator Status:	- Unverified Generator Status
EPA ID:	Not reported
Other ID:	Not reported
Old Facility ID:	2908349
SIC:	7389 - SERVICES - BUSINESS SERVICES, NEC
Verified:	P - VERIFICATION BY PHONE CALL
Verified Date:	08/05/2004
Hazardous Waste LBS/YEAR:	0
Wastes:	0

W133 PEACOCK FARMS **FL AST** **A100008912**
SE BERRY PATCH LANE **N/A**
1/4-1/2 DOVER, FL 33527
0.402 mi.
2123 ft. **Site 1 of 2 in cluster W**

Actual:
67 ft.

Focus Map:
5

AST:

Facility ID:	8842423
Name:	PEACOCK FARMS
Address:	BERRY PATCH LANE
City,State,Zip:	DOVER, FL 33527
Facility Phone:	8137544079
Facility Status:	CLOSED
Facility Type:	M
Type Description:	Agricultural
Depco:	P
Region:	STATE
Positioning Method:	UNVR
Latitude/Longitude:	28 0 33 / 82 14 21

Tank:

Tank ID:	1
Tank Capacity:	550
Tank Location:	ABOVEGROUND
Tank Status:	B-Removed from Site
Status Date:	06/30/1986
Install Date:	6/1/1986
Substance:	D
Content Description:	Vehicular Diesel
Vessel Indicator:	TANK
DEP Contractor:	P

Owner:

Owner ID:	16577
Owner Name:	PEACOCK BROS
Owner Address:	PO BOX 54

DRAFT

PEACOCK FARMS (Continued) **A100008912**

Owner Address 2: Not reported
Owner City,State,Zip: DOVER, FL 33527
Owner Contact: RICHARD EARL PEACOCK
Owner Phone: 8137544079

W134 **R R DUKES** **FL AST** **A100008866**
SE **TOM GALLAGER RD** **N/A**
1/4-1/2 **DOVER, FL 33527**
0.402 mi.
2123 ft. **Site 2 of 2 in cluster W**

Actual:
67 ft.

Focus Map:
5

AST:
Facility ID: 8839238
Name: R R DUKES
Address: TOM GALLAGER RD
City,State,Zip: DOVER, FL 33527
Facility Phone: Not reported
Facility Status: OPEN
Facility Type: C
Type Description: Fuel user/Non-retail
Depco: P
Region: STATE
Positioning Method: UNVR
Latitude/Longitude: 28 0 33 / 82 14 21

Tank:
Tank ID: 2
Tank Capacity: 275
Tank Location: ABOVEGROUND
Tank Status: U-In Service
Status Date: Not reported
Install Date: Not reported
Substance: D
Content Description: Vehicular Diesel
Vessel Indicator: TANK
DEP Contractor: P

Owner:
Owner ID: 11229
Owner Name: J H WILLIAMS OIL CO INC
Owner Address: PO BOX 439
Owner Address 2: ATTN: ACCOUNTS PAYABLE
Owner City,State,Zip: Tampa, FL 33601
Owner Contact: ACCOUNTS PAYABLE
Owner Phone: 8139178358

Tank ID: 1
Tank Capacity: 275
Tank Location: ABOVEGROUND
Tank Status: U-In Service
Status Date: Not reported
Install Date: Not reported
Substance: A
Content Description: Leaded Gas
Vessel Indicator: TANK
DEP Contractor: P

DRAFT

R R DUKES (Continued) **A100008866**

Owner:
- Owner ID: 11229
- Owner Name: J H WILLIAMS OIL CO INC
- Owner Address: PO BOX 439
- Owner Address 2: ATTN: ACCOUNTS PAYABLE
- Owner City,State,Zip: Tampa, FL 33601
- Owner Contact: ACCOUNTS PAYABLE
- Owner Phone: 8139178358

---

135 **I-4 SR 400** **FL NPDES** **S127002071**
WSW **I-4 SR 400** **N/A**
1/4-1/2 **DOVER, FL**
0.403 mi.
2126 ft.

Actual:
42 ft.

Focus Map:
4

WASTEWATER:
- Name: I-4 SR 400
- Address: I-4 SR 400
- City,State,Zip: DOVER, FL
- Facility ID: FLR20DW17
- Facility Type: Construction Generic Dewatering
- Status: Active - Existing, permitted facility/site for which effluent, reclaimed water or wastewater residual discharge into the environment and/or monitoring is taking place.
- District Office: TLST
- NPDES Permitted Site: Not reported
- Environmental Interest: Not reported
- Owner Type: Authority
- Permit Capacity: Not reported
- Party Name: Richard Straily, PMTE
- Company Name: C.W. Roberts Contracting Inc
- RP Address: 2102 Jim Johnson Rd
- RP Address 2: Not reported
- RP City,Stat,Zip: Plant City FL 33566-4798
- Telephone: 8137562009
- Email: rstraily@cwrcontracting.com
- Issue Date: 09/06/2020
- Effective Date: 09/06/2020
- Expiration Date: 09/05/2025
- DOC Description: Generic Permit
- Latitude Degrees: 28
- Latitude Minutes: 1
- Latitude Seconds: 8.203
- Longitude Degrees: 82
- Longitude Minutes: 15
- Longitude Seconds: 31.02
- Treatment: Not reported
- Decode For Fstatus: Active
- Cell Phone: Not reported
- Permit Type: Not reported
- Major Minor Discharge: Not reported
- Nature of Business: Not reported

DRAFT

136
SE
1/4-1/2
0.441 mi.
2328 ft.

DAWSON LEIGHTON TRACTOR SERVICE
13111 TOM GALLAGHER
DOVER, FL 33527

FL HAZ WASTE **S130150639**
N/A

Actual:
62 ft.

Focus Map:
5

HAZ WASTE:

Facility ID:	46669
Name:	DAWSON LEIGHTON TRACTOR SERVICE
Address:	13111 TOM GALLAGHER
City,State,Zip:	DOVER, FL 33527
County:	HILLSBOROUGH
Telephone:	(813)627-2600
Email:	Not reported
Status:	O - OUT OF BUSINESS
Generator Status:	N - NOT A HAZARDOUS WASTE GENERATOR
EPA ID:	Not reported
Other ID:	Not reported
Old Facility ID:	2915261
SIC:	7389 - SERVICES - BUSINESS SERVICES, NEC
Verified:	P - VERIFICATION BY PHONE CALL
Verified Date:	12/29/2008
Hazardous Waste LBS/YEAR:	0
Wastes:	0

137
WNW
1/4-1/2
0.452 mi.
2387 ft.

HILLSBOROUGH PUMP AND WELL DRILLING
9342 BARRINGTON OAKS
DOVER, FL 33527

FL HAZ WASTE **S130108750**
N/A

Actual:
52 ft.

Focus Map:
2

HAZ WASTE:

Facility ID:	230094
Name:	HILLSBOROUGH PUMP AND WELL DRILLING
Address:	9342 BARRINGTON OAKS
City,State,Zip:	DOVER, FL 33527
County:	HILLSBOROUGH
Telephone:	(813)627-2600
Email:	Not reported
Status:	O - OUT OF BUSINESS
Generator Status:	N - NOT A HAZARDOUS WASTE GENERATOR
EPA ID:	NA
Other ID:	Not reported
Old Facility ID:	2943088
SIC:	7389 - SERVICES - BUSINESS SERVICES, NEC
Verified:	P - VERIFICATION BY PHONE CALL
Verified Date:	07/11/2016
Hazardous Waste LBS/YEAR:	Not reported
Wastes:	0

DRAFT

138
SE
1/4-1/2
0.464 mi.
2448 ft.

SCISMS BODY SHOP
13345 LEWIS GALLAGHER
DOVER, FL 33527

FL HAZ WASTE **S130071707**
N/A

Actual:
94 ft.

Focus Map:
6

HAZ WASTE:

Facility ID:	191692
Name:	SCISMS BODY SHOP
Address:	13345 LEWIS GALLAGHER
City,State,Zip:	DOVER, FL 33527
County:	HILLSBOROUGH
Telephone:	(913)627-2600
Email:	Not reported
Status:	O - OUT OF BUSINESS
Generator Status:	N - NOT A HAZARDOUS WASTE GENERATOR
EPA ID:	Not reported
Other ID:	Not reported
Old Facility ID:	2931670
SIC:	7389 - SERVICES - BUSINESS SERVICES, NEC
Verified:	V - VERIFICATION BY ON-SITE VISIT
Verified Date:	06/16/2008
Hazardous Waste LBS/YEAR:	0
Wastes:	0

139
SE
1/4-1/2
0.471 mi.
2488 ft.

HURLBURT CONSTRUCTION
13350 LEWIS GALLAGHER
DOVER, FL 33527

FL HAZ WASTE **S130010866**
N/A

Actual:
94 ft.

Focus Map:
6

HAZ WASTE:

Facility ID:	114742
Name:	HURLBURT CONSTRUCTION
Address:	13350 LEWIS GALLAGHER
City,State,Zip:	DOVER, FL 33527
County:	HILLSBOROUGH
Telephone:	(813)659-2758
Email:	Not reported
Status:	A - ACTIVE - WASTE GENERATOR
Generator Status:	3 - Very Small Quantity Generator
EPA ID:	Not reported
Other ID:	Not reported
Old Facility ID:	2900179
SIC:	1522 - CONSTRUCTION - RESIDENTIAL CONSTRUCTION, NEC
Verified:	V - VERIFICATION BY ON-SITE VISIT
Verified Date:	01/21/1992
Hazardous Waste LBS/YEAR:	19
Wastes:	1

DRAFT

140
SSE
1/2-1
0.503 mi.
2657 ft.

DANNYS PLANTS
13321 LEWIS GALLAGHER
DOVER, FL 33527

FL HAZ WASTE **S130141221**
N/A

Actual:
93 ft.

Focus Map:
6

HAZ WASTE:

Facility ID:	37572
Name:	DANNYS PLANTS
Address:	13321 LEWIS GALLAGHER
City,State,Zip:	DOVER, FL 33527
County:	HILLSBOROUGH
Telephone:	(813)659-0475
Email:	Not reported
Status:	O - OUT OF BUSINESS
Generator Status:	- Unverified Generator Status
EPA ID:	Not reported
Other ID:	Not reported
Old Facility ID:	2902565
SIC:	0181 - AGRICULTURE - ORNAMENTAL NURSERY PRODUCTS
Verified:	P - VERIFICATION BY PHONE CALL
Verified Date:	10/27/2000
Hazardous Waste LBS/YEAR:	0
Wastes:	0

141
NW
1/2-1
0.506 mi.
2673 ft.

DAILY STEVEN EDWARD DBA BAY AREA CONSTRU
2507 PEMBERTON CREEK
SEFFNER, FL 33584

FL HAZ WASTE **S130146570**
N/A

Actual:
45 ft.

Focus Map:
1

HAZ WASTE:

Facility ID:	42768
Name:	DAILY STEVEN EDWARD DBA BAY AREA CONSTRU
Address:	2507 PEMBERTON CREEK
City,State,Zip:	SEFFNER, FL 33584
County:	HILLSBOROUGH
Telephone:	(813)272-5960
Email:	Not reported
Status:	A - ACTIVE - WASTE GENERATOR
Generator Status:	3 - Very Small Quantity Generator
EPA ID:	NA
Other ID:	Not reported
Old Facility ID:	2911154
SIC:	7389 - SERVICES - BUSINESS SERVICES, NEC
Verified:	L - LABOR, DEPT. OF
Verified Date:	11/28/2016
Hazardous Waste LBS/YEAR:	Not reported
Wastes:	0

DRAFT

142
East
1/2-1
0.510 mi.
2694 ft.

HIMES MARTIN
13412 FREEMAN
DOVER, FL 33527

FL HAZ WASTE **S130033982**
N/A

Actual:
75 ft.

Focus Map:
6

HAZ WASTE:

Facility ID:	145273
Name:	HIMES MARTIN
Address:	13412 FREEMAN
City,State,Zip:	DOVER, FL 33527
County:	HILLSBOROUGH
Telephone:	(813)627-2600
Email:	Not reported
Status:	O - OUT OF BUSINESS
Generator Status:	- Unverified Generator Status
EPA ID:	Not reported
Other ID:	Not reported
Old Facility ID:	2924140
SIC:	7389 - SERVICES - BUSINESS SERVICES, NEC
Verified:	P - VERIFICATION BY PHONE CALL
Verified Date:	12/08/2005
Hazardous Waste LBS/YEAR:	0
Wastes:	0

143
East
1/2-1
0.513 mi.
2707 ft.

GODIN BRIDGETT LEE
13413 GODINS
DOVER, FL 33527

FL HAZ WASTE **S130004106**
N/A

Actual:
87 ft.

Focus Map:
6

HAZ WASTE:

Facility ID:	108433
Name:	GODIN BRIDGETT LEE
Address:	13413 GODINS
City,State,Zip:	DOVER, FL 33527
County:	HILLSBOROUGH
Telephone:	(813)272-5960
Email:	Not reported
Status:	O - OUT OF BUSINESS
Generator Status:	- Unverified Generator Status
EPA ID:	Not reported
Other ID:	Not reported
Old Facility ID:	2921576
SIC:	7389 - SERVICES - BUSINESS SERVICES, NEC
Verified:	P - VERIFICATION BY PHONE CALL
Verified Date:	01/06/2004
Hazardous Waste LBS/YEAR:	Not reported
Wastes:	0

DRAFT

144 NNW 1/2-1 0.525 mi. 2771 ft. | **CIRCLE K #7108**
10401 MCINTOSH RD
DOVER, FL 33527

RCRA-VSQG **1004683911**
FINDS **FLD984251181**
ECHO

Actual: **68 ft.**

Focus Map: **2**

RCRA Listings:

Date Form Received by Agency:	19930203
Handler Name:	Circle K #7108
Handler Address:	MCINTOSH RD
Handler City,State,Zip:	DOVER, FL 33619
EPA ID:	FLD984251181
Contact Name:	STEVE BELIN
Contact Address:	FAULKENBURG RD
Contact City,State,Zip:	TAMPA, FL 33619
Contact Telephone:	813-689-8161
Contact Fax:	Not reported
Contact Email:	Not reported
Contact Title:	MANAGER
EPA Region:	04
Land Type:	Private
Federal Waste Generator Description:	Conditionally Exempt Small Quantity Generator
Non-Notifier:	Not reported
Biennial Report Cycle:	Not reported
Accessibility:	Not reported
Active Site Indicator:	Handler Activities
State District Owner:	FI
State District:	SW
Mailing Address:	FAULKENBURG RD
Mailing City,State,Zip:	TAMPA, FL 33619
Owner Name:	Steve Belin
Owner Type:	Private
Operator Name:	Not reported
Operator Type:	Not reported
Short-Term Generator Activity:	No
Importer Activity:	No
Mixed Waste Generator:	No
Transporter Activity:	No
Transfer Facility Activity:	No
Recycler Activity with Storage:	No
Small Quantity On-Site Burner Exemption:	No
Smelting Melting and Refining Furnace Exemption:	No
Underground Injection Control:	No
Off-Site Waste Receipt:	No
Universal Waste Indicator:	No
Universal Waste Destination Facility:	No
Federal Universal Waste:	No
Active Site State-Reg Handler:	---
Federal Facility Indicator:	Not reported
Hazardous Secondary Material Indicator:	N
Sub-Part K Indicator:	Not reported
2018 GPRA Permit Baseline:	Not on the Baseline
2018 GPRA Renewals Baseline:	Not on the Baseline
202 GPRA Corrective Action Baseline:	No
Subject to Corrective Action Universe:	No
Non-TSDFs Where RCRA CA has Been Imposed Universe:	No
Corrective Action Priority Ranking:	No NCAPS ranking
Environmental Control Indicator:	No
Institutional Control Indicator:	No

DRAFT

CIRCLE K #7108 (Continued) **1004683911**

Human Exposure Controls Indicator:	N/A
Groundwater Controls Indicator:	N/A
Significant Non-Complier Universe:	No
Unaddressed Significant Non-Complier Universe:	No
Addressed Significant Non-Complier Universe:	No
Significant Non-Complier With a Compliance Schedule Universe:	No
Financial Assurance Required:	Not reported
Handler Date of Last Change:	20110623
Recognized Trader-Importer:	No
Recognized Trader-Exporter:	No
Importer of Spent Lead Acid Batteries:	No
Exporter of Spent Lead Acid Batteries:	No
Recycler Activity Without Storage:	No
Manifest Broker:	No
Sub-Part P Indicator:	No

Hazardous Waste Summary:

Waste Code:	D018
Waste Description:	Benzene

Handler - Owner Operator:

Owner/Operator Indicator:	Owner
Owner/Operator Name: STEVE BELIN	
Legal Status:	Private
Date Became Current:	19981119
Date Ended Current:	Not reported
Owner/Operator Address:	500 FAULKENBURG RD
Owner/Operator City,State,Zip:	TAMPA, FL 33619
Owner/Operator Telephone:	Not reported
Owner/Operator Telephone Ext:	Not reported
Owner/Operator Fax:	Not reported
Owner/Operator Email:	Not reported

Owner/Operator Indicator:	Owner
Owner/Operator Name: BELIN STEVE	
Legal Status:	Private
Date Became Current:	19981119
Date Ended Current:	Not reported
Owner/Operator Address:	500 FAULKENBURG RD
Owner/Operator City,State,Zip:	TAMPA, FL 33619
Owner/Operator Telephone:	Not reported
Owner/Operator Telephone Ext:	Not reported
Owner/Operator Fax:	Not reported
Owner/Operator Email:	Not reported

Historic Generators:

Receive Date:	19930203
Handler Name: CIRCLE K #7108	
Federal Waste Generator Description:	Conditionally Exempt Small Quantity Generator
State District Owner:	Fl
Large Quantity Handler of Universal Waste:	No
Recognized Trader Importer:	No
Recognized Trader Exporter:	No
Spent Lead Acid Battery Importer:	No
Spent Lead Acid Battery Exporter:	No

DRAFT

CIRCLE K #7108 (Continued) **1004683911**

Current Record: Yes
Non Storage Recycler Activity: Not reported
Electronic Manifest Broker: Not reported

List of NAICS Codes and Descriptions:
NAICS Codes: No NAICS Codes Found

Facility Has Received Notices of Violations:
Violations: No Violations Found

Evaluation Action Summary:
Evaluations: No Evaluations Found

FINDS:
Registry ID: 110006389238

Click Here for FRS Facility Detail Report:

Environmental Interest/Information System:
The Florida Integrated Environmental System Today (FIESTA) Data Maintenance (FDM) System maintains entity, environmental interest, and affiliation data.
The Resource Conservation and Recovery Act Information System (RCRAInfo) is EPA's comprehensive information system in support of the Resource Conservation and Recovery Act (RCRA) of 1976 and the Hazardous and Solid Waste Amendments (HSWA) of 1984. It tracks many types of information about generators, transporters, treaters, storers, and disposers of hazardous waste.

Click this hyperlink while viewing on your computer to access additional FINDS: detail in the EDR Site Report.

ECHO:
Envid: 1004683911
Registry ID: 110006389238
DFR URL: http://echo.epa.gov/detailed-facility-report?fid=110006389238
Name: CIRCLE K #7108
Address: 10401 MCINTOSH RD
City,State,Zip: DOVER, FL 33527

---

145 NW 1/2-1 0.549 mi. 2898 ft.

Actual: 41 ft.

Focus Map: 1

GINNS LAWN MAINTENANCE INC **FL HAZ WASTE** **S130145052**
2508 PEMBERTON CREEK **N/A**
SEFFNER, FL 33584

HAZ WASTE:
Facility ID: 41298
Name: GINNS LAWN MAINTENANCE INC
Address: 2508 PEMBERTON CREEK
City,State,Zip: SEFFNER, FL 33584
County: HILLSBOROUGH
Telephone: (813)272-5788
Email: Not reported
Status: O - OUT OF BUSINESS
Generator Status: - Unverified Generator Status

GINNS LAWN MAINTENANCE INC (Continued) **S130145052**

EPA ID:	Not reported
Other ID:	Not reported
Old Facility ID:	2908641
SIC:	7389 - SERVICES - BUSINESS SERVICES, NEC
Verified:	P - VERIFICATION BY PHONE CALL
Verified Date:	09/30/2002
Hazardous Waste LBS/YEAR:	0
Wastes:	0

X146 **MCCLELLAND REESE** **FL UST U003109288**
ESE **4013 GALLAGHER RD** **FL AST N/A**
1/2-1 **DOVER, FL 33527**
0.551 mi.
2909 ft. **Site 1 of 2 in cluster X**

Actual:
76 ft.

Focus Map:
5

UST:

Facility ID:	8841690
Name:	MCCLELLAND REESE
Address:	4013 GALLAGHER RD
City,State,Zip:	DOVER, FL 33527
Facility Phone:	8136590870
Facility Status:	CLOSED
Facility Type:	M
Type Description:	Agricultural
Depco:	P
Region:	STATE
Positioning Method:	UNVR
Latitude/Longitude:	27 55 3 / 82 15 6

UST:

Tank ID:	6
Tank Capacity:	500
Tank Location:	UNDERGROUND
Tank Status:	B-Removed from Site
Status Date:	06/01/1994
Install Date:	Not reported
Substance:	M
Content Description:	Fuel Oil - Onsite Heat
Vessel Indicator:	TANK
DEP Contractor:	P

Owner:

Owner ID:	13920
Owner Name:	MCCLELLAND, REESE
Owner Address:	4013 GALLAGHER RD
Owner Address 2:	Not reported
Owner City,State,Zip:	DOVER, FL 33527
Owner Contact:	REESE MCCLELLAND
Owner Phone:	8139861046

AST:

Facility ID:	8841690
Name:	MCCLELLAND REESE
Address:	4013 GALLAGHER RD
City,State,Zip:	DOVER, FL 33527
Facility Phone:	8136590870

DRAFT

MCCLELLAND REESE (Continued) **U003109288**

Facility Status:	CLOSED
Facility Type:	M
Type Description:	Agricultural
Depco:	P
Region:	STATE
Positioning Method:	UNVR
Latitude/Longitude:	27 55 3 / 82 15 6

Tank:

Tank ID:	5
Tank Capacity:	1000
Tank Location:	ABOVEGROUND
Tank Status:	B-Removed from Site
Status Date:	03/01/1996
Install Date:	Not reported
Substance:	D
Content Description:	Vehicular Diesel
Vessel Indicator:	TANK
DEP Contractor:	P

Owner:

Owner ID:	13920
Owner Name:	MCCLELLAND, REESE
Owner Address:	4013 GALLAGHER RD
Owner Address 2:	Not reported
Owner City,State,Zip:	DOVER, FL 33527
Owner Contact:	REESE MCCLELLAND
Owner Phone:	8139861046

Tank ID:	4
Tank Capacity:	1000
Tank Location:	ABOVEGROUND
Tank Status:	B-Removed from Site
Status Date:	03/01/1996
Install Date:	Not reported
Substance:	D
Content Description:	Vehicular Diesel
Vessel Indicator:	TANK
DEP Contractor:	P

Owner:

Owner ID:	13920
Owner Name:	MCCLELLAND, REESE
Owner Address:	4013 GALLAGHER RD
Owner Address 2:	Not reported
Owner City,State,Zip:	DOVER, FL 33527
Owner Contact:	REESE MCCLELLAND
Owner Phone:	8139861046

Tank ID:	2
Tank Capacity:	1000
Tank Location:	ABOVEGROUND
Tank Status:	B-Removed from Site
Status Date:	06/01/1994
Install Date:	10/1/1992
Substance:	D
Content Description:	Vehicular Diesel

DRAFT

MCCLELLAND REESE (Continued) **U003109288**

Vessel Indicator: TANK
DEP Contractor: P

Owner:
Owner ID: 13920
Owner Name: MCCLELLAND, REESE
Owner Address: 4013 GALLAGHER RD
Owner Address 2: Not reported
Owner City,State,Zip: DOVER, FL 33527
Owner Contact: REESE MCCLELLAND
Owner Phone: 8139861046

Tank ID: 1
Tank Capacity: 550
Tank Location: ABOVEGROUND
Tank Status: B-Removed from Site
Status Date: 03/01/1996
Install Date: Not reported
Substance: M
Content Description: Fuel Oil - Onsite Heat
Vessel Indicator: TANK
DEP Contractor: P

Owner:
Owner ID: 13920
Owner Name: MCCLELLAND, REESE
Owner Address: 4013 GALLAGHER RD
Owner Address 2: Not reported
Owner City,State,Zip: DOVER, FL 33527
Owner Contact: REESE MCCLELLAND
Owner Phone: 8139861046

Tank ID: 7
Tank Capacity: 500
Tank Location: ABOVEGROUND
Tank Status: B-Removed from Site
Status Date: 09/20/2005
Install Date: 7/1/1994
Substance: H
Content Description: Generator/Pump Diesel
Vessel Indicator: TANK
DEP Contractor: P

Owner:
Owner ID: 13920
Owner Name: MCCLELLAND, REESE
Owner Address: 4013 GALLAGHER RD
Owner Address 2: Not reported
Owner City,State,Zip: DOVER, FL 33527
Owner Contact: REESE MCCLELLAND
Owner Phone: 8139861046

Tank ID: 3
Tank Capacity: 1000
Tank Location: ABOVEGROUND
Tank Status: B-Removed from Site

DRAFT

MCCLELLAND REESE (Continued) **U003109288**

Status Date: 06/01/1994
Install Date: 10/1/1992
Substance: D
Content Description: Vehicular Diesel
Vessel Indicator: TANK
DEP Contractor: P

Owner:
Owner ID: 13920
Owner Name: MCCLELLAND, REESE
Owner Address: 4013 GALLAGHER RD
Owner Address 2: Not reported
Owner City,State,Zip: DOVER, FL 33527
Owner Contact: REESE MCCLELLAND
Owner Phone: 8139861046

X147 **RHETT MCCLELLAND LAWN CARE** **FL HAZ WASTE** **S130154197**
ESE **4013 GALLAGHER** **N/A**
1/2-1 **DOVER, FL 33527**
0.551 mi.
2909 ft. **Site 2 of 2 in cluster X**

Actual: **76 ft.**

Focus Map: **5**

HAZ WASTE:
Facility ID: 50080
Name: RHETT MCCLELLAND LAWN CARE
Address: 4013 GALLAGHER
City,State,Zip: DOVER, FL 33527
County: HILLSBOROUGH
Telephone: (813)659-0870
Email: Not reported
Status: P - POTENTIAL GENERATOR
Generator Status: - Unverified Generator Status
EPA ID: Not reported
Other ID: Not reported
Old Facility ID: 2918744
SIC: 0782 - AGRICULTURE - LAWN AND GARDEN SERVICES
Verified: C - COUNTY/RPC SOURCES
Verified Date: 09/11/2002
Hazardous Waste LBS/YEAR: 0
Wastes: 0

---

148 **STONEY CREEK (FKA PEMBERTON CR** **FINDS** **1009314906**
NE **GALAGHER RD** **ECHO** **N/A**
1/2-1 **DOVER, FL 33527**
0.557 mi.
2943 ft.

Actual: **69 ft.**

Focus Map: **2**

FINDS:
Registry ID: 110024393299

Click Here for FRS Facility Detail Report:

Environmental Interest/Information System:
The Florida Integrated Environmental System Today (FIESTA) Data Maintenance (FDM) System maintains entity, environmental interest, and

DRAFT

STONEY CREEK (FKA PEMBERTON CR (Continued) **1009314906**

affiliation data.
The National Pollutant Discharge Elimination System (NPDES) module of the Integrated Compliance Information System (ICIS). Under NPDES, all facilities that discharge pollutants from any point source into waters of the United States are required to obtain a permit. The permit will likely contain limits on what can be discharged, impose monitoring and reporting requirements, and include other provisions to ensure that the discharge does not adversely affect water quality.

Click this hyperlink while viewing on your computer to access additional FINDS: detail in the EDR Site Report.

ECHO:

Envid:	1009314906
Registry ID:	110024393299
DFR URL:	http://echo.epa.gov/detailed-facility-report?fid=110024393299
Name:	STONEY CREEK (FKA PEMBERTON CR
Address:	GALAGHER RD
City,State,Zip:	DOVER, FL 33527

---

149 **LAWNS INC** **FL HAZ WASTE** **S130141095**
ENE **4801 LYNN OAKS** **N/A**
1/2-1 **DOVER, FL 33527**
0.563 mi.
2971 ft.

Actual: **95 ft.**

Focus Map: **3**

HAZ WASTE:

Facility ID:	37445
Name:	LAWNS INC
Address:	4801 LYNN OAKS
City,State,Zip:	DOVER, FL 33527
County:	HILLSBOROUGH
Telephone:	(813)659-2032
Email:	Not reported
Status:	O - OUT OF BUSINESS
Generator Status:	N - NOT A HAZARDOUS WASTE GENERATOR
EPA ID:	Not reported
Other ID:	Not reported
Old Facility ID:	2902377
SIC:	0782 - AGRICULTURE - LAWN AND GARDEN SERVICES
Verified:	V - VERIFICATION BY ON-SITE VISIT
Verified Date:	05/17/2011
Hazardous Waste LBS/YEAR:	0
Wastes:	0

---

150 **LUDLUM TILE SERVICE** **FL HAZ WASTE** **S130139760**
WSW **1545 US 92 92** **N/A**
1/2-1 **SEFFNER, FL 33584**
0.574 mi.
3029 ft.

Actual: **44 ft.**

Focus Map: **4**

HAZ WASTE:

Facility ID:	36137
Name:	LUDLUM TILE SERVICE
Address:	1545 US 92 92
City,State,Zip:	SEFFNER, FL 33584
County:	HILLSBOROUGH

DRAFT

LUDLUM TILE SERVICE (Continued) **S130139760**

Telephone:	(813)689-1746
Email:	Not reported
Status:	O - OUT OF BUSINESS
Generator Status:	- Unverified Generator Status
EPA ID:	Not reported
Other ID:	Not reported
Old Facility ID:	2900370
SIC:	1743 - CONSTRUCTION - TERRAZZO, TILE, MARBLE, MOSAIC WORK
Verified:	V - VERIFICATION BY ON-SITE VISIT
Verified Date:	07/24/2002
Hazardous Waste LBS/YEAR:	0
Wastes:	0

151
ESE
1/2-1
0.576 mi.
3043 ft.

LENIHAN EUGENE M **FL HAZ WASTE** **S130141284**
3940 GALLAGHER **N/A**
DOVER, FL 33527

Actual:
74 ft.

Focus Map:
5

HAZ WASTE:

Facility ID:	37633
Name:	LENIHAN EUGENE M
Address:	3940 GALLAGHER
City,State,Zip:	DOVER, FL 33527
County:	HILLSBOROUGH
Telephone:	(813)272-5788
Email:	Not reported
Status:	O - OUT OF BUSINESS
Generator Status:	- Unverified Generator Status
EPA ID:	Not reported
Other ID:	Not reported
Old Facility ID:	2902635
SIC:	7389 - SERVICES - BUSINESS SERVICES, NEC
Verified:	P - VERIFICATION BY PHONE CALL
Verified Date:	11/01/2000
Hazardous Waste LBS/YEAR:	0
Wastes:	0

152
WNW
1/2-1
0.594 mi.
3137 ft.

RAINBOW GUTTERS **FL HAZ WASTE** **S130108573**
9460 SOARING HAWK **N/A**
SEFFNER, FL 33584

Actual:
49 ft.

Focus Map:
2

HAZ WASTE:

Facility ID:	229930
Name:	RAINBOW GUTTERS
Address:	9460 SOARING HAWK
City,State,Zip:	SEFFNER, FL 33584
County:	HILLSBOROUGH
Telephone:	(813)627-2600
Email:	Not reported
Status:	O - OUT OF BUSINESS
Generator Status:	N - NOT A HAZARDOUS WASTE GENERATOR
EPA ID:	NA
Other ID:	Not reported

DRAFT

RAINBOW GUTTERS (Continued) **S130108573**

Old Facility ID: 2942315
SIC: 7389 - SERVICES - BUSINESS SERVICES, NEC
Verified: P - VERIFICATION BY PHONE CALL
Verified Date: 05/19/2020
Hazardous Waste LBS/YEAR: Not reported
Wastes: 0

---

153 **POLAR BRITE PRESSURE CLEANING** **FL HAZ WASTE** **S130147760**
ENE **4811 LYNN OAKS** **N/A**
1/2-1 **DOVER, FL 33527**
0.606 mi.
3199 ft.

Actual:
77 ft.

Focus Map:
3

HAZ WASTE:
Facility ID: 43919
Name: POLAR BRITE PRESSURE CLEANING
Address: 4811 LYNN OAKS
City,State,Zip: DOVER, FL 33527
County: HILLSBOROUGH
Telephone: (813)627-2600
Email: Not reported
Status: P - POTENTIAL GENERATOR
Generator Status: N - NOT A HAZARDOUS WASTE GENERATOR
EPA ID: Not reported
Other ID: Not reported
Old Facility ID: 2912387
SIC: 7389 - SERVICES - BUSINESS SERVICES, NEC
Verified: P - VERIFICATION BY PHONE CALL
Verified Date: 12/08/2006
Hazardous Waste LBS/YEAR: 0
Wastes: 0

---

154 **WADE KNOWLES** **FL HAZ WASTE** **S130152779**
West **1607 PASADENA** **N/A**
1/2-1 **SEFFNER, FL 33584**
0.613 mi.
3235 ft.

Actual:
48 ft.

Focus Map:
4

HAZ WASTE:
Facility ID: 48718
Name: WADE KNOWLES
Address: 1607 PASADENA
City,State,Zip: SEFFNER, FL 33584
County: HILLSBOROUGH
Telephone: (813)272-5788
Email: Not reported
Status: O - OUT OF BUSINESS
Generator Status: - Unverified Generator Status
EPA ID: Not reported
Other ID: Not reported
Old Facility ID: 2917364
SIC: 1799 - CONSTRUCTION - SPECIAL TRADE CONTRACTORS, NEC
Verified: P - VERIFICATION BY PHONE CALL
Verified Date: 12/12/2001
Hazardous Waste LBS/YEAR: 0
Wastes: 0

155
East
1/2-1
0.630 mi.
3329 ft.

F.E. STEARNS PEAT - STEARNS PIT

HILLSBOROUGH (County), FL

MINES MRDS **1025776425**
N/A

Actual:
98 ft.

Focus Map:
6

MINES MRDS:

Name:	F.E. STEARNS PEAT - STEARNS PIT
Address:	Not reported
Deposit identification Number:	10306255
City,State,Zip:	FLORIDA
URL:	https://mrdata.usgs.gov/mrds/show-mrds.php?dep_id=10306255
MRDS Identification Number:	A100126
MAS/MILS Identification Number:	Not reported
Region:	NA
Country:	United States
Primary Commodities:	Peat
Secondary Commodities:	Not reported
Tertiary Commodities:	Not reported
Operation Type:	Unknown
Deposit Type:	Not reported
Production Size:	Not reported
Development Status:	Producer
Ore Minerals or Materials:	Not reported
Gangue Minerals or Materials:	Not reported
Other Minerals or Materials:	Not reported
Ore Body Form:	Not reported
Workings Type:	Not reported
Mineral Deposit Model:	Not reported
Alteration Processes:	Not reported
Concentration Processes:	Not reported
Previous Names:	Not reported
Ore Controls:	Not reported
Reporter:	Hendrickson, J. C. (Spencer, S. M.), Nicholson, S.W.
Host Rock Unit Name:	Not reported
Host Rock Type:	Not reported
Associated Rock Unit Name:	Not reported
Associated Rock Type Code:	Not reported
Structural Characteristics:	Not reported
Tectonic Setting:	Not reported
References:	Not reported
First Production Year:	Not reported
Began Before/After FPY:	Not reported
Last Production Year:	Not reported
Ended Before/After LPY:	Not reported
Year Discovered:	Not reported
Found Before/After YD:	Not reported
Production History:	Not reported
Discovery Information:	Not reported
Latitude:	28.01918
Longitude:	-82.21986

DRAFT

156
WNW
1/2-1
0.632 mi.
3335 ft.

MIDDLE FLORIDA PEST CONTROL
6659 MUCK POND
SEFFNER, FL 33584

FL HAZ WASTE **S130107842**
N/A

Actual:
40 ft.

Focus Map:
1

HAZ WASTE:

Facility ID:	229256
Name:	MIDDLE FLORIDA PEST CONTROL
Address:	6659 MUCK POND
City,State,Zip:	SEFFNER, FL 33584
County:	HILLSBOROUGH
Telephone:	(813)627-2600
Email:	Not reported
Status:	O - OUT OF BUSINESS
Generator Status:	N - NOT A HAZARDOUS WASTE GENERATOR
EPA ID:	NA
Other ID:	Not reported
Old Facility ID:	2935135
SIC:	7389 - SERVICES - BUSINESS SERVICES, NEC
Verified:	P - VERIFICATION BY PHONE CALL
Verified Date:	12/07/2016
Hazardous Waste LBS/YEAR:	Not reported
Wastes:	0

Y157
NE
1/2-1
0.634 mi.
3348 ft.

GENERAL RV- REVISION
13396 E US HWY 92
DOVER, FL 33527

Site 1 of 3 in cluster Y

FINDS **1018383753**
ECHO **N/A**

Actual:
73 ft.

Focus Map:
3

FINDS:

Registry ID: 110070263245

Click Here for FRS Facility Detail Report:

Environmental Interest/Information System:
The National Pollutant Discharge Elimination System (NPDES) module of the Integrated Compliance Information System (ICIS). Under NPDES, all facilities that discharge pollutants from any point source into waters of the United States are required to obtain a permit. The permit will likely contain limits on what can be discharged, impose monitoring and reporting requirements, and include other provisions to ensure that the discharge does not adversely affect water quality.

Registry ID: 110069471583

Click Here for FRS Facility Detail Report:

Environmental Interest/Information System:
The National Pollutant Discharge Elimination System (NPDES) module of the Integrated Compliance Information System (ICIS). Under NPDES, all facilities that discharge pollutants from any point source into waters of the United States are required to obtain a permit. The permit will likely contain limits on what can be discharged, impose monitoring and reporting requirements, and include other provisions to ensure that the discharge does not adversely affect water quality.

Click this hyperlink while viewing on your computer to access additional FINDS: detail in the EDR Site Report.

ECHO:

DRAFT

GENERAL RV- REVISION (Continued) **1018383753**

Envid: 1018383753
Registry ID: 110070263245
DFR URL: http://echo.epa.gov/detailed-facility-report?fid=110070263245
Name: GENERAL RV- REVISION
Address: 13396 E US HWY 92
City,State,Zip: DOVER, FL 33527

Envid: 1018383753
Registry ID: 110069471583
DFR URL: http://echo.epa.gov/detailed-facility-report?fid=110069471583
Name: GENERAL RV EXPANSION - PHASE I & MASTER DRAINAGE PLAN
Address: 13396 E US HWY 92
City,State,Zip: DOVER, FL 33527

Y158 **GENERAL RV SALES CENTER** **FINDS** **1016701058**
NE **13396 E US HWY 92** **ECHO** **N/A**
1/2-1 **DOVER, FL 33527**
0.634 mi.
3348 ft. **Site 2 of 3 in cluster Y**

Actual:
73 ft.

Focus Map:
3

FINDS:
Registry ID: 110056401068

Click Here for FRS Facility Detail Report:

Environmental Interest/Information System:
The National Pollutant Discharge Elimination System (NPDES) module of the Integrated Compliance Information System (ICIS). Under NPDES, all facilities that discharge pollutants from any point source into waters of the United States are required to obtain a permit. The permit will likely contain limits on what can be discharged, impose monitoring and reporting requirements, and include other provisions to ensure that the discharge does not adversely affect water quality.

Click this hyperlink while viewing on your computer to access additional FINDS: detail in the EDR Site Report.

ECHO:
Envid: 1016701058
Registry ID: 110056401068
DFR URL: http://echo.epa.gov/detailed-facility-report?fid=110056401068
Name: GENERAL RV SALES CENTER
Address: 13396 E US HWY 92
City,State,Zip: DOVER, FL 33527

Y159 **GENERAL RV CENTER** **FL TANKS** **S115814628**
NE **13396 E US HWY 92** **FL NPDES** **N/A**
1/2-1 **DOVER, FL 33527**
0.634 mi.
3348 ft. **Site 3 of 3 in cluster Y**

Actual:
73 ft.

Focus Map:
3

TANKS:
Name: GENERAL RV CENTER
Address: 13396 E US HWY 92
City,State,Zip: DOVER, FL 33527
Facility ID: 9817311
Facility Phone: 8033052500

DRAFT

GENERAL RV CENTER (Continued) **S115814628**

Facility Status: CLOSED
Facility Type: C
Type Description: Fuel user/Non-retail
Dep Co: P
Lat/Lon Deg Min Sec: Not reported

WASTEWATER:
Name: GENERAL RV EXPANSION - PHASE I & MASTER DRAINAGE PLAN
Address: 13396 E US HWY 92
City,State,Zip: DOVER, FL
Facility ID: FLR20AU64
Facility Type: Construction Generic Dewatering
Status: Active - Existing, permitted facility/site for which effluent, reclaimed water or wastewater residual discharge into the environment and/or monitoring is taking place.
District Office: TLST
NPDES Permitted Site: Not reported
Environmental Interest: Not reported
Owner Type: Unknown
Permit Capacity: Not reported
Party Name: Robert Baidas, PMTE
Company Name: Tampa 92 LLC
RP Address: 25000 Assembly Park Drive
RP Address 2: Not reported
RP City,Stat,Zip: Wixom MI 48393
Telephone: 2488665096
Email: rbaidas@generalrv.com
Issue Date: 07/22/2016
Effective Date: 07/22/2016
Expiration Date: 07/21/2021
DOC Description: Generic Permit
Latitude Degrees: 28
Latitude Minutes: 1
Latitude Seconds: 32.8
Longitude Degrees: 82
Longitude Minutes: 13
Longitude Seconds: 21.48
Treatment: Not reported
Decode For Fstatus: Active
Cell Phone: Not reported
Permit Type: Not reported
Major Minor Discharge: Not reported
Nature of Business: Not reported

Name: GENERAL RV SALES CENTER
Address: 13396 E US HWY 92
City,State,Zip: DOVER, FL
Facility ID: FLR10NK16
Facility Type: Construction Stormwater GP
Status: Active - Existing, permitted facility/site for which effluent, reclaimed water or wastewater residual discharge into the environment and/or monitoring is taking place.
District Office: TLST
NPDES Permitted Site: Not reported
Environmental Interest: Not reported
Owner Type: Unknown
Permit Capacity: Not reported

DRAFT

GENERAL RV CENTER (Continued) **S115814628**

Party Name:	Robert Baidas, PMTE
Company Name:	General RV Center
RP Address:	48500 W 12 Mile Rd
RP Address 2:	Not reported
RP City,Stat,Zip:	Wixom MI 48393
Telephone:	2483490900
Email:	rbaidas@generalrv.com
Issue Date:	11/18/2013
Effective Date:	11/18/2013
Expiration Date:	11/17/2018
DOC Description:	Generic Permit
Latitude Degrees:	28
Latitude Minutes:	1
Latitude Seconds:	33
Longitude Degrees:	82
Longitude Minutes:	13
Longitude Seconds:	25
Treatment:	Not reported
Decode For Fstatus:	Active
Cell Phone:	Not reported
Permit Type:	Not reported
Major Minor Discharge:	Not reported
Nature of Business:	Not reported
Name:	GENERAL RV- REVISION
Address:	13396 E US HWY 92
City,State,Zip:	DOVER, FL
Facility ID:	FLR20BZ43
Facility Type:	Construction Generic Dewatering
Status:	Active - Existing, permitted facility/site for which effluent, reclaimed water or wastewater residual discharge into the environment and/or monitoring is taking place.
District Office:	TLST
NPDES Permitted Site:	Not reported
Environmental Interest:	Not reported
Owner Type:	Unknown
Permit Capacity:	Not reported
Party Name:	Robert Baidas, PMTE
Company Name:	Tampa 92 LLC
RP Address:	25000 Assembly Park Drive
RP Address 2:	Not reported
RP City,Stat,Zip:	Wixom MI 48393
Telephone:	2488665096
Email:	rbaidas@generalrv.com
Issue Date:	03/17/2018
Effective Date:	03/17/2018
Expiration Date:	03/16/2023
DOC Description:	Generic Permit
Latitude Degrees:	28
Latitude Minutes:	1
Latitude Seconds:	32.79
Longitude Degrees:	82
Longitude Minutes:	13
Longitude Seconds:	21.47
Treatment:	Not reported
Decode For Fstatus:	Active
Cell Phone:	Not reported

DRAFT

GENERAL RV CENTER (Continued) **S115814628**

Permit Type: Not reported
Major Minor Discharge: Not reported
Nature of Business: Not reported

---

160 **DYE JERRY** **FL HAZ WASTE** **S130141274**
NE **4817 LYNN OAKS** **N/A**
1/2-1 **DOVER, FL 33527**
0.643 mi.
3395 ft.

Actual: **75 ft.**

Focus Map: **3**

HAZ WASTE:

Facility ID:	37623
Name:	DYE JERRY
Address:	4817 LYNN OAKS
City,State,Zip:	DOVER, FL 33527
County:	HILLSBOROUGH
Telephone:	(0)-
Email:	Not reported
Status:	O - OUT OF BUSINESS
Generator Status:	- Unverified Generator Status
EPA ID:	Not reported
Other ID:	Not reported
Old Facility ID:	2902621
SIC:	0011 - UNKNOWN
Verified:	V - VERIFICATION BY ON-SITE VISIT
Verified Date:	05/09/1996
Hazardous Waste LBS/YEAR:	0
Wastes:	0

---

161 **PEMBERTON CREEK PH II-SOUTH RE** **FINDS** **1007083757**
NNE **N. OF I-4 AND W. OF GALLAGHER** **ECHO** **N/A**
1/2-1 **THONOTOSASSA, FL 33592**
0.645 mi.
3403 ft.

Actual: **71 ft.**

Focus Map: **3**

FINDS:
Registry ID: 110015612531

Click Here for FRS Facility Detail Report:

Environmental Interest/Information System:
The Florida Integrated Environmental System Today (FIESTA) Data Maintenance (FDM) System maintains entity, environmental interest, and affiliation data.
The National Pollutant Discharge Elimination System (NPDES) module of the Integrated Compliance Information System (ICIS). Under NPDES, all facilities that discharge pollutants from any point source into waters of the United States are required to obtain a permit. The permit will likely contain limits on what can be discharged, impose monitoring and reporting requirements, and include other provisions to ensure that the discharge does not adversely affect water quality.

Click this hyperlink while viewing on your computer to access additional FINDS: detail in the EDR Site Report.

ECHO:
Envid: 1007083757

DRAFT

PEMBERTON CREEK PH II-SOUTH RE (Continued) **1007083757**

Registry ID: 110015612531
DFR URL: http://echo.epa.gov/detailed-facility-report?fid=110015612531
Name: PEMBERTON CREEK PH II-SOUTH RE
Address: N. OF I-4 AND W. OF GALLAGHER
City,State,Zip: THONOTOSASSA, FL 33592

Z162 **R&W FARMS #4L** **FL Financial Assurance** **S107935685**
SE **4110 MOORES LAKE RD** **N/A**
1/2-1 **DOVER, FL 33527**
0.649 mi.
3428 ft. **Site 1 of 4 in cluster Z**

Actual:
100 ft.

Focus Map:
6

FL Financial Assurance 3:
Name: R&W FARMS #4L
Address: 4110 MOORES LAKE RD
City,State,Zip: DOVER, FL 33527
Region: 3
Facility ID: 9400504
Facility Phone: Not reported
Facility Status: CLOSED
Facility Type: M
Type Description: Agricultural
DEP CO: P
Finaincial Responsibility: INSURANCE
Insurance Company: FPLIPA
Effective Date: 04/26/1996
Expire Date: 04/26/1999
Owner ID: 42896
Onwer Name: WILLIAMSON, GLEN
Owner Address: 3932 MOORES LAKE RD
Owner Address2: Not reported
Owner City,St,Zip: DOVER, FL 33527
Contact: JOHN STICKLES
Resp Party Phone: 8136593913

Z163 **R&W FARMS #4L** **FL AST** **U003110571**
SE **4110 MOORES LAKE RD** **N/A**
1/2-1 **DOVER, FL 33527**
0.649 mi.
3428 ft. **Site 2 of 4 in cluster Z**

Actual:
100 ft.

Focus Map:
6

AST:
Facility ID: 9400504
Name: R&W FARMS #4L
Address: 4110 MOORES LAKE RD
City,State,Zip: DOVER, FL 33527
Facility Phone: Not reported
Facility Status: CLOSED
Facility Type: M
Type Description: Agricultural
Depco: P
Region: STATE
Positioning Method: UNVR
Latitude/Longitude: 28 0 30 / 82 13 30

Tank:
Tank ID: 2

DRAFT

R&W FARMS #4L (Continued) **U003110571**

Tank Capacity: 1000
Tank Location: ABOVEGROUND
Tank Status: B-Removed from Site
Status Date: 07/01/1999
Install Date: Not reported
Substance: H
Content Description: Generator/Pump Diesel
Vessel Indicator: TANK
DEP Contractor: P

Owner:
Owner ID: 42896
Owner Name: WILLIAMSON, GLEN
Owner Address: 3932 MOORES LAKE RD
Owner Address 2: Not reported
Owner City,State,Zip: DOVER, FL 33527
Owner Contact: JOHN STICKLES
Owner Phone: 8136593913

Tank ID: 1
Tank Capacity: 1000
Tank Location: ABOVEGROUND
Tank Status: B-Removed from Site
Status Date: 07/01/1999
Install Date: Not reported
Substance: H
Content Description: Generator/Pump Diesel
Vessel Indicator: TANK
DEP Contractor: P

Owner:
Owner ID: 42896
Owner Name: WILLIAMSON, GLEN
Owner Address: 3932 MOORES LAKE RD
Owner Address 2: Not reported
Owner City,State,Zip: DOVER, FL 33527
Owner Contact: JOHN STICKLES
Owner Phone: 8136593913

AA164 **PALMERS CLEANING SERVICE** **FL HAZ WASTE** **S130142714**
NE **9626 GALLAGHER** **N/A**
1/2-1 **DOVER, FL 33527**
0.663 mi.
3501 ft. **Site 1 of 2 in cluster AA**

Actual:
61 ft.

Focus Map:
2

HAZ WASTE:
Facility ID: 39022
Name: PALMERS CLEANING SERVICE
Address: 9626 GALLAGHER
City,State,Zip: DOVER, FL 33527
County: HILLSBOROUGH
Telephone: (813)986-4449
Email: Not reported
Status: O - OUT OF BUSINESS
Generator Status: - Unverified Generator Status
EPA ID: Not reported

DRAFT

PALMERS CLEANING SERVICE (Continued) **S130142714**

Other ID:	Not reported
Old Facility ID:	2904418
SIC:	7349 - SERVICES - BUILDING MAINTENANCE SERVICES, NEC
Verified:	P - VERIFICATION BY PHONE CALL
Verified Date:	11/01/2000
Hazardous Waste LBS/YEAR:	0
Wastes:	0

AA165 **BAY AREA TESTING** **FL HAZ WASTE** **S130150835**
NE **9618 GALLAGHER** **N/A**
1/2-1 **DOVER, FL 33527**
0.663 mi.
3501 ft. **Site 2 of 2 in cluster AA**

Actual:
61 ft.

Focus Map:
2

HAZ WASTE:

Facility ID:	46855
Name:	BAY AREA TESTING
Address:	9618 GALLAGHER
City,State,Zip:	DOVER, FL 33527
County:	HILLSBOROUGH
Telephone:	(813)272-5788
Email:	Not reported
Status:	O - OUT OF BUSINESS
Generator Status:	- Unverified Generator Status
EPA ID:	Not reported
Other ID:	Not reported
Old Facility ID:	2915451
SIC:	0011 - UNKNOWN
Verified:	P - VERIFICATION BY PHONE CALL
Verified Date:	07/19/2000
Hazardous Waste LBS/YEAR:	0
Wastes:	0

Z166 **CARLTON DENNIS C** **FL AST** **A100211899**
SE **4143 MOORES LAKE RD** **N/A**
1/2-1 **DOVER, FL 33527**
0.674 mi.
3559 ft. **Site 3 of 4 in cluster Z**

Actual:
99 ft.

Focus Map:
6

AST:

Facility ID:	9801624
Name:	CARLTON DENNIS C
Address:	4143 MOORES LAKE RD
City,State,Zip:	DOVER, FL 33527
Facility Phone:	8136814861
Facility Status:	CLOSED
Facility Type:	M
Type Description:	Agricultural
Depco:	P
Region:	STATE
Positioning Method:	AGPS
Latitude/Longitude:	28 0 9 / 82 13 20

Tank:

Tank ID:	1
Tank Capacity:	1000
Tank Location:	ABOVEGROUND

CARLTON DENNIS C (Continued) **A100211899**

Tank Status: E-NonReg Construction
Status Date: 09/01/2002
Install Date: 5/1/1999
Substance: H
Content Description: Generator/Pump Diesel
Vessel Indicator: TANK
DEP Contractor: P

Owner:
Owner ID: 3414
Owner Name: CARLTON & CARLTON RANCH
Owner Address: 7414 COMMERCE ST
Owner Address 2: Not reported
Owner City,State,Zip: RIVERVIEW, FL 33569
Owner Contact: C. DENNIS CARLTON
Owner Phone: 8136814861

Z167 **CARLTON DENNIS C** **FL Financial Assurance** **S107928270**
SE **4143 MOORES LAKE RD** **N/A**
1/2-1 **DOVER, FL 33527**
0.674 mi.
3559 ft. **Site 4 of 4 in cluster Z**

Actual:
99 ft.

Focus Map:
6

FL Financial Assurance 3:
Name: CARLTON DENNIS C
Address: 4143 MOORES LAKE RD
City,State,Zip: DOVER, FL 33527
Region: 3
Facility ID: 9801624
Facility Phone: 8136814861
Facility Status: CLOSED
Facility Type: M
Type Description: Agricultural
DEP CO: P
Finaincial Responsibility: INSURANCE
Insurance Company: COMMERCE & INDUSTRY
Effective Date: 06/20/2001
Expire Date: 06/20/2002
Owner ID: 3414
Onwer Name: CARLTON & CARLTON RANCH
Owner Address: 7414 COMMERCE ST
Owner Address2: Not reported
Owner City,St,Zip: RIVERVIEW, FL 33569
Contact: C. DENNIS CARLTON
Resp Party Phone: 8136814861

DRAFT

168
WNW
1/2-1
0.679 mi.
3583 ft.

6515 MUCK POND ROAD
SEFFNER, FL

FL SPILLS **S121702611**
N/A

Actual:
39 ft.

Focus Map:
1

SPILLS:

Name:	Not reported
Address:	6515 MUCK POND ROAD
City,State,Zip:	SEFFNER, FL
OHMIT Incident Number:	60069
Incident Legacy:	Not reported
On-Scene Response:	Yes
Criminal Indicator:	Yes
Hurricane Indicator:	No
Incident Date:	02/26/2018
Incident Status:	Pending-HQ
Incident Report Date:	02/26/2018
Pollutant:	None
Pollutants Category:	None
Substance Spilled:	None
Amount Spilled (Gallons):	0.00
Pollutant - Unit Measure:	gallon
Incident Party Name:	Anonymous Anonymous
Description:	Inland
Incident Party Name:	Florida Fish and Wildlife Conservation Commission
Description:	Inland
Incident Party Name:	Next Level Turf Management, Inc.
Description:	Inland
Incident Party Name:	Office of Emergency Response
Description:	Inland
Incident Party Name:	State Watch Office
Description:	Inland

169
SSE
1/2-1
0.688 mi.
3635 ft.

H300740591440
13031 SIMPSON
DOVER, FL 33527

FL HAZ WASTE **S130003648**
N/A

Actual:
61 ft.

Focus Map:
5

HAZ WASTE:

Facility ID:	108017
Name:	H300740591440
Address:	13031 SIMPSON
City,State,Zip:	DOVER, FL 33527
County:	HILLSBOROUGH
Telephone:	(813)272-5960
Email:	Not reported
Status:	O - OUT OF BUSINESS
Generator Status:	- Unverified Generator Status
EPA ID:	Not reported
Other ID:	Not reported
Old Facility ID:	2921123
SIC:	4212 - TRANS. & UTILITIES - LOCAL TRUCKING, WITHOUT STORAGE

DRAFT

H300740591440 (Continued) **S130003648**

Verified:	P - VERIFICATION BY PHONE CALL
Verified Date:	12/10/2003
Hazardous Waste LBS/YEAR:	Not reported
Wastes:	0

170
NE
1/2-1
0.693 mi.
3659 ft.

BESSEY JEFFERY **FL HAZ WASTE** **S130040804**
13202 EMERALD ACRES **N/A**
DOVER, FL 33527

Actual:
60 ft.

Focus Map:
2

HAZ WASTE:

Facility ID:	153184
Name:	BESSEY JEFFERY
Address:	13202 EMERALD ACRES
City,State,Zip:	DOVER, FL 33527
County:	HILLSBOROUGH
Telephone:	(627)260-0
Email:	Not reported
Status:	O - OUT OF BUSINESS
Generator Status:	N - NOT A HAZARDOUS WASTE GENERATOR
EPA ID:	Not reported
Other ID:	Not reported
Old Facility ID:	2927142
SIC:	7389 - SERVICES - BUSINESS SERVICES, NEC
Verified:	P - VERIFICATION BY PHONE CALL
Verified Date:	01/02/2007
Hazardous Waste LBS/YEAR:	0
Wastes:	0

171
ENE
1/2-1
0.713 mi.
3765 ft.

PERSONAL TOUCH ROSE SERVICE **FL HAZ WASTE** **S130147746**
4610 REOLA **N/A**
DOVER, FL 33527

Actual:
84 ft.

Focus Map:
3

HAZ WASTE:

Facility ID:	43906
Name:	PERSONAL TOUCH ROSE SERVICE
Address:	4610 REOLA
City,State,Zip:	DOVER, FL 33527
County:	HILLSBOROUGH
Telephone:	(813)272-5960
Email:	Not reported
Status:	P - POTENTIAL GENERATOR
Generator Status:	- Unverified Generator Status
EPA ID:	Not reported
Other ID:	Not reported
Old Facility ID:	2912374
SIC:	0011 - UNKNOWN
Verified:	C - COUNTY/RPC SOURCES
Verified Date:	12/28/1995
Hazardous Waste LBS/YEAR:	0
Wastes:	0

AB172 **CAVALIER EQUIPMENT SERVICE** **FL HAZ WASTE** **S130004347**
NW **6608 PLOVER** **N/A**
1/2-1 **SEFFNER, FL 33584**
0.740 mi.
3908 ft. **Site 1 of 2 in cluster AB**

Actual:
40 ft.

Focus Map:
1

HAZ WASTE:

Facility ID:	108653
Name:	CAVALIER EQUIPMENT SERVICE
Address:	6608 PLOVER
City,State,Zip:	SEFFNER, FL 33584
County:	HILLSBOROUGH
Telephone:	(813)272-5960
Email:	Not reported
Status:	O - OUT OF BUSINESS
Generator Status:	- Unverified Generator Status
EPA ID:	Not reported
Other ID:	Not reported
Old Facility ID:	2921815
SIC:	7699 - SERVICES - REPAIR SERVICES, NEC
Verified:	P - VERIFICATION BY PHONE CALL
Verified Date:	01/16/2004
Hazardous Waste LBS/YEAR:	Not reported
Wastes:	0

AB173 **CAVALIER EQUIPMENT SERVICE** **RCRA-VSQG** **1005442971**
NW **6608 PLOVER COURT** **FINDS** **FLR000084764**
1/2-1 **SEFFNER, FL 33584** **ECHO**
0.740 mi.
3908 ft. **Site 2 of 2 in cluster AB**

Actual:
40 ft.

Focus Map:
1

RCRA Listings:

Date Form Received by Agency:	20020206
Handler Name:	Cavalier Equipment Service
Handler Address:	PLOVER CT
Handler City,State,Zip:	SEFFNER, FL 33584-2412
EPA ID:	FLR000084764
Contact Name:	NORM HUNTLEY
Contact Address:	PLOVER CT
Contact City,State,Zip:	SEFFNER, FL 33584-2412
Contact Telephone:	813-684-3555
Contact Fax:	Not reported
Contact Email:	Not reported
Contact Title:	Not reported
EPA Region:	04
Land Type:	Private
Federal Waste Generator Description:	Conditionally Exempt Small Quantity Generator
Non-Notifier:	X
Biennial Report Cycle:	Not reported
Accessibility:	Not reported
Active Site Indicator:	Handler Activities
State District Owner:	Fl
State District:	SW
Mailing Address:	PLOVER CT
Mailing City,State,Zip:	SEFFNER, FL 33584-2412
Owner Name:	Norm Huntley
Owner Type:	Private
Operator Name:	Not reported
Operator Type:	Not reported
Short-Term Generator Activity:	No

DRAFT

CAVALIER EQUIPMENT SERVICE (Continued) **1005442971**

Importer Activity:	No
Mixed Waste Generator:	No
Transporter Activity:	No
Transfer Facility Activity:	No
Recycler Activity with Storage:	No
Small Quantity On-Site Burner Exemption:	No
Smelting Melting and Refining Furnace Exemption:	No
Underground Injection Control:	No
Off-Site Waste Receipt:	No
Universal Waste Indicator:	No
Universal Waste Destination Facility:	No
Federal Universal Waste:	No
Active Site State-Reg Handler:	---
Federal Facility Indicator:	Not reported
Hazardous Secondary Material Indicator:	N
Sub-Part K Indicator:	Not reported
2018 GPRA Permit Baseline:	Not on the Baseline
2018 GPRA Renewals Baseline:	Not on the Baseline
202 GPRA Corrective Action Baseline:	No
Subject to Corrective Action Universe:	No
Non-TSDFs Where RCRA CA has Been Imposed Universe:	No
Corrective Action Priority Ranking:	No NCAPS ranking
Environmental Control Indicator:	No
Institutional Control Indicator:	No
Human Exposure Controls Indicator:	N/A
Groundwater Controls Indicator:	N/A
Significant Non-Complier Universe:	No
Unaddressed Significant Non-Complier Universe:	No
Addressed Significant Non-Complier Universe:	No
Significant Non-Complier With a Compliance Schedule Universe:	No
Financial Assurance Required:	Not reported
Handler Date of Last Change:	20110623
Recognized Trader-Importer:	No
Recognized Trader-Exporter:	No
Importer of Spent Lead Acid Batteries:	No
Exporter of Spent Lead Acid Batteries:	No
Recycler Activity Without Storage:	No
Manifest Broker:	No
Sub-Part P Indicator:	No

Hazardous Waste Summary:

Waste Code:	D001
Waste Description:	Ignitable Waste

Handler - Owner Operator:

Owner/Operator Indicator:	Owner
Owner/Operator Name:	HUNTLEY NORM
Legal Status:	Private
Date Became Current:	20020207
Date Ended Current:	Not reported
Owner/Operator Address:	6608 PLOVER CT
Owner/Operator City,State,Zip:	SEFFNER, FL 33584-2412
Owner/Operator Telephone:	Not reported
Owner/Operator Telephone Ext:	Not reported
Owner/Operator Fax:	Not reported

DRAFT

CAVALIER EQUIPMENT SERVICE (Continued) **1005442971**

Owner/Operator Email: Not reported

Owner/Operator Indicator: Owner
Owner/Operator Name: NORM HUNTLEY
Legal Status: Private
Date Became Current: 20020207
Date Ended Current: Not reported
Owner/Operator Address: 6608 PLOVER CT
Owner/Operator City,State,Zip: SEFFNER, FL 33584-2412
Owner/Operator Telephone: Not reported
Owner/Operator Telephone Ext: Not reported
Owner/Operator Fax: Not reported
Owner/Operator Email: Not reported

Historic Generators:
Receive Date: 20020206
Handler Name: CAVALIER EQUIPMENT SERVICE
Federal Waste Generator Description: Conditionally Exempt Small Quantity Generator
State District Owner: Fl
Large Quantity Handler of Universal Waste: No
Recognized Trader Importer: No
Recognized Trader Exporter: No
Spent Lead Acid Battery Importer: No
Spent Lead Acid Battery Exporter: No
Current Record: Yes
Non Storage Recycler Activity: Not reported
Electronic Manifest Broker: Not reported

List of NAICS Codes and Descriptions:
NAICS Codes: No NAICS Codes Found

Has the Facility Received Notices of Violations:
Found Violation: Yes
Agency Which Determined Violation: State
Violation Short Description: Listing - General
Date Violation was Determined: 20020206
Actual Return to Compliance Date: 20021017
Return to Compliance Qualifier: Unverifiable
Violation Responsible Agency: State
Scheduled Compliance Date: Not reported
Enforcement Identifier: 125
Date of Enforcement Action: 20020402
Enforcement Responsible Agency: State
Enforcement Docket Number: Not reported
Enforcement Attorney: Not reported
Corrective Action Component: No
Appeal Initiated Date: Not reported
Appeal Resolution Date: Not reported
Disposition Status Date: Not reported
Disposition Status: Not reported
Disposition Status Description: Not reported
Consent/Final Order Sequence Number: Not reported
Consent/Final Order Respondent Name: Not reported
Consent/Final Order Lead Agency: Not reported
Enforcement Type: DEP WARNING LETTER
Enforcement Responsible Person: RSS

DRAFT

CAVALIER EQUIPMENT SERVICE (Continued) **1005442971**

Enforcement Responsible Sub-Organization: SW
SEP Sequence Number: Not reported
SEP Expenditure Amount: Not reported
SEP Scheduled Completion Date: Not reported
SEP Actual Date: Not reported
SEP Defaulted Date: Not reported
SEP Type: Not reported
SEP Type Description: Not reported
Proposed Amount: Not reported
Final Monetary Amount: Not reported
Paid Amount: Not reported
Final Count: Not reported
Final Amount: Not reported

Found Violation: No
Agency Which Determined Violation: Not reported
Violation Short Description: Not reported
Date Violation was Determined: Not reported
Actual Return to Compliance Date: Not reported
Return to Compliance Qualifier: Not reported
Violation Responsible Agency: Not reported
Scheduled Compliance Date: Not reported
Enforcement Identifier: Not reported
Date of Enforcement Action: Not reported
Enforcement Responsible Agency: Not reported
Enforcement Docket Number: Not reported
Enforcement Attorney: Not reported
Corrective Action Component: Not reported
Appeal Initiated Date: Not reported
Appeal Resolution Date: Not reported
Disposition Status Date: Not reported
Disposition Status: Not reported
Disposition Status Description: Not reported
Consent/Final Order Sequence Number: Not reported
Consent/Final Order Respondent Name: Not reported
Consent/Final Order Lead Agency: Not reported
Enforcement Type: Not reported
Enforcement Responsible Person: Not reported
Enforcement Responsible Sub-Organization: Not reported
SEP Sequence Number: Not reported
SEP Expenditure Amount: Not reported
SEP Scheduled Completion Date: Not reported
SEP Actual Date: Not reported
SEP Defaulted Date: Not reported
SEP Type: Not reported
SEP Type Description: Not reported
Proposed Amount: Not reported
Final Monetary Amount: Not reported
Paid Amount: Not reported
Final Count: Not reported
Final Amount: Not reported

Found Violation: Yes
Agency Which Determined Violation: State
Violation Short Description: Listing - General
Date Violation was Determined: 20020206
Actual Return to Compliance Date: 20021017

DRAFT

CAVALIER EQUIPMENT SERVICE (Continued) **1005442971**

Return to Compliance Qualifier: Unverifiable
Violation Responsible Agency: State
Scheduled Compliance Date: Not reported
Enforcement Identifier: 115
Date of Enforcement Action: 20020516
Enforcement Responsible Agency: State
Enforcement Docket Number: Not reported
Enforcement Attorney: Not reported
Corrective Action Component: No
Appeal Initiated Date: Not reported
Appeal Resolution Date: Not reported
Disposition Status Date: Not reported
Disposition Status: Not reported
Disposition Status Description: Not reported
Consent/Final Order Sequence Number: Not reported
Consent/Final Order Respondent Name: Not reported
Consent/Final Order Lead Agency: Not reported
Enforcement Type: DEP MEETING
Enforcement Responsible Person: RSS
Enforcement Responsible Sub-Organization: SW
SEP Sequence Number: Not reported
SEP Expenditure Amount: Not reported
SEP Scheduled Completion Date: Not reported
SEP Actual Date: Not reported
SEP Defaulted Date: Not reported
SEP Type: Not reported
SEP Type Description: Not reported
Proposed Amount: Not reported
Final Monetary Amount: Not reported
Paid Amount: Not reported
Final Count: Not reported
Final Amount: Not reported

Found Violation: Yes
Agency Which Determined Violation: State
Violation Short Description: Generators - General
Date Violation was Determined: 20020206
Actual Return to Compliance Date: 20021017
Return to Compliance Qualifier: Unverifiable
Violation Responsible Agency: State
Scheduled Compliance Date: Not reported
Enforcement Identifier: 312
Date of Enforcement Action: 20021017
Enforcement Responsible Agency: State
Enforcement Docket Number: Not reported
Enforcement Attorney: Not reported
Corrective Action Component: No
Appeal Initiated Date: Not reported
Appeal Resolution Date: Not reported
Disposition Status Date: Not reported
Disposition Status: Not reported
Disposition Status Description: Not reported
Consent/Final Order Sequence Number: Not reported
Consent/Final Order Respondent Name: Not reported
Consent/Final Order Lead Agency: Not reported
Enforcement Type: DEP SHORT FORM CONSENT ORDER
Enforcement Responsible Person: RSS

DRAFT

CAVALIER EQUIPMENT SERVICE (Continued) **1005442971**

Enforcement Responsible Sub-Organization: SW
SEP Sequence Number: Not reported
SEP Expenditure Amount: Not reported
SEP Scheduled Completion Date: Not reported
SEP Actual Date: Not reported
SEP Defaulted Date: Not reported
SEP Type: Not reported
SEP Type Description: Not reported
Proposed Amount: Not reported
Final Monetary Amount: 3100
Paid Amount: 3100
Final Count: 1
Final Amount: 3100

Found Violation: Yes
Agency Which Determined Violation: State
Violation Short Description: Generators - General
Date Violation was Determined: 20020206
Actual Return to Compliance Date: 20021017
Return to Compliance Qualifier: Unverifiable
Violation Responsible Agency: State
Scheduled Compliance Date: Not reported
Enforcement Identifier: 125
Date of Enforcement Action: 20020402
Enforcement Responsible Agency: State
Enforcement Docket Number: Not reported
Enforcement Attorney: Not reported
Corrective Action Component: No
Appeal Initiated Date: Not reported
Appeal Resolution Date: Not reported
Disposition Status Date: Not reported
Disposition Status: Not reported
Disposition Status Description: Not reported
Consent/Final Order Sequence Number: Not reported
Consent/Final Order Respondent Name: Not reported
Consent/Final Order Lead Agency: Not reported
Enforcement Type: DEP WARNING LETTER
Enforcement Responsible Person: RSS
Enforcement Responsible Sub-Organization: SW
SEP Sequence Number: Not reported
SEP Expenditure Amount: Not reported
SEP Scheduled Completion Date: Not reported
SEP Actual Date: Not reported
SEP Defaulted Date: Not reported
SEP Type: Not reported
SEP Type Description: Not reported
Proposed Amount: Not reported
Final Monetary Amount: Not reported
Paid Amount: Not reported
Final Count: Not reported
Final Amount: Not reported

Found Violation: Yes
Agency Which Determined Violation: State
Violation Short Description: Generators - General
Date Violation was Determined: 20020206
Actual Return to Compliance Date: 20021017

DRAFT

CAVALIER EQUIPMENT SERVICE (Continued) **1005442971**

Return to Compliance Qualifier: Unverifiable
Violation Responsible Agency: State
Scheduled Compliance Date: Not reported
Enforcement Identifier: 115
Date of Enforcement Action: 20020516
Enforcement Responsible Agency: State
Enforcement Docket Number: Not reported
Enforcement Attorney: Not reported
Corrective Action Component: No
Appeal Initiated Date: Not reported
Appeal Resolution Date: Not reported
Disposition Status Date: Not reported
Disposition Status: Not reported
Disposition Status Description: Not reported
Consent/Final Order Sequence Number:Not reported
Consent/Final Order Respondent Name: Not reported
Consent/Final Order Lead Agency: Not reported
Enforcement Type: DEP MEETING
Enforcement Responsible Person: RSS
Enforcement Responsible Sub-Organization: SW
SEP Sequence Number: Not reported
SEP Expenditure Amount: Not reported
SEP Scheduled Completion Date: Not reported
SEP Actual Date: Not reported
SEP Defaulted Date: Not reported
SEP Type: Not reported
SEP Type Description: Not reported
Proposed Amount: Not reported
Final Monetary Amount: Not reported
Paid Amount: Not reported
Final Count: Not reported
Final Amount: Not reported

Found Violation: Yes
Agency Which Determined Violation: State
Violation Short Description: Listing - General
Date Violation was Determined: 20020206
Actual Return to Compliance Date: 20021017
Return to Compliance Qualifier: Unverifiable
Violation Responsible Agency: State
Scheduled Compliance Date: Not reported
Enforcement Identifier: 312
Date of Enforcement Action: 20021017
Enforcement Responsible Agency: State
Enforcement Docket Number: Not reported
Enforcement Attorney: Not reported
Corrective Action Component: No
Appeal Initiated Date: Not reported
Appeal Resolution Date: Not reported
Disposition Status Date: Not reported
Disposition Status: Not reported
Disposition Status Description: Not reported
Consent/Final Order Sequence Number:Not reported
Consent/Final Order Respondent Name: Not reported
Consent/Final Order Lead Agency: Not reported
Enforcement Type: DEP SHORT FORM CONSENT ORDER
Enforcement Responsible Person: RSS

DRAFT

CAVALIER EQUIPMENT SERVICE (Continued) **1005442971**

Enforcement Responsible Sub-Organization: SW
SEP Sequence Number: Not reported
SEP Expenditure Amount: Not reported
SEP Scheduled Completion Date: Not reported
SEP Actual Date: Not reported
SEP Defaulted Date: Not reported
SEP Type: Not reported
SEP Type Description: Not reported
Proposed Amount: Not reported
Final Monetary Amount: 3100
Paid Amount: 3100
Final Count: 1
Final Amount: 3100

Found Violation: No
Agency Which Determined Violation: Not reported
Violation Short Description: Not reported
Date Violation was Determined: Not reported
Actual Return to Compliance Date: Not reported
Return to Compliance Qualifier: Not reported
Violation Responsible Agency: Not reported
Scheduled Compliance Date: Not reported
Enforcement Identifier: Not reported
Date of Enforcement Action: Not reported
Enforcement Responsible Agency: Not reported
Enforcement Docket Number: Not reported
Enforcement Attorney: Not reported
Corrective Action Component: Not reported
Appeal Initiated Date: Not reported
Appeal Resolution Date: Not reported
Disposition Status Date: Not reported
Disposition Status: Not reported
Disposition Status Description: Not reported
Consent/Final Order Sequence Number: Not reported
Consent/Final Order Respondent Name: Not reported
Consent/Final Order Lead Agency: Not reported
Enforcement Type: Not reported
Enforcement Responsible Person: Not reported
Enforcement Responsible Sub-Organization: Not reported
SEP Sequence Number: Not reported
SEP Expenditure Amount: Not reported
SEP Scheduled Completion Date: Not reported
SEP Actual Date: Not reported
SEP Defaulted Date: Not reported
SEP Type: Not reported
SEP Type Description: Not reported
Proposed Amount: Not reported
Final Monetary Amount: Not reported
Paid Amount: Not reported
Final Count: Not reported
Final Amount: Not reported

Evaluation Action Summary:
Evaluation Date: 20020205
Evaluation Responsible Agency: State
Found Violation: Yes
Evaluation Type Description: COMPLIANCE EVALUATION INSPECTION

DRAFT

CAVALIER EQUIPMENT SERVICE (Continued) **1005442971**

Evaluation Responsible Person Identifier:	RSS
Evaluation Responsible Sub-Organization:	SW
Actual Return to Compliance Date:	20021017
Scheduled Compliance Date:	Not reported
Date of Request:	Not reported
Date Response Received:	Not reported
Request Agency:	Not reported
Former Citation:	Not reported
Evaluation Date:	20020205
Evaluation Responsible Agency:	State
Found Violation:	No
Evaluation Type Description:	SIGNIFICANT NON-COMPLIER
Evaluation Responsible Person Identifier:	RSS
Evaluation Responsible Sub-Organization:	SW
Actual Return to Compliance Date:	Not reported
Scheduled Compliance Date:	Not reported
Date of Request:	Not reported
Date Response Received:	Not reported
Request Agency:	Not reported
Former Citation:	Not reported
Evaluation Date:	20020205
Evaluation Responsible Agency:	State
Found Violation:	Yes
Evaluation Type Description:	COMPLIANCE EVALUATION INSPECTION
Evaluation Responsible Person Identifier:	RSS
Evaluation Responsible Sub-Organization:	SW
Actual Return to Compliance Date:	20021017
Scheduled Compliance Date:	Not reported
Date of Request:	Not reported
Date Response Received:	Not reported
Request Agency:	Not reported
Former Citation:	Not reported
Evaluation Date:	20020205
Evaluation Responsible Agency:	State
Found Violation:	Yes
Evaluation Type Description:	COMPLIANCE EVALUATION INSPECTION
Evaluation Responsible Person Identifier:	RSS
Evaluation Responsible Sub-Organization:	SW
Actual Return to Compliance Date:	20021017
Scheduled Compliance Date:	Not reported
Date of Request:	Not reported
Date Response Received:	Not reported
Request Agency:	Not reported
Former Citation:	Not reported
Evaluation Date:	20020205
Evaluation Responsible Agency:	State
Found Violation:	Yes
Evaluation Type Description:	COMPLIANCE EVALUATION INSPECTION
Evaluation Responsible Person Identifier:	RSS
Evaluation Responsible Sub-Organization:	SW
Actual Return to Compliance Date:	20021017
Scheduled Compliance Date:	Not reported
Date of Request:	Not reported

DRAFT

CAVALIER EQUIPMENT SERVICE (Continued) **1005442971**

Date Response Received: Not reported
Request Agency: Not reported
Former Citation: Not reported

Evaluation Date: 20020205
Evaluation Responsible Agency: State
Found Violation: Yes
Evaluation Type Description: COMPLIANCE EVALUATION INSPECTION
Evaluation Responsible Person Identifier: RSS
Evaluation Responsible Sub-Organization: SW
Actual Return to Compliance Date: 20021017
Scheduled Compliance Date: Not reported
Date of Request: Not reported
Date Response Received: Not reported
Request Agency: Not reported
Former Citation: Not reported

Evaluation Date: 20020205
Evaluation Responsible Agency: State
Found Violation: Yes
Evaluation Type Description: COMPLIANCE EVALUATION INSPECTION
Evaluation Responsible Person Identifier: RSS
Evaluation Responsible Sub-Organization: SW
Actual Return to Compliance Date: 20021017
Scheduled Compliance Date: Not reported
Date of Request: Not reported
Date Response Received: Not reported
Request Agency: Not reported
Former Citation: Not reported

Evaluation Date: 20021017
Evaluation Responsible Agency: State
Found Violation: No
Evaluation Type Description: NO LONGER A SIGNIFICANT NON-COMPLIER
Evaluation Responsible Person Identifier: RSS
Evaluation Responsible Sub-Organization: SW
Actual Return to Compliance Date: Not reported
Scheduled Compliance Date: Not reported
Date of Request: Not reported
Date Response Received: Not reported
Request Agency: Not reported
Former Citation: Not reported

FINDS:
Registry ID: 110012578095

Click Here for FRS Facility Detail Report:

Environmental Interest/Information System:
The Florida Integrated Environmental System Today (FIESTA) Data Maintenance (FDM) System maintains entity, environmental interest, and affiliation data.
The Resource Conservation and Recovery Act Information System (RCRAInfo) is EPA's comprehensive information system in support of the Resource Conservation and Recovery Act (RCRA) of 1976 and the Hazardous and Solid Waste Amendments (HSWA) of 1984. It tracks many

DRAFT

CAVALIER EQUIPMENT SERVICE (Continued) **1005442971**

types of information about generators, transporters, treaters, storers, and disposers of hazardous waste.

Click this hyperlink while viewing on your computer to access additional FINDS: detail in the EDR Site Report.

ECHO:

Envid:	1005442971
Registry ID:	110012578095
DFR URL:	http://echo.epa.gov/detailed-facility-report?fid=110012578095
Name:	CAVALIER EQUIPMENT SERVICE
Address:	6608 PLOVER COURT
City,State,Zip:	SEFFNER, FL 33584

---

174 **W H WILLIAMS CO** **FL HAZ WASTE** **S130072974**
NNW **2606 PEMBERTON CREEK** **N/A**
1/2-1 **SEFFNER, FL 33584**
0.765 mi.
4038 ft.

Actual:
44 ft.

Focus Map:
1

HAZ WASTE:

Facility ID:	192883
Name:	W H WILLIAMS CO
Address:	2606 PEMBERTON CREEK
City,State,Zip:	SEFFNER, FL 33584
County:	HILLSBOROUGH
Telephone:	(813)627-2600
Email:	Not reported
Status:	O - OUT OF BUSINESS
Generator Status:	N - NOT A HAZARDOUS WASTE GENERATOR
EPA ID:	Not reported
Other ID:	Not reported
Old Facility ID:	2933816
SIC:	7389 - SERVICES - BUSINESS SERVICES, NEC
Verified:	P - VERIFICATION BY PHONE CALL
Verified Date:	01/13/2009
Hazardous Waste LBS/YEAR:	0
Wastes:	0

---

175 **ARMWOOD HIGH SCHOOL** **FINDS** **1009702588**
WSW **1200 US HIGHWAY 92 EAST** **ECHO** **N/A**
1/2-1 **SEFFNER, FL 33584**
0.768 mi.
4054 ft.

Actual:
45 ft.

Focus Map:
4

FINDS:

Registry ID: 110025910833

Click Here for FRS Facility Detail Report:

Environmental Interest/Information System:

The Florida Integrated Environmental System Today (FIESTA) Data Maintenance (FDM) System maintains entity, environmental interest, and affiliation data.
The Resource Conservation and Recovery Act Information System (RCRAInfo) is EPA's comprehensive information system in support of the Resource Conservation and Recovery Act (RCRA) of 1976 and the

ARMWOOD HIGH SCHOOL (Continued) **1009702588**

Hazardous and Solid Waste Amendments (HSWA) of 1984. It tracks many types of information about generators, transporters, treaters, storers, and disposers of hazardous waste.

Click this hyperlink while viewing on your computer to access additional FINDS: detail in the EDR Site Report.

ECHO:

Envid:	1009702588
Registry ID:	110025910833
DFR URL:	http://echo.epa.gov/detailed-facility-report?fid=110025910833
Name:	ARMWOOD HIGH SCHOOL
Address:	1200 US HIGHWAY 92 EAST
City,State,Zip:	SEFFNER, FL 33584

AC176 **SAM WILLIAMSON FARMS - 06** **FL TIER 2** **S107723314**
SE **3721 GALLAGHER ROAD** **N/A**
1/2-1 **DOVER, FL 33527**
0.772 mi.
4076 ft. **Site 1 of 2 in cluster AC**

Actual:
76 ft.

Focus Map:
5

TIER 2:

Name:	SAM WILLIAMSON FARMS - 4 & 6
Address:	3721 GALLAGHER ROAD
City,State,Zip:	DOVER, FL 33527
Year:	2010
Facility Id:	Not reported
Active Date:	Not reported
Inactive Date:	Not reported
Sale Pending:	Not reported
Original Date:	Not reported
PLOT Source:	Not reported
Latitude:	28.003
Longitude:	-82.24
LEPC District:	Not reported
Counties:	Not reported
SERC:	Not reported
Program Level:	Not reported
PRIME:	Not reported
SIC Code:	Not reported
SIC Code 2:	Not reported
NAICS Code:	Not reported
Last Modified Date:	Not reported
First Submit Date:	Not reported
Data Submitted By:	Not reported
Company Name:	Not reported
Comments:	Not reported
Chemical Code:	74839
Chemical Name:	Methyl bromide
Chemical State:	GAS
Location Name:	SAM WILLIAMSON FARMS - 4 & 6 3721 GALLAGHER ROAD
Container Code:	L
Pressure Code:	2
Temperature Code:	4
Average Quantity:	12000
Maximum Quantity:	12000

DRAFT

SAM WILLIAMSON FARMS - 06 (Continued) **S107723314**

Days On Site:	1
Name:	SAM WILLIAMSON FARMS - 4 & 6
Address:	3721 GALLAGHER ROAD
City,State,Zip:	DOVER, FL 33527
Year:	2010
Facility Id:	Not reported
Active Date:	Not reported
Inactive Date:	Not reported
Sale Pending:	Not reported
Original Date:	Not reported
PLOT Source:	Not reported
Latitude:	28.003
Longitude:	-82.24
LEPC District:	Not reported
Counties:	Not reported
SERC:	Not reported
Program Level:	Not reported
PRIME:	Not reported
SIC Code:	Not reported
SIC Code 2:	Not reported
NAICS Code:	Not reported
Last Modified Date:	Not reported
First Submit Date:	Not reported
Data Submitted By:	Not reported
Company Name:	Not reported
Comments:	Not reported
Chemical Code:	74839
Chemical Name:	Methyl bromide
Chemical State:	GAS
Location Name:	SAM WILLIAMSON FARMS - 4 & 6 3721 GALLAGHER ROAD
Container Code:	L
Pressure Code:	2
Temperature Code:	4
Average Quantity:	12000
Maximum Quantity:	12000
Days On Site:	1
Name:	SAM WILLIAMSON FARMS - 06
Address:	3721 GALLAGHER ROAD
City,State,Zip:	DOVER, FL 335274848
Year:	Not reported
Facility Id:	Not reported
Active Date:	02/04/2002
Inactive Date:	Not reported
Sale Pending:	False
Original Date:	Not reported
PLOT Source:	Address
Latitude:	27.998560
Longitude:	-82.236020
LEPC District:	8
Counties:	Pinellas,Pasco,Manatee,Hillsborough,
SERC:	29591
Program Level:	0
PRIME:	8201

DRAFT

SAM WILLIAMSON FARMS - 06 (Continued) **S107723314**

SIC Code: 0171
SIC Code 2: Not reported
NAICS Code: 111334

Other Chemical Data:
Report Year: 2004
Tier 2 Report ID: 88537
Chemical ID: 214698
CAS Number: 1910425
Chemical Name: Paraquat dichloride
Chemical Date: 6/2/2005
Average Amount: 1
Maximum Amount: 35
Location ID: 382683
Chemical State: Liquid
Mixture: True
Mixture Percent: .00
Containter: N - PLASTIC BOTTLES OR JUGS
Pressure: 1 - AMBIENT PRESSURE
Temperature: 4 - AMBIENT TEMPERATURE
Average Amount: 1
Maximum Amount: 35
Days on Site: 150
Site Plan: False
Site Plan Document: Not reported
Private Location: False
Location: SHED ON SOUTH SIDE

Report Year: 2004
Tier 2 Report ID: 88537
Chemical ID: 214697
CAS Number: 74839
Chemical Name: Methyl bromide
Chemical Date: 6/2/2005
Average Amount: 1
Maximum Amount: 4410
Location ID: 382682
Chemical State: Gas
Mixture: True
Mixture Percent: .00
Containter: L - CYLINDER
Pressure: 2 - GREATER THAN AMBIENT PRESSURE
Temperature: 4 - AMBIENT TEMPERATURE
Average Amount: 1
Maximum Amount: 4410
Days on Site: 6
Site Plan: False
Site Plan Document: Not reported
Private Location: False
Location: FIELD

Company Info:
Company Name: SAM WILLIAMSON FARMS
Company Address: 2305 SYDNEY DOVER ROAD
Company City,St,Zip: DOVER, FL 33527

DRAFT

SAM WILLIAMSON FARMS - 06 (Continued) **S107723314**

Company Phone:	Not reported
Company Fax:	Not reported
Company Email:	Not reported
FEI Number:	592140087
Comany Contact Name:	ANNA WILLIAMSON
Cmpny Contact Phone:	813-659-1095
Reduced Fees:	False
Exempt Fees:	False
Electronic Filing:	False
Employee:	Not reported
Comments:	Not reported

County:	HILLSBOROUGH
SEC302:	True
Active Date:	2/4/2002
Inactive Date:	Not reported
Old HMIS Date:	Not reported
Visit for 2001:	False
Visit for 2002:	False
Visit for 2003:	False
Visit for 2004:	True
Visit for 2005:	False
Site Visit Date:	11/22/2004

AC177 **SAM WILLIAMSON FARMS - 04** **FL TIER 2** **S107723312**
SE **3638 GALLAGHER ROAD** **N/A**
1/2-1 **DOVER, FL 33527**
0.777 mi.
4103 ft. **Site 2 of 2 in cluster AC**

Actual:
75 ft.

Focus Map:
5

TIER 2:

Name:	SAM WILLIAMSON FARMS - 04
Address:	3638 GALLAGHER ROAD
City,State,Zip:	DOVER, FL 33527
Year:	Not reported
Facility Id:	Not reported
Active Date:	03/08/1999
Inactive Date:	Not reported
Sale Pending:	False
Original Date:	Not reported
PLOT Source:	Address
Latitude:	27.998530
Longitude:	-82.236110
LEPC District:	8
Counties:	Pinellas,Pasco,Manatee,Hillsborough,
SERC:	25648
Program Level:	0
PRIME:	8201
SIC Code:	0171
SIC Code 2:	Not reported
NAICS Code:	111334

Other Chemical Data:

Report Year:	2000
Tier 2 Report ID:	65941

DRAFT

SAM WILLIAMSON FARMS - 04 (Continued) **S107723312**

Chemical ID:	84731
CAS Number:	1910425
Chemical Name:	PARAQUAT DICHLORIDE [GRAMOXONE] [GRAMOXONE EXTRA] [GRAMOXONE SPECIAL]
Chemical Date:	1/2/1972
Average Amount:	0
Maximum Amount:	35
Location ID:	272697
Chemical State:	LIQUID
Mixture:	False
Mixture Percent:	100.00
Containter:	CONV
Pressure:	CONV
Temperature:	CONV
Average Amount:	0
Maximum Amount:	35
Days on Site:	150
Site Plan:	False
Site Plan Document:	Not reported
Private Location:	False
Location:	Not reported

Report Year:	2004
Tier 2 Report ID:	88537
Chemical ID:	214693
CAS Number:	1910425
Chemical Name:	Paraquat dichloride
Chemical Date:	6/2/2005
Average Amount:	1
Maximum Amount:	9
Location ID:	382677
Chemical State:	Liquid
Mixture:	True
Mixture Percent:	.00
Containter:	N - PLASTIC BOTTLES OR JUGS
Pressure:	1 - AMBIENT PRESSURE
Temperature:	4 - AMBIENT TEMPERATURE
Average Amount:	1
Maximum Amount:	9
Days on Site:	1
Site Plan:	False
Site Plan Document:	Not reported
Private Location:	False
Location:	NOT STORED ON SITE

Report Year:	2004
Tier 2 Report ID:	88537
Chemical ID:	214692
CAS Number:	74839
Chemical Name:	Methyl bromide
Chemical Date:	6/2/2005
Average Amount:	1
Maximum Amount:	4410
Location ID:	382676
Chemical State:	Gas
Mixture:	True

DRAFT

SAM WILLIAMSON FARMS - 04 (Continued) **S107723312**

Mixture Percent: .00
Containter: L - CYLINDER
Pressure: 2 - GREATER THAN AMBIENT PRESSURE
Temperature: 4 - AMBIENT TEMPERATURE
Average Amount: 1
Maximum Amount: 4410
Days on Site: 6
Site Plan: False
Site Plan Document: Not reported
Private Location: False
Location: FIELD

Report Year: 2000
Tier 2 Report ID: 65941
Chemical ID: 11459
CAS Number: 74839
Chemical Name: BROMOMETHANE [METHYL BROMIDE]
Chemical Date: 1/2/1972
Average Amount: 0
Maximum Amount: 4410
Location ID: 272698
Chemical State: GAS
Mixture: False
Mixture Percent: 100.00
Containter: CONV
Pressure: CONV
Temperature: CONV
Average Amount: 0
Maximum Amount: 4410
Days on Site: 6
Site Plan: False
Site Plan Document: Not reported
Private Location: False
Location: Not reported

Company Info:
Company Name: SAM WILLIAMSON FARMS
Company Address: 2305 SYDNEY DOVER ROAD
Company City,St,Zip: DOVER, FL 33527
Company Phone: Not reported
Company Fax: Not reported
Company Email: Not reported
FEI Number: 592140087
Comany Contact Name: ANNA WILLIAMSON
Cmpny Contact Phone: 813-659-1095
Reduced Fees: False
Exempt Fees: False
Electronic Filing: False
Employee: Not reported
Comments: Not reported

County: HILLSBOROUGH
SEC302: True

DRAFT

SAM WILLIAMSON FARMS - 04 (Continued) **S107723312**

Active Date:	3/8/1999
Inactive Date:	Not reported
Old HMIS Date:	1/1/1998
Visit for 2001:	False
Visit for 2002:	True
Visit for 2003:	False
Visit for 2004:	True
Visit for 2005:	False
Site Visit Date:	Not reported

---

178 **JOHNSON NURSERY** **FL HAZ WASTE** **S130141273**
ENE **4630 REOLA** **N/A**
1/2-1 **DOVER, FL 33527**
0.781 mi.
4125 ft.

Actual: **85 ft.**
Focus Map: **3**

HAZ WASTE:

Facility ID:	37622
Name:	JOHNSON NURSERY
Address:	4630 REOLA
City,State,Zip:	DOVER, FL 33527
County:	HILLSBOROUGH
Telephone:	(813)659-0829
Email:	Not reported
Status:	A - ACTIVE - WASTE GENERATOR
Generator Status:	N - NOT A HAZARDOUS WASTE GENERATOR
EPA ID:	NA
Other ID:	Not reported
Old Facility ID:	2902620
SIC:	5261 - RETAIL TRADE - RETAIL NURSERIES AND GARDENS
Verified:	V - VERIFICATION BY ON-SITE VISIT
Verified Date:	08/12/2016
Hazardous Waste LBS/YEAR:	125
Wastes:	2

---

179 **FENZAU WILLIAM R /DBA ALL PHAS** **FL HAZ WASTE** **S130146471**
NNW **6705 BOBWHITE** **N/A**
1/2-1 **SEFFNER, FL 33584**
0.785 mi.
4144 ft.

Actual: **44 ft.**
Focus Map: **1**

HAZ WASTE:

Facility ID:	42672
Name:	FENZAU WILLIAM R /DBA ALL PHAS
Address:	6705 BOBWHITE
City,State,Zip:	SEFFNER, FL 33584
County:	HILLSBOROUGH
Telephone:	(813)272-5960
Email:	Not reported
Status:	P - POTENTIAL GENERATOR
Generator Status:	- Unverified Generator Status
EPA ID:	Not reported
Other ID:	Not reported
Old Facility ID:	2911052
SIC:	0011 - UNKNOWN

DRAFT

FENZAU WILLIAM R /DBA ALL PHAS (Continued) **S130146471**

Verified:	C - COUNTY/RPC SOURCES
Verified Date:	09/28/1994
Hazardous Waste LBS/YEAR:	0
Wastes:	0

---

180 **BILLS TRANSMISSIONS** **EDR Hist Auto** **1022185511**
NE **13016 SOMERLOTT PL** **N/A**
1/2-1 **DOVER, FL 33527**
0.785 mi.
4146 ft.

Actual: EDR Hist Auto
63 ft.

Focus Map:
2

Year:	Name:	Type:
2005	BILLS TRANSMISSIONS	Automotive Transmission Repair Shops
2006	BILLS TRANSMISSIONS	Automotive Transmission Repair Shops
2007	BILLS TRANSMISSIONS	Automotive Transmission Repair Shops
2008	BILLS TRANSMISSIONS	Automotive Transmission Repair Shops
2009	BILLS TRANSMISSIONS	Automotive Transmission Repair Shops
2010	BILLS TRANSMISSIONS	Automotive Transmission Repair Shops

---

AD181 **TOSCA ROOFING** **FL HAZ WASTE** **S130028033**
NW **6607 PLOVER** **N/A**
1/2-1 **SEFFNER, FL 33584**
0.786 mi.
4150 ft. **Site 1 of 5 in cluster AD**

Actual: HAZ WASTE:
41 ft.

Focus Map:
1

Facility ID:	137036
Name:	TOSCA ROOFING
Address:	6607 PLOVER
City,State,Zip:	SEFFNER, FL 33584
County:	HILLSBOROUGH
Telephone:	(813)967-3739
Email:	Not reported
Status:	A - ACTIVE - WASTE GENERATOR
Generator Status:	3 - Very Small Quantity Generator
EPA ID:	NA
Other ID:	Not reported
Old Facility ID:	2900425
SIC:	1761 - CONSTRUCTION - ROOFING, SIDING, AND SHEET METAL WORK
Verified:	L - LABOR, DEPT. OF
Verified Date:	11/28/2016
Hazardous Waste LBS/YEAR:	Not reported
Wastes:	0

DRAFT

182
ENE
1/2-1
0.787 mi.
4153 ft.

TIMBERLINE DEVELOPMENT
13218 EMERALD ACRES
DOVER, FL 33527

FL HAZ WASTE **S130004479**
N/A

Actual:
72 ft.

Focus Map:
2

HAZ WASTE:

Facility ID:	108776
Name:	TIMBERLINE DEVELOPMENT
Address:	13218 EMERALD ACRES
City,State,Zip:	DOVER, FL 33527
County:	HILLSBOROUGH
Telephone:	(813)272-5960
Email:	Not reported
Status:	O - OUT OF BUSINESS
Generator Status:	- Unverified Generator Status
EPA ID:	Not reported
Other ID:	Not reported
Old Facility ID:	2921944
SIC:	7389 - SERVICES - BUSINESS SERVICES, NEC
Verified:	P - VERIFICATION BY PHONE CALL
Verified Date:	01/27/2004
Hazardous Waste LBS/YEAR:	Not reported
Wastes:	0

AD183
NW
1/2-1
0.788 mi.
4160 ft.

DOYLE RAY GEN CONTRACTOR
6609 PLOVER CT
SEFFNER, FL 33584

Site 2 of 5 in cluster AD

FL SWF/LF **S113899302**
N/A

Actual:
41 ft.

Focus Map:
1

SWF/LF:

Name:	DOYLE RAY GEN CONTRACTOR
Address:	6609 PLOVER CT
City,State,Zip:	SEFFNER, FL 33584
Facility ID:	96528
District:	SWD
Lat/Long:	:: / ::
Class Type:	754
Classification:	WASTE TIRE COLLECTOR
Class Status:	INACTIVE (I)
Section:	Not reported
Township:	Not reported
Range:	Not reported
Responsible Authority Name:	Not reported
Responsible Authority Address:	Not reported
Responsible Authority City,St,Zip:	Not reported
Responsible Authority Phone:	Not reported
EMail Address1:	Not reported
EMail Address2:	Not reported
Site Supervisor Name:	Not reported
Site Supervisor Addr:	Not reported
Site Supervisor City/State/Zip:	Not reported
Site Supervisor Telephone:	Not reported
Land Owner Name:	Not reported
Land Owner Address:	Not reported
Land Owner City/State/Zip:	Not reported
Land Owner Telephone:	Not reported

DRAFT

DOYLE RAY GEN CONTRACTOR (Continued) **S113899302**

Click here for Florida Oculus:

AD184 **RAY DOYLE** **FL HAZ WASTE** **S130107826**
NW **6609 PLOVER** **N/A**
1/2-1 **SEFFNER, FL 33584**
0.788 mi.
4160 ft. **Site 3 of 5 in cluster AD**

Actual: **41 ft.**

Focus Map: **1**

HAZ WASTE:

Facility ID:	229240
Name:	RAY DOYLE
Address:	6609 PLOVER
City,State,Zip:	SEFFNER, FL 33584
County:	HILLSBOROUGH
Telephone:	(813)627-2600
Email:	Not reported
Status:	A - ACTIVE - WASTE GENERATOR
Generator Status:	3 - Very Small Quantity Generator
EPA ID:	NA
Other ID:	Not reported
Old Facility ID:	2934816
SIC:	7389 - SERVICES - BUSINESS SERVICES, NEC
Verified:	L - LABOR, DEPT. OF
Verified Date:	11/28/2016
Hazardous Waste LBS/YEAR:	Not reported
Wastes:	0

AD185 **DOYLE RAY GENERAL CONTRACTOR** **FL HAZ WASTE** **S130008662**
NW **6609 PLOVER BUSINESS 1** **N/A**
1/2-1 **SEFFNER, FL 33584**
0.788 mi.
4160 ft. **Site 4 of 5 in cluster AD**

Actual: **41 ft.**

Focus Map: **1**

HAZ WASTE:

Facility ID:	112672
Name:	DOYLE RAY GENERAL CONTRACTOR
Address:	6609 PLOVER BUSINESS 1
City,State,Zip:	SEFFNER, FL 33584
County:	HILLSBOROUGH
Telephone:	(813)654-9135
Email:	Not reported
Status:	I - INACTIVE - DOES NOT GENERATE WASTE
Generator Status:	N - NOT A HAZARDOUS WASTE GENERATOR
EPA ID:	NA
Other ID:	Not reported
Old Facility ID:	2900107
SIC:	1521 - CONSTRUCTION - SINGLE-FAMILY HOUSING CONSTRUCTION
Verified:	P - VERIFICATION BY PHONE CALL
Verified Date:	05/21/2020
Hazardous Waste LBS/YEAR:	Not reported
Wastes:	0

DRAFT

186
NNW **6606 FLICKER COURT** **FL SPILLS** **S105189795**
1/2-1 **THONOTOSASSA, FL** **N/A**
0.816 mi.
4308 ft.

Actual:
43 ft.

Focus Map:
1

SPILLS:

Name:	Not reported
Address:	6606 FLICKER COURT
City,State,Zip:	THONOTOSASSA, FL
OHMIT Incident Number:	9454
Incident Legacy:	00-4I-0538Z
On-Scene Response:	No
Criminal Indicator:	No
Hurricane Indicator:	No
Incident Date:	07/11/2000
Incident Status:	Closed
Incident Report Date:	Not reported

AD187 **WALKER JENNINGS RAY JR/DBA/WAL** **FL HAZ WASTE** **S130145860**
NW **6606 FLICKER** **N/A**
1/2-1 **SEFFNER, FL 33584**
0.816 mi.
4309 ft. **Site 5 of 5 in cluster AD**

Actual:
40 ft.

Focus Map:
1

HAZ WASTE:

Facility ID:	42084
Name:	WALKER JENNINGS RAY JR/DBA/WAL
Address:	6606 FLICKER
City,State,Zip:	SEFFNER, FL 33584
County:	HILLSBOROUGH
Telephone:	(813)272-5788
Email:	Not reported
Status:	O - OUT OF BUSINESS
Generator Status:	- Unverified Generator Status
EPA ID:	Not reported
Other ID:	Not reported
Old Facility ID:	2910136
SIC:	7389 - SERVICES - BUSINESS SERVICES, NEC
Verified:	P - VERIFICATION BY PHONE CALL
Verified Date:	10/17/2002
Hazardous Waste LBS/YEAR:	0
Wastes:	0

AE188 **MS55 LLC FP1-MS55 LLC FP1** **ECHO** **1026885579**
SSE **3932 MOORES LAKE RD** **N/A**
1/2-1 **DOVER, FL 33527**
0.817 mi.
4315 ft. **Site 1 of 5 in cluster AE**

Actual:
103 ft.

Focus Map:
6

ECHO:

Envid:	1026885579
Registry ID:	110053775802
DFR URL:	http://echo.epa.gov/detailed-facility-report?fid=110053775802
Name:	MS55 LLC FP1-MS55 LLC FP1
Address:	3932 MOORES LAKE RD
City,State,Zip:	DOVER, FL 33527

DRAFT

AE189 **R ; W FARMS LLC-NORTH PLANT** **FINDS** **1011424571**
SSE **3932 MOORES LAKE RD** **ECHO** **N/A**
1/2-1 **DOVER, FL 33527**
0.817 mi.
4315 ft. **Site 2 of 5 in cluster AE**

Actual:
103 ft.

Focus Map:
6

FINDS:
Registry ID: 110053906467

Click Here for FRS Facility Detail Report:

Environmental Interest/Information System:
The Safe Drinking Water Information System contains information about public water systems and their violations of EPA's drinking water regulations.
Registry ID: 110053775802

Click Here for FRS Facility Detail Report:

Environmental Interest/Information System:
The Safe Drinking Water Information System contains information about public water systems and their violations of EPA's drinking water regulations.
Registry ID: 110035523010

Click Here for FRS Facility Detail Report:

Environmental Interest/Information System:
The Florida Integrated Environmental System Today (FIESTA) Data Maintenance (FDM) System maintains entity, environmental interest, and affiliation data.
The National Pollutant Discharge Elimination System (NPDES) module of the Integrated Compliance Information System (ICIS). Under NPDES, all facilities that discharge pollutants from any point source into waters of the United States are required to obtain a permit. The permit will likely contain limits on what can be discharged, impose monitoring and reporting requirements, and include other provisions to ensure that the discharge does not adversely affect water quality.
Registry ID: 110053846834

Click Here for FRS Facility Detail Report:

Environmental Interest/Information System:
The Safe Drinking Water Information System contains information about public water systems and their violations of EPA's drinking water regulations.

Click this hyperlink while viewing on your computer to access additional FINDS: detail in the EDR Site Report.

ECHO:
Envid: 1011424571
Registry ID: 110053906467
DFR URL: http://echo.epa.gov/detailed-facility-report?fid=110053906467
Name: MS58 LLC FP2-MS58 LLC FP2
Address: 3932 MOORES LAKE RD
City,State,Zip: DOVER, FL 33527

Envid: 1011424571
Registry ID: 110053846834
DFR URL: http://echo.epa.gov/detailed-facility-report?fid=110053846834
Name: R ; W FARMS LLC-NORTH PLANT

DRAFT

R ; W FARMS LLC-NORTH PLANT (Continued) **1011424571**

Address:	3932 MOORES LAKE RD
City,State,Zip:	DOVER, FL 33527
Envid:	1011424571
Registry ID:	110035523010
DFR URL:	http://echo.epa.gov/detailed-facility-report?fid=110035523010
Name:	FLORIDA PACIFIC GRASSER FARM W
Address:	3932 MOORES LAKE RD
City,State,Zip:	DOVER, FL 33527

AE190 **FLORIDA PACIFIC - FARM 7** **FL TIER 2** **S107718461**
SSE **3932 MOORES LAKE ROAD** **N/A**
1/2-1 **DOVER, FL 33527**
0.817 mi.
4315 ft. **Site 3 of 5 in cluster AE**

Actual:
103 ft.

Focus Map:
6

TIER 2:

Name:	FLORIDA PACIFIC FARM 4
Address:	3932 MOORES LAKE ROAD
City,State,Zip:	DOVER, FL 33527
Year:	2016
Facility Id:	5844916
Active Date:	Not reported
Inactive Date:	Not reported
Sale Pending:	Not reported
Original Date:	Not reported
PLOT Source:	Not reported
Latitude:	Not reported
Longitude:	Not reported
LEPC District:	Not reported
Counties:	Not reported
SERC:	Not reported
Program Level:	Not reported
PRIME:	Not reported
SIC Code:	2879
SIC Code 2:	Not reported
NAICS Code:	111998
Last Modified Date:	02/14/2017
First Submit Date:	02/14/2017
Data Submitted By:	Kim Stickles, Office Manager
Company Name:	FLORIDA PACIFIC FARMS
Comments:	Not reported

Contact:

Contact ID:	Not reported
Year:	2016
Facility Id:	5844916
Contact Type:	Emergency Contact
Contact Name:	JAIME GARCIA
Contact Title:	Not reported
Contact Phone:	813-478-9452
Contact 24Hr Phone:	Not reported
Contact Telephone 2:	813-659-3913
Contact Telephone 3:	813-478-9452
Contact Telephone 4:	813-659-3913
Contact Telephone 5:	813-478-9452
Contact Telephone 6:	813-659-3913

DRAFT

FLORIDA PACIFIC - FARM 7 (Continued) **S107718461**

Contact Email: Not reported

Name: FLORIDA PACIFIC FARM 4
Address: 3932 MOORES LAKE ROAD
City,State,Zip: DOVER, FL 33527

Year: 2015
Facility Id: 5399976
Active Date: Not reported
Inactive Date: Not reported
Sale Pending: Not reported
Original Date: Not reported
PLOT Source: Not reported
Latitude: 28.00917
Longitude: -82.22731099999998
LEPC District: Not reported
Counties: Not reported
SERC: Not reported
Program Level: Not reported
PRIME: Not reported
SIC Code: 2879
SIC Code 2: Not reported
NAICS Code: 111998
Last Modified Date: 02/22/2016
First Submit Date: 02/22/2016
Data Submitted By: Kim Stickles, Office Manager
Company Name: FLORIDA PACIFIC FARMS
Comments: Not reported

Contact:
Contact ID: Not reported
Year: 2015
Facility Id: 5399976
Contact Type: Emergency Contact
Contact Name: JAIME GARCIA
Contact Title: Not reported
Contact Phone: 813-478-9452
Contact 24Hr Phone: Not reported
Contact Telephone 2: 813-659-3913
Contact Telephone 3: 813-478-9452
Contact Telephone 4: 813-659-3913
Contact Telephone 5: 813-478-9452
Contact Telephone 6: 813-659-3913
Contact Email: Not reported

Name: FLORIDA PACIFIC FARM 4
Address: 3932 MOORES LAKE ROAD
City,State,Zip: DOVER, FL 33527

Year: 2014
Facility Id: 5260335
Active Date: Not reported
Inactive Date: Not reported
Sale Pending: Not reported

DRAFT

FLORIDA PACIFIC - FARM 7 (Continued) **S107718461**

Original Date:	Not reported
PLOT Source:	Not reported
Latitude:	28.00917
Longitude:	-82.22731099999998
LEPC District:	Not reported
Counties:	Not reported
SERC:	Not reported
Program Level:	Not reported
PRIME:	Not reported
SIC Code:	2879
SIC Code 2:	Not reported
NAICS Code:	32532
Last Modified Date:	08/24/2015
First Submit Date:	08/24/2015
Data Submitted By:	John Stickles, General Manager
Company Name:	FLORIDA PACIFIC FARMS
Comments:	Not reported

Contact:

Contact ID:	Not reported
Year:	2014
Facility Id:	5260335
Contact Type:	Emergency Contact
Contact Name:	JAIME GARCIA
Contact Title:	Not reported
Contact Phone:	813-478-9452
Contact 24Hr Phone:	Not reported
Contact Telephone 2:	813-659-3913
Contact Telephone 3:	Not reported
Contact Telephone 4:	Not reported
Contact Telephone 5:	Not reported
Contact Telephone 6:	Not reported
Contact Email:	Not reported

Name:	FLORIDA PACIFIC - FARM 7
Address:	3932 MOORES LAKE ROAD
City,State,Zip:	DOVER, FL 33527
Year:	Not reported
Facility Id:	Not reported
Active Date:	01/01/1980
Inactive Date:	Not reported
Sale Pending:	False
Original Date:	Not reported
PLOT Source:	TERRASERVER
Latitude:	28.009420
Longitude:	-82.223830
LEPC District:	8
Counties:	Pinellas,Pasco,Manatee,Hillsborough,
SERC:	28774
Program Level:	0
PRIME:	8840
SIC Code:	0174
SIC Code 2:	Not reported
NAICS Code:	11132

Company Info:

DRAFT

FLORIDA PACIFIC - FARM 7 (Continued) **S107718461**

Company Name:	FLORIDA PACIFIC LLC
Company Address:	3932 MOORES LAKE ROAD
Company City,St,Zip:	DOVER, FL 33527-
Company Phone:	Not reported
Company Fax:	Not reported
Company Email:	Not reported
FEI Number:	593531447
Comany Contact Name:	JOHN STICKLES
Cmpny Contact Phone:	813-659-3913
Reduced Fees:	False
Exempt Fees:	False
Electronic Filing:	False
Employee:	Not reported
Comments:	Not reported

AE191 **R & W FARMS #4** **FL UST U003088656**
SSE **3932 MOORES LAKE RD** **FL AST N/A**
1/2-1 **DOVER, FL 33527** **FL Financial Assurance**
0.817 mi.
4315 ft. **Site 4 of 5 in cluster AE**

Actual:
103 ft.

Focus Map:
6

UST:

Facility ID:	9600348
Name:	R & W FARMS #4
Address:	3932 MOORES LAKE RD
City,State,Zip:	DOVER, FL 33527
Facility Phone:	8136593913
Facility Status:	CLOSED
Facility Type:	M
Type Description:	Agricultural
Depco:	P
Region:	STATE
Positioning Method:	AGPS
Latitude/Longitude:	28 0 29 / 82 13 28

UST:

Tank ID:	6
Tank Capacity:	500
Tank Location:	UNDERGROUND
Tank Status:	B-Removed from Site
Status Date:	06/01/1994
Install Date:	Not reported
Substance:	M
Content Description:	Fuel Oil - Onsite Heat
Vessel Indicator:	TANK
DEP Contractor:	P

Owner:

Owner ID:	42677
Owner Name:	BERKSHIRE INVESTMENTS
Owner Address:	3932 MOORES LAKE RD
Owner Address 2:	Not reported
Owner City,State,Zip:	Dover, FL 33527
Owner Contact:	Miguel Guerrero
Owner Phone:	8058893558

DRAFT

R & W FARMS #4 (Continued) **U003088656**

AST:
- Facility ID: 9600348
- Name: R & W FARMS #4
- Address: 3932 MOORES LAKE RD
- City,State,Zip: DOVER, FL 33527
- Facility Phone: 8136593913
- Facility Status: CLOSED
- Facility Type: M
- Type Description: Agricultural
- Depco: P
- Region: STATE
- Positioning Method: AGPS
- Latitude/Longitude: 28 0 29 / 82 13 28

Tank:
- Tank ID: 7
- Tank Capacity: 1000
- Tank Location: ABOVEGROUND
- Tank Status: B-Removed from Site
- Status Date: 07/20/2022
- Install Date: 9/1/1995
- Substance: H
- Content Description: Generator/Pump Diesel
- Vessel Indicator: TANK
- DEP Contractor: P

Owner:
- Owner ID: 42677
- Owner Name: BERKSHIRE INVESTMENTS
- Owner Address: 3932 MOORES LAKE RD
- Owner Address 2: Not reported
- Owner City,State,Zip: Dover, FL 33527
- Owner Contact: Miguel Guerrero
- Owner Phone: 8058893558

- Tank ID: 5
- Tank Capacity: 1000
- Tank Location: ABOVEGROUND
- Tank Status: B-Removed from Site
- Status Date: 06/01/1994
- Install Date: Not reported
- Substance: D
- Content Description: Vehicular Diesel
- Vessel Indicator: TANK
- DEP Contractor: P

Owner:
- Owner ID: 42677
- Owner Name: BERKSHIRE INVESTMENTS
- Owner Address: 3932 MOORES LAKE RD
- Owner Address 2: Not reported
- Owner City,State,Zip: Dover, FL 33527
- Owner Contact: Miguel Guerrero
- Owner Phone: 8058893558

- Tank ID: 3

DRAFT

R & W FARMS #4 (Continued) **U003088656**

Tank Capacity: 1000
Tank Location: ABOVEGROUND
Tank Status: B-Removed from Site
Status Date: 07/20/2022
Install Date: 10/1/1992
Substance: H
Content Description: Generator/Pump Diesel
Vessel Indicator: TANK
DEP Contractor: P

Owner:
Owner ID: 42677
Owner Name: BERKSHIRE INVESTMENTS
Owner Address: 3932 MOORES LAKE RD
Owner Address 2: Not reported
Owner City,State,Zip: Dover, FL 33527
Owner Contact: Miguel Guerrero
Owner Phone: 8058893558

Tank ID: 2
Tank Capacity: 1000
Tank Location: ABOVEGROUND
Tank Status: B-Removed from Site
Status Date: 07/20/2022
Install Date: 10/1/1992
Substance: D
Content Description: Vehicular Diesel
Vessel Indicator: TANK
DEP Contractor: P

Owner:
Owner ID: 42677
Owner Name: BERKSHIRE INVESTMENTS
Owner Address: 3932 MOORES LAKE RD
Owner Address 2: Not reported
Owner City,State,Zip: Dover, FL 33527
Owner Contact: Miguel Guerrero
Owner Phone: 8058893558

Tank ID: 1
Tank Capacity: 550
Tank Location: ABOVEGROUND
Tank Status: B-Removed from Site
Status Date: 06/01/1994
Install Date: Not reported
Substance: M
Content Description: Fuel Oil - Onsite Heat
Vessel Indicator: TANK
DEP Contractor: P

Owner:
Owner ID: 42677
Owner Name: BERKSHIRE INVESTMENTS
Owner Address: 3932 MOORES LAKE RD
Owner Address 2: Not reported
Owner City,State,Zip: Dover, FL 33527
Owner Contact: Miguel Guerrero

DRAFT

R & W FARMS #4 (Continued) **U003088656**

Owner Phone: 8058893558

Tank ID: 4
Tank Capacity: 1000
Tank Location: ABOVEGROUND
Tank Status: B-Removed from Site
Status Date: 06/01/1994
Install Date: 10/1/1992
Substance: D
Content Description: Vehicular Diesel
Vessel Indicator: TANK
DEP Contractor: P

Owner:
Owner ID: 42677
Owner Name: BERKSHIRE INVESTMENTS
Owner Address: 3932 MOORES LAKE RD
Owner Address 2: Not reported
Owner City,State,Zip: Dover, FL 33527
Owner Contact: Miguel Guerrero
Owner Phone: 8058893558

FL Financial Assurance 3:
Name: R & W FARMS #4
Address: 3932 MOORES LAKE RD
City,State,Zip: DOVER, FL 33527
Region: 3
Facility ID: 9600348
Facility Phone: 8136593913
Facility Status: CLOSED
Facility Type: M
Type Description: Agricultural
DEP CO: P
Finaincial Responsibility: INSURANCE
Insurance Company: COMMERCE & INDUSTRY
Effective Date: 02/28/2009
Expire Date: 02/28/2010
Owner ID: 42677
Onwer Name: BERKSHIRE INVESTMENTS
Owner Address: 3932 MOORES LAKE RD
Owner Address2: Not reported
Owner City,St,Zip: Dover, FL 33527
Contact: Miguel Guerrero
Resp Party Phone: 8058893558

Name: R & W FARMS #4
Address: 3932 MOORES LAKE RD
City,State,Zip: DOVER, FL 33527
Region: 3
Facility ID: 9600348
Facility Phone: 8136593913
Facility Status: CLOSED
Facility Type: M
Type Description: Agricultural

DRAFT

R & W FARMS #4 (Continued) **U003088656**

DEP CO:	P
Finaincial Responsibility:	INSURANCE
Insurance Company:	COMMERCE & INDUSTRY
Effective Date:	02/28/2010
Expire Date:	02/28/2011
Owner ID:	42677
Onwer Name:	BERKSHIRE INVESTMENTS
Owner Address:	3932 MOORES LAKE RD
Owner Address2:	Not reported
Owner City,St,Zip:	Dover, FL 33527
Contact:	Miguel Guerrero
Resp Party Phone:	8058893558

Name:	R & W FARMS #4
Address:	3932 MOORES LAKE RD
City,State,Zip:	DOVER, FL 33527
Region:	3
Facility ID:	9600348
Facility Phone:	8136593913
Facility Status:	CLOSED
Facility Type:	M
Type Description:	Agricultural
DEP CO:	P
Finaincial Responsibility:	INSURANCE
Insurance Company:	COMMERCE & INDUSTRY
Effective Date:	02/28/2013
Expire Date:	02/28/2014
Owner ID:	42677
Onwer Name:	BERKSHIRE INVESTMENTS
Owner Address:	3932 MOORES LAKE RD
Owner Address2:	Not reported
Owner City,St,Zip:	Dover, FL 33527
Contact:	Miguel Guerrero
Resp Party Phone:	8058893558

Name:	R & W FARMS #4
Address:	3932 MOORES LAKE RD
City,State,Zip:	DOVER, FL 33527
Region:	3
Facility ID:	9600348
Facility Phone:	8136593913
Facility Status:	CLOSED
Facility Type:	M
Type Description:	Agricultural
DEP CO:	P
Finaincial Responsibility:	INSURANCE
Insurance Company:	COMMERCE & INDUSTRY
Effective Date:	02/28/2014
Expire Date:	02/28/2015
Owner ID:	42677
Onwer Name:	BERKSHIRE INVESTMENTS
Owner Address:	3932 MOORES LAKE RD
Owner Address2:	Not reported
Owner City,St,Zip:	Dover, FL 33527
Contact:	Miguel Guerrero
Resp Party Phone:	8058893558

DRAFT

R & W FARMS #4 (Continued) **U003088656**

Name:	R & W FARMS #4
Address:	3932 MOORES LAKE RD
City,State,Zip:	DOVER, FL 33527
Region:	3
Facility ID:	9600348
Facility Phone:	8136593913
Facility Status:	CLOSED
Facility Type:	M
Type Description:	Agricultural
DEP CO:	P
Finaincial Responsibility:	INSURANCE
Insurance Company:	COMMERCE & INDUSTRY
Effective Date:	02/28/2015
Expire Date:	02/28/2016
Owner ID:	42677
Onwer Name:	BERKSHIRE INVESTMENTS
Owner Address:	3932 MOORES LAKE RD
Owner Address2:	Not reported
Owner City,St,Zip:	Dover, FL 33527
Contact:	Miguel Guerrero
Resp Party Phone:	8058893558

Name:	R & W FARMS #4
Address:	3932 MOORES LAKE RD
City,State,Zip:	DOVER, FL 33527
Region:	3
Facility ID:	9600348
Facility Phone:	8136593913
Facility Status:	CLOSED
Facility Type:	M
Type Description:	Agricultural
DEP CO:	P
Finaincial Responsibility:	INSURANCE
Insurance Company:	COMMERCE & INDUSTRY
Effective Date:	02/28/2016
Expire Date:	02/28/2017
Owner ID:	42677
Onwer Name:	BERKSHIRE INVESTMENTS
Owner Address:	3932 MOORES LAKE RD
Owner Address2:	Not reported
Owner City,St,Zip:	Dover, FL 33527
Contact:	Miguel Guerrero
Resp Party Phone:	8058893558

Name:	R & W FARMS #4
Address:	3932 MOORES LAKE RD
City,State,Zip:	DOVER, FL 33527
Region:	3
Facility ID:	9600348
Facility Phone:	8136593913
Facility Status:	CLOSED
Facility Type:	M
Type Description:	Agricultural
DEP CO:	P
Finaincial Responsibility:	INSURANCE
Insurance Company:	COMMERCE & INDUSTRY
Effective Date:	02/28/2017

DRAFT

R & W FARMS #4 (Continued) **U003088656**

Expire Date:	02/28/2018
Owner ID:	42677
Onwer Name:	BERKSHIRE INVESTMENTS
Owner Address:	3932 MOORES LAKE RD
Owner Address2:	Not reported
Owner City,St,Zip:	Dover, FL 33527
Contact:	Miguel Guerrero
Resp Party Phone:	8058893558
Name:	R & W FARMS #4
Address:	3932 MOORES LAKE RD
City,State,Zip:	DOVER, FL 33527
Region:	3
Facility ID:	9600348
Facility Phone:	8136593913
Facility Status:	CLOSED
Facility Type:	M
Type Description:	Agricultural
DEP CO:	P
Finaincial Responsibility:	INSURANCE
Insurance Company:	COMMERCE & INDUSTRY
Effective Date:	02/28/2018
Expire Date:	02/28/2019
Owner ID:	42677
Onwer Name:	BERKSHIRE INVESTMENTS
Owner Address:	3932 MOORES LAKE RD
Owner Address2:	Not reported
Owner City,St,Zip:	Dover, FL 33527
Contact:	Miguel Guerrero
Resp Party Phone:	8058893558
Name:	R & W FARMS #4
Address:	3932 MOORES LAKE RD
City,State,Zip:	DOVER, FL 33527
Region:	3
Facility ID:	9600348
Facility Phone:	8136593913
Facility Status:	CLOSED
Facility Type:	M
Type Description:	Agricultural
DEP CO:	P
Finaincial Responsibility:	INSURANCE
Insurance Company:	COMMERCE & INDUSTRY INSURANCE CO
Effective Date:	02/28/2019
Expire Date:	02/28/2020
Owner ID:	42677
Onwer Name:	BERKSHIRE INVESTMENTS
Owner Address:	3932 MOORES LAKE RD
Owner Address2:	Not reported
Owner City,St,Zip:	Dover, FL 33527
Contact:	Miguel Guerrero
Resp Party Phone:	8058893558
Name:	R & W FARMS #4
Address:	3932 MOORES LAKE RD
City,State,Zip:	DOVER, FL 33527
Region:	3

DRAFT

R & W FARMS #4 (Continued) **U003088656**

Facility ID:	9600348
Facility Phone:	8136593913
Facility Status:	CLOSED
Facility Type:	M
Type Description:	Agricultural
DEP CO:	P
Finaincial Responsibility:	INSURANCE
Insurance Company:	COMMERCE & INDUSTRY INSURANCE CO
Effective Date:	02/28/2020
Expire Date:	02/28/2021
Owner ID:	42677
Onwer Name:	BERKSHIRE INVESTMENTS
Owner Address:	3932 MOORES LAKE RD
Owner Address2:	Not reported
Owner City,St,Zip:	Dover, FL 33527
Contact:	Miguel Guerrero
Resp Party Phone:	8058893558

Name:	R & W FARMS #4
Address:	3932 MOORES LAKE RD
City,State,Zip:	DOVER, FL 33527
Region:	3
Facility ID:	9600348
Facility Phone:	8136593913
Facility Status:	CLOSED
Facility Type:	M
Type Description:	Agricultural
DEP CO:	P
Finaincial Responsibility:	INSURANCE
Insurance Company:	COMMERCE & INDUSTRY INSURANCE CO
Effective Date:	02/28/2021
Expire Date:	02/28/2022
Owner ID:	42677
Onwer Name:	BERKSHIRE INVESTMENTS
Owner Address:	3932 MOORES LAKE RD
Owner Address2:	Not reported
Owner City,St,Zip:	Dover, FL 33527
Contact:	Miguel Guerrero
Resp Party Phone:	8058893558

AE192 **WILLIAMSON HIGGINS DAIRY FARM-HIGGINS DAIRY FARM W** **ECHO 1026885700**
SSE **3932 MOORES LAKE ROAD** **N/A**
1/2-1 **DOVER, FL 33527**
0.817 mi.
4315 ft. **Site 5 of 5 in cluster AE**

Actual:
103 ft.

Focus Map:
6

ECHO:

Envid:	1026885700
Registry ID:	110053888432
DFR URL:	http://echo.epa.gov/detailed-facility-report?fid=110053888432
Name:	WILLIAMSON HIGGINS DAIRY FARM-HIGGINS DAIRY FARM WORKER HOUS
Address:	3932 MOORES LAKE ROAD
City,State,Zip:	DOVER, FL 33527

DRAFT

193
ENE
1/2-1
0.842 mi.
4447 ft.

MILLERS ANTIQUE AUTO
13582 92
DOVER, FL 33527

FL HAZ WASTE **S130142697**
N/A

Actual:
110 ft.

Focus Map:
3

HAZ WASTE:

Facility ID:	39005
Name:	MILLERS ANTIQUE AUTO
Address:	13582 92
City,State,Zip:	DOVER, FL 33527
County:	HILLSBOROUGH
Telephone:	(813)659-1812
Email:	Not reported
Status:	O - OUT OF BUSINESS
Generator Status:	- Unverified Generator Status
EPA ID:	Not reported
Other ID:	Not reported
Old Facility ID:	2904397
SIC:	7539 - SERVICES - AUTOMOTIVE REPAIR SHOPS, NEC
Verified:	P - VERIFICATION BY PHONE CALL
Verified Date:	08/05/2000
Hazardous Waste LBS/YEAR:	0
Wastes:	0

194
NW
1/2-1
0.853 mi.
4502 ft.

RICARDO HARGROVE
6807 LUANA
SEFFNER, FL 33584

FL HAZ WASTE **S130072614**
N/A

Actual:
45 ft.

Focus Map:
1

HAZ WASTE:

Facility ID:	192546
Name:	RICARDO HARGROVE
Address:	6807 LUANA
City,State,Zip:	SEFFNER, FL 33584
County:	HILLSBOROUGH
Telephone:	(813)627-2600
Email:	Not reported
Status:	O - OUT OF BUSINESS
Generator Status:	N - NOT A HAZARDOUS WASTE GENERATOR
EPA ID:	Not reported
Other ID:	Not reported
Old Facility ID:	2933419
SIC:	7389 - SERVICES - BUSINESS SERVICES, NEC
Verified:	P - VERIFICATION BY PHONE CALL
Verified Date:	12/23/2008
Hazardous Waste LBS/YEAR:	0
Wastes:	0

DRAFT

195
SW
1/2-1
0.855 mi.
4516 ft.

IMPERIAL OAKS - PHASE 2
-
SEFFNER, FL

FL NPDES **S127001929**
N/A

Actual:
66 ft.

Focus Map:
4

WASTEWATER:

Name:	IMPERIAL OAKS - PHASE 2
Address:	-
City,State,Zip:	SEFFNER, FL
Facility ID:	FLR20DU41
Facility Type:	Construction Generic Dewatering
Status:	Active - Existing, permitted facility/site for which effluent, reclaimed water or wastewater residual discharge into the environment and/or monitoring is taking place.
District Office:	TLST
NPDES Permitted Site:	Not reported
Environmental Interest:	Not reported
Owner Type:	Unknown
Permit Capacity:	Not reported
Party Name:	Rohland June
Company Name:	McCormick - Tampa Properties LLC
RP Address:	P.O. Box 770609
RP Address 2:	-
RP City,Stat,Zip:	Winter Garden, FL 34777 -
Telephone:	4079058180
Email:	jeff@jec3.com
Issue Date:	07/25/2020
Effective Date:	Not reported
Expiration Date:	07/24/2025
DOC Description:	Not reported
Latitude Degrees:	28
Latitude Minutes:	0
Latitude Seconds:	51.2
Longitude Degrees:	82
Longitude Minutes:	15
Longitude Seconds:	50.4
Treatment:	Not reported
Decode For Fstatus:	Active
Cell Phone:	-
Permit Type:	Generic Permit
Major Minor Discharge:	Not reported
Nature of Business:	Not reported

196
SSE
1/2-1
0.869 mi.
4589 ft.

WILLIAMSON HIGGINS DAIRY FARM-HIGGINS DAIRY FARM W
3932 MOORES LAKE ROAD
DOVER, FL 33527

FINDS **1026968048**
N/A

Actual:
101 ft.

Focus Map:
6

FINDS:

Registry ID: 110053888432

Click Here for FRS Facility Detail Report:

Environmental Interest/Information System:

The Safe Drinking Water Information System contains information about public water systems and their violations of EPA's drinking water regulations.

DRAFT

WILLIAMSON HIGGINS DAIRY FARM-HIGGINS DAIRY FARM WORKER HOUS (Continued) **1026968048**

Click this hyperlink while viewing on your computer to access additional FINDS: detail in the EDR Site Report.

197
SW
1/2-1
0.889 mi.
4694 ft.

TAMPA HILL TOP
UNKNOWN
SEFFNER, FL 33584

FINDS **1014693850**
ECHO **N/A**

Actual:
66 ft.

Focus Map:
4

FINDS:
Registry ID: 110041267018

Click Here for FRS Facility Detail Report:

Environmental Interest/Information System:
The National Pollutant Discharge Elimination System (NPDES) module of the Integrated Compliance Information System (ICIS). Under NPDES, all facilities that discharge pollutants from any point source into waters of the United States are required to obtain a permit. The permit will likely contain limits on what can be discharged, impose monitoring and reporting requirements, and include other provisions to ensure that the discharge does not adversely affect water quality.

Click this hyperlink while viewing on your computer to access additional FINDS: detail in the EDR Site Report.

ECHO:

Envid:	1014693850
Registry ID:	110041267018
DFR URL:	http://echo.epa.gov/detailed-facility-report?fid=110041267018
Name:	TAMPA HILL TOP
Address:	UNKNOWN
City,State,Zip:	SEFFNER, FL 33584

198
ENE
1/2-1
0.892 mi.
4712 ft.

J L ENTERPRISES
4510 FRITZKE
DOVER, FL 33527

FL HAZ WASTE **S130146249**
N/A

Actual:
108 ft.

Focus Map:
3

HAZ WASTE:

Facility ID:	42461
Name:	J L ENTERPRISES
Address:	4510 FRITZKE
City,State,Zip:	DOVER, FL 33527
County:	HILLSBOROUGH
Telephone:	(813)272-5788
Email:	Not reported
Status:	O - OUT OF BUSINESS
Generator Status:	- Unverified Generator Status
EPA ID:	Not reported
Other ID:	Not reported
Old Facility ID:	2910796
SIC:	7389 - SERVICES - BUSINESS SERVICES, NEC
Verified:	P - VERIFICATION BY PHONE CALL
Verified Date:	01/28/2003
Hazardous Waste LBS/YEAR:	0

DRAFT

J L ENTERPRISES (Continued) **S130146249**

Wastes: 0

---

199 **SWILLEYS NURSERY INC QUAIL FA** **FL HAZ WASTE** **S130141272**
NNW **10055 MCINTOSH** **N/A**
1/2-1 **DOVER, FL 33527**
0.900 mi.
4753 ft.

Actual: **50 ft.**

Focus Map: **2**

HAZ WASTE:

Facility ID:	37621
Name:	SWILLEYS NURSERY INC QUAIL FA
Address:	10055 MCINTOSH
City,State,Zip:	DOVER, FL 33527
County:	HILLSBOROUGH
Telephone:	(813)986-2846
Email:	Not reported
Status:	O - OUT OF BUSINESS
Generator Status:	N - NOT A HAZARDOUS WASTE GENERATOR
EPA ID:	Not reported
Other ID:	Not reported
Old Facility ID:	2902619
SIC:	0181 - AGRICULTURE - ORNAMENTAL NURSERY PRODUCTS
Verified:	P - VERIFICATION BY PHONE CALL
Verified Date:	12/13/2006
Hazardous Waste LBS/YEAR:	0
Wastes:	0

---

200 **DIRECT SATELLITE COMMUNICATION** **FL HAZ WASTE** **S130150782**
West **2311 INDIAN HOLLOW** **N/A**
1/2-1 **SEFFNER, FL 33584**
0.912 mi.
4813 ft.

Actual: **52 ft.**

Focus Map: **1**

HAZ WASTE:

Facility ID:	46804
Name:	DIRECT SATELLITE COMMUNICATION
Address:	2311 INDIAN HOLLOW
City,State,Zip:	SEFFNER, FL 33584
County:	HILLSBOROUGH
Telephone:	(813)685-6988
Email:	Not reported
Status:	O - OUT OF BUSINESS
Generator Status:	- Unverified Generator Status
EPA ID:	Not reported
Other ID:	Not reported
Old Facility ID:	2915397
SIC:	7699 - SERVICES - REPAIR SERVICES, NEC
Verified:	P - VERIFICATION BY PHONE CALL
Verified Date:	06/09/2003
Hazardous Waste LBS/YEAR:	0
Wastes:	0

DRAFT

201
NNW
1/2-1
0.915 mi.
4830 ft.

G MOBIL TECH
6706 PEMBERTON OAKS
SEFFNER, FL 33583

FL HAZ WASTE **S130078241**
N/A

Actual:
43 ft.

Focus Map:
1

HAZ WASTE:

Facility ID:	198374
Name:	G MOBIL TECH
Address:	6706 PEMBERTON OAKS
City,State,Zip:	SEFFNER, FL 33583
County:	HILLSBOROUGH
Telephone:	(813)662-6986
Email:	Not reported
Status:	A - ACTIVE - WASTE GENERATOR
Generator Status:	3 - Very Small Quantity Generator
EPA ID:	NA
Other ID:	Not reported
Old Facility ID:	2938174
SIC:	7549 - SERVICES - AUTOMOTIVE SERVICES, NEC
Verified:	V - VERIFICATION BY ON-SITE VISIT
Verified Date:	09/09/2016
Hazardous Waste LBS/YEAR:	Not reported
Wastes:	0

202
WSW
1/2-1
0.916 mi.
4835 ft.

DAVID JOSEPH CLASS I LANDFILL (LF1)
KINGSWAY RD, 0.5MI N OF I4
TAMPA, FL

FL CLEANUP SITES **S126410923**
FL DWM CONTAM **N/A**
FL RESP PARTY
FL ERIC WASTE CLEANUP

Actual:
51 ft.

Focus Map:
4

CLEANUP SITES:

Name:	DAVID JOSEPH LANDFILL
Address:	KINGSWAY RD, 0.5MI N OF I4
City,State,Zip:	TAMPA, FL
DEP Cleanup Site Key:	76689501
Source Database Name:	Not reported
Source Database Id:	ERIC_9200
CPAC Program Area Id:	CU
CLLC Cleanup Category Key:	OTHCU
RSC2 Remediation Status Key:	OPEN
Data Load Date:	08/10/2023
OC3 Office Id:	SWD
Physical Address Line 2:	Not reported
OIC Object Of Interest Id:	FACIL
PC2 Proximity Id:	APPRX
Calc Coordinates Accuracy Level Id:	Not reported
CMC2 Coordinate Method Id:	Not reported
DC4 Datum Id:	North American Datum of 1983
VSC1 Verification Status:	Not reported
Collect Username:	Not reported
Collect Date:	Not reported
Collect Affiliation:	Not reported
Map Source:	Not reported
Map Source Scale:	Not reported
Interpolation Scale:	Not reported
Verifier Username:	Not reported
Verifier Affiliation:	Not reported
Verification Date:	Not reported
Verified Coordinate Method Id:	Not reported

DRAFT

DAVID JOSEPH CLASS I LANDFILL (LF1) (Continued) **S126410923**

Source Database Name Code: ERIC
CMC2 Coordinate Method ID Code: Not reported
DC4 Datum ID Code: NAD83
Verified Coordinate Method ID Code: Not reported
Comments: Alternate ID:
Latitude/Longitude (deg/min/sec): 28 1 / 82 16

DWM CONTAM:

Name:	DAVID JOSEPH CLASS I LANDFILL (LF1)
Address:	KINGSWAY RD, 0.5MI N OF I4
City,State,Zip:	TAMPA, FL
Program Site Id:	ERIC_9200
Lat DD:	28
Lat MM:	1
Lat SS:	1.77
Long DD:	82
Long MM:	16
Long SS:	51.06
Office/ District:	SWD
Program Area:	CERCLA
Priority Score:	Not reported
Datum:	NAD83
Method:	Not reported
Facility Status:	Open-ERIC
Facility Type:	Not reported
Score Effective Date:	Not reported
Score When Ranked:	Not reported
Rank:	Not reported
Operator:	Not reported
Phone:	Not reported
Name Changed:	Not reported
Addr Changed:	Not reported
Related Party ID:	Not reported
Primary RP Role:	Not reported
RP Begin Date:	Not reported
RP Name:	Not reported
RP Address1:	Not reported
RP Address2:	Not reported
RP City:	Not reported
RP State:	Not reported
RP Zip5:	Not reported
RP Zip4:	Not reported
Contact:	Not reported
RP Phone:	Not reported
RP Extension:	Not reported
Site Manager:	Ferda Yilmaz

Name:	DAVID JOSEPH CLASS I LANDFILL (LF1)
Address:	KINGSWAY RD, 0.5MI N OF I4
City,State,Zip:	TAMPA, FL
Program Site Id:	ERIC_9200
Lat DD:	28
Lat MM:	1
Lat SS:	1.77
Long DD:	82
Long MM:	16
Long SS:	51.06

DRAFT

DAVID JOSEPH CLASS I LANDFILL (LF1) (Continued) **S126410923**

Office/ District:	SWD
Program Area:	RESPONSPARTY
Priority Score:	Not reported
Datum:	NAD83
Method:	Not reported
Facility Status:	Open-ERIC
Facility Type:	Not reported
Score Effective Date:	Not reported
Score When Ranked:	Not reported
Rank:	Not reported
Operator:	Not reported
Phone:	Not reported
Name Changed:	Not reported
Addr Changed:	Not reported
Related Party ID:	Not reported
Primary RP Role:	Not reported
RP Begin Date:	Not reported
RP Name:	Not reported
RP Address1:	Not reported
RP Address2:	Not reported
RP City:	Not reported
RP State:	Not reported
RP Zip5:	Not reported
RP Zip4:	Not reported
Contact:	Not reported
RP Phone:	Not reported
RP Extension:	Not reported
Site Manager:	Ferda Yilmaz

RESP PARTY:

Name:	DAVID JOSEPH LANDFILL
Address:	KINGSWAY RD, 0.5MI N OF I4
City,State,Zip:	TAMPA, FL
District:	Southwest District
Site Id:	ERIC_9200
Project Id:	Not reported
Site Status:	OPEN
Project Manager:	Not reported
OGC Case Number:	Not reported
Initial Date Received:	Not reported
Contaminants:	Not reported
Offsite Cont Impact:	Not reported
Priority Score:	Not reported
Datum:	NAD83
Method ID:	Not reported
Feature:	Not reported
Object Of Interest:	FACIL
Proximity To Object:	APPRX
Collect Username:	Not reported
Collect Affiliation:	Not reported
Collect Program Id:	Not reported
Collect Date:	Not reported
Map Series Used:	Not reported
Map Source Scale:	Not reported
Interpolation Scale:	Not reported
Coordinate Accuracy Id:	Not reported
Verify Method Id:	Not reported

DRAFT

DAVID JOSEPH CLASS I LANDFILL (LF1) (Continued) **S126410923**

Verifier Username:	Not reported
Verifier Affiliation:	Not reported
Verifying Program Id:	Not reported
Verification Date:	Not reported
Decode for District:	Southwest District
Decode for Datum:	North American Datum of 1983
Decode for Method:	Not reported
Decode for Off Site COC:	Not reported
Decode for V_Method:	Not reported
Latitude/Longitude (deg/min/sec):	28 1 / 82 16
Source Facility Name:	DAVID JOSEPH CLASS I LANDFILL (LF1)
Source Facility ID:	137084
Program:	Responsible Party Cleanup
Program Type:	RESPONSPARTY
Program Status:	ACTIVE
WMD:	SWFWMD
ICR Indicator:	N
Discharge Date:	Not reported
GIS ALBX:	568707.48999999999
GIS ALBY:	446877.21000000002
Site Manager:	Ferda Yilmaz
Site Phase Description:	Phase 0 - Discovery
Offsite Contamination Key:	CONTAMUNKNOWN
Documents:	https://prodenv.dep.state.fl.us/DepNexus/public/electronic-documents/ERIC_9200/gis-facility!search
Objectid:	18014

ERIC WASTE CLEANUP:

ERIC ID:	ERIC_9200
Name:	David Joseph Landfill
Address:	KINGSWAY RD, 0.5MI N OF I4
City,State,Zip:	TAMPA, FL
County:	HILLSBOROUGH
Status:	OPEN
Source Facility Name:	DAVID JOSEPH CLASS I LANDFILL (LF1)
Source Facility ID:	137084
Program:	CERCLA Site Screening Program
Program Type:	CERCLA
Program Status:	COMPLETE
District:	SWD - Southwest District
WMD:	SWFWMD - Southwest Florida Water Management District
ICR Indicator:	N
Discharge Date:	Not reported
Method ID:	Not reported
Object of Interest:	FACIL
Proximity to Object:	APPRX
Lat DD:	28
Lat MM:	1
Lat SS:	Not reported
Long DD:	82
Long MM:	16
Long SS:	Not reported
X Coord:	568707.48764
Y Coord:	446877.20467
GIS ALB X:	568707.49
GIS ALB Y:	446877.21
Collector Username:	Not reported
Collection Date:	Not reported

DRAFT

DAVID JOSEPH CLASS I LANDFILL (LF1) (Continued) **S126410923**

Map Source:	Not reported
Map Source Scale:	Not reported
Interpolation Scale:	Not reported
Coordinate Accuracy ID:	Not reported
Site Manager:	Ferda Yilmaz
Site Phase Description:	Phase 0 - Discovery
Offsite Contamination Key:	CONTAMUNKNOWN
DATUM ID:	NAD83
Documents:	https://prodenv.dep.state.fl.us/DepNexus/public/electronic-documents/ERIC_9200/gis-facility!search
Object ID:	18432
ERIC ID:	ERIC_9200
Name:	David Joseph Landfill
Address:	KINGSWAY RD, 0.5MI N OF I4
City,State,Zip:	TAMPA, FL
County:	HILLSBOROUGH
Status:	OPEN
Source Facility Name:	DAVID JOSEPH CLASS I LANDFILL (LF1)
Source Facility ID:	137084
Program:	Responsible Party Cleanup
Program Type:	RESPONSPARTY
Program Status:	ACTIVE
District:	SWD - Southwest District
WMD:	SWFWMD - Southwest Florida Water Management District
ICR Indicator:	N
Discharge Date:	Not reported
Method ID:	Not reported
Object of Interest:	FACIL
Proximity to Object:	APPRX
Lat DD:	28
Lat MM:	1
Lat SS:	Not reported
Long DD:	82
Long MM:	16
Long SS:	Not reported
X Coord:	568707.48764
Y Coord:	446877.20467
GIS ALB X:	568707.49
GIS ALB Y:	446877.21
Collector Username:	Not reported
Collection Date:	Not reported
Map Source:	Not reported
Map Source Scale:	Not reported
Interpolation Scale:	Not reported
Coordinate Accuracy ID:	Not reported
Site Manager:	Ferda Yilmaz
Site Phase Description:	Phase 0 - Discovery
Offsite Contamination Key:	CONTAMUNKNOWN
DATUM ID:	NAD83
Documents:	https://prodenv.dep.state.fl.us/DepNexus/public/electronic-documents/ERIC_9200/gis-facility!search
Object ID:	18433

DRAFT

AF203 **HOOKER JAMES** **UST FINDER** **1028231619**
ENE **13606 US HWY 92 E** **UST FINDER RELEASE** **N/A**
1/2-1 **DOVER, FL 33527**
0.917 mi.
4843 ft. **Site 1 of 4 in cluster AF**

Actual:
103 ft.

Focus Map:
3

UST FINDER:

Object ID:	721311
Facility ID:	FL8625247
Name:	HOOKER JAMES
Address:	13606 US HWY 92 E
City,State,Zip:	DOVER, FL 33527
Address Match Type:	Not reported
Open USTs:	0
Closed USTs:	3
TOS USTs:	0
Population 1500ft:	370
Private Wells 1500ft:	65
Within 100yr Floodplain:	No
Land Use:	Developed, Open Space
Within SPA:	No
SPA PWS Facility ID:	Not reported
SPA Water Type:	Not reported
SPA Facility Type:	Not reported
SPA HUC12:	Not reported
Within WHPA:	Yes
WHPA PWS Facility ID:	FL6293025_1374613002
WHPA Water Type:	GW - Ground water
WHPA Facility Type:	WL - Well
WHPA HUC12:	031002050301
Facility Status:	Closed UST(s)
Date of Last Inspection:	Not reported
EPA Region:	4
Tribe:	Not reported
Coordinate Source:	State
X Coord:	-82.2125
Y Coord:	28.020833333
Latitude:	28.0208333333333
Longitude:	-82.2125

UST FINDER:

Object ID:	271915
Facility ID:	FL8625247
Tank ID:	FL8625247-1
Tank Status:	Closed
Installation Date:	1969/04/01 16:00:01+00
Removal Date:	Not reported
Tank Capacity:	2000
Substances:	Leaded Gas
Tank Wall Type:	Not reported

Object ID:	271916
Facility ID:	FL8625247
Tank ID:	FL8625247-2
Tank Status:	Closed
Installation Date:	1969/04/01 16:00:01+00
Removal Date:	Not reported
Tank Capacity:	1000
Substances:	Unleaded Gas
Tank Wall Type:	Not reported

DRAFT

HOOKER JAMES (Continued) **1028231619**

Object ID:	271917
Facility ID:	FL8625247
Tank ID:	FL8625247-3
Tank Status:	Closed
Installation Date:	1969/04/01 16:00:01+00
Removal Date:	Not reported
Tank Capacity:	550
Substances:	Leaded Gas
Tank Wall Type:	Not reported

UST FINDER RELEASE:

Object ID:	104101
Facility ID:	FL8625247
Lust ID:	FL26938
Name:	HOOKER JAMES
Address:	13606 US HWY 92 E
City,State,Zip:	DOVER, FL 0
Address Match Type:	Not reported
Reported Date:	1988/12/19 16:00:00+00
Status:	No Further Action
Substance:	Not reported
Population within 1500ft:	200
Domestic Wells within 1500ft:	65
Land Use:	Developed, Open Space
Within SPA:	No
SPA PWS Facility ID:	Not reported
SPA Water Type:	Not reported
SPA Facility Type:	Not reported
SPA HUC12:	Not reported
Within WHPA:	Yes
WHPA PWS Facility ID:	FL6293025_1374613002
WHPA Water Type:	GW - Ground water
WHPA Facility Type:	WL - Well
WHPA HUC12:	031002050301
Within 100yr Floodplain:	No
Tribe:	Not reported
EPA Region:	4
NFA Letter 1:	Not reported
NFA Letter 2:	Not reported
NFA Letter 3:	Not reported
NFA Letter 4:	Not reported
Closed With Residual Contaminate:	Not reported
Coordinate Source:	State
X Coord:	-82.2125
Y Coord:	28.02083
Latitude:	28.02083
Longitude:	-82.2125

DRAFT

AF204 **HOOKER JAMES** **FL RGA LUST** **S115181192**
ENE **13606 US HWY 92 E** **N/A**
1/2-1 **DOVER, FL**
0.917 mi.
4843 ft. **Site 2 of 4 in cluster AF**

Actual: RGA LUST:
103 ft.

2012	HOOKER JAMES	13606 US HWY 92 E
2011	HOOKER JAMES	13606 US HWY 92 E
2010	HOOKER JAMES	13606 US HWY 92 E
2009	HOOKER JAMES	13606 US HWY 92 E
2008	HOOKER JAMES	13606 US HWY 92 E
2007	HOOKER JAMES	13606 US HWY 92 E
2006	HOOKER JAMES	13606 US HWY 92 E
2005	HOOKER JAMES	13606 US HWY 92 E
2004	HOOKER JAMES	13606 US HWY 92 E
2003	HOOKER JAMES	13606 US HWY 92 E
2002	HOOKER JAMES	13606 US HWY 92 E
2001	HOOKER JAMES	13606 US HWY 92 E

Focus Map:
3

AF205 **JAMES HOOKER** **FL RGA LUST** **S115182278**
ENE **13606 US HWY 92 E** **N/A**
1/2-1 **DOVER, FL**
0.917 mi.
4843 ft. **Site 3 of 4 in cluster AF**

Actual: RGA LUST:
103 ft.

2000	JAMES HOOKER	13606 US HWY 92 E
1999	JAMES HOOKER	13606 US HWY 92 E
1998	JAMES HOOKER	13606 US HWY 92 E

Focus Map:
3

AF206 **HOOKER JAMES** **FL LUST** **U001354478**
ENE **13606 US HWY 92 E** **FL UST** **N/A**
1/2-1 **DOVER, FL 33527** **FL DWM CONTAM**
0.917 mi.
4843 ft. **Site 4 of 4 in cluster AF**

Actual: LUST:
103 ft.

Name:	HOOKER JAMES
Address:	13606 US HWY 92 E
City,State,Zip:	DOVER, FL 33527
Region:	STATE
Facility Id:	8625247
Facility Status:	CLOSED
Facility Type:	A - Retail Station
Facility Phone:	(813)659-1687
Facility Cleanup Rank:	3221
District:	Southwest District
Lat/Long (dms):	28 1 20.6900000 / 82 12 56.4600000
Section:	28
Township:	28S
Range:	21E
Feature:	Not reported
Method:	UNVR
Datum:	0
Score:	45
Score Effective Date:	2009-04-10 00:00:00
Score When Ranked:	50

Focus Map:
3

DRAFT

HOOKER JAMES (Continued) **U001354478**

Operator: JAMES HOOKER
Name Update: 2000-08-29 00:00:00
Address Update: 1996-01-09 00:00:00

Petroleum Cleanup PCT Facility Score:
Facility Cleanup Status: CMPL - COMPLETED
Contact: WILLIAM WALKER
Contact Company: WALKER, WILLIAM RAY
Contact Address: 9703 LINDA PLACE #B
Contact City/State/Zip: TAMPA, FL 33610
Phone: (813)858-6919
Bad Address Ind: Y
State: FL
Zip: 33527, 9167
Score: 45
Score Effective Date: 2009-04-10 00:00:00
Related Party ID: 23342
Primary RP Role: ACCOUNT OWNER
RP Begin Date: 1994-05-20
RP Zip: 8479
RP Extension: Not reported

Discharge Cleanup Summary:
Discharge Date: 12/19/1988
PCT Discharge Combined: Not reported
Cleanup Required: R - CLEANUP REQUIRED
Discharge Cleanup Status: SRCR - SRCR COMPLETE
Disch Cleanup Status Date: 2/17/2014
Cleanup Work Status: COMPLETED
Information Source: E - EDI
Other Source Description: Not reported
Eligibility Indicator: E - ELIGIBLE
Site Manager: SCHIPFER_PA
Site Mgr End Date: 2/17/2014
Tank Office: PCLP29 - HILLSBOROUGH ENVIRONMENTAL PROTECTION COMMISSION

Petroleum Cleanup Program Eligibility:
Facility ID: 8625247
Discharge Date: 12/19/1988
Pct Discharge Combined With: Not reported
Cleanup Required: R - CLEANUP REQUIRED
Discharge Cleanup Status: SRCR - SRCR COMPLETE
Disch Cleanup Status Date: 2/17/2014
Cleanup Work Status: COMPLETED
Information Source: E - EDI
Other Source Description: Not reported
Application Received Date: 10/23/2003
Cleanup Program: A - ABANDONED TANK RESTORATION PROGRAM
Eligibility Status: 10/27/2003
Elig Status Date: 10/27/2003
Letter Of Intent Date: Not reported
Redetermined: No
Inspection Date: 1/17/1990
Site Manager: SCHIPFER_PA
Site Mgr End Date: 2/17/2014
Tank Office: PCLP29 - HILLSBOROUGH ENVIRONMENTAL PROTECTION COMMISSION
Deductible Amount: Not reported
Deductible Paid To Date: 0

DRAFT

HOOKER JAMES (Continued) **U001354478**

Co-Pay Amount:	25
Co-Pay Paid To Date:	0
Cap Amount:	400000
Facility ID:	8625247
Discharge Date:	12/19/1988
Pct Discharge Combined With:	Not reported
Cleanup Required:	R - CLEANUP REQUIRED
Discharge Cleanup Status:	SRCR - SRCR COMPLETE
Disch Cleanup Status Date:	2/17/2014
Cleanup Work Status:	COMPLETED
Information Source:	E - EDI
Other Source Description:	Not reported
Application Received Date:	12/23/1988
Cleanup Program:	A - ABANDONED TANK RESTORATION PROGRAM
Eligibility Status:	3/19/1990
Elig Status Date:	3/19/1990
Letter Of Intent Date:	Not reported
Redetermined:	No
Inspection Date:	1/17/1990
Site Manager:	SCHIPFER_PA
Site Mgr End Date:	2/17/2014
Tank Office:	PCLP29 - HILLSBOROUGH ENVIRONMENTAL PROTECTION COMMISSION
Deductible Amount:	Not reported
Deductible Paid To Date:	0
Co-Pay Amount:	25
Co-Pay Paid To Date:	0
Cap Amount:	400000
Facility ID:	8625247
Discharge Date:	12/19/1988
Pct Discharge Combined With:	Not reported
Cleanup Required:	R - CLEANUP REQUIRED
Discharge Cleanup Status:	SRCR - SRCR COMPLETE
Disch Cleanup Status Date:	2/17/2014
Cleanup Work Status:	COMPLETED
Information Source:	E - EDI
Other Source Description:	Not reported
Application Received Date:	4/13/1995
Cleanup Program:	A - ABANDONED TANK RESTORATION PROGRAM
Eligibility Status:	5/15/1995
Elig Status Date:	5/15/1995
Letter Of Intent Date:	Not reported
Redetermined:	No
Inspection Date:	1/17/1990
Site Manager:	SCHIPFER_PA
Site Mgr End Date:	2/17/2014
Tank Office:	PCLP29 - HILLSBOROUGH ENVIRONMENTAL PROTECTION COMMISSION
Deductible Amount:	Not reported
Deductible Paid To Date:	0
Co-Pay Amount:	25
Co-Pay Paid To Date:	0
Cap Amount:	400000
Facility ID:	8625247
Discharge Date:	12/19/1988
Pct Discharge Combined With:	Not reported
Cleanup Required:	R - CLEANUP REQUIRED
Discharge Cleanup Status:	SRCR - SRCR COMPLETE
Disch Cleanup Status Date:	2/17/2014

DRAFT

HOOKER JAMES (Continued) **U001354478**

Cleanup Work Status:	COMPLETED
Information Source:	E - EDI
Other Source Description:	Not reported
Application Received Date:	10/23/2003
Cleanup Program:	C - PETROLEUM CLEANUP PARTICIPATION PROGRAM
Eligibility Status:	10/27/2003
Elig Status Date:	10/27/2003
Letter Of Intent Date:	Not reported
Redetermined:	No
Inspection Date:	1/17/1990
Site Manager:	SCHIPFER_PA
Site Mgr End Date:	2/17/2014
Tank Office:	PCLP29 - HILLSBOROUGH ENVIRONMENTAL PROTECTION COMMISSION
Deductible Amount:	Not reported
Deductible Paid To Date:	0
Co-Pay Amount:	25
Co-Pay Paid To Date:	0
Cap Amount:	400000
Facility ID:	8625247
Discharge Date:	12/19/1988
Pct Discharge Combined With:	Not reported
Cleanup Required:	R - CLEANUP REQUIRED
Discharge Cleanup Status:	SRCR - SRCR COMPLETE
Disch Cleanup Status Date:	2/17/2014
Cleanup Work Status:	COMPLETED
Information Source:	E - EDI
Other Source Description:	Not reported
Application Received Date:	12/23/1988
Cleanup Program:	C - PETROLEUM CLEANUP PARTICIPATION PROGRAM
Eligibility Status:	3/19/1990
Elig Status Date:	3/19/1990
Letter Of Intent Date:	Not reported
Redetermined:	No
Inspection Date:	1/17/1990
Site Manager:	SCHIPFER_PA
Site Mgr End Date:	2/17/2014
Tank Office:	PCLP29 - HILLSBOROUGH ENVIRONMENTAL PROTECTION COMMISSION
Deductible Amount:	Not reported
Deductible Paid To Date:	0
Co-Pay Amount:	25
Co-Pay Paid To Date:	0
Cap Amount:	400000
Facility ID:	8625247
Discharge Date:	12/19/1988
Pct Discharge Combined With:	Not reported
Cleanup Required:	R - CLEANUP REQUIRED
Discharge Cleanup Status:	SRCR - SRCR COMPLETE
Disch Cleanup Status Date:	2/17/2014
Cleanup Work Status:	COMPLETED
Information Source:	E - EDI
Other Source Description:	Not reported
Application Received Date:	4/13/1995
Cleanup Program:	C - PETROLEUM CLEANUP PARTICIPATION PROGRAM
Eligibility Status:	5/15/1995
Elig Status Date:	5/15/1995
Letter Of Intent Date:	Not reported
Redetermined:	No

DRAFT

HOOKER JAMES (Continued) **U001354478**

Inspection Date:	1/17/1990
Site Manager:	SCHIPFER_PA
Site Mgr End Date:	2/17/2014
Tank Office:	PCLP29 - HILLSBOROUGH ENVIRONMENTAL PROTECTION COMMISSION
Deductible Amount:	Not reported
Deductible Paid To Date:	0
Co-Pay Amount:	25
Co-Pay Paid To Date:	0
Cap Amount:	400000
Facility ID:	8625247
Discharge Date:	12/19/1988
Pct Discharge Combined With:	Not reported
Cleanup Required:	R - CLEANUP REQUIRED
Discharge Cleanup Status:	SRCR - SRCR COMPLETE
Disch Cleanup Status Date:	2/17/2014
Cleanup Work Status:	COMPLETED
Information Source:	E - EDI
Other Source Description:	Not reported
Application Received Date:	10/23/2003
Cleanup Program:	E - EARLY DETECTION INCENTIVE
Eligibility Status:	10/27/2003
Elig Status Date:	10/27/2003
Letter Of Intent Date:	Not reported
Redetermined:	No
Inspection Date:	1/17/1990
Site Manager:	SCHIPFER_PA
Site Mgr End Date:	2/17/2014
Tank Office:	PCLP29 - HILLSBOROUGH ENVIRONMENTAL PROTECTION COMMISSION
Deductible Amount:	Not reported
Deductible Paid To Date:	0
Co-Pay Amount:	25
Co-Pay Paid To Date:	0
Cap Amount:	400000
Facility ID:	8625247
Discharge Date:	12/19/1988
Pct Discharge Combined With:	Not reported
Cleanup Required:	R - CLEANUP REQUIRED
Discharge Cleanup Status:	SRCR - SRCR COMPLETE
Disch Cleanup Status Date:	2/17/2014
Cleanup Work Status:	COMPLETED
Information Source:	E - EDI
Other Source Description:	Not reported
Application Received Date:	12/23/1988
Cleanup Program:	E - EARLY DETECTION INCENTIVE
Eligibility Status:	3/19/1990
Elig Status Date:	3/19/1990
Letter Of Intent Date:	Not reported
Redetermined:	No
Inspection Date:	1/17/1990
Site Manager:	SCHIPFER_PA
Site Mgr End Date:	2/17/2014
Tank Office:	PCLP29 - HILLSBOROUGH ENVIRONMENTAL PROTECTION COMMISSION
Deductible Amount:	Not reported
Deductible Paid To Date:	0
Co-Pay Amount:	25
Co-Pay Paid To Date:	0
Cap Amount:	400000

DRAFT

HOOKER JAMES (Continued) **U001354478**

Facility ID:	8625247
Discharge Date:	12/19/1988
Pct Discharge Combined With:	Not reported
Cleanup Required:	R - CLEANUP REQUIRED
Discharge Cleanup Status:	SRCR - SRCR COMPLETE
Disch Cleanup Status Date:	2/17/2014
Cleanup Work Status:	COMPLETED
Information Source:	E - EDI
Other Source Description:	Not reported
Application Received Date:	4/13/1995
Cleanup Program:	E - EARLY DETECTION INCENTIVE
Eligibility Status:	5/15/1995
Elig Status Date:	5/15/1995
Letter Of Intent Date:	Not reported
Redetermined:	No
Inspection Date:	1/17/1990
Site Manager:	SCHIPFER_PA
Site Mgr End Date:	2/17/2014
Tank Office:	PCLP29 - HILLSBOROUGH ENVIRONMENTAL PROTECTION COMMISSION
Deductible Amount:	Not reported
Deductible Paid To Date:	0
Co-Pay Amount:	25
Co-Pay Paid To Date:	0
Cap Amount:	400000

Task Information:

District:	SWD
Facility ID:	8625247
Facility Status:	CLOSED
Facility Type:	A - Retail Station -
County:	HILLSBOROUGH
County ID:	29
Cleanup Eligibility Status:	E
Source Effective Date:	10-30-2013
Discharge Date:	12-19-1988
Cleanup Required:	R - CLEANUP REQUIRED
Discharge Cleanup Status:	SRCR - SRCR COMPLETE
Disch Cleanup Status Date:	02-17-2014
SRC Action Type:	SRCR - SITE REHABILITATION COMPLETION REPORT
SRC Submit Date:	10-23-2013
SRC Review Date:	10-30-2013
SRC Completion Status:	A - APPROVED
SRC Issue Date:	02-17-2014
SRC Comment:	Not reported
Cleanup Work Status:	COMPLETED
Site Mgr:	SCHIPFER_PA
Site Mgr End Date:	02-17-2014
Tank Office:	PCLP29 - Hillsborough County
SR Task ID:	49131
SR Cleanup Responsible:	ST - STATE
SR Funding Eligibility Type:	-
SR Actual Cost:	Not reported
SR Completion Date:	Not reported
SR Payment Date:	Not reported
SR Oral Date:	Not reported
SR Written Date:	Not reported
SR Soil Removal:	Not reported
SR Free Product Removal:	Not reported

DRAFT

HOOKER JAMES (Continued) **U001354478**

SR Soil Tonnage Removed:	Not reported
SR Soil Treatment:	Not reported
SR Other Treatment:	Not reported
SR Alternate Proc Received Date:	Not reported
SR Alternate Procedure Status:	Not reported
SR Alternate Procedure Status Date:	Not reported
SR Alternate Procedure Comments:	Not reported
SA Task ID:	49132
SA Cleanup Responsible:	ST - STATE
SA Funding Eligibility Type:	-
SA Actual Cost:	Not reported
SA Completion Date:	Not reported
SA Payment Date:	Not reported
RAP Task ID:	49133
RAP Cleanup Responsible ID:	ST - STATE
RAP Funding Eligibility Type:	-
RAP Actual Cost:	Not reported
RAP Completion Date:	Not reported
RAP Payment Date:	Not reported
RAP Last Order Approved:	Not reported
RA Task ID:	49134
RA Cleanup Responsible:	ST - STATE
RA Funding Eligibility Type:	-
RA Years to Complete:	0
RA Actual Cost:	Not reported

Click here for Florida Oculus:

UST:

Facility ID:	8625247
Name:	HOOKER JAMES
Address:	13606 US HWY 92 E
City,State,Zip:	DOVER, FL 33527
Facility Phone:	8136591687
Facility Status:	CLOSED
Facility Type:	A
Type Description:	Retail Station
Depco:	P
Region:	STATE
Positioning Method:	UNVR
Latitude/Longitude:	28 1 15 / 82 12 45

UST:

Tank ID:	1
Tank Capacity:	2000
Tank Location:	UNDERGROUND
Tank Status:	B-Removed from Site
Status Date:	01/01/1995
Install Date:	4/1/1969
Substance:	A
Content Description:	Leaded Gas
Vessel Indicator:	TANK
DEP Contractor:	P

Owner:

Owner ID:	23342
Owner Name:	WALKER, WILLIAM RAY
Owner Address:	9703 LINDA PLACE #B

DRAFT

HOOKER JAMES (Continued) **U001354478**

Owner Address 2: Not reported
Owner City,State,Zip: TAMPA, FL 33610
Owner Contact: WILLIAM WALKER
Owner Phone: 8138586919

Tank ID: 2
Tank Capacity: 1000
Tank Location: UNDERGROUND
Tank Status: B-Removed from Site
Status Date: 01/01/1995
Install Date: 4/1/1969
Substance: B
Content Description: Unleaded Gas
Vessel Indicator: TANK
DEP Contractor: P

Owner:
Owner ID: 23342
Owner Name: WALKER, WILLIAM RAY
Owner Address: 9703 LINDA PLACE #B
Owner Address 2: Not reported
Owner City,State,Zip: TAMPA, FL 33610
Owner Contact: WILLIAM WALKER
Owner Phone: 8138586919

Tank ID: 3
Tank Capacity: 550
Tank Location: UNDERGROUND
Tank Status: B-Removed from Site
Status Date: 01/01/1995
Install Date: 4/1/1969
Substance: A
Content Description: Leaded Gas
Vessel Indicator: TANK
DEP Contractor: P

Owner:
Owner ID: 23342
Owner Name: WALKER, WILLIAM RAY
Owner Address: 9703 LINDA PLACE #B
Owner Address 2: Not reported
Owner City,State,Zip: TAMPA, FL 33610
Owner Contact: WILLIAM WALKER
Owner Phone: 8138586919

DWM CONTAM:
Name: HOOKER JAMES
Address: 13606 US HWY 92 E
City,State,Zip: DOVER, FL
Program Site Id: 8625247
Lat DD: 28
Lat MM: 1
Lat SS: 15
Long DD: 82

DRAFT

HOOKER JAMES (Continued) **U001354478**

Long MM:	12
Long SS:	45
Office/ District:	SWD
Program Area:	PETROLEUM
Priority Score:	Not reported
Datum:	0
Method:	UNVR
Facility Status:	CLOSED-STCM
Facility Type:	Not reported
Score Effective Date:	Not reported
Score When Ranked:	Not reported
Rank:	Not reported
Operator:	Not reported
Phone:	Not reported
Name Changed:	Not reported
Addr Changed:	Not reported
Related Party ID:	Not reported
Primary RP Role:	Not reported
RP Begin Date:	Not reported
RP Name:	Not reported
RP Address1:	Not reported
RP Address2:	Not reported
RP City:	Not reported
RP State:	Not reported
RP Zip5:	Not reported
RP Zip4:	Not reported
Contact:	Not reported
RP Phone:	Not reported
RP Extension:	Not reported
Site Manager:	Not reported

207
North
1/2-1
0.941 mi.
4967 ft.

CHAMPLAIN JUSTIN
9988 ART ACRES
DOVER, FL 33527

FL HAZ WASTE **S130070643**
N/A

Actual:
59 ft.

Focus Map:
2

HAZ WASTE:

Facility ID:	190702
Name:	CHAMPLAIN JUSTIN
Address:	9988 ART ACRES
City,State,Zip:	DOVER, FL 33527
County:	HILLSBOROUGH
Telephone:	(627)260-0
Email:	Not reported
Status:	O - OUT OF BUSINESS
Generator Status:	N - NOT A HAZARDOUS WASTE GENERATOR
EPA ID:	Not reported
Other ID:	Not reported
Old Facility ID:	2930006
SIC:	7389 - SERVICES - BUSINESS SERVICES, NEC
Verified:	P - VERIFICATION BY PHONE CALL
Verified Date:	12/04/2007
Hazardous Waste LBS/YEAR:	0
Wastes:	0

DRAFT

AG208 **IMPERIAL OAKS - PHASE 1** **FL NPDES** **S121164805**
WSW **N/A**
1/2-1 **SEFFNER, FL**
0.941 mi.
4968 ft. **Site 1 of 2 in cluster AG**

Actual: WASTEWATER:
46 ft.

Name:	IMPERIAL OAKS - PHASE 1
Address:	Not reported
City,State,Zip:	SEFFNER, FL
Facility ID:	FLR20BN96
Facility Type:	Construction Generic Dewatering
Status:	Active - Existing, permitted facility/site for which effluent, reclaimed water or wastewater residual discharge into the environment and/or monitoring is taking place.
District Office:	TLST
NPDES Permitted Site:	Not reported
Environmental Interest:	Not reported
Owner Type:	Unknown
Permit Capacity:	Not reported
Party Name:	Rohland June II, Director
Company Name:	McCormick - Tampa Properties LLC
RP Address:	P.O. Box 770609
RP Address 2:	Not reported
RP City,Stat,Zip:	Winter Garden FL 34777
Telephone:	4079058180
Email:	jeff@jec3.com
Issue Date:	07/30/2017
Effective Date:	07/30/2017
Expiration Date:	07/29/2022
DOC Description:	Generic Permit
Latitude Degrees:	28
Latitude Minutes:	0
Latitude Seconds:	35.99
Longitude Degrees:	82
Longitude Minutes:	15
Longitude Seconds:	50.00
Treatment:	Not reported
Decode For Fstatus:	Active
Cell Phone:	Not reported
Permit Type:	Not reported
Major Minor Discharge:	Not reported
Nature of Business:	Not reported

Focus Map:
4

AG209 **IMPERIAL OAKS** **FL NPDES** **S125443876**
WSW **N/A**
1/2-1 **SEFFNER, FL**
0.942 mi.
4973 ft. **Site 2 of 2 in cluster AG**

Actual: WASTEWATER:
47 ft.

Name:	IMPERIAL OAKS
Address:	Not reported
City,State,Zip:	SEFFNER, FL
Facility ID:	FLR10TC32
Facility Type:	Construction Stormwater GP
Status:	Active - Existing, permitted facility/site for which effluent, reclaimed water or wastewater residual discharge into the environment and/or monitoring is taking place.
District Office:	TLST

Focus Map:
4

DRAFT

IMPERIAL OAKS (Continued) **S125443876**

NPDES Permitted Site:	Not reported
Environmental Interest:	Not reported
Owner Type:	Unknown
Permit Capacity:	Not reported
Party Name:	Andy Richardson, PMTE
Company Name:	Starlight Homes of Florida, LLC
RP Address:	922 W Lumsden Rd
RP Address 2:	Not reported
RP City,Stat,Zip:	Brandon FL 33511
Telephone:	Not reported
Email:	andy.richardson@starlighthomes.com
Issue Date:	10/18/2019
Effective Date:	10/18/2019
Expiration Date:	10/17/2024
DOC Description:	Generic Permit
Latitude Degrees:	28
Latitude Minutes:	0
Latitude Seconds:	37.89
Longitude Degrees:	82
Longitude Minutes:	15
Longitude Seconds:	50.84
Treatment:	Not reported
Decode For Fstatus:	Active
Cell Phone:	Not reported
Permit Type:	Not reported
Major Minor Discharge:	Not reported
Nature of Business:	Not reported

---

210 **9906 GALLAGHER RD** **US CDL** **1009620231**
NNE **9906 GALLAGHER RD** **N/A**
1/2-1 **DOVER, FL**
0.946 mi.
4993 ft.

Actual: **63 ft.**

Focus Map: **2**

US CDL:

Address:	9906 GALLAGHER RD
City:	DOVER
State:	FL
Seizure Date:	07/08/2004

AH211 **AMAN NURSERY** **FL HAZ WASTE** **S130142486**
SSW **12550 JESS WALDEN** **N/A**
1/2-1 **DOVER, FL 33527**
0.949 mi.
5011 ft. **Site 1 of 2 in cluster AH**

Actual: **51 ft.**

Focus Map: **5**

HAZ WASTE:

Facility ID:	38805
Name:	AMAN NURSERY
Address:	12550 JESS WALDEN
City,State,Zip:	DOVER, FL 33527
County:	HILLSBOROUGH
Telephone:	(813)659-2920
Email:	Not reported
Status:	I - INACTIVE - DOES NOT GENERATE WASTE
Generator Status:	- Unverified Generator Status

AMAN NURSERY (Continued) **S130142486**

EPA ID:	Not reported
Other ID:	Not reported
Old Facility ID:	2904046
SIC:	0181 - AGRICULTURE - ORNAMENTAL NURSERY PRODUCTS
Verified:	V - VERIFICATION BY ON-SITE VISIT
Verified Date:	02/20/1995
Hazardous Waste LBS/YEAR:	0
Wastes:	0

212
NNW
1/2-1
0.950 mi.
5014 ft.

FAVORITE FARMS **FL TIER 2** **S107718183**
10070 MCINTOSH ROAD **N/A**
DOVER, FL 33527

Actual:
52 ft.

Focus Map:
2

TIER 2:

Name:	FAVORITE FARMS
Address:	10070 MCINTOSH ROAD
City,State,Zip:	DOVER, FL 33527
Year:	2010
Facility Id:	Not reported
Active Date:	Not reported
Inactive Date:	Not reported
Sale Pending:	Not reported
Original Date:	Not reported
PLOT Source:	Not reported
Latitude:	28.05611
Longitude:	-82.25
LEPC District:	Not reported
Counties:	Not reported
SERC:	Not reported
Program Level:	Not reported
PRIME:	Not reported
SIC Code:	Not reported
SIC Code 2:	Not reported
NAICS Code:	Not reported
Last Modified Date:	Not reported
First Submit Date:	Not reported
Data Submitted By:	Not reported
Company Name:	Not reported
Comments:	Not reported
Chemical Code:	74839
Chemical Name:	Methyl bromide
Chemical State:	GAS
Location Name:	Entire Facility
Container Code:	L
Pressure Code:	2
Temperature Code:	4
Average Quantity:	1
Maximum Quantity:	10290
Days On Site:	12
Name:	FAVORITE FARMS
Address:	10070 MCINTOSH ROAD
City,State,Zip:	DOVER, FL 33527
Year:	Not reported

DRAFT

FAVORITE FARMS (Continued) **S107718183**

Facility Id:	Not reported
Active Date:	01/01/1980
Inactive Date:	Not reported
Sale Pending:	False
Original Date:	Not reported
PLOT Source:	GPS
Latitude:	28.056110
Longitude:	-82.249190
LEPC District:	8
Counties:	Pinellas,Pasco,Manatee,Hillsborough,
SERC:	7252
Program Level:	0
PRIME:	7252
SIC Code:	0171
SIC Code 2:	Not reported
NAICS Code:	111334

Other Chemical Data:

Report Year:	1996
Tier 2 Report ID:	30211
Chemical ID:	5568
CAS Number:	74839
Chemical Name:	BROMOMETHANE [METHYL BROMIDE]
Chemical Date:	1/2/1972
Average Amount:	0
Maximum Amount:	10290
Location ID:	204262
Chemical State:	GAS
Mixture:	False
Mixture Percent:	100.00
Containter:	CONV
Pressure:	CONV
Temperature:	CONV
Average Amount:	0
Maximum Amount:	10290
Days on Site:	12
Site Plan:	False
Site Plan Document:	Not reported
Private Location:	False
Location:	Not reported

Report Year:	1998
Tier 2 Report ID:	47457
Chemical ID:	5567
CAS Number:	74839
Chemical Name:	BROMOMETHANE [METHYL BROMIDE]
Chemical Date:	1/2/1972
Average Amount:	0
Maximum Amount:	10290
Location ID:	236369
Chemical State:	LIQUID
Mixture:	False
Mixture Percent:	100.00
Containter:	CONV
Pressure:	CONV
Temperature:	CONV
Average Amount:	0

DRAFT

FAVORITE FARMS (Continued) **S107718183**

Maximum Amount: 10290
Days on Site: 12
Site Plan: False
Site Plan Document: Not reported
Private Location: False
Location: Not reported

Report Year: 2000
Tier 2 Report ID: 65405
Chemical ID: 5566
CAS Number: 74839
Chemical Name: BROMOMETHANE [METHYL BROMIDE]
Chemical Date: 1/2/1972
Average Amount: 0
Maximum Amount: 10290
Location ID: 271839
Chemical State: GAS
Mixture: False
Mixture Percent: 100.00
Containter: CONV
Pressure: CONV
Temperature: CONV
Average Amount: 0
Maximum Amount: 10290
Days on Site: 12
Site Plan: False
Site Plan Document: Not reported
Private Location: False
Location: Not reported

Report Year: 2005
Tier 2 Report ID: 91994
Chemical ID: 231028
CAS Number: 74839
Chemical Name: Methyl bromide
Chemical Date: 3/23/2006
Average Amount: 1
Maximum Amount: 10290
Location ID: 403833
Chemical State: Gas
Mixture: True
Mixture Percent: .00
Containter: L - CYLINDER
Pressure: 2 - GREATER THAN AMBIENT PRESSURE
Temperature: 4 - AMBIENT TEMPERATURE
Average Amount: 1
Maximum Amount: 10290
Days on Site: 12
Site Plan: False
Site Plan Document: Not reported
Private Location: False
Location: Not reported

Report Year: 2003

DRAFT

FAVORITE FARMS (Continued) **S107718183**

Tier 2 Report ID: 84101
Chemical ID: 187866
CAS Number: 74839
Chemical Name: BROMOMETHANE [METHYL BROMIDE]
Chemical Date: 1/2/1972
Average Amount: 1
Maximum Amount: 10290
Location ID: 347693
Chemical State: Liquid
Mixture: True
Mixture Percent: .00
Containter: L - CYLINDER
Pressure: 2 - GREATER THAN AMBIENT PRESSURE
Temperature: 4 - AMBIENT TEMPERATURE
Average Amount: 1
Maximum Amount: 10290
Days on Site: 12
Site Plan: False
Site Plan Document: Not reported
Private Location: False
Location: Not reported

Report Year: 2001
Tier 2 Report ID: 74401
Chemical ID: 13069
CAS Number: 74839
Chemical Name: BROMOMETHANE [METHYL BROMIDE]
Chemical Date: 1/2/1972
Average Amount: 1
Maximum Amount: 10290
Location ID: 290636
Chemical State: GAS
Mixture: False
Mixture Percent: 100.00
Containter: CONV
Pressure: CONV
Temperature: CONV
Average Amount: 1
Maximum Amount: 10290
Days on Site: 12
Site Plan: False
Site Plan Document: Not reported
Private Location: False
Location: Not reported

Company Info:
Company Name: FAVORITE FARMS
Company Address: 10070 MCINTOSH ROAD
Company City,St,Zip: DOVER, FL 33527
Company Phone: Not reported
Company Fax: Not reported
Company Email: Not reported
FEI Number: 592058768
Comany Contact Name: MARVIN BROWN
Cmpny Contact Phone: 813-986-3949

DRAFT

FAVORITE FARMS (Continued) **S107718183**

Reduced Fees:	False
Exempt Fees:	False
Electronic Filing:	False
Employee:	Not reported
Comments:	Not reported

County:	HILLSBOROUGH
SEC302:	True
Active Date:	1/1/1980
Inactive Date:	Not reported
Old HMIS Date:	9/10/1990
Visit for 2001:	True
Visit for 2002:	False
Visit for 2003:	True
Visit for 2004:	False
Visit for 2005:	True
Site Visit Date:	1/11/2006

AH213 **DUNCAN PHYFE FURNITURE & REMODELING INC** **FL HAZ WASTE** **S130033959**
SSW **12529 JESS WALDEN** **N/A**
1/2-1 **DOVER, FL 33527**
0.967 mi.
5104 ft. **Site 2 of 2 in cluster AH**

Actual: **51 ft.**
Focus Map: **5**

HAZ WASTE:

Facility ID:	145251
Name:	DUNCAN PHYFE FURNITURE & REMODELING INC
Address:	12529 JESS WALDEN
City,State,Zip:	DOVER, FL 33527
County:	HILLSBOROUGH
Telephone:	(627)260-0
Email:	Not reported
Status:	O - OUT OF BUSINESS
Generator Status:	- Unverified Generator Status
EPA ID:	Not reported
Other ID:	Not reported
Old Facility ID:	2924118
SIC:	7389 - SERVICES - BUSINESS SERVICES, NEC
Verified:	P - VERIFICATION BY PHONE CALL
Verified Date:	12/07/2005
Hazardous Waste LBS/YEAR:	0
Wastes:	0

---

214 **DRP ANDERSON RD WAREHOUSE** **FL NPDES** **S111444290**
SSE **N/A**
1/2-1 **TAMPA, FL**
0.977 mi.
5161 ft.

Actual: **108 ft.**
Focus Map: **5**

WASTEWATER:

Name:	DRP ANDERSON RD WAREHOUSE
Address:	Not reported
City,State,Zip:	TAMPA, FL

DRAFT

DRP ANDERSON RD WAREHOUSE (Continued) **S111444290**

Facility ID:	FLR10LE03
Facility Type:	Construction Stormwater GP
Status:	Active - Existing, permitted facility/site for which effluent, reclaimed water or wastewater residual discharge into the environment and/or monitoring is taking place.
District Office:	TLST
NPDES Permitted Site:	Not reported
Environmental Interest:	Not reported
Owner Type:	Unknown
Permit Capacity:	Not reported
Party Name:	Leigh Ann Tomlin, President
Company Name:	DRP Company, Inc
RP Address:	4308 W Cayuga St
RP Address 2:	Not reported
RP City,Stat,Zip:	Tampa FL 33614
Telephone:	8138700709
Email:	fltomlin@aol.com
Issue Date:	12/10/2011
Effective Date:	12/10/2011
Expiration Date:	12/09/2016
DOC Description:	Generic Permit
Latitude Degrees:	28
Latitude Minutes:	0
Latitude Seconds:	16
Longitude Degrees:	82
Longitude Minutes:	13
Longitude Seconds:	42
Treatment:	Not reported
Decode For Fstatus:	Active
Cell Phone:	Not reported
Permit Type:	Not reported
Major Minor Discharge:	Not reported
Nature of Business:	Not reported

215
SSE
1/2-1
0.980 mi.
5176 ft.

HOOKS LARRY L **FL HAZ WASTE** **S130034140**
3840 MOORES LAKE **N/A**
DOVER, FL 33527

Actual:
104 ft.

Focus Map:
6

HAZ WASTE:

Facility ID:	145423
Name:	HOOKS LARRY L
Address:	3840 MOORES LAKE
City,State,Zip:	DOVER, FL 33527
County:	HILLSBOROUGH
Telephone:	(813)627-2600
Email:	Not reported
Status:	O - OUT OF BUSINESS
Generator Status:	- Unverified Generator Status
EPA ID:	Not reported
Other ID:	Not reported
Old Facility ID:	2924292
SIC:	7389 - SERVICES - BUSINESS SERVICES, NEC
Verified:	P - VERIFICATION BY PHONE CALL
Verified Date:	12/13/2005
Hazardous Waste LBS/YEAR:	0
Wastes:	0

DRAFT

Count: 34 records

ORPHAN SUMMARY

City	EDR ID	Site Name	Site Address	Zip	Database(s)
DOVER	1014469414	CHEVRON USA INC #47878	I-4 AND MC INTOSH RD.	33584	RCRA-VSQG
DOVER	A100347440	WALDEN RUTH B PROPERTY	GALLAGHER RD	33527	FL AST
DOVER	S106079638		PERFORMANCE FOODS, 3150 NORTH GALLAGHER ROAD		FL SPILLS
DOVER	S121314707		I-4 AT MILE MARKER 17		FL SPILLS
DOVER	S106200820		I-4 EASTBOUND AT BRANCH FORBES EXIT RAMP		FL SPILLS
DOVER	S108644958		I-4 WB NEAR MM 16		FL SPILLS
DOVER	1026542162	I-4 SR 400	I-4 SR 400	33527	FINDS, ECHO
DOVER	1027540207	AIRSTREAM OF TAMPA-AIRSTREAM OF TAMPA	4654 MCINTOSH ROAD	33527	FINDS, ECHO
DOVER	S123108606	SHELL DOVER #507	4810 MCINTOSH RD	33527	FL ASBESTOS
DOVER	S130150836	JAMES GARRY PORTER	13313 GALLAGHER	33527	FL HAZ WASTE
DOVER	S130141271	SCOTTS AUTO REPAIR	4810 MCINTOSH	33527	FL HAZ WASTE
DOVER	S130140522	RECREATION WORLD	4730 MCINTOSH	33527	FL HAZ WASTE
SEFFNER	2011000831	CR 579 OVERPASS OVER I-4	CR 579 OVERPASS OVER I-4	33584	HMIRS
SEFFNER	S108645235		GALLAGHER ROAD AND MLK BLVD.		FL SPILLS
SEFFNER	S108645243		PUBLIC ACCESS ROAD - GALLAGHER RD. AND US HWY 92		FL SPILLS
SEFFNER	S109142271		I-4 WB, JUST W OF CR 579		FL SPILLS
SEFFNER	S116711006		I-4 ON-RAMP WB, FROM CR 579 (MANGO RD.)		FL SPILLS
SEFFNER	S118685827		I-4 WESTBOUND AT MILE MARKER 11		FL SPILLS
SEFFNER	S111067576		CR 579, ON OVERPASS GOING OVER I-4		FL SPILLS
SEFFNER	S105459919		I-4 EASTBOUND, ABOUT 1/2 MILE EAST OF SR 579		FL SPILLS
SEFFNER	S116348757		I-4 EB, RIGHT SHOULDER, MM 11.1		FL SPILLS
SEFFNER	S122963638		MANGO RD AT I-4 WB EXIT RAMP		FL SPILLS
SEFFNER	S105184082		I-4 @ KINGSWAY CLOSE TO EXIT 9		FL SPILLS
SEFFNER	S129184794		I-4 EB MM10		FL SPILLS
SEFFNER	S130150221	D AND D AUTO RENTAL LLC	108 US-92	33584	FL HAZ WASTE
SEFFNER	S130015356	NIPPER D A/DBA NIPPER CONSTRUC	2310 MCINTOSH	33584	FL HAZ WASTE
THONOTOSASSA	S109142417		TAYLOR ROAD NORTH OF MUCK POND ROAD		FL SPILLS
THONOTOSASSA	S106804023		US HIGHWAY 301, BETWEEN CR 579 AND MCINTOSH		FL SPILLS
THONOTOSASSA	S108977151		I-4 WEST BOUND, WEST OF THONOTOSASSA RD. EXIT AND WEIGH STATION		FL SPILLS
THONOTOSASSA	S105615285		I-4 EASTBOUND BEFORE BRANCH FORBES EXIT		FL SPILLS
THONOTOSASSA	S120695587		I-4 MM 14 WB		FL SPILLS
THONOTOSASSA	S107166383		SR 579 (JUST NORTH OF I-4)		FL SPILLS
THONOTOSASSA	S107166598		I-4 WEIGH STATION, EASTBOUND		FL SPILLS
THONOTOSASSA	S117325365		I-4 @ MM 19		FL SPILLS

DRAFT

GOVERNMENT RECORDS SEARCHED / DATA CURRENCY TRACKING

To maintain currency of the following federal and state databases, EDR contacts the appropriate governmental agency on a monthly or quarterly basis, as required.

Number of Days to Update: Provides confirmation that EDR is reporting records that have been updated within 90 days from the date the government agency made the information available to the public.

STANDARD ENVIRONMENTAL RECORDS

Lists of Federal NPL (Superfund) sites

NPL: National Priority List

National Priorities List (Superfund). The NPL is a subset of CERCLIS and identifies over 1,200 sites for priority cleanup under the Superfund Program. NPL sites may encompass relatively large areas. As such, EDR provides polygon coverage for over 1,000 NPL site boundaries produced by EPA's Environmental Photographic Interpretation Center (EPIC) and regional EPA offices.

Date of Government Version: 12/26/2023
Date Data Arrived at EDR: 01/02/2024
Date Made Active in Reports: 01/24/2024
Number of Days to Update: 22

Source: EPA
Telephone: N/A
Last EDR Contact: 03/01/2024
Next Scheduled EDR Contact: 04/08/2024
Data Release Frequency: Quarterly

NPL Site Boundaries

Sources:

EPA's Environmental Photographic Interpretation Center (EPIC)
Telephone: 202-564-7333

EPA Region 1
Telephone 617-918-1143

EPA Region 6
Telephone: 214-655-6659

EPA Region 3
Telephone 215-814-5418

EPA Region 7
Telephone: 913-551-7247

EPA Region 4
Telephone 404-562-8033

EPA Region 8
Telephone: 303-312-6774

EPA Region 5
Telephone 312-886-6686

EPA Region 9
Telephone: 415-947-4246

EPA Region 10
Telephone 206-553-8665

Proposed NPL: Proposed National Priority List Sites

A site that has been proposed for listing on the National Priorities List through the issuance of a proposed rule in the Federal Register. EPA then accepts public comments on the site, responds to the comments, and places on the NPL those sites that continue to meet the requirements for listing.

Date of Government Version: 12/26/2023
Date Data Arrived at EDR: 01/02/2024
Date Made Active in Reports: 01/24/2024
Number of Days to Update: 22

Source: EPA
Telephone: N/A
Last EDR Contact: 03/01/2024
Next Scheduled EDR Contact: 04/08/2024
Data Release Frequency: Quarterly

NPL LIENS: Federal Superfund Liens

Federal Superfund Liens. Under the authority granted the USEPA by CERCLA of 1980, the USEPA has the authority to file liens against real property in order to recover remedial action expenditures or when the property owner received notification of potential liability. USEPA compiles a listing of filed notices of Superfund Liens.

DRAFT

Date of Government Version: 10/15/1991
Date Data Arrived at EDR: 02/02/1994
Date Made Active in Reports: 03/30/1994
Number of Days to Update: 56

Source: EPA
Telephone: 202-564-4267
Last EDR Contact: 08/15/2011
Next Scheduled EDR Contact: 11/28/2011
Data Release Frequency: No Update Planned

Lists of Federal Delisted NPL sites

Delisted NPL: National Priority List Deletions

The National Oil and Hazardous Substances Pollution Contingency Plan (NCP) establishes the criteria that the EPA uses to delete sites from the NPL. In accordance with 40 CFR 300.425.(e), sites may be deleted from the NPL where no further response is appropriate.

Date of Government Version: 12/26/2023
Date Data Arrived at EDR: 01/02/2024
Date Made Active in Reports: 01/24/2024
Number of Days to Update: 22

Source: EPA
Telephone: N/A
Last EDR Contact: 03/01/2024
Next Scheduled EDR Contact: 04/08/2024
Data Release Frequency: Quarterly

Lists of Federal sites subject to CERCLA removals and CERCLA orders

FEDERAL FACILITY: Federal Facility Site Information listing

A listing of National Priority List (NPL) and Base Realignment and Closure (BRAC) sites found in the Comprehensive Environmental Response, Compensation and Liability Information System (CERCLIS) Database where EPA Federal Facilities Restoration and Reuse Office is involved in cleanup activities.

Date of Government Version: 12/20/2023
Date Data Arrived at EDR: 12/20/2023
Date Made Active in Reports: 01/24/2024
Number of Days to Update: 35

Source: Environmental Protection Agency
Telephone: 703-603-8704
Last EDR Contact: 12/20/2023
Next Scheduled EDR Contact: 04/08/2024
Data Release Frequency: Varies

SEMS: Superfund Enterprise Management System

SEMS (Superfund Enterprise Management System) tracks hazardous waste sites, potentially hazardous waste sites, and remedial activities performed in support of EPA's Superfund Program across the United States. The list was formerly know as CERCLIS, renamed to SEMS by the EPA in 2015. The list contains data on potentially hazardous waste sites that have been reported to the USEPA by states, municipalities, private companies and private persons, pursuant to Section 103 of the Comprehensive Environmental Response, Compensation, and Liability Act (CERCLA). This dataset also contains sites which are either proposed to or on the National Priorities List (NPL) and the sites which are in the screening and assessment phase for possible inclusion on the NPL.

Date of Government Version: 01/29/2024
Date Data Arrived at EDR: 02/01/2024
Date Made Active in Reports: 02/22/2024
Number of Days to Update: 21

Source: EPA
Telephone: 800-424-9346
Last EDR Contact: 03/01/2024
Next Scheduled EDR Contact: 04/22/2024
Data Release Frequency: Quarterly

Lists of Federal CERCLA sites with NFRAP

SEMS-ARCHIVE: Superfund Enterprise Management System Archive

DRAFT

SEMS-ARCHIVE (Superfund Enterprise Management System Archive) tracks sites that have no further interest under the Federal Superfund Program based on available information. The list was formerly known as the CERCLIS-NFRAP, renamed to SEMS ARCHIVE by the EPA in 2015. EPA may perform a minimal level of assessment work at a site while it is archived if site conditions change and/or new information becomes available. Archived sites have been removed and archived from the inventory of SEMS sites. Archived status indicates that, to the best of EPA's knowledge, assessment at a site has been completed and that EPA has determined no further steps will be taken to list the site on the National Priorities List (NPL), unless information indicates this decision was not appropriate or other considerations require a recommendation for listing at a later time. The decision does not necessarily mean that there is no hazard associated with a given site; it only means that. based upon available information, the location is not judged to be potential NPL site.

Date of Government Version: 01/29/2024
Date Data Arrived at EDR: 02/01/2024
Date Made Active in Reports: 02/22/2024
Number of Days to Update: 21

Source: EPA
Telephone: 800-424-9346
Last EDR Contact: 03/06/2024
Next Scheduled EDR Contact: 06/17/2024
Data Release Frequency: Quarterly

Lists of Federal RCRA facilities undergoing Corrective Action

CORRACTS: Corrective Action Report

CORRACTS identifies hazardous waste handlers with RCRA corrective action activity.

Date of Government Version: 12/04/2023
Date Data Arrived at EDR: 12/06/2023
Date Made Active in Reports: 12/12/2023
Number of Days to Update: 6

Source: EPA
Telephone: 800-424-9346
Last EDR Contact: 12/06/2023
Next Scheduled EDR Contact: 04/01/2024
Data Release Frequency: Quarterly

Lists of Federal RCRA TSD facilities

RCRA-TSDF: RCRA - Treatment, Storage and Disposal

RCRAInfo is EPA's comprehensive information system, providing access to data supporting the Resource Conservation and Recovery Act (RCRA) of 1976 and the Hazardous and Solid Waste Amendments (HSWA) of 1984. The database includes selective information on sites which generate, transport, store, treat and/or dispose of hazardous waste as defined by the Resource Conservation and Recovery Act (RCRA). Transporters are individuals or entities that move hazardous waste from the generator offsite to a facility that can recycle, treat, store, or dispose of the waste. TSDFs treat, store, or dispose of the waste.

Date of Government Version: 12/04/2023
Date Data Arrived at EDR: 12/06/2023
Date Made Active in Reports: 12/12/2023
Number of Days to Update: 6

Source: Environmental Protection Agency
Telephone: (404) 562-8651
Last EDR Contact: 12/06/2023
Next Scheduled EDR Contact: 04/01/2024
Data Release Frequency: Quarterly

Lists of Federal RCRA generators

RCRA-LQG: RCRA - Large Quantity Generators

RCRAInfo is EPA's comprehensive information system, providing access to data supporting the Resource Conservation and Recovery Act (RCRA) of 1976 and the Hazardous and Solid Waste Amendments (HSWA) of 1984. The database includes selective information on sites which generate, transport, store, treat and/or dispose of hazardous waste as defined by the Resource Conservation and Recovery Act (RCRA). Large quantity generators (LQGs) generate over 1,000 kilograms (kg) of hazardous waste, or over 1 kg of acutely hazardous waste per month.

Date of Government Version: 12/04/2023
Date Data Arrived at EDR: 12/06/2023
Date Made Active in Reports: 12/12/2023
Number of Days to Update: 6

Source: Environmental Protection Agency
Telephone: (404) 562-8651
Last EDR Contact: 12/06/2023
Next Scheduled EDR Contact: 04/01/2024
Data Release Frequency: Quarterly

DRAFT

RCRA-SQG: RCRA - Small Quantity Generators

RCRAInfo is EPA's comprehensive information system, providing access to data supporting the Resource Conservation and Recovery Act (RCRA) of 1976 and the Hazardous and Solid Waste Amendments (HSWA) of 1984. The database includes selective information on sites which generate, transport, store, treat and/or dispose of hazardous waste as defined by the Resource Conservation and Recovery Act (RCRA). Small quantity generators (SQGs) generate between 100 kg and 1,000 kg of hazardous waste per month.

Date of Government Version: 12/04/2023
Date Data Arrived at EDR: 12/06/2023
Date Made Active in Reports: 12/12/2023
Number of Days to Update: 6

Source: Environmental Protection Agency
Telephone: (404) 562-8651
Last EDR Contact: 12/06/2023
Next Scheduled EDR Contact: 04/01/2024
Data Release Frequency: Quarterly

RCRA-VSQG: RCRA - Very Small Quantity Generators (Formerly Conditionally Exempt Small Quantity Generators)

RCRAInfo is EPA's comprehensive information system, providing access to data supporting the Resource Conservation and Recovery Act (RCRA) of 1976 and the Hazardous and Solid Waste Amendments (HSWA) of 1984. The database includes selective information on sites which generate, transport, store, treat and/or dispose of hazardous waste as defined by the Resource Conservation and Recovery Act (RCRA). Very small quantity generators (VSQGs) generate less than 100 kg of hazardous waste, or less than 1 kg of acutely hazardous waste per month.

Date of Government Version: 12/04/2023
Date Data Arrived at EDR: 12/06/2023
Date Made Active in Reports: 12/12/2023
Number of Days to Update: 6

Source: Environmental Protection Agency
Telephone: (404) 562-8651
Last EDR Contact: 12/06/2023
Next Scheduled EDR Contact: 04/01/2024
Data Release Frequency: Quarterly

Federal institutional controls / engineering controls registries

LUCIS: Land Use Control Information System

LUCIS contains records of land use control information pertaining to the former Navy Base Realignment and Closure properties.

Date of Government Version: 08/03/2023
Date Data Arrived at EDR: 08/07/2023
Date Made Active in Reports: 10/10/2023
Number of Days to Update: 64

Source: Department of the Navy
Telephone: 843-820-7326
Last EDR Contact: 02/02/2024
Next Scheduled EDR Contact: 05/20/2024
Data Release Frequency: Varies

US ENG CONTROLS: Engineering Controls Sites List

A listing of sites with engineering controls in place. Engineering controls include various forms of caps, building foundations, liners, and treatment methods to create pathway elimination for regulated substances to enter environmental media or effect human health.

Date of Government Version: 10/26/2023
Date Data Arrived at EDR: 11/17/2023
Date Made Active in Reports: 02/13/2024
Number of Days to Update: 88

Source: Environmental Protection Agency
Telephone: 703-603-0695
Last EDR Contact: 02/21/2024
Next Scheduled EDR Contact: 06/03/2024
Data Release Frequency: Varies

US INST CONTROLS: Institutional Controls Sites List

A listing of sites with institutional controls in place. Institutional controls include administrative measures, such as groundwater use restrictions, construction restrictions, property use restrictions, and post remediation care requirements intended to prevent exposure to contaminants remaining on site. Deed restrictions are generally required as part of the institutional controls.

Date of Government Version: 10/26/2023
Date Data Arrived at EDR: 11/17/2023
Date Made Active in Reports: 02/13/2024
Number of Days to Update: 88

Source: Environmental Protection Agency
Telephone: 703-603-0695
Last EDR Contact: 02/21/2024
Next Scheduled EDR Contact: 06/03/2024
Data Release Frequency: Varies

DRAFT

GOVERNMENT RECORDS SEARCHED / DATA CURRENCY TRACKING

Federal ERNS list

ERNS: Emergency Response Notification System

Emergency Response Notification System. ERNS records and stores information on reported releases of oil and hazardous substances.

Date of Government Version: 12/12/2023
Date Data Arrived at EDR: 12/13/2023
Date Made Active in Reports: 02/28/2024
Number of Days to Update: 77

Source: National Response Center, United States Coast Guard
Telephone: 202-267-2180
Last EDR Contact: 12/13/2023
Next Scheduled EDR Contact: 04/01/2024
Data Release Frequency: Quarterly

Lists of state- and tribal hazardous waste facilities

SHWS: Florida's State-Funded Action Sites

State Hazardous Waste Sites. State hazardous waste site records are the states' equivalent to CERCLIS. These sites may or may not already be listed on the federal CERCLIS list. Priority sites planned for cleanup using state funds (state equivalent of Superfund) are identified along with sites where cleanup will be paid for by potentially responsible parties. Available information varies by state.

Date of Government Version: 02/09/2023
Date Data Arrived at EDR: 02/14/2023
Date Made Active in Reports: 05/09/2023
Number of Days to Update: 84

Source: Department of Environmental Protection
Telephone: 850-488-0190
Last EDR Contact: 02/29/2024
Next Scheduled EDR Contact: 05/27/2024
Data Release Frequency: Semi-Annually

Lists of state and tribal landfills and solid waste disposal facilities

SWF/LF: Solid Waste Facility Database

Solid Waste Facilities/Landfill Sites. SWF/LF type records typically contain an inventory of solid waste disposal facilities or landfills in a particular state. Depending on the state, these may be active or inactive facilities or open dumps that failed to meet RCRA Subtitle D Section 4004 criteria for solid waste landfills or disposal sites.

Date of Government Version: 10/09/2023
Date Data Arrived at EDR: 10/09/2023
Date Made Active in Reports: 12/20/2023
Number of Days to Update: 72

Source: Department of Environmental Protection
Telephone: 850-922-7121
Last EDR Contact: 01/10/2024
Next Scheduled EDR Contact: 04/22/2024
Data Release Frequency: Quarterly

Lists of state and tribal leaking storage tanks

LAST: Leaking Aboveground Storage Tank Listing

The file for Leaking Aboveground Storage Tanks. Please remember STCM does not track the source of the discharge so the agency provides a list of facilities with an aboveground tank and an open discharge split by facilities with aboveground tanks only and facilities with aboveground and underground tanks.

Date of Government Version: 10/23/2023
Date Data Arrived at EDR: 10/24/2023
Date Made Active in Reports: 01/12/2024
Number of Days to Update: 80

Source: Department of Environmental Protection
Telephone: 850-245-8799
Last EDR Contact: 01/23/2024
Next Scheduled EDR Contact: 05/06/2024
Data Release Frequency: Varies

LUST: Petroleum Contamination Detail Report

Leaking Underground Storage Tank Incident Reports. LUST records contain an inventory of reported leaking underground storage tank incidents. Not all states maintain these records, and the information stored varies by state.

Date of Government Version: 10/23/2023
Date Data Arrived at EDR: 10/24/2023
Date Made Active in Reports: 01/18/2024
Number of Days to Update: 86

Source: Department of Environmental Protection
Telephone: 850-245-8839
Last EDR Contact: 01/23/2024
Next Scheduled EDR Contact: 05/06/2024
Data Release Frequency: Quarterly

DRAFT

GOVERNMENT RECORDS SEARCHED / DATA CURRENCY TRACKING

INDIAN LUST R1: Leaking Underground Storage Tanks on Indian Land
A listing of leaking underground storage tank locations on Indian Land.

Date of Government Version: 04/20/2023
Date Data Arrived at EDR: 05/09/2023
Date Made Active in Reports: 07/14/2023
Number of Days to Update: 66

Source: EPA Region 1
Telephone: 617-918-1313
Last EDR Contact: 01/17/2024
Next Scheduled EDR Contact: 04/29/2024
Data Release Frequency: Varies

INDIAN LUST R4: Leaking Underground Storage Tanks on Indian Land
LUSTs on Indian land in Florida, Mississippi and North Carolina.

Date of Government Version: 04/20/2023
Date Data Arrived at EDR: 05/09/2023
Date Made Active in Reports: 07/14/2023
Number of Days to Update: 66

Source: EPA Region 4
Telephone: 404-562-8677
Last EDR Contact: 01/17/2024
Next Scheduled EDR Contact: 04/29/2024
Data Release Frequency: Varies

INDIAN LUST R8: Leaking Underground Storage Tanks on Indian Land
LUSTs on Indian land in Colorado, Montana, North Dakota, South Dakota, Utah and Wyoming.

Date of Government Version: 04/19/2023
Date Data Arrived at EDR: 05/09/2023
Date Made Active in Reports: 07/14/2023
Number of Days to Update: 66

Source: EPA Region 8
Telephone: 303-312-6271
Last EDR Contact: 01/17/2024
Next Scheduled EDR Contact: 04/29/2024
Data Release Frequency: Varies

INDIAN LUST R7: Leaking Underground Storage Tanks on Indian Land
LUSTs on Indian land in Iowa, Kansas, and Nebraska

Date of Government Version: 04/25/2023
Date Data Arrived at EDR: 05/09/2023
Date Made Active in Reports: 07/14/2023
Number of Days to Update: 66

Source: EPA Region 7
Telephone: 913-551-7003
Last EDR Contact: 01/17/2024
Next Scheduled EDR Contact: 04/29/2024
Data Release Frequency: Varies

INDIAN LUST R9: Leaking Underground Storage Tanks on Indian Land
LUSTs on Indian land in Arizona, California, New Mexico and Nevada

Date of Government Version: 04/19/2023
Date Data Arrived at EDR: 05/09/2023
Date Made Active in Reports: 07/14/2023
Number of Days to Update: 66

Source: Environmental Protection Agency
Telephone: 415-972-3372
Last EDR Contact: 01/17/2024
Next Scheduled EDR Contact: 04/29/2024
Data Release Frequency: Varies

INDIAN LUST R5: Leaking Underground Storage Tanks on Indian Land
Leaking underground storage tanks located on Indian Land in Michigan, Minnesota and Wisconsin.

Date of Government Version: 04/14/2023
Date Data Arrived at EDR: 05/09/2023
Date Made Active in Reports: 07/14/2023
Number of Days to Update: 66

Source: EPA, Region 5
Telephone: 312-886-7439
Last EDR Contact: 01/17/2024
Next Scheduled EDR Contact: 04/29/2024
Data Release Frequency: Varies

INDIAN LUST R6: Leaking Underground Storage Tanks on Indian Land
LUSTs on Indian land in New Mexico and Oklahoma.

Date of Government Version: 04/26/2023
Date Data Arrived at EDR: 05/09/2023
Date Made Active in Reports: 07/14/2023
Number of Days to Update: 66

Source: EPA Region 6
Telephone: 214-665-6597
Last EDR Contact: 01/17/2024
Next Scheduled EDR Contact: 04/29/2024
Data Release Frequency: Varies

DRAFT

GOVERNMENT RECORDS SEARCHED / DATA CURRENCY TRACKING

INDIAN LUST R10: Leaking Underground Storage Tanks on Indian Land
LUSTs on Indian land in Alaska, Idaho, Oregon and Washington.

Date of Government Version: 04/20/2023
Date Data Arrived at EDR: 05/09/2023
Date Made Active in Reports: 07/14/2023
Number of Days to Update: 66

Source: EPA Region 10
Telephone: 206-553-2857
Last EDR Contact: 01/17/2024
Next Scheduled EDR Contact: 04/29/2024
Data Release Frequency: Varies

Lists of state and tribal registered storage tanks

FEMA UST: Underground Storage Tank Listing
A listing of all FEMA owned underground storage tanks.

Date of Government Version: 11/16/2023
Date Data Arrived at EDR: 11/16/2023
Date Made Active in Reports: 02/13/2024
Number of Days to Update: 89

Source: FEMA
Telephone: 202-646-5797
Last EDR Contact: 01/11/2024
Next Scheduled EDR Contact: 04/15/2024
Data Release Frequency: Varies

FF TANKS: Federal Facilities Listing
A listing of federal facilities with storage tanks.

Date of Government Version: 09/19/2023
Date Data Arrived at EDR: 09/20/2023
Date Made Active in Reports: 12/08/2023
Number of Days to Update: 79

Source: Department of Environmental Protection
Telephone: 850-245-8250
Last EDR Contact: 12/13/2023
Next Scheduled EDR Contact: 04/01/2024
Data Release Frequency: Quarterly

UST: Storage Tank Facility Information
Registered Underground Storage Tanks. UST's are regulated under Subtitle I of the Resource Conservation and Recovery Act (RCRA) and must be registered with the state department responsible for administering the UST program. Available information varies by state program.

Date of Government Version: 11/09/2023
Date Data Arrived at EDR: 11/09/2023
Date Made Active in Reports: 02/01/2024
Number of Days to Update: 84

Source: Department of Environmental Protection
Telephone: 850-245-8839
Last EDR Contact: 01/22/2024
Next Scheduled EDR Contact: 05/06/2024
Data Release Frequency: Quarterly

AST: Storage Tank Facility Information
Registered Aboveground Storage Tanks.

Date of Government Version: 11/09/2023
Date Data Arrived at EDR: 11/09/2023
Date Made Active in Reports: 02/01/2024
Number of Days to Update: 84

Source: Department of Environmental Protection
Telephone: 850-245-8839
Last EDR Contact: 01/22/2024
Next Scheduled EDR Contact: 05/06/2024
Data Release Frequency: Quarterly

INDIAN UST R4: Underground Storage Tanks on Indian Land
The Indian Underground Storage Tank (UST) database provides information about underground storage tanks on Indian land in EPA Region 4 (Alabama, Florida, Georgia, Kentucky, Mississippi, North Carolina, South Carolina, Tennessee and Tribal Nations)

Date of Government Version: 04/20/2023
Date Data Arrived at EDR: 05/09/2023
Date Made Active in Reports: 07/14/2023
Number of Days to Update: 66

Source: EPA Region 4
Telephone: 404-562-9424
Last EDR Contact: 01/17/2024
Next Scheduled EDR Contact: 04/29/2024
Data Release Frequency: Varies

DRAFT

INDIAN UST R9: Underground Storage Tanks on Indian Land

The Indian Underground Storage Tank (UST) database provides information about underground storage tanks on Indian land in EPA Region 9 (Arizona, California, Hawaii, Nevada, the Pacific Islands, and Tribal Nations).

Date of Government Version: 04/19/2023
Date Data Arrived at EDR: 05/09/2023
Date Made Active in Reports: 07/14/2023
Number of Days to Update: 66

Source: EPA Region 9
Telephone: 415-972-3368
Last EDR Contact: 01/17/2024
Next Scheduled EDR Contact: 04/29/2024
Data Release Frequency: Varies

INDIAN UST R8: Underground Storage Tanks on Indian Land

The Indian Underground Storage Tank (UST) database provides information about underground storage tanks on Indian land in EPA Region 8 (Colorado, Montana, North Dakota, South Dakota, Utah, Wyoming and 27 Tribal Nations).

Date of Government Version: 04/20/2023
Date Data Arrived at EDR: 05/09/2023
Date Made Active in Reports: 07/14/2023
Number of Days to Update: 66

Source: EPA Region 8
Telephone: 303-312-6137
Last EDR Contact: 01/17/2024
Next Scheduled EDR Contact: 04/29/2024
Data Release Frequency: Varies

INDIAN UST R7: Underground Storage Tanks on Indian Land

The Indian Underground Storage Tank (UST) database provides information about underground storage tanks on Indian land in EPA Region 7 (Iowa, Kansas, Missouri, Nebraska, and 9 Tribal Nations).

Date of Government Version: 04/25/2023
Date Data Arrived at EDR: 05/09/2023
Date Made Active in Reports: 07/14/2023
Number of Days to Update: 66

Source: EPA Region 7
Telephone: 913-551-7003
Last EDR Contact: 01/17/2024
Next Scheduled EDR Contact: 04/29/2024
Data Release Frequency: Varies

INDIAN UST R5: Underground Storage Tanks on Indian Land

The Indian Underground Storage Tank (UST) database provides information about underground storage tanks on Indian land in EPA Region 5 (Michigan, Minnesota and Wisconsin and Tribal Nations).

Date of Government Version: 04/14/2023
Date Data Arrived at EDR: 05/09/2023
Date Made Active in Reports: 07/14/2023
Number of Days to Update: 66

Source: EPA Region 5
Telephone: 312-886-6136
Last EDR Contact: 01/17/2024
Next Scheduled EDR Contact: 04/29/2024
Data Release Frequency: Varies

INDIAN UST R6: Underground Storage Tanks on Indian Land

The Indian Underground Storage Tank (UST) database provides information about underground storage tanks on Indian land in EPA Region 6 (Louisiana, Arkansas, Oklahoma, New Mexico, Texas and 65 Tribes).

Date of Government Version: 04/26/2023
Date Data Arrived at EDR: 05/09/2023
Date Made Active in Reports: 07/14/2023
Number of Days to Update: 66

Source: EPA Region 6
Telephone: 214-665-7591
Last EDR Contact: 01/17/2024
Next Scheduled EDR Contact: 04/29/2024
Data Release Frequency: Varies

INDIAN UST R10: Underground Storage Tanks on Indian Land

The Indian Underground Storage Tank (UST) database provides information about underground storage tanks on Indian land in EPA Region 10 (Alaska, Idaho, Oregon, Washington, and Tribal Nations).

Date of Government Version: 04/20/2023
Date Data Arrived at EDR: 05/09/2023
Date Made Active in Reports: 07/14/2023
Number of Days to Update: 66

Source: EPA Region 10
Telephone: 206-553-2857
Last EDR Contact: 01/17/2024
Next Scheduled EDR Contact: 04/29/2024
Data Release Frequency: Varies

DRAFT

INDIAN UST R1: Underground Storage Tanks on Indian Land

The Indian Underground Storage Tank (UST) database provides information about underground storage tanks on Indian land in EPA Region 1 (Connecticut, Maine, Massachusetts, New Hampshire, Rhode Island, Vermont and ten Tribal Nations).

Date of Government Version: 04/20/2023
Date Data Arrived at EDR: 05/09/2023
Date Made Active in Reports: 07/14/2023
Number of Days to Update: 66

Source: EPA, Region 1
Telephone: 617-918-1313
Last EDR Contact: 01/17/2024
Next Scheduled EDR Contact: 04/29/2024
Data Release Frequency: Varies

TANKS: Storage Tank Facility List

This listing includes storage tank facilities that do not have tank information. The tanks have either be closed or removed from the site, but the facilities were still registered at some point in history.

Date of Government Version: 11/09/2023
Date Data Arrived at EDR: 11/09/2023
Date Made Active in Reports: 02/02/2024
Number of Days to Update: 85

Source: Department of Environmental Protection
Telephone: 850-245-8841
Last EDR Contact: 01/22/2024
Next Scheduled EDR Contact: 05/06/2024
Data Release Frequency: Quarterly

State and tribal institutional control / engineering control registries

ENG CONTROLS: Institutional Controls Registry

The registry is a database of all contaminated sites in the state of Florida which are subject to engineering controls. Engineering Controls encompass a variety of engineered remedies to contain and/or reduce contamination, and/or physical barriers intended to limit access to property. ECs include fences, signs, guards, landfill caps, provision of potable water, slurry walls, sheet pile (vertical caps), pumping and treatment of groundwater, monitoring wells, and vapor extraction systems.

Date of Government Version: 08/11/2023
Date Data Arrived at EDR: 09/26/2023
Date Made Active in Reports: 12/19/2023
Number of Days to Update: 84

Source: Department of Environmental Protection
Telephone: 850-245-8927
Last EDR Contact: 12/20/2023
Next Scheduled EDR Contact: 04/08/2024
Data Release Frequency: Semi-Annually

Inst Control: Institutional Controls Registry

The registry is a database of all contaminated sites in the state of Florida which are subject to institutional and engineering controls.

Date of Government Version: 08/11/2023
Date Data Arrived at EDR: 09/26/2023
Date Made Active in Reports: 12/19/2023
Number of Days to Update: 84

Source: Department of Environmental Protection
Telephone: 850-245-8927
Last EDR Contact: 12/20/2023
Next Scheduled EDR Contact: 04/08/2024
Data Release Frequency: Semi-Annually

Lists of state and tribal voluntary cleanup sites

INDIAN VCP R1: Voluntary Cleanup Priority Listing

A listing of voluntary cleanup priority sites located on Indian Land located in Region 1.

Date of Government Version: 07/27/2015
Date Data Arrived at EDR: 09/29/2015
Date Made Active in Reports: 02/18/2016
Number of Days to Update: 142

Source: EPA, Region 1
Telephone: 617-918-1102
Last EDR Contact: 12/12/2023
Next Scheduled EDR Contact: 04/01/2024
Data Release Frequency: Varies

VCP: Voluntary Cleanup Sites

Listing of closed and active voluntary cleanup sites.

DRAFT

Date of Government Version: 07/01/2022
Date Data Arrived at EDR: 08/11/2022
Date Made Active in Reports: 11/02/2022
Number of Days to Update: 83

Source: Department of Environmental Protection
Telephone: 850-245-8705
Last EDR Contact: 02/15/2024
Next Scheduled EDR Contact: 05/27/2024
Data Release Frequency: Varies

INDIAN VCP R7: Voluntary Cleanup Priority Lisitng

A listing of voluntary cleanup priority sites located on Indian Land located in Region 7.

Date of Government Version: 03/20/2008
Date Data Arrived at EDR: 04/22/2008
Date Made Active in Reports: 05/19/2008
Number of Days to Update: 27

Source: EPA, Region 7
Telephone: 913-551-7365
Last EDR Contact: 07/08/2021
Next Scheduled EDR Contact: 07/20/2009
Data Release Frequency: Varies

Lists of state and tribal brownfield sites

BROWNFIELDS: Brownfields Sites Database

Brownfields are defined by the Florida Department of Environmental Protection (FDEP) as abandoned, idled, or underused industrial and commercial facilities where expansion or redevelopment is complicated by real or perceived environmental contamination.

Date of Government Version: 03/08/2023
Date Data Arrived at EDR: 03/28/2023
Date Made Active in Reports: 06/15/2023
Number of Days to Update: 79

Source: Department of Environmental Protection
Telephone: 850-245-8927
Last EDR Contact: 12/20/2023
Next Scheduled EDR Contact: 04/01/2024
Data Release Frequency: Semi-Annually

BROWNFIELDS AREAS: Brownfields Areas Database

A "brownfield area" means a contiguous area of one or more brownfield sites, some of which may not be contaminated, that has been designated as such by a local government resolution. Such areas may include all or portions of community redevelopment areas, enterprise zones, empowerment zones, other such designated economically deprived communities and areas, and Environmental Protection Agency (EPA) designated brownfield pilot projects. This layer provides a polygon representation of the boundaries of these designated Brownfield Areas in Florida.

Date of Government Version: 08/03/2023
Date Data Arrived at EDR: 09/26/2023
Date Made Active in Reports: 12/19/2023
Number of Days to Update: 84

Source: Department of Environmental Protection
Telephone: 850-245-8934
Last EDR Contact: 12/20/2023
Next Scheduled EDR Contact: 04/08/2024
Data Release Frequency: Quarterly

BSRA: Brownfield Site Rehabilitation Agreements Listing

The BSRA provides DEP and the public assurance that site rehabilitation will be conducted in accordance with Florida Statutes and DEP's Contaminated Site Cleanup Criteria rule. In addition, the BSRA provides limited liability protection for the voluntary responsible party. The BSRA contains various commitments by the voluntary responsible party, including milestones for completion of site rehabilitation tasks and submittal of technical reports and plans. It also contains a commitment by DEP to review technical reports according to an agreed upon schedule. Only those brownfield sites with an executed BSRA are eligible to apply for a voluntary cleanup tax credit incentive pursuant to Section 376.30781, Florida Statutes.

Date of Government Version: 08/09/2023
Date Data Arrived at EDR: 09/26/2023
Date Made Active in Reports: 12/19/2023
Number of Days to Update: 84

Source: Department of Environmental Protection
Telephone: 850-245-8934
Last EDR Contact: 12/20/2023
Next Scheduled EDR Contact: 04/08/2024
Data Release Frequency: Varies

ADDITIONAL ENVIRONMENTAL RECORDS

Local Brownfield lists

US BROWNFIELDS: A Listing of Brownfields Sites

Brownfields are real property, the expansion, redevelopment, or reuse of which may be complicated by the presence or potential presence of a hazardous substance, pollutant, or contaminant. Cleaning up and reinvesting in these properties takes development pressures off of undeveloped, open land, and both improves and protects the environment. Assessment, Cleanup and Redevelopment Exchange System (ACRES) stores information reported by EPA Brownfields grant recipients on brownfields properties assessed or cleaned up with grant funding as well as information on Targeted Brownfields Assessments performed by EPA Regions. A listing of ACRES Brownfield sites is obtained from Cleanups in My Community. Cleanups in My Community provides information on Brownfields properties for which information is reported back to EPA, as well as areas served by Brownfields grant programs.

Date of Government Version: 08/15/2023
Date Data Arrived at EDR: 08/30/2023
Date Made Active in Reports: 12/01/2023
Number of Days to Update: 93

Source: Environmental Protection Agency
Telephone: 202-566-2777
Last EDR Contact: 12/14/2023
Next Scheduled EDR Contact: 03/25/2024
Data Release Frequency: Semi-Annually

Local Lists of Landfill / Solid Waste Disposal Sites

SWRCY: Recycling Centers

A listing of recycling centers located in the state of Florida.

Date of Government Version: 08/17/2023
Date Data Arrived at EDR: 10/09/2023
Date Made Active in Reports: 12/19/2023
Number of Days to Update: 71

Source: Department of Environmental Protection
Telephone: 850-245-8718
Last EDR Contact: 01/11/2024
Next Scheduled EDR Contact: 04/22/2024
Data Release Frequency: Varies

INDIAN ODI: Report on the Status of Open Dumps on Indian Lands

Location of open dumps on Indian land.

Date of Government Version: 12/31/1998
Date Data Arrived at EDR: 12/03/2007
Date Made Active in Reports: 01/24/2008
Number of Days to Update: 52

Source: Environmental Protection Agency
Telephone: 703-308-8245
Last EDR Contact: 01/26/2024
Next Scheduled EDR Contact: 05/06/2024
Data Release Frequency: Varies

DEBRIS REGION 9: Torres Martinez Reservation Illegal Dump Site Locations

A listing of illegal dump sites location on the Torres Martinez Indian Reservation located in eastern Riverside County and northern Imperial County, California.

Date of Government Version: 01/12/2009
Date Data Arrived at EDR: 05/07/2009
Date Made Active in Reports: 09/21/2009
Number of Days to Update: 137

Source: EPA, Region 9
Telephone: 415-947-4219
Last EDR Contact: 01/11/2024
Next Scheduled EDR Contact: 04/29/2024
Data Release Frequency: No Update Planned

ODI: Open Dump Inventory

An open dump is defined as a disposal facility that does not comply with one or more of the Part 257 or Part 258 Subtitle D Criteria.

Date of Government Version: 06/30/1985
Date Data Arrived at EDR: 08/09/2004
Date Made Active in Reports: 09/17/2004
Number of Days to Update: 39

Source: Environmental Protection Agency
Telephone: 800-424-9346
Last EDR Contact: 06/09/2004
Next Scheduled EDR Contact: N/A
Data Release Frequency: No Update Planned

IHS OPEN DUMPS: Open Dumps on Indian Land

A listing of all open dumps located on Indian Land in the United States.

DRAFT

Date of Government Version: 04/01/2014
Date Data Arrived at EDR: 08/06/2014
Date Made Active in Reports: 01/29/2015
Number of Days to Update: 176

Source: Department of Health & Human Serivces, Indian Health Service
Telephone: 301-443-1452
Last EDR Contact: 01/17/2024
Next Scheduled EDR Contact: 05/06/2024
Data Release Frequency: Varies

Local Lists of Hazardous waste / Contaminated Sites

US HIST CDL: National Clandestine Laboratory Register

A listing of clandestine drug lab locations that have been removed from the DEAs National Clandestine Laboratory Register.

Date of Government Version: 11/17/2023
Date Data Arrived at EDR: 11/17/2023
Date Made Active in Reports: 02/07/2024
Number of Days to Update: 82

Source: Drug Enforcement Administration
Telephone: 202-307-1000
Last EDR Contact: 02/21/2024
Next Scheduled EDR Contact: 06/03/2024
Data Release Frequency: No Update Planned

PRIORITYCLEANERS: Priority Ranking List

The Florida Legislature has established a state-funded program to cleanup properties that are contaminated as a result of the operations of a drycleaning facility.

Date of Government Version: 08/17/2023
Date Data Arrived at EDR: 11/07/2023
Date Made Active in Reports: 02/02/2024
Number of Days to Update: 87

Source: Department of Environmental Protection
Telephone: 850-245-8927
Last EDR Contact: 02/06/2024
Next Scheduled EDR Contact: 05/20/2024
Data Release Frequency: Varies

FL SITES: Sites List

This summary status report was developed from a number of lists including the Eckhardt list, the Moffit list, the EPA Hazardous Waste Sites list, EPA's Emergency & Remedial Response information System list (RCRA Section 3012) & existing department lists such as the obsolete uncontrolled Hazardous Waste Sites list. This list is no longer updated.

Date of Government Version: 12/31/1989
Date Data Arrived at EDR: 05/09/1994
Date Made Active in Reports: 08/04/1994
Number of Days to Update: 87

Source: Department of Environmental Protection
Telephone: 850-245-8705
Last EDR Contact: 03/24/1994
Next Scheduled EDR Contact: N/A
Data Release Frequency: No Update Planned

US CDL: Clandestine Drug Labs

A listing of clandestine drug lab locations. The U.S. Department of Justice ("the Department") provides this web site as a public service. It contains addresses of some locations where law enforcement agencies reported they found chemicals or other items that indicated the presence of either clandestine drug laboratories or dumpsites. In most cases, the source of the entries is not the Department, and the Department has not verified the entry and does not guarantee its accuracy. Members of the public must verify the accuracy of all entries by, for example, contacting local law enforcement and local health departments.

Date of Government Version: 11/17/2023
Date Data Arrived at EDR: 11/17/2023
Date Made Active in Reports: 02/07/2024
Number of Days to Update: 82

Source: Drug Enforcement Administration
Telephone: 202-307-1000
Last EDR Contact: 02/21/2024
Next Scheduled EDR Contact: 06/03/2024
Data Release Frequency: Quarterly

Local Land Records

LIENS 2: CERCLA Lien Information

A Federal CERCLA ('Superfund') lien can exist by operation of law at any site or property at which EPA has spent Superfund monies. These monies are spent to investigate and address releases and threatened releases of contamination. CERCLIS provides information as to the identity of these sites and properties.

DRAFT

Date of Government Version: 11/14/2023
Date Data Arrived at EDR: 12/22/2023
Date Made Active in Reports: 01/24/2024
Number of Days to Update: 33

Source: Environmental Protection Agency
Telephone: 202-564-6023
Last EDR Contact: 03/01/2024
Next Scheduled EDR Contact: 04/08/2024
Data Release Frequency: Semi-Annually

Records of Emergency Release Reports

HMIRS: Hazardous Materials Information Reporting System
Hazardous Materials Incident Report System. HMIRS contains hazardous material spill incidents reported to DOT.

Date of Government Version: 12/12/2023
Date Data Arrived at EDR: 12/13/2023
Date Made Active in Reports: 02/28/2024
Number of Days to Update: 77

Source: U.S. Department of Transportation
Telephone: 202-366-4555
Last EDR Contact: 12/13/2023
Next Scheduled EDR Contact: 04/01/2024
Data Release Frequency: Quarterly

SPILLS: Oil and Hazardous Materials Incidents
Statewide oil and hazardous materials inland incidents.

Date of Government Version: 09/27/2023
Date Data Arrived at EDR: 09/28/2023
Date Made Active in Reports: 12/19/2023
Number of Days to Update: 82

Source: Department of Environmental Protection
Telephone: 850-245-2010
Last EDR Contact: 12/26/2023
Next Scheduled EDR Contact: 04/15/2024
Data Release Frequency: Semi-Annually

SPILLS 90: SPILLS90 data from FirstSearch
Spills 90 includes those spill and release records available exclusively from FirstSearch databases. Typically, they may include chemical, oil and/or hazardous substance spills recorded after 1990. Duplicate records that are already included in EDR incident and release records are not included in Spills 90.

Date of Government Version: 12/10/2012
Date Data Arrived at EDR: 01/03/2013
Date Made Active in Reports: 03/04/2013
Number of Days to Update: 60

Source: FirstSearch
Telephone: N/A
Last EDR Contact: 01/03/2013
Next Scheduled EDR Contact: N/A
Data Release Frequency: No Update Planned

SPILLS 80: SPILLS80 data from FirstSearch
Spills 80 includes those spill and release records available from FirstSearch databases prior to 1990. Typically, they may include chemical, oil and/or hazardous substance spills recorded before 1990. Duplicate records that are already included in EDR incident and release records are not included in Spills 80.

Date of Government Version: 09/01/2001
Date Data Arrived at EDR: 01/03/2013
Date Made Active in Reports: 03/06/2013
Number of Days to Update: 62

Source: FirstSearch
Telephone: N/A
Last EDR Contact: 01/03/2013
Next Scheduled EDR Contact: N/A
Data Release Frequency: No Update Planned

Other Ascertainable Records

RCRA NonGen / NLR: RCRA - Non Generators / No Longer Regulated
RCRAInfo is EPA's comprehensive information system, providing access to data supporting the Resource Conservation and Recovery Act (RCRA) of 1976 and the Hazardous and Solid Waste Amendments (HSWA) of 1984. The database includes selective information on sites which generate, transport, store, treat and/or dispose of hazardous waste as defined by the Resource Conservation and Recovery Act (RCRA). Non-Generators do not presently generate hazardous waste.

Date of Government Version: 12/04/2023
Date Data Arrived at EDR: 12/06/2023
Date Made Active in Reports: 12/12/2023
Number of Days to Update: 6

Source: Environmental Protection Agency
Telephone: (404) 562-8651
Last EDR Contact: 12/06/2023
Next Scheduled EDR Contact: 04/01/2024
Data Release Frequency: Quarterly

DRAFT

GOVERNMENT RECORDS SEARCHED / DATA CURRENCY TRACKING

FUDS: Formerly Used Defense Sites

The listing includes locations of Formerly Used Defense Sites properties where the US Army Corps of Engineers is actively working or will take necessary cleanup actions.

Date of Government Version: 09/28/2023
Date Data Arrived at EDR: 11/10/2023
Date Made Active in Reports: 02/07/2024
Number of Days to Update: 89

Source: U.S. Army Corps of Engineers
Telephone: 202-528-4285
Last EDR Contact: 02/13/2024
Next Scheduled EDR Contact: 05/27/2024
Data Release Frequency: Varies

DOD: Department of Defense Sites

This data set consists of federally owned or administered lands, administered by the Department of Defense, that have any area equal to or greater than 640 acres of the United States, Puerto Rico, and the U.S. Virgin Islands.

Date of Government Version: 06/07/2021
Date Data Arrived at EDR: 07/13/2021
Date Made Active in Reports: 03/09/2022
Number of Days to Update: 239

Source: USGS
Telephone: 888-275-8747
Last EDR Contact: 01/10/2024
Next Scheduled EDR Contact: 04/22/2024
Data Release Frequency: Varies

FEDLAND: Federal and Indian Lands

Federally and Indian administrated lands of the United States. Lands included are administrated by: Army Corps of Engineers, Bureau of Reclamation, National Wild and Scenic River, National Wildlife Refuge, Public Domain Land, Wilderness, Wilderness Study Area, Wildlife Management Area, Bureau of Indian Affairs, Bureau of Land Management, Department of Justice, Forest Service, Fish and Wildlife Service, National Park Service.

Date of Government Version: 04/02/2018
Date Data Arrived at EDR: 04/11/2018
Date Made Active in Reports: 11/06/2019
Number of Days to Update: 574

Source: U.S. Geological Survey
Telephone: 888-275-8747
Last EDR Contact: 01/05/2024
Next Scheduled EDR Contact: 04/15/2024
Data Release Frequency: N/A

SCRD DRYCLEANERS: State Coalition for Remediation of Drycleaners Listing

The State Coalition for Remediation of Drycleaners was established in 1998, with support from the U.S. EPA Office of Superfund Remediation and Technology Innovation. It is comprised of representatives of states with established drycleaner remediation programs. Currently the member states are Alabama, Connecticut, Florida, Illinois, Kansas, Minnesota, Missouri, North Carolina, Oregon, South Carolina, Tennessee, Texas, and Wisconsin.

Date of Government Version: 07/30/2021
Date Data Arrived at EDR: 02/03/2023
Date Made Active in Reports: 02/10/2023
Number of Days to Update: 7

Source: Environmental Protection Agency
Telephone: 615-532-8599
Last EDR Contact: 02/06/2024
Next Scheduled EDR Contact: 05/20/2024
Data Release Frequency: Varies

US FIN ASSUR: Financial Assurance Information

All owners and operators of facilities that treat, store, or dispose of hazardous waste are required to provide proof that they will have sufficient funds to pay for the clean up, closure, and post-closure care of their facilities.

Date of Government Version: 12/11/2023
Date Data Arrived at EDR: 12/13/2023
Date Made Active in Reports: 02/28/2024
Number of Days to Update: 77

Source: Environmental Protection Agency
Telephone: 202-566-1917
Last EDR Contact: 12/13/2023
Next Scheduled EDR Contact: 04/01/2024
Data Release Frequency: Quarterly

EPA WATCH LIST: EPA WATCH LIST

EPA maintains a "Watch List" to facilitate dialogue between EPA, state and local environmental agencies on enforcement matters relating to facilities with alleged violations identified as either significant or high priority. Being on the Watch List does not mean that the facility has actually violated the law only that an investigation by EPA or a state or local environmental agency has led those organizations to allege that an unproven violation has in fact occurred. Being on the Watch List does not represent a higher level of concern regarding the alleged violations that were detected, but instead indicates cases requiring additional dialogue between EPA, state and local agencies - primarily because of the length of time the alleged violation has gone unaddressed or unresolved.

DRAFT

Date of Government Version: 08/30/2013
Date Data Arrived at EDR: 03/21/2014
Date Made Active in Reports: 06/17/2014
Number of Days to Update: 88

Source: Environmental Protection Agency
Telephone: 617-520-3000
Last EDR Contact: 01/29/2024
Next Scheduled EDR Contact: 05/13/2024
Data Release Frequency: Quarterly

2020 COR ACTION: 2020 Corrective Action Program List

The EPA has set ambitious goals for the RCRA Corrective Action program by creating the 2020 Corrective Action Universe. This RCRA cleanup baseline includes facilities expected to need corrective action. The 2020 universe contains a wide variety of sites. Some properties are heavily contaminated while others were contaminated but have since been cleaned up. Still others have not been fully investigated yet, and may require little or no remediation. Inclusion in the 2020 Universe does not necessarily imply failure on the part of a facility to meet its RCRA obligations.

Date of Government Version: 09/30/2017
Date Data Arrived at EDR: 05/08/2018
Date Made Active in Reports: 07/20/2018
Number of Days to Update: 73

Source: Environmental Protection Agency
Telephone: 703-308-4044
Last EDR Contact: 02/02/2024
Next Scheduled EDR Contact: 05/13/2024
Data Release Frequency: Varies

TSCA: Toxic Substances Control Act

Toxic Substances Control Act. TSCA identifies manufacturers and importers of chemical substances included on the TSCA Chemical Substance Inventory list. It includes data on the production volume of these substances by plant site.

Date of Government Version: 12/31/2020
Date Data Arrived at EDR: 06/14/2022
Date Made Active in Reports: 03/24/2023
Number of Days to Update: 283

Source: EPA
Telephone: 202-260-5521
Last EDR Contact: 12/14/2023
Next Scheduled EDR Contact: 03/25/2024
Data Release Frequency: Every 4 Years

TRIS: Toxic Chemical Release Inventory System

Toxic Release Inventory System. TRIS identifies facilities which release toxic chemicals to the air, water and land in reportable quantities under SARA Title III Section 313.

Date of Government Version: 12/31/2022
Date Data Arrived at EDR: 11/13/2023
Date Made Active in Reports: 02/07/2024
Number of Days to Update: 86

Source: EPA
Telephone: 202-566-0250
Last EDR Contact: 02/15/2024
Next Scheduled EDR Contact: 05/27/2024
Data Release Frequency: Annually

SSTS: Section 7 Tracking Systems

Section 7 of the Federal Insecticide, Fungicide and Rodenticide Act, as amended (92 Stat. 829) requires all registered pesticide-producing establishments to submit a report to the Environmental Protection Agency by March 1st each year. Each establishment must report the types and amounts of pesticides, active ingredients and devices being produced, and those having been produced and sold or distributed in the past year.

Date of Government Version: 10/19/2023
Date Data Arrived at EDR: 10/20/2023
Date Made Active in Reports: 01/16/2024
Number of Days to Update: 88

Source: EPA
Telephone: 202-564-4203
Last EDR Contact: 01/17/2024
Next Scheduled EDR Contact: 04/29/2024
Data Release Frequency: Annually

ROD: Records Of Decision

Record of Decision. ROD documents mandate a permanent remedy at an NPL (Superfund) site containing technical and health information to aid in the cleanup.

Date of Government Version: 12/26/2023
Date Data Arrived at EDR: 01/02/2024
Date Made Active in Reports: 01/24/2024
Number of Days to Update: 22

Source: EPA
Telephone: 703-416-0223
Last EDR Contact: 03/01/2024
Next Scheduled EDR Contact: 06/10/2024
Data Release Frequency: Annually

DRAFT

GOVERNMENT RECORDS SEARCHED / DATA CURRENCY TRACKING

RMP: Risk Management Plans

When Congress passed the Clean Air Act Amendments of 1990, it required EPA to publish regulations and guidance for chemical accident prevention at facilities using extremely hazardous substances. The Risk Management Program Rule (RMP Rule) was written to implement Section 112(r) of these amendments. The rule, which built upon existing industry codes and standards, requires companies of all sizes that use certain flammable and toxic substances to develop a Risk Management Program, which includes a(n): Hazard assessment that details the potential effects of an accidental release, an accident history of the last five years, and an evaluation of worst-case and alternative accidental releases; Prevention program that includes safety precautions and maintenance, monitoring, and employee training measures; and Emergency response program that spells out emergency health care, employee training measures and procedures for informing the public and response agencies (e.g the fire department) should an accident occur.

Date of Government Version: 09/01/2023
Date Data Arrived at EDR: 09/27/2023
Date Made Active in Reports: 12/21/2023
Number of Days to Update: 85

Source: Environmental Protection Agency
Telephone: 202-564-8600
Last EDR Contact: 01/12/2024
Next Scheduled EDR Contact: 04/19/2024
Data Release Frequency: Varies

RAATS: RCRA Administrative Action Tracking System

RCRA Administration Action Tracking System. RAATS contains records based on enforcement actions issued under RCRA pertaining to major violators and includes administrative and civil actions brought by the EPA. For administration actions after September 30, 1995, data entry in the RAATS database was discontinued. EPA will retain a copy of the database for historical records. It was necessary to terminate RAATS because a decrease in agency resources made it impossible to continue to update the information contained in the database.

Date of Government Version: 04/17/1995
Date Data Arrived at EDR: 07/03/1995
Date Made Active in Reports: 08/07/1995
Number of Days to Update: 35

Source: EPA
Telephone: 202-564-4104
Last EDR Contact: 06/02/2008
Next Scheduled EDR Contact: 09/01/2008
Data Release Frequency: No Update Planned

PRP: Potentially Responsible Parties

A listing of verified Potentially Responsible Parties

Date of Government Version: 09/19/2023
Date Data Arrived at EDR: 10/03/2023
Date Made Active in Reports: 10/19/2023
Number of Days to Update: 16

Source: EPA
Telephone: 202-564-6023
Last EDR Contact: 03/06/2024
Next Scheduled EDR Contact: 05/13/2024
Data Release Frequency: Quarterly

PADS: PCB Activity Database System

PCB Activity Database. PADS Identifies generators, transporters, commercial storers and/or brokers and disposers of PCB's who are required to notify the EPA of such activities.

Date of Government Version: 03/20/2023
Date Data Arrived at EDR: 04/04/2023
Date Made Active in Reports: 06/09/2023
Number of Days to Update: 66

Source: EPA
Telephone: 202-566-0500
Last EDR Contact: 01/05/2024
Next Scheduled EDR Contact: 04/15/2024
Data Release Frequency: Annually

ICIS: Integrated Compliance Information System

The Integrated Compliance Information System (ICIS) supports the information needs of the national enforcement and compliance program as well as the unique needs of the National Pollutant Discharge Elimination System (NPDES) program.

Date of Government Version: 11/18/2016
Date Data Arrived at EDR: 11/23/2016
Date Made Active in Reports: 02/10/2017
Number of Days to Update: 79

Source: Environmental Protection Agency
Telephone: 202-564-2501
Last EDR Contact: 12/26/2023
Next Scheduled EDR Contact: 04/15/2024
Data Release Frequency: Quarterly

DRAFT

GOVERNMENT RECORDS SEARCHED / DATA CURRENCY TRACKING

FTTS: FIFRA/ TSCA Tracking System - FIFRA (Federal Insecticide, Fungicide, & Rodenticide Act)/TSCA (Toxic Substances Control Act)
FTTS tracks administrative cases and pesticide enforcement actions and compliance activities related to FIFRA, TSCA and EPCRA (Emergency Planning and Community Right-to-Know Act). To maintain currency, EDR contacts the Agency on a quarterly basis.

Date of Government Version: 04/09/2009
Date Data Arrived at EDR: 04/16/2009
Date Made Active in Reports: 05/11/2009
Number of Days to Update: 25

Source: EPA/Office of Prevention, Pesticides and Toxic Substances
Telephone: 202-566-1667
Last EDR Contact: 08/18/2017
Next Scheduled EDR Contact: 12/04/2017
Data Release Frequency: No Update Planned

FTTS INSP: FIFRA/ TSCA Tracking System - FIFRA (Federal Insecticide, Fungicide, & Rodenticide Act)/TSCA (Toxic Substances Control Act)
A listing of FIFRA/TSCA Tracking System (FTTS) inspections and enforcements.

Date of Government Version: 04/09/2009
Date Data Arrived at EDR: 04/16/2009
Date Made Active in Reports: 05/11/2009
Number of Days to Update: 25

Source: EPA
Telephone: 202-566-1667
Last EDR Contact: 08/18/2017
Next Scheduled EDR Contact: 12/04/2017
Data Release Frequency: No Update Planned

MLTS: Material Licensing Tracking System
MLTS is maintained by the Nuclear Regulatory Commission and contains a list of approximately 8,100 sites which possess or use radioactive materials and which are subject to NRC licensing requirements. To maintain currency, EDR contacts the Agency on a quarterly basis.

Date of Government Version: 07/20/2023
Date Data Arrived at EDR: 09/01/2023
Date Made Active in Reports: 09/20/2023
Number of Days to Update: 19

Source: Nuclear Regulatory Commission
Telephone: 301-415-0717
Last EDR Contact: 01/11/2024
Next Scheduled EDR Contact: 04/29/2024
Data Release Frequency: Quarterly

COAL ASH DOE: Steam-Electric Plant Operation Data
A listing of power plants that store ash in surface ponds.

Date of Government Version: 12/31/2022
Date Data Arrived at EDR: 11/27/2023
Date Made Active in Reports: 02/22/2024
Number of Days to Update: 87

Source: Department of Energy
Telephone: 202-586-8719
Last EDR Contact: 02/23/2024
Next Scheduled EDR Contact: 06/10/2024
Data Release Frequency: Varies

COAL ASH EPA: Coal Combustion Residues Surface Impoundments List
A listing of coal combustion residues surface impoundments with high hazard potential ratings.

Date of Government Version: 01/12/2017
Date Data Arrived at EDR: 03/05/2019
Date Made Active in Reports: 11/11/2019
Number of Days to Update: 251

Source: Environmental Protection Agency
Telephone: N/A
Last EDR Contact: 02/23/2024
Next Scheduled EDR Contact: 06/10/2024
Data Release Frequency: Varies

PCB TRANSFORMER: PCB Transformer Registration Database
The database of PCB transformer registrations that includes all PCB registration submittals.

Date of Government Version: 09/13/2019
Date Data Arrived at EDR: 11/06/2019
Date Made Active in Reports: 02/10/2020
Number of Days to Update: 96

Source: Environmental Protection Agency
Telephone: 202-566-0517
Last EDR Contact: 02/02/2024
Next Scheduled EDR Contact: 05/13/2024
Data Release Frequency: Varies

RADINFO: Radiation Information Database
The Radiation Information Database (RADINFO) contains information about facilities that are regulated by U.S. Environmental Protection Agency (EPA) regulations for radiation and radioactivity.

DRAFT

Date of Government Version: 07/01/2019
Date Data Arrived at EDR: 07/01/2019
Date Made Active in Reports: 09/23/2019
Number of Days to Update: 84

Source: Environmental Protection Agency
Telephone: 202-343-9775
Last EDR Contact: 12/19/2023
Next Scheduled EDR Contact: 04/08/2024
Data Release Frequency: Quarterly

HIST FTTS: FIFRA/TSCA Tracking System Administrative Case Listing

A complete administrative case listing from the FIFRA/TSCA Tracking System (FTTS) for all ten EPA regions. The information was obtained from the National Compliance Database (NCDB). NCDB supports the implementation of FIFRA (Federal Insecticide, Fungicide, and Rodenticide Act) and TSCA (Toxic Substances Control Act). Some EPA regions are now closing out records. Because of that, and the fact that some EPA regions are not providing EPA Headquarters with updated records, it was decided to create a HIST FTTS database. It included records that may not be included in the newer FTTS database updates. This database is no longer updated.

Date of Government Version: 10/19/2006
Date Data Arrived at EDR: 03/01/2007
Date Made Active in Reports: 04/10/2007
Number of Days to Update: 40

Source: Environmental Protection Agency
Telephone: 202-564-2501
Last EDR Contact: 12/17/2007
Next Scheduled EDR Contact: 03/17/2008
Data Release Frequency: No Update Planned

HIST FTTS INSP: FIFRA/TSCA Tracking System Inspection & Enforcement Case Listing

A complete inspection and enforcement case listing from the FIFRA/TSCA Tracking System (FTTS) for all ten EPA regions. The information was obtained from the National Compliance Database (NCDB). NCDB supports the implementation of FIFRA (Federal Insecticide, Fungicide, and Rodenticide Act) and TSCA (Toxic Substances Control Act). Some EPA regions are now closing out records. Because of that, and the fact that some EPA regions are not providing EPA Headquarters with updated records, it was decided to create a HIST FTTS database. It included records that may not be included in the newer FTTS database updates. This database is no longer updated.

Date of Government Version: 10/19/2006
Date Data Arrived at EDR: 03/01/2007
Date Made Active in Reports: 04/10/2007
Number of Days to Update: 40

Source: Environmental Protection Agency
Telephone: 202-564-2501
Last EDR Contact: 12/17/2008
Next Scheduled EDR Contact: 03/17/2008
Data Release Frequency: No Update Planned

DOT OPS: Incident and Accident Data

Department of Transporation, Office of Pipeline Safety Incident and Accident data.

Date of Government Version: 01/02/2020
Date Data Arrived at EDR: 01/28/2020
Date Made Active in Reports: 04/17/2020
Number of Days to Update: 80

Source: Department of Transporation, Office of Pipeline Safety
Telephone: 202-366-4595
Last EDR Contact: 01/05/2024
Next Scheduled EDR Contact: 05/06/2024
Data Release Frequency: Quarterly

CONSENT: Superfund (CERCLA) Consent Decrees

Major legal settlements that establish responsibility and standards for cleanup at NPL (Superfund) sites. Released periodically by United States District Courts after settlement by parties to litigation matters.

Date of Government Version: 12/31/2023
Date Data Arrived at EDR: 01/11/2024
Date Made Active in Reports: 01/16/2024
Number of Days to Update: 5

Source: Department of Justice, Consent Decree Library
Telephone: Varies
Last EDR Contact: 01/03/2024
Next Scheduled EDR Contact: 04/15/2024
Data Release Frequency: Varies

BRS: Biennial Reporting System

The Biennial Reporting System is a national system administered by the EPA that collects data on the generation and management of hazardous waste. BRS captures detailed data from two groups: Large Quantity Generators (LQG) and Treatment, Storage, and Disposal Facilities.

Date of Government Version: 12/31/2021
Date Data Arrived at EDR: 03/09/2023
Date Made Active in Reports: 03/20/2023
Number of Days to Update: 11

Source: EPA/NTIS
Telephone: 800-424-9346
Last EDR Contact: 12/06/2023
Next Scheduled EDR Contact: 04/01/2024
Data Release Frequency: Biennially

DRAFT

GOVERNMENT RECORDS SEARCHED / DATA CURRENCY TRACKING

INDIAN RESERV: Indian Reservations

This map layer portrays Indian administered lands of the United States that have any area equal to or greater than 640 acres.

Date of Government Version: 12/31/2014
Date Data Arrived at EDR: 07/14/2015
Date Made Active in Reports: 01/10/2017
Number of Days to Update: 546

Source: USGS
Telephone: 202-208-3710
Last EDR Contact: 01/02/2024
Next Scheduled EDR Contact: 04/15/2024
Data Release Frequency: Semi-Annually

FUSRAP: Formerly Utilized Sites Remedial Action Program

DOE established the Formerly Utilized Sites Remedial Action Program (FUSRAP) in 1974 to remediate sites where radioactive contamination remained from Manhattan Project and early U.S. Atomic Energy Commission (AEC) operations.

Date of Government Version: 03/03/2023
Date Data Arrived at EDR: 03/03/2023
Date Made Active in Reports: 06/09/2023
Number of Days to Update: 98

Source: Department of Energy
Telephone: 202-586-3559
Last EDR Contact: 01/29/2024
Next Scheduled EDR Contact: 05/13/2024
Data Release Frequency: Varies

UMTRA: Uranium Mill Tailings Sites

Uranium ore was mined by private companies for federal government use in national defense programs. When the mills shut down, large piles of the sand-like material (mill tailings) remain after uranium has been extracted from the ore. Levels of human exposure to radioactive materials from the piles are low; however, in some cases tailings were used as construction materials before the potential health hazards of the tailings were recognized.

Date of Government Version: 08/30/2019
Date Data Arrived at EDR: 11/15/2019
Date Made Active in Reports: 01/28/2020
Number of Days to Update: 74

Source: Department of Energy
Telephone: 505-845-0011
Last EDR Contact: 02/15/2024
Next Scheduled EDR Contact: 05/27/2024
Data Release Frequency: Varies

LEAD SMELTER 1: Lead Smelter Sites

A listing of former lead smelter site locations.

Date of Government Version: 12/26/2024
Date Data Arrived at EDR: 01/02/2024
Date Made Active in Reports: 01/24/2024
Number of Days to Update: 22

Source: Environmental Protection Agency
Telephone: 703-603-8787
Last EDR Contact: 03/01/2024
Next Scheduled EDR Contact: 04/08/2024
Data Release Frequency: Varies

LEAD SMELTER 2: Lead Smelter Sites

A list of several hundred sites in the U.S. where secondary lead smelting was done from 1931and 1964. These sites may pose a threat to public health through ingestion or inhalation of contaminated soil or dust

Date of Government Version: 04/05/2001
Date Data Arrived at EDR: 10/27/2010
Date Made Active in Reports: 12/02/2010
Number of Days to Update: 36

Source: American Journal of Public Health
Telephone: 703-305-6451
Last EDR Contact: 12/02/2009
Next Scheduled EDR Contact: N/A
Data Release Frequency: No Update Planned

US AIRS (AFS): Aerometric Information Retrieval System Facility Subsystem (AFS)

The database is a sub-system of Aerometric Information Retrieval System (AIRS). AFS contains compliance data on air pollution point sources regulated by the U.S. EPA and/or state and local air regulatory agencies. This information comes from source reports by various stationary sources of air pollution, such as electric power plants, steel mills, factories, and universities, and provides information about the air pollutants they produce. Action, air program, air program pollutant, and general level plant data. It is used to track emissions and compliance data from industrial plants.

DRAFT

Date of Government Version: 10/12/2016
Date Data Arrived at EDR: 10/26/2016
Date Made Active in Reports: 02/03/2017
Number of Days to Update: 100

Source: EPA
Telephone: 202-564-2496
Last EDR Contact: 09/26/2017
Next Scheduled EDR Contact: 01/08/2018
Data Release Frequency: Annually

US AIRS MINOR: Air Facility System Data
A listing of minor source facilities.

Date of Government Version: 10/12/2016
Date Data Arrived at EDR: 10/26/2016
Date Made Active in Reports: 02/03/2017
Number of Days to Update: 100

Source: EPA
Telephone: 202-564-2496
Last EDR Contact: 09/26/2017
Next Scheduled EDR Contact: 01/08/2018
Data Release Frequency: Annually

US MINES: Mines Master Index File
Contains all mine identification numbers issued for mines active or opened since 1971. The data also includes violation information.

Date of Government Version: 11/01/2023
Date Data Arrived at EDR: 11/17/2023
Date Made Active in Reports: 02/13/2024
Number of Days to Update: 88

Source: Department of Labor, Mine Safety and Health Administration
Telephone: 303-231-5959
Last EDR Contact: 02/21/2024
Next Scheduled EDR Contact: 06/03/2024
Data Release Frequency: Semi-Annually

MINES VIOLATIONS: MSHA Violation Assessment Data
Mines violation and assessment information. Department of Labor, Mine Safety & Health Administration.

Date of Government Version: 01/02/2024
Date Data Arrived at EDR: 01/03/2024
Date Made Active in Reports: 01/04/2024
Number of Days to Update: 1

Source: DOL, Mine Safety & Health Admi
Telephone: 202-693-9424
Last EDR Contact: 01/03/2024
Next Scheduled EDR Contact: 05/20/2024
Data Release Frequency: Quarterly

US MINES 2: Ferrous and Nonferrous Metal Mines Database Listing
This map layer includes ferrous (ferrous metal mines are facilities that extract ferrous metals, such as iron ore or molybdenum) and nonferrous (Nonferrous metal mines are facilities that extract nonferrous metals, such as gold, silver, copper, zinc, and lead) metal mines in the United States.

Date of Government Version: 01/07/2022
Date Data Arrived at EDR: 02/24/2023
Date Made Active in Reports: 05/17/2023
Number of Days to Update: 82

Source: USGS
Telephone: 703-648-7709
Last EDR Contact: 02/22/2024
Next Scheduled EDR Contact: 06/03/2024
Data Release Frequency: Varies

US MINES 3: Active Mines & Mineral Plants Database Listing
Active Mines and Mineral Processing Plant operations for commodities monitored by the Minerals Information Team of the USGS.

Date of Government Version: 04/14/2011
Date Data Arrived at EDR: 06/08/2011
Date Made Active in Reports: 09/13/2011
Number of Days to Update: 97

Source: USGS
Telephone: 703-648-7709
Last EDR Contact: 02/22/2024
Next Scheduled EDR Contact: 06/03/2024
Data Release Frequency: Varies

MINES MRDS: Mineral Resources Data System
Mineral Resources Data System

Date of Government Version: 08/23/2022
Date Data Arrived at EDR: 11/22/2022
Date Made Active in Reports: 02/28/2023
Number of Days to Update: 98

Source: USGS
Telephone: 703-648-6533
Last EDR Contact: 02/22/2024
Next Scheduled EDR Contact: 06/03/2024
Data Release Frequency: Varies

GOVERNMENT RECORDS SEARCHED / DATA CURRENCY TRACKING

ABANDONED MINES: Abandoned Mines

An inventory of land and water impacted by past mining (primarily coal mining) is maintained by OSMRE to provide information needed to implement the Surface Mining Control and Reclamation Act of 1977 (SMCRA). The inventory contains information on the location, type, and extent of AML impacts, as well as, information on the cost associated with the reclamation of those problems. The inventory is based upon field surveys by State, Tribal, and OSMRE program officials. It is dynamic to the extent that it is modified as new problems are identified and existing problems are reclaimed.

Date of Government Version: 11/28/2023
Date Data Arrived at EDR: 11/29/2023
Date Made Active in Reports: 12/11/2023
Number of Days to Update: 12

Source: Department of Interior
Telephone: 202-208-2609
Last EDR Contact: 03/01/2024
Next Scheduled EDR Contact: 06/17/2024
Data Release Frequency: Quarterly

FINDS: Facility Index System/Facility Registry System

Facility Index System. FINDS contains both facility information and 'pointers' to other sources that contain more detail. EDR includes the following FINDS databases in this report: PCS (Permit Compliance System), AIRS (Aerometric Information Retrieval System), DOCKET (Enforcement Docket used to manage and track information on civil judicial enforcement cases for all environmental statutes), FURS (Federal Underground Injection Control), C-DOCKET (Criminal Docket System used to track criminal enforcement actions for all environmental statutes), FFIS (Federal Facilities Information System), STATE (State Environmental Laws and Statutes), and PADS (PCB Activity Data System).

Date of Government Version: 11/03/2023
Date Data Arrived at EDR: 11/08/2023
Date Made Active in Reports: 11/20/2023
Number of Days to Update: 12

Source: EPA
Telephone: (404) 562-9900
Last EDR Contact: 02/27/2024
Next Scheduled EDR Contact: 06/10/2024
Data Release Frequency: Quarterly

UXO: Unexploded Ordnance Sites

A listing of unexploded ordnance site locations

Date of Government Version: 09/06/2023
Date Data Arrived at EDR: 09/13/2023
Date Made Active in Reports: 12/11/2023
Number of Days to Update: 89

Source: Department of Defense
Telephone: 703-704-1564
Last EDR Contact: 01/05/2024
Next Scheduled EDR Contact: 04/22/2024
Data Release Frequency: Varies

DOCKET HWC: Hazardous Waste Compliance Docket Listing

A complete list of the Federal Agency Hazardous Waste Compliance Docket Facilities.

Date of Government Version: 05/06/2021
Date Data Arrived at EDR: 05/21/2021
Date Made Active in Reports: 08/11/2021
Number of Days to Update: 82

Source: Environmental Protection Agency
Telephone: 202-564-0527
Last EDR Contact: 02/20/2024
Next Scheduled EDR Contact: 06/03/2024
Data Release Frequency: Varies

ECHO: Enforcement & Compliance History Information

ECHO provides integrated compliance and enforcement information for about 800,000 regulated facilities nationwide.

Date of Government Version: 12/17/2023
Date Data Arrived at EDR: 12/28/2023
Date Made Active in Reports: 03/04/2024
Number of Days to Update: 67

Source: Environmental Protection Agency
Telephone: 202-564-2280
Last EDR Contact: 12/28/2023
Next Scheduled EDR Contact: 04/15/2024
Data Release Frequency: Quarterly

FUELS PROGRAM: EPA Fuels Program Registered Listing

This listing includes facilities that are registered under the Part 80 (Code of Federal Regulations) EPA Fuels Programs. All companies now are required to submit new and updated registrations.

DRAFT

Date of Government Version: 11/10/2023
Date Data Arrived at EDR: 11/10/2023
Date Made Active in Reports: 02/07/2024
Number of Days to Update: 89

Source: EPA
Telephone: 800-385-6164
Last EDR Contact: 02/13/2024
Next Scheduled EDR Contact: 05/27/2024
Data Release Frequency: Quarterly

PFAS NPL: Superfund Sites with PFAS Detections Information

EPA's Office of Land and Emergency Management and EPA Regional Offices maintain data describing what is known about site investigations, contamination, and remedial actions under the Comprehensive Environmental Response, Compensation, and Liability Act (CERCLA) where PFAS is present in the environment.

Date of Government Version: 12/28/2023
Date Data Arrived at EDR: 12/28/2023
Date Made Active in Reports: 03/04/2024
Number of Days to Update: 67

Source: Environmental Protection Agency
Telephone: 703-603-8895
Last EDR Contact: 12/28/2023
Next Scheduled EDR Contact: 04/15/2024
Data Release Frequency: Varies

PFAS FEDERAL SITES: Federal Sites PFAS Information

Several federal entities, such as the federal Superfund program, Department of Defense, National Aeronautics and Space Administration, Department of Transportation, and Department of Energy provided information for sites with known or suspected detections at federal facilities.

Date of Government Version: 12/28/2023
Date Data Arrived at EDR: 12/28/2023
Date Made Active in Reports: 03/04/2024
Number of Days to Update: 67

Source: Environmental Protection Agency
Telephone: 202-272-0167
Last EDR Contact: 12/28/2023
Next Scheduled EDR Contact: 04/15/2024
Data Release Frequency: Varies

PFAS TRIS: List of PFAS Added to the TRI

Section 7321 of the National Defense Authorization Act for Fiscal Year 2020 (NDAA) immediately added certain per- and polyfluoroalkyl substances (PFAS) to the list of chemicals covered by the Toxics Release Inventory (TRI) under Section 313 of the Emergency Planning and Community Right-to-Know Act (EPCRA) and provided a framework for additional PFAS to be added to TRI on an annual basis.

Date of Government Version: 12/28/2023
Date Data Arrived at EDR: 12/28/2023
Date Made Active in Reports: 01/04/2024
Number of Days to Update: 7

Source: Environmental Protection Agency
Telephone: 202-566-0250
Last EDR Contact: 12/28/2023
Next Scheduled EDR Contact: 04/15/2024
Data Release Frequency: Varies

PFAS TSCA: PFAS Manufacture and Imports Information

EPA issued the Chemical Data Reporting (CDR) Rule under the Toxic Substances Control Act (TSCA) and requires chemical manufacturers and facilities that manufacture or import chemical substances to report data to EPA. EPA publishes non-confidential business information (non-CBI) and includes descriptive information about each site, corporate parent, production volume, other manufacturing information, and processing and use information.

Date of Government Version: 12/28/2023
Date Data Arrived at EDR: 12/28/2023
Date Made Active in Reports: 01/04/2024
Number of Days to Update: 7

Source: Environmental Protection Agency
Telephone: 202-272-0167
Last EDR Contact: 12/28/2023
Next Scheduled EDR Contact: 04/15/2024
Data Release Frequency: Varies

PFAS RCRA MANIFEST: PFAS Transfers Identified In the RCRA Database Listing

To work around the lack of PFAS waste codes in the RCRA database, EPA developed the PFAS Transfers dataset by mining e-Manifest records containing at least one of these common PFAS keywords: PFAS, PFOA, PFOS, PERFL, AFFF, GENX, GEN-X (plus the VT waste codes). These keywords were searched for in the following text fields: Manifest handling instructions (MANIFEST_HANDLING_INSTR), Non-hazardous waste description (NON_HAZ_WASTE_DESCRIPTION), DOT printed information (DOT_PRINTED_INFORMATION), Waste line handling instructions (WASTE_LINE_HANDLING_INSTR), Waste residue comments (WASTE_RESIDUE_COMMENTS).

DRAFT

Date of Government Version: 12/28/2023
Date Data Arrived at EDR: 12/28/2023
Date Made Active in Reports: 01/04/2024
Number of Days to Update: 7

Source: Environmental Protection Agency
Telephone: 202-272-0167
Last EDR Contact: 12/28/2023
Next Scheduled EDR Contact: 04/15/2024
Data Release Frequency: Varies

PFAS ATSDR: PFAS Contamination Site Location Listing

PFAS contamination site locations from the Department of Health & Human Services, Center for Disease Control & Prevention. ATSDR is involved at a number of PFAS-related sites, either directly or through assisting state and federal partners. As of now, most sites are related to drinking water contamination connected with PFAS production facilities or fire training areas where aqueous film-forming firefighting foam (AFFF) was regularly used.

Date of Government Version: 06/24/2020
Date Data Arrived at EDR: 03/17/2021
Date Made Active in Reports: 11/08/2022
Number of Days to Update: 601

Source: Department of Health & Human Services
Telephone: 202-741-5770
Last EDR Contact: 01/22/2024
Next Scheduled EDR Contact: 05/06/2024
Data Release Frequency: Varies

PFAS WQP: Ambient Environmental Sampling for PFAS

The Water Quality Portal (WQP) is a part of a modernized repository storing ambient sampling data for all environmental media and tissue samples. A wide range of federal, state, tribal and local governments, academic and non-governmental organizations and individuals submit project details and sampling results to this public repository. The information is commonly used for research and assessments of environmental quality.

Date of Government Version: 12/28/2023
Date Data Arrived at EDR: 12/28/2023
Date Made Active in Reports: 03/04/2024
Number of Days to Update: 67

Source: Environmental Protection Agency
Telephone: 202-272-0167
Last EDR Contact: 12/28/2023
Next Scheduled EDR Contact: 04/15/2024
Data Release Frequency: Varies

PFAS NPDES: Clean Water Act Discharge Monitoring Information

Any discharger of pollutants to waters of the United States from a point source must have a National Pollutant Discharge Elimination System (NPDES) permit. The process for obtaining limits involves the regulated entity (permittee) disclosing releases in a NPDES permit application and the permitting authority (typically the state but sometimes EPA) deciding whether to require monitoring or monitoring with limits. Caveats and Limitations: Less than half of states have required PFAS monitoring for at least one of their permittees and fewer states have established PFAS effluent limits for permittees. New rulemakings have been initiated that may increase the number of facilities monitoring for PFAS in the future.

Date of Government Version: 12/28/2023
Date Data Arrived at EDR: 12/28/2023
Date Made Active in Reports: 03/04/2024
Number of Days to Update: 67

Source: Environmental Protection Agency
Telephone: 202-272-0167
Last EDR Contact: 12/28/2023
Next Scheduled EDR Contact: 04/15/2024
Data Release Frequency: Varies

PFAS ECHO: Facilities in Industries that May Be Handling PFAS Listing

Regulators and the public have expressed interest in knowing which regulated entities may be using PFAS. EPA has developed a dataset from various sources that show which industries may be handling PFAS. Approximately 120,000 facilities subject to federal environmental programs have operated or currently operate in industry sectors with processes that may involve handling and/or release of PFAS.

Date of Government Version: 12/28/2023
Date Data Arrived at EDR: 12/28/2023
Date Made Active in Reports: 03/04/2024
Number of Days to Update: 67

Source: Environmental Protection Agency
Telephone: 202-272-0167
Last EDR Contact: 12/28/2023
Next Scheduled EDR Contact: 04/15/2024
Data Release Frequency: Varies

PFAS ECHO FIRE TRAINING: Facilities in Industries that May Be Handling PFAS Listing

A list of fire training sites was added to the Industry Sectors dataset using a keyword search on the permitted facilitys name to identify sites where fire-fighting foam may have been used in training exercises. Additionally, you may view an example spreadsheet of the subset of fire training facility data, as well as the keywords used in selecting or deselecting a facility for the subset. as well as the keywords used in selecting or deselecting a facility for the subset. These keywords were tested to maximize accuracy in selecting facilities that may use fire-fighting foam in training exercises, however, due to the lack of a required reporting field in the data systems for designating fire training sites, this methodology may not identify all fire training sites or may potentially misidentify them.

DRAFT

Date of Government Version: 12/28/2023
Date Data Arrived at EDR: 12/28/2023
Date Made Active in Reports: 03/04/2024
Number of Days to Update: 67

Source: Environmental Protection Agency
Telephone: 202-272-0167
Last EDR Contact: 12/28/2023
Next Scheduled EDR Contact: 04/15/2024
Data Release Frequency: Varies

PFAS PART 139 AIRPORT: All Certified Part 139 Airports PFAS Information Listing

Since July 1, 2006, all certified part 139 airports are required to have fire-fighting foam onsite that meet military specifications (MIL-F-24385) (14 CFR 139.317). To date, these military specification fire-fighting foams are fluorinated and have been historically used for training and extinguishing. The 2018 FAA Reauthorization Act has a provision stating that no later than October 2021, FAA shall not require the use of fluorinated AFFF. This provision does not prohibit the use of fluorinated AFFF at Part 139 civilian airports; it only prohibits FAA from mandating its use. The Federal Aviation Administration?s document AC 150/5210-6D - Aircraft Fire Extinguishing Agents provides guidance on Aircraft Fire Extinguishing Agents, which includes Aqueous Film Forming Foam (AFFF).

Date of Government Version: 12/28/2023
Date Data Arrived at EDR: 12/28/2023
Date Made Active in Reports: 03/04/2024
Number of Days to Update: 67

Source: Environmental Protection Agency
Telephone: 202-272-0167
Last EDR Contact: 12/28/2023
Next Scheduled EDR Contact: 04/15/2024
Data Release Frequency: Varies

AQUEOUS FOAM NRC: Aqueous Foam Related Incidents Listing

The National Response Center (NRC) serves as an emergency call center that fields initial reports for pollution and railroad incidents and forwards that information to appropriate federal/state agencies for response. The spreadsheets posted to the NRC website contain initial incident data that has not been validated or investigated by a federal/state response agency. Response center calls from 1990 to the most recent complete calendar year where there was indication of Aqueous Film Forming Foam (AFFF) usage are included in this dataset. NRC calls may reference AFFF usage in the ?Material Involved? or ?Incident Description? fields.

Date of Government Version: 12/28/2023
Date Data Arrived at EDR: 12/28/2023
Date Made Active in Reports: 03/04/2024
Number of Days to Update: 67

Source: Environmental Protection Agency
Telephone: 202-267-2675
Last EDR Contact: 12/28/2023
Next Scheduled EDR Contact: 04/15/2024
Data Release Frequency: Varies

PCS ENF: Enforcement data

No description is available for this data

Date of Government Version: 12/31/2014
Date Data Arrived at EDR: 02/05/2015
Date Made Active in Reports: 03/06/2015
Number of Days to Update: 29

Source: EPA
Telephone: 202-564-2497
Last EDR Contact: 12/27/2023
Next Scheduled EDR Contact: 04/15/2024
Data Release Frequency: Varies

PCS: Permit Compliance System

PCS is a computerized management information system that contains data on National Pollutant Discharge Elimination System (NPDES) permit holding facilities. PCS tracks the permit, compliance, and enforcement status of NPDES facilities.

Date of Government Version: 12/16/2016
Date Data Arrived at EDR: 01/06/2017
Date Made Active in Reports: 03/10/2017
Number of Days to Update: 63

Source: EPA, Office of Water
Telephone: 202-564-2496
Last EDR Contact: 12/27/2023
Next Scheduled EDR Contact: 04/15/2024
Data Release Frequency: No Update Planned

BIOSOLIDS: ICIS-NPDES Biosolids Facility Data

The data reflects compliance information about facilities in the biosolids program.

Date of Government Version: 12/31/2023
Date Data Arrived at EDR: 01/03/2024
Date Made Active in Reports: 01/16/2024
Number of Days to Update: 13

Source: Environmental Protection Agency
Telephone: 202-564-4700
Last EDR Contact: 01/03/2024
Next Scheduled EDR Contact: 04/29/2024
Data Release Frequency: Varies

DRAFT

PFAS: PFOS and PFOA stand for perfluorooctane sulfonate and perfluorooctanoic acid
PFOS and PFOA stand for perfluorooctane sulfonate and perfluorooctanoic acid, respectively. Both are fluorinated organic chemicals, part of a larger family of compounds referred to as perfluoroalkyl substances (PFASs).

Date of Government Version: 10/30/2023
Date Data Arrived at EDR: 11/03/2023
Date Made Active in Reports: 11/08/2023
Number of Days to Update: 5
Source: Department of Environmental Protection
Telephone: 850-245-8690
Last EDR Contact: 03/04/2024
Next Scheduled EDR Contact: 05/06/2024
Data Release Frequency: Varies

AQUEOUS FOAM: Former Fire Training Facility Assessments Listing
DEP has conducted initial environmental assessments related to the historic and current use of chemicals found in aqueous film forming foam (AFFF) at fire training facilities throughout Florida

Date of Government Version: 05/11/2023
Date Data Arrived at EDR: 05/16/2023
Date Made Active in Reports: 05/31/2023
Number of Days to Update: 15
Source: Department of Environmental Protection
Telephone: 850-245-8690
Last EDR Contact: 03/04/2024
Next Scheduled EDR Contact: 06/17/2024
Data Release Frequency: Varies

AIRS: Permitted Facilities Listing
A listing of Air Resources Management permits.

Date of Government Version: 10/23/2023
Date Data Arrived at EDR: 10/25/2023
Date Made Active in Reports: 01/16/2024
Number of Days to Update: 83
Source: Department of Environmental Protection
Telephone: 850-921-9558
Last EDR Contact: 01/22/2024
Next Scheduled EDR Contact: 05/06/2024
Data Release Frequency: Varies

ASBESTOS: Asbestos Notification Listing
Asbestos sites

Date of Government Version: 11/08/2023
Date Data Arrived at EDR: 11/09/2023
Date Made Active in Reports: 01/31/2024
Number of Days to Update: 83
Source: Department of Environmental Protection
Telephone: 850-717-9086
Last EDR Contact: 02/09/2024
Next Scheduled EDR Contact: 05/27/2024
Data Release Frequency: Varies

CLEANUP SITES: DEP Cleanup Sites - Contamination Locator Map Listing
This listing includes the locations of waste cleanup sites from various programs. The source of the cleanup site data includes Hazardous Waste programs, Site Investigation Section, Compliance and Enforcement Tracking, Drycleaning State Funded Cleanup Program (possibly other state funded cleanup), Storage Tank Contamination Monitoring.

Date of Government Version: 08/10/2023
Date Data Arrived at EDR: 08/10/2023
Date Made Active in Reports: 10/24/2023
Number of Days to Update: 75
Source: Department of Environmental Protection
Telephone: 866-282-0787
Last EDR Contact: 02/21/2024
Next Scheduled EDR Contact: 06/03/2024
Data Release Frequency: Quarterly

DEDB: Ethylene Dibromide Database Results
Ethylene dibromide (EDB), a soil fumigant, that has been detected in drinking water wells. The amount found exceeds the maximum contaminant level as stated in Chapter 62-550 or 520. It is a potential threat to public health when present in drinking water.

Date of Government Version: 11/30/2023
Date Data Arrived at EDR: 12/06/2023
Date Made Active in Reports: 02/29/2024
Number of Days to Update: 85
Source: Department of Environmental Protection
Telephone: 850-245-8335
Last EDR Contact: 12/05/2023
Next Scheduled EDR Contact: 03/25/2024
Data Release Frequency: Varies

DRAFT

GOVERNMENT RECORDS SEARCHED / DATA CURRENCY TRACKING

DRYCLEANERS: Drycleaning Facilities

The Drycleaners database, maintained by the Department of Environmental Protection, provides information about permitted dry cleaner facilities.

Date of Government Version: 10/16/2023
Date Data Arrived at EDR: 10/17/2023
Date Made Active in Reports: 01/05/2024
Number of Days to Update: 80

Source: Department of Environmental Protection
Telephone: 850-245-8927
Last EDR Contact: 01/16/2024
Next Scheduled EDR Contact: 04/29/2024
Data Release Frequency: Semi-Annually

DWM CONTAM: DWM CONTAMINATED SITES

A listing of active or known sites. The listing includes sites that need cleanup but are not actively being working on because the agency currently does not have funding (primarily petroleum and drycleaning).

Date of Government Version: 07/14/2023
Date Data Arrived at EDR: 10/04/2023
Date Made Active in Reports: 12/20/2023
Number of Days to Update: 77

Source: Department of Environmental Protection
Telephone: 850-245-7503
Last EDR Contact: 01/05/2024
Next Scheduled EDR Contact: 04/15/2024
Data Release Frequency: Varies

Financial Assurance 1: Financial Assurance Information Listing

A list of hazardous waste facilities required to provide financial assurance under RCRA.

Date of Government Version: 10/23/2023
Date Data Arrived at EDR: 10/24/2023
Date Made Active in Reports: 01/12/2024
Number of Days to Update: 80

Source: Department of Environmental Protection
Telephone: 850-245-8793
Last EDR Contact: 01/23/2024
Next Scheduled EDR Contact: 05/06/2024
Data Release Frequency: Semi-Annually

Financial Assurance 2: Financial Assurance Information Listing

A listing of financial assurance information for solid waste facilities.

Date of Government Version: 10/23/2023
Date Data Arrived at EDR: 10/24/2023
Date Made Active in Reports: 01/12/2024
Number of Days to Update: 80

Source: Department of Environmental Protection
Telephone: 850-245-8743
Last EDR Contact: 01/23/2024
Next Scheduled EDR Contact: 05/06/2024
Data Release Frequency: Semi-Annually

Financial Assurance 3: Financial Assurance Information Listing

A listing of financial assurance information for storage tanks sites.

Date of Government Version: 11/09/2023
Date Data Arrived at EDR: 11/09/2023
Date Made Active in Reports: 02/02/2024
Number of Days to Update: 85

Source: Department of Environmental Protection
Telephone: 850-245-8853
Last EDR Contact: 01/22/2024
Next Scheduled EDR Contact: 02/05/2024
Data Release Frequency: Quarterly

FL Cattle Dip. Vats: Cattle Dipping Vats

From the 1910's through the 1950's, these vats were filled with an arsenic solution for the control and eradication of the cattle fever tick. Other pesticides, such as DDT, were also widely used. By State law, all cattle, horses, mules, goats, and other susceptible animals were required to be dipped every 14 days. Under certain circumstances, the arsenic and other pesticides remaining at the site may present an environmental or public health hazard.

Date of Government Version: 09/27/2019
Date Data Arrived at EDR: 01/10/2020
Date Made Active in Reports: 02/11/2020
Number of Days to Update: 32

Source: Department of Environmental Protection
Telephone: 850-245-4444
Last EDR Contact: 01/05/2024
Next Scheduled EDR Contact: 04/15/2024
Data Release Frequency: No Update Planned

DRAFT

GOVERNMENT RECORDS SEARCHED / DATA CURRENCY TRACKING

HAZ WASTE: Hazardous Waste Information Listing

The records in this data set are generated by county SQG Assessment, Notification and Verification Programs on-site surveys (see 403.7225 FS). The waste records are wastes observed during county inspections. Even though this state program targets SQGs and VSQGs for outreach, some counties choose to additionally look at their LQGs.

Date of Government Version: 11/10/2023
Date Data Arrived at EDR: 11/10/2023
Date Made Active in Reports: 02/02/2024
Number of Days to Update: 84

Source: Department of Environmental Protection
Telephone: 850-245-8705
Last EDR Contact: 02/13/2024
Next Scheduled EDR Contact: 05/27/2024
Data Release Frequency: Quarterly

HW GEN: Hazardous Waste Generators

Small Quantity Hazardous Waste Generators are regulated under the federal Resource Conservation and Recovery Act (RCRA) and applicable state regulations as generators of hazardous wastes in quantities greater than 100 Kg but less than 1,000 Kg in any one calendar month. Large Quantity Generators of Hazardous Waste are tracked in this coverage based on their notification to the Department of Environmental Protection as to their handler status, or based on inspections conducted at their facilities. These facilities are regulated under the federal Resource Conservation and Recovery Act (RCRA) and applicable state regulations as generators of hazardous wastes in quantities equal to or greater than 1,000 Kg in any one calendar month.

Date of Government Version: 08/11/2023
Date Data Arrived at EDR: 09/20/2023
Date Made Active in Reports: 12/08/2023
Number of Days to Update: 79

Source: Department of Environmental Protection
Telephone: 850-245-8758
Last EDR Contact: 12/13/2023
Next Scheduled EDR Contact: 04/01/2024
Data Release Frequency: Quarterly

RESP PARTY: Responsible Party Sites Listing

Open, inactive and closed responsible party sites

Date of Government Version: 08/11/2023
Date Data Arrived at EDR: 09/26/2023
Date Made Active in Reports: 12/19/2023
Number of Days to Update: 84

Source: Department of Environmental Protection
Telephone: 850-245-8758
Last EDR Contact: 12/20/2023
Next Scheduled EDR Contact: 04/08/2024
Data Release Frequency: Quarterly

SOLCP: State-Owned Lands Cleanup Program Listing

The State-Owned Lands Cleanup Program (SOLCP) was created by the legislature in 2001 as a mechanism to identify and reduce the states possible risk and liability associated with potentially contaminated sites on state-owned property.

Date of Government Version: 11/06/2023
Date Data Arrived at EDR: 11/07/2023
Date Made Active in Reports: 02/02/2024
Number of Days to Update: 87

Source: Department of Environmental Protection
Telephone: 850-245-8952
Last EDR Contact: 02/06/2024
Next Scheduled EDR Contact: 05/20/2024
Data Release Frequency: Varies

SITE INV SITES: Site Investigation Section Sites Listing

Statewide coverage of Site Investigation Section (SIS) sites. Site Investigation is a Section within the Bureau of Waste Cleanup, Division of Waste Management. SIS provides technical support to FDEP District Waste Cleanup Programs and conducts contamination assessments throughout the state.

Date of Government Version: 11/10/2023
Date Data Arrived at EDR: 11/10/2023
Date Made Active in Reports: 02/02/2024
Number of Days to Update: 84

Source: Department of Environmental Protection
Telephone: 850-245-8953
Last EDR Contact: 02/15/2024
Next Scheduled EDR Contact: 05/27/2024
Data Release Frequency: Quarterly

TIER 2: Tier 2 Facility Listing

A listing of facilities which store or manufacture hazardous materials that submit a chemical inventory report.

DRAFT

Date of Government Version: 12/31/2022
Date Data Arrived at EDR: 06/07/2023
Date Made Active in Reports: 08/28/2023
Number of Days to Update: 82

Source: Department of Environmental Protection
Telephone: 850-413-9970
Last EDR Contact: 03/04/2024
Next Scheduled EDR Contact: 06/17/2024
Data Release Frequency: Varies

UIC: Underground Injection Wells Database Listing
A listing of Class I wells. Class I wells are used to inject hazardous waste, nonhazardous waste, or municipal waste below the lowermost USDW.

Date of Government Version: 10/11/2023
Date Data Arrived at EDR: 10/11/2023
Date Made Active in Reports: 01/04/2024
Number of Days to Update: 85

Source: Department of Environmental Protection
Telephone: 850-245-8655
Last EDR Contact: 01/11/2024
Next Scheduled EDR Contact: 04/29/2024
Data Release Frequency: Varies

WASTEWATER: Wastewater Facility Regulation Database
Domestic and industrial wastewater facilities.

Date of Government Version: 07/18/2023
Date Data Arrived at EDR: 10/16/2023
Date Made Active in Reports: 01/08/2024
Number of Days to Update: 84

Source: Department of Environmental Protection
Telephone: 850-245-8600
Last EDR Contact: 01/30/2024
Next Scheduled EDR Contact: 05/13/2024
Data Release Frequency: Quarterly

ERIC WASTE CLEANUP: Environmental Restoration Integrated Cleanup Listing
ERIC (Environmental Restoration Integrated Cleanup) is a single database for tracking all of the contaminated site cleanup activities in the Division of Waste Management (DWM). It was developed to bring together 11 different data systems to a single location that would allow tracking of a contaminated site throughout the course of cleanup regardless of which program area took the lead.

Date of Government Version: 12/19/2023
Date Data Arrived at EDR: 12/19/2023
Date Made Active in Reports: 12/21/2023
Number of Days to Update: 2

Source: Department of Environmental Protection
Telephone: 850-245-8270
Last EDR Contact: 12/19/2023
Next Scheduled EDR Contact: 04/08/2024
Data Release Frequency: Varies

UST FINDER: UST Finder Database
EPA developed UST Finder, a web map application containing a comprehensive, state-sourced national map of underground storage tank (UST) and leaking UST (LUST) data. It provides the attributes and locations of active and closed USTs, UST facilities, and LUST sites from states and from Tribal lands and US territories . UST Finder contains information about proximity of UST facilities and LUST sites to: surface and groundwater public drinking water protection areas; estimated number of private domestic wells and number of people living nearby; and flooding and wildfires.

Date of Government Version: 06/08/2023
Date Data Arrived at EDR: 10/04/2023
Date Made Active in Reports: 01/18/2024
Number of Days to Update: 106

Source: Environmental Protection Agency
Telephone: 202-564-0394
Last EDR Contact: 02/09/2024
Next Scheduled EDR Contact: 05/20/2024
Data Release Frequency: Varies

UST FINDER RELEASE: UST Finder Releases Database
US EPA's UST Finder data is a national composite of leaking underground storage tanks. This data contains information about, and locations of, leaking underground storage tanks. Data was collected from state sources and standardized into a national profile by EPA's Office of Underground Storage Tanks, Office of Research and Development, and the Association of State and Territorial Solid Waste Management Officials.

Date of Government Version: 06/08/2023
Date Data Arrived at EDR: 10/31/2023
Date Made Active in Reports: 01/18/2024
Number of Days to Update: 79

Source: Environmental Protecton Agency
Telephone: 202-564-0394
Last EDR Contact: 02/09/2024
Next Scheduled EDR Contact: 05/20/2024
Data Release Frequency: Semi-Annually

DRAFT

GOVERNMENT RECORDS SEARCHED / DATA CURRENCY TRACKING

EDR HIGH RISK HISTORICAL RECORDS

EDR Exclusive Records

EDR MGP: EDR Proprietary Manufactured Gas Plants

The EDR Proprietary Manufactured Gas Plant Database includes records of coal gas plants (manufactured gas plants) compiled by EDR's researchers. Manufactured gas sites were used in the United States from the 1800's to 1950's to produce a gas that could be distributed and used as fuel. These plants used whale oil, rosin, coal, or a mixture of coal, oil, and water that also produced a significant amount of waste. Many of the byproducts of the gas production, such as coal tar (oily waste containing volatile and non-volatile chemicals), sludges, oils and other compounds are potentially hazardous to human health and the environment. The byproduct from this process was frequently disposed of directly at the plant site and can remain or spread slowly, serving as a continuous source of soil and groundwater contamination.

Date of Government Version: N/A
Date Data Arrived at EDR: N/A
Date Made Active in Reports: N/A
Number of Days to Update: N/A

Source: EDR, Inc.
Telephone: N/A
Last EDR Contact: N/A
Next Scheduled EDR Contact: N/A
Data Release Frequency: No Update Planned

EDR Hist Auto: EDR Exclusive Historical Auto Stations

EDR has searched selected national collections of business directories and has collected listings of potential gas station/filling station/service station sites that were available to EDR researchers. EDR's review was limited to those categories of sources that might, in EDR's opinion, include gas station/filling station/service station establishments. The categories reviewed included, but were not limited to gas, gas station, gasoline station, filling station, auto, automobile repair, auto service station, service station, etc. This database falls within a category of information EDR classifies as "High Risk Historical Records", or HRHR. EDR's HRHR effort presents unique and sometimes proprietary data about past sites and operations that typically create environmental concerns, but may not show up in current government records searches.

Date of Government Version: N/A
Date Data Arrived at EDR: N/A
Date Made Active in Reports: N/A
Number of Days to Update: N/A

Source: EDR, Inc.
Telephone: N/A
Last EDR Contact: N/A
Next Scheduled EDR Contact: N/A
Data Release Frequency: Varies

EDR Hist Cleaner: EDR Exclusive Historical Cleaners

EDR has searched selected national collections of business directories and has collected listings of potential dry cleaner sites that were available to EDR researchers. EDR's review was limited to those categories of sources that might, in EDR's opinion, include dry cleaning establishments. The categories reviewed included, but were not limited to dry cleaners, cleaners, laundry, laundromat, cleaning/laundry, wash & dry etc. This database falls within a category of information EDR classifies as "High Risk Historical Records", or HRHR. EDR's HRHR effort presents unique and sometimes proprietary data about past sites and operations that typically create environmental concerns, but may not show up in current government records searches.

Date of Government Version: N/A
Date Data Arrived at EDR: N/A
Date Made Active in Reports: N/A
Number of Days to Update: N/A

Source: EDR, Inc.
Telephone: N/A
Last EDR Contact: N/A
Next Scheduled EDR Contact: N/A
Data Release Frequency: Varies

EDR RECOVERED GOVERNMENT ARCHIVES

Exclusive Recovered Govt. Archives

RGA HWS: Recovered Government Archive State Hazardous Waste Facilities List

The EDR Recovered Government Archive State Hazardous Waste database provides a list of SHWS incidents derived from historical databases and includes many records that no longer appear in current government lists. Compiled from Records formerly available from the Department of Environmental Protection in Floridia.

DRAFT

Date of Government Version: N/A
Date Data Arrived at EDR: 07/01/2013
Date Made Active in Reports: 12/30/2013
Number of Days to Update: 182

Source: Department of Environmental Protection
Telephone: N/A
Last EDR Contact: 06/01/2012
Next Scheduled EDR Contact: N/A
Data Release Frequency: Varies

RGA LF: Recovered Government Archive Solid Waste Facilities List

The EDR Recovered Government Archive Landfill database provides a list of landfills derived from historical databases and includes many records that no longer appear in current government lists. Compiled from Records formerly available from the Department of Environmental Protection in Floridia.

Date of Government Version: N/A
Date Data Arrived at EDR: 07/01/2013
Date Made Active in Reports: 01/10/2014
Number of Days to Update: 193

Source: Department of Environmental Protection
Telephone: N/A
Last EDR Contact: 06/01/2012
Next Scheduled EDR Contact: N/A
Data Release Frequency: Varies

RGA LUST: Recovered Government Archive Leaking Underground Storage Tank

The EDR Recovered Government Archive Leaking Underground Storage Tank database provides a list of LUST incidents derived from historical databases and includes many records that no longer appear in current government lists. Compiled from Records formerly available from the Department of Environmental Protection in Floridia.

Date of Government Version: N/A
Date Data Arrived at EDR: 07/01/2013
Date Made Active in Reports: 12/30/2013
Number of Days to Update: 182

Source: Department of Environmental Protection
Telephone: N/A
Last EDR Contact: 06/01/2012
Next Scheduled EDR Contact: N/A
Data Release Frequency: Varies

COUNTY RECORDS

ALACHUA COUNTY:

FACILITY LIST ALACHUA: Facility List

List of all regulated facilities in Alachua County.

Date of Government Version: 09/13/2023
Date Data Arrived at EDR: 09/14/2023
Date Made Active in Reports: 12/04/2023
Number of Days to Update: 81

Source: Alachua County Environmental Protection Department
Telephone: 352-264-6800
Last EDR Contact: 12/12/2023
Next Scheduled EDR Contact: 04/01/2024
Data Release Frequency: Annually

BROWARD COUNTY:

AST BROWARD: Aboveground Storage Tanks

Aboveground storage tank locations in Broward County.

Date of Government Version: 09/15/2021
Date Data Arrived at EDR: 09/16/2021
Date Made Active in Reports: 12/03/2021
Number of Days to Update: 78

Source: Broward County Environmental Protection Department
Telephone: 954-818-7509
Last EDR Contact: 02/20/2024
Next Scheduled EDR Contact: 06/03/2024
Data Release Frequency: Varies

UST BROWARD: Underground Storage Tanks

All known regulated storage tanks within Broward County, including those tanks that have been closed

Date of Government Version: 09/15/2021
Date Data Arrived at EDR: 09/16/2021
Date Made Active in Reports: 12/03/2021
Number of Days to Update: 78

Source: Broward County Environmental Protection Department
Telephone: 954-818-7509
Last EDR Contact: 02/20/2024
Next Scheduled EDR Contact: 06/03/2024
Data Release Frequency: Varies

HILLSBOROUGH COUNTY:

DRAFT

LF HILLSBOROUGH: Hillsborough County LF
Hillsborough county landfill sites.

Date of Government Version: 10/02/2023
Date Data Arrived at EDR: 10/04/2023
Date Made Active in Reports: 12/19/2023
Number of Days to Update: 76

Source: Hillsborough County Environmental Protection Commission
Telephone: 813-627-2600
Last EDR Contact: 12/26/2023
Next Scheduled EDR Contact: 04/15/2024
Data Release Frequency: Varies

MIAMI-DADE COUNTY:

DADE CO AP: Air Permit Sites
Facilities that release or have a potential to release pollutants.

Date of Government Version: 11/17/2023
Date Data Arrived at EDR: 11/17/2023
Date Made Active in Reports: 02/13/2024
Number of Days to Update: 88

Source: Department of Environmental Resources Management
Telephone: 305-372-6755
Last EDR Contact: 02/21/2024
Next Scheduled EDR Contact: 06/03/2024
Data Release Frequency: Semi-Annually

DADE CO AW: Agricultural Waste Listing
A listing of agricultural waste sites

Date of Government Version: 11/17/2023
Date Data Arrived at EDR: 11/17/2023
Date Made Active in Reports: 02/13/2024
Number of Days to Update: 88

Source: Miami-Dade County Division of Environmental Resources Management
Telephone: 305-372-6715
Last EDR Contact: 02/21/2024
Next Scheduled EDR Contact: 06/03/2024
Data Release Frequency: Varies

DADE CO LF: Miami Dade County Landfill Solid Waste Sites listing.
Miami Dade County Landfill Solid Waste Sites listing.

Date of Government Version: 02/24/2022
Date Data Arrived at EDR: 02/24/2022
Date Made Active in Reports: 05/19/2022
Number of Days to Update: 84

Source: Miami Dade County Environmental Resources Management
Telephone: 305-372-6789
Last EDR Contact: 03/04/2024
Next Scheduled EDR Contact: 06/03/2024
Data Release Frequency: Varies

DADE CO LW: Liquid Waste Transporter List
The Liquid Waste Transporter permit regulates the transportation of various types of liquid and solid waste, including hazardous waste, waste oil and oily waste waters, septic and grease trap waste, biomedical waste, spent radiator fluid, photo chemical waste, dry sewage sludge, and other types of non-hazardous industrial waste. The Liquid Waste Transporter permits needed to protect the environment and the public from improperly handled and transported waste.

Date of Government Version: 11/17/2023
Date Data Arrived at EDR: 11/17/2023
Date Made Active in Reports: 02/13/2024
Number of Days to Update: 88

Source: DERM
Telephone: 305-372-6755
Last EDR Contact: 02/21/2024
Next Scheduled EDR Contact: 06/03/2024
Data Release Frequency: Quarterly

DADE GTO: Grease Trap Sites
Any non-residential facility that discharges waste to a sanitary sewer.

Date of Government Version: 11/17/2023
Date Data Arrived at EDR: 11/17/2023
Date Made Active in Reports: 02/13/2024
Number of Days to Update: 88

Source: Dade County Dept. of Env. Resources Mgmt.
Telephone: 305-372-6508
Last EDR Contact: 02/21/2024
Next Scheduled EDR Contact: 06/03/2024
Data Release Frequency: Semi-Annually

DRAFT

GOVERNMENT RECORDS SEARCHED / DATA CURRENCY TRACKING

DADE MOP: Marine Facilities Operating Permit

What is this permit used for? Miami-Dade County Ordinance 89-104 and Section 24-18 of the Code of Miami-Dade County require the following types of marine facilities to obtain annual operating permits from DERM: All recreational boat docking facilities with ten (10) or more boat slips, moorings, davit spaces, and vessel tie-up spaces. All boat storage facilities contiguous to tidal waters in Miami-Dade County with ten (10) or more dry storage spaces including boatyards and boat manufacturing facilities.

Date of Government Version: 11/17/2023
Date Data Arrived at EDR: 11/17/2023
Date Made Active in Reports: 02/13/2024
Number of Days to Update: 88

Source: DERM
Telephone: 305-372-3576
Last EDR Contact: 02/21/2024
Next Scheduled EDR Contact: 06/03/2024
Data Release Frequency: Quarterly

DADE MRE: Maimi River Enforcement

The Miami River Enforcement database files were created for facilities and in some instances vessels that were inspected by a workgroup within the Department that was identified as the Miami River Enforcement Group. The files do not all necessarily reflect enforcement cases and some were created for locations that were permitted by other Sections within the Department.

Date of Government Version: 06/05/2013
Date Data Arrived at EDR: 06/06/2013
Date Made Active in Reports: 08/06/2013
Number of Days to Update: 61

Source: DERM
Telephone: 305-372-3576
Last EDR Contact: 02/21/2024
Next Scheduled EDR Contact: 06/03/2024
Data Release Frequency: Quarterly

DADE_IWP: Industrial Waste Permit Sites

Facilities that either generate more than 25,000 of wastewater per day to sanitary sewers or are pre-defined by EPA.

Date of Government Version: 11/17/2023
Date Data Arrived at EDR: 11/17/2023
Date Made Active in Reports: 02/13/2024
Number of Days to Update: 88

Source: Department of Environmental Resources Management
Telephone: 305-372-6700
Last EDR Contact: 02/21/2024
Next Scheduled EDR Contact: 06/03/2024
Data Release Frequency: Semi-Annually

ENF: Enforcement Case Tracking System Sites

Enforcement cases monitored by the Dade County Department of Environmental Resources Management.

Date of Government Version: 11/17/2023
Date Data Arrived at EDR: 11/20/2023
Date Made Active in Reports: 02/13/2024
Number of Days to Update: 85

Source: Department of Environmental Resources Management
Telephone: 305-372-6755
Last EDR Contact: 02/21/2024
Next Scheduled EDR Contact: 06/03/2024
Data Release Frequency: Semi-Annually

SPILLS DADE: Fuel Spills Cases

DERM documents fuel spills of sites that are not in a state program.

Date of Government Version: 01/08/2009
Date Data Arrived at EDR: 01/13/2009
Date Made Active in Reports: 02/05/2009
Number of Days to Update: 23

Source: Department of Environmental Resources Management
Telephone: 305-372-6755
Last EDR Contact: 02/21/2024
Next Scheduled EDR Contact: 06/03/2024
Data Release Frequency: Semi-Annually

UST DADE: Storage Tanks

A listing of aboveground and underground storage tank site locations.

Date of Government Version: 04/05/2023
Date Data Arrived at EDR: 05/24/2023
Date Made Active in Reports: 08/11/2023
Number of Days to Update: 79

Source: Department of Environmental Resource Management
Telephone: 305-372-6700
Last EDR Contact: 02/22/2024
Next Scheduled EDR Contact: 06/03/2024
Data Release Frequency: Semi-Annually

PALM BEACH COUNTY:

DRAFT

LF PALM BEACH: Palm Beach County LF
Palm Beach County Inventory of Solid Waste Sites.

Date of Government Version: 09/01/2011
Date Data Arrived at EDR: 09/20/2011
Date Made Active in Reports: 10/10/2011
Number of Days to Update: 20

Source: Palm Beach County Solid Waste Authority
Telephone: 561-640-4000
Last EDR Contact: 12/07/2023
Next Scheduled EDR Contact: 03/18/2024
Data Release Frequency: Varies

OTHER DATABASE(S)

Depending on the geographic area covered by this report, the data provided in these specialty databases may or may not be complete. For example, the existence of wetlands information data in a specific report does not mean that all wetlands in the area covered by the report are included. Moreover, the absence of any reported wetlands information does not necessarily mean that wetlands do not exist in the area covered by the report.

CT MANIFEST: Hazardous Waste Manifest Data
Facility and manifest data. Manifest is a document that lists and tracks hazardous waste from the generator through transporters to a tsd facility.

Date of Government Version: 11/06/2023
Date Data Arrived at EDR: 11/07/2023
Date Made Active in Reports: 01/31/2024
Number of Days to Update: 85

Source: Department of Energy & Environmental Protection
Telephone: 860-424-3375
Last EDR Contact: 02/06/2024
Next Scheduled EDR Contact: 05/20/2024
Data Release Frequency: No Update Planned

NJ MANIFEST: Manifest Information
Hazardous waste manifest information.

Date of Government Version: 12/31/2018
Date Data Arrived at EDR: 04/10/2019
Date Made Active in Reports: 05/16/2019
Number of Days to Update: 36

Source: Department of Environmental Protection
Telephone: N/A
Last EDR Contact: 12/27/2023
Next Scheduled EDR Contact: 04/15/2024
Data Release Frequency: Annually

NY MANIFEST: Facility and Manifest Data
Manifest is a document that lists and tracks hazardous waste from the generator through transporters to a TSD facility.

Date of Government Version: 12/31/2019
Date Data Arrived at EDR: 11/30/2023
Date Made Active in Reports: 12/01/2023
Number of Days to Update: 1

Source: Department of Environmental Conservation
Telephone: 518-402-8651
Last EDR Contact: 01/26/2024
Next Scheduled EDR Contact: 05/06/2024
Data Release Frequency: Quarterly

PA MANIFEST: Manifest Information
Hazardous waste manifest information.

Date of Government Version: 06/30/2018
Date Data Arrived at EDR: 07/19/2019
Date Made Active in Reports: 09/10/2019
Number of Days to Update: 53

Source: Department of Environmental Protection
Telephone: 717-783-8990
Last EDR Contact: 01/05/2024
Next Scheduled EDR Contact: 04/22/2024
Data Release Frequency: Annually

RI MANIFEST: Manifest information
Hazardous waste manifest information

Date of Government Version: 12/31/2020
Date Data Arrived at EDR: 11/30/2021
Date Made Active in Reports: 02/18/2022
Number of Days to Update: 80

Source: Department of Environmental Management
Telephone: 401-222-2797
Last EDR Contact: 02/12/2024
Next Scheduled EDR Contact: 05/27/2024
Data Release Frequency: Annually

DRAFT

GOVERNMENT RECORDS SEARCHED / DATA CURRENCY TRACKING

WI MANIFEST: Manifest Information
Hazardous waste manifest information.

Date of Government Version: 05/31/2018
Date Data Arrived at EDR: 06/19/2019
Date Made Active in Reports: 09/03/2019
Number of Days to Update: 76

Source: Department of Natural Resources
Telephone: N/A
Last EDR Contact: 03/01/2024
Next Scheduled EDR Contact: 06/17/2024
Data Release Frequency: Annually

Oil/Gas Pipelines
Source: Endeavor Business Media
Petroleum Bundle (Crude Oil, Refined Products, Petrochemicals, Gas Liquids (LPG/NGL), and Specialty Gases (Miscellaneous)) N = Natural Gas Bundle (Natural Gas, Gas Liquids (LPG/NGL), and Specialty Gases (Miscellaneous)). This map includes information copyrighted by Endeavor Business Media. This information is provided on a best effort basis and Endeavor Business Media does not guarantee its accuracy nor warrant its fitness for any particular purpose. Such information has been reprinted with the permission of Endeavor Business Media.

Electric Power Transmission Line Data
Source: Endeavor Business Media
This map includes information copyrighted by Endeavor Business Media. This information is provided on a best effort basis and Endeavor Business Media does not guarantee its accuracy nor warrant its fitness for any particular purpose. Such information has been reprinted with the permission of Endeavor Business Media.

Sensitive Receptors: There are individuals deemed sensitive receptors due to their fragile immune systems and special sensitivity to environmental discharges. These sensitive receptors typically include the elderly, the sick, and children. While the location of all sensitive receptors cannot be determined, EDR indicates those buildings and facilities - schools, daycares, hospitals, medical centers, and nursing homes - where individuals who are sensitive receptors are likely to be located.

AHA Hospitals:
Source: American Hospital Association, Inc.
Telephone: 312-280-5991
The database includes a listing of hospitals based on the American Hospital Association's annual survey of hospitals.

Medical Centers: Provider of Services Listing
Source: Centers for Medicare & Medicaid Services
Telephone: 410-786-3000
A listing of hospitals with Medicare provider number, produced by Centers of Medicare & Medicaid Services, a federal agency within the U.S. Department of Health and Human Services.

Nursing Homes
Source: National Institutes of Health
Telephone: 301-594-6248
Information on Medicare and Medicaid certified nursing homes in the United States.

Public Schools
Source: National Center for Education Statistics
Telephone: 202-502-7300
The National Center for Education Statistics' primary database on elementary and secondary public education in the United States. It is a comprehensive, annual, national statistical database of all public elementary and secondary schools and school districts, which contains data that are comparable across all states.

Private Schools
Source: National Center for Education Statistics
Telephone: 202-502-7300
The National Center for Education Statistics' primary database on private school locations in the United States.

Daycare Centers: Department of Children & Families
Source: Provider Information
Telephone: 850-488-4900

Flood Zone Data: This data was obtained from the Federal Emergency Management Agency (FEMA). It depicts 100-year and 500-year flood zones as defined by FEMA. It includes the National Flood Hazard Layer (NFHL) which incorporates Flood Insurance Rate Map (FIRM) data and Q3 data from FEMA in areas not covered by NFHL.
Source: FEMA
Telephone: 877-336-2627
Date of Government Version: 2003, 2015

DRAFT

GOVERNMENT RECORDS SEARCHED / DATA CURRENCY TRACKING

NWI: National Wetlands Inventory. This data, available in select counties across the country, was obtained by EDR in 2002, 2005, 2010 and 2015 from the U.S. Fish and Wildlife Service.

State Wetlands Data: Wetlands Inventory
Source: Department of Environmental Protection
Telephone: 850-245-8238

STREET AND ADDRESS INFORMATION

© 2015 TomTom North America, Inc. All rights reserved. This material is proprietary and the subject of copyright protection and other intellectual property rights owned by or licensed to Tele Atlas North America, Inc. The use of this material is subject to the terms of a license agreement. You will be held liable for any unauthorized copying or disclosure of this material.

DRAFT

McIntosh Road From South of US 92 To North of I-4

McIntosh Road From South of US 92 To North of I-4

Dover, FL 33527

Inquiry Number: 7587863.4

March 08, 2024

The EDR Aerial Photo Decade Package

DRAFT

6 Armstrong Road, 4th floor
Shelton, CT 06484
Toll Free: 800.352.0050
www.edrnet.com

Date EDR Searched Historical Sources:

Aerial Photography March 08, 2024

Target Property:

McIntosh Road From South of US 92 To North of I-4

Dover, FL 33527

Year	***Scale***	***Details***	***Source***
1938	Aerial Photograph. Scale: 1"=1000'	Flight Year: 1938	U of FL
1948	Aerial Photograph. Scale: 1"=1000'	Flight Year: 1948	U of FL
1952	Aerial Photograph. Scale: 1"=1000'	Flight Year: 1952	USGS
1957	Aerial Photograph. Scale: 1"=1000'	Flight Year: 1957	U of FL
1965	Aerial Photograph. Scale: 1"=1000'	Flight Year: 1965	FDOT
1971	Aerial Photograph. Scale: 1"=1000'	Flight Year: 1971	USGS
1973	Aerial Photograph. Scale: 1"=1000'	Flight Year: 1973	FDOT
1975	Aerial Photograph. Scale: 1"=1000'	Flight Year: 1975	FDOT
1979	Aerial Photograph. Scale: 1"=1000'	Flight Year: 1979	USGS
1984	Aerial Photograph. Scale: 1"=1000'	Flight Year: 1984	USDA
1987	Aerial Photograph. Scale: 1"=1000'	Flight Year: 1987	FLDOT
1995	Aerial Photograph. Scale: 1"=1000'	Flight Year: 1995	USGS/DOQQ
1999	Aerial Photograph. Scale: 1"=1000'	Flight Year: 1999	USGS/DOQQ
2007	Aerial Photograph. Scale: 1"=1000'	Flight Year: 2007	USGS/NAIP
2010	Aerial Photograph. Scale: 1"=1000'	Flight Year: 2010	USGS/NAIP
2015	Aerial Photograph. Scale: 1"=1000'	Flight Year: 2015	USGS/NAIP
2019	Aerial Photograph. Scale: 1"=1000'	Flight Year: 2019	USGS/NAIP

DRAFT

INQUIRY #: 7587863.4
YEAR: 1938
SCALE: 1"=1000'

INQUIRY #: 7587863.4
YEAR: 1948
SCALE: 1"=1000'

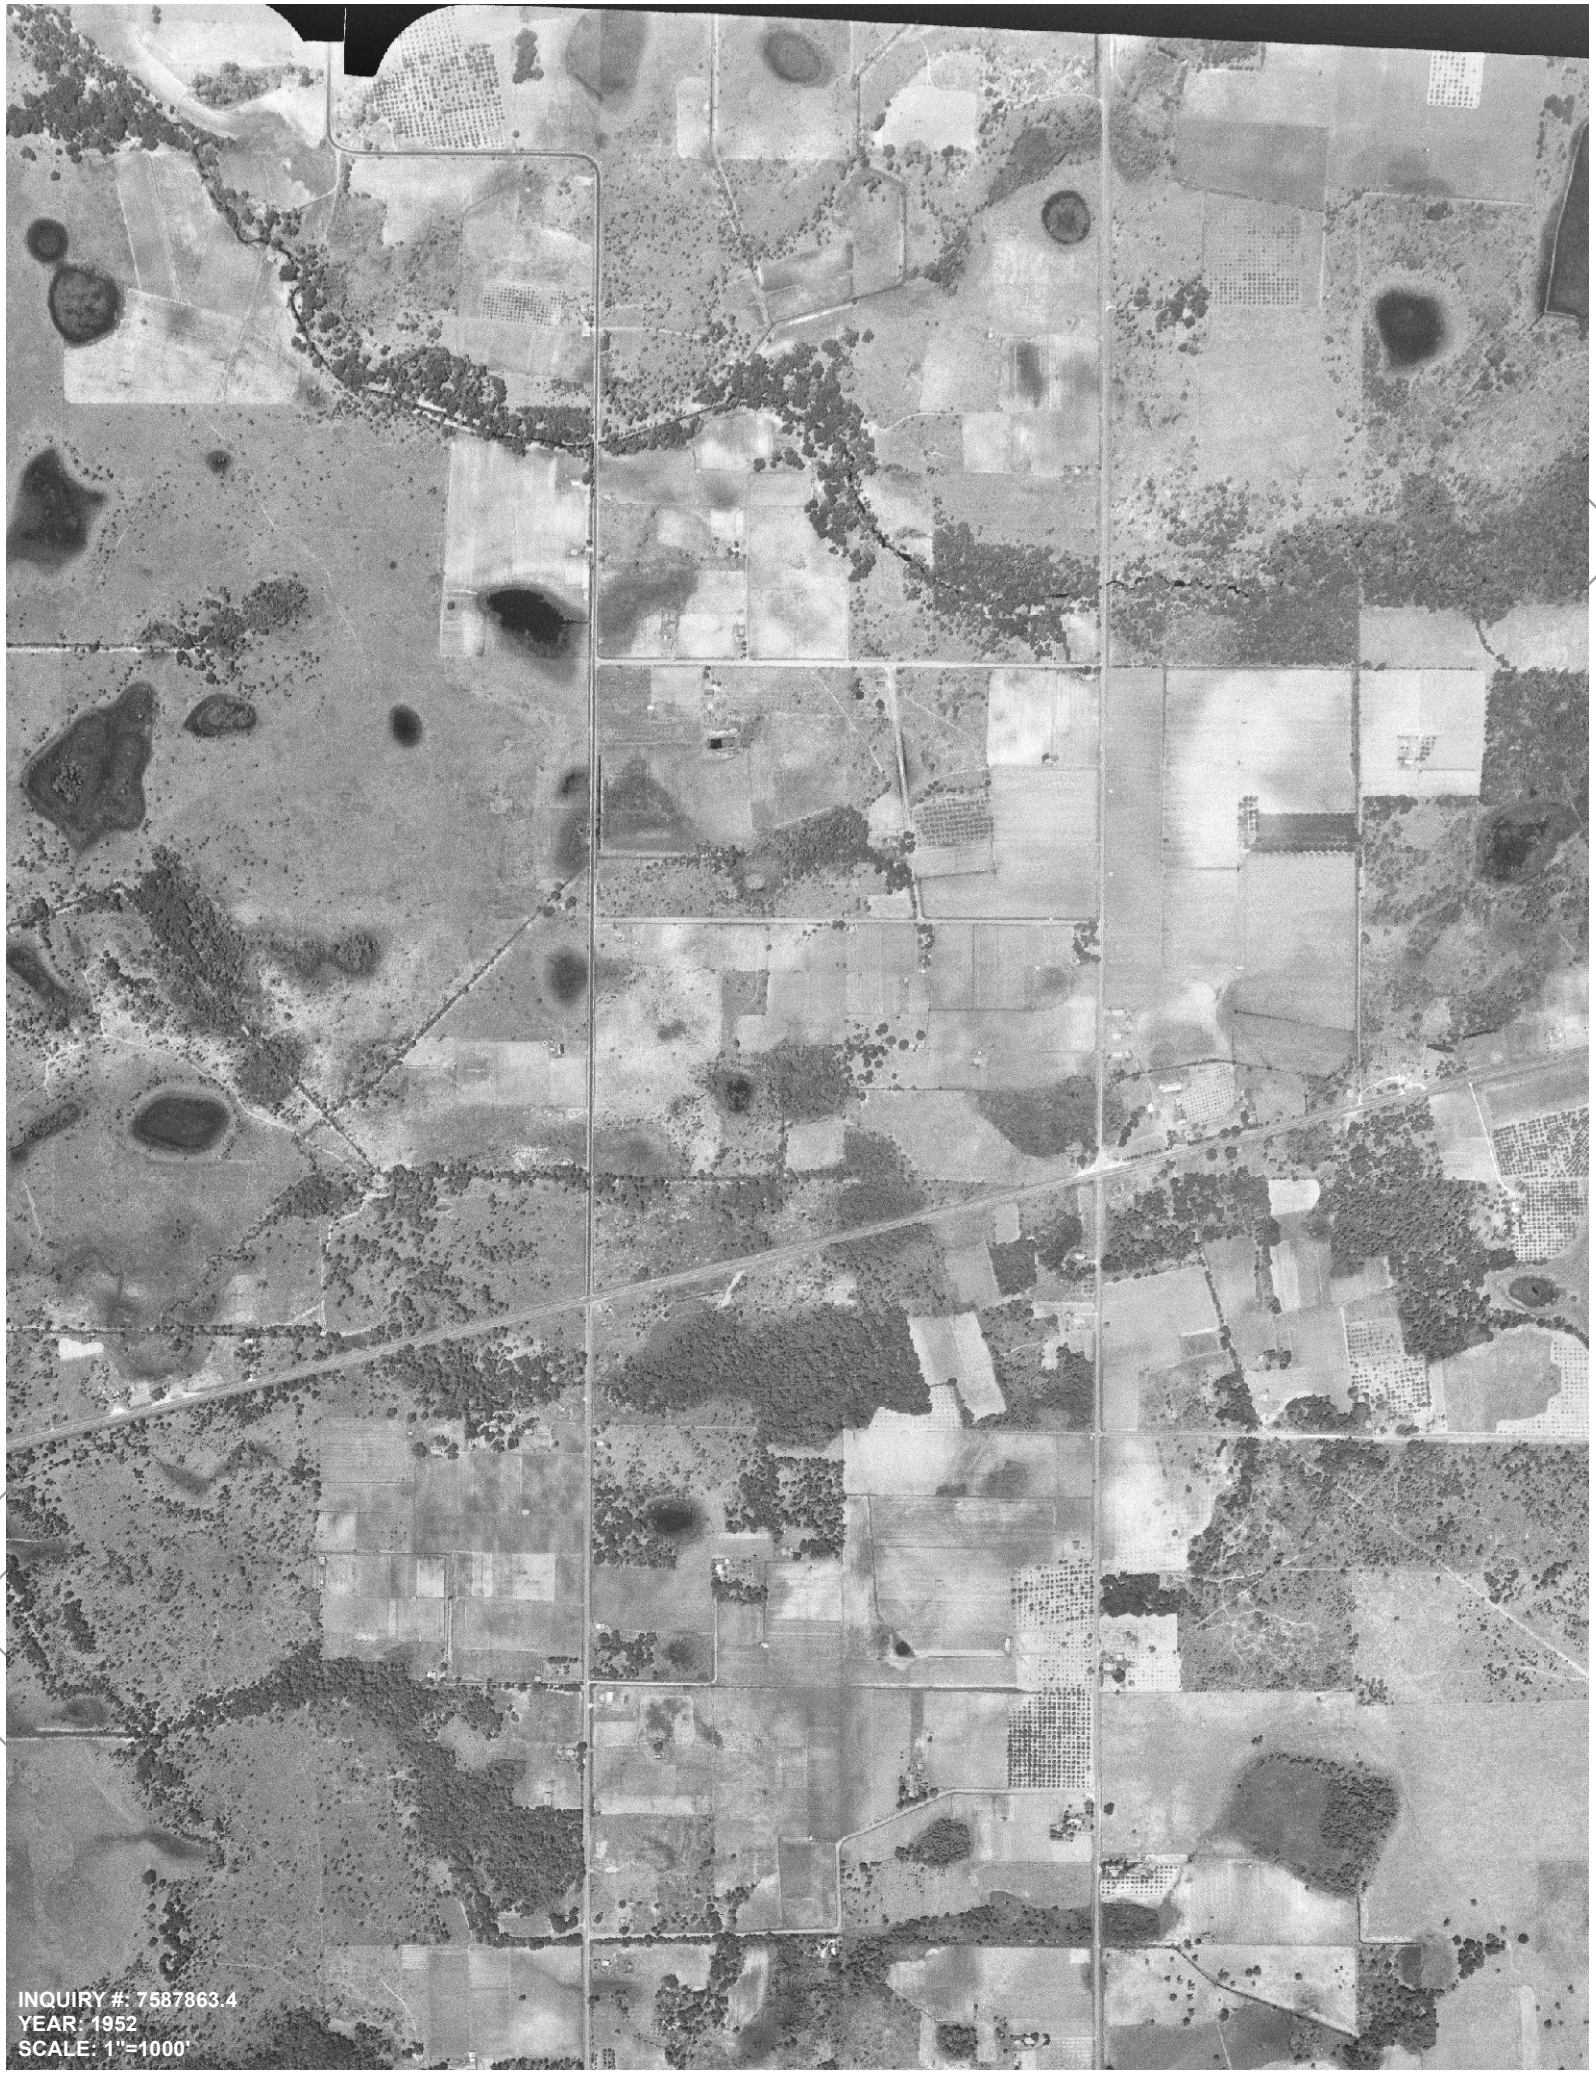
INQUIRY #: 7587863.4
YEAR: 1952
SCALE: 1"=1000'

INQUIRY #: 7587863.4
YEAR: 1957
SCALE: 1"=1000'

INQUIRY #: 7587863.4
YEAR: 1971
SCALE: 1"=1000'

INQUIRY #: 7587863.4
YEAR: 1973
SCALE: 1"=1000'

INQUIRY #: 7587863.4
YEAR: 1975
SCALE: 1"=1000'

INQUIRY #: 7587863.4
YEAR: 1979
SCALE: 1"=1000'

INQUIRY #: 7587863.4
YEAR: 1984
SCALE: 1"=1000'

INQUIRY #: 7587863.4
YEAR: 1987
SCALE: 1"=1000'

INQUIRY #: 7587863.4
YEAR: 1995
SCALE: 1"=1000'

INQUIRY #: 7587863.4
YEAR: 1999
SCALE: 1"=1000'

INQUIRY #: 7587863.4
YEAR: 2007
SCALE: 1"=1000'

INQUIRY #: 7587863.4
YEAR: 2010
SCALE: 1"=1000'

INQUIRY #: 7587863.4
YEAR: 2015
SCALE: 1"=1000'

INQUIRY #: 7587863.4
YEAR: 2019
SCALE: 1"=1000'

McIntosh Road From South of US 92 To North of I-4

McIntosh Road From South of US 92 To North of I-4

Dover, FL 33527

Inquiry Number: 7587863.1

March 06, 2024

EDR Historical Topo Map Report

with QuadMatch™

DRAFT

6 Armstrong Road, 4th floor
Shelton, CT 06484
Toll Free: 800.352.0050
www.edrnet.com

EDR Historical Topo Map Report

03/06/24

Site Name:

McIntosh Road From South of
McIntosh Road From South of
Dover, FL 33527
EDR Inquiry # 7587863.1

Client Name:

APTIM
725 US Highway 301 South
Tampa, FL 33619
Contact: Jessica Jordan

EDR Topographic Map Library has been searched by EDR and maps covering the target property location as provided by APTIM were identified for the years listed below. EDR's Historical Topo Map Report is designed to assist professionals in evaluating potential liability on a target property resulting from past activities. EDRs Historical Topo Map Report includes a search of a collection of public and private color historical topographic maps, dating back to the late 1800s.

Search Results:

P.O.# McIntosh Road from south of U
Project: McIntosh Road from south of U

Coordinates:

Latitude:	28.0222 28° 1' 20" North
Longitude:	-82.2446 -82° 14' 41" West
UTM Zone:	Zone 17 North
UTM X Meters:	377647.46
UTM Y Meters:	3100285.98
Elevation:	55.00' above sea level

Maps Provided:

2021	1969, 1973, 1974
2018	1944
2015	1943, 1944
2012	
1995, 1999	
1987	
1981, 1983	
1975	

Disclaimer - Copyright and Trademark Notice

This Report contains certain information obtained from a variety of public and other sources reasonably available to Environmental Data Resources, LLC. It cannot be concluded from this Report that coverage information for the target and surrounding properties does not exist from other sources. This Report is provided on an "AS IS", "AS AVAILABLE" basis. NO WARRANTY EXPRESS OR IMPLIED IS MADE WHATSOEVER IN CONNECTION WITH THIS REPORT. ENVIRONMENTAL DATA RESOURCES, LLC AND ITS SUBSIDIARIES, AFFILIATES AND THIRD PARTY SUPPLIERS DISCLAIM ALL WARRANTIES, OF ANY KIND OR NATURE, EXPRESS OR IMPLIED, ARISING OUT OF OR RELATED TO THIS REPORT OR ANY OF THE DATA AND INFORMATION PROVIDED IN THIS REPORT, INCLUDING WITHOUT LIMITATION, ANY WARRANTIES REGARDING ACCURACY, QUALITY, CORRECTNESS, COMPLETENESS, COMPREHENSIVENESS, SUITABILITY, MERCHANTABILITY, FITNESS FOR A PARTICULAR PURPOSE, TITLE, NON-INFRINGEMENT, MISAPPROPRIATION, OR OTHERWISE. ALL RISK IS ASSUMED BY THE USER. IN NO EVENT SHALL ENVIRONMENTAL DATA RESOURCES, LLC OR ITS SUBSIDIARIES, AFFILIATES OR THIRD PARTY SUPPLIERS BE LIABLE TO ANYONE FOR ANY DIRECT, INCIDENTAL, INDIRECT, SPECIAL, CONSEQUENTIAL OR OTHER DAMAGES OF ANY TYPE OR KIND (INCLUDING BUT NOT LIMITED TO LOSS OF PROFITS, LOSS OF USE, OR LOSS OF DATA), ARISING OUT OF OR IN ANY WAY CONNECTED WITH THIS REPORT OR ANY OF THE DATA AND INFORMATION PROVIDED IN THIS REPORT. Any analyses, estimates, ratings, environmental risk levels, or risk codes provided in this Report are provided for illustrative purposes only, and are not intended to provide, nor should they be interpreted as providing any facts regarding, or prediction or forecast of, any environmental risk for any property. Only an assessment performed by a qualified environmental professional can provide findings, opinions or conclusions regarding the environmental risk or conditions in, on or at any property.

Copyright 2024 by Environmental Data Resources, Inc. All rights reserved. Reproduction in any media or format, in whole or in part, of any report or map of Environmental Data Resources, Inc., or its affiliates, is prohibited without prior written permission.

EDR and its logos (including Sanborn and Sanborn Map) are trademarks of Environmental Data Resources, LLC or its affiliates. All other trademarks used herein are the property of their respective owners.

Topo Sheet Key

This EDR Topo Map Report is based upon the following USGS topographic map sheets.

2021 Source Sheets

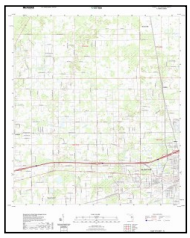

Plant City West
2021
7.5-minute, 24000

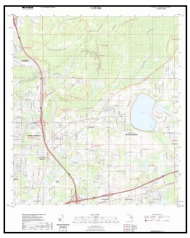

Thonotosassa
2021
7.5-minute, 24000

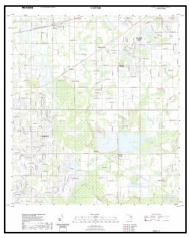

Dover
2021
7.5-minute, 24000

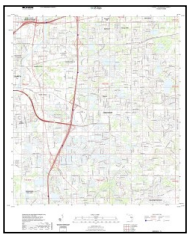

Brandon
2021
7.5-minute, 24000

2018 Source Sheets

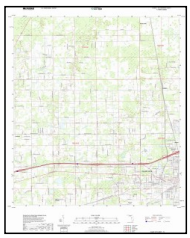

Plant City West
2018
7.5-minute, 24000

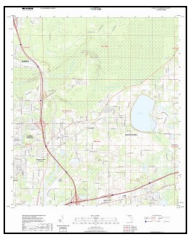

Thonotosassa
2018
7.5-minute, 24000

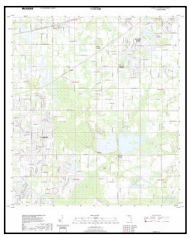

Dover
2018
7.5-minute, 24000

Brandon
2018
7.5-minute, 24000

2015 Source Sheets

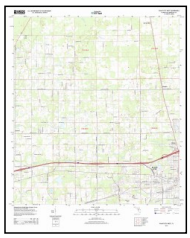

Plant City West
2015
7.5-minute, 24000

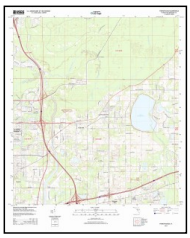

Thonotosassa
2015
7.5-minute, 24000

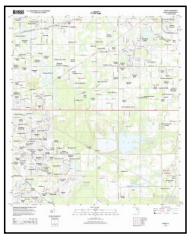

Dover
2015
7.5-minute, 24000

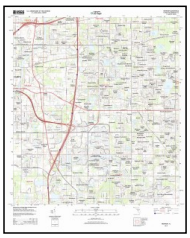

Brandon
2015
7.5-minute, 24000

2012 Source Sheets

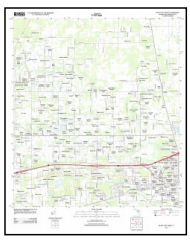

Plant City West
2012
7.5-minute, 24000

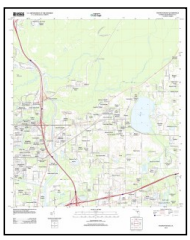

Thonotosassa
2012
7.5-minute, 24000

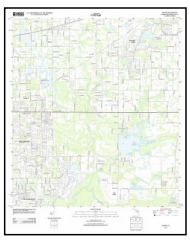

Dover
2012
7.5-minute, 24000

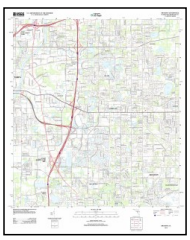

Brandon
2012
7.5-minute, 24000

Topo Sheet Key

This EDR Topo Map Report is based upon the following USGS topographic map sheets.

1995, 1999 Source Sheets

Thonotosassa
1995
7.5-minute, 24000
Aerial Photo Revised 1995

Brandon
1999
7.5-minute, 24000

1987 Source Sheets

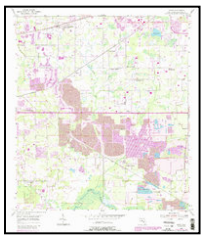

Dover
1987
7.5-minute, 24000
Aerial Photo Revised 1947

Thonotosassa
1987
7.5-minute, 24000
Aerial Photo Revised 1984

Brandon
1987
7.5-minute, 24000
Aerial Photo Revised 1984

1981, 1983 Source Sheets

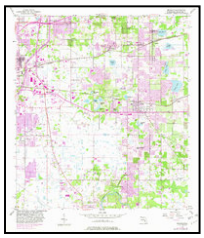

Brandon
1981
7.5-minute, 24000
Aerial Photo Revised 1979

Plant City West
1983
7.5-minute, 24000
Aerial Photo Revised 1971

1975 Source Sheets

Plant City West
1975
7.5-minute, 24000
Aerial Photo Revised 1971

Topo Sheet Key

This EDR Topo Map Report is based upon the following USGS topographic map sheets.

1969, 1973, 1974 Source Sheets

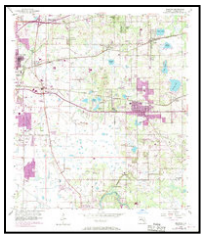

Brandon
1969
7.5-minute, 24000
Aerial Photo Revised 1969

Dover
1973
7.5-minute, 24000
Aerial Photo Revised 1972

Thonotosassa
1974
7.5-minute, 24000
Aerial Photo Revised 1971

1944 Source Sheets

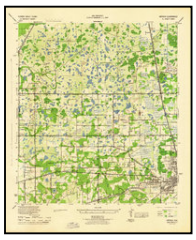

Antioch
1944
7.5-minute, 31680
Aerial Photo Revised 1942

Thonotosassa
1944
7.5-minute, 31680
Aerial Photo Revised 1942

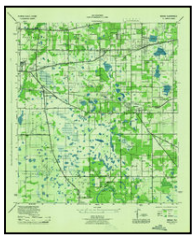

Mango
1944
7.5-minute, 31680
Aerial Photo Revised 1942

1943, 1944 Source Sheets

Thonotosassa
1943
7.5-minute, 24000
Aerial Photo Revised 1942

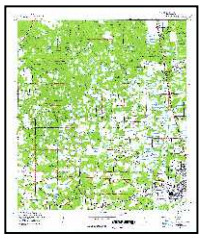

PLANT CITY WEST
1944
7.5-minute, 24000

Historical Topo Map

2021

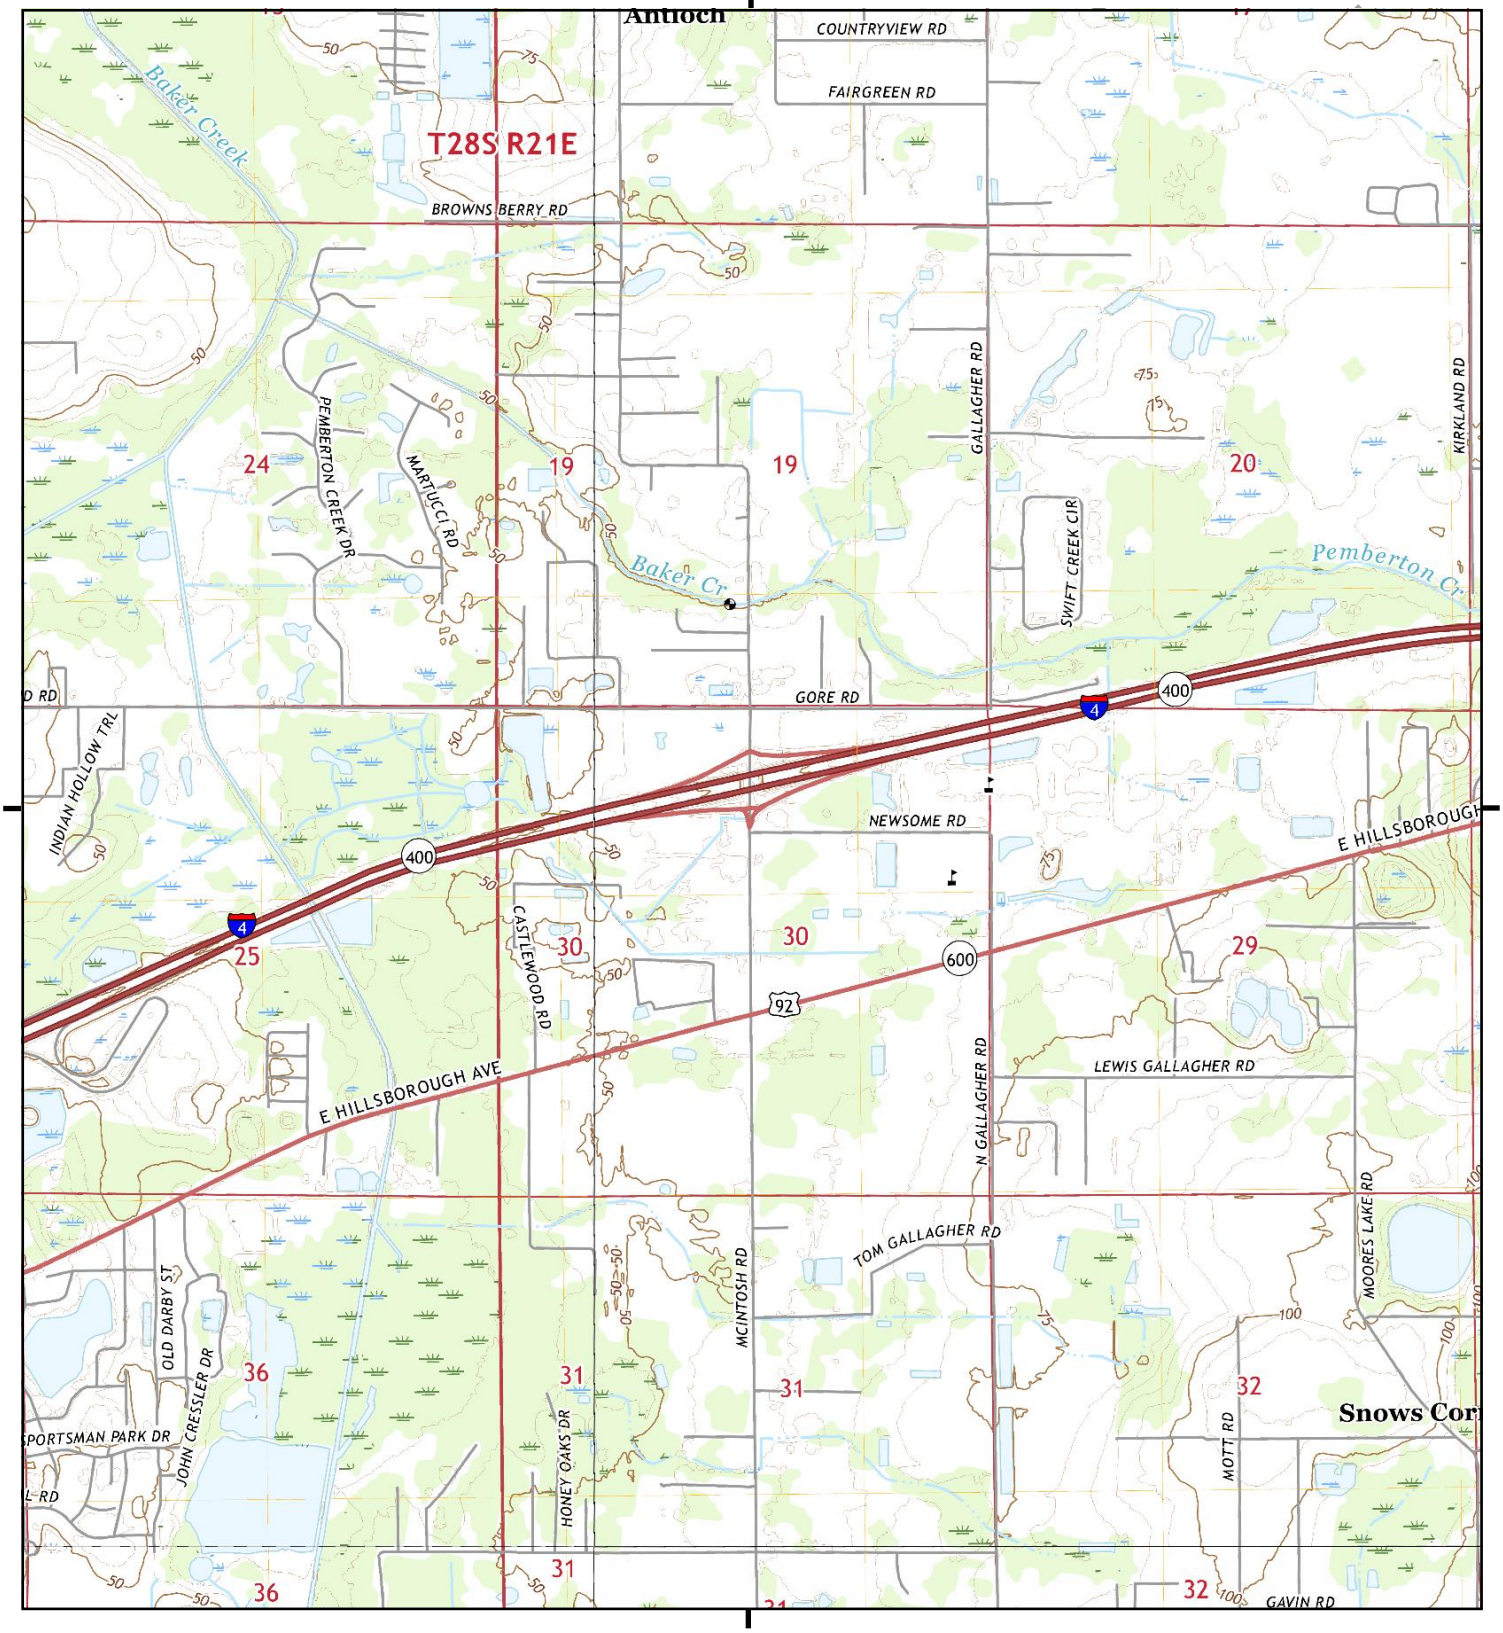

This report includes information from the following map sheet(s).

0 Miles 0.25 0.5 1 1.5

NW N NE
W E
SW S SE

TP, Plant City West, 2021, 7.5-minute
SE, Dover, 2021, 7.5-minute
S, Brandon, 2021, 7.5-minute
NW, Thonotosassa, 2021, 7.5-minute

SITE NAME: McIntosh Road From South of US 92 To I
ADDRESS: McIntosh Road From South of US 92 To I
Dover, FL 33527
CLIENT: APTIM

N

Historical Topo Map

2018

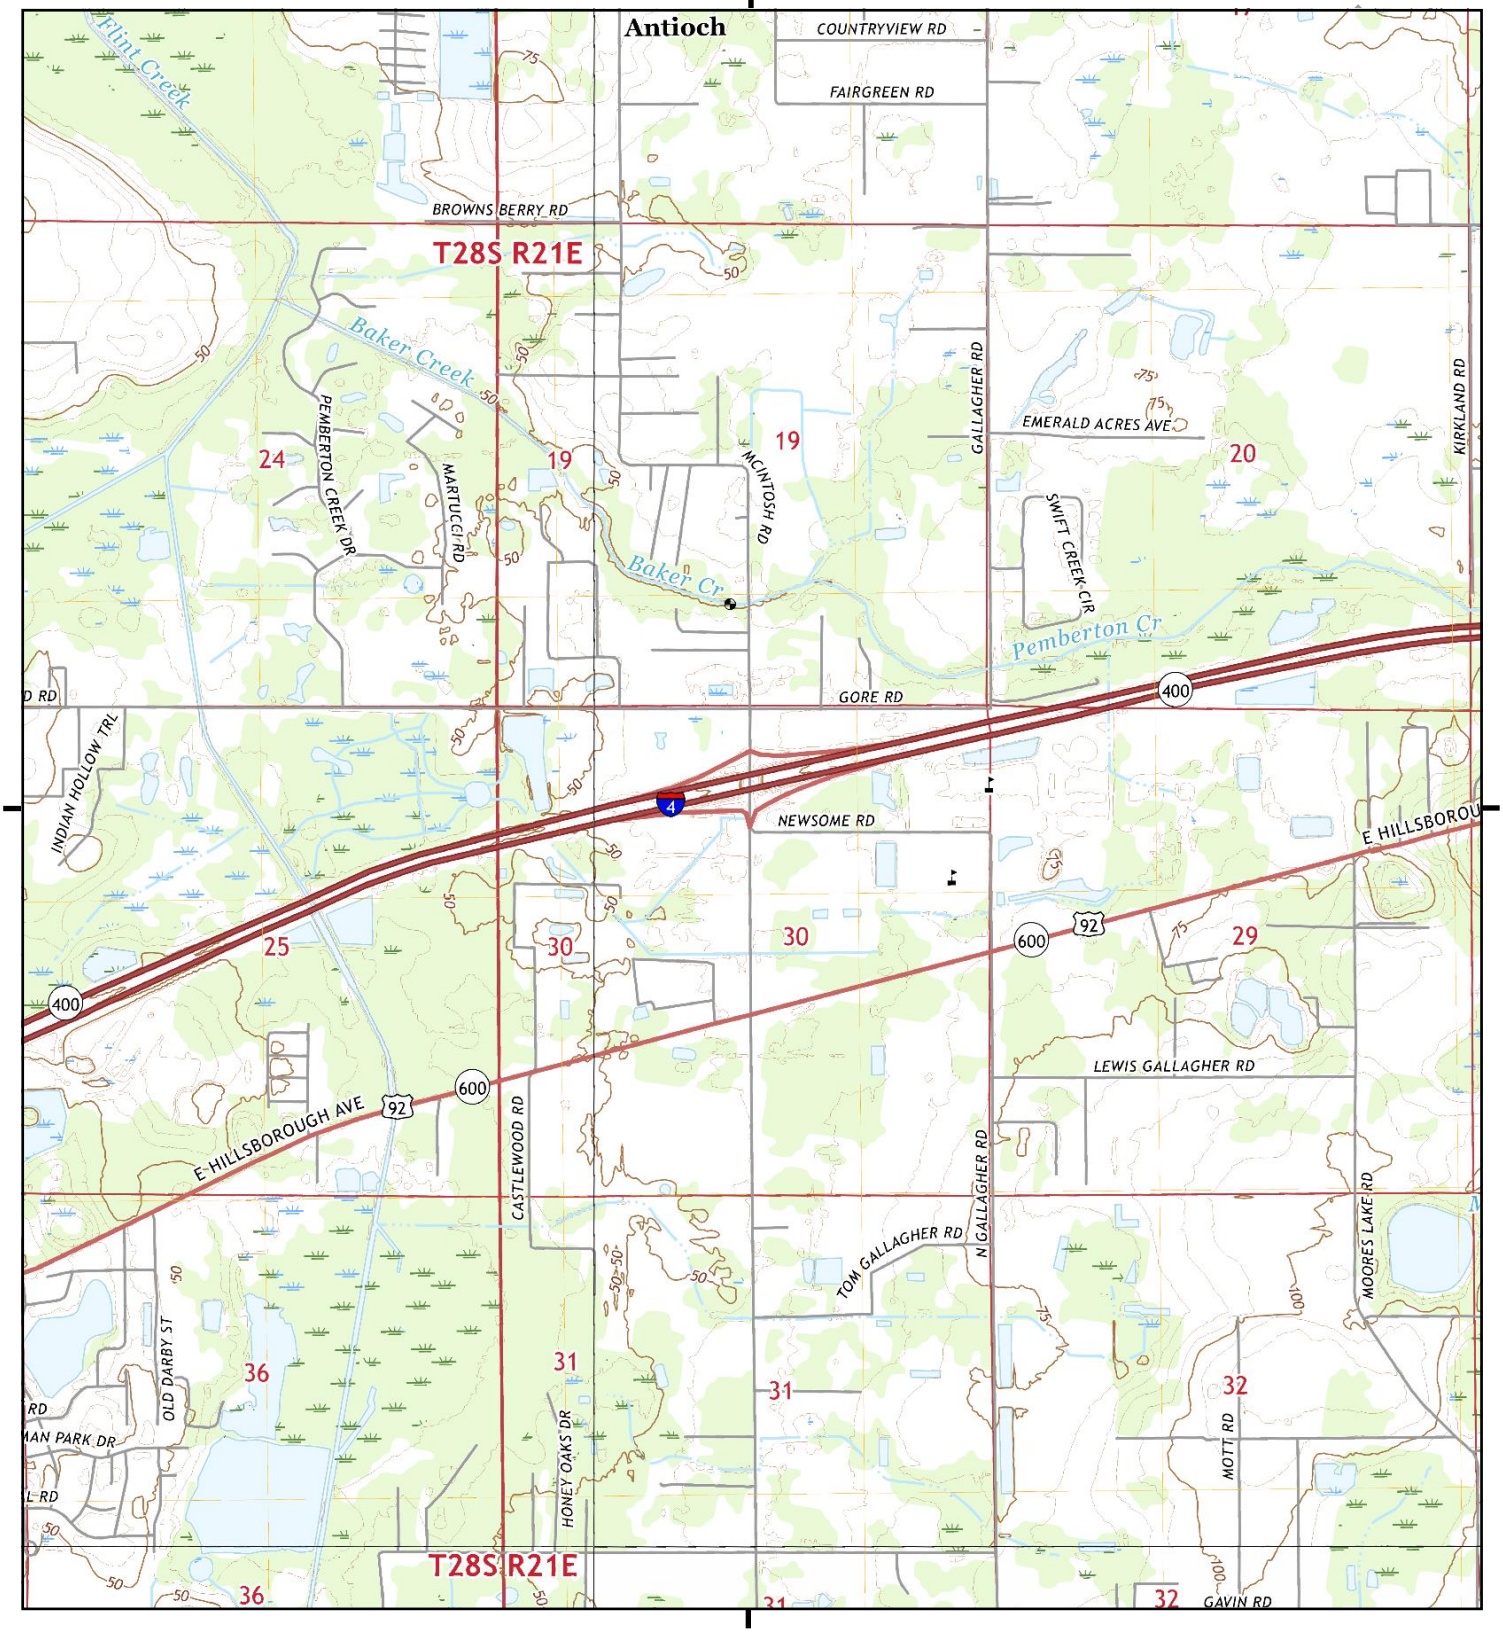

This report includes information from the following map sheet(s).

0 Miles 0.25 0.5 1 1.5

NW N NE
W E
SW S SE

TP, Plant City West, 2018, 7.5-minute
SE, Dover, 2018, 7.5-minute
S, Brandon, 2018, 7.5-minute
NW, Thonotosassa, 2018, 7.5-minute

SITE NAME: McIntosh Road From South of US 92 To I
ADDRESS: McIntosh Road From South of US 92 To I
Dover, FL 33527
CLIENT: APTIM

N

Historical Topo Map

2015

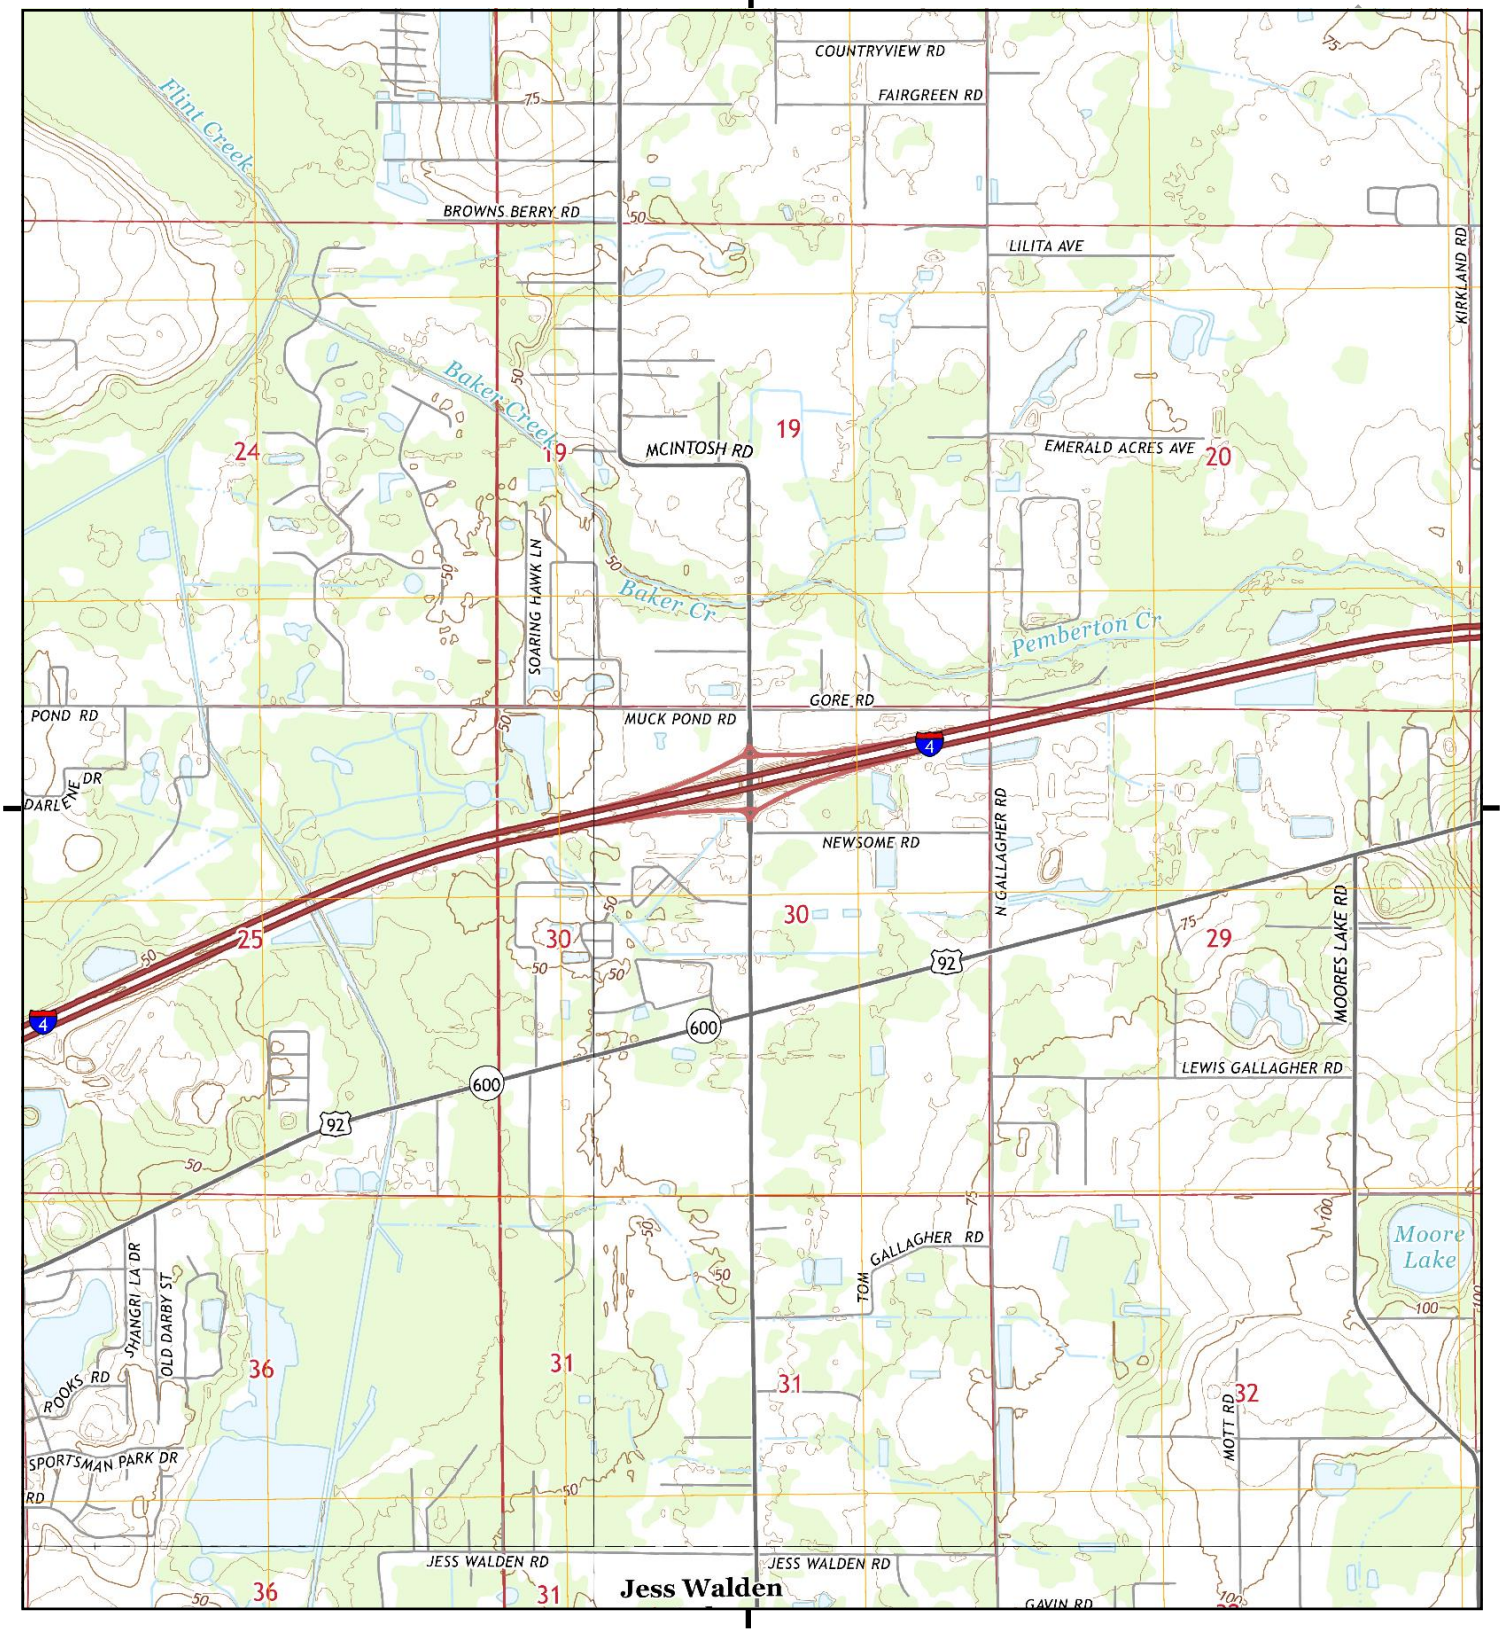

This report includes information from the following map sheet(s).

0 Miles 0.25 0.5 1 1.5

NW N NE
W E
SW S SE

TP, Plant City West, 2015, 7.5-minute
SE, Dover, 2015, 7.5-minute
S, Brandon, 2015, 7.5-minute
NW, Thonotosassa, 2015, 7.5-minute

SITE NAME: McIntosh Road From South of US 92 To I
ADDRESS: McIntosh Road From South of US 92 To I
Dover, FL 33527
CLIENT: APTIM

N

Historical Topo Map

2012

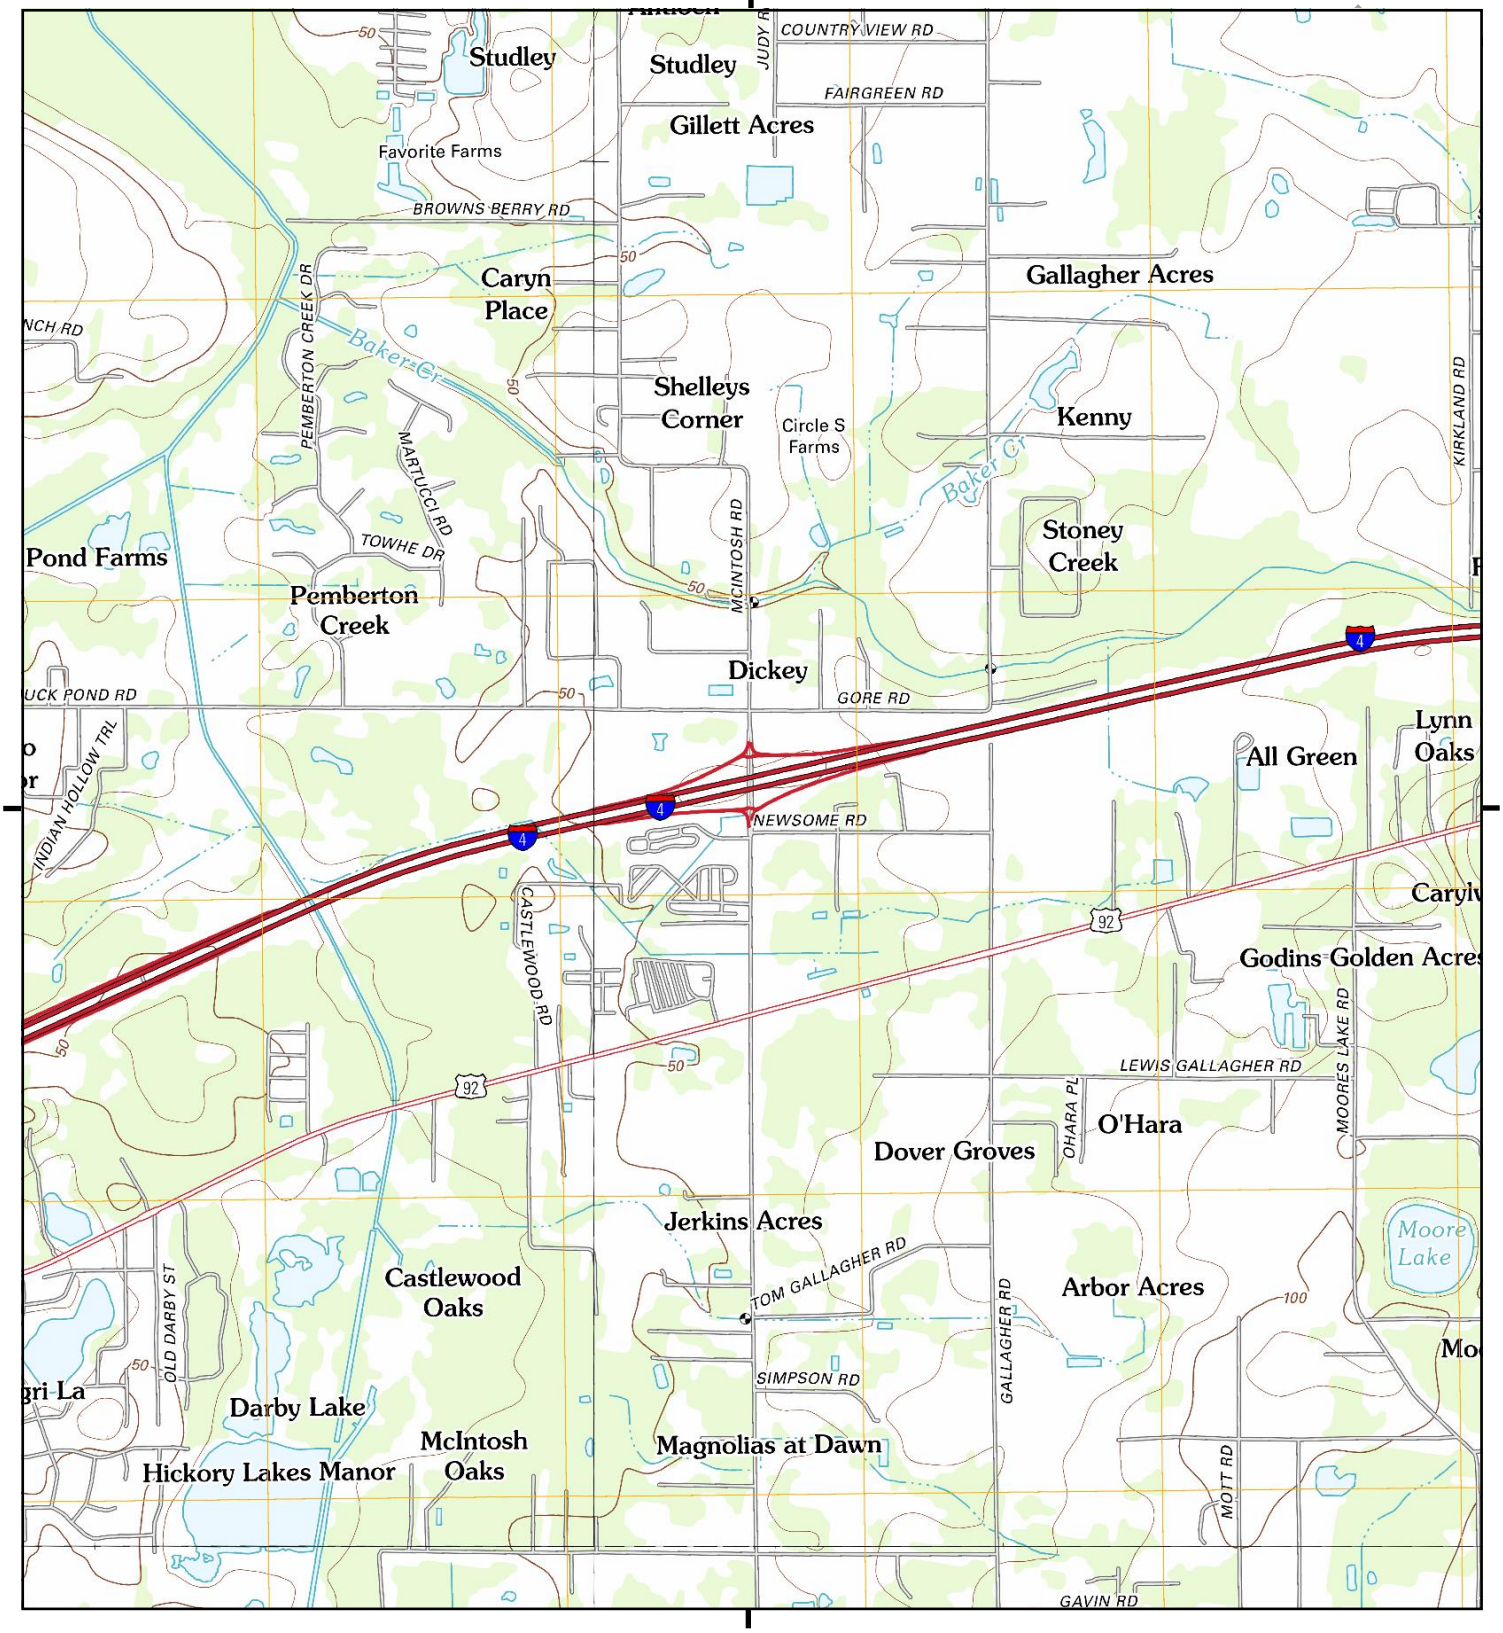

This report includes information from the following map sheet(s).

0 Miles 0.25 0.5 1 1.5

NW N NE
W E
SW S SE

TP, Plant City West, 2012, 7.5-minute
SE, Dover, 2012, 7.5-minute
S, Brandon, 2012, 7.5-minute
NW, Thonotosassa, 2012, 7.5-minute

SITE NAME: McIntosh Road From South of US 92 To I
ADDRESS: McIntosh Road From South of US 92 To I
Dover, FL 33527
CLIENT: APTIM

N

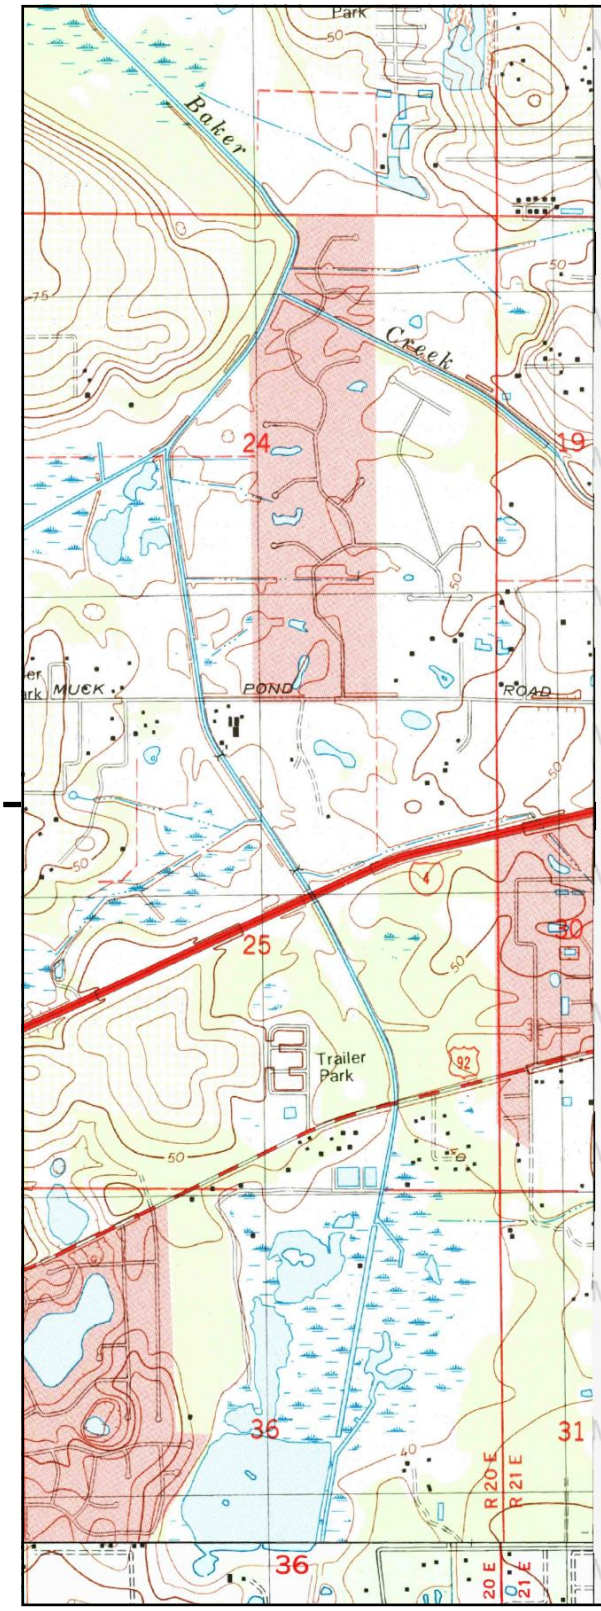

MAPPED UNMAPPED

This report includes information from the following map sheet(s).

0 Miles 0.25 0.5 1 1.5

NW N NE
W E
SW S SE

SW, Brandon, 1999, 7.5-minute
NW, Thonotosassa, 1995, 7.5-minute

SITE NAME: McIntosh Road From South of US 92 To I
ADDRESS: McIntosh Road From South of US 92 To I
Dover, FL 33527
CLIENT: APTIM

N

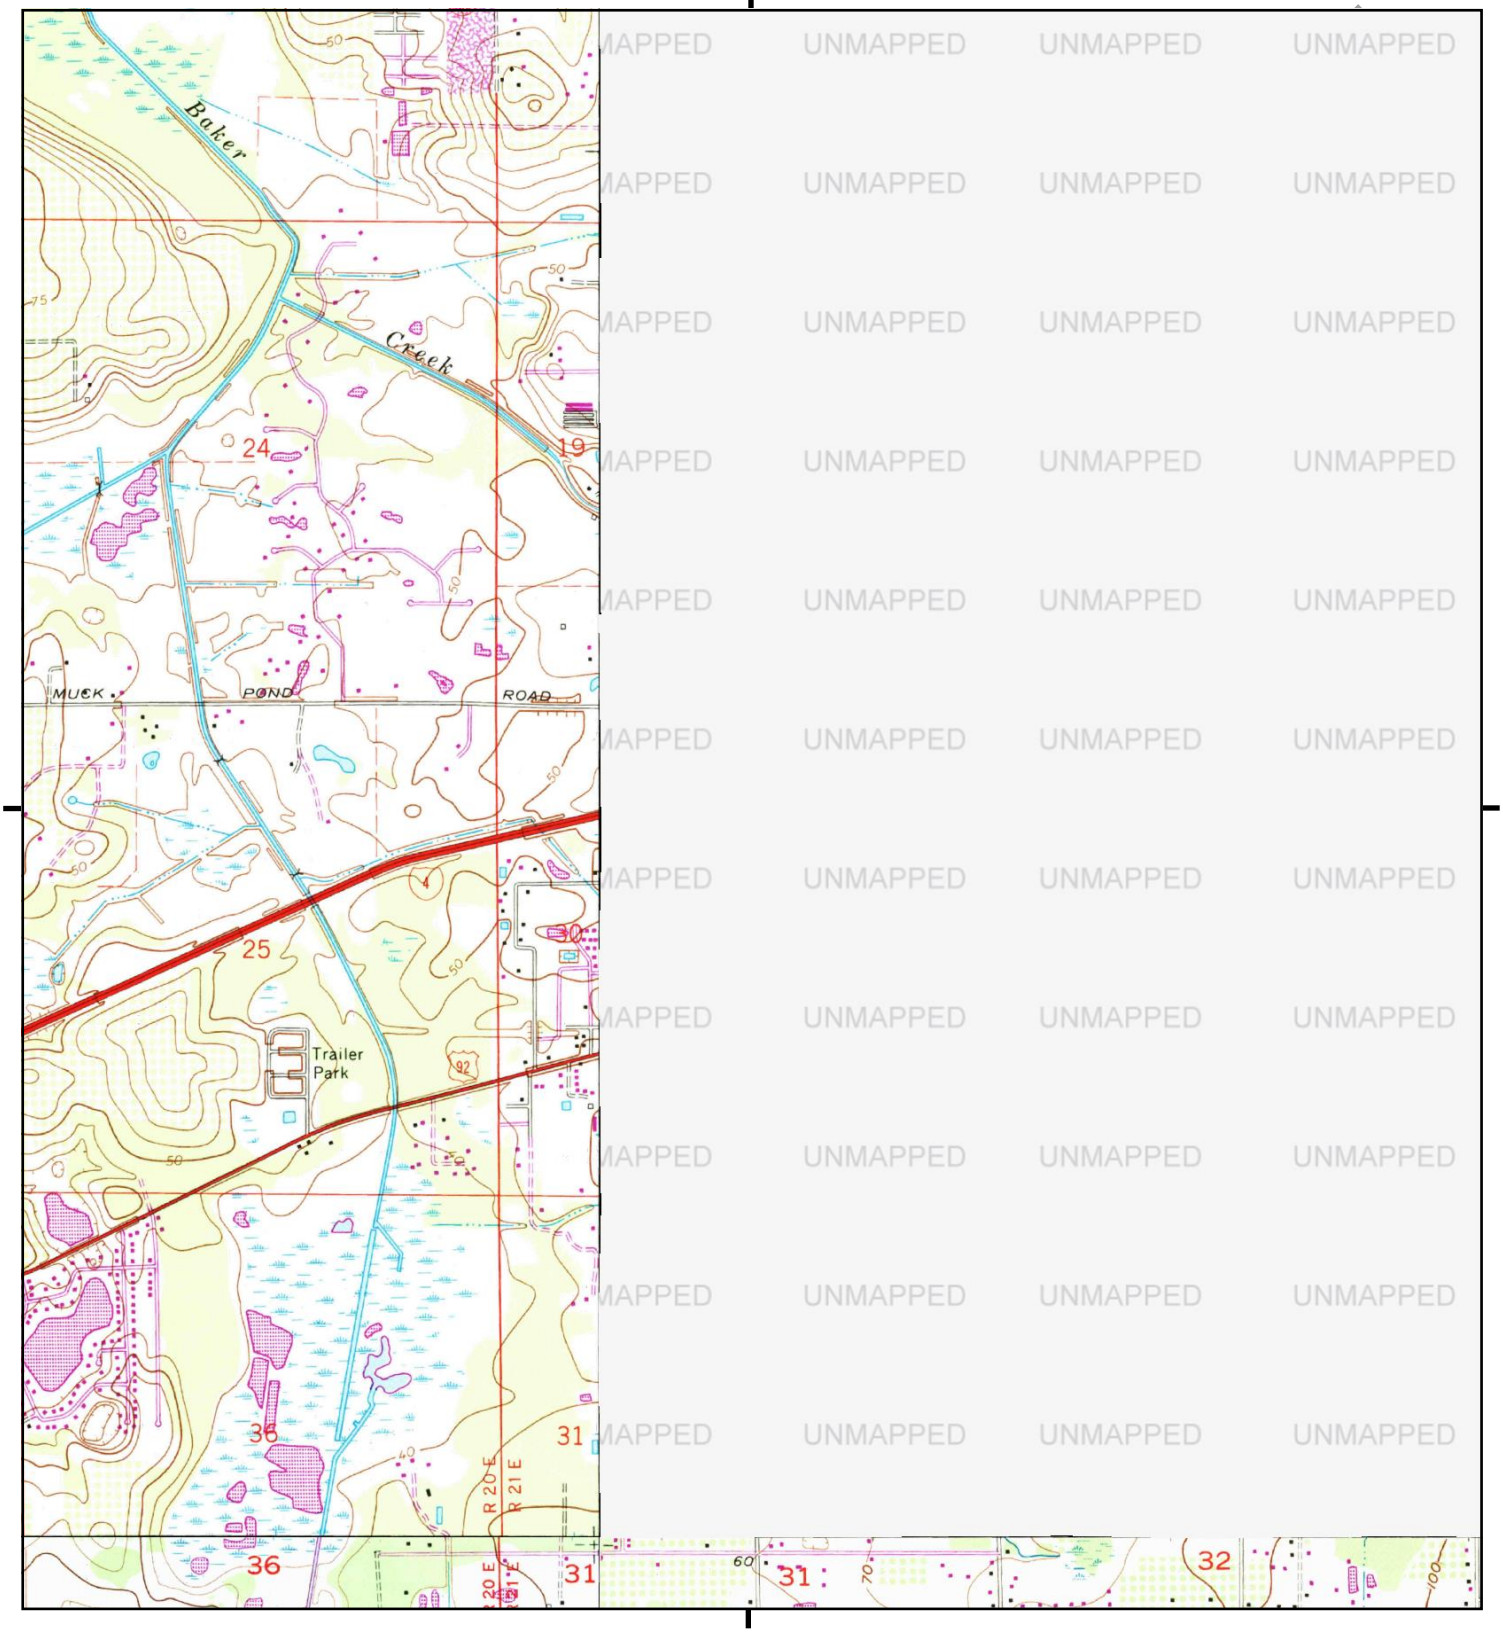

This report includes information from the following map sheet(s).

0 Miles 0.25 0.5 1 1.5

NW N NE
W E
SW S SE

SE, Dover, 1987, 7.5-minute
SW, Brandon, 1987, 7.5-minute
NW, Thonotosassa, 1987, 7.5-minute

SITE NAME: McIntosh Road From South of US 92 To I
ADDRESS: McIntosh Road From South of US 92 To I
Dover, FL 33527
CLIENT: APTIM

N

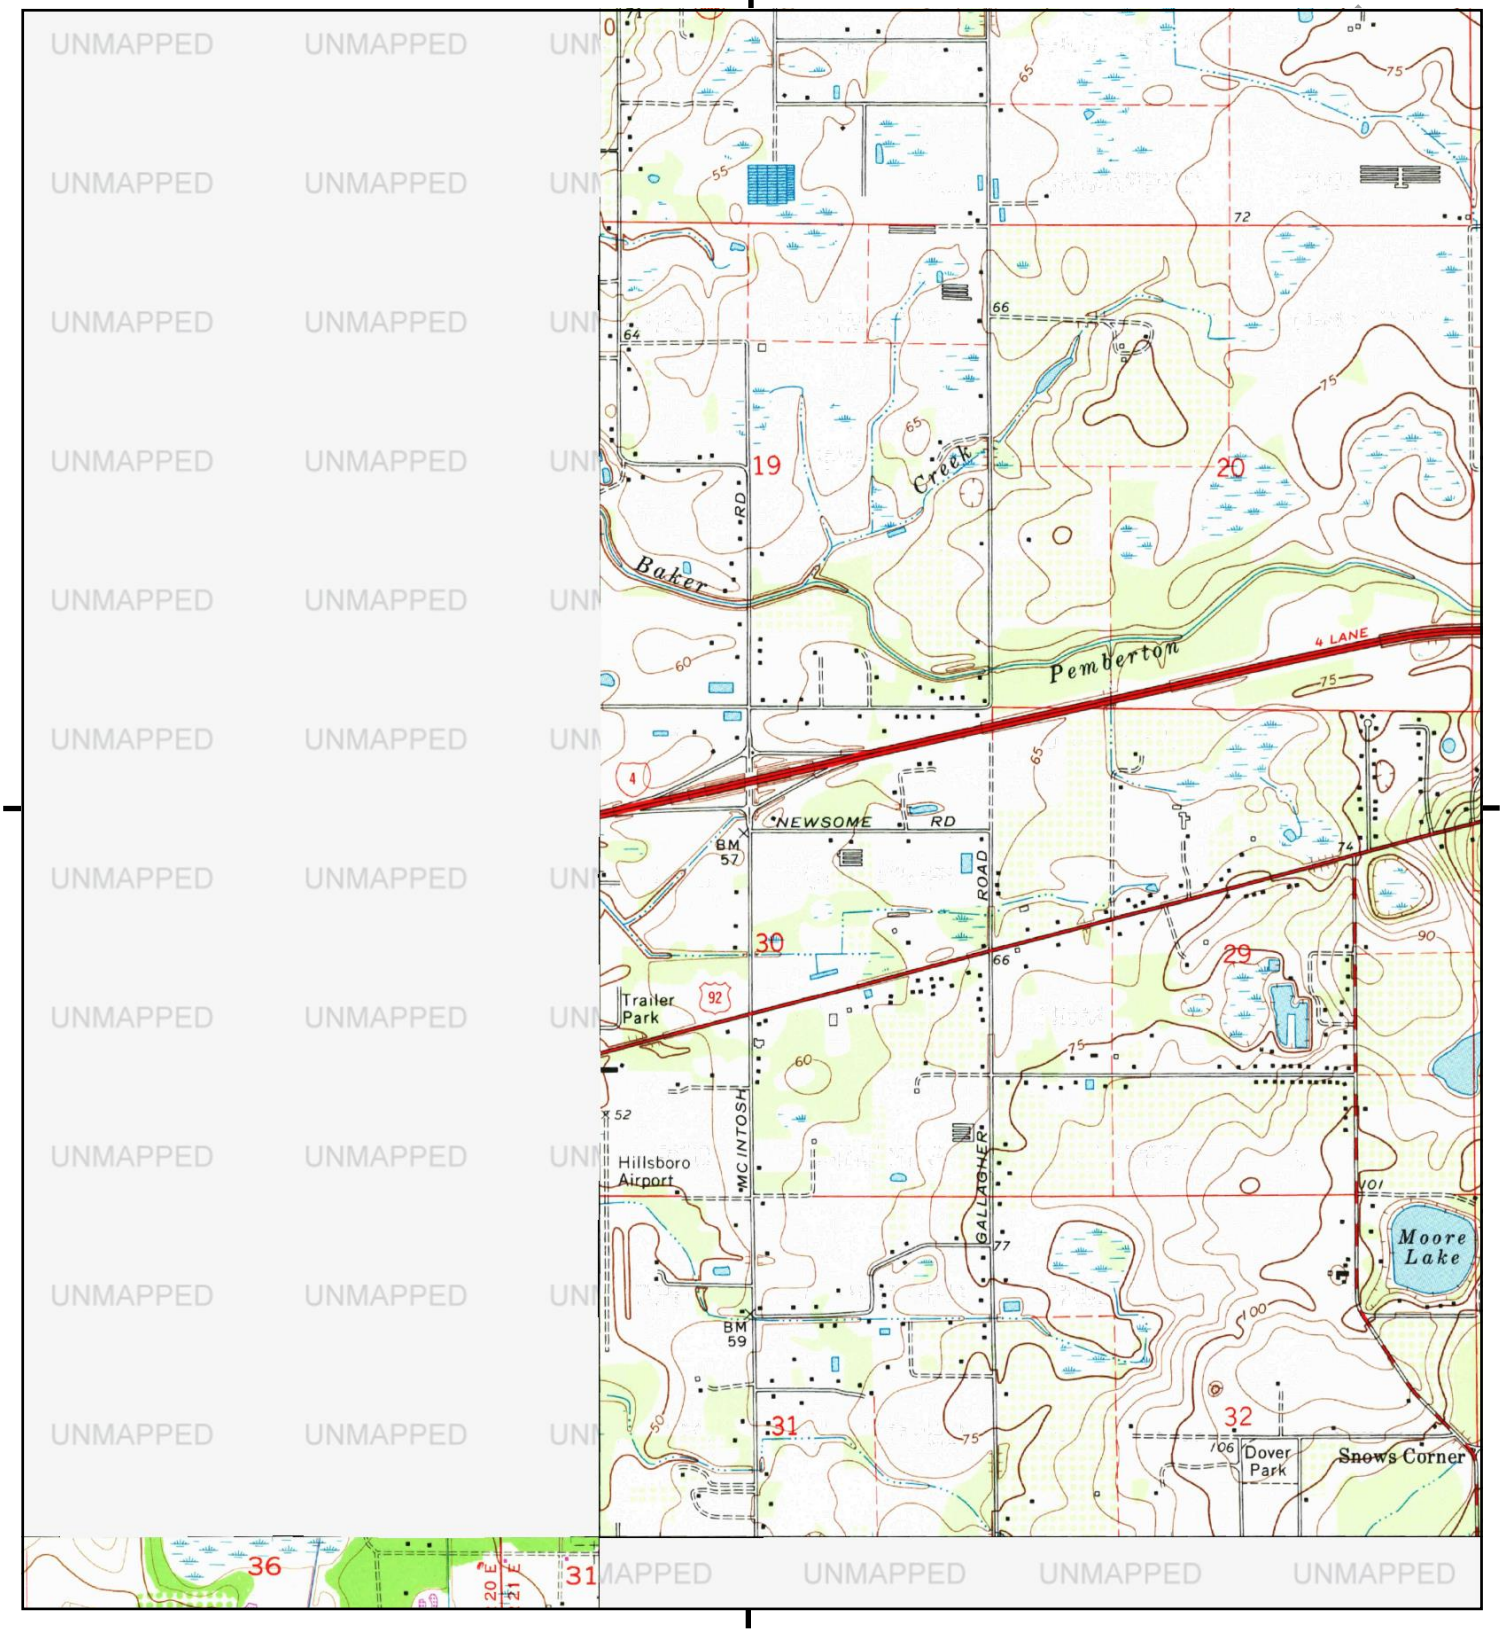

This report includes information from the following map sheet(s).

0 Miles 0.25 0.5 1 1.5

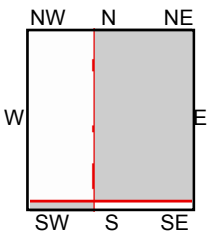

TP, Plant City West, 1983, 7.5-minute
SW, Brandon, 1981, 7.5-minute

SITE NAME: McIntosh Road From South of US 92 To I
ADDRESS: McIntosh Road From South of US 92 To I
Dover, FL 33527
CLIENT: APTIM

N

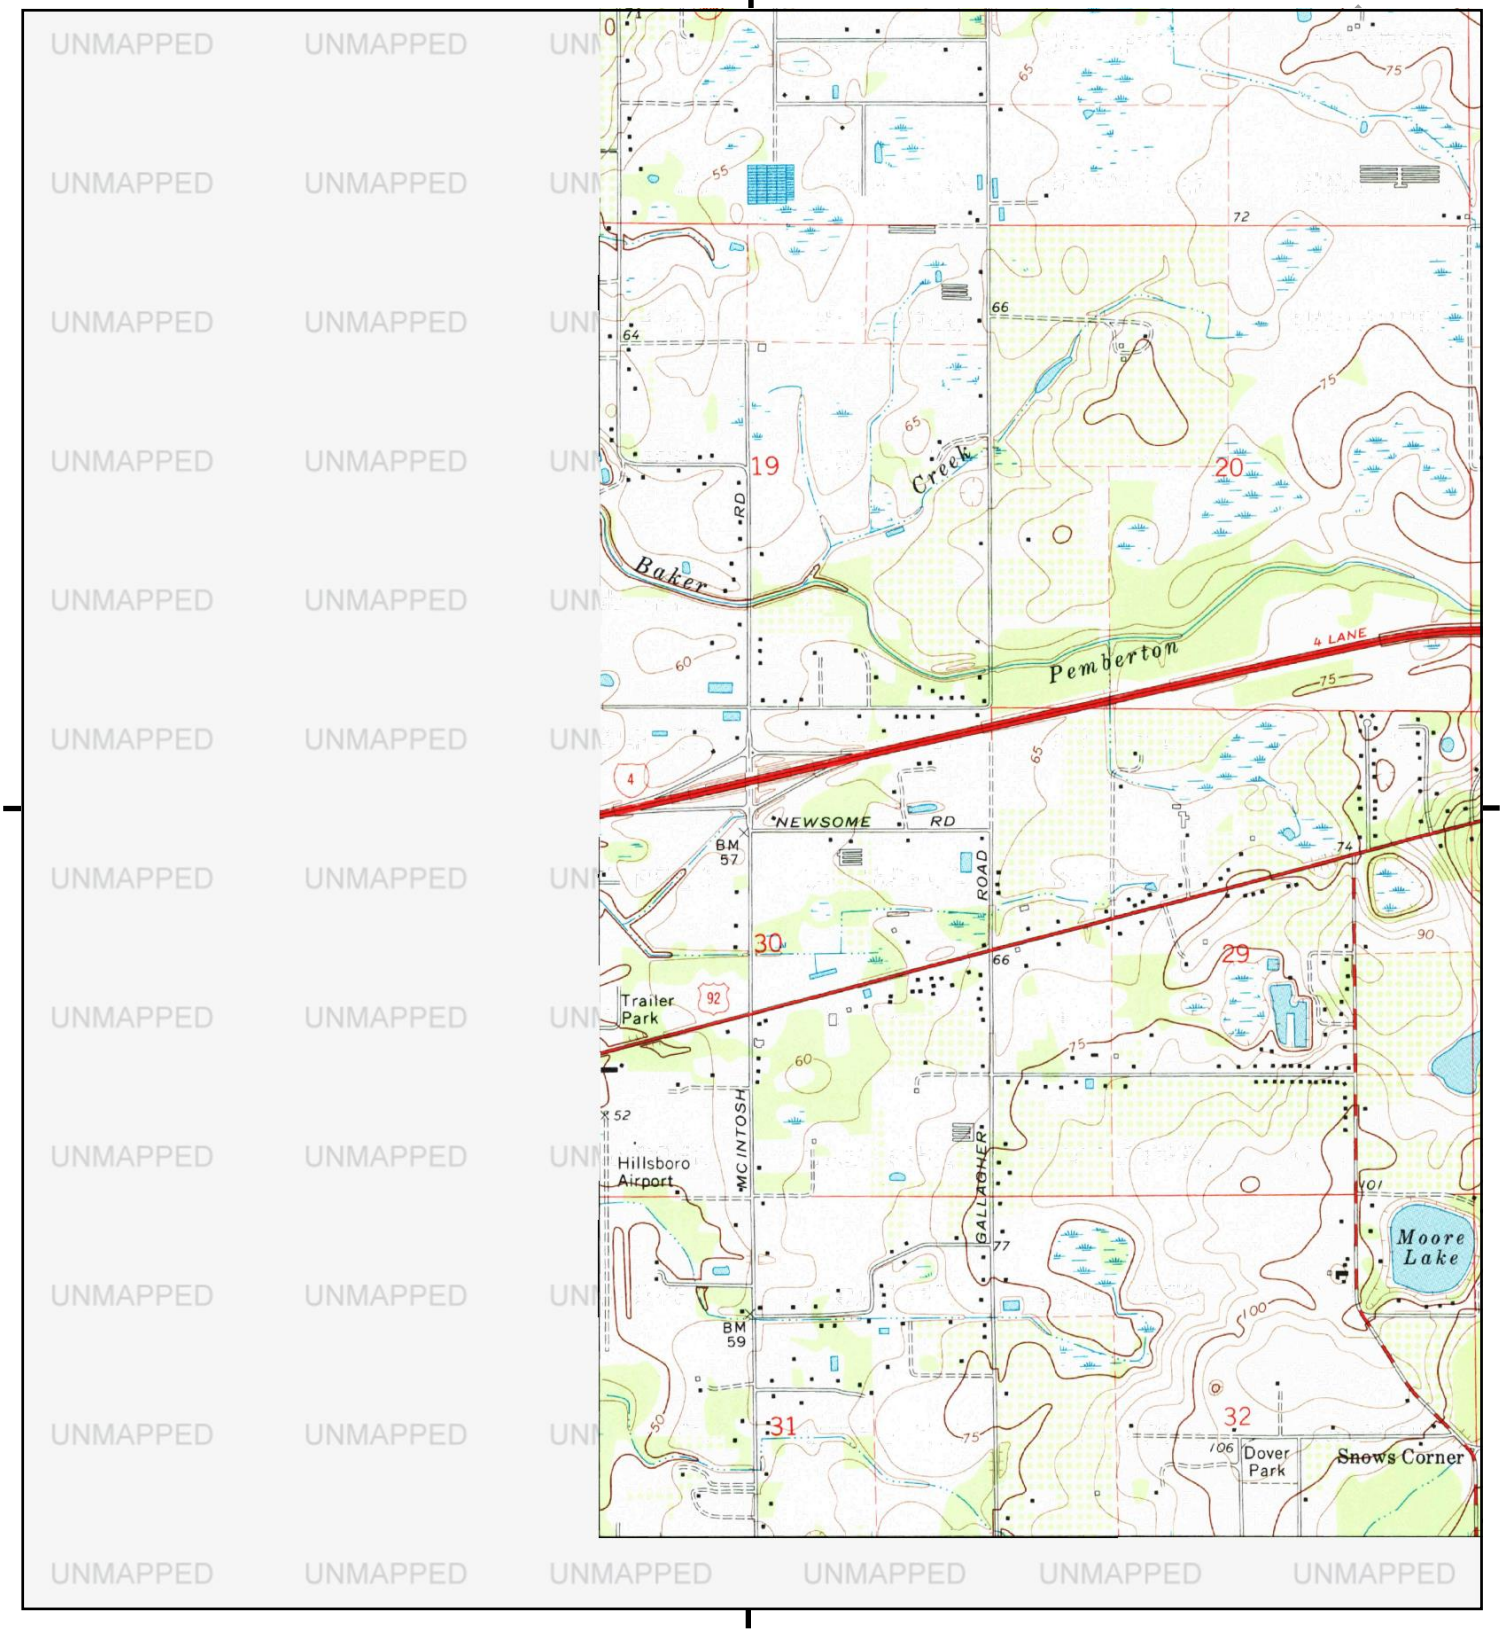

This report includes information from the following map sheet(s).

0 Miles 0.25 0.5 1 1.5

NW N NE
W E
SW S SE

TP, Plant City West, 1975, 7.5-minute

SITE NAME: McIntosh Road From South of US 92 To I
ADDRESS: McIntosh Road From South of US 92 To I
Dover, FL 33527
CLIENT: APTIM

N

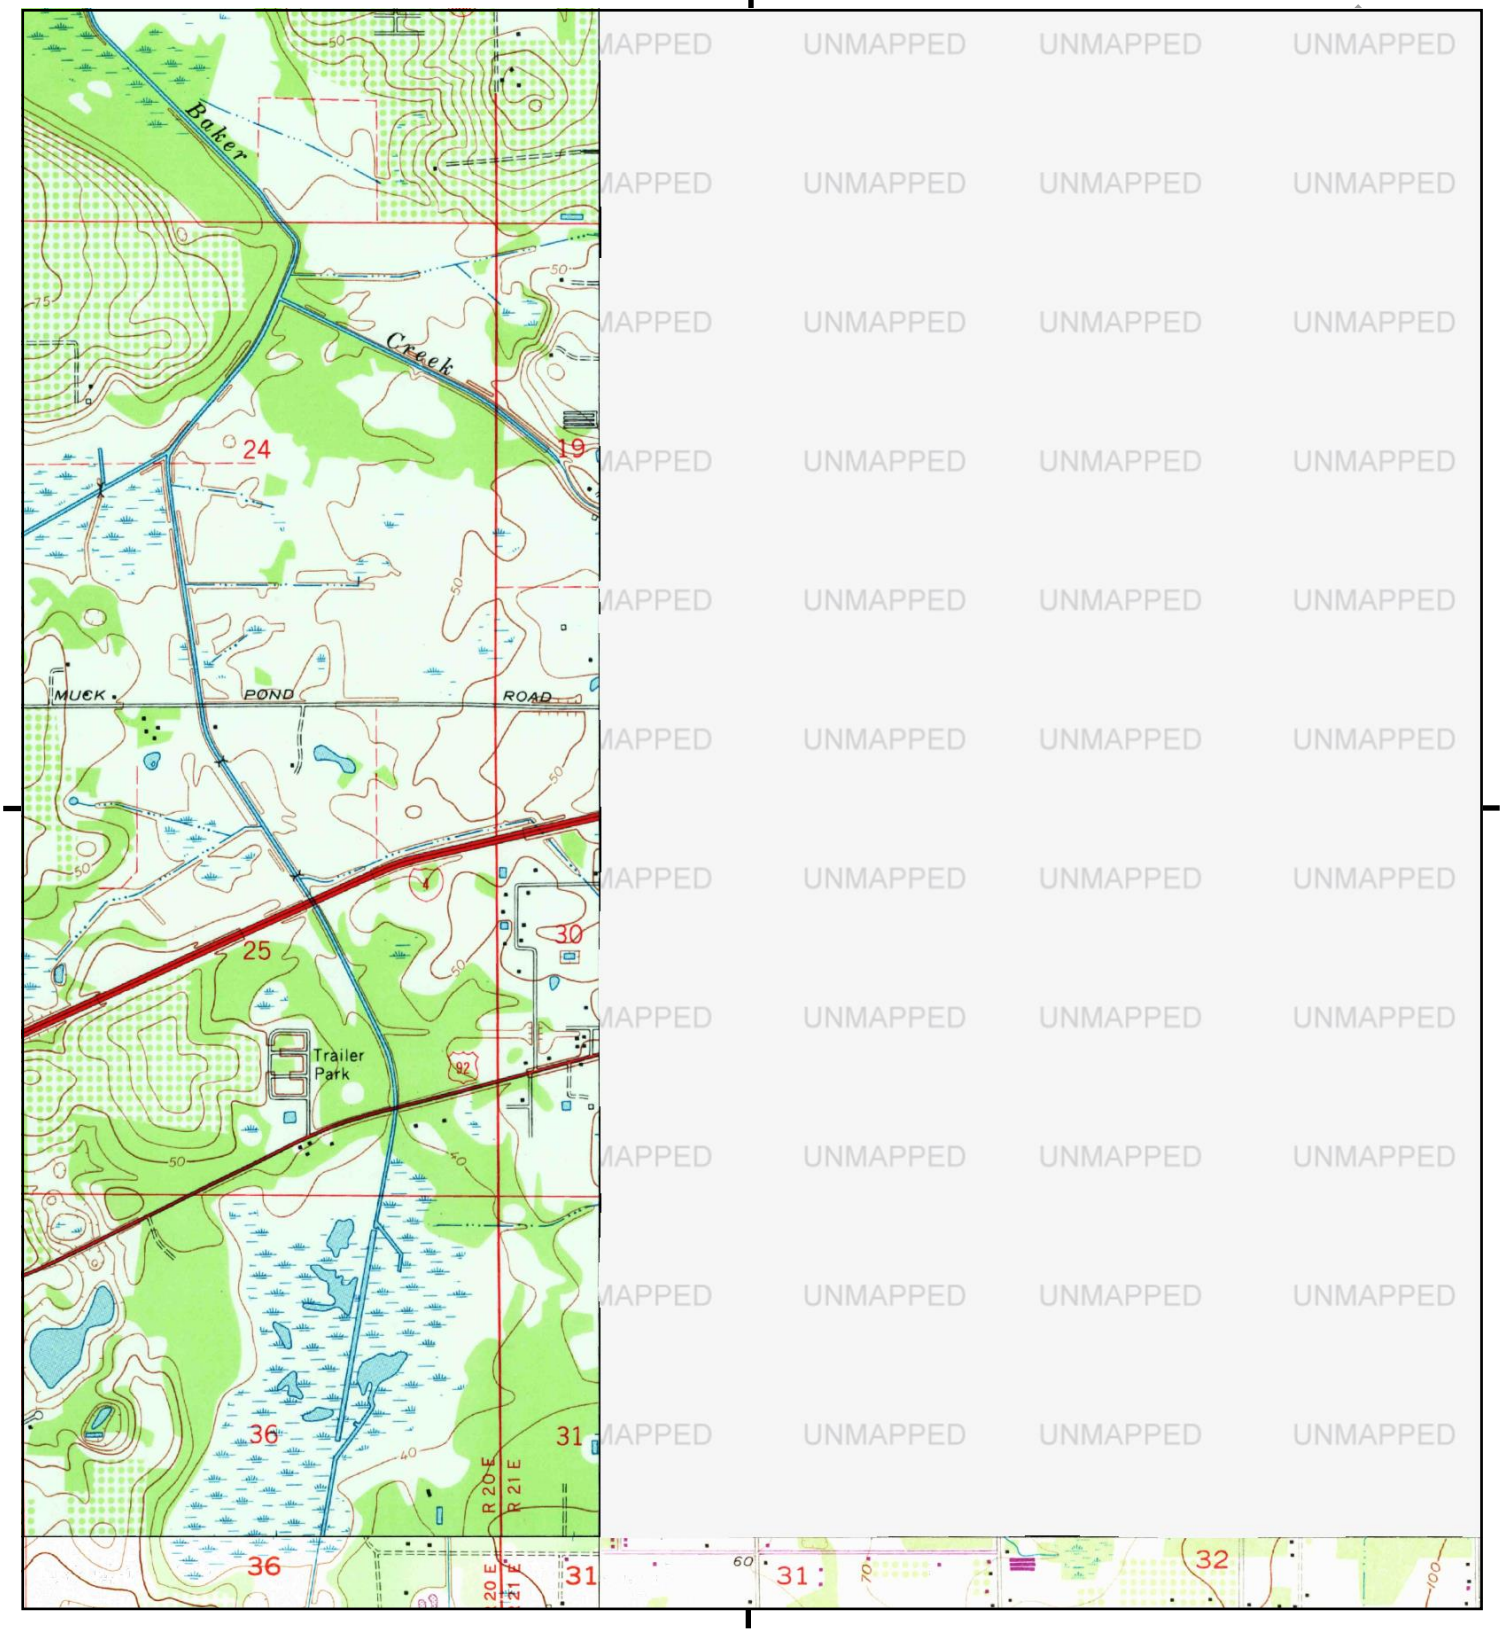

UNMAPPED

This report includes information from the following map sheet(s).

0 Miles 0.25 0.5 1 1.5

NW N NE
W E
SW S SE

SE, Dover, 1973, 7.5-minute
SW, Brandon, 1969, 7.5-minute
NW, Thonotosassa, 1974, 7.5-minute

SITE NAME: McIntosh Road From South of US 92 To I
ADDRESS: McIntosh Road From South of US 92 To I
Dover, FL 33527
CLIENT: APTIM

N

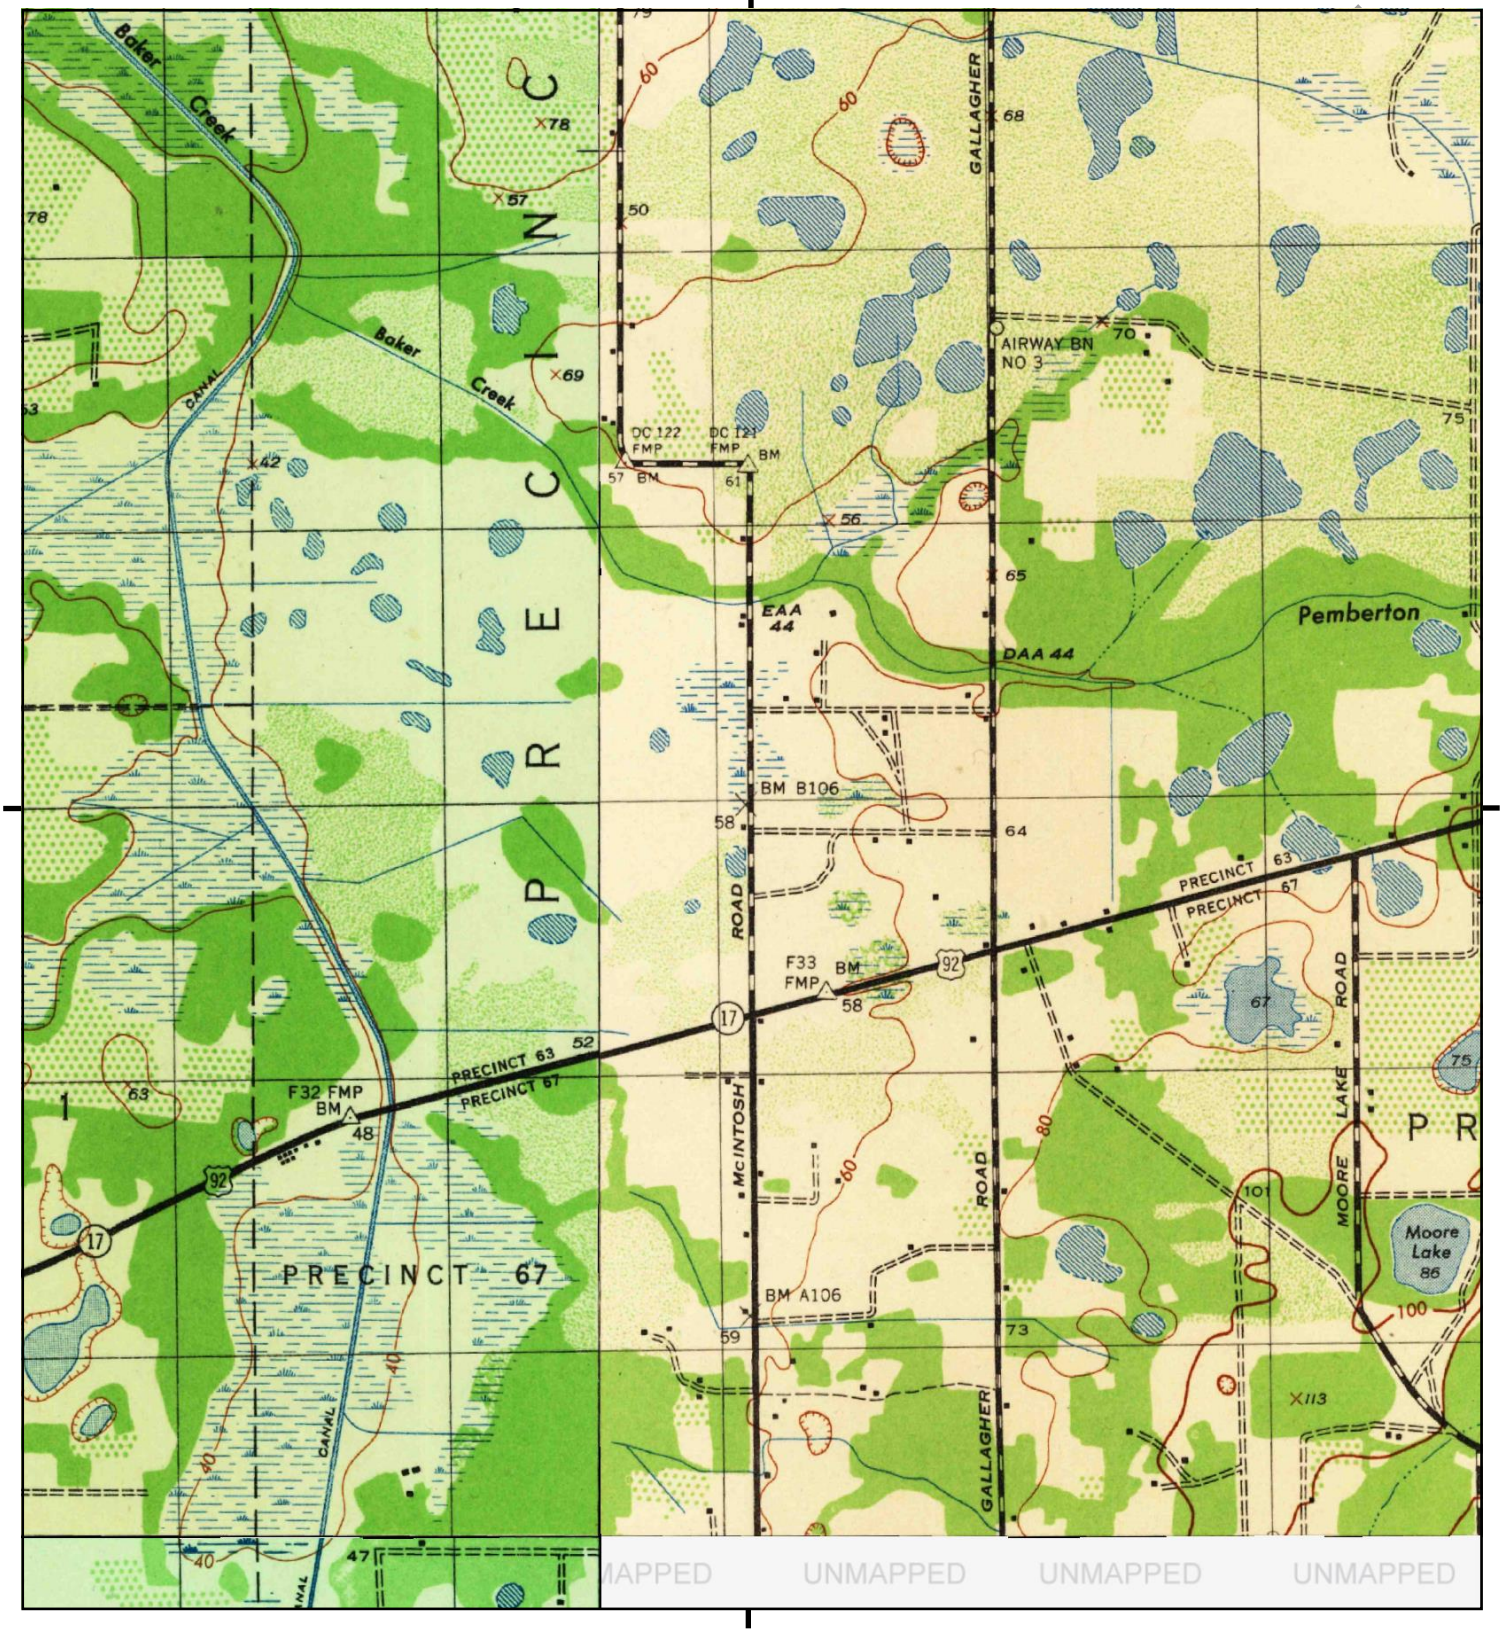

This report includes information from the following map sheet(s).

0 Miles 0.25 0.5 1 1.5

NW N NE
W E
SW S SE

TP, Antioch, 1944, 7.5-minute
SW, Mango, 1944, 7.5-minute
NW, Thonotosassa, 1944, 7.5-minute

SITE NAME: McIntosh Road From South of US 92 To I
ADDRESS: McIntosh Road From South of US 92 To I
Dover, FL 33527
CLIENT: APTIM

N

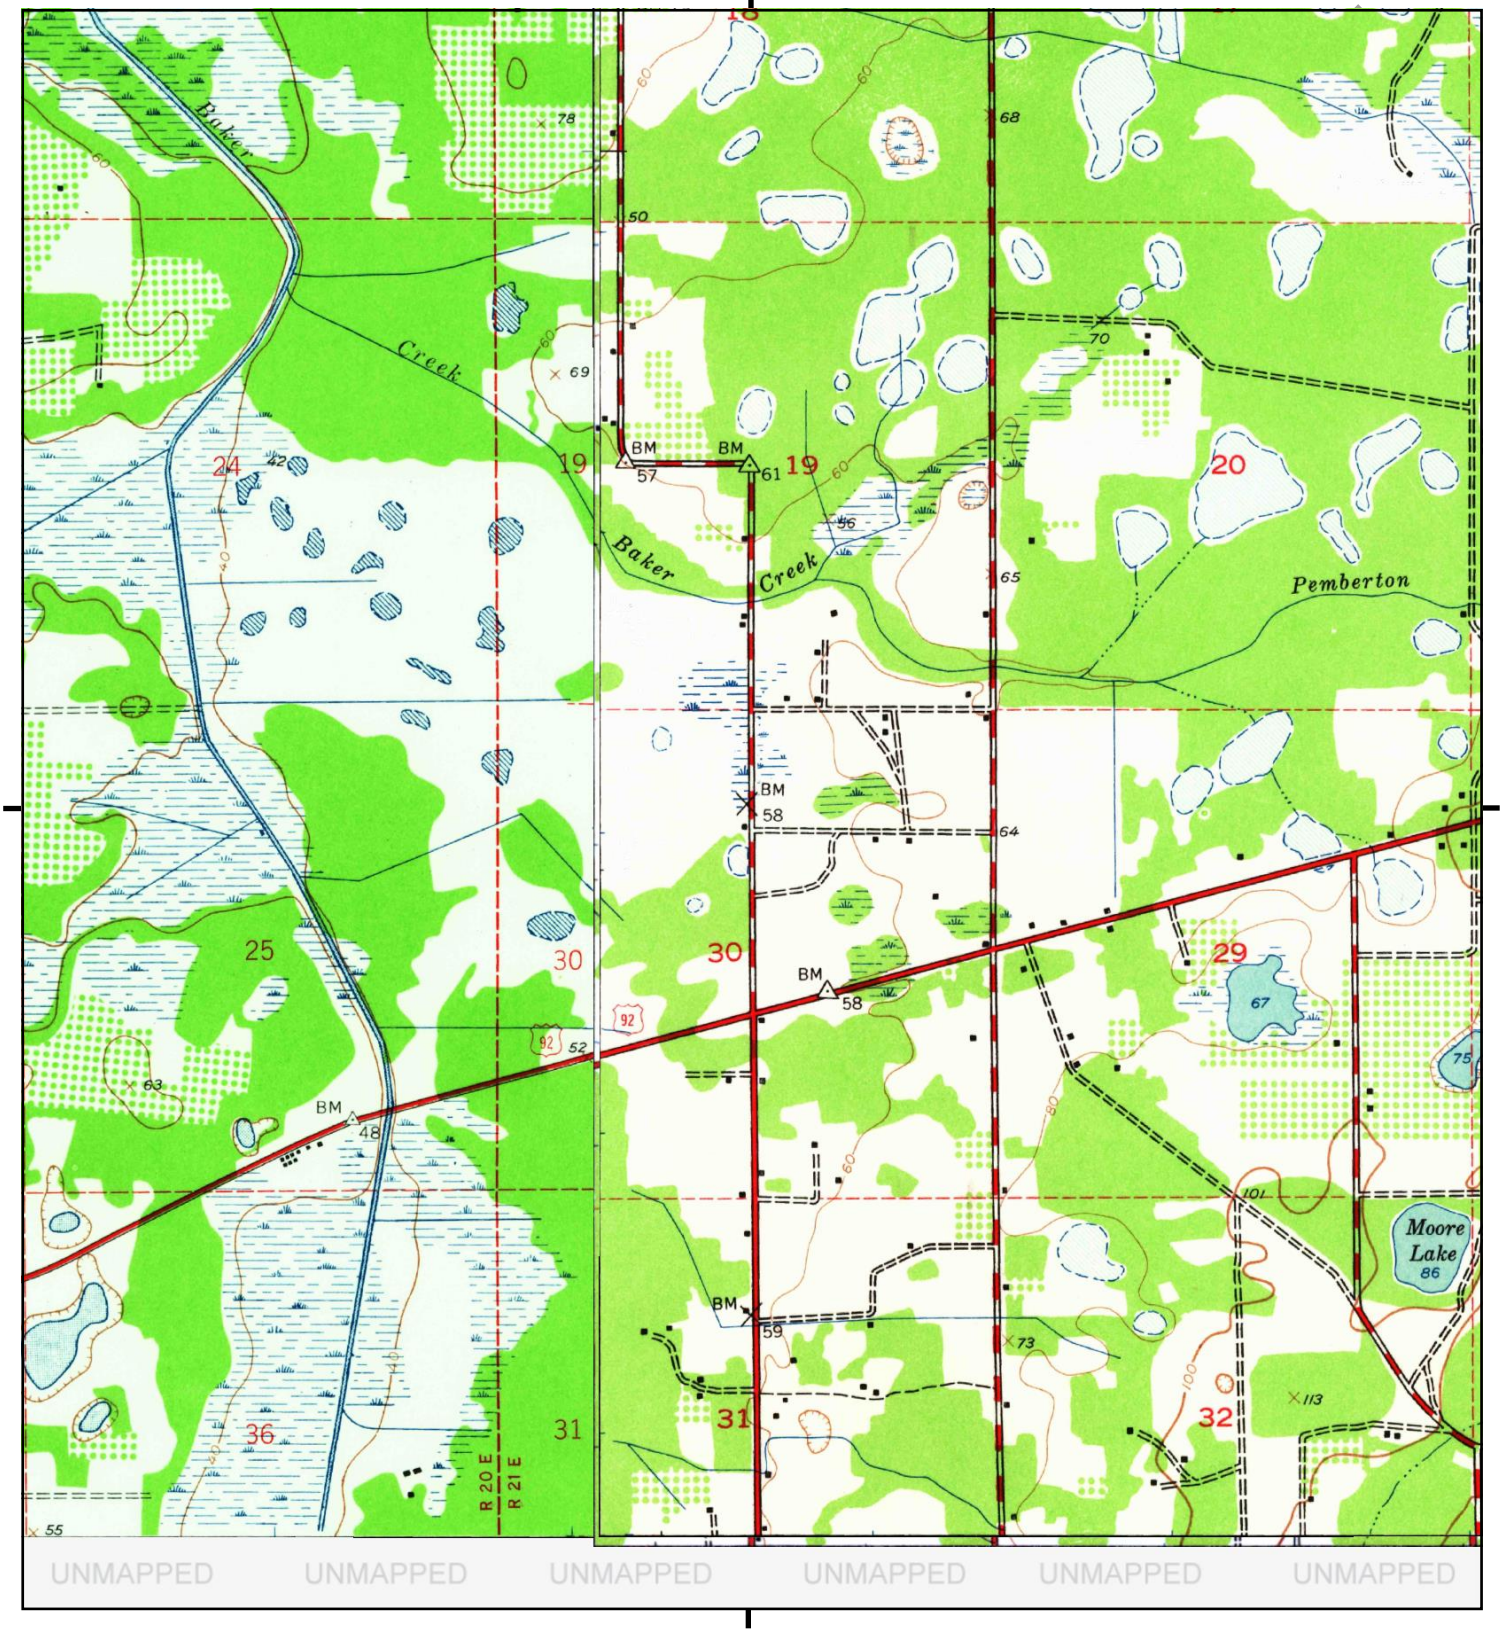

This report includes information from the following map sheet(s).

0 Miles 0.25 0.5 1 1.5

NW N NE
W E
SW S SE

TP, Antioch, 1944, 7.5-minute
NW, Thonotosassa, 1943, 7.5-minute
TP, PLANT CITY WEST, 1944, 7.5-minute

SITE NAME: McIntosh Road From South of US 92 To I
ADDRESS: McIntosh Road From South of US 92 To I
Dover, FL 33527
CLIENT: APTIM

N

McIntosh Road From South of US 92 To North of I-4
McIntosh Road From South of US 92 To North of I-4
Dover, FL 33527

Inquiry Number: 7587863.5
March 11, 2024

The EDR-City Directory Image Report

DRAFT

EDR® Environmental Data Resources Inc

6 Armstrong Road
Shelton, CT 06484
800.352.0050
www.edrnet.com

TABLE OF CONTENTS

SECTION

Executive Summary

Findings

City Directory Images

Thank you for your business.
Please contact EDR at 1-800-352-0050
with any questions or comments.

Disclaimer - Copyright and Trademark Notice

This Report contains certain information obtained from a variety of public and other sources reasonably available to Environmental Data Resources, LLC. It cannot be concluded from this Report that coverage information for the target and surrounding properties does not exist from other sources. This Report is provided on an "AS IS", "AS AVAILABLE" basis. **NO WARRANTY EXPRESS OR IMPLIED IS MADE WHATSOEVER IN CONNECTION WITH THIS REPORT. ENVIRONMENTAL DATA RESOURCES, LLC AND ITS SUBSIDIARIES, AFFILIATES AND THIRD PARTY SUPPLIERS DISCLAIM ALL WARRANTIES, OF ANY KIND OR NATURE, EXPRESS OR IMPLIED, ARISING OUT OF OR RELATED TO THIS REPORT OR ANY OF THE DATA AND INFORMATION PROVIDED IN THIS REPORT, INCLUDING WITHOUT LIMITATION, ANY WARRANTIES REGARDING ACCURACY, QUALITY, CORRECTNESS, COMPLETENESS, COMPREHENSIVENESS, SUITABILITY, MERCHANTABILITY, FITNESS FOR A PARTICULAR PURPOSE, TITLE, NON-INFRINGEMENT, MISAPPROPRIATION, OR OTHERWISE. ALL RISK IS ASSUMED BY THE USER. IN NO EVENT SHALL ENVIRONMENTAL DATA RESOURCES, LLC OR ITS SUBSIDIARIES, AFFILIATES OR THIRD PARTY SUPPLIERS BE LIABLE TO ANYONE FOR ANY DIRECT, INCIDENTAL, INDIRECT, SPECIAL, CONSEQUENTIAL OR OTHER DAMAGES OF ANY TYPE OR KIND (INCLUDING BUT NOT LIMITED TO LOSS OF PROFITS, LOSS OF USE, OR LOSS OF DATA), ARISING OUT OF OR IN ANY WAY CONNECTED WITH THIS REPORT OR ANY OF THE DATA AND INFORMATION PROVIDED IN THIS REPORT.** Any analyses, estimates, ratings, environmental risk levels, or risk codes provided in this Report are provided for illustrative purposes only, and are not intended to provide, nor should they be interpreted as providing any facts regarding, or prediction or forecast of, any environmental risk for any property. Only an assessment performed by a qualified environmental professional can provide findings, opinions or conclusions regarding the environmental risk or conditions in, on or at any property.

Copyright 2023 by Environmental Data Resources, LLC. All rights reserved. Reproduction in any media or format, in whole or in part, of any report or map of Environmental Data Resources, LLC, or its affiliates, is prohibited without prior written permission.

EDR and its logos (including Sanborn and Sanborn Map) are trademarks of Environmental Data Resources, LLC or its affiliates. All other trademarks used herein are the property of their respective owners.

DRAFT

EXECUTIVE SUMMARY

DESCRIPTION

Environmental Data Resources, Inc.'s (EDR) City Directory Report is a screening tool designed to assist environmental professionals in evaluating potential liability on a target property resulting from past activities. EDR's City Directory Report includes a search of available business directory data at approximately five year intervals.

RECORD SOURCES

The EDR City Directory Report accesses a variety of business directory sources, including Haines, InfoUSA, Polk, Cole, Bresser, and Stewart. Listings marked as EDR Digital Archive access Cole and InfoUSA records. The various directory sources enhance and complement each other to provide a more thorough and accurate report.

EDR is licensed to reproduce certain City Directory works by the copyright holders of those works. The purchaser of this EDR City Directory Report may include it in report(s) delivered to a customer.

RESEARCH SUMMARY

The following research sources were consulted in the preparation of this report. A check mark indicates where information was identified in the source and provided in this report.

Year	*Target Street*	*Cross Street*	*Source*
2020	☑	☐	EDR Digital Archive
2017	☑	☐	Cole Information
2014	☑	☐	Cole Information
2010	☑	☐	Cole Information
2005	☑	☐	Cole Information
2000	☑	☐	Cole Information
1995	☑	☐	Cole Information
1992	☑	☑	Cole Information

DRAFT

FINDINGS

TARGET PROPERTY STREET

McIntosh Road From South of US 92 To North of I-4
Dover, FL 33527

Year	*CD Image*	*Source*
E US HIGHWAY 92		
2020	pg A2	EDR Digital Archive
2017	pg A19	Cole Information
2014	pg A25	Cole Information
2010	pg A31	Cole Information
2005	pg A37	Cole Information
2000	pg A43	Cole Information
1995	pg A47	Cole Information
MCINTOSH RD		
2020	pg A10	EDR Digital Archive
2017	pg A22	Cole Information
2014	pg A28	Cole Information
2010	pg A34	Cole Information
2005	pg A40	Cole Information
2000	pg A45	Cole Information
1995	pg A48	Cole Information
N MCINTOSH RD		
1995	pg A49	Cole Information
1992	pg A51	Cole Information
US HIGHWAY 92 E		
1995	pg A50	Cole Information
1992	pg A54	Cole Information

DRAFT

FINDINGS

CROSS STREETS

Year	*CD Image*	*Source*
S MCINTOSH RD		
1992	pg. A53	Cole Information

DRAFT

City Directory Images

DRAFT

Target Street	Cross Street	Source
✓	-	EDR Digital Archive

E US HIGHWAY 92 2020

12712 CLIFF BEAL
TRAVIS CHURCH
12720 BEVERLY KISER
COREY EMMONS
EDWARD WRATISLAW
ERNEST EDELMAN
GARY KING
GEORGE BROWN
GEORGE ELLIS
HERBERT WISTRAND
JACQUES VALLEE
JOHNNY PHILLIPS
MARGARET GARDNER
MARY KING
MARY MIELE
MICHEL GODIN
PAUL GARDNER
PAULINE VARITEK
SARAH BROWN
SHARON HENTHORN
SHIRLEY EDELMAN
STEPHEN VARITEK
THERESE VALLEE
12783 CHARLENE CARDIN
MICHAEL UPTAGRAFFT
THERESA UPTAGRAFFT
12789 BERTIE SALYER
12837 HAROLD DUKES
ILENE DUKES
12870 ANGELA WHITE
ASHLEY GRECO
BENITA BROWN
DENNIS WHITE
ELIZABETH MOE
HELEN BROUSSEAU
JENNIFER PRADO
JOHN MUSSELMAN
MANUELA CUEN
MARIA MUSSELMAN
SANCHEZ REJINO
SELIME WHITE
SUZANNE LALONDE
THOMAS SHAMBLIN
TONYA SCHULZ
TRAVIS WHITE
12880 JESSE ROMO
JOSE BLANCO
JUAN BUENO
KAREN CROSBY
MARY CALKINS

DRAFT

Target Street	Cross Street	Source
✔	-	EDR Digital Archive

E US HIGHWAY 92 2020 (Cont'd)

12880 MIREYA CORDOBA
PABLO KIGER
ROSA JAVE
SUE HARRELL
TIM MELNICK
12902 ARON ZIONS
ASHLEY JONES
AUNTIE KNIGHTEN
BILLY QUEEN
BOBBIEJEAN HARGROVE
BOBBY DIEHL
BROOKE STINNETT
CHANTEL ANGELETTI
CHARLES SANZ
CHERYL SHAFFNER
CHRISTINA DURKEE
CLAY WARD
DAISY EDWARDS
DANIEL STERMER
DEBBIE SMITH
DEE FLETCHER
DONITA LONG
ERIC SMITHERS
ESSIE WILSON
HARRY WILLIAMSON
HOLLY BENTLEY
JANE BAILEY
JEFFREY MCNICKLE
JENISE GORMAN
JERRY MURRAY
JILL KLUGE
JUDY SALAS
KATHY SCIORTINO
KEVIN KANUCK
KFLAMB LAMBERT
KRISTIN GREEN
LORI BRANNON
LOTTIE SILAS
MARK WILSON
MATTHEW SILBERT
MICHAEL RAMSEY
NICOLE JEFFCOAT
NORMA FALTER
PABLO ALVAREZ
PAM HENDRIKSEN
PAM LUCIER
PATRICK ASHER
PAUL SCHALE
PYVONNE HILL
ROBERT WEGMANN

DRAFT

E US HIGHWAY 92 2020 (Cont'd)

12902	ROSEMARY JONES
	ROY BENNETT
	SAMANTHA BUNDRICK
	SELEKA KERR
	SHERON CAVENAUGH
	SOFIA IKONOMOU
	SONYA REID
	SPIKE SLATER
	TANYA STARKS
	TIA SEIVWRIGHT-LUE
	TIFFANY ANDERSEN MICHAUD
	YAMIL DIAZ
	YASMANI GONZALEZ
12915	EDDIE GAY
	WANDA GAY
13009	DIANE MARTIN
13010	MARTIN CASSELTON
13017	RHONDA JETT
	TRAVIS JETT
13020	MONICA REILLY
13023	CORNELIO HERNANDEZ
	MARY GOLDEN
	MICHELLE GONZALEZ
13030	FLORENCE FERNANDEZ
	MARTIN CASSELTON
	RONALD PAPKA
	TANYA FERNANDEZ
13031	BRIAN COOK
	ERICKA ELDER
13045	ERIC YANCEY
	IOLA YANCEY
13050	BILL LEAVENS
	BRIAN POPE
	ELIESER ROJAS
	FELIX CARRANZA
	GARTH RINARD
	GEORGE BRENNAN
	HOPE HAEFNER
	JAMES WARE
	JAMIE VARGAS
	JASON LANE
	JEFFREY HESENIUS
	JEN HITCHCOCK
	JIM DENNEY
	JOE FLINT
	JOSE RUIZ
	JOSH JORDAN
	JOSHUA AXMACHER
	KATHY STONE
	KELLY VICKERS

DRAFT

Target Street	Cross Street	Source
✓	-	EDR Digital Archive

E US HIGHWAY 92 2020 (Cont'd)

13050 LEON JENNINGS
MARIA CARRION
MARK GROVER
MICHAEL GUIDO
MIKE HUMMEL
PAUL GOMEZ
RENEE GUILLIAMS
RICK SMARZ
ROBERT LAW
ROBERT TABONE
RONALD BAUMANN
RONDA FERGUSON
SYED QADRI
13085 JANICE GARVIN
JOYCE GARVIN
LISA WHIDDEN
SARA MCCLELLAND
13120 CHERYL KENDRICK
DANIEL POWERS
NEWKU FACE
SUE POWERS
13151 CHARLES CENTER
ELLEN MALINSKI
MARCEIA CENTER
WENDY PELL
13174 HALEY RILEY
SHARON BLOUNT
13175 CHRISTOPHER BREWER
DEANNA BREWER
RYAN BREWER
13176 HEATHER RILEY
WILLIAM RILEY
13180 KATHY OSBORNE
KENNETH OSBORNE
13181 JUDITH REYES
LUIS ORAMA
MIGUEL REYES
YAJAIRA REYES
13201 ESMERALDA MORENO
JOSE HERNANDEZ
LISBETH HERNANDEZ
LUIS CONTRERAS
MARCOS HERNANDEZ
SOFIA HERNANDEZ
UBALDO HERNANDEZ
13202 DAVID DYE
13206 ABIGAIL JETT
ALEXANDRA JETT
EDWARD JETT
JOLEE JETT

DRAFT

Target Street	Cross Street	Source
✔	-	EDR Digital Archive

E US HIGHWAY 92 2020 (Cont'd)

13207 MICHELLE FILIPOWICZ
13220 LEWIS WRIGHT
13224 STELLA ROMANTSOV
13244 JOSE PALMA
LOUISE REYNOLDS
13256 JOHN FOZARD
13276 CHARLES CANTRELL
LEROY LOZOYA
LISA ROE
13280 MARY JACOB
ROY KULANGARA
13285 BETTY SCHAUER
13292 JAYNE STILES
KATHLEEN HILL
PETER STILES
13309 ALICE KELLY
ARTHUR JEWELL
CATHERINE JEWELL
VICTORIA LE JEWELL
WESLEY WALLS
13310 MELINDA CAVENDER
TERRENCE CAVENDER
13321 DARLA GONZALEZ
EDWIN GONZALEZ
NELLIE ENGLISH
13345 IRMA FLORES
JOSE FLORES
13350 BRYAN MARKINSON
DAVID WATKINS
ROXANNE DUKES
13360 BERNADETTE SURACI
VALERIE HINTON
13396 ANTHONY BOTTINO
CHRIS SPURLIN
DARRYL WILLIAMS
GREGG PARTIN
LILY GONZALES
RANDALL LEWIS
TODD GLENN
TYLER YEAGER
13437 RICHARD PEARCE
13443 TIMOTHY YOUNG
13447 CHARLES MULA
CHESTER BEEMER
PATRICIA WELLS
SUSAN WELLS
TANYA MERCIER
13470 APRIL HAGER
STEPHANIE ROSS
13491 LAUTHER LAUREN

DRAFT

Target Street	Cross Street	Source
✓	-	EDR Digital Archive

E US HIGHWAY 92 2020 (Cont'd)

13491 MATTHEW LAUTHER
SUSIE WELLS
TANNER EMMONS
13512 LINDA BROWN
RYAN BROWN
WILLIAM BROWN
13520 DOUGLAS MACDONALD
13525 JANE JENNINGS
13526 ELLOUISE FORTE
GEORGE FORTE
JACQUELYN FORTE
NICOLE FORTE
13540 JANNETTE SIMMONS
LYNWOOD SIMMONS
13562 DAVID SUSIE
13574 MICHAEL WASHOM
TAMMY WASHOM
13575 DANIELLE ELIAS
DEMETRIUS COPELAND
13579 GERALDINE RAMSEY
JOELENE JONES
13582 BARBARA CARLTON
CHERYLL SMITH
SCOTT CHAMBERS
SHANE NIELSEN
13592 BARBARA AHLERS
JACOB AHLERS
PAUL AHLERS
13603 JOHNIE DAVIDSON
PEARL DAVIDSON
13609 DELORES CARPENTER
LEROY CARPENTER
MARGARET CARPENTER
WAYNE CARPENTER
13613 BRANDON ZUTZ
CANDI CASTELLO
NICOLE ZUTZ
ROBERT ZUTZ
13616 JUAN RODRIGUEZ
JUAN ZUNIGA
RAFAEL JUARES
VERONICA RODRIGUEZ
13640 LUIS CRUZ
13643 JOLENE PEREZ
MARVIA PEREZ
13648 JOEL PEREZ
ROBERT TAYLOR
TINA TAYLOR
13651 HILDA CASTILLO
MAGALLY DUENAS

DRAFT

Target Street	Cross Street	Source
✓	-	EDR Digital Archive

E US HIGHWAY 92 2020 (Cont'd)

13652	RODNEY MOON
13664	EVELYN CRAIG
	MICHAEL CRAIG
	MIKKI BARICSKA
13667	ANNETTE LOTT
	JAMES LOTT
	JOSHUA NICKERSON
	KENDALL NICKERSON
13680	JAMES HAY
	TAMARA JOHNSON
	THOMAS HAY
13688	DUANE NAIL
	HOLLIS NAIL
	MARY NAIL
	MAXINE NAIL
13723	JULINNY RAY
	MELISSA RAY
	PAUL RAY
13733	MARGARET LANCASTER
	ROLAND LANCASTER
	SUE LANCASTER
13740	KARL HARRIS
	KIMBERLY HARRIS
	KYLIE HARRIS
	LEA HARRIS
	MICHAEL HARRIS
	RICHARD HARRIS
	TODD HARRIS
13747	AMANDA MCCOMBS
	MARIA LASH
13751	ADRIAN SHIRLEY
	PAUL OVERSTREET
13760	EDWARD SHANGLER
	SHERYL SHANGLER
	TONY SHANGLER
13761	GREGORY JEWELL
	SUSAN JEWELL
13776	DEBORAH NESSMITH
	GINA BENNETT
	JOHN NESSMITH
	TYLER NESSMITH
13780	ARYCA ROBERTS
	CYNTHIA ROBERTS
	HEATHER ROBERTS
	KEITH ROBERTS
	LEATRICE ROBERTS
13802	CHRISTOPHER BOWERS
	ELLEN BOWERS
	HERMAN STEPHENS
	LACY BOWERS

DRAFT

Target Street	Cross Street	Source
✓	-	EDR Digital Archive

E US HIGHWAY 92 2020 (Cont'd)

13802	RAYMOND PUMPHREY
	TONYA GROGG
13803	DAVID COLLINS
	DEDE COLLINS
	DOROTHY COLLINS
13806	BRENDA STEPHENS
	JON HIGHTOWER
	WILLIAM STEPHENS
13812	JENNIFER SANTIAGO
	SARAH DRAKE
	STEPHANIE DRAKE
13815	KENNETH BLOOM
	KITINA BLOOM
13822	DANIELLE SCHAUB
	THOMAS SCHAUB
13831	DOROTHY JARVIS
	MARION SPRINGER
	TROY SPRINGER
13832	CARMEN BROWNLEE
	DENNIS BROWNLEE
13841	DOROTHY SPRINGER
	MARION SPRINGER
13852	CARMEN JARAY
	ERICK GARAY
13858	KASANDRA JOYCE
	LAURA WYATT
	MOZAMMEL KHAN
	ROGER WYATT
13860	ARTURO FUENTES
	DAVID SARTAIN
	ESPERANZA FUENTES
	MARIANNA SARTAIN
	MARIBELE FUENTES
13861	LAURIE YATES
	NORMA HALVERSON
13875	GERALD TURNER
	JOYCE CARSWELL
	LEE TURNER
	TERRY CARSWELL
13880	VANESSA PENA

DRAFT

Target Street	Cross Street	Source
✓	-	EDR Digital Archive

MCINTOSH RD 2020

2333	JULIE ENSZER
	KIMBERLY SHERRILL
	MAX COMMUNICATIONS
	SINISTER WISDOM INC
2334	RAUL CHAVEZ
2411	KATHLEEN HUNT
	TRACEY BOWMAN
2421	LANEESHA CASTREJON
	PEDRO CASTREJON
2451	DANIEL WATFORD
	DAVID WATFORD
	KEITH WATFORD
	KIMBERLY WATFORD
2513	GERALDINE MCSMITH
	MELANIE MCSMITH
	VERNON WHITE
2522	CAROL BRADFORD
	DOROTHY CORDELL
	JULIE CORDELL
2537	ADRIAN GAFFNEY
	BARRY GAFFNEY
	CATHY GAFFNEY
	DANIEL GAFFNEY
	JEREMY GAFFNEY
2602	KAREN MCQUAGGE
	ROY MCQUAGGE
	SHIRLEY DUNDORE
2609	CYNTHIA BRADLEY
	KAYLA WILSON
	SHAWNNEL MCARTHUR
	STANLEY WILSON
	VICKIE WILSON
2613	DAVID SCALF
	JAMES MEADS
	LAYLA SCALF
2617	SUSAN BORNACK
2635	ARRIE ANDERS
	HUBERT ANDERS
	LOUISE ANDERS
	RUBY ANDERS
2638	PAUL BRYANT
	SHIRLEY BRYANT
2641	DONNA ANDERS
	KIMBERLY ANDERS
	KIMBERLY DONNER
2647	BRITTANY COX
	TRAVIS ANDERS
2714	FRANK MARINO
	GABRIEL RODRIGUEZ
	GEORGE RODRIGUEZ

DRAFT

Target Street	Cross Street	Source
✓	-	EDR Digital Archive

MCINTOSH RD 2020 (Cont'd)

2714	PATRICIA RODRIGUEZ
2823	ASHLEY CONDREAY
	DAVID CONDREAY
	DEBRA CONDREAY
	GEORGE DENNIS
	JULIE CONDREAY
	JULIE DENNIS
2924	CLIFFORD RIVERA
	MARISA RIVERA
3010	CAROL GAMBONI
	FRANCISCO TORANO
	LAWRENCE GAMBONI
	VICTOR GAMBONI
3022	DORTHEY BUTTON
3024	RODENBUCHER'S TREE SVC
3110	CHRISTOPHER RYAN
	DAVID MCGUOIRK
	ERICA RYAN
	GLADYS MCGUOIRK
3120	BARBARA BLODGETT
	PAIGE SOBOTA
	ROLLAND BLODGETT
3122	ANGELA ALLEN
	CHRISITINA ALLEN
	JANET WARCZYTOWA
	NETTIE ALLEN
	RON-L-ALUMINUM
	RONALD ALLEN
3146	ANNA WELLEN
	CATHERINE WELLEN
	REBECKAH WELLEN
	ROBERT WELLEN
3216	ERIC DAVIS
	INDI GRO FARMS LLC
	VIVIAN DAVIS
3224	KENDALL JENKINS
	SCOTTY JENKINS
3233	JEHOVAH'S WITNESSES GREATER
3236	JARROD BURNETTE
3301	MARIBEL ORTIZ
	MIKE ORTIZ
3329	ARTHUR RANDALL
	IMMANUEL STARGELL
	IRALETT DOUGLAS
	LINDA RANDALL
	SHAUNNA DOUGLAS
	STEPHANIE STARGELL
3505	MARTHA LOCKE
	PAUL LOCKE
3509	CRYSTAL PATEL

DRAFT

Target Street	Cross Street	Source
✓	-	EDR Digital Archive

MCINTOSH RD 2020 (Cont'd)

3509	DAVID WISE
	GARY WISE
	LINDA WISE
	MICHAEL WISE
3515	ELIZABETH MEEK
	THOMAS MEEK
3519	NANCY WHITE
	THOMAS WHITE
3523	JORDAN STRAWN
	MARLEE STRAWN
3524	CONNIE DUKES
	STEPHEN KRAUSE
	SUSAN KRAUSE
3526	ALICE KRAUSE
	LAURIE FULK
3529	JAMES WEST
	MARY WEST
	TARA WEST
3535	ALBERTO GARZA
3601	LOCAL UNION 123
	PINELLAS MECHANICAL PIPE TRADE
3610	DIANE PAYNE
	ELIZABETH PAYNE
	ELREE PAYNE
	JIMMY PAYNE
	SEAN RENZ
3713	JESSICA MCGOWAN
	PATRICIA DRIGGERS
	PEARLENE DRIGGERS
3716	BRUCE HEATON
	IRMA HEATON
	JOHN HEATON
3805	WILLIAM RIDDLE
3810	BETTY DUKES
3811	BRITTANY MEDINA
	ESTHER RAMIREZ
	JAVIER BLAZ
	MARTHA MEDINA
	PEDRO MEDINA
	ROBERTO TREJO
3825	CODY MCDANIEL
	DAVID TALAMANTEZ
	EDELMIRA TALAMANTEZ
	RICHARD MCDANIEL
3839	EDDIE SUGGS
	KATHY SUGGS
	KENNETH SUGGS
	MICHAEL REAGAN
	VICKIE SUGGS
3906	JOHN DUKES

DRAFT

Target Street	Cross Street	Source
✔	-	EDR Digital Archive

MCINTOSH RD 2020 (Cont'd)

3906	SUSAN DUKES
3926	AURELLIA SHORES
	JEDIDIAH DAVIS
	JIMMY GEIGER
	MELISSA MORTON
	ROSE SHORES
	TAYLOR RAMSEY
	WILLIAM MORTON
	WILLIE SHORES
3929	DAVIN BRANNON
	JUDY BRANNON
	MATTHEW BRANNON
3942	CYRENIA WOEHNKER
	SEAN MCROBERT
4002	PLANSCAPE INC
4007	ALEJANDRO RAMIREZ
	JUAN GOMEZ
	MARTIN RAMIREZ
4020	KIM LAWSON
	MELONY LAWSON
	ROBERT LAWSON
	THOMAS LAWSON
4022	CHRISTINE ENDERLE
	GRANT ENDERLE
	KEVIN ENDERLE
	KOREY ENDERLE
4024	LILLIAN JERKINS
4036	CHARLES SINGLETARY
	DARLA SINGLETARY
4039	ADELITA GARZA
	BARBARA HENDERSON
	FRANCISCA LONGORIA
	GEORGE SATTERFIELD
	KARLYSSA SOLIS
	NETTIE ALLEN
	PAUL EAGANS
	ROMAN SOLIS
	RONALD ALLEN
	VICTORIA SOLIS
4120	ISMAEL MADERA
	ISMEAL MADER
	LAUREN MADERA
	VIRGINIA MADER
4156	DANNY FOX
	GINGER FOX
4303	TACOS PIKI INC
4310	PATRICK HESTER
4324	ATM
	DUNKIN' EXPRESS
4630	AMY READE

DRAFT

Target Street	Cross Street	Source
✓	-	EDR Digital Archive

MCINTOSH RD 2020 (Cont'd)

4630	ANITA BURCHARD
	CHERYL CHAMPION
	CHRISTINA BUCKWALTER
	CLARA BURCHARD
	CODY BLATT
	DAVID PIECHOCKI
	DAVID READE
	DEREK VANFLENNER
	DONNA LAJOIE
	ERIC DOLBY
	GEORGE RANDALL
	GLENDA VANFLENNER
	JACKIE HUNSUCKER
	JEREMY BUCKWALTER
	JOSEPH GRAHAM
	JOSHUA RANKIN
	JULIE WANDELL
	LISA BRADBURN
	NATHAN WALDEN
	NICOLE DEBORD
	PYLYNN VIRANKABUTRA
	SADA FASHIONS INC
	SCOTT WANDELL
	SHAWNNA GRAHAM
	SUN COMMUNITIES TAMPA E
	TAMPA EAST
	TERRI GRAHAM
	TERRY HUNSUCKER
	TOBY WALDEN
	TRESA VIRANKABUTRA
	WHITNEY BLATT
	WILLIAM MORGAN
4649	BURGER KING
4650	MC DONALD'S
4656	BATES SHOW SALES STAFF INC
	CHRISTOPHER PRICE
	MICHAEL KORBEL
	RV ONE SUPERSTORE TAMPA
	RVDIRECT GROUP INC
	RYAN MULLANEY
	SEAN MULLANEY
4660	RACEWAY GAS STATION
4810	DUNKIN'
4811	CAMPING WORLD OF TAMPA
	RICHARD BOWEN
	VANESSA BOWEN
9208	GEORGE POWERS
	JOYCE HESTER
	TERESA HESTER
9220	ACCURATE ELECTRIC LLC

DRAFT

Target Street	Cross Street	Source
✓	-	EDR Digital Archive

MCINTOSH RD 2020 (Cont'd)

9220	BERTHA HARNER
	BRANDI TYNDALL
	GEORGE SCHAEFER
	JOHN KUTZNER
	SAMANTHA SCHAEFER
	VIVIAN SCHAEFER
9239	BRENDA SIMMONS
	BRITTANY SIMMONS
	JASON SIMMONS
9245	ALFRED TRUJILLO
	ALFRED TRWILLO
	DIANE TRUJILLO
	TAMCO ELECTRICAL INC
9251	COOK JOHNSON
	FREDA JOHNSON
	KATERRA JOHNSON
9309	ANGELA REDMOND
	JIMMY MESSICK
	LESLIE MESSICK
	LESLIE YANCEY
	TIMOTHY DAVENPORT
9320	CATHERINE COLEMAN
	DIANE COLEMAN
	GRANT COLEMAN
	KENNETH COLEMAN
	RADIATION SERVICES
	SHIRLEY COLEMAN
9338	KAYLEE GIZA
	PAUL QUIGLEY
9340	CYNTHIA HAPKE
	D RAYBON
	HARRISON REED
	PAUL HAPKE
9403	DEBORAH SWINDLE
	LARRY SWINDLE
9410	JOSE RIVAS
	LORENA BARAJAS
	ROBERT REALE
9414	BROOKE WHEELER
	MICHAEL ARMSTRONG
	MICHAEL SPAIER
9416	DANA RILEY
	LYNN RILEY
	RICHARD RILEY
9420	LYNN RILEY
	MICHELLE RILEY
	WILLIAM BEBLER
9431	IRVIN BREWER
9436	BAILEY HARRINGTON
	HEIDI HARRINGTON

DRAFT

Target Street	Cross Street	Source
✔	-	EDR Digital Archive

MCINTOSH RD 2020 (Cont'd)

9436	KYLE HARRINGTON
9450	JOHN MATTHEWS
	KAREN MATTHEWS
9471	EDWARD SWINDLE
	MYRTLE SWINDLE
9472	JESSICA HERRES
	SHERYL EDLUND-HERRES
	SHERYL HERRES
9505	ARIE JENSEN
	CRYSTAL EVANS
	JOHN EVANS
	ROCHELL EVANS
	TIMOTHY FISHER
9507	CHRIS MCCOMAS
	CYNTHIA DOVER
	JOHNATHON DOVER
	MARY MCCOMAS
	MEAGHAN MCCOMAS
9554	FRANK TAGLIARINI
	JEFFREY RITTER
	SHEILA FIX
	SHEILA TAGLIARINI
9559	JONI SHELLEY
	PEGGY SHELLEY
9562	GLORIA JORDAN
9564	MELODY CALHOUN
	ROBERT CALHOUN
9573	MICHELE MIDDLEBROOKS
9574	ANN HURLEY
	CHAD HURLEY
9580	BEVERLY SMITH
	HOEK VAN HOEK
9581	MALCOLM SHELLEY
	MICHAEL GARDNER
	PATRICIA SHELLEY
9584	MARTA OSCARIZ
9586	RAFAEL VALLE
	YADRIS SANTAMARIA
9592	CHARLES LEWIS
9598	DAVID ZARAGOZA
9621	DEBRA GARDNER
	KIMBERLY GARDNER
9625	KIMBERLY GARDNER
	MIGUEL CASTRO
9638	PERENZUELA SANTOS
9640	DOROTHY HUTCHISON
	VICKI SCHAUB
9642	CALLIE MILEY
	CHRISTOPHER KENNEDY
9644	LAURA COLEMAN

DRAFT

Target Street	Cross Street	Source
✔	-	EDR Digital Archive

MCINTOSH RD 2020 (Cont'd)

9709 KATHLEEN BRUMMETT
9710 CHRIS VALDEZ
DIANA ENDERLE
JASON VALDEZ
KRYSTA VALDEZ
9721 LINDA MADDEN
PEGGY HARRELL
TERRY MOORE
9760 AUSTIN WHEELER
BUDDY WALKER
HEWEY WALKER
JETT WALKER
9761 GARY TUTEN
MEGAN SHELLEY
TODD SHELLEY
9817 JOHNATHAN SWINDLE
LORI SWINDLE
9825 BRAD HEATON
LORI HEATON
WANDA HEATON
9832 ALISA BROWN
JAMES BROWN
9840 DENISE WALKER
DWIGHT WALKER
EDITH WALKER
JAN WALKER
LISA WALKER
9842 CHARLIE BEAUCHAMP
CHELSEA BEAUCHAMP
JACOB BEAUCHAMP
MICHELE BEAUCHAMP
9846 BRIAN POPE
CALLIE POPE
KEVIN POPE
STEPHANIE POPE
9850 ROSWITHA WHEELER
10055 JEFFREY JOHNSTON
LIEZL DALE
MARY SWILLEY
10061 CATHY BERGER
JOSEPH GATES
10069 BRUCE SMITH
JONI HAYNES
KAYLA HAYNES
PAUL HAASCH
10070 BROWN MARVIN
FAVORITE FARMS INC
GEORGE BROWN
GEORGE FOX
LISA FOX

DRAFT

Target Street	Cross Street	Source
✓	-	EDR Digital Archive

MCINTOSH RD 2020 (Cont'd)

10070 RAYMOND FOX
STRAWBERRY STATION INC
10075 AMNEH ABDEL JABER
GARDEN VIEWS REALTY
IBRAHIM JABER
JOHN ENGELHART
MOHAMMAD ABUKHDAIR
NANCY ENGELHART
10121 ANDREA MCINTOSH
ANDREA MCNINTOSH
BRIAN MCINTOSH
CHRISTOPHER TREVINO
DEBORAH MCINTOSH
EARL MCINTOSH
FRED YATES
SHAWN MCINTOSH
THEODORE MCINTOSH
10131 AMY MCINTOSH
MICHAEL BIRELEY
PARKER MCINTOSH
10141 KENNETH CARLONE
SHEA MAWHINNEY
10163 ALBERTA GILLETT
HOLLY NEWTON
JULIE GILLETT
RANDY NEWTON
10202 PART OF THE FAMILY KENNELS
10238 CHLOE WALLEY
JACOB BAKER
10256 BREANNA JOHNS
DONNA JOHNS
DONNA NAYLOR
KIRK NAYLOR
10274 ANN HARTMAN
KAY PENROD
KAYLA HARTMAN
10280 HAROLD STUDLEY
SHARON STUDLEY
10292 EDWARD WHALEN
JENNY PRYOR
10365 DOLLAR GENERAL
10401 AMERIGAS PROPANE EXCHANGE
ATM

DRAFT

Target Street	Cross Street	Source
✓	-	Cole Information

E US HIGHWAY 92 2017

12711 MERSINO
12712 AMERICAN LIGHTING & SIGNALIZATION IN
12720 FLORIDA PHYSICIAN SERVICES CORP
12783 ELECTRIC CONTRACTORS
OAKLEA MANOR MOTEL & APARTMENTS
12837 DUKES, HAROLD F
12877 COST TO COST LOCKSMITH
QUIZNOS
SPEEDWAY
12880 DRISCOLL STRAWBERY ASSOC
DRISCOLLS
12901 MICINTOSH BP INC
12915 GAY, EDDIE A
13017 JETT, TRAVIS D
13020 REILLY, MONICA A
13023 VAZQUEZ-HERNANDEZ, CORNELIO V
13030 CASSELTON, MARTIN D
FERNANDEZ, FLORENCE F
PAPKA, RONALD S
13031 COOK, BRIAN J
13051 SMITH, DONALD D
13059 SMITH, LUCILE K
13095 ABSOLUTE AUTO REPAIR
13120 POWERS, SUE D
13151 MALINSKI, ELLEN M
13174 BLOUNT, FAYE G
BLOUNT, SHARON F
GRIFFIN, GRACE D
RILEY, WILLIAM
SHARON, FAYE B
13176 RILEY, WILLIAM E
13181 REYES, MIGUEL A
13202 DYE, DAVID C
13206 JETT, EDWARD M
13207 FILIPOWICZ, MICHELLE L
13220 WRIGHT, LEWIS A
13224 HANSEL INNOVATIONS INC FIRE PROTECTI
13268 SIEBE, TERESA
13285 LANGSTONS UTILITY BUILDINGS INC
13292 HILL, KATHLEEN O
13295 ANNIES APPLE
NATIVITY CATHOLIC CHURCH
13309 JEWELL EMPIRE CORPORATION
JEWELLCO ROOFING
PYRAMID BUILDING SUPPLIES
13321 ENGLISH, JAMES E
13345 FLORES, JOSE G
13350 BILLS TRANSMISSIONS
DADS TOWING
13360 HINTON, JEFFERY

DRAFT

Target Street	Cross Street	Source
✔	-	Cole Information

E US HIGHWAY 92 2017 (Cont'd)

13396 GENERAL RV CENTER
13425 GILFORD, JOHN A
13443 YOUNG, TIMOTHY
13447 WELLS, PATRICIA M
13470 FANELLI, THOMAS
13512 BROWN, WILLIAM E
PLANT DIRECTIONS INC
13520 WOODALL, LINUALL L
13526 FORTE, GEORGE D
13540 SIMMONS, LYNWOOD L
13562 DILL, DAVID A
13574 WASHOM, MICHAEL A
13575 CARLISLE, MICHEAL G
13579 CARLISLE, JASON A
13582 CARLTON, ELLA G
13592 AHLERS, PAUL H
13601 DAVIDSON, ROGER
13603 DAVIDSON, JOHNIE E
13606 COUNTRY DELI
13609 CARPENTER, CHARLES F
CARPENTER, WAYNE F
CUADROS, WILLY
13613 ZUTZ, ROBERT C
13616 TORTILLERIA EL GAYO
13648 TAYLOR, ROBERT A
13651 DUENAS, MAGALLY
13664 CRAIG, MICHAEL L
13667 LOTT, JAMES E
13680 HAY, THOMAS M
13688 NAIL, DUANE H
13723 RAY, DANIEL E
13733 LANCASTER, ROLAND E
13740 CREECH, RHONDA
13747 LASH, MARIA J
13751 KUHN, MICHELLE
13760 SHANGLER, SCOTT A
13761 JEWELL, GREGORY L
13776 OWENS, ALICA
13780 ROBERTS, KEITH B
13802 BOWERS, CHRISTOPHER M
GROGG, TONYA
PUMPHREY, RAYMOND
STEPHENS, HERMAN A
13803 COLLINS, DAVID L
13815 ALL FLORIDA PERMITTING INC
BLOOM, KENNETH M
13822 ADAMASZEK, CRAIG M
13831 SPRINGER, TROY T
13856 BLANCHARD, TIM T
13858 WYATT, MARCOS T

DRAFT

Target Street	Cross Street	Source
✓	-	Cole Information

E US HIGHWAY 92 2017 (Cont'd)

13860 FUENTES, ARTURO
13861 YATES, LAURIE L

DRAFT

Target Street	Cross Street	Source
✔	-	Cole Information

MCINTOSH RD 2017

3505 LOCKE, PAUL W
3509 PATEL, ANIL R
3515 MEEK, THOMAS A
3519 WHITE, THOMAS W
3523 STRAWN, JORDAN S
3524 DUKES, CONNIE N
3526 DUKES, CONNIE N
3529 WEST, JIM H
3535 GARZA, ALBERTO
3601 PLUMBERS &PIPEFITTERS LOCAL UNION 12
3610 PAYNE, JIMMY A
3713 DRIGGERS, PEARLENE S
3740 SWINDLE, LAURENCE E
3805 WHITE, CHARLES D
3810 DUKES, CLARENCE W
3811 MEDINA, JUAN P
3825 MCDANIEL, RICHARD K
3839 SUGGS, EDDIE K
3906 DUKES, JOHN H
3909 WARREN, RUBY R
3929 BRANNON, DAVIN K
3942 MCROBERT, SEAN D
4002 PLANSCAPE INC
4007 RAMIREZ, ALEJANDRO
4020 LAWSON, THOMAS J
4022 ENDERLE, KEVIN J
4024 JERKINS, FRANK E
4039 VASQUEZ, CARLOS
4120 MADERA, ISMAEL E
4156 FOX, DANNY L
4303 TERRY, VANDALIN R
4310 PHILLIPS, LAWREN
4324 DUNKIN DONUTS
4540 LEAGUE OF MERCY ASSOCIATION
USSERY, LISA A
4630 SUN COMMUNITIES
SUN COMMUNITY
TAMPA EAST RV RESORT
4649 BURGER KING
4656 BATES RV
4810 BP
ONE GUY LOCKSMITHS
9208 HESTER, JOYCE A
9220 WILLIS, KENNETH
9239 SIMMONS, JASON
9245 TRUJILLO, ALFRED J
9251 JOHNSON, FREDA B
9309 MESSICK, LESLIE A
9320 COLEMAN, KENNETH B
RADIATION SERVICES INC

DRAFT

Target Street	Cross Street	Source
✔	-	Cole Information

MCINTOSH RD 2017 (Cont'd)

9336	REED, EDWARD L
9340	HAPKE, PAUL E
9403	SWINDLE, LARRY E
9410	NOBLITT, MARION J
9414	SPAIER, HEATHER K
9416	RILEY, RICHARD A
9431	BREWER, IRVIN A
9450	MATTHEWS, JOHN B
9472	SIMS, RONALD
9507	MCCOMAS, CHRISTOPHER
9545	BRYAN, JERRY A
9548	HARRINGTON, DAVID D
9554	FIX, SHEILA L
9559	SHELLEY, JAMES R
9562	JORDAN, GLORIA D
9564	CALHOUN, ROBERT L
9573	MIDDLEBROOKS, MICHELE
9574	HURLEY, CHAD M
9580	VANHOEK, GERARD J
9581	SHELLEY, MALCOLM J
9584	FERNANDEZ, MIGUEL
9592	LEWIS, CHARLES D
9621	GARDNER, ROBERT T
9625	GARDNER, ROBERT T
9638	JOHNSON, L
9640	HUTCHISON, DOT B
9644	COLEMAN, LAURA D
9709	BRUMMETT, ROBERT A
9710	ENDERLE, DIANA S
9721	BUTTRAM, WILLIAM K
9760	WALKER, BUDDY
9761	SHELLY, TODD J
9817	SWINDLE, JONATHAN L
9825	HEATON, WILLIAM A
9826	REDGRAVE, HERMAN L
9832	BROWN, JAMES E
9840	WALKER, DWIGHT A
9842	BEAUCHAMP, CHARLIE F
9846	POPE, KEVIN M
9850	WHEELER, ROSWITHA L
10055	DALE, LIEZL
10061	GATES, HAROLD V
10075	ENGELHART, JOHN D
10121	MCINTOSH, DEBORAH L
10141	WILLIS, CHRISTOPHER M
10163	GILLETT, RICH
10202	PART OF THE FAMILY KENNELS
10251	LEE, ROBERT A
10256	JOHNS, DONNA C
10274	HARTMAN, ANN M

DRAFT

Target Street	Cross Street	Source
✓	-	Cole Information

MCINTOSH RD 2017 (Cont'd)

10280 STUDLEY, HAROLD M
10292 PRYOR, JENNY L

DRAFT

Target Street	Cross Street	Source
✓	-	Cole Information

E US HIGHWAY 92 2014

12711 MERSINO
12783 OAKLEA MANOR MOTEL & APARTMENTS
12837 DUKES, HAROLD F
12873 ALT, JOHN
12877 COST TO COST LOCKSMITH
HESS CORPORATION
12879 LAMOTHE, ROLAND
12880 DRISCOLL STRAWBERRY DOVER
DRISCOLLS
12915 EDDIE GAY
GAY, EDDIE A
13009 MAINTAINAPLANT INC
13010 CASSELTON, MARTIN D
13017 OCCUPANT UNKNOWN,
13023 VAZQUEZ-HERNANDEZ, CORNELIO V
13030 FERNANDEZ, FLORENCE F
PAPKA, RONALD S
13031 COOK, BRIAN J
13051 SMITH, DONALD D
13095 ABSOLUTE AUTO REPAIR
13120 POWERS, SUE D
13151 PELL, WENDY Y
13174 BLOUNT, FAYE G
GRIFFIN, GRACE D
SHARON, FAYE B
13175 BREWER, CHRISTOPHER R
13176 RILEY, WILLIAM E
13181 REYES, ANGEL M
13201 HERNANDEZ, SOFIA Y
13202 DYE, DAVID C
13206 JETT, MARK E
13207 FILIPOWICZ, MICHELLE L
13211 ELMORE, MARY E
13220 OCCUPANT UNKNOWN,
13224 HANSEL INNOVATION INC
13244 REYNOLDS, LOUISE A
13256 OCCUPANT UNKNOWN,
13276 RENSHAW, THOMAS
13280 LEGGETT, DANA D
13285 HANDIHOUSES
LANGSTONS & POPES UTILITY BUILDING
LANGSTONSUTILITYBUILDINGSCOM
TAMPASHEDSCOM
13292 HILL, KATHLEEN O
13295 D & S BARGAIN STORE
NATIVITY CATHOLIC CHURCH
13309 JEWELL EMPIRE CORPORATION
JEWELLCO
PYRAMID BUILDING SUPPLIES
13319 OCCUPANT UNKNOWN,

DRAFT

Target Street	Cross Street	Source
✔	-	Cole Information

E US HIGHWAY 92 2014 (Cont'd)

13321 ENGLISH, JAMES E
13339 LESLIE, ROBERT
13345 CHAVAZ, ANTONIO G
13350 BILLS TRANSMISSIONS INC
DADS TOWING
GULF FOUNDATION
13360 SURACI, BERNADETTE
13402 OCCUPANT UNKNOWN,
13425 GILFORD, JOHN A
13443 OCCUPANT UNKNOWN,
13447 WELLS, PATRICIA M
13467 JENNINGS, CHARLES E
13470 LEWANDOWSKI, DAVID A
13512 BROWN, WILLIAM E
PLANT DIRECTIONS INC
13520 OCCUPANT UNKNOWN,
13525 JENNING, CHUCK
13526 FORTE, GEORGE D
13540 SIMMONS, LYNWOOD L
13562 ADAMS, BENJAMIN L
13574 HALL, DOROTHY M
13575 CARLISLE, MICHEAL G
13582 WYATT, LAURA
13592 AHLERS, PAUL H
13601 OCCUPANT UNKNOWN,
13603 DAVIDSON, JOHNIE E
13605 OCCUPANT UNKNOWN,
13606 RIGHT FOOD MART
13609 CARPENTER, WAYNE F
FERLEMAN, JENNIFER
WAGNER, ANNA M
13613 CASTELLO, JR
13616 TORTILLERIA EL GAYO
13625 OCCUPANT UNKNOWN,
13635 OCCUPANT UNKNOWN,
13643 PEREZ, JOLENE M
13644 OCCUPANT UNKNOWN,
13648 TAYLOR, ROBERT A
13651 OCCUPANT UNKNOWN,
13664 CRAIG, MICHAEL L
13667 LOTT, JAMES E
13680 HAY, THOMAS M
13688 NAIL, DUANE H
13723 RAY, PAUL E
13733 LANCASTER, ROLAND E
13740 OCCUPANT UNKNOWN,
13747 BRE, SARA
13751 SHIRLEY, ADRIAN B
13760 SHANGLER, SCOTT A
13761 JEWELL, GREGORY L

DRAFT

Target Street	Cross Street	Source
✓	-	Cole Information

E US HIGHWAY 92 2014 (Cont'd)

13776 OWENS, ANNA M
13780 ROBERTS, KEITH B
13802 GROGG, TONYA
STEPHENS, HERMAN A
13803 COLLINS, DAVID L
13806 BOWERS, CHRISTOPHER M
13812 OCCUPANT UNKNOWN,
13815 ALL FLORIDA PERMITTING
BLOOM, KENNETH M
13822 ADAMASZEK, DANIELLE C
13831 SPRINGER, TROY
13832 BROWNLEE, DENNIS M
13841 OCCUPANT UNKNOWN,
13852 JARAY, CARMEN
13856 BLANCHARD, TIM T
13861 YATES, LAURIE L

DRAFT

Target Street	Cross Street	Source
✓	-	Cole Information

MCINTOSH RD 2014

3412 OCCUPANT UNKNOWN,
3505 LOCKE, PAUL W
3509 PATEL, ANIL R
3515 MEEK, THOMAS A
3519 OCCUPANT UNKNOWN,
3523 STRAWN, JORDAN S
3524 KRAUSE, STEPHEN D
3526 DUKES, CONNIE N
3529 WEST, JIM H
3535 BADGETT, KATINA L
3544 MCCREA, TERRY L
3610 PAYNE, JIMMY A
3634 LANCASTER, LINDA
3713 DRIGGERS, PEARLENE S
3716 HEATON, BRUCE L
3740 SWINDLE, LAURENCE E
3805 WHITE, CHARLES D
3810 DUKES, CLARENCE W
3811 MEDINA, JUAN P
3825 MCDANIEL, RICHARD K
3839 SUGGS, EDDIE K
3906 DUKES, JOHN H
3909 WARREN, RUBY R
3910 OCCUPANT UNKNOWN,
3926 HITCH, C L
3929 BRANNON, DAVIN K
3942 MCROBERT, SEAN D
4002 PLANSCAPE INC
4007 RAMIREZ, ALEJANDRO
4020 LAWSON, THOMAS J
4022 ENDERLE, KEVIN J
4024 JERKINS, FRANK E
4036 OCCUPANT UNKNOWN,
4039 SATTERFIELD, GEORGE E
4120 MADERA, ISMEAL
4156 FOX, DANNY L
4232 OCCUPANT UNKNOWN,
4303 TERRY, VANDALIN R
4310 PHILLIPS, LAWREN A
4540 LEAGUE OF MERCY ASSOCIATION
USSERY, JANIE K
4630 SUN COMMUNITIES TAMPA E
4649 BURGER KING
4650 MCDONALDS
4656 BATES RV
BATES RV EXCHANGE
4810 MCINTOSH AMOCO
ONE GUY LOCKSMITHS
9208 HESTER, JOYCE A
9215 POWELL, NELLIE M

DRAFT

Target Street	Cross Street	Source
✔	-	Cole Information

MCINTOSH RD 2014 (Cont'd)

9220 LUCAS, AMBER
9239 SIMMONS, JASON
9245 TRUJILLO, ALFRED J
9251 JOHNSON, FREDA B
9309 MOFFITT, JAMES R
9320 COLEMAN, KENNETH B
RADIATION SERVICES INC
9321 OCCUPANT UNKNOWN,
9336 OCCUPANT UNKNOWN,
9338 SAXTON, PAUL N
9340 HAPKE, PAUL E
9403 OCCUPANT UNKNOWN,
9410 NOBLITT, MARION J
9412 REALE, ROBERT J
9414 CARMON, JAMES M
9416 OCCUPANT UNKNOWN,
9420 RILEY, RICHARD A
9430 BEATY, WHITNEY N
COLEMAN, DIANE
9431 BREWER, IRVIN A
9436 HARRINGTON, SCOTT D
9450 MATTHEWS, JOHN B
9471 SWINDLE, EDWARD
9472 SIMS, RONALD
9505 JONES, RENEE A
9507 OCCUPANT UNKNOWN,
9545 BRYAN, JERRY A
9548 OCCUPANT UNKNOWN,
9554 TAGLIARINI, FRANK D
9559 SHELLEY, JAMES R
9562 JORDAN, GLORIA D
9564 CALHOUN, ROBERT L
9566 OCCUPANT UNKNOWN,
9573 PARKER, ANGELA
9574 HURLEY, CHAD M
9580 VANHOEK, GERARD J
9581 SHELLEY, MYKEL J
9584 JOLLY, DAVID N
9586 OCCUPANT UNKNOWN,
9592 LEWIS, CHARLES D
9598 HELDT, WILLIAM E
9636 LIGHT, WAYNE D
9638 LOCKER, RHONDA T
9640 HUTCHISOP, DOT B
9644 MIDDLETON, CHARLES
9701 FISHER, RUSS G
9709 BRUMMETT, ROBERT A
9710 COX, DIANA S
9717 MARTOGLIO, ANA H
9720 WALKER, LEE A

DRAFT

Target Street	Cross Street	Source
✓	-	Cole Information

MCINTOSH RD 2014 (Cont'd)

9721	HARRELL, WILLIAM K
9760	WALKER, HEWEY L
9761	SHELLY, TODD J
9781	OCCUPANT UNKNOWN,
9817	SWINDLE, JONATHAN L
9825	OCCUPANT UNKNOWN,
9826	REDGRAVE, HERMAN L
9832	BROWN, JAMES E
9840	WALKER, DWIGHT A
9842	BEAUCHAMP, CHELSEA
9846	POPE, KEVIN M
9850	WHEELER, L
10055	SMITH, BRUCE E
10061	GATES, HAROLD V
10069	HAASCH, PAUL
10070	FAVORITE FARMS INC
10075	ENGELHART, JOHN D
10121	MACINTOSH, THEODORE
10131	OCCUPANT UNKNOWN,
10141	LUCKEY, THOMAS W
10163	GILLETT, RICH
10175	GILLETT, DAVID
10202	PART OF THE FAMILY KENNELS
10220	OCCUPANT UNKNOWN,
10238	OCCUPANT UNKNOWN,
10251	LEE, ROBERT A
10256	NAYLOR, KIRK R
10274	STEWART, ANN H
10280	STUDLEY, HAROLD M
10292	WHALEN, EDWARD R

DRAFT

Target Street	Cross Street	Source
✓	-	Cole Information

E US HIGHWAY 92 2010

12711 CRIME SCENES INC
12783 OAKLEA MANOR MOTEL & APT
12789 WILLIAMS, JOHN J
12837 DUKES, HAROLD F
12870 SUN COMMUNITIES INC
12873 ALT, JOHN
12879 LAMOTHE, ROLAND
12880 DRISCOLLS OF FLORIDA INC
12901 MC INTOSH BP
12915 GAY, EDDIE A
13009 MAINTAINAPLANT INC
13010 CASSELTON, MARTIN D
13017 FRINK, RONALD W
13023 DEMMING, ELBERT J
13030 OCCUPANT UNKNOWN,
13031 FRIEDLING, MARY E
13050 LANDSCAPE MAINTENANCE PRO
13051 SMITH, DONALD D
13085 OCCUPANT UNKNOWN,
13095 ABSOLUTE AUTO REPAIR
13120 POWERS, DANIEL A
13151 OCCUPANT UNKNOWN,
13174 BLOUNT, FAYE G
13175 BREWER, CHRISTOPHER R
13176 RILEY, WILLIAM E
13180 OCCUPANT UNKNOWN,
13181 REYES, MIGUEL J
13201 HERNANDEZ, SOFIA Y
13202 DYE, DAVID C
13206 JETT, EDWARD M
13207 FILIPOWICZ, MICHELLE L
13211 ELMORE, EVELYN F
13220 OCCUPANT UNKNOWN,
13224 HANSEL INNOVATIONS INC FIRE
13244 REYNOLDS, BURTON H
13256 SHIVER, GREGORY S
13262 J & R NURSERY
13276 RENSHAW, THOMAS
13280 OCCUPANT UNKNOWN,
13285 LANGSTONS UTILITY BUILDINGS
13292 HILL, KATHLEEN O
13295 ASTARTE AUTO SALES
NATIVITY CATHOLIC CHURCH
13310 BAUTISTA, CELERINA
13319 OCCUPANT UNKNOWN,
13321 OCCUPANT UNKNOWN,
13322 GARCIA, JUANA
13339 LESLIE, ROBERT
13345 OCCUPANT UNKNOWN,
13350 BILLS TRANSMISSIONS

DRAFT

Target Street	Cross Street	Source
✓	-	Cole Information

E US HIGHWAY 92 2010 (Cont'd)

13350 DADS TOWING
GULF FOUNDATION INC
OCCUPANT UNKNOWN,
TRACTOR WORLD
13402 OCCUPANT UNKNOWN,
13425 OCCUPANT UNKNOWN,
13443 OCCUPANT UNKNOWN,
13447 WELLS, THOMAS L
13467 JENNINGS, CHARLES E
13470 STERLING, ELIZABETH J
13512 BROWN, WILLIAM E
13526 FORTE, GEORGE D
13540 OCCUPANT UNKNOWN,
13562 DILL, DAVID A
13574 HALL, JAMES L
13575 CARLISLE, SHERRY K
13579 RAMSEY, GERALDINE H
13582 MILLER, MATTHEW G
13592 AHLERS, PAUL H
13601 OCCUPANT UNKNOWN,
13603 DAVIDSON, JOHNIE E
13605 OCCUPANT UNKNOWN,
13606 IY COUNTRY DELI & GROCERY
13609 CARPENTER, CHARLES F
CUADROS, WILLY
LAWSON, KELLEY
13610 JOHN D HOOKER ATTORNEY
13613 CASTELLO, JAMES K
13616 TORTILLERIA EL GAYO
13625 OCCUPANT UNKNOWN,
13640 VARGAS, PAOLO N
13643 PEREZ, JOLENE M
13644 OCCUPANT UNKNOWN,
13648 TAYLOR, ROBERT A
13651 CASTILLO, FIDEL
13664 CRAIG, MICHAEL L
SUN BAY FORKLIFT CO
13667 LOTT, JAMES E
13680 HAY, THOMAS M
13688 NAIL, DUANE H
13723 RAY, PAUL E
13733 LANCASTER, ROLAND E
13740 OCCUPANT UNKNOWN,
13747 BREUGGEMAN, VAN R
13760 HUEMME, JOHN W
13761 JEWELL, GREGORY L
13776 BENNETT, GINA M
13780 ROBERTS, MURRAY B
13802 STEPHENS, HERMAN A
13803 COLLINS, DAVID L

DRAFT

Target Street	Cross Street	Source
✓	-	Cole Information

E US HIGHWAY 92 2010 (Cont'd)

13806 BOWERS, CHRISTOPHER M
13812 OCCUPANT UNKNOWN,
13815 ALL FLORIDA PERMITTING
BLOOM, KENNETH M
13822 ADAMASZEK, CLIFFORD M
13831 SPRINGER, MARION T
13832 BROWNLEE, DENNIS M
13841 RHODEN, POLLY C
13852 AREVALO, RAUL E
13856 BLANCHARD, TIM T
13858 WYATT, ROGER K
13860 FUENTES, ARTURO
13861 YATES, LAURIE L

DRAFT

Target Street	Cross Street	Source
✔	-	Cole Information

MCINTOSH RD 2010

3412 OCCUPANT UNKNOWN,
3505 LOCKE, MICHAEL S
3509 WISE, GARY M
3515 MEEK, THOMAS E
3519 WHITE, THOMAS W
3523 ROCHE, DAN T
3524 CROFT, ASHLEY R
3526 OCCUPANT UNKNOWN,
3529 ROCHE, TOM D
3535 OCCUPANT UNKNOWN,
3544 MCCREA, TERRY L
3601 PINELLAS MECHANICAL PIPE TRADE
3610 PAYNE, ELREE J
3713 DRIGGERS, PEARLENE S
3716 METZGER, PRESTON
3740 SWINDLE, LAURENCE E
3805 WHITE, CHARLES D
3810 DUKES, CLARENCE W
3811 MEDINA, PEDRO Z
3825 MCDANIEL, RANDALL E
3839 KENS ELECTRIC SVC
SUGGS, EDDIE K
3906 DUKES, JOHN H
3909 WARREN, RUBY R
3910 OCCUPANT UNKNOWN,
3926 GEIGER, JIMMY C
3929 BRANNON, DAVIN K
3942 SCHOMAKER, CYRENIA E
4002 PLANSCAPE INC
4007 RAMIREZ, MARTHA
4020 LAWSON, THOMAS J
4022 ENDERLE, KEVIN J
4024 JERKINS, FRANK E
4036 OCCUPANT UNKNOWN,
4039 EAGANS, PAUL
4120 MADERA, ISMEAL
4156 FOX LAWN SVC
FOX, DANNY L
4232 OCCUPANT UNKNOWN,
4303 TERRY, CLYDE F
4310 HESTER, PATRICK
4325 NYIRENDA, A
4540 USSERY, LISA A
4630 AYERS, KEN L
SUN COMMUNITY
TAMPA EAST RV RESORT
4649 BURGER KING
4650 MC DONALDS
4656 BATES RV EXCHANGE
4660 RACEWAY MOGAR MART INC

DRAFT

Target Street	Cross Street	Source
✓	-	Cole Information

MCINTOSH RD 2010 (Cont'd)

4810 LEONARD JASON
4811 LONGVIEW MOTORHOMES INC
9215 POWELL, NELLIE M
9220 OCCUPANT UNKNOWN,
9239 SIMMONS, JASON
9245 TAMCO ELECTRICAL INC
TRUJILLO, ALFRED J
9251 JOHNSON, THOMAS E
9309 MESSICK, JIMMY H
9320 COLEMAN, KENNETH A
RADIATION SERVICES
9336 PAULK, KEITH
9338 QUIGLEY, PAUL F
9340 HAPKE, PAUL E
9403 SWINDLE, LARRY E
9410 NOBLITT, MARION J
9412 OCCUPANT UNKNOWN,
9414 CARMON, JAMES M
9416 RILEY, RICHARD A
9420 BEBLER, WILLIAM P
9431 BREWER, IRVIN A
9436 HARRINGTON, SCOTT D
9450 MATTHEWS, JOHN B
9471 CIRCLE S FARMS LTD
SWINDLE, EDWARD
9472 ABOVE & BEYOND CHILD CARE
OCCUPANT UNKNOWN,
9505 OCCUPANT UNKNOWN,
9507 BROOKHOUSER, MARGARET
9545 BRYAN, JERRY A
9548 OCCUPANT UNKNOWN,
9554 OCCUPANT UNKNOWN,
9559 SHELLEY, JAMES R
9562 JORDAN, GLORIA D
9564 CALHOUN, ROBERT L
9566 OCCUPANT UNKNOWN,
9573 BELLOW, WILLIAM L
9574 ROOP, RAY
9580 HILLSBOROUGH SOUND CO
VANHOEK, GERARD J
9581 SHELLEY, MALCOLM J
9584 OCCUPANT UNKNOWN,
9586 OCCUPANT UNKNOWN,
9592 WEST, DAVID A
9598 OCCUPANT UNKNOWN,
9625 OCCUPANT UNKNOWN,
9638 OCCUPANT UNKNOWN,
9640 HUTCHISON, DOT B
9642 JACKSON, DANIEL
9644 LUNSFORD, JOE

DRAFT

Target Street	Cross Street	Source
✓	-	Cole Information

MCINTOSH RD 2010 (Cont'd)

9709 OCCUPANT UNKNOWN,
9710 ENDERLE, BRIAN D
9715 SANT, JENNIFER R
9717 LOCKARD, JASON
9720 WALKER, LLOYD A
9721 BUTTRAM, WILLIAM K
9760 WALKER, BUDDY
9761 SHELLY, TODD J
9781 SHELLEY, JEROME A
9825 SWINDLE, JONATHAN L
9826 REDGRAVE, HERMAN L
9840 WALKER, DWIGHT A
9842 WYNPERLE, CHARLES D
9846 POPE, KEVIN M
10055 NEMCHICK, CYRIL J
10069 SMITH, BRUCE E
10070 BROWN, GEORGE M
FAVORITE FARMS INC
FOX, RAYMOND O
10075 ENGELHART, JOHN D
10121 MCINTOSH, BRIAN K
10131 MCINTOSH, AMY M
10141 LUCKEY, THOMAS W
10163 GILLETT, ALBERTA C
10202 PART OF THE FAMILY KENNELS
VAUGHT, TERRY T
10220 OCCUPANT UNKNOWN,
10238 MORRISON, DENNIS
10251 OCCUPANT UNKNOWN,
10256 NAYLOR, KIRK R
10274 PENROD, SHARON K
10280 STUDLEY, HAROLD M
10292 WHALEN, EDWARD R

DRAFT

Target Street	Cross Street	Source
✓	-	Cole Information

E US HIGHWAY 92 2005

12711 GGS GREENERY INC
12712 AMERICAN LIGHTING & SIGNALIZATION IN
12737 ALL PRO TRUCKING INC
12783 OAKLEA MANOR MOTEL & APARTMENTS
12789 SALYER, BERTIE
12837 DUKES, HAROLD F
12873 ALT, JOHN
12885 DRISCOLLS OF FLA INC
WILLIAMSTOWN BERRY FARM INC
12915 GAY, EDDIE A
13009 MAINTAIN A PLANT INC
13017 VONGLAHN, WILLIAM M
13023 DEMMING, ELBERT J
13030 PAPKA, MARLYNE B
13031 DUGAS, KARL P
13051 SMITH, DONALD D
13059 SMITH, LUCILE K
13085 GARVIN, JANICE M
13120 WOLDING, DAVE
13151 OCCUPANT UNKNOWN,
13174 GRIFFIN, GRACE H
13175 BREWER, RYAN
13176 BLOUNT, SHARON
13180 BURKE, HILDA D
13181 REYES, MIGUEL A
13201 HERNANDEZ, SOFIA Y
13202 DYE, DAVID C
13206 RIGGIO, JOE S
13207 BINNION, KENNETH D
13211 ELMORE, HERBERT L
13216 COOPER, MARIE
13220 ANDERSON, ROBERT R
13224 HANSEL INNOVATIONS INC
PEARCE, CINDY
13235 GUNN, MICHAEL F
13244 REYNOLDS, BURTON H
13256 SHIVER, GREGORY S
13262 J & R NURSERY INC
13276 KINSINGER, CLARENCE E
13285 BERDIT, JESSICA
GODWIN, ROSIE
HARVEY, PAULINE
HEARD, PATRICIA
MARTEL, ROBIN A
SHAUER, B
SKIDMORE, JERRY
13292 HILL, KATHLEEN
13295 BERDIT, MARK A
CIRCLE CRAFT SUPPLY
13309 JEWELL EMPIRE CORP

DRAFT

Target Street	Cross Street	Source
✓	-	Cole Information

E US HIGHWAY 92 2005 (Cont'd)

13309 PYRAMID BUILDING SUPPLY
13310 BAUTISTA, CELERINA
13313 LANGSTONS UTILITY BUILDINGS
13322 GARCIA, JUANA
13339 LESLIE, ROBERT
13345 BELLA SOD INC
FLORES, JOSE G
13350 TRACTOR WORLD EQUIPMENT SALES
13425 OCCUPANT UNKNOWN,
13443 GILFORD, RUSSELL D
13447 WELLS, THOMAS L
13467 JENNINGS, CHARLES E
13470 STERLING, ELIZABETH J
13505 CARLTON, DENNIS
13512 BROWN, WILLIAM E
13526 FORTE, GEORGE D
13540 SIMMONS, JANNETTE H
13562 LAFAUR, M F
13574 HALL, JAMES L
13575 CARLISLE, SHERRY K
13579 RAMSEY, GERALDINE H
13582 MILLER, BARRY L
13592 AHLERS, PAUL H
13603 DAVIDSON, JOHN E
13605 OCCUPANT UNKNOWN,
13606 DP GROCERY & DELI
13609 CARPENTER, CHARLES F
13610 HOOKER, JAMES I
JAMES I HOOKER & SON LLC
13613 OCCUPANT UNKNOWN,
13625 OCCUPANT UNKNOWN,
13635 BREWER, GAYLE G
13640 MORTON, ROGER K
13643 OCCUPANT UNKNOWN,
13644 RICH, DEBRA F
13651 CASTILLO, FIDEL
HILDAS FINE JEWELRY INC
13652 MOON, RODNEY B
13664 CRAIG, MICHAEL L
SUN BAY FORKLIFT CO
13667 OCCUPANT UNKNOWN,
13677 LOTT, JAMES E
13680 SIEKIERSKI, BRIAN J
13688 NAIL, DUANE H
13723 RAY, PAUL E
13733 DERING, EDNA E
13740 OCCUPANT UNKNOWN,
13747 OTIS, ROXANNA
13751 SHIRLEY, BETTY J
13760 HARRIS, JOYCE L

DRAFT

Target Street	Cross Street	Source
✓	-	Cole Information

E US HIGHWAY 92 2005 (Cont'd)

13761 JEWELL, GREGORY L
13776 MILLER, TERRY L
13780 ROBERTS, HARRY B
13803 COLLINS, DAVID L
13806 STEPHENS, HERMAN A
13812 BROWNLER, DENNIS
13815 ALL FLORIDA PERMITTING INC
BLOOM, KENNETH M
TWO BLOOM LLC
13822 SCHAUB, THOMAS A
13831 SPRINGER, TROY
13832 BROWNLEE, CARL R
13841 RHODEN, ARCHIE J
13852 AREVALO, RAUL E
13856 BLANCHARD, TIM T
13858 TELUS QUALITY SERVICES INC
WYATT, ROGER K
13860 STARE, JAMES M
13861 YATES, JAMES M

DRAFT

Target Street	Cross Street	Source
✓	-	Cole Information

MCINTOSH RD 2005

3505 LOCKE, MICHAEL S
3509 WISE, GARY M
3515 MEEK, THOMAS E
3519 WHITE, DONNA M
3523 ROCHE, DANIEL T
3524 CROFT, ASHLEY R
3526 KRAUSE, MARION D
3529 ROCHE, TOM
3535 BADGETT, BOB L
3544 MCCREA, TERRY L
3610 PAYNE, ELREE J
3713 DRIGGERS, PEARLENE S
3716 DUKES, AUSTIN J
3740 SANTIAGO, JOSEFINA
3805 WHITE, CHARLES
3810 DUKES, CLARENCE W
3811 RAMIREZ, SANTOS C
3825 OCCUPANT UNKNOWN,
3839 KENS ELECTRIC SERVICE
SUGGS, EDDIE K
3906 DUKES, JOHN H
3909 WARREN, RUBY
3926 GEIGER, JIMMY C
3929 BRANCO
BRANNON, DAVIN K
3942 OCCUPANT UNKNOWN,
4002 PLANSCAPE INC
4007 RAMIREZ, MARTHA
4020 LAWSON, THOMAS J
4022 ENDERLE, MICHAEL A
4024 JERKINS, FRANK E
4036 AUSTIN, M S
4039 BILLA, AUTUMN C
4120 VAUGHN, KATY
4156 DUKES, ALLIE M
4225 CONTRERAS, VICTOR M
4232 STUBBS, MICHAEL
4303 TERRY, CLYDE F
4310 PHILLIPS, LELAND Q
4324 AMERIDA HESS CORP
PICK KWICK FOOD STORE
4540 LEAGUE OF MERCY ASSOCIATION
USSERY, RANZER C
4630 CANYON CONSTRUCTION SRVC LLC
TRAFFIC ACCDENT RECONSTRUCTION
4647 KAMBOJ WEENA
4649 BURGER KING CORP
BURGER, KING
C T A RESTAURANT INC
4650 MCDONALDS RESTAURANTS OF FL

DRAFT

Target Street	Cross Street	Source
✔	-	Cole Information

MCINTOSH RD 2005 (Cont'd)

4656 BATES RV EXCHANGE
BATES SHOW SALES STAFF INC
4660 RACEWAY 980
4810 LEONARD JASON
4811 LONGVIEW MOTORHOMES INC
9215 POWELL, NELLIE M
9220 HERRICK, RICHARD M
9239 SIMMONS, BRENDA
9245 TAMCO ELECTRIC INC
TRUJILLO, ALFRED J
9251 JOHNSON, FREDA B
9309 MILLER, HOWARD E
9336 SPARKS, MARY
9338 ODOM, LINDSAY
9340 GUTIERREZ, PEGGY A
9410 NOBLITT, MARION J
9414 CARMON, CAROL N
9416 RILEY, RICHARD A
9420 BEBLER, WILLIAM P
9431 OCCUPANT UNKNOWN,
9436 HARRINGTON, SCOTT D
9450 MATTHEWS, JOHN B
9471 CIRCLE S FARMS LTD
OCCUPANT UNKNOWN,
9472 AGRI SUPPLIERS INC
FLORIDA FREIGHT EXCHANGE LLC
9505 OCCUPANT UNKNOWN,
9507 JENSEN, HARRY H
9553 BUTLER, SAMMY K
9554 OCCUPANT UNKNOWN,
9559 SHELLEY, JAMES
9562 JORDAN, GLORIA D
9564 CALHOUN, ROBERT L
LES CALHOUN TRACTOR INC
9566 SAXTON, BOBBY J
9573 OCCUPANT UNKNOWN,
9574 ROOP, RAY
9580 HILLSBOROUGH SOUND CO
VANHOEK, GERARD J
9581 SHELLEY, MALCOLM J
9584 OCCUPANT UNKNOWN,
9586 RICHARDSON, KEITH W
9592 WEST, DAVID A
9621 MILLER, RODNEY L
9625 OCCUPANT UNKNOWN,
9636 OCCUPANT UNKNOWN,
9638 OCCUPANT UNKNOWN,
9639 PRATT, KENNETH W
9640 HUTCHISON, ROBERT L
9644 LUNSFORD, JOE

DRAFT

Target Street	Cross Street	Source
✔	-	Cole Information

MCINTOSH RD 2005 (Cont'd)

9701	MILLER, ROBERT J
9709	ACP COMPUTERS
	PEAVY, STEVEN G
9710	ENDERLE, DIANA S
9715	SANT, JENNIFER R
9717	PARKER, BENNIE H
9720	WALKER, LLOYD A
9721	BUTTRAM, WILLIAM K
9761	SHELLY, TODD J
9767	OCCUPANT UNKNOWN,
9781	SHELLEY, JEROME
9825	OCCUPANT UNKNOWN,
9826	KELLY, MARK A
9840	WALKER, DWIGHT A
9842	WYNPERLE, CHARLES D
9846	POPE, KEVIN M
9850	AUSTIN, PATRICK L
10055	LEON T SWILLEY ENTERPRISES
	SWILLEY, LEON T
10069	SMITH, VERNON W
10070	FAVORITE FARMS INC
	OCCUPANT UNKNOWN,
10075	ENGELHART, JOHN D
10121	MCINTOSH, BRIAN K
10131	MCINTOSH, AMY
10163	GILLETT, ALBERTA C
10202	ARTEEZ ENTERPRISES INC
	OCCUPANT UNKNOWN,
10220	HINCHEY, DAVID V
10251	EBANKS, ALLEN S
10256	DONNAS GARDEN NURSERY
	NAYLOR, KIRK R
10274	PENROD, SHARON K
10280	STUDLEY, HAROLD M
10292	WHALEN, EDWARD R

DRAFT

Target Street	Cross Street	Source
✓	-	Cole Information

E US HIGHWAY 92 2000

12737 ALL PRO TRUCKING INCORPORATED
12915 GAY, EDDIE
13009 GREENHOUSE ANTIQUES
MAINTAIN A PLANT INCORPORATED
MARTIN, D
13023 DEMMING, ELBERT J
13030 FERNANDEZ, EDWARD
PAPKA, MARLYNE
13049 GALLAS, WALTER
13051 SMITH, DEWAYNE
13059 SMITH, LEAMON L
13085 GARVIN, JANICE
13120 POWERS, D
13202 DYE, DAVID C
13207 ORTMANN, REX
13216 COOPER, MARVIN
13220 ANDERSON, JUDY A
13256 SHIVER, GREGORY S
13285 DIETRICH, D K
LARSEN, T E
MORRIS, DANNY R
SCHAUER, SHAWN
13295 CIRCLE CRAFT SUPPLY
DO DO SALES INCORPORATED
DODO SALES INCORPORATED
13309 JEWEL, VICKIE
13339 JEWELL, ARTHUR
13345 CHAVEZ, ANTONIO
13350 FULWOOD, J W
13447 WELLS, THOMAS L
13491 WELLS, SALLY
13540 SIMMONS, LYNWOOD
13562 LAFLEUR, ROBERT A
13575 CARLISLE, MIKE
13579 RAMSEY, G H
13582 MILLER, BARRY L
13592 AHLERS, PAUL H
13603 DAVIDSON, JOHN
13610 HOOKER, JAMES I
13640 LONG, C
13648 COCHRAN, PEARL
13652 MOON, ALAN
13677 LOTT, J E
13723 GILMORE, FRANK
RAY, PAUL E
13751 SHIRLEY, CHARLES C
13760 HARRIS, ELBERT
OLD TIMER LOG HOMES
13776 MILLER, TERRY L
13780 ROBERTS, HARRY B

DRAFT

Target Street	Cross Street	Source
✓	-	Cole Information

E US HIGHWAY 92 2000 (Cont'd)

13803 COLLINS, DAVID L
13815 BLOOM, KEN
13822 HULL, ORIEN
13832 BROWNLEE, CARL R
13841 RHODEN, JIM
13856 BLANCHARD, TIM
13858 WYATT, ROGER
13860 STARE, JAMES M

DRAFT

Target Street	Cross Street	Source
✔	-	Cole Information

MCINTOSH RD 2000

3412 SAMIENTO, NARCISO
3505 LOCKE, PAUL W
3515 MEEK, THOMAS
3523 ROCHE, DAN
3529 ROCHE, TOM
3601 PLMBRS PIPEFITTERS & AC REFRIG LCL NO 624
PLUMBERS PIPEFITTERS & AIR CONDITIONING REFRIGERATION LOCAL
3610 WILKENSON, E A
3636 BINNS, KENNETH T
3805 HUNZEKER, ARNOLD
3810 DUKES, C W
3811 RAMIREZ, ESTHER
3906 DUKES, JOHN H
3909 STAUDT, MARY
3929 BRANNON, DAVIN K
3942 GEIGER, MARY E
HILL, CAROLYN
4002 PLANSCAPE INCORPORATED
SCHAUB, THOMAS
4020 LAWSON, TOM
4024 JERKINS, FRANK E
4540 USSERY, R C
4650 MCDONALDS RESTAURANTS
4656 BATES RV EXCHANGE
9215 POWELL, MARVIN C
9220 DICKOVER, CINDY
9251 JOHNSON, T E
9309 YANCEY, LESLIE A
9321 BRADLEY, C R
9340 PHILLIPS, ANTHONY
9403 SWINDLE, LARRY
9410 NOBLITT, MEREL E
9420 BEBLER, WILLIAM P
9431 BREWER, IRVIN
9505 CANTER, M
9507 JENSEN, HARRY H
9553 BUTLER, SAM
9562 JORDAN, G D
9581 SHELLEY, MALCOLM
9584 ECKEL, STEVE P
9640 HUTCHINSON, ROBERT L
9717 PARKER, BENNIE H
9825 DONALDSON, C
10055 SWILLEY, LEON T
10075 ENGELHART, J D
10163 GILLETT, R A
10175 GILLETT, GEORGE L
10187 NEWTON, KIM A
10202 SYNDER, EARL E
10220 VANEERDE, NEIL

DRAFT

Target Street	Cross Street	Source
✓	-	Cole Information

MCINTOSH RD 2000 (Cont'd)

10251 EBANKS, D
10292 WHALEN, EDWARD R

DRAFT

Target Street	Cross Street	Source
✓	-	Cole Information

E US HIGHWAY 92 1995

12712	MORGAN, S A
13003	SCOTT, R C
13180	RILEY, H R
13285	CASH, SHARON
13339	PALMER, RUSSEL W
13350	FULWOOD, JOHN W
13505	MAXWELL, RONNIE F
13747	GIMPLESON, A T
13751	SHIRLEY, CHARLES G
13760	BEHAN, CHERYL
13761	DEVINE, IONE
13806	STEPHENS, JEAN
13841	PHODEN, JIM
13856	BLANCHARD, TIM
13861	CIKOVIC, ROBERT

DRAFT

Target Street	Cross Street	Source
✓	-	Cole Information

MCINTOSH RD 1995

3515 MEEK, THOMAS
4002 SCHAUB, THOMAS
4039 DUNSON, LOUIS O
4630 GOLDEN, WAYNE W
GREVE, THOMAS J
GUSTIN, ROBERT E
LAMKIN, SHARON

DRAFT

Target Street	Cross Street	Source
✓	-	Cole Information

N MCINTOSH RD 1995

3601	PLUMBERS STEAMFITTERS & AC
	PLUMBERS STEAMFITTERS & AIR
4002	PLANSCAPE INC
4324	PICK KWIK FOOD STORES INC
4650	MC DONALDS
4705	STUCKEYS PECAN SHOPPE
4730	BATES RV EXCHANGE
4810	EXIT 9 CHEVRON
10070	FAVORITE FARMS INC
	GRO MAX SYSTEMS
10202	PART OF THE FAMILY KENNELS

DRAFT

Target Street	Cross Street	Source
✓	-	Cole Information

US HIGHWAY 92 E 1995

12720 GREEN ACRES CAMPGROUND & RV
12779 WHITEHOUSE, MURIEL L
12783 OAKLEA MANOR MOTEL & APTS
12870 KOA KAMPGROUNDS TAMPA EAST
12885 AG MART PRODUCE INC
DRISCOLL STRAWBERRY ASSOC
12905 U MINI MART
13009 GREENHOUSE ANTIQUES
MAINTAIN A PLANT
13031 MARY KAY COSMETICS
13095 RALPHS AUTO PARTS
RALPHS AUTOMOTIVE SVC CTR
13285 SIMONDS, ANNETTE
13295 CIRCLE CRFAT SUPPLY
DO DO SALES INC
13309 JEWELLCO CONSTRUCTION CO
13313 LANGSTONS UTILITY BUILDINGS
13609 FAVA, DORIS
13635 BREWER, G W
13723 RAY, PAUL E
13733 DERING, J S
13780 ROBERTS, HARRY B
13822 WALDEN, OLGA G
13852 HUGHES, ROLLIN W

DRAFT

Target Street	Cross Street	Source
✔	-	Cole Information

N MCINTOSH RD 1992

3505 LOCKE, PAUL W
3529 ROCHE, TOM
3601 PLMBR STMFTR AC SCH
PLUMBERS STEAMFITER
3713 DRIGGERS, HAROLD
3716 DUKES, AUSTIN J
3732 WALKER, H L
3805 HUNZEKER, ARNOLD
3906 DUKES, JOHN H
3909 BRANNON, MINNIE O
3942 THORP, H R
4002 PLANSCAPE INC
SCHAUB, THOMAS
4024 JERKINS, FRANK E
4036 JERKINS, J M JR
4039 DUNSON, LOUIS O
4156 DUKES, L
4310 PAYNE, RALPH R
4324 PICK KWICK FOOD
4630 GUSTIN, ROBERT E
KING, RONNIE L
MIDDLETON, BOBBIE
4650 MCDONALD'S RESTRNT
4660 STINE DON CONSTRTN
4730 GIANT RECREATION
4810 EXIT 9 CHEVRON INC
9215 POWELL, MARVIN C
9220 DICKEY, EUGENE
9251 JOHNSON, T E
9309 WATERS, CULLEN F
9403 SWINDLE, LARRY
9410 NOBLITT, MEREL E
9420 BEBLER, WILLIAM P
9430 DAVIS, J N
9431 BREWER, A F
9471 SWINDLE, RODNEY
9507 JENSEN, HARRY H
9548 HARRINGTON, DAVID D
9562 JORDAN, G D
9574 ROOP, RAY
9581 SHELLEY, MALCOLM
9598 RICHARDSON, ROLAND K SR
9640 HUTCHINSON, ROBERT L
9721 PARKER, GRADY O
10055 SWILLEY, LEON T
10070 GRO-MAX SYSTEMS
10075 ENGLEHART, J D
10163 GILLETT, R A
10175 GILLETT, GEORGE L
10187 WILLIAMS, CHARLES T

DRAFT

Target Street	Cross Street	Source
✓	-	Cole Information

N MCINTOSH RD 1992 (Cont'd)

10202 PART OF THE FAMILY
10238 BAKER, KARON R
10251 EBANKS, D
10292 WHALEN, EDWARD R

DRAFT

Target Street	Cross Street	Source
-	✓	Cole Information

S MCINTOSH RD 1992

2602 MCQUAGGE, ROY W JR

DRAFT

Target Street	Cross Street	Source
✔	-	Cole Information

US HIGHWAY 92 E 1992

12712 RECREATION WORLD
12720 GREEN ACRES CAMPGRN
12737 SOMERLOTT, RONALD
12783 OAKLEA MANOR MOTEL
12837 DUKES, H F
12870 K O A TAMPA EAST
12885 AG-MART PRODUCE INC
12901 SHORT STOP MART
13003 SCOTT, R C
13009 GREENHOUSE ANTIQUES
13017 SCOTT, ERLENE M
13059 SMITH, LEAMON L
13085 CRUTCHFIELD, A P
13092 C J INDUSTRIES
13095 RALPH'S AUTO PARTS
13120 POWERS, D
13151 BLOUNT, A D
13174 GRIFFIN, O M
13206 SWISSHELM, EDWARD J
13262 WILSON'S NURSERY
13285 DIETRICH, D K
LARSEN, T E
SIMONDS, ANNETTE
13292 HILL, K O
13295 DO DO SALES INC
13313 LANGSTON UTILITY
13339 CARRICK, WANDA T
PALMER, RUSSEL W
13345 RUSINEK, STANLEY
13467 JENNINGS, CHARLES E JR
13470 STERLING ELMER J
STERLING, ELMER J
13491 ESCOBIO, L
13540 SIMMONS, LYNWOOD
13574 HALL, JAMES L
13579 RAMSEY, H J JR
13592 AHLERS, PAUL H
13603 FOSTER, ERMA S
13613 PHILLIPS, L M
13625 MANDRY, PASTOR
13635 BREWER, G W
13640 FLAGLE, VICKI
13648 COCHRAN, PEARL
13667 LOTT, J E
13723 RAY, PAUL E
13733 DE RING J S DVM
DERING, J S
13747 GIMPLESON, A T
13751 SHIRLEY, CHARLES G
13761 DEVINE, IONE

DRAFT

Target Street	Cross Street	Source
✓	-	Cole Information

US HIGHWAY 92 E 1992 (Cont'd)

13780 ROBERTS, HARRY B
13802 HUGHES, ROLLIN W
13822 WALDEN, OLGA G
13841 PHODEN, JIM
13856 BLANCHARD, TIM
13861 CIKOVIC, ROBERT

DRAFT

McIntosh Road From South of US 92 To North of I-4

McIntosh Road From South of US 92 To North of I-4

Dover, FL 33527

Inquiry Number: 7587863.2

March 06, 2024

Certified Sanborn® Map Report

DRAFT

6 Armstrong Road, 4th floor
Shelton, CT 06484
Toll Free: 800.352.0050
www.edrnet.com

Certified Sanborn® Map Report

03/06/24

Site Name:	Client Name:
McIntosh Road From South of I McIntosh Road From South of I Dover, FL 33527 EDR Inquiry # 7587863.2	APTIM 725 US Highway 301 South Tampa, FL 33619 Contact: Jessica Jordan

The Sanborn Library has been searched by EDR and maps covering the target property location as provided by APTIM were identified for the years listed below. The Sanborn Library is the largest, most complete collection of fire insurance maps. The collection includes maps from Sanborn, Bromley, Perris & Browne, Hopkins, Barlow, and others. Only Environmental Data Resources Inc. (EDR) is authorized to grant rights for commercial reproduction of maps by the Sanborn Library LLC, the copyright holder for the collection. Results can be authenticated by visiting www.edrnet.com/sanborn.

The Sanborn Library is continually enhanced with newly identified map archives. This report accesses all maps in the collection as of the day this report was generated.

Certified Sanborn Results:

Certification # F413-4DA3-A67B

PO # McIntosh Road from south of US

Project McIntosh Road from south of US

UNMAPPED PROPERTY

This report certifies that the complete holdings of the Sanborn Library, LLC collection have been searched based on client supplied target property information, and fire insurance maps covering the target property were not found.

Sanborn® Library search results

Certification #: F413-4DA3-A67B

The Sanborn Library includes more than 1.2 million fire insurance maps from Sanborn, Bromley, Perris & Browne, Hopkins, Barlow and others which track historical property usage in approximately 12,000 American cities and towns. Collections searched:

- ☑ Library of Congress
- ☑ University Publications of America
- ☑ EDR Private Collection

The Sanborn Library LLC Since 1866™

Limited Permission To Make Copies

APTIM (the client) is permitted to make up to FIVE photocopies of this Sanborn Map transmittal and each fire insurance map accompanying this report solely for the limited use of its customer. No one other than the client is authorized to make copies. Upon request made directly to an EDR Account Executive, the client may be permitted to make a limited number of additional photocopies. This permission is conditioned upon compliance by the client, its customer and their agents with EDR's copyright policy; a copy of which is available upon request.

Disclaimer - Copyright and Trademark Notice

This Report contains certain information obtained from a variety of public and other sources reasonably available to Environmental Data Resources, LLC. It cannot be concluded from this Report that coverage information for the target and surrounding properties does not exist from other sources. This Report is provided on an "AS IS", "AS AVAILABLE" basis. NO WARRANTY EXPRESS OR IMPLIED IS MADE WHATSOEVER IN CONNECTION WITH THIS REPORT. ENVIRONMENTAL DATA RESOURCES, LLC AND ITS SUBSIDIARIES, AFFILIATES AND THIRD PARTY SUPPLIERS DISCLAIM ALL WARRANTIES, OF ANY KIND OR NATURE, EXPRESS OR IMPLIED, ARISING OUT OF OR RELATED TO THIS REPORT OR ANY OF THE DATA AND INFORMATION PROVIDED IN THIS REPORT, INCLUDING WITHOUT LIMITATION, ANY WARRANTIES REGARDING ACCURACY, QUALITY, CORRECTNESS, COMPLETENESS, COMPREHENSIVENESS, SUITABILITY, MERCHANTABILITY, FITNESS FOR A PARTICULAR PURPOSE, TITLE, NON-INFRINGEMENT, MISAPPROPRIATION, OR OTHERWISE. ALL RISK IS ASSUMED BY THE USER. IN NO EVENT SHALL ENVIRONMENTAL DATA RESOURCES, LLC OR ITS SUBSIDIARIES, AFFILIATES OR THIRD PARTY SUPPLIERS BE LIABLE TO ANYONE FOR ANY DIRECT, INCIDENTAL, INDIRECT, SPECIAL, CONSEQUENTIAL OR OTHER DAMAGES OF ANY TYPE OR KIND (INCLUDING BUT NOT LIMITED TO LOSS OF PROFITS, LOSS OF USE, OR LOSS OF DATA), ARISING OUT OF OR IN ANY WAY CONNECTED WITH THIS REPORT OR ANY OF THE DATA AND INFORMATION PROVIDED IN THIS REPORT. Any analyses, estimates, ratings, environmental risk levels, or risk codes provided in this Report are provided for illustrative purposes only, and are not intended to provide, nor should they be interpreted as providing any facts regarding, or prediction or forecast of, any environmental risk for any property. Only an assessment performed by a qualified environmental professional can provide findings, opinions or conclusions regarding the environmental risk or conditions in, on or at any property.

Copyright 2024 by Environmental Data Resources, Inc. All rights reserved. Reproduction in any media or format, in whole or in part, of any report or map of Environmental Data Resources, Inc., or its affiliates, is prohibited without prior written permission.

EDR and its logos (including Sanborn and Sanborn Map) are trademarks of Environmental Data Resources, LLC or its affiliates. All other trademarks used herein are the property of their respective owners.

Appendix C
Regulatory File Documents and Property Appraiser Information

DRAFT

Site 1:
ARCO Academy #020/ Speedway #6541/Hess #09416/
Pick Kwik Food Store/Circle K #7075

DRAFT

Bob Henriquez
Hillsborough County Property Appraiser

https://www.hcpafl.org/
15th Floor County Ctr.
601 E. Kennedy Blvd, Tampa, Florida 33602-4932
Ph: (813) 272-6100

Folio: 082914-0000

Owner Information

Owner Name	BARRACUDA STATIONS LLC
Mailing Address	1201 OAKFIELD DR BRANDON, FL 33511-4928
Site Address	12877 E 92 HWY, DOVER
PIN	U-30-28-21-ZZZ-000003-78850.0
Folio	082914-0000
Prior PIN	
Prior Folio	000000-0000
Tax District	U - UNINCORPORATED
Property Use	1422 Conv Store /Gas C
Plat Book/Page	/
Neighborhood	220016.00 | SE Area of I4 and Kingsway
Subdivision	ZZZ | UNPLATTED

Value Summary

Taxing District	Market Value	Assessed Value	Exemptions	Taxable Value
County	$1,126,046	$1,126,046	$0	$1,126,046
Public Schools	$1,126,046	$1,126,046	$0	$1,126,046
Municipal	$1,126,046	$1,126,046	$0	$1,126,046
Other Districts	$1,126,046	$1,126,046	$0	$1,126,046

Note: This section shows Market Value, Assessed Value, Exemptions, and Taxable Value for taxing districts. Because of changes in Florida Law, it is possible to have different assessed and taxable values on the same property. For example, the additional $25,000 Homestead Exemption and the non-homestead CAP do not apply to public schools, and the Low Income Senior Exemption only applies to countywide and certain municipal millages.

Sales Information

Book / Page	Instrument	Month	Year	Type Inst	Qualified or Unqualified	Vacant or Improved	Price
	2020175235	04	2020	WD	Unqualified	Improved	$900,000
22682 / 0751	2014231793	04	2014	WD	Unqualified	Improved	$100
8621 / 1726	97168280	06	1997	WD	Unqualified	Improved	$490,000

Building Information

Building 1

Type	43 | CONVENIENCE STORE
Year Built	1990

Building 1 Construction Details

Element	Code	Construction Detail
Class	C	Concrete Block
Exterior Wall	7	Masonry Frm: Stucco
Roof Structure	4	Truss (Wood/Metal)
Roof Cover	9	Metal
Interior Walls	5	Drywall
Interior Flooring	7	Tile
Heat/AC	2	Central
Plumbing	3	Typical
Condition	3	Average
Stories	1.0	
Units	1.0	
Wall Height	10.00	

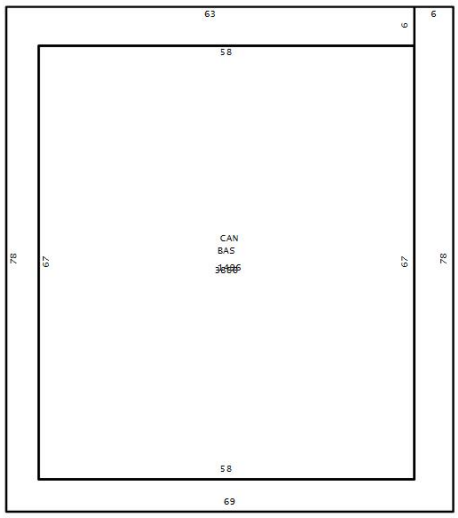

Building 1 subarea

Area Type	Gross Area	Heated Area	Depreciated Value
BAS	3,886	3,886	$249,175
CAN	1,496		$28,790
Totals	**5,382**	**3,886**	**$277,965**

Extra Features

OB/XF Code	Description	Building	Year On Roll	Length	Width	Units	Value
0060	CONCRETE PAVEMENT	1	1989	0	0	1,476.00	$5,775
0020	ASPHALT PAVING	1	1989	0	0	31,130.00	$41,185
0540	CANOPY GAS PUMP	1	2021	0	0	1,104.00	$49,026
0651	SHED NOT PERMANENTLY AFFIXED	1	2013	0	0	1.00	$0
1051	UndrGrd fuel tank conv. stores	1	2019	0	0	20,000.00	$59,800
1051	UndrGrd fuel tank conv. stores	1	2019	0	0	20,000.00	$59,800

Land Information

Use Code	Description	Zone	Front	Depth	Land Type	Total Land Units	Land Value
TLC1	TL Class 2	PD	0.0	0.0	SF | SQUARE FEET	46,000.00	$230,000
TF39	US 92 West 2	PD	0.0	0.0	SF | SQUARE FEET	111,513.00	$402,495

Legal Description

COM SE COR OF NE 1/4 OF SW 1/4 THN N 213 FT THN N 89 DEG 31 MIN 48 SEC W 41 FT FOR POB THN N89 DEG 31 MIN 48 SEC W 533.43 FT THN N 240.80 FT THN N 75 DEG 00 MIN 34 SEC E 500.24 FT THN S 52 DEG 50 MIN 13 SEC E 61.35 FT THN S 337.50 FT TO POB

Site 1

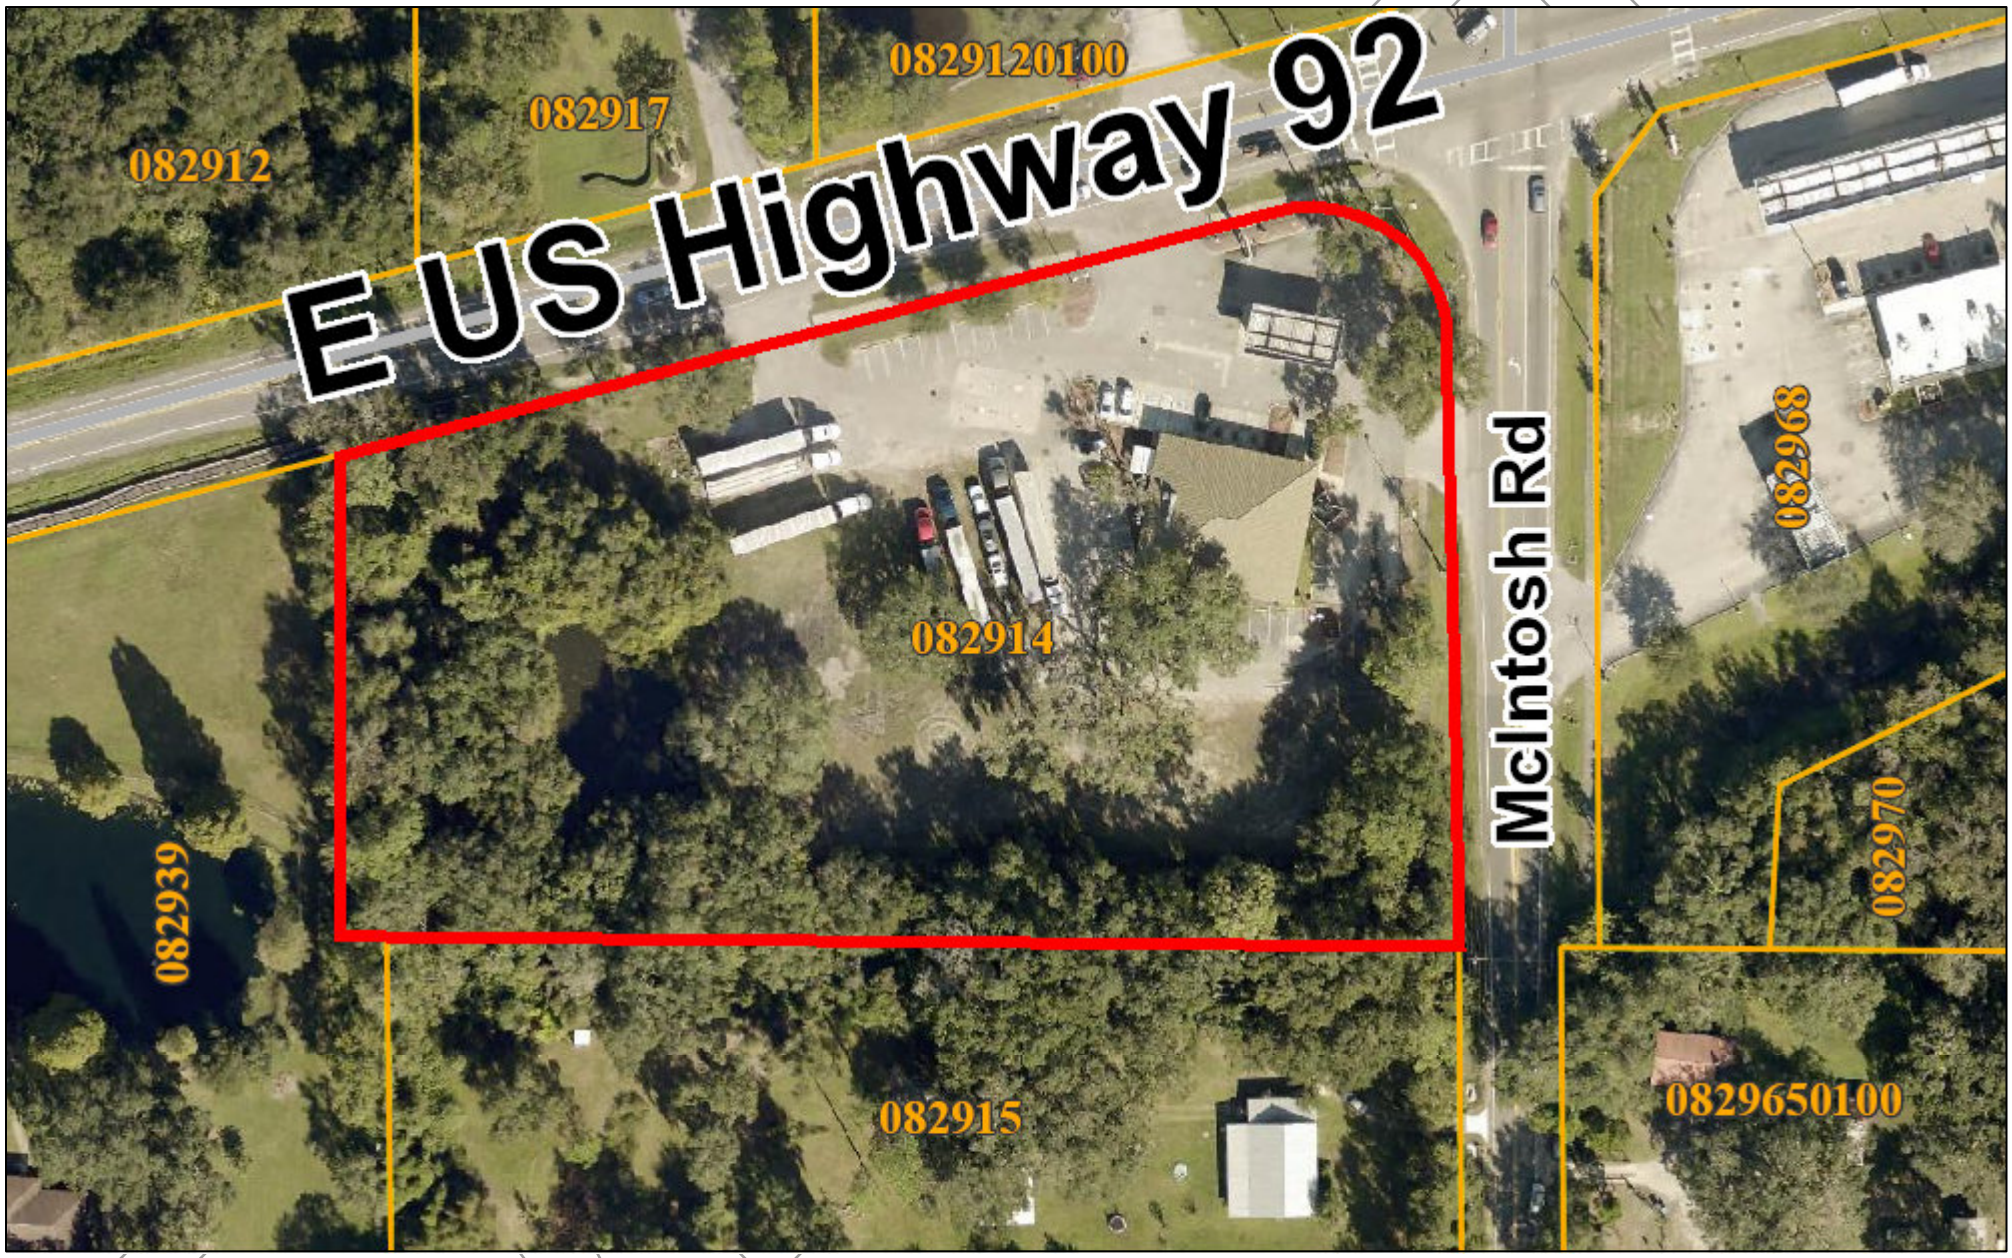

March 14, 2024

N
W E
S

0 62.5 125 250 ft

Bob Henriquez, CFA
Hillsborough County Property Appraiser
This map is for assessment purposes only.
It is not a survey.
2021 Aerials

COMMISSION
PHYLLIS BUSANSKY
RODNEY COLSON
PAM IORIO
RUBIN E. PADGETT
JAN KAMINIS PLATT
HAVEN POE
JAMES D. SELVEY

ENVIRONMENTAL PROTECTION COMMISSION
HILLSBOROUGH COUNTY

ROGER P. STEWART
DIRECTOR

1900 - 9th AVE
TAMPA, FLORIDA 33605

TELEPHONE (813) 272-5960

25 APRIL 1989

MR. STEVE BELIN, REGIONAL ENVIRONMENTAL DIRECTOR
THE CIRCLE K CORPORATION
P.O. BOX 918
MANGO, FL. 34262-0918

DEAR MR. BELIN

DER FAC # 298509043
Hillsborough County
CIRCLE K #7075

SUBJECT: NOTICE OF COMPLIANCE, CHAPTER 17-61 F.A.C

This letter is to inform you that the staff of the Hillsborough County Environemtal Protection Commission has received the necessary information indicating that you have complied with the terms of NON-COMPLIANCE LETTER #880038 dated 11 APRIL 1989. We are hereby closing this case as of the date of this letter.

Thank you for your cooperation.

Sincerely,

Gregory C. Coulden

GREGORY C. COULDEN
UST Compliance

STATE OF FLORIDA
Department of Environmental Regulation
STORAGE TANK NOTIFICATION FORM
Form 17-61.090 (3)

RECEIVED
APR 20 1989
E.P.C.

PLEASE PRINT OR TYPE

(1) DER facility number (if known) 298509043 ✓ (2) County Code 29
(3) Original registration _____ data revision ✓
(4) Facility type (see code list (4) on back) _____

(5) Facility name Circle k # 7075
Street address/city/state/zip US 92 (S.R.600) & McIntosh Rd Dover, FL
Mailing address/city/state/zip _____

(6) Operator Circle k Corp. Telephone # (813) 689-8161
New operator date (only for change of operator) __/__/__

(7) Company/person owning tank(s) and piping Circle k Corp
Company address/city/state/zip 500 S. Faulkenburg Rd TAMPA, FL 33619
Contact person Mr. Steve Belin Telephone # (813) 689-8161
New owner date (only for change of owner) __/__/__

(8) Location (if available): Latitude __° __' __" Longitude __° __' __"
Section 30 Township 28 Range 21

PLEASE FILL OUT ONE LINE FOR EACH TANK WITH CODES LISTED ON BACK

Fill out columns (9) through (16) for tanks in use, and (17) through (19) for tanks out of use

(9)	(10)	(11)	(12)	(13)	(14)	(15)	(16)	(17) 17,18,19 for tanks retrofitted, removed abandoned, etc.	(18)	(19)
1	8000	A	12/69					B	O	2/89
2	8000	B	12/69					B	O	2/89
		All Tanks And Piping Removed. 2/28/89.								

(20) _____
Pollutant Storage System Specialty Contractor Name
For new tank installation or tank removal

DPR #. _____
Department of Professional Regulation Certificate Number

To the best of my knowledge and belief all information submitted on this form is true, accurate and complete.

Steve Belin
Print name and title of owner, operator or authorized person

Steve Belin
Signature

4/19/89
Date

NOTE: PUT "X" IF ANSWER IS UNKNOWN. This form may be reproduced. For each tank whether in use or out of use, use one row across. Use more than one letter per column, if applicable. When a mixture of several hazardous substances is stored in one tank, enter the name of the substance of greatest quantity. Provide a sketch of tank location in reference to a stationary structure. The tank number on the sketch must agree with the number on the form. Attach extra pages if necessary and write your facility number, if known, or name and address, exactly as it appears on the form.

INFORMATION CODE LIST

List (4) Facility Type

A. service station
B. residence
C. business (no fuel sold)
D. bulk petroleum storage
E. industrial plant
F. federal government (give GSA#)
G. state government
H. local government
I. collection station
K. bulk chemical storage
L. chemical user facility
M. agricultural facility
N. facility on Indian land.
S. small user facility
T. terminal facility/marina

List (9) Tank Number

List (10) Tank Size Gallons

List (11) Tank contents are:

A. leaded gasoline
B. unleaded gasoline
C. unleaded gasohol
D. vehicular diesel
F. aviation gas
G. jet fuel
H. concrete
I. sand
K. kerosene
L. used (waste) oil
M. diesel (boilers & generators)
N. leaded gasohol
O. new oil
P. pesticide (write in name) _____
R. ammonia compound (write in name) _____
S. chlorine compound(write in name) _____
V. hazardous substance (write in name or Chemical Abstract Service (CAS) number _____
W. water
Z. other (write in name) _____

List (12) Tank Installation Date/Month/Year

No skid or portable tanks

List (13) Underground or Aboveground (write U or A)

Tallahassee, Florida 32399-2400 UST Compliance Section

List (14) U

Underground tank
A. has overfill protection
B. is interior lined
C. is painted/asphalted steel
D. is of unknown type
E. is fiberglass type
F. is fiberglass-clad steel
G. is sacrificial anode type
H. is impressed current type
I. is double walled
K. is in secondary containment
L. compartmented

List (14) A

Aboveground tank
M. is double-walled
P. is surrounded by impervious dike
Q. is surrounded by earth dike
R. rests on an impervious base
S. rests on an earth/gravel base
T. has interior lined bottom
U. is cathodically protected
V. is built of/coated with corrosion resistant material
W. is supported above the soil

List (15)

Integral piping system has:
A. no parts in contact with the soil
Parts contacting the soil which are:
B. galvanized or unprotected metal
C. built of corrosion resistant metal
D. corrosion resistant coated
E. cathodically protected
F. double-walled
G. within a secondary containment
H. interior lined

List (16)

Monitoring system is:
A. automatically sampled well(s)
B. manually sampled well(s)
C. groundwater monitoring plan
D. SPCC plan
E. well/detector in secondary containment
F. in-ground detector
G. within walls of double-wall tank
H. continuous in piping
I. not required

List (17) Tank disposal method

A. abandoned in place, filled w/sand or concrete
B. removed from site
C. retrofitted
F. abandoned in place, but not filled w/sand or concrete

List (18) Gallons Left

List (19) Date Abandoned Month/Year

DER approved alternate procedure(s), if applicable:

_____

_____

_____

MAIL TO: DER Stationary Tank Registration
2600 Blair Stone Road
Tallahassee, Florida 32399-2400

and
Environmental Protection Comm.
UST Compliance Section
1900 - 9th Ave.
Tampa, FL 33605

KEEP A COPY OF THIS FORM AND SKETCH FOR YOUR FILES

COMMISSION
PHYLLIS BUSANSKY
RODNEY COLSON
PAM IORIO
RUBIN E. PADGETT
JAN KAMINIS PLATT
HAVEN POE
JAMES D. SELVEY

ENVIRONMENTAL PROTECTION COMMISSION
HILLSBOROUGH COUNTY

ROGER P. STEWART
DIRECTOR

1900 - 9th AVE
TAMPA, FLORIDA 33605

TELEPHONE (813) 272-5960

CERTIFIED MAIL NO. P 732 294 739

April 11, 1989

Mr. Steve Belin
Regional Environmental Director
The Circle K Corporation
500 S. Faulkenburg Rd.
Tampa, FL 33619

Dear Mr. Belin:

SUBJECT: NON-COMPLIANCE LETTERS

Enclosed are non-compliance letters on the following facilities:

Store #	DER FAC#
7027	298624861
7075	298509043
7187	298625151
7358	298509044
7299	298625455
7049	298625416
7031	298625160

Please respond as requested in each letter. Enclosed is a copy of a letter from FDER stating the HCEPC must be notified as quickly as possible to effectively manage Chapter 17-61 F.A.C. compliance.

In the future, please send sets of records in chronological order. If you have any questions, please call. Your assistance is greatly appreciated.

Sincerely,

Gregory C. Cowden
Environmental Specialist II

GCC/ttj

cc: Bill Horn, DER

Enclosures

COMMISSION
PHYLLIS BUSANSKY
RODNEY COLSON
PAM IORIO
RUBIN E. PADGETT
JAN KAMINIS PLATT
HAVEN POE
JAMES D. SELVEY

ENVIRONMENTAL PROTECTION COMMISSION
HILLSBOROUGH COUNTY

ROGER P. STEWART
DIRECTOR

1900 - 9th AVE
TAMPA, FLORIDA 33605

TELEPHONE (813) 272-5960

DER FAC #: 298509043 NCL 880036
FAC. NAME: Circle K #7075
LOCATION: U.S. 92 (S.R.600) & McIntosh Rd.
CITY/COUNTY: DOVER/HILLSBOROUGH
Sec: 30 T: 28 R: 21

Based on information gathered during a Chapter 17-61 Florida Administrative Code compliance inspection of the above referenced facility on 9 March 1989, your facility may be in violation of state rules.

The following items were found to be in non-compliance with Chapter 17-61 F.A.C.:

17-61.050(1)(b)1.	Failure to notify FDER/EPC within 10 days of abandonment of underground storage tank(s)

Complete the attached Storage Tank Notification form and send immediately to EPC.

GCC/vjw

COMMISSION
PHYLLIS BUSANSKY
RODNEY COLSON
PAM IORIO
RUBIN E. PADGETT
JAN KAMINIS PLATT
HAVEN POE
JAMES D. SELVEY

ENVIRONMENTAL PROTECTION COMMISSION
HILLSBOROUGH COUNTY

ROGER P. STEWART
DIRECTOR

1900 - 9th AVE
TAMPA, FLORIDA 33605

TELEPHONE (813) 272-5960

February 6, 1989

RE: DER FAC # 298509043
Circle K 7075
SR 600 and McIntosh Rd.
Dover, Hillsborough County

Dear Mr. Chuck Rogers:

Based on Information gathered during a Chapter 17-61 Florida Administrative code compliance inspection of the above referenced facility on January 30, 1989, your facility may be in violation of state rules.

The following item was found to be in non-compliance with Chapter 17-61 F.A.C.:

17-61.050(1)(b)(1) - Each owner or operator shall make notification on the form provided by this department within 10 days of abandonment of the existing storage systems.

If you have any questions concerning this letter please call Diane Anthony at (813)272-5788.

Sincerely,

Diane Anthony
Environmental Specialist

DA/vw

cc: Bill Horn - DER

CERTIFIED MAIL # P 732 294 690

January 31, 1989

Mr. Chuck Rogers
SR 600 & McIntosh Rd
Dover, FL

Dear Mr. Rogers:

DER FAC # 298509043
SR 600 and McIntosh Rd.
Dover, Hillsborough County

Based on Information gathered during a Chapter 17-61 Florida Administrative code compliance inspection of the above referenced facility on January 30, 1989, your facility may be in violation of state rules.

The following item was found to be in non-compliance with Chapter 17-61 F.A.C.:

17-61.050(1)(b)(1) - Each owner or operator shall make notification on the form provided by this department within 10 days of abandonment of the existing storage systems.

If you have any questions concerning this letter please call Diane Anthony at (813)272-5788.

Sincerely,

Diane Anthony
Environmental Specialist

DA/vw

cc: Manitia Moultrie - DER

1450

MEMBER PEI PETROLEUM EQUIPMENT INSTITUTE

PUMP SERVICE, INC.

4409 N. Hesperides St., Tampa, FL 33614 (813) 875-8997
SALES - SERVICE - INSTALLATION of
PETROLEUM & INDUSTRIAL EQUIPMENT

Call # _____
Invoice # SI 7609 T
Order Date 1/16/89
Warranty ☐ COD ☐ Charge ☑
P.O. # _____
Test # Tracy
Phone # 659-0402

Customer Name Circle K # 10006
Address/P.O. Box _____
Street 500 S Faulkenburg Rd
City Tampa State FL Zip 33619

Location CK # 7075
Street SE 600 & Mc Dutton
City Dover
State _____ Zip _____

	UNIT NO.	DESCRIPTION OF REPAIR/SERVICE
DESCRIBE PROBLEMS AS REPORTED		N/L Down - only pump (SW Mech)
DESCRIBE PROBLEMS YOU SAW		
WHAT DID YOU DO TO CORRECT PROBLEM		Replaced parts listed below. Pump test

Qty.	Mfg.	Part No.	Description	102	Unit Price	Materials
1	SWI	317715-001	Reset Cam			33.50
1	ESCO	203-0101	Lg V/R Microswitch			8.10
1	OPW	33	3/4 x 3/4 Swivel			31.50
1	Dayco	7280BFE 168	3/4 x 14' Hose			26.86
2	Esco	F30T12CW	Lamps		6.46	12.92

_____ Miles x _____ Per Mile
Hours 1 @ 28.00 Hours Travel 28.00
Hours 1 1/2 @ 28.00 Hours Labor 42.00
Hours _____ @ _____ Hours Labor _____
Date Complete 1/16/89
Invoice Date 1/20/89
Please pay from this invoice. Statements upon request only.
TERMS: NET 10 DAYS – FROM INVOICE DATE.

Total Materials	112.91
Mileage	—
Travel Time	28.00
Technical Service	42.00
Subtotal	182.91
Fla. Sales Tax	6.77
Freight	—
TOTAL	189.68

Department of
Environmental Protection

Lawton Chiles
Governor

Twin Towers Office Building
2600 Blair Stone Road
Tallahassee, Florida 32399-2400

Virginia B. Wetherell
Secretary

April 2, 1996

-CERTIFIED MAIL-RETURN RECEIPT-

Ms. Cynthia K. Haag
Pick Kwik Food Stores, Inc.
Post Office Box 30383
Tampa, Florida 33630

RE: Pick Kwik Food Store #158
4324 McIntosh Road, Dover, FL
DEP Facility #298944197

Dear Ms. Haag:

The Florida Department of Environmental Protection has reviewed documents you submitted as application for eligibility for Restoration Coverage under the requirements of the Florida Petroleum Liability Restoration Insurance Program (FPLRIP), Chapter 62-769, Florida Administrative Code (F.A.C.). Based upon the information which you have provided, the subject facility is ineligible for participation in the FPLRIP Restoration Insurance Program for the incident(s) reported **February 5, 1996** for the following reason(s):

On the basis of the information provided there is no indication that the discharge reported on February 5, 1996 is not the same contamination discovered on January 18, 1994 and was determined to be eligible for restoration coverage under the FPLRIP on August 8, 1994. Further delineation by Pick Kwik Food Stores, Inc., may be required in order to determine if this is a distinct and separate discharge.

A person whose substantial interests are affected by this Order of Ineligibility may petition for an administrative proceeding (hearing) in accordance with Section 120.57, Florida Statutes (F.S.). The petition must contain the information set forth below and must be filed (received) in the Office of General Counsel of the Department at 2600 Blair Stone Road, Tallahassee, Florida 32399-2400, within 21 days of receipt of this Notice. Petitioner shall mail a copy of petition to the applicant at the address indicated above at the time of filing. Failure to file a petition within this time period shall constitute a waiver of any right such person may have to request an administrative determination (hearing) under Section 120.57, F.S.

The petition shall contain the following information: (a) The name, address, and telephone number of each petitioner, the applicant's name and address, the Department Facility Identification Number and county in which the project is proposed; (b) A statement of how and when each petitioner received notice of the Department's action or proposed action; (c) A statement of how each petitioner's

substantial interests are affected by the Department's action or proposed action; (d) A statement of the material facts disputed by petitioner if any; (e) A statement of facts which petitioner contends warrant reversal or modification of the Department's action or proposed action; (f) A statement of which rules or statutes petitioner contends require reversal or modification of the Department's action or proposed action; and (g) A statement of the relief sought by petitioner, stating precisely the action petitioner wants the Department to take with respect to the Department's action or proposed action.

If a petition is filed, the administrative hearing process is designed to formulate agency action. Accordingly, the Department's final action may be different from the position taken by it in this Notice. Persons whose substantial interests will be affected by any decision of the Department with regard to the application have the right to petition to become a party to the proceeding. The petition must conform to the requirements specified above, as set forth in Chapters 62-103 and 28-5, F.A.C., and must be filed (received) with the Department's Office of General Counsel, 2600 Blair Stone Road, Tallahassee, Florida 32399-2400, within 21 days of receipt of this Notice. Failure to petition within the allowed time frame constitutes a waiver of any right such person has to request a hearing under Section 120.57, F.S., and to participate as a party to this proceeding. Any subsequent intervention will only be at the approval of the presiding officer upon motion filed pursuant to Rule 22I-6, F.A.C.

The application is available for public inspection during the normal business hours, 8:00 a.m. to 5:00 p.m., Monday through Friday, except legal holidays, at the office of the Petroleum Insurance Administrator at the above address.

If you have questions regarding this or the pollution liability insurance program, please contact William E. Truman, Petroleum Insurance Administrator at 904/488-0876.

FILING AND ACKNOWLEDGEMENT
FILED, on this date, pursuant to §120.52 Florida Statutes, with the designated Department Clerk, receipt of which is hereby acknowledged.

Andrea W. McEldf 4/01/96
Clerk Date

Sincerely,

John M. Ruddell, Director
Division of Waste Management

JMR/awm

cc: Nancy Evans - Southwest Florida District Office
Greg Cowden - Hillsborough County Local Program Coordinator

FLORIDA DEPARTMENT OF
ENVIRONMENTAL PROTECTION
BOB MARTINEZ CENTER
2600 BLAIRSTONE ROAD
TALLAHASSEE, FLORIDA 32399-2400

RICK SCOTT
GOVERNOR

JENNIFER CARROLL
LT. GOVERNOR

HERSCHEL T. VINYARD JR.
SECRETARY

October 24, 2012

CERTIFIED MAIL #7011 2970 0004 1178 9265
RETURN RECEIPT REQUESTED

Mr. Donald G. Bull
Amerada Hess Corporation
One Hess Plaza
Woodbridge, New Jersey 07095

Subject: Site Rehabilitation Completion Order
Hess #09416
12877 E US Hwy 92
Dover, Hillsborough County
FDEP Facility ID# 298944197
Discharge Dates: January 18, 1994 (PLIRP)
August 3, 1998 (PLRIP)
Discharge Score: 65

Dear Mr. Bull:

The Environmental Protection Commission of Hillsborough County (EPCHC), on behalf of the Florida Department of Environmental Protection (Department), has reviewed the Site Rehabilitation Completion Report (SRCR) and No Further Action Proposal (NFAP) dated March 21, 2012 (received March 26, 2012) through May 10, 2012 (received May 14, 2012), and the Monitoring Well Abandonment Report dated July 13, 2012 (received July 16, 2012), prepared and submitted by Earth Systems for the petroleum product discharges referenced above. Documentation submitted with the SRCR/NFAP confirms that criteria set forth in Subsection 62-770.680(1), Florida Administrative Code (F.A.C.), have been met. Please refer to the attached map of the source property and analytical summary table. The SRCR/NFAP is hereby incorporated by reference in this Site Rehabilitation Completion Order (Order). Therefore, you are released from any further obligation to conduct site rehabilitation at the facility for petroleum product contamination associated with the discharge referenced above, except as set forth below.

In the event concentrations of petroleum products' contaminants of concern increase above the levels approved in this Order, or if a subsequent discharge of petroleum or petroleum product occurs at the facility, the Department may require site rehabilitation to reduce concentrations of petroleum products' contaminants of concern to the levels approved in the SRCR/NFAP or otherwise allowed by Chapter 62-770, F.A.C.

Legal Issues

The Department's Order shall become final unless a timely petition for an administrative hearing is filed under Sections 120.569 and 120.57, Florida Statutes (F.S.), within 21 days of receipt of this Order. The procedures for petitioning for an administrative hearing are set forth below.

Persons affected by this Order have the following options:

(A) If you choose to accept the Department's decision regarding the SRCR/NFAP you do not have to do anything. This Order is final and effective on the date filed with the Clerk of the Department, which is indicated on the last page of this Order.

(B) If you choose to challenge the decision, you may do the following:

(1) File a request for an extension of time to file a petition for an administrative hearing with the Department's Agency Clerk in the Office of General Counsel within 21 days of receipt of this Order; such a request should be made if you wish to meet with the Department in an attempt to informally resolve any disputes without first filing a petition for an administrative hearing; or

(2) File a petition for an administrative hearing with the Department's Agency Clerk in the Office of General Counsel within 21 days of receipt of this Order.

Please be advised that mediation of this decision pursuant to Section 120.573, F.S., is not available.

How to Request an Extension of Time to File a Petition for an Administrative Hearing

For good cause shown, pursuant to Subsection 62-110.106(4), F.A.C., the Department may grant a request for an extension of time to file a petition for an administrative hearing. Such a request must be filed (received) by the Department's Agency Clerk in the Office of General Counsel at 3900 Commonwealth Boulevard, Mail Station 35, Tallahassee, Florida, 32399-3000, within 21 days of receipt of this Order. Petitioner, if different from Amerada Hess Corporation, shall mail a copy of the request to Amerada Hess Corporation at the time of filing. Timely filing a request for an extension of time tolls the time period within which a petition for an administrative hearing must be made.

How to File a Petition for an Administrative Hearing

A person whose substantial interests are affected by this Order may petition for an administrative hearing under Sections 120.569 and 120.57, F.S. The petition must contain the information set forth below and must be filed (received) by the Department's Agency Clerk in the Office of General Counsel at 3900 Commonwealth Boulevard, Mail Station 35, Tallahassee, Florida, 32399-3000, within 21 days of receipt of this Order. Petitioner, if different from Amerada Hess

Corporation, shall mail a copy of the petition to Amerada Hess Corporation at the time of filing. Failure to file a petition within this time period shall waive the right of anyone who may request an administrative hearing under Sections 120.569 and 120.57, F.S.

Pursuant to Subsection 120.569(2), F.S. and Rule 28-106.201, F.A.C., a petition for an administrative hearing shall contain the following information:

(a) The name, address, and telephone number of each petitioner; the name, address, and telephone number of the petitioner's representative, if any; the facility owner's name and address, if different from the petitioner; the FDEP facility number, and the name and address of the facility;

(b) A statement of when and how each petitioner received notice of the Department's action or proposed action;

(c) An explanation of how each petitioner's substantial interests are or will be affected by the Department's action or proposed action;

(d) A statement of the disputed issues of material fact, or a statement that there are no disputed facts;

(e) A statement of the ultimate facts alleged, including a statement of the specific facts the petitioner contends warrant reversal or modification of the Department's action or proposed action;

(f) A statement of the specific rules or statutes the petitioner contends require reversal or modification of the Department's action or proposed action; and

(g) A statement of the relief sought by the petitioner, stating precisely the action petitioner wishes the Department to take with respect to the Department's action or proposed action.

This Order is final and effective on the date filed with the Clerk of the Department, which is indicated on the last page of this Order. Timely filing a petition for an administrative hearing postpones the date this Order takes effect until the Department issues either a final order pursuant to an administrative hearing or an Order Responding to Supplemental Information provided to the Department pursuant to meetings with the Department.

Judicial Review

Any party to this Order has the right to seek judicial review of it under Section 120.68, F.S., by filing a notice of appeal under Rule 9.110 of the Florida Rules of Appellate Procedure with the Department's Agency Clerk in the Office of General Counsel at 3900 Commonwealth Boulevard, Mail Station 35, Tallahassee, Florida, 32399-3000, and by filing a copy of the notice of appeal accompanied by the applicable filing fees with the appropriate district court of appeal.

The notice of appeal must be filed within 30 days after this Order is filed with the Department's clerk (see below).

Questions

Any questions regarding the EPCHC's review of your SRCR/NFAP should be directed to Sheila A. Luce at (813) 627-2600. Questions regarding legal issues should be referred to the Department's Office of General Counsel at (850) 245-2242. Contact with any of the above does not constitute a petition for an administrative hearing or a request for an extension of time to file a petition for an administrative hearing.

The FDEP Facility Number for this facility is 298944197. Please use this identification on all future correspondence with the Department or the EPCHC.

Sincerely,

Robert C. Brown, P.E.
Chief, Bureau of Petroleum Storage Systems

RCB/sal

Attachments

ec: Susan Pelz, FDEP Southwest District Office – susan.pelz@dep.state.fl.us
Sheila A. Luce, EPCHC – luces@epchc.org
Noel Manarang, Earth Systems - nmanarang@earthsys.net
David Arnold, Southwest Florida Water Management District – davidn.arnold@watermatters.org
FDEP File

FILING AND ACKNOWLEDGMENT
FILED, on this date, pursuant to §120.52 Florida Statutes, with the designated Department Clerk, receipt of which is hereby acknowledged.

Clerk (or Deputy Clerk)

10-29-12
Date

P.E. CERTIFICATION

Site Rehabilitation Completion Report/No Further Action Proposal dated March 21, 2012 (received March 26, 2012) through May 10, 2012 (received May 14, 2012), for Hess #09416, located at 12877 E US Hwy 92, Dover, FDEP Facility ID# 298944197.

I hereby certify that in my professional judgment, the components of this Site Rehabilitation Completion Report/No Further Action Proposal prepared for the January 18, 1994 and August 3, 1998 petroleum product discharges discovered at the above-referenced facility satisfy the requirements set forth in Chapter 62-770, Florida Administrative Code (F.A.C.), and that the conclusions in this report on the effectiveness of the remedial action which has been conducted (confirmed by subsequent Post Active Remediation Monitoring) provide reasonable assurances that the site rehabilitation objectives stated in Chapter 62-770, F.A.C., have been met.

___ I personally completed this review.

__X This review was conducted by __Sheila A. Luce_____ working under my direct supervision.

Paul A. Schipfer, P.E.
Professional Engineer # 55492
Environmental Protection Commission of Hillsborough County

10/9/2012
Date

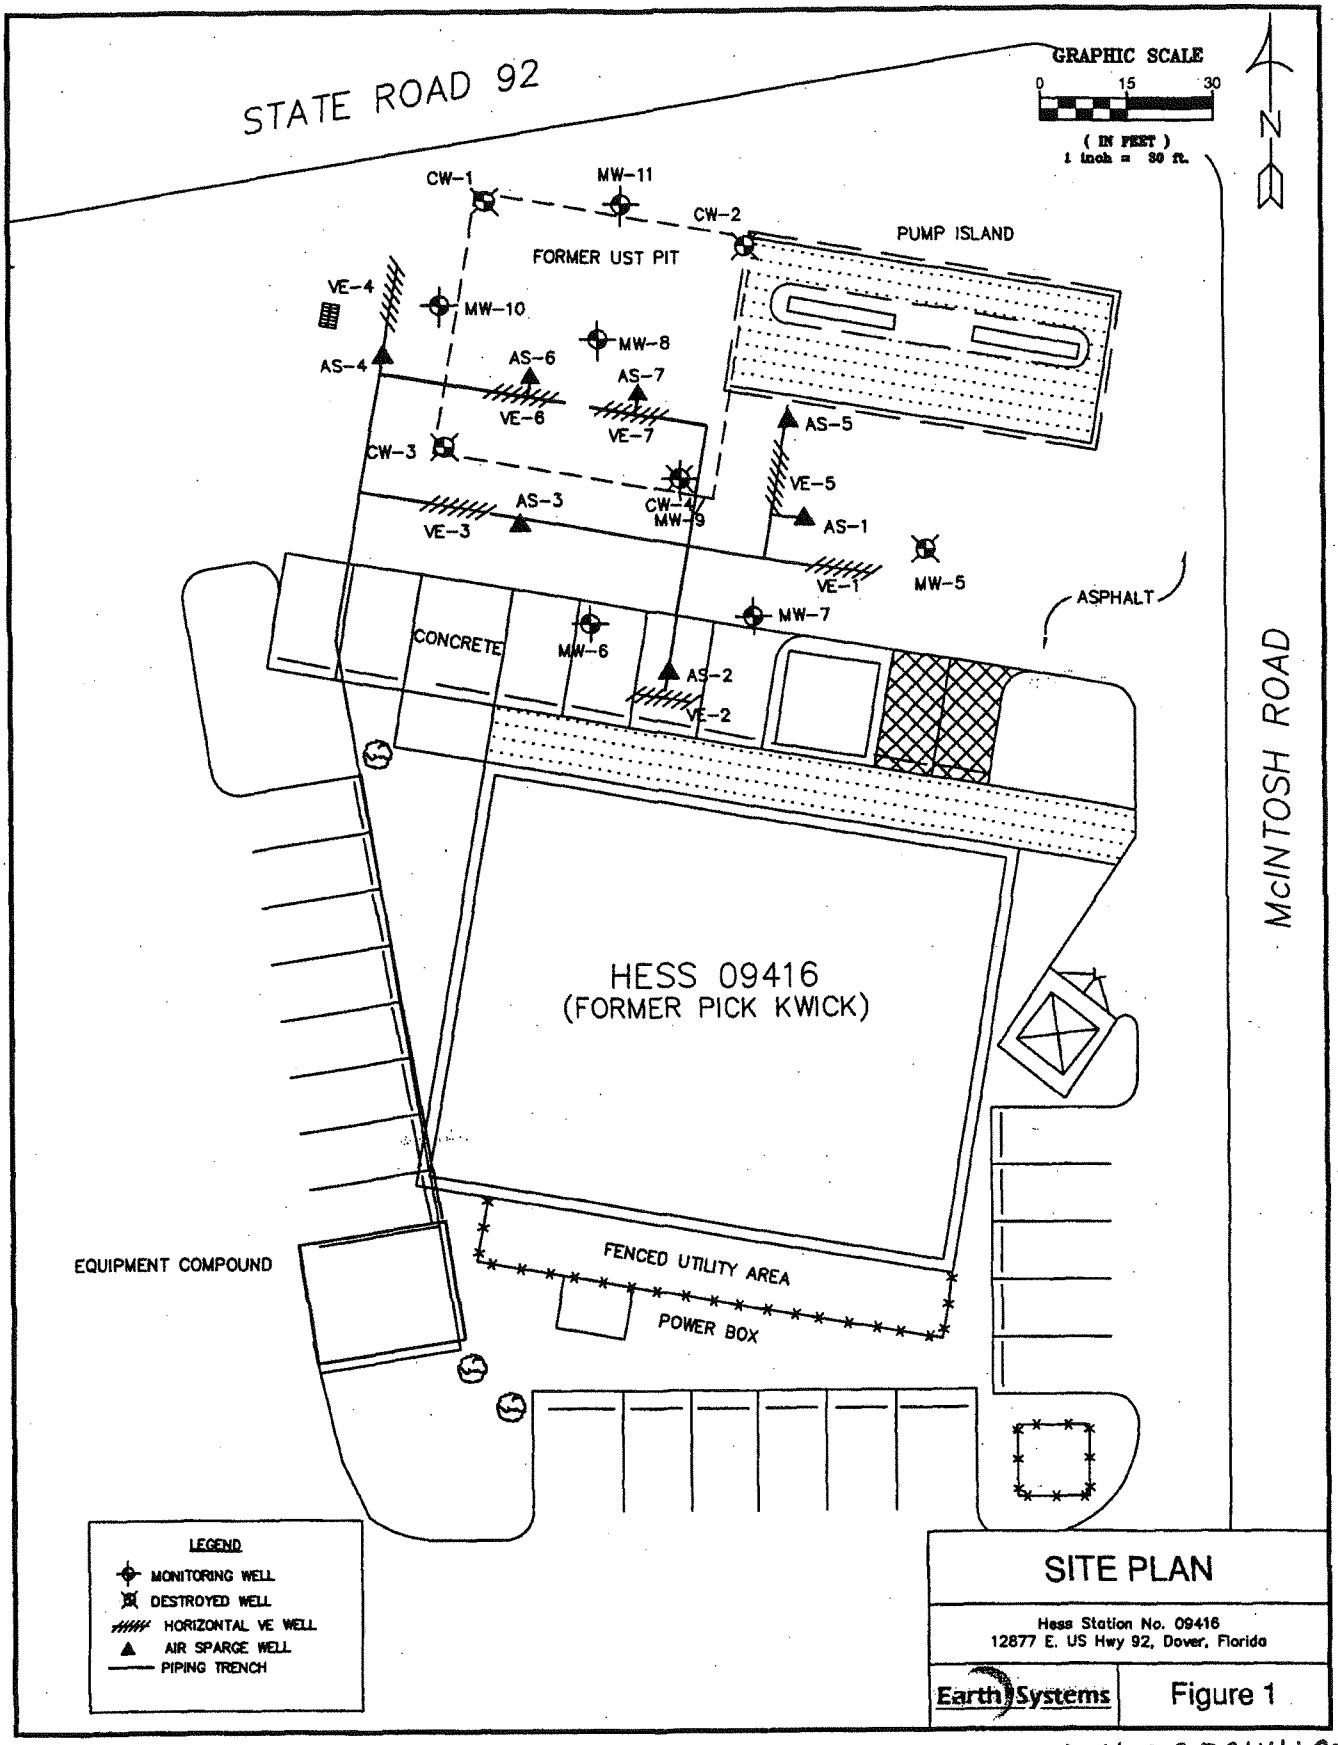

FAC ID # 298944197

TABLE 1: GROUNDWATER MONITORING WELL ANALYTICAL SUMMARY

Facility Name: Hess Station 09416 **Facility ID#:** 298944197

NCD = no contaminants detected
NS = Not Sampled
Analytical Results in ug/L

			NADC	100	400	300	200	NA	200	140	280	280	NA	2	150	5000
			GCTL	1	40	30	20	NA	20	14	28	28	NA	0.02	15	50000
Location	Screen Int. (ft)	Date	DTW	Benzene	Toluene	Ethylbenzene	Xylenes	Total BTEX	MTBE	Naphthalene	1-Methyl Naphthalene	2-Methyl Naphthalene	Total Naphthalenes	EDB	Total Lead	TRPH
CW-1	2-13	02/07/01	5.91	1.0 U	1.0 U	1.0 U	1.0 U	NCD	1.0 U	NS	NS	NS	NS	0.020 U	6	1100
		12/02/03	3.53	1.0 U	1.0 U	1.0 U	1.0 U	NCD	1	NS	NS	NS	NS	NS	NS	NS
		09/08/05	1.26	0.50 U	0.50 U	0.50 U	1.0 U	NCD	0.50 U	NS	NS	NS	NS	NS	NS	NS
		10/04/06	2.73	0.50 U	0.50 U	0.50 U	1.0 U	NCD	0.50 U	0.96 U	0.48 U	0.48 U	NCD	NS	NS	NS
		10/10/07	2.16	0.50 U	0.50 U	0.50 U	1.0 U	NCD	0.50 U	0.96 U	0.48 U	0.48 U	NCD	NS	NS	NS
		11/26/08	destroyed													
CW-2	2-12	02/07/01	6.75	1.0 U	1.0 U	1.0 U	1.0 U	NCD	1.0 U	NS	NS	NS	NS	0.020 U	14	650 U
		12/02/03	4.18	1.0 U	1.0 U	1.0 U	1.0 U	NCD	1.0 U	NS	NS	NS	NS	NS	NS	NS
		09/08/05	1.99	0.50 U	0.50 U	0.50 U	1.0 U	NCD	0.50 U	NS	NS	NS	NS	NS	NS	NS
		10/04/06	2.95	0.50 U	0.50 U	0.50 U	1.0 U	NCD	0.50 U	0.96 U	0.48 U	0.48 U	NCD	NS	NS	NS
		10/10/07	2.70	0.50 U	0.50 U	0.50 U	1.0 U	NCD	0.50 U	0.97 U	0.49 U	0.49 U	NCD	NS	NS	NS
		11/26/08	destroyed													
CW-3	2-10	02/07/01	6.09	1.0 U	1.0 U	1.0 U	1.0 U	NCD	4	NS	NS	NS	NS	0.020 U	5.0 U	650 U
		12/02/03	3.67	**4.36**	1.0 U	1.0 U	2.4	7	4	NS	NS	NS	NS	NS	NS	NS
		09/08/05	1.49	**11.1**	0.50 U	10.3	2	23	9	NS	NS	NS	NS	NS	NS	NS
		10/04/06	2.45	**158**	2.9	**109**	9.7	279.6	18.2	8.4	0.48 U	0.48 U	8.4	NS	NS	NS
		01/03/07	3.87	0.5 U	0.5 U	0.5 U	1.0 U	NCD	2	0.95 U	0.48 U	0.48 U	NCD	NS	NS	NS
		04/05/07	4.15	0.5 U	0.5 U	0.5 U	1.0 U	NCD	0.5 U	0.95 U	0.48 U	0.48 U	NCD	NS	NS	NS
		07/13/07	3.35	0.5 U	0.5 U	0.5 U	1.0 U	NCD	1.5	0.95 U	0.48 U	0.48 U	NCD	NS	NS	NS
		10/10/07	2.15	0.50 U	0.50 U	0.50 U	1.0 U	NCD	0.96 I	0.97 U	0.49 U	0.49 U	NCD	NS	NS	NS
		01/29/08	4.71	0.50 U	0.50 U	0.50 U	1.0 U	NCD	1.2	0.98 U	0.49 U	0.49 U	NCD	NS	NS	NS
		04/29/08	3.27	0.50 U	0.50 U	0.50 U	1.0 U	NCD	1.5	1.4 I	0.50 U	0.50 U	1.4	NS	NS	NS
		07/25/08	2.46	0.50 U	0.50 U	0.50 U	5.7	5.7	1.5	0.98 U	0.49 U	0.49 U	NCD	NS	NS	NS
		11/26/08	destroyed													
CW-4	2-12	02/07/01	NM	0.25 feet of free product encountered												
		11/14/01	4.05	**15000**	**27000**	**4700**	**19000**	65700	**13000**	**910**	**120**	**130**	1160	NS	NS	0
		12/02/03	4.04	**9420**	**9820**	**3580**	**9510**	32330	**63**	**833**	**39**	**67**	938	NS	NS	NS
		03/01/04	2.21	**5500**	**3700**	**4100**	**10000**	23300	**500 U**	**200**	17	**35**	252	NS	NS	NS
		06/02/04	4.04	**23000**	**11000**	**5900**	**14000**	53900	**1000 U**	**NS**	NS	NS	NS	NS	NS	NS
		09/08/05	1.73	**2450**	**5530**	**3370**	**10100**	21450	**171**	**468**	**48**	**102**	618	NS	NS	NS
		10/04/06	2.72	**4040**	**7510**	**3240**	**9420**	24210	10 U	**637**	**64.4**	**174**	875.4	NS	NS	NS
		01/03/07	1.23	0.50 U	0.50 U	0.50 U	1.0 U	NCD	0.50 U	0.95 U	0.48 U	0.48 U	NCD	NS	NS	NS
		04/05/07	4.41	0.50 U	0.50 U	0.8I	1.0 U	0.8	10.8	0.95 U	0.48 U	0.48 U	NCD	NS	NS	NS
		07/13/07	4.96	0.5 U	0.5 U	0.5 U	1.0 U	NCD	2.1	0.96 U	0.48 U	0.48 U	NCD	NS	NS	NS
		10/10/07	2.45	**6.8**	7.0	8.0	**169**	190.8	0.50 U	**18.4**	2.0	5.1	25.5	NS	NS	NS
		01/29/08	4.71	0.50 U	0.50 U	0.50 U	1.0 U	NCD	0.50 U	0.95 U	0.48 U	0.48 U	NCD	NS	NS	NS
		04/29/08	3.69	0.50 U	0.50 U	0.50 U	1.0 U	NCD	0.50 U	0.99 U	0.50 U	0.50 U	NCD	NS	NS	NS
		07/25/08	2.87	**12.5**	2.1	2.6	**196**	213	0.50 U	**17.2**	2.0	4.7	23.9	NS	NS	NS
		11/26/08	destroyed													

MW-9 replaced CW-4

TABLE 1: GROUNDWATER MONITORING WELL ANALYTICAL SUMMARY

Facility Name: Hess Station 09416 **Facility ID#:** 298944197

NCD = no contaminants detected
NS = Not Sampled
Analytical Results in ug/L

			NADC	100	400	300	200	NA	200	140	280	280	NA	2	150	5000
			GCTL	1	40	30	20	NA	20	14	28	28	NA	0.02	15	50000
Location	Screen Int. (ft)	Date	DTW	Benzene	Toluene	Ethylbenzene	Xylenes	Total BTEX	MTBE	Naphthalene	1-Methyl Naphthalene	2-Methyl Naphthalene	Total Naphthalenes	EDB	Total Lead	TRPH
MW-5	2-12	11/14/01	4.59	**30**	1.0 U	1.0 U	1.0 U	30	**82**	0.10 U	0.10 U	0.10 U	NCD	NS	NS	400 U
		12/02/03	4.00	1.0 U	1.0 U	1.0 U	1.0 U	NCD	2	NS	NS	NS	NS	NS	NS	NS
		03/01/04	2.90	1 U	1 U	1 U	1 U	NCD	5 U	NS	NS	NS	NS	NS	NS	NS
		06/02/04	3.98	1 U	1 U	1 U	1 U	NCD	5 U	NS	NS	NS	NS	NS	NS	NS
		09/08/05	1.81	0.50 U	0.50 U	0.50 U	1.0 U	NCD	1	NS	NS	NS	NS	NS	NS	NS
		10/05/06	2.89	0.50 U	0.50 U	0.50 U	1.0 U	NCD	0.50 U	0.96 U	0.48 U	0.48 U	NCD	NS	NS	NS
		10/10/07	2.51	0.50 U	0.50 U	0.50 U	1.0 U	NCD	0.50 U	0.96 U	0.48 U	0.48 U	NCD	NS	NS	NS
		02/26/09	destroyed													
MW-6	2-12	11/14/01	4.62	1.0 U	1.0 U	1.0 U	1.0 U	NCD	1.0 U	0.10 U	0.10 U	0.10 U	NCD	NS	NS	400 U
		12/02/03	4.13	1.0 U	1.0 U	1.0 U	1.0 U	NCD	4	NS	NS	NS	NS	NS	NS	NS
		03/01/04	2.49	**17**	32	**60**	170	279	17	NS	NS	NS	NS	NS	NS	NS
		06/02/04	4.08	1.0 U	1.0 U	1.0 U	1.0 U	NCD	**22**	NS	NS	NS	NS	NS	NS	NS
		09/08/05	2.05	0.50 U	0.50 U	0.50 U	1.0 U	NCD	0.50 U	NS	NS	NS	NS	NS	NS	NS
		10/05/06	3.09	0.50 U	0.50 U	0.50 U	1.0 U	NCD	2.9	0.96 U	0.48 U	0.48 U	NCD	NS	NS	NS
		10/10/07	2.73	0.50 U	0.50 U	0.50 U	1.0 U	NCD	0.50 U	0.99 U	0.50 U	0.50 U	NCD	NS	NS	NS
		02/26/09	5.76	0.50 U	0.50 U	0.50 U	1.0 U	NCD	0.50 U	0.95 U	0.48 U	0.48 U	NCD	NS	NS	NS
		06/10/11	4.92	0.20 U	0.20 U	0.20 U	0.52 U	NCD	0.34 U	0.78 U	0.39 U	0.39 U	NCD	NS	NS	NS
		09/09/11	2.59	0.20 U	0.20 U	0.20 U	0.52 U	NCD	0.34 U	0.77 U	0.38 U	0.38 U	NCD	NS	NS	NS
		12/05/11	4.19	0.20 U	0.20 U	0.20 U	0.52 U	NCD	0.34 U	NS	NS	NS	NS	NS	NS	NS
		03/12/12	5.18	0.20 U	0.20 U	0.20 U	0.52 U	NCD	0.34 U	NS	NS	NS	NS	NS	NS	NS
MW-7	2-12	09/08/05	1.56	**4.6**	16	9	**30**	60	0.50 U	NS	NS	NS	NS	NS	NS	NS
		10/05/06	2.64	0.50 U	0.50 U	0.50 U	1.0 U	NCD	0.61	0.96 U	0.48 U	0.48 U	NCD	NS	NS	NS
		01/03/07	3.40	0.50 U	0.50 U	0.50 U	1 U	NCD	0.50 U	0.95 U	0.48 U	0.48 U	NCD	NS	NS	NS
		04/05/07	4.24	0.50 U	0.50 U	0.50 U	1.0 U	NCD	0.50 U	0.96 U	0.48 U	0.48 U	NCD	NS	NS	NS
		07/13/07	4.35	0.50 U	0.50 U	0.50 U	1.0 U	NCD	0.50 U	0.95 U	0.48 U	0.48 U	NCD	NS	NS	NS
		10/10/07	2.24	0.50 U	0.50 U	0.50 U	1.0 U	NCD	0.50 U	0.99 U	0.50 U	0.50 U	NCD	NS	NS	NS
		01/29/08	3.60	0.50 U	0.50 U	0.50 U	1.0 U	NCD	0.50 U	0.95 U	0.48 U	0.48 U	NCD	NS	NS	NS
		04/29/08	3.41	0.50 U	0.50 U	0.50 U	1.0 U	NCD	0.50 U	0.99 U	0.50 U	0.50 U	NCD	NS	NS	NS
		07/25/08	2.73	0.50 U	0.50 U	0.50 U	1.0 U	NCD	0.50 U	0.96 U	0.48 U	0.48 U	NCD	NS	NS	NS
		11/26/08	5.36	0.50 U	0.50 U	0.50 U	1.0 U	NCD	0.50 U	0.96 U	0.48 U	0.48 U	NCD	NS	NS	NS
		02/26/09	4.94	0.50 U	1.8	1.5	10.0	13.3	0.50 U	1.0 I	0.48 U	0.48 U	1.0	NS	NS	NS
		07/20/09	2.36	0.50 U	0.50 U	0.50 U	1.0 U	NCD	0.50 U	0.96 U	0.48 U	0.48 U	NCD	NS	NS	NS
		10/13/09	3.03	0.50 U	0.50 U	0.50 U	1.0 U	NCD	0.50 U	0.96 U	0.48 U	0.48 U	NCD	NS	NS	NS
		09/21/10	3.04	0.50 U	0.50 U	0.50 U	1.0 U	NCD	0.50 U	0.95 U	0.48 U	0.48 U	NCD	NS	NS	NS

TABLE 1: GROUNDWATER MONITORING WELL ANALYTICAL SUMMARY

Facility Name: Hess Station 09416 **Facility ID#:** 298944197

NCD = no contaminants detected
NS = Not Sampled
Analytical Results in ug/L

			NADC	100	400	300	200	NA	200	140	280	280	NA	2	150	5000
			GCTL	1	40	30	20	NA	20	14	28	28	NA	0.02	15	50000
Location	Screen Int. (ft)	Date	DTW	Benzene	Toluene	Ethylbenzene	Xylenes	Total BTEX	MTBE	Naphthalene	1-Methyl Naphthalene	2-Methyl Naphthalene	Total Naphthalenes	EDB	Total Lead	TRPH
MW-8	2-12	11/26/08	4.80	**1.9**	1.4	**39.4**	**30.4**	73.1	0.50 U	**16.2**	6.8	10.7	33.7	NS	NS	NS
		02/26/09	5.25	**5**	2.1	14.8	**24.2**	46.1	0.50 U	**29.5**	5.8	8.5	43.8	NS	NS	NS
		07/20/09	2.72	**24.5**	1.2	**44.8**	**54.2**	124.7	1.6	**20.8**	5.4	11.0	37.2	NS	NS	NS
		10/13/09	3.18	**94.9**	0.82	**43.9**	19.3	158.9	1.4	**48.8**	5.9	11.7	66.4	NS	NS	NS
		05/12/10	2.84	**53.5**	0.99 I	**46.8**	7.9	109.2	0.55 I	1.0 U	1.4 I	0.50 U	1.4	NS	NS	NS
		09/21/10	3.15	0.50 U	0.50 U	0.76 I	1.0 U	0.76	0.50 U	5.5	0.54 I	0.49 U	6.0	NS	NS	NS
		12/14/10	5.24	0.20 U	0.20 U	0.20 U	0.52 U	NCD	0.34 U	0.78 I	0.38 U	0.38 U	0.78	NS	NS	NS
		03/14/11	3.98	0.20 U	0.20 U	0.20 U	0.52 U	NCD	0.34 U	0.76 U	0.38 U	0.38 U	NCD	NS	NS	NS
		06/10/11	4.30	0.20 U	0.20 U	0.20 U	0.52 U	NCD	0.34 U	0.77 U	0.38 U	0.38 U	NCD	NS	NS	NS
		09/09/11	2.21	**7.5**	0.20 U	0.25 I	0.52 U	7.75	0.34 U	1.5 I	0.42 I	0.38 U	1.92	NS	NS	NS
		09/27/11	2.08	**7.8**	0.20 U	0.20 U	0.52 U	7.8	0.34 U	1.4 I	0.48 I	0.39 U	1.88	NS	NS	NS
		12/05/11	3.61	0.20 U	0.23 I	0.20 U	0.52 U	0.23	0.34 U	NS	NS	NS	NS	NS	NS	NS
		03/12/12	4.65	0.20 U	0.20 U	0.20 U	0.52 U	NCD	0.34 U	NS	NS	NS	NS	NS	NS	NS
MW-9	2-12	11/26/08	5.09	**850**	**5980**	**1260**	**9650**	17740.0	25 U	**534**	**110**	**174**	818.0	NS	NS	NS
		02/26/09	5.55	**121**	**1190**	**810**	**5880**	8001.0	0.50 U	**281**	**70.3**	**142**	493.3	NS	NS	NS
		07/20/09	2.94	**93.5**	**120**	**281**	**782**	1276.5	9.0 U	**158**	**44.1**	**70.6**	272.7	NS	NS	NS
		10/13/09	3.48	**57.1**	**59.8**	**368**	**896**	1380.9	0.50 U	**187**	**44.1**	**87.4**	318.5	NS	NS	NS
		05/12/10	2.85	0.50 U	0.94 I	5.1	**22.3**	28.34	0.50 U	1.0 U	0.50 U	0.50 U	NCD	NS	NS	NS
		09/21/10	3.66	0.50 U	0.50 U	0.50 U	1.0 U	NCD	0.50 U	0.95 U	0.48 U	0.48 U	NCD	NS	NS	NS
		12/14/10	5.66	0.20 U	0.20 U	0.45 I	0.60 I	1.05	0.34 U	0.76 U	0.38 U	0.38 U	NCD	NS	NS	NS
		03/14/11	4.26	0.20 U	0.20 U	0.87 I	2.1 I	2.97	0.34 U	2.9	2.4	2.9	8.2	NS	NS	NS
		06/10/11	4.59	0.20 U	0.27 I	0.94 I	1.8 I	3.01	0.34 U	3.2	1.2 I	2.1	6.5	NS	NS	NS
		09/09/11	2.37	0.20 U	0.20 U	0.48 I	2.3 I	2.78	0.34 U	2.0	1.5 I	2.2	5.7	NS	NS	NS
		12/05/11	3.89	0.20 U	0.20 U	0.57 I	1.3 I	1.87	0.34 U	NS	NS	NS	NS	NS	NS	NS
		03/12/12	4.95	0.20 U	0.20 U	0.43 I	0.71 I	1.14	0.34 U	NS	NS	NS	NS	NS	NS	NS
MW-10	2-12	07/20/09	2.68	0.50 U	0.50 U	0.50 U	1.0 U	NCD	0.50 U	0.96 U	0.48 U	0.48 U	NCD	NS	NS	NS
		10/13/09	3.00	0.50 U	0.50 U	0.50 U	1.0 U	NCD	0.50 U	0.96 U	0.48 U	0.48 U	NCD	NS	NS	NS
		05/12/10	3.24	0.50 U	0.50 U	0.50 U	1.0 U	NCD	0.50 U	1.0 U	0.50 U	0.50 U	NCD	NS	NS	NS
		09/21/10	3.05	0.50 U	0.50 U	0.50 U	1.0 U	NCD	0.50 U	0.95 U	0.48 U	0.48 U	NCD	NS	NS	NS
MW-11	2-15	07/20/09	2.56	0.50 U	0.50 U	0.50 U	1.0 U	NCD	0.50 U	0.96 U	0.48 U	0.48 U	NCD	NS	NS	NS
		10/13/09	3.80	0.50 U	0.50 U	0.50 U	1.0 U	NCD	0.50 U	0.96 U	0.48 U	0.48 U	NCD	NS	NS	NS
		05/12/10	3.04	0.50 U	0.50 U	0.50 U	1.0 U	NCD	0.50 U	1.0 U	0.50 U	0.50 U	NCD	NS	NS	NS
		09/21/10	3.51	0.50 U	0.50 U	0.50 U	1.0 U	NCD	0.50 U	0.96 U	0.48 U	0.48 U	NCD	NS	NS	NS

NOTES:

I = result is between MDL and PQL

U = below MDL

Earth Systems
Environmental Consulting

Received
JUL 16 2012
EPC Waste Mgmt. Divisio

July 13, 2012

Ms. Sheila Luce
Hillsborough County EPC
3629 Queen Palm Drive
Tampa, Florida 33619

RE: Well Abandonment Report
Hess Station No. 09416
12877 E. US Highway 92, Dover, Florida
FDEP Facility ID No. 29/8944197
Work Order No. 2012-29-W1053A

Dear Ms. Luce:

On June 27, 2012, Earth Systems supervised Preferred Drilling Solutions during abandonment of six monitoring wells (MW-6 through MW-11) and seven air sparge wells (AS-1 through AS-7). Well locations are depicted in **Figure 1**. The wells were abandoned with neat cement grout using the tremie method. The monitoring well pads were removed and the pavement was restored to grade with 4000-psi concrete reinforced with wire mesh. The manholes for the air sparge wells were filled with concrete to grade.

The seven horizontal soil vapor extraction wells (VE-1 to VE-7) were capped and the manholes were filled with concrete. The remediation piping in the junction box was capped before the manhole was filled with concrete reinforced with wire mesh. Copies of the Well Completion Reports and photographs taken during well abandonment are attached.

If you have any questions regarding this report, please contact me at (904) 247-0740.

Sincerely,

EARTH SYSTEMS

Noel Manarang, P.E.
Project Engineer

attachments

4324 MACINTOSH ROAD
4324 MACINTOSH ROAD
DOVER, FL

Inquiry Number:
March 15, 2024

EDR Site Report™

DRAFT

6 Armstrong Road, 4th floor
Shelton, CT 06484
Toll Free: 800.352.0050
www.edrnet.com

TABLE OF CONTENTS

The EDR-Site Report™ is a comprehensive presentation of government filings on a facility identified in a search of federal, state and local environmental databases.

Section 1: Facility Detail Reports . . . . . Page 3

All available detailed information from databases where sites are identified.

Section 2: Databases and Update Information. . . . . Page 5

Name, source, update dates, contact phone number and description of each of the databases for this report.

Thank you for your business.
Please contact EDR at 1-800-352-0050
with any questions or comments.

Disclaimer - Copyright and Trademark Notice

This report contains information obtained from a variety of public and other sources reasonably available to Environmental Data Resources , Inc. It cannot be concluded from this Report that coverage information for the target and surrounding properties does not exist from other sources. **NO WARRANTY EXPRESSED OR IMPLIED, IS MADE WHATSOEVER IN CONNECTION WITH THIS REPORT. ENVIRONMENTAL DATA RESOURCES, INC. SPECIFICALLY DISCLAIMS THE MAKING OF ANYSUCH WARRANTIES, INCLUDING WITHOUT LIMITATION, MERCHANTABILITY OR FITNESS FOR A PARTICULAR USE OR PURPOSE. ALL RISK IS ASSUMED BY THE USER. IN NO EVENT SHALL ENVIRONMENTAL DATA RESOURCES, INC. BE LIABLE TO ANYONE, WHETHER ARISING OUT OF ERRORS OR OMISSIONS, NEGLIGENCE, ACCIDENT OR ANY OTHER CAUSE, FOR ANY LOSS OR DAMAGE, INCLUDING, WITHOUT LIMITATION, SPECIAL, INCIDENTAL, CONSEQUENTIAL, OR EXEMPLARY DAMAGES.ANY LIABILITY ON THE PART OF ENVIRONMENTAL DATA RESOURCES, INC. IS STRICTLY LIMITED TO A REFUND OF THE AMOUNT PAID FOR THIS REPORT.**Purchaser accepts this report "AS IS". Any analyses, estimates, ratings, or risk codes provided in this report are provided for illustrative purposes only, and are not intended to provide, nor should they be interpreted as providing any facts regarding, or prediction or forecast of, any environmental risk for any property. Only a Phase I Environmental Site Assesment performed by an environmental professional can produce information regarding the environmental risk for any property. Additionally, the information provided in this Report is not to be construed as legal advice.

Copyright 2020 by Environmental Data Resources, Inc. All rights reserved. Reproduction in any media or format, in whole or in part, of any report or map of Environmental Data Resources, Inc., or its affiliates, is prohibited without prior written permission.

EDR and its logos (including Sanborn and Sanborn Map) are trademarks of Environmental Data Resources, Inc. or its affiliates. All other trademarks used herein are the property of their respective owners.

SECTION 1: FACILITY DETAIL REPORTS

4324 MACINTOSH ROAD
4324 MACINTOSH ROAD
DOVER, FL
EDR ID #2005701974

Databases:
HMIRS: Hazardous Materials Information Reporting System

HMIRS:

Report #:	2005110475
System ID:	398763
Report type:	A
Incident site:	4324 MACINTOSH ROAD DOVER, FL
Incident county:	HILLSBOROUGH
Incident country:	US
Incident date:	10/23/2005
Incident time:	1830
NRC report #:	0
Other fed agency reported to:	Not reported
Other agency report #:	Not reported
Incident foreign country:	Not reported
Transportation mode:	4
Transportation phase:	263
Carrier DOT ID:	USDOT 090831
Carrier Hazmat ID:	060804003036M
Carrier name:	KENAN TRANSPORT LLC
Carrier address:	100 EUROPA DR SUITE 320 CHAPEL HILL, NC 27517
Carrier country:	US
Incident consequence:	Spillage
EMS/Fire crew responded:	False
EMS/Fire crew report #:	Not reported
Police responded:	False
Police report #:	Not reported
In-house cleanup occurred:	False
Other cleanup occurred:	False
Estimated damages exceed $500:	False
Value of material lost:	0
Value of carrier loss:	0
Value of pub/priv property loss:	0
Response cost:	0
Remediation cost:	0

Details of fatalities by vapor/fire/explosion of hazardous material:

Did Fatalities occur:	False
No. of employee fatalities:	0
No. of responder fatalities:	0
No. of public fatalities:	0

Details of fatalities not due to hazardous material:

Did fatalities occur:	False
No. of dead persons:	0

Details of injuries due to hazardous material:

Did injuries occur:	False
No. of employees hospitalized:	0
No. of employees not hospitalized:	0
No. of responders hospitalized:	0
No. of responders not hospitalized:	0
No. of public hospitalized:	0
No. of public not hospitalized:	0
Evacuation was required:	False
No. of employees evacuated:	0
No. of public evacuated:	0
Total number evacuated:	0
Evacuation time in hours:	0
Road/facility was closed:	False
No. of hours closed:	0
Hazmat invloved in crash/derailment:	False
Estimated speed of crash:	0
Crash weather conditions:	Not reported
Vehicle overturned:	Not reported
Did vehicle leave road/track:	Not reported
Where incident occurred/discovered:	Not reported
Shipment handling details:	Not reported

Incident report preparer details:

Preparer name:	KATHERINE D HOEFLER
Preparer title:	CLAIMS MANAGER
Hazmat registration ID:	Not reported
Employer business name:	Not reported

DRAFT

SECTION 1: FACILITY DETAIL REPORTS

...Continued...

Address:	100 EUROPA DR SUITE 320 CHAPEL HILL, NC 27517
Country:	US
Report date:	11/07/2005
Telephone:	(919)967-8221
Fax:	(919)929-5295
Business type:	C
Preparer other function:	Not reported

DRAFT

SECTION 2: DATABASES AND UPDATE DATES

To maintain currency of the following federal, state and local databases, EDR contacts the appropriate government agency on a monthly or quarterly basis as required.

Elapsed ASTM days: Provides confirmation that this report meets or exceeds the 90-day updating requirement of the ASTM standard.

DATABASES FOUND IN THIS REPORT

HMIRS: Hazardous Materials Information Reporting System
Source: U.S. Department of Transportation
Telephone: 202-366-4555
Hazardous Materials Incident Report System. HMIRS contains hazardous material spill incidents reported to DOT.

Date of Government Version: 12/12/2023
Database Release Frequency: Quarterly

Date of Last EDR Contact: 12/13/2023
Date of Next Scheduled Update: 04/01/2024

DRAFT

Site 2:
BP-McIntosh #126/Marathon-McIntosh #126/
Lacru, Inc./U Mini Mart

DRAFT

Bob Henriquez
Hillsborough County Property Appraiser

https://www.hcpafl.org/
15th Floor County Ctr.
601 E. Kennedy Blvd, Tampa, Florida 33602-4932
Ph: (813) 272-6100

Folio: 082968-0000

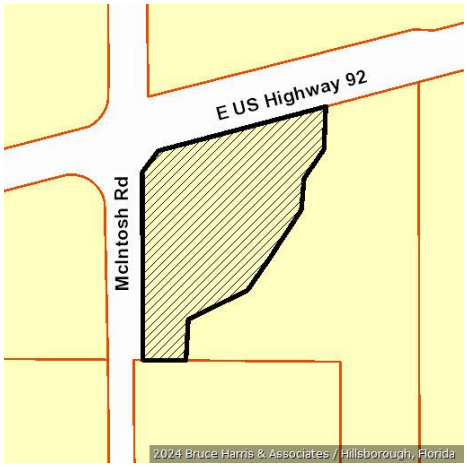

Owner Information

Owner Name	CATFISH REAL ESTATE LLC
Mailing Address	1201 OAKFIELD DR STE 109 BRANDON, FL 33511-4932
Site Address	12901 E 92 HWY, DOVER
PIN	U-30-28-21-ZZZ-000003-79360.0
Folio	082968-0000
Prior PIN	
Prior Folio	000000-0000
Tax District	U - UNINCORPORATED
Property Use	1421 Conv Store /Gas B
Plat Book/Page	/
Neighborhood	220016.00 | SE Area of I4 and Kingsway
Subdivision	ZZZ | UNPLATTED

Value Summary

Taxing District	Market Value	Assessed Value	Exemptions	Taxable Value
County	$1,258,035	$1,049,267	$0	$1,049,267
Public Schools	$1,258,035	$1,258,035	$0	$1,258,035
Municipal	$1,258,035	$1,049,267	$0	$1,049,267
Other Districts	$1,258,035	$1,049,267	$0	$1,049,267

Note: This section shows Market Value, Assessed Value, Exemptions, and Taxable Value for taxing districts. Because of changes in Florida Law, it is possible to have different assessed and taxable values on the same property. For example, the additional $25,000 Homestead Exemption and the non-homestead CAP do not apply to public schools, and the Low Income Senior Exemption only applies to countywide and certain municipal millages.

Sales Information

Book / Page	Instrument	Month	Year	Type Inst	Qualified or Unqualified	Vacant or Improved	Price
24192 / 0908	2016250652	06	2016	CD	Unqualified	Improved	$100
24129 / 0829	2016213918	05	2016	WD	Unqualified	Improved	$100
4470 / 1834		12	1984	WD	Unqualified	Improved	$200,000

Building Information

Building 1

Type	43 | CONVENIENCE STORE
Year Built	1999

Building 1 Construction Details

Element	Code	Construction Detail
Class	C	Concrete Block
Exterior Wall	7	Masonry Frm: Stucco
Roof Structure	9	Rigid Frame/Barjoist
Roof Cover	4	Blt.up Tar & Gravel
Interior Walls	5	Drywall
Interior Flooring	7	Tile
Heat/AC	2	Central
Plumbing	3	Typical
Condition	3	Average
Stories	1.0	
Units	1.0	
Wall Height	11.00	

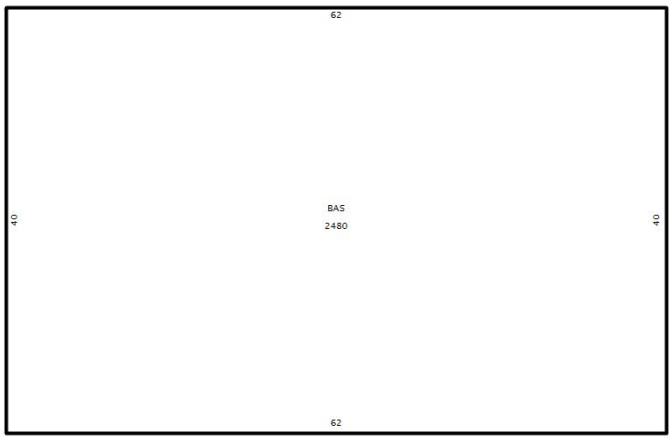

Building 1 subarea

Area Type	Gross Area	Heated Area	Depreciated Value
BAS	2,480	2,480	$441,881
Totals	**2,480**	**2,480**	**$441,881**

Extra Features

OB/XF Code	Description	Building	Year On Roll	Length	Width	Units	Value
0540	CANOPY GAS PUMP	1	1999	154	24	3,696.00	$90,182
0540	CANOPY GAS PUMP	1	1999	20	50	1,000.00	$24,400
1051	UndrGrd fuel tank conv. stores	1	2019	0	0	10,000.00	$15,640
1051	UndrGrd fuel tank conv. stores	1	2019	0	0	10,000.00	$15,640
1051	UndrGrd fuel tank conv. stores	1	2019	0	0	10,000.00	$15,640
1051	UndrGrd fuel tank conv. stores	1	2019	0	0	10,000.00	$15,640
0020	ASPHALT PAVING	0	2024	0	0	44,066.00	$91,613
0060	CONCRETE PAVEMENT	0	2024	0	0	3,307.00	$13,294

Land Information

Use Code	Description	Zone	Front	Depth	Land Type	Total Land Units	Land Value
TLC1	TL Class 2	CN	0.0	0.0	SF | SQUARE FEET	106,821.00	$534,105

Legal Description

TRACT BEG 59.1 FT S & 25 FT ELY OF NW COR OF S 1/2 OF NW 1/4 OF SE 1/4 & RUN N 75 DEG 38 MIN E ALONG HWY 200 FT S 200 FT SWLY P/L TO HWY 200 FT & N 200 FT TO POB LESS BEG AT NW COR OF SAID TRACT RUN N 75 DEG 32 MIN 30 SEC E 45.48 FT THN S 37 DEG 42 MIN 18 SEC W 47.39 FT THN S 170 FT THN S 75 DEG 32 MIN 30 SEC W 15.48 FT RUN THN N TO POB ..... COM 25 FT E OF W BDRY OF NW 1/4 OF SE 1/4 AND 40 FT S OF CENTERLINE OF US HWY 92 THN N 75 DEG 32 MIN 30 SEC E 200 FT TO POB THN CONT ALG HWY N 75 DEG 32 MIN 30 SEC E 181.95 FT THN S 02 DEG 24 MIN 22 SEC W 84.13 FT THN S 34 DEG 28 MIN 55 SEC W 68.55 FT THN S 04 DEG 56 MIN 09 SEC W 62.03 FT THN S 33 DEG 14 MIN 03 SEC W 112.97 FT THN S 34 DEG 37 MIN 01 SEC W 76 FT THN S 63 DEG 35 MIN 09 SEC W 129.20 FT THN S 01 DEG 20 MIN 12 SEC W 76.60 FT THN N 89 DEG 37 MIN 45 SEC W 83.63 FT TO E R/W LINE OF MCINTOSH RD THN N 00 DEG 07 MIN 40 SEC W 201.13 FT THN N 75 DEG 29 MIN 45 SEC E 184.52 FT THN N 00 DEG 07 MIN 40 SEC W 200 FT TO POB

Site 2

March 15, 2024

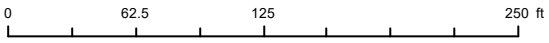

Bob Henriquez, CFA
Hillsborough County Property Appraiser
This map is for assessment purposes only.
It is not a survey.
2021 Aerials

FLORIDA DEPARTMENT OF Environmental Protection

Bob Martinez Center
2600 Blair Stone Road
Tallahassee, FL 32399-2400

Ron DeSantis
Governor

Jeanette Nuñez
Lt. Governor

Noah Valenstein
Secretary

December 15, 2020

CERTIFIED MAIL # 7019 1120 0000 2207 1528
RETURN RECEIPT REQUESTED

Mr. William D. McKnight
Catfish Real Estate LLC
1201 Oakfield Dr STE 109
Brandon, FL 33511-4932

Subject: Site Rehabilitation Completion Order
Marathon-McIntosh #126
12901 E US Highway 92
Dover, Hillsborough County
FDEP Facility ID# 298624858
Discharge Date: November 30, 1988 (EDI)
Discharge Score: 75

Dear Mr. McKnight:

The Petroleum Restoration Program (PRP) has reviewed the Site Rehabilitation Completion Report (SRCR) and No Further Action Proposal (NFAP) dated February 19, 2020 (received February 20, 2020), and the Monitoring Well Abandonment Report dated April 14, 2020 (received April 14, 2020), for the petroleum product discharge referenced above. All the documents submitted to date are adequate to meet the site assessment requirements of Rule 62-780.600, Florida Administrative Code (F.A.C.). In addition, documentation submitted with the SRCR/NFAP confirms that criteria set forth in Subsection 62-780.680(1), F.A.C., have been met. Please refer to the attached maps of the source property and analytical summary tables, Exhibits A and B respectively and hereby incorporated by reference. The SRCR/NFAP is hereby incorporated by reference in this Site Rehabilitation Completion Order (Order). Therefore, you are released from any further obligation to conduct site rehabilitation at the facility for petroleum product contamination associated with the discharge referenced above, except as set forth below.

In the event concentrations of contaminants of concern are detected above the levels approved in this Order, the Department will reevaluate the contamination and make a determination as to whether the increase is due to a new release or from a previously reported discharge. If from a previously eligible discharge, the Department may reinitiate State-funded site or discharge rehabilitation to reduce concentrations of contaminants of concern to the levels approved in the Order or otherwise allowed by Chapter 62-780, F.A.C., in accordance with the State-funded eligibility provisions that are applicable for the site or discharge. If a new or subsequent discharge occurs at the facility that is not eligible for state funding, the contamination must be evaluated and addressed as provided in Chapter 62-780, F.A.C.

NOTICE OF RIGHTS

This action is final and effective on the date filed with the Clerk of the Department unless a petition for an administrative hearing is timely filed under Sections 120.569 and 120.57, F.S., before the deadline for filing a petition. On the filing of a timely and sufficient petition, this action will not be final and effective until a subsequent order of the Department. Because the administrative hearing process is designed to formulate final agency action, the subsequent order may modify or take a different position than this action.

Petition for Administrative Hearing

A person whose substantial interests are affected by the Department's action may petition for an administrative proceeding (hearing) under Sections 120.569 and 120.57, F.S. Pursuant to Rules 28-106.201 and 28-106.301, F.A.C., a petition for an administrative hearing must contain the following information:

(a) The name and address of each agency affected and each agency's file or identification number, if known;
(b) The name, address, any e-mail address, any facsimile number, and telephone number of the petitioner, if the petitioner is not represented by an attorney or a qualified representative; the name, address, and telephone number of the petitioner's representative, if any, which shall be the address for service purposes during the course of the proceeding; and an explanation of how the petitioner's substantial interests will be affected by the agency determination;
(c) A statement of when and how the petitioner received notice of the agency decision;
(d) A statement of all disputed issues of material fact. If there are none, the petition must so indicate;
(e) A concise statement of the ultimate facts alleged, including the specific facts that the petitioner contends warrant reversal or modification of the agency's proposed action;
(f) A statement of the specific rules or statutes that the petitioner contends require reversal or modification of the agency's proposed action, including an explanation of how the alleged facts relate to the specific rules or statutes; and
(g) A statement of the relief sought by the petitioner, stating precisely the action that the petitioner wishes the agency to take with respect to the agency's proposed action.

The petition must be filed (received by the Clerk) in the Office of General Counsel of the Department at 3900 Commonwealth Boulevard, Mail Station 35, Tallahassee, Florida 32399-3000, or via electronic correspondence at Agency_Clerk@dep.state.fl.us. Also, a copy of the petition shall be mailed to the addressee at the address indicated above at the time of filing.

Time Period for Filing a Petition

In accordance with Rule 62-110.106(3), F.A.C., petitions for an administrative hearing by the addressee must be filed within 21 days of receipt of this written notice. Petitions filed by any persons other than the addressee must be filed within 21 days of publication of the notice or within 21 days of receipt of the written notice, whichever occurs first. You cannot justifiably rely on the finality of this decision unless notice of this decision and the right of substantially affected persons to challenge this decision has been duly published or otherwise provided to all persons substantially affected by the decision. While you are not required to publish notice of this action, you may elect to do so pursuant Rule 62-110.106(10)(a).

The failure to file a petition within the appropriate time period shall constitute a waiver of that person's right to request an administrative determination (hearing) under Sections 120.569 and 120.57, F.S., or to

intervene in this proceeding and participate as a party to it. Any subsequent intervention (in a proceeding initiated by another party) will be only at the discretion of the presiding officer upon the filing of a motion in compliance with Rule 28-106.205, F.A.C. If you do not publish notice of this action, this waiver may not apply to persons who have not received a clear point of entry.

Extension of Time

Under Rule 62-110.106(4), F.A.C., a person whose substantial interests are affected by the Department's action may also request an extension of time to file a petition for an administrative hearing. The Department may, for good cause shown, grant the request for an extension of time. Requests for extension of time must be filed with the Office of General Counsel of the Department at 3900 Commonwealth Boulevard, Mail Station 35, Tallahassee, Florida 32399-3000, or via electronic correspondence at Agency_Clerk@dep.state.fl.us, before the deadline for filing a petition for an administrative hearing. A timely request for extension of time shall toll the running of the time period for filing a petition until the request is acted upon.

Mediation

Mediation is not available in this proceeding.

Judicial Review

Once this decision becomes final, any party to this action has the right to seek judicial review pursuant to Section 120.68, F.S., by filing a Notice of Appeal pursuant to Florida Rules of Appellate Procedure 9.110 and 9.190 with the Clerk of the Department in the Office of General Counsel (Station #35, 3900 Commonwealth Boulevard, Tallahassee, Florida 32399-3000) and by filing a copy of the Notice of Appeal accompanied by the applicable filing fees with the appropriate district court of appeal. The notice must be filed within 30 days from the date this action is filed with the Clerk of the Department.

Questions

Any questions regarding the PRP's review of the SRCR/NFAP should be directed to Sarah Newkirk at 813-627-2600 ext. 1249. Questions regarding legal issues should be referred to the Department's Office of General Counsel at 850-245-2242. Contact with any of the above does not constitute a petition for an administrative hearing or a request for an extension of time to file a petition for an administrative hearing.

The FDEP Facility Number for this facility is 298624858. Please use this identification on all future correspondence with the Department.

EXECUTION AND CLERKING

Executed in Tallahassee, Florida.
STATE OF FLORIDA DEPARTMENT OF ENVIRONMENTAL PROTECTION

W. Matthew Ingham Digitally signed by W. Matthew Ingham Date: 2020.12.15 11:44:39 -05'00'

Natasha Lampkin
Program Administrator
Petroleum Restoration Program

Attachment(s):
A: maps of the source property;
B: updated analytical summary tables

CERTIFICATE OF SERVICE

The undersigned duly designated deputy clerk hereby certifies that this document and all attachments were sent on the filing date below to the following listed persons:

cc: Mr. William D. McKnight, Catfish Real Estate LLC, 1201 Oakfield Dr STE 109, Brandon, FL 33511-4932

ec: Yanisa Angulo, FDEP Southwest District Office – yanisa.angulo@floridadep.gov
Sarah Newkirk, EPCHC – newkirks@epchc.org
Steffanie Wickham, EPCHC – wickhams@epchc.org
Charles Dowman, EPCHC – dowmanc@epchc.org
Andrew Graham, Montrose Environmental, Andrew.Graham@montrose-env.com
William D. McKnight, Catfish Real Estate LLC, Bill@apecgas.com
David Arnold, Southwest Florida Water Management District – davidn.arnold@watermatters.org
Petroleum Restoration Program – prp.orders@floridadep.gov
File

FILING AND ACKNOWLEDGMENT

FILED, on this date, pursuant to Section 120.52, F. S., with the designated Department Clerk, receipt of which is hereby acknowledged.

Judith Pennington Digitally signed by Judith Pennington Date: 2020.12.15 15:19:40 -05'00'

Clerk **Date**

FLORIDA DEPARTMENT OF Environmental Protection

Bob Martinez Center
2600 Blair Stone Road
Tallahassee, FL 32399-2400

Ron DeSantis
Governor

Jeanette Nuñez
Lt. Governor

Noah Valenstein
Secretary

Memorandum

TO: Tim J. Bahr, P.G.
Director, Division of Waste Management

FROM: Natasha Lampkin
Program Administrator, Petroleum Restoration Program

SUBJECT: Delegation of Authority

DATE: December 2, 2020

I, Natasha Lampkin, hereby delegate the authority to carry out the duties and responsibilities appropriate to the Petroleum Restoration Program as detailed below:

Delegate	Delegation Begin	Delegation End
Matthew Ingham	12/14/2020	12/15/2020

This delegation is needed while I am away on leave.

NL/jb

Ecc Tim Bahr
Teresa Booeshaghi
Judith Pennington
Kenneth Busen
Susan Fields
Blake Miller
Matthew Ingham
Monica Brady
Russell Rhodes
Stevie Henrick
Cole Nelson
Victoria Chatelain
Magen Greene

P.E. CERTIFICATION

Site Rehabilitation Completion Report/No Further Action Proposal dated February 19, 2020 (received February 20, 2020) for Marathon-McIntosh #126, located at 12901 E US Highway 92, Dover, FDEP Facility ID# 298624858.

I hereby certify that in my professional judgment, the components of this Site Rehabilitation Completion Report/No Further Action Proposal prepared for the November 30, 1988 petroleum product discharge discovered at the above-referenced facility satisfy the requirements set forth in Chapter 62780, Florida Administrative Code (F.A.C.), and that the conclusions in this report provide reasonable assurances that the site rehabilitation objectives stated in Chapter 62780, F.A.C., have been met.

___ I personally completed this review.

_X__ This review was conducted by __Sarah Newkirk__ working under my direct supervision.

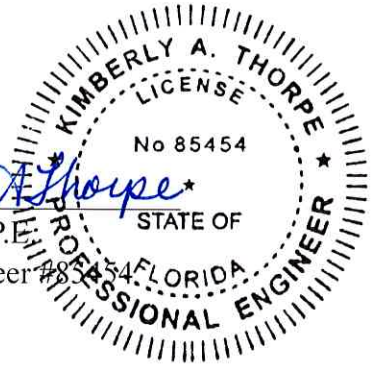

Kimberly Thorpe, P.E.
Professional Engineer #85454
EPCHC

09/23/2020
Date

FAC ID # 298624858

FIGURE 1
SITE LAYOUT MAP
MARATHON-McINTOSH #126
DOVER, FLORIDA

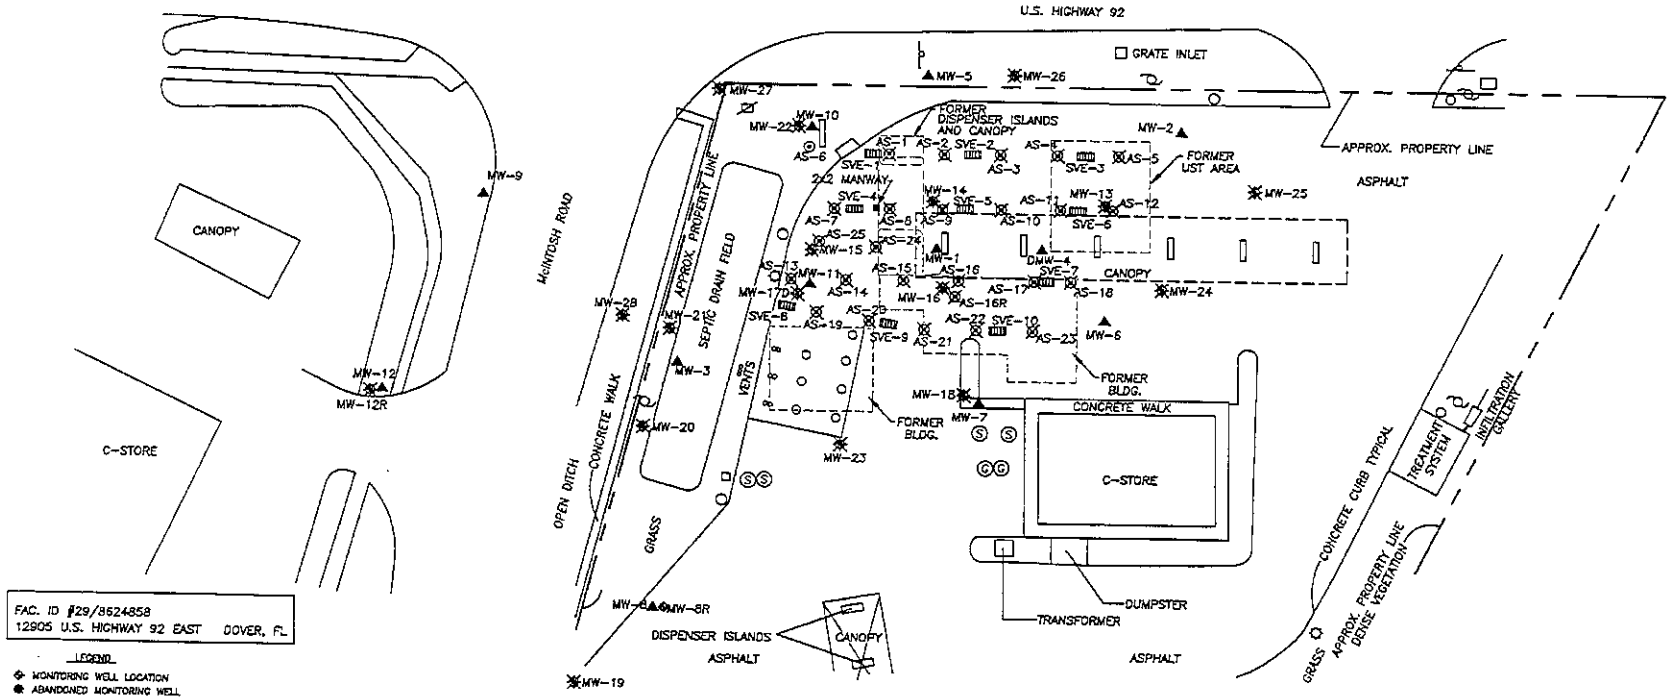

F1-SITELAY-12-05.....GE50083.25.048RC-555355

MONTROSE ENVIRONMENTAL

FAC ID # 298624858

FIGURE 1
HISTORIC SOIL BORINGS
MARATHON-McINTOSH #126
DOVER, FLORIDA

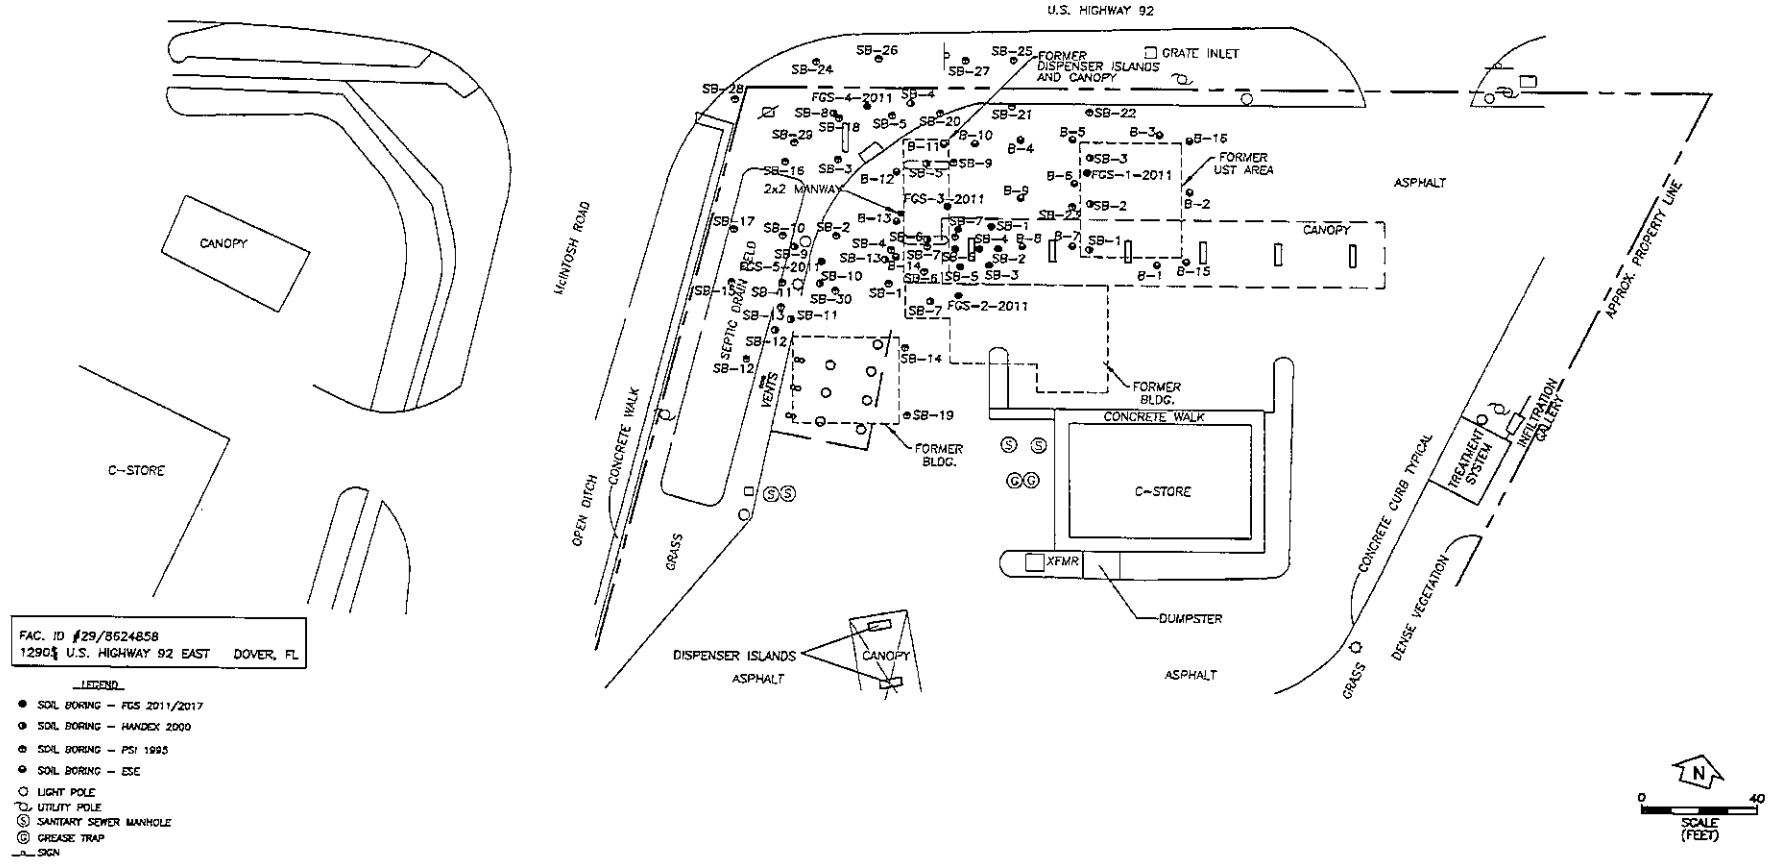

F1-NIST-SB-12-05.....GE50083.25...048RC-855355

MONTROSE ENVIRONMENTAL

Table 1: Groundwater Elevation & Analytical Summary

Project:	Marathon - McIntosh #126 ~~B.P. - McIntosh~~
Address:	12901 U.S. Hwy 92 E
City:	Dover
State:	Florida
FDEP Facility #:	298624858
PSI Project #:	552-4H707

Sample Location	Sample Date	Casing Elev. (ft)	Depth to Water (ft)	Water Table Elev. (ft)	Benzene (ug/l)	Toluene (ug/l)	Ethyl-benzene (ug/l)	Total Xylenes (ug/l)	Total VOAs (ug/l)	MTBE (ug/l)	Total Naphth. (ug/l)	Total PAHs (ug/l)	TRPH (mg/l)	Total Lead (ug/l)
MW-01	03/17/94	98.44	4.23	94.21	-	-	-	-	-	-	-	-	-	-
	03/22/94		-	-	2,400	2,100	340	1,900	6,740	1,900	21	<5	NA	NA
*	07/12/94		2.48	95.96	NA	NA	NA	NA	NA	NA	NA	NA	0.34	2.9
	01/13/95		3.64	94.80	-	-	-	-	-	-	-	-	-	-
MW-02	03/17/94	97.77	3.49	94.28	-	-	-	-	-	-	-	-	-	-
	03/22/94		-	-	<0.5	<0.5	<0.5	<0.5	<0.5	<0.5	<1	<5	NA	NA
	07/12/94		1.90	95.87	-	-	-	-	-	-	-	-	-	-
	01/13/95		2.92	94.85	-	-	-	-	-	-	-	-	-	-
MW-03	03/17/94	97.72	3.81	93.91	-	-	-	-	-	-	-	-	-	-
	03/22/94		-	-	1,600	67	290	1,800	3,757	4,600	34	<5	NA	NA
**	07/12/94		2.22	95.50	-	-	-	-	-	-	-	-	-	-
	01/13/95		3.17	94.55	-	-	-	-	-	-	-	-	-	-
DMW-04	07/12/94	97.98	2.00	95.98	<0.5	<0.5	<0.5	3	3	7	<1	<5	NA	NA
	01/13/95		3.19	94.79	-	-	-	-	-	-	-	-	-	-
MW-05	07/12/94	98.05	2.13	95.92	<0.5	<0.5	<0.5	<0.5	<0.5	<0.5	<1	<5	NA	NA
	01/13/95		3.26	94.79	-	-	-	-	-	-	-	-	-	-
MW-06	07/12/94	98.31	2.35	95.96	<0.5	<0.5	<0.5	<0.5	<0.5	<0.5	<1	<5	NA	NA
	01/13/95		3.55	94.76	-	-	-	-	-	-	-	-	-	-

* MW-1 replaced by MW-16
** MW-3 replaced by MW-21

Table 1: Groundwater Elevation & Analytical Summary
Marathon - McIntosh #126
~~B.P. - McIntosh~~
FDEP Facility #: 298624858
PSI Project #: 552-4H707

Sample Location	Sample Date	Casing Elev. (ft)	Depth to Water (ft)	Water Table Elev. (ft)	Benzene (ug/l)	Toluene (ug/l)	Ethyl-benzene (ug/l)	Total Xylenes (ug/l)	Total VOAs (ug/l)	MTBE (ug/l)	Total Naphth. (ug/l)	Total PAHs (ug/l)	TRPH (mg/l)	Diss. Lead (ug/l)
MW-07	07/12/94	98.17	2.17	96.00	<0.5	<0.5	<0.5	<0.5	<0.5	<0.5	<1	<5	NA	NA
	01/13/95		3.54	94.63	-	-	-	-	-	-	-	-	-	-
MW-08 ***	07/12/94	97.64	1.90	95.74	26	1	4	91	122	180	<1	<5	NA	NA
	01/13/95		3.19	94.45	-	-	-	-	-	-	-	-	-	-
MW-09	07/12/94	97.22	1.68	95.54	<0.5	<0.5	<0.5	<0.5	<0.5	<0.5	<1	<5	NA	NA
	01/13/95		2.73	94.49	-	-	-	-	-	-	-	-	-	-
MW-10 ****	01/13/95	97.95	3.20	94.75	69.6	<1	7.9	117	194.5	15.4	<5	<5	NA	NA
MW-11 *****	01/13/95	98.46	3.75	94.71	5,780	6,120	1,240	6,730	19,870	7,660	184	<5	NA	NA
MW-12 ******	01/13/95	97.64	3.23	94.41	2.7	2	<1	<1	4.7	<5	<5	<5	NA	NA
NE	01/13/95	97.28	2.45	94.83	-	-	-	-	-	-	-	-	-	-
NW	01/13/95	97.34	2.52	94.82	-	-	-	-	-	-	-	-	-	-
SE	01/13/95	98.07	3.29	94.78	-	-	-	-	-	-	-	-	-	-
SW	01/13/95	97.83	2.97	94.86	-	-	-	-	-	-	-	-	-	-
				MCL	1	-	-	-	50	50	100	10	5	50

NOTES: MCL = Maximum Contaminant Level per Chapter 62-770 F.A.C.
NA = Not Analyzed for this parameter
- = Well Not Sampled

*** MW-8 replaced by MW-8R
**** MW-10 replaced by MW-22
***** MW-11 replaced by MW-15
****** MW-12 replaced by MW-12R

FAC ID # 298624858

TABLE 1: GROUNDWATER MONITORING WELL ANALYTICAL SUMMARY

Facility Name: Marathon McIntosh #126
Facility ID#: 29/8624858

Free Product = FP The Compound was analyzed for but not detected = U
Below Method Detection Limits = BMDL
The reported value is between the laboratory MDL and the laboratory PQL = (J)

Analytical Results = ug/L
No Data = Blank

Sample Location	Date	Benzene	Toluene	Ethyl Benzene	Total Xylenes	MTBE	Naphthalene	1-Methyl Naphthalene	2-Methyl Naphthalene	Benzo(a) anthracene	Benzo(a) pyrene	Benzo(b) fluoranthene	Indeno (1,2,3-cd)pyrene	EDB	FL-PRO
GCTLs		1	40	30	20	20	14	28	28	0.05	0.2	0.05	0.05	0.02	5,000
NADCs		100	400	300	200	200	140	280	280	5	20	5	5	2	50,000
MW-8R	11/7/2019	0.10 U	0.50 U	0.50 U	1.0 U	0.50 U									
	2/7/2020	0.18 U	0.49 U	0.38 U	1.1 U	0.24 U									
MW-12	1/13/1995	2.7	2.0	<1.0	<1.0	<5	<5	<5	<5	<5	<5	<5	<5		
	8/28/2000	<1.0	<1.0	<1.0	<RL	47	2.0 U	1.5 U	1.5 U	0.20 U	0.20 U	0.10 U	0.10 U		
MW-12R	2/7/2018	0.10 U	0.50 U	0.50 U	1.5 U	2.6									
	5/11/2018	0.20 U	0.45 U	0.26 U	0.56 U	3.0									
MW-13	8/28/2000	360	<5	140	130	230									
	12/9/2003	93	22.0	6.2	16.0	21									
	1/7/2005	<0.40	<0.38	<0.33	<0.41	<0.43									
	2/9/2006	<0.9	<1.2	<0.9	<2.2	<5.0	<1.0	<1.0	<1.0						
	4/18/2007	<0.21	<0.23	<0.17	<0.63	0.95(I)	<0.15	<0.12	<0.18						
	4/28/2008	0.16U	0.15U	0.47U	0.32U	0.77U	0.025U	0.026U	0.015U						
	7/24/2008	0.50U	0.50U	0.50U	0.50U	0.50U	0.021U	0.024U	0.014U						29U
	12/8/2008	0.1U	0.3U	0.2U	0.4U	0.05U	0.031U	0.028U	0.025U						23U
	4/1/2009	0.63 U	0.69 U	0.51 U	1.9 U	1.0 U	0.15 U	0.12 U	0.18 U						
	7/14/2009	0.21 U	0.28 U	0.17 U	0.59 U	0.23 U	0.15 U	0.12 U	0.18 U						280 U
	9/18/2009	0.21 U	0.28 U	0.17 U	0.59 U	0.23 U	0.15 U	0.12 U	0.18 U	0.029 U	0.023 U	0.025 U	0.039 U		280 U
	12/14/2009	0.22 U	0.26 U	0.33 U	1.2 U	1.1 U	0.15 U	0.12 U	0.18 U	0.029 U	0.023 U	0.025 U	0.039 U		280 U
MW-14	8/28/2000	17600	23000	2800	13800	16000									
	12/9/2003	47000	83000	5600	32000	19000									
	4/12/2004	16000	28000	2400	14000	8600									
	7/7/2004	13000	27000	2500	18000	6400									
	10/21/2004	6100	15000	1800	13000	2700									
	1/7/2005	510	940	270	2700	570									
	5/18/2005	170	250	14	110	380									
	8/8/2005	2.4	2.3	3.4	28	17									
	11/1/2005	0.7	<0.38	<0.33	2.3	68									
	2/9/2006	<0.9	<1.2	<0.9	<2.2	42	<1.0	<1.0	<1.0					<0.02	<100
	6/2/2006	130	<12	<8.9 (I)	54	440	1.7	<1.0	<1.0						
	10/20/2006	<0.10	<0.30	<0.20	<0.40	13	<0.035	<0.028	<0.012						
	1/17/2007	<0.21	<0.23	<0.17	<0.63	3.2	<0.15	<0.12	<0.18						
	4/18/2007	<0.21	<0.23	<0.17	<0.63	<0.35	<0.15	<0.12	<0.18						
	7/12/2007	1.7	<0.23	2.0	15.7	1.6	0.94	0.22(I)	0.46(I)						
	10/12/2007	0.21U	0.23U	0.17U	0.63U	17	0.15U	0.12U	0.18U						
	1/25/2008	0.16U	0.15U	0.47U	0.89(I)	1.4	0.14(I)	0.010(I)	0.060(I)						
	4/28/2008	0.16U	0.16(I)	0.47U	0.32U	0.77U	0.048(I)	0.024U	0.014U						
	7/24/2008	55	1.5	26	130	13	1.6	0.36(I)	0.62(I)						28U
	8/28/2008	150	0.72 (I)	16	71	19									NA
	12/8/2008	0.1U	0.3U	0.2U	0.4U	0.05U	0.031U	0.028U	0.025U						23U
	4/1/2009	0.21 U	0.21 U	0.17 U	0.63 U	0.33 U	0.15 U	0.12 U	0.18 U						NA
	7/14/2009	9.8	0.28 U	0.46 (I)	16	2.2	0.74	0.12 U	0.18 U						280 U
	9/18/2009	20	0.60 (I)	2.5	3.5	4.5	0.45 (I)	0.12 U	0.18 U	0.029 U	0.023 U	0.025 U	0.039 U		280 U
	12/14/2009	86	0.26 U	0.33 U	1.2 U	6.8	2.6	0.40 I	0.88	0.061 I	0.13 I	0.19 I	0.14 I		560
	5/20/2010	0.22U	0.26U	0.36(I)	1.2U	2.0(I)	0.020U	0.013U	0.017U						
	8/25/2010	0.22 U	2.6 (I)	3.0	8.5	4.4	0.051 (I)	0.013 U	0.017 U	0.027 I	0.022 U	0.016 U	0.031 U		
	11/22/2010	0.22U	0.27(I)	0.33U	1.2U	1.1U	0.034(I)	0.013U	0.017U	0.039(I)	0.039(I)	0.032(I)	0.031U		
	2/18/2011	0.22U	0.26U	0.33U	1.2U	1.1U	0.020U	0.013U	0.017U	0.011U	0.012U	0.016U	0.031U		
	5/3/2011	1.0(I)	0.26U	1.4(I)	7.4	1.3U	0.32	0.030	0.030(I)	0.013U	0.022U	0.016U	0.031U		
	8/19/2011	4.8	2.4	3.4	48	0.40U									
	2/7/2012	0.50U	0.50U	0.50U	0.50U	0.50U									
	5/9/2012	0.36U	0.36U	0.35U	0.95U	0.35U									
	8/3/2012	1.5	0.36U	0.80 I	9.0	0.35U									
	11/6/2012	0.66 I	0.36U	0.50 I	0.95U	0.38 I									
	4/4/2013	63	0.36 U	3.4	4.6	9.1									
	9/16/2013	0.36 U	0.36 U	0.35 U	1.5 I	0.35 U									
	12/18/2013	0.36 U	0.36 U	0.35 U	0.95 U	0.35 U									
	3/14/2014	0.36 U	0.36 U	0.35 U	0.95 U	0.35 U									
	6/19/2014	0.62 U	0.60 U	0.53 U	1.8 U	0.59 U									
	12/9/2014	0.34 U	0.45 U	0.26 U	1.3 U	0.41 U									
	6/23/2015	8.5	0.45 U	1.5	3.4	0.41 U									
	11/7/2017	0.10 U	0.50 U	0.50 U	1.5 U	0.50 U									
	2/7/2018	0.10 U	0.50 U	0.50 U	1.5 U	0.50 U									

* MW-12R is representative of historic MW-12

* MW-8R is representative of historic MW-8

TABLE 1: GROUNDWATER MONITORING WELL ANALYTICAL SUMMARY

Facility Name: Marathon McIntosh #126
Facility ID#: 29/8614858

Free Product = FP The Compound was analyzed for but not detected = U Analytical Results = ug/L
Below Method Detection Limit = BMDL No Data = Blank
The reported value is between the laboratory MDL and the laboratory PQL = (I)

Sample Location	Date	Benzene	Toluene	Ethyl Benzene	Total Xylenes	MTBE	Naphthalene	1-Methyl Naphthalene	2-Methyl Naphthalene	Benzo(a) anthracene	Benzo(a) pyrene	Benzo(b) fluoranthene	Indeno (1,2,3-cd)pyrene	EDB	FL-PRO
GCTLs		1	40	30	20	20	14	28	28	0.05	0.2	0.05	0.05	0.02	5,000
NADCs		100	400	300	200	200	140	280	280	5	20	5	5	2	50,000
MW-15	8/28/2000	14000	31000	4300	18900	1400									
	12/9/2003	18000	57000	8100	47000	2100									
	4/12/2004	3100	18000	3400	21000	230									
	7/7/2004	3100	19000	3200	21000	110									
	10/21/2004	450	1100	720	5500	<80									
	1/7/2005	1100	9200	1900	15000	28									
	5/18/2005	3500	720	640	2600	630									
	8/8/2005	34	24	54	710	<22									
	11/7/2005	67	620	310	1700	5.7									
	2/9/2006	320	3100	1000	5100	<250	210	73	15					<0.02	11000
	6/2/2006	280	3600	970	5000	<500	81	27	15						
	10/20/2006	77	200	230	1200	1	43	18	9.6						
	1/17/2007	93	1400	810	4300	<1.1	74	18	34						
	4/18/2007	140	3100	1000	4500	<1.1	94	15	29						
	7/12/2007	12	110	130	890	<1.0	17	3.5	6.5						
	10/12/2007	0.63U	0.69U	0.51U	3.9(I)	1.0U	0.15U	0.12U	0.18U						
	1/25/2008	0.16U	0.15U	0.47U	2.5	0.77U	0.17(I)	0.053(I)	0.053(I)						
	4/28/2008	0.16(I)	0.18(I)	0.47U	0.32U	0.77U	0.023U	0.024U	0.014U						68(IV)
	7/24/2008	4.4	0.50U	7.8	8.4	0.50U	0.50(I)	0.13(I)	0.066(I)						96
	8/28/2008	0.50 U	0.50 U	0.94 (I)	2.3 (I)	0.50 U									
	12/8/2008	0.1U	0.3U	0.2U	0.4U	0.50 U	0.031U	0.028U	0.025U						23U
	4/7/2009	0.63 U	0.69 U	0.51 U	1.9 U	1.0 U	0.15 U	0.12 U	0.18 U						
	7/14/2009	0.21 U	0.28 U	0.18 (I)	0.59 U	0.23 U	0.15 U	0.12 U	0.18 U						280 U
	9/18/2009	0.21 U	0.28 U	0.17 U	0.59 U	0.23 U	0.15 U	0.12 U	0.18 U	0.029 U	0.023 U	0.025 U	0.039 U		280 U
	12/14/2009	0.22 U	0.26 U	0.33 U	1.2 U	1.1 U	0.15 U	0.12 U	0.18 U	0.029 U	0.023 U	0.025 U	0.039 U		350 (I)
	8/25/2010	0.23 U	0.26 U	0.33 U	1.2 U	1.1 U	0.020 U	0.13 U	0.017 U	0.049 I	0.022 U	0.016 U	0.031 U		

* MW-15 is representative of historic MW-11.

TABLE I: GROUNDWATER MONITORING WELL ANALYTICAL SUMMARY

Facility Name: Marathon McIntosh #126
Facility ID#: 29/8624858

Free Product = FP The Compound was analyzed for but not detected = U
Below Method Detection Limits = BMDL
The reported value is between the laboratory MDL and the laboratory PQL = (I)

Analytical Results = ug/L
No Data = Blank

Sample Location	Date	Benzene	Toluene	Ethyl Benzene	Total Xylenes	MTBE	Naphthalene	1-Methyl Naphthalene	2-Methyl Naphthalene	Benzo(a) anthracene	Benzo(a) pyrene	Benzo(b) fluoranthene	Indeno (1,2,3-cd)pyrene	EDB	FL-PRO
GCTLs		1	40	30	20	20	14	28	28	0.05	0.2	0.05	0.05	0.02	5,000
NADCs		100	400	300	200	200	140	280	280	5	20	5	5	2	50,000
MW-16	8/28/2000	13000	19000	2900	23500	2500									
	12/9/2003	10000	12000	2800	13000	650									
	4/12/2004	1100	470	490	2600	110									
	7/7/2004	2000	3000	1000	7700	150									
	10/21/2004	1600	26	470	1000	110									
	1/7/2005	120	5.0	36	81	300									
	5/18/2005	230	82	470	4500	<8.6									
	11/7/2005	190	120	220	550	130									
	2/9/2006	1300	1200	750	2400	640	55	2.8	1.7					<0.02	6400
	6/2/2006	610	190	490	990	190 (I)	7.9	1.5	1.0						
	10/20/2006	0.41(I)	<0.30	0.88	0.42(I)	20.0	<0.035	<0.028	<0.012						
	1/17/2007	<0.63	<0.69	<0.51	<1.89	<1.1	<0.15	<0.12	<0.18						
	4/18/2007	<0.21	<0.23	<0.17	<0.63	3.4	<0.15	<0.12	<0.18						
	7/12/2007	<0.63	<0.69	<0.51	<1.89	20	<0.15	<0.12	<0.18						
	10/12/2007	0.21U	0.23U	0.17U	0.63U	35	0.15U	0.12U	0.18U						
	1/25/2008	0.16U	0.15U	0.47U	0.89(I)	0.77U	0.023U	0.024U	0.014U						
	4/29/2008	0.16U	0.15U	0.47U	0.32U	0.77U	0.026U	0.027U	0.016U						44(V)
	7/24/2008	260	12	460	920	4.2	10	0.15(I)	0.25(I)						1700
	8/28/2008	50	38	250	490	1.9									
	12/8/2008	0.1U	0.3U	0.2U	0.4U	0.05U	0.031U	0.028U	0.025U						23U
	4/7/2009	0.21 U	0.23 U	0.17 U	0.63 U	0.35 U	0.15 U	0.12 U	0.18 U						
	7/14/2009	24	3.6	81	71	15	6.8	0.12 U	0.18 U						350 (I)
	9/18/2009	19	2.4	70	32	0.93 (I)	8.0	0.12 U	0.18 U	0.049 I	0.11 I	0.098 I	0.13 I		180 U
	12/14/2009	38	1.3 U	170	6.0 U	5.6 U	29	0.83	0.8	0.029 U	0.023 U	0.025 U	0.039 U		750
	5/20/2010	0.22U	0.26U	0.33U	1.2U	1.1U	0.020U	0.013U	0.017U						
	8/31/2010	0.22 U	0.49 (I)	0.33 U	1.2 U	1.1 U	0.15 U	0.12 U	0.18 U	0.11 I	0.15 I	0.24	0.14 I		
	11/23/2010	0.22U	0.60(I)	0.33U	1.2U	1.1U	0.020U	0.014	0.024(I)	0.16(I)	0.23	0.22	0.20		
	2/18/2011	0.22U	0.26U	0.33U	1.2U	1.1U	0.98	0.013U	0.017U	0.011U	0.022U	0.016U	0.031U		
	5/3/2011	77	6.4	180	160	1.2(I)	11	0.12	0.33	0.011U	0.022U	0.016U	0.031U		
	8/19/2011	19	5.4	110	28	0.40U									
	2/7/2012	0.50U	0.50U	0.50U	0.50U	0.50U									
	5/9/2012	0.36U	0.36U	0.35U	0.95U	0.35U									
	8/3/2012	7.7	0.36U	13.0	10.0	0.35U									
	11/6/2012	28	4.6	80	61	0.88 I									
	4/4/2013	120	37	220	260	7.0									
	9/16/2013	1.3	0.37 I	0.53 I	3.9	0.35 U									
	12/18/2013	0.36 U	0.36 U	0.35 U	0.95 U	0.35 U									
	3/14/2014	0.36 U	0.36 U	0.35 U	0.95 U	0.35 U									
	6/19/2014	0.62 U	0.60 U	0.53 U	1.8 U	0.59 U									
	12/9/2014	11	13	87	210	0.68 I									
	6/23/2015	40	130	560	1,200	0.73 I									
	11/7/2017	0.68 I	0.50 U	8.1	1.5 U	0.50 U									
	2/7/2018	0.16 I	0.50 U	2.2	1.5 U	0.50 U									
MW-17D	8/28/2000	50	2.4	22.0	13.0	50									
	12/9/2003	15	16	6.0	8.1	2.7									
	1/7/2005	1.5	<0.38	0.6	<0.41	80									
	2/9/2006	<0.9	<1.2	<0.9	<2.2	23									
	4/18/2007	0.21 U	0.23 U	0.17 U	0.63 U	12	0.24 I	0.12 U	0.18 U	0.029 U	0.023 U	0.025 U	0.039 U		
	4/29/2008	0.50 U	0.50 U	0.50 U	0.50 U	2.1	0.024 U	0.025 U	0.015 U	0.015 U	0.018 U	0.031 U	0.015 U		
MW-18	8/28/2000	6.4	<1.0	7.0	3.1	7.8									
	12/9/2003	11	0.4	2.6	1.2	14									
	1/7/2005	0.7	1.2	<0.33	2.1	1.4									
	2/9/2006	<0.9	<1.2	<0.9	<2.2	<5.0									
	4/18/2007	0.63 U	3.4	0.51 U	3.4 I	1.1 U	0.15 U	0.12 U	0.18 U	0.029 U	0.023 U	0.025 U	0.039 U		
	4/28/2008	0.50 U	0.50 U	0.50 U	0.50 U	0.50 U	0.023 U	0.024 U	0.014 U	0.014 U	0.017 U	0.030 U	0.014 U		
	11/7/2017	0.10 U	0.50 U	0.50 U	1.5 U	0.50 U									

* MW-16 is representative of historic MW-1.

TABLE 1: GROUNDWATER MONITORING WELL ANALYTICAL SUMMARY

Facility Name: Marathon McIntosh #5126
Facility ID#: 29/8624658

Free Product = FP The Compound was analyzed for but not detected = U
Below Method Detection Limits = BMDL
The reported value is between the laboratory MDL and the laboratory PQL = (I)

Analytical Results = ug/L
No Data = Blank

Sample Location	Date	Benzene	Toluene	Ethyl Benzene	Total Xylenes	MTBE	Naphthalene	1-Methyl Naphthalene	2-Methyl Naphthalene	Benzo(a) anthracene	Benzo(a) pyrene	Benzo(b) fluoranthene	Indeno (1,2,3-cd)pyrene	EDB	FL-PRO
GCTLs		1	40	30	20	20	14	28	28	0.05	0.2	0.05	0.05	0.02	5,000
NADCs		100	400	300	200	200	140	280	280	5	20	5	5	2	50,000
MW-19	8/28/2000	<1.0	<1.0	3.9	6.4	380									
	12/9/2003	<0.40	<0.38	<0.33	<0.41	36									
	4/12/2004	<0.40	<0.38	<0.33	0.89	37									
	7/7/2004	0.4	0.4	0.4	1.3	34									
	10/21/2004	0.5	0.7	<0.20	0.70	34									
	1/7/2005	<0.40	<0.38	<0.33	<0.41	88									
	5/18/2005	<0.40	<0.38	<0.33	<0.41	17									
	8/8/2005	<0.40	<0.38	<0.33	<0.41	2.7									
	11/7/2005	<0.40	0.38	0.51	1.7	17									
	2/9/2006	<0.9	<1.2	<0.9	<2.2	29									
	6/18/2007	0.21 U	0.23 U	0.17 U	0.63 U	6.6	0.15 U	0.12 U	0.18 U	0.029 U	0.023 U	0.025 U	0.039 U		
	4/29/2008	0.50 U	0.50 U	0.50 U	0.50 U	8.3	0.024 U	0.025 U	0.015 U	0.015 U	0.018 U	0.032 U	0.015 U		
MW-20	8/28/2000	<1.0	<1.0	<1.0	<RL	2.5									
MW-21	8/28/2000	37	3.7	7.4	96	61									
	12/9/2003	7.0	23	5.3	26	<0.43									
	1/7/2005	<0.40	1.4	<0.33	2.2	<0.43									
	2/9/2006	<0.9	<1.2	<0.9	<2.2	<5.0									
	6/2/2006	<0.9	<1.2	<0.9	<2.2	<5.0									
	10/20/2006	<0.10	<0.30	<0.20	<0.40	<0.10									
	1/17/2007	<0.21	<0.23	<0.17	<0.63	<0.35									
	4/18/2007	0.21 U	0.23 U	0.17 U	0.63 U	0.35 U	0.15 U	0.12 U	0.18 U	0.029 U	0.023 U	0.025 U	0.039 U		
	7/12/2007	<0.63	16	<0.51	<1.89	<1.0									
	10/12/2007	0.21U	0.23U	0.17U	0.63U	0.35U									
	4/29/2008	0.16 U	0.15 U	0.47 U	0.32 U	0.77 U	0.026 U	0.027 U	0.016 U	0.016 U	0.019 U	0.033 U	0.016 U		
MW-22	8/28/2000	460	23	260	610	95									
	12/9/2003	890	1400	1400	4200	<43									
	1/7/2005	<0.40	1.2	<0.33	2.0	<0.43									
	2/9/2006	<0.9	<1.2	<0.9	<2.2	<5.0									
	6/2/2006	<0.9	<1.2	<0.9	<2.2	<5.0									
	10/20/2006	0.10(I)	<0.30	<0.20	<0.40	1.2									
	1/17/2007	<0.21	<0.23	<0.17	<0.63	<0.35									
	4/18/2007	<0.21	<0.23	<0.17	<0.63	<0.35	<0.15	<0.12	<0.18						
	7/12/2007	<0.63	<0.69	<0.51	<1.89	<1.0									
	10/12/2007	0.68(I)	0.23U	0.17U	0.63U	0.35U									
	4/29/2008	0.50U	0.50U	0.50U	0.50U	0.50U	0.025U	0.026U	0.016U						
	7/24/2008	0.50U	0.50U	0.50U	0.50U	0.50U	0.048(I)	0.024U	0.014U						29U
	12/8/2008	0.1U	0.3U	0.2U	0.4U	0.05U	0.031U	0.028U	0.025U						23U
	7/14/2009	0.21 U	0.28 U	0.17 U	0.59 U	0.23 U	0.15 U	0.12 U	0.18 U						280 U
	9/18/2009	0.62 (I)	0.28 U	0.17 U	0.59 U	0.23 U	0.15 U	0.12 U	0.18 U	0.029 U	0.023 U	0.025 U	0.039 U		280 U
	12/14/2009	0.22 U	0.26 U	0.33 U	1.2 U	1.1 U	0.15 U	0.12 U	0.18 U	0.029 U	0.023 U	0.025 U	0.039 U		280 U

* MW-21 is representative of historic MW-3.

* MW-22 is representative of historic MW-10.

TABLE 1: GROUNDWATER MONITORING WELL ANALYTICAL SUMMARY

Facility Name: Marathon McIntosh #126
Facility ID#: 29/8624858

Free Product = FP The Compound was analyzed for but not detected = U
Below Method Detection Limits = BMDL
The reported value is between the laboratory MDL and the laboratory PQL = (I)

Analytical Results = ug/L
No Data = Blank

Sample Location	Date	Benzene	Toluene	Ethyl Benzene	Total Xylenes	MTBE	Naphthalene	1-Methyl Naphthalene	2-Methyl Naphthalene	Benzo(a) anthracene	Benzo(a) pyrene	Benzo(b) fluoranthene	Indeno (1,2,3-cd)pyrene	EDB	FL-PRO
GCTLs		1	40	30	20	20	14	28	28	0.05	0.2	0.05	0.05	0.02	5,000
NADCs		100	400	300	200	200	140	280	280	5	20	5	5	2	50,000
MW-23	3/15/2001	<1.0	<1.0	<1.0	<RL	16									
	2/9/2006	<0.9	<1.2	<0.9	<2.2	58									
	4/18/2007	<0.63	2.1(I)	<0.51	<1.89	8.9	0.27(I)	<0.12	<0.18						
	4/29/2008	0.50U	0.50U	0.50U	0.50U	3.6	0.024U	0.025U	0.015U						
	7/24/2008	0.50U	0.50U	0.89(I)	0.50U	6.6	0.31(I)	0.024U	0.014U						29U
	12/8/2008	0.1U	0.3U	0.2U	0.4U	4.9	0.20	0.028U	0.025U						23U
	7/14/2009	0.21 U	0.28 U	0.17 U	0.59 U	6.1	0.35 (I)	0.12 U	0.18 U						330 (I)
	9/18/2009	0.21 U	0.28 U	0.17 U	0.59 U	4.5	0.15 (U)	0.12 U	0.18 U	0.035 I	0.083 I	0.086 I	0.090 I		280 U
	12/14/2009	0.22 U	0.26 U	0.33 U	1.2 U	5.0	0.39 (I)	0.12 U	0.18 U	0.029 U	0.023 U	0.025 U	0.039 U		280 U
	2/18/2011	0.22U	0.26U	0.33U	1.2U	1.1U	0.070(I)	0.013U	0.017U	0.011U	0.022U	0.016U	0.031U		
	5/3/2011	0.31(I)	0.26U	1.5(I)	1.3(I)	2.9(I)	0.030(I)	0.013U	0.017U	0.011U	0.022U	0.016U	0.031U		
	8/19/2011	0.33U	0.45U	0.98U	0.73U	2.3									
	8/3/2012	0.36U	0.36U	0.35U	0.95U	1.1									
	11/6/2012	0.36U	0.36U	0.35U	0.95U	0.47 I									
MW-24	3/15/2001	<1.0	<1.0	<1.0	<RL	2.9									
	4/29/2008	0.16 U	0.15 U	0.47 U	0.32 U	0.77 U	0.026 U	0.027 U	0.016 U	0.016 U	0.019 U	0.033 U	0.016 U		
	11/7/2017	0.10 U	0.50 U	0.50 U	1.5 U	0.50 U									
MW-25	3/15/2001	<1.0	<1.0	<1.0	<RL	2.0									
MW-26	3/15/2001	<1.0	<1.0	<1.0	<RL	<1.0									
	12/9/2003	7.0	17.0	3.2	16.0	<0.43									
	4/12/2004	63	160	18	120	3.9									
	7/7/2004	33	90	8.5	69	1.3									
	10/21/2004	<0.23	<0.35	<0.20	<0.32	<0.40									
	1/7/2005	<0.40	<0.38	<0.33	<0.41	<0.43									
	5/18/2005	<0.40	<0.38	<0.33	<0.41	<0.43									
	8/8/2005	0.61	0.49	<0.33	1.5	<0.43									
	11/7/2005	<0.40	<0.38	<0.33	0.41	<0.43									
	2/9/2006	<0.9	<1.2	<0.9	<2.2	<5.0									
	6/2/2006	<0.9	<1.2	<0.9	<2.2	<5.0									
	10/20/2006	<0.10	<0.30	<0.20	<0.40	<0.10									
MW-27	3/15/2001	<1.0	<1.0	<1.0	<RL	<1.0									
MW-28	3/15/2001	3.0	<1.0	<1.0	3.9	33									
	2/9/2006	<0.9	<1.2	<0.9	<2.2	<5.0									
	4/4/2013	0.36 U	0.65 I	0.35 U	0.95 U	0.35 U									
	9/16/2013	0.36 U	0.36 U	0.35 U	0.95 U	0.35 U									
	12/18/2013	0.36 U	0.36 U	0.35 U	0.95 U	0.35 U									
	3/14/2014	0.36 U	0.36 U	0.35 U	0.95 U	0.35 U									
	6/19/2014	0.62 U	0.60 U	0.53 U	1.8 U	0.59 U									
	12/9/2014	0.34 U	0.45 U	0.26 U	1.3 U	0.41 U									
	6/23/2015	0.34 U	0.45 U	0.26 U	1.3 U	0.41 U									
SVE Effluent	9/16/2013	0.36 U	0.36 U	0.35 U	0.95 U	2.2									
	12/18/2013	0.36 U	0.36 U	0.35 U	0.95 U	0.35 U									
	3/14/2014	0.36 U	0.36 U	0.35 U	0.95 U	1.9									
	6/19/2014	0.62 U	0.60 U	0.53 U	1.8 U	3.7									

TABLE 2: GROUNDWATER ELEVATION/DISSOLVED OXYGEN TABLE

P(+)/V(-) = ft. H2O
LS = Land Surface

All Measurements = Feet
Not Measured = NM
NT = Not Installed

Facility Name: Marathon McIntosh #126
Facility ID#: 298624858

WELL NO.	MW-15				MW-16				MW-17				MW-17D				MW-18			
DIAMETER	2 Inches				2 Inches				2 Inches				2 Inches				2 Inches			
WELL DEPTH	12.00				12.00				12.00				30.00				12.00			
SCREEN INT.	2 to 12				2 to 12				2 to 12				25 to 30				2 to 12			
TOC ELEVATION	101.33				101.19				101.19				101.00				100.93			

DATE	ELEV	DTW	DO	P/V	ELEV	DTW	DO	P/V	ELEV	DTW	DO	P/V	ELEV	DTW	DO	P/V	ELEV	DTW	DO	P/V	ELEV	DTW	DO	P/V
1/6/2006	96.91	4.41	1.03	-0.30	97.73	3.45	7.93	+15	97.00	4.19	0.92	+0.5	96.93	4.07	0.83	+3.0	NM	NM	NM	NM	97.24	4.68	1.04	+1.3
2/9/2006	LS	LS	NM	NM	98.77	2.43	7.52	+12	97.33	3.86	1.01	+0.18	97.24	3.76	0.71	0.00	NM	NM	NM	NM	97.72	4.20	1.01	0.00
*2/9/06	96.92	4.40	NM	NM	97.13	4.04	NM	NM	97.13	4.06	NM	NM	97.02	3.98	NM	NM	96.80	4.18	NM	NM	97.49	4.43	NM	NM
3/22/2006	LS	LS	NM	NM	95.29	5.90	NM	+12.0	96.30	4.89	NM	+0.2	96.38	4.63	NM	0.00	95.48	5.50	NM	0.00	96.80	5.12	NM	0.00
4/27/2006	97.17	4.15	NM	-0.25	96.84	4.53	NM	+3.0	96.92	4.27	NM	+0.2	96.90	4.10	NM	0.00	95.72	5.26	NM	0.00	97.34	4.58	NM	0.00
*4/27/2006	NM	NM	NM	NM	95.99	5.20	1.17	NM	96.05	5.14	1.18	NM	96.00	5.00	1.21	NM	NM	NM	NM	NM	NM	NM	NM	NM
6/27/2006	98.16	3.16	NM	-0.25	LS	LS	NM	NM	99.09	2.10	NM	+.075	99.39	1.61	NM	-0.10	99.14	1.84	NM	-0.15	99.07	2.13	NM	+1.25
8/3/2006	97.52	3.80	NM	0.00	LS	LS	NM	>10.0+	98.49	2.70	NM	+1.0	98.54	2.46	NM	+3.4	97.33	3.65	NM	-1.20	98.67	3.50	NM	+1.8
9/21/2006	98.63	2.70	NM	0.00	LS	LS	NM	>10.0+	99.39	1.80	NM	+1.5	100.00	1.00	NM	+3.0	98.85	2.13	NM	+0.60	99.70	2.22	NM	+0.10
10/20/2006	96.51	4.81	NM	0.00	99.42	1.77	NM	>10.0+	96.80	4.59	NM	+1.2	98.31	2.69	NM	+2.2	96.02	4.96	NM	+0.25	97.89	4.03	NM	0.00
*10/20/2006	NM	NM	NM	NM	97.17	4.02	NM	NM	96.07	5.12	NM	NM	95.44	5.36	NM	NM	NM	NM	NM	NM	NM	NM	NM	NM
11/6/2006	96.53	4.99	NM	0.00	97.56	3.63	NM	>10.0+	96.31	4.68	NM	1.5+	96.39	4.61	NM	2.2+	95.12	5.86	NM	0.2+	96.75	5.17	NM	0.00
12/14/2006	96.36	4.96	0.61	0.00	96.95	4.24	8.14	12.1+	96.63	4.36	0.91	0.8+	96.74	4.26	7.52	7.2+	95.46	5.52	2.39	0.6+	96.24	5.61	0.86	1.6+
1/17/2007	96.20	4.69	0.70	0.00	97.33	3.86	2.99	13.2+	96.49	4.70	1.03	0.8+	96.54	2.46	5.99	8.2+	95.78	5.20	2.26	0.6+	96.96	4.96	0.92	1.6+
*1/17/2007	NM	NM	NM	NM	95.61	5.58	NM	NM	95.61	5.58	NM	NM	95.58	5.72	NM	NM	NM	NM	NM	NM	NM	NM	NM	NM
2/23/2007	96.64	4.48	0.66	0.00	97.57	3.82	3.90	12.6+	96.37	4.82	1.11	0.82+	96.70	2.50	5.83	>20+	95.64	5.34	2.35	0.71+	97.02	4.90	0.94	1.6+
3/23/2007	NM	NM	NM	NM	99.19	2.00	8.27	31+	96.90	4.29	0.56	0.4+	LS	LS	8.57	18+	95.97	5.11	0.62	0.1+	97.31	4.81	0.92	0.5+
4/18/2007	NM	NM	NM	NM	97.49	3.70	8.01	8+	96.31	4.88	0.38	0.53+	95.93	4.07	8.34	6.0+	95.32	5.45	1.55	0.00	96.76	5.10	1.43	1.0+
*4/18/2007	96.06	5.36	NM	NM	95.62	5.57	NM	NM	95.47	5.72	NM	NM	95.71	5.29	NM	NM	95.52	5.46	NM	NM	96.30	5.61	NM	NM
5/18/2007	NM	NM	NM	NM	93.19	6.00	7.33	12.8+	94.31	6.88	5.23	5.3+	96.19	4.81	7.04	6.9+	94.31	6.67	0.80	0.4+	95.83	6.09	0.75	1.2+
6/6/2007	NM	NM	NM	NM	93.33	5.84	7.03	12.2+	95.45	5.74	2.90	2.8+	95.60	5.40	7.40	6.6+	94.18	6.40	0.55	1.1+	96.02	5.90	0.81	1.2+
7/13/2007	96.88	4.44	NM	NM	LS	LS	7.96	18+	LS	LS	7.34	23+	LS	LS	7.91	30+	97.47	3.91	0.79	0.00	98.09	5.83	1.16	1.6+
*7/13/2007	NM	NM	NM	NM	95.91	4.21	NM	NM	96.95	4.24	NM	NM	95.92	4.08	NM	NM	NM	NM	NM	NM	NM	NM	NM	NM
8/13/2007	NM	NM	NM	NM	LS	LS	7.64	28+	LS	LS	7.78	25+	LS	LS	7.38	32+	98.09	2.89	0.83	-0.35	98.91	3.01	0.71	0.43+
9/6/2007	NM	NM	NM	NM	97.93	3.27	3.08	NM	97.48	3.81	0.97	NM	97.97	3.03	0.91	NM	97.42	3.56	0.85	NM	98.39	3.53	1.54	NM
10/12/2007	NM	NM	NM	NM	LS	LS	8.79	15+	97.79	3.40	6.77	8+	LS	LS	9.14	20+	97.85	3.15	0.35	0.00	99.01	2.91	1.10	0.85+
*10/12/2007	NM	NM	NM	NM	96.36	4.83	NM	NM	96.66	4.53	NM	NM	96.57	4.43	NM	NM	97.85	3.15	NM	NM	NM	NM	NM	NM
11/16/2007	NM	NM	NM	NM	98.39	2.93	5.99	13+	96.57	4.62	5.91	5.8+	98.40	2.60	5.98	7.1+	95.98	5.00	0.59	0.5+	97.34	4.58	0.97	1.0+
12/3/2007	NM	NM	NM	NM	97.19	4.00	7.03	12+	97.67	3.53	6.93	4.8+	96.76	4.30	6.12	11+	95.56	5.42	0.80	0.4+	96.83	5.07	0.81	0.75+
1/23/2008	95.45	5.87	NM	NM	98.81	2.33	8.20	12+	96.68	4.51	7.69	5+	LS	LS	7.87	12+	96.15	4.83	1.23	0.65+	97.30	4.72	0.99	0.8+
*1/23/2008	NM	NM	NM	NM	94.92	6.27	NM	NM	95.00	6.19	NM	NM	95.43	5.57	NM	NM	NM	NM	NM	NM	NM	NM	NM	NM
2/22/2008	100.56	0.96	NM	NM	98.19	3.00	6.84	10.0+	96.27	4.92	4.92	3.30+	96.56	4.44	7.08	9.80+	95.93	5.15	0.31	0.35+	97.00	4.93	0.24	0.50+
3/27/2008	NM	NM	NM	NM	99.99	1.20	4.91	10.2+	97.23	3.96	5.13	3.05+	98.18	2.82	7.14	9.0+	96.38	4.20	NM	NM	97.90	4.02	0.27	0.40+
4/23/2008	NM	NM	NM	NM	99.85	1.34	6.86	10+	96.97	4.22	5.24	3.0+	98.24	2.76	7.42	9.0+	96.48	4.50	1.34	0.0	97.62	4.30	0.24	0.20
4/28/2008	96.58	4.74	NM	NM	96.89	4.30	NM	NM	96.90	4.29	NM	NM	NM	NM	NM	NM	NM	NM	NM	NM	97.30	4.62	NM	NM
4/29/2008	NM	NM	NM	NM	NM	NM	NM	NM	NM	NM	NM	NM	96.77	4.43	NM	NM	95.99	4.99	NM	NM	NM	NM	NM	NM
7/24/2008	97.47	3.85	NM	NM	97.49	3.70	NM	NM	97.50	3.69	NM	NM	97.52	3.48	NM	NM	NM	NM	NM	NM	NM	NM	NM	NM
8/28/2008	NM	NM	NM	NM	98.31	2.88	NM	NM	97.29	3.90	NM	NM	98.40	2.60	NM	NM	NM	NM	NM	NM	NM	NM	NM	NM
10/9/2008	NM	NM	NM	NM	LS	LS	NM	NM	LS	LS	NM	NM	LS	LS	NM	NM	NM	NM	NM	NM	NM	NM	NM	NM
11/14/2008	NM	NM	NM	NM	97.41	3.78	8.60	16+	96.76	4.43	8.55	3.5+	96.53	4.67	7.30	8.0+	94.77	6.21	0.34	0.0	96.58	5.34	0.53	0.35+
12/9/2008	95.52	5.80	NM	NM	95.48	5.71	NM	NM	95.49	5.70	NM	NM	95.70	5.50	NM	NM	NM	NM	NM	NM	NM	NM	NM	NM
2/9/2009	NM	NM	NM	NM	95.51	5.38	7.67	5.0+	95.81	5.38	7.67	5.94+	95.90	5.10	7.45	4.2+	NM	NM	NM	NM	96.36	5.16	0.31	0.60+
3/10/2009	97.92	3.40	NM	NM	95.06	6.15	7.55	6.70+	95.29	5.90	7.50	4.60+	95.40	5.60	7.41	4.2+	NM	NM	NM	NM	95.82	6.10	0.35	0.30+
4/3/2009	95.42	5.90	NM	NM	94.91	6.28	6.24	NM	94.87	6.33	6.92	NM	95.14	5.86	5.75	NM	NM	NM	NM	NM	95.60	6.33	NM	NM
7/14/2009	98.42	2.90	NM	NM	98.51	2.68	0.60	NM	98.41	2.78	0.16	NM	98.50	2.50	0.38	NM	NM	NM	NM	NM	NM	NM	NM	NM
9/18/2009	98.54	2.78	NM	NM	99.01	2.18	NM	NM	99.07	2.12	NM	NM	99.05	1.95	NM	NM	NM	NM	NM	NM	NM	NM	NM	NM
12/14/2009	97.63	3.70	NM	NM	95.59	5.60	NM	NM	97.53	3.66	NM	NM	97.58	3.42	NM	NM	NM	NM	NM	NM	NM	NM	NM	NM
3/30/2010	98.11	3.21	NM	NM	96.93	4.66	5.05	33+	NM	NM	NM	NM	94.79	6.21	6.34	60+	NM	NM	NM	NM	NM	NM	NM	NM
6/21/2010	NM	NM	NM	NM	LS	LS	6.00	33+	LS	LS	5.66	10+	LS	LS	7.35	14+	NM	NM	NM	NM	NM	NM	NM	NM
7/26/2010	98.80	3.53	0.37	0.00	LS	LS	6.64	39+	LS	LS	4.12	10.5+	LS	LS	7.38	NM	NM	NM	NM	NM	99.03	2.84	0.77	0.00
8/25/2010	NM	NM	NM	NM	LS	LS	7.11	30+	LS	LS	7.56	9.5+	LS	LS	6.89	NM	NM	NM	NM	NM	NM	NM	NM	NM
*8/25/2010	98.57	2.75	0.22	0.00	98.02	3.17	5.55	0.00	97.39	4.00	5.92	0.00	96.80	4.20	3.12	0.00	NM	NM	NM	NM	99.02	2.90	NM	NM
9/29/2010	98.63	2.70	NM	NM	98.04	3.15	NM	NM	97.23	3.96	NM	NM	96.87	4.13	NM	NM	NM	NM	NM	NM	NM	NM	NM	NM
10/26/2010	NM	NM	NM	NM	LS	LS	7.82	16+	95.92	5.21	6.95	2.0+	96.28	4.72	7.23	12+	NM	NM	NM	NM	NM	NM	NM	NM
11/22/2010	NM	NM	NM	NM	94.18	7.01	6.96	12+	NM	NM	NM	NM	93.61	8.39	6.40	16+	NM	NM	NM	NM	93.71	6.31	NM	NM
2/18/2011	96.65	4.67	NM	NM	96.79	4.40	NM	NM	96.68	4.51	NM	NM	96.92	4.24	NM	NM	NM	NM	NM	NM	97.19	4.39	NM	NM
5/3/2011	NM	NM	NM	NM	96.81	4.38	NM	NM	96.64	4.55	NM	NM	96.97	4.23	NM	NM	NM	NM	NM	NM	NM	NM	NM	NM
8/19/2011	97.85	3.47	NM	NM	97.91	3.21	NM	NM	97.84	3.35	NM	NM	97.70	3.30	NM	NM	NM	NM	NM	NM	98.40	3.52	NM	NM
12/1/2011	NM	NM	NM	NM	98.58	2.61	7.96	10+	97.43	3.76	7.36	2.4+	97.97	3.03	7.01	8+	NM	NM	NM	NM	NM	NM	NM	NM
1/6/2012	NM	NM	NM	NM	98.49	2.70	6.85	10+	97.54	3.65	7.21	2.5+	97.91	3.09	7.13	7+	NM	NM	NM	NM	NM	NM	NM	NM
2/1/2012	NM	NM	NM	NM	95.58	5.61	8.53	NM	NM	NM	NM	NM	95.45	5.55	8.04	NM	NM	NM	NM	NM	NM	NM	NM	NM
5/3/2012	NM	NM	NM	NM	98.49	2.70	6.90	12+	97.57	3.62	6.81	2.5+	97.85	3.15	7.12	8+	NM	NM	NM	NM	NM	NM	NM	NM
4/2/2012	NM	NM	NM	NM	98.54	2.65	6.18	10+	97.56	3.61	6.53	3.0+	97.79	3.21	7.12	10+	NM	NM	NM	NM	NM	NM	NM	NM
5/2/2012	NM	NM	NM	NM	95.08	6.11	8.63	16+	94.49	6.70	8.92	2.4+	95.13	5.87	8.40	10+	NM	NM	NM	NM	NM	NM	NM	NM
5/9/2012	NM	NM	NM	NM	94.70	6.49	NM	NM	NM	NM	NM	NM	94.64	6.36	NM	NM	NM	NM	NM	NM	NM	NM	NM	NM
8/3/2012	NM	NM	NM	NM	97.86	3.33	NM	NM	97.33	3.46	NM	NM	97.77	3.23	NM	NM	NM	NM	NM	NM	98.23	3.67	NM	NM
11/8/2012	97.04	4.38	NM	NM	97.17	4.02	NM	NM	NM	NM	NM	NM	97.10	3.90	NM	NM	NM	NM	NM	NM	97.53	4.39	NM	NM
4/4/2013	96.93	4.99	NM	NM	96.47	4.72	NM	NM	95.31	4.88	NM	NM	96.58	4.62	NM	NM	95.93	5.05	NM	NM	96.83	5.09	NM	NM
7/16/2013	NM	NM	NM	NM	LS	LS	8.56	60+	NM	NM	NM	NM	LS	LS	8.31	60+	NM	NM	NM	NM	NM	NM	NM	NM
8/16/2013	NM	NM	NM	NM	99.51	1.68	9.01	30+	98.32	2.87	8.85	5.8+	99.52	1.48	8.92	30+	NM	NM	NM	NM	99.43	2.50	2.75	0.00
9/16/2013	NM	NM	NM	NM	LS	LS	8.69	NM	LS	LS	8.17	NM	LS	LS	8.84	NM	NM	NM	NM	NM	99.43	2.47	3.11	0.00
*9/16/13	98.96	3.26	NM	NM	98.18	3.01	NM	NM	NM	NM	NM	NM	98.18	3.82	NM	NM	NM	NM	NM	NM	NM	NM	NM	NM
10/17/2013	NM	NM	NM	NM	NM	NM	NM	NM	NM	NM	NM	NM	NM	NM	NM	NM	NM	NM	NM	NM	NM	NM	NM	NM
11/22/2013	LS	LS	0.74	14+	LS	LS	9.92	26+	LS	LS	9.56	18+	LS	LS	9.17	30+	NM	NM	NM	NM	NM	NM	NM	NM
12/18/2013	93.28	6.04	8.18	4.8+	95.01	6.18	8.22	9.0+	NM	NM	NM	3.2+	93.43	7.60	7.96	8.0+	NM	NM	NM	NM	NM	NM	NM	NM
1/20/2014	NM	NM	NM	NM	98.24	2.95	9.19	8.8+	NM	NM	NM	NM	96.45	4.54	9.00	6.0+	NM	NM	NM	NM	NM	NM	NM	NM
2/14/2014	100.64	0.68	9.42	14+	99.37	1.52	9.18	10+	98.85	4.34	7.25	3.0+	97.24	3.76	9.63	8.0+	NM	NM	NM	NM	NM	NM	NM	NM
3/14/2014	93.81	7.51	NM	NM	95.47	5.72	7.53	10+	NM	NM	NM	NM	93.60	7.40	7.10	2.5+	NM	NM	NM	NM	NM	NM	NM	NM
4/15/2014	NM	NM	NM	NM	LS	LS	9.74	36+	NM	NM	NM	NM	LS	LS	9.35	22+	NM	NM	NM	NM	NM	NM	NM	NM
5/21/2014	97.55	3.77	7.93	0.55+	99.06	2.13	7.92	0.38+	97.29	3.90	7.52	2.4+	97.66	3.34	7.84	8+	NM	NM	NM	NM	NM	NM	NM	NM
6/19/2014	97.24	4.08	NM	NM	97.42	3.77	6.57	NM	NM	NM	NM	NM	96.79	4.21	8.79	NM	NM	NM	NM	NM	NM	NM	NM	NM
12/9/2014	NM	NM	NM	NM	98.13	3.06	1.09	NA	NM	NM	NM	NM	98.03	2.93	0.95	NA	NM	NM	NM	NM	NM	NM	NM	NM
6/23/2015	NM	NM	NM	NM	97.08	4.11	0.95	NA	NM	NM	NM	NM	96.93	4.02	0.94	NA	NM	NM	NM	NM	NM	NM	NM	NM
11/7/2017	NM	NM	NM	NM	96.84	4.35	1.13	NA	NM	NM	NM	NM	96.81	4.19	0.22	NA	NM	NM	NM	NM	97.24	4.68	0.84	NA
2/7/2018	NM	NM	NM	NM	97.23	3.96	0.63	NA	NM	NM	NM	NM	97.13	3.87	0.30	NA	NM	NM	NM	NM	NM	NM	NM	NM
5/11/2018	NM	NM	NM	NM	96.36	4.83	NM	NA	96.14	5.05	NM	NM	96.22	4.78	NM	NA	NM	NM	NM	NM	NM	NM	NM	NM

* = Static water levels prior to sampling

* MW-15 is representative of historic MW-11.
* MW-16 is representative of historic MW-1.

TABLE 2: GROUNDWATER ELEVATION/DISSOLVED OXYGEN TABLE

Facility Name: Marathon Motorboating #126
Facility ID#: 298624858

P(+)V(-) = In. H2O
LS = Land Surface

All Measurements = Feet
Not Measured = NM
NI = Not Installed

WELL NO.	MW-19				MW-21				MW-22				MW-25				MW-26				MW-28			
DIAMETER	2 Inches				2 Inches				2 Inches				2 Inches				2 Inches				2 Inches			
WELL DEPTH	12.00				12.00				12.00				12.00				12.00				12.00			
SCREEN INT.	2 to 12				2 to 12				2 to 12				2 to 12				2 to 12				2 to 12			
TOC ELEVATION	101.00				100.99				100.97				100.70				100.08				99.94			

DATE	ELEV	DTW	DO	P/V	ELEV	DTW	DO	P/V	ELEV	DTW	DO	P/V	ELEV	DTW	DO	P/V	ELEV	DTW	DO	P/V	ELEV	DTW	DO	P/V
1/6/2006	96.34	4.66	0.92	0.00	96.99	3.91	1.01	0.00	97.26	3.71	2.40	+0.15	96.89	3.81	1.05	0.00	96.84	3.24	0.90	0.00	NM	NM	NM	NM
2/9/2006	97.43	3.57	0.96	0.00	97.42	3.48	0.87	0.00	97.54	3.43	1.52	0.00	97.38	3.32	0.98	0.00	97.24	2.84	0.98	0.00	NM	NM	NM	NM
*3/2/06	97.49	3.51	NM	NM	97.38	3.52	NM	NM	97.23	3.74	NM	NM	97.33	3.37	NM	NM	97.13	2.95	NM	NM	97.30	2.64	NM	NM
3/22/2006	95.70	5.30	NM	0.00	97.85	3.04	NM	0.00	96.85	4.84	NM	0.00	96.90	4.80	NM	0.00	96.35	3.83	NM	0.00	96.99	3.85	NM	0.0
4/21/2006	95.04	4.96	NM	0.00	98.01	2.09	NM	0.00	97.48	3.49	NM	0.00	96.77	3.93	NM	0.00	96.10	3.98	NM	0.00	96.69	3.25	NM	0.0
6/2/2006	NM	NM	NM	NM	96.35	4.54	3.14	NM	96.33	4.65	1.18	NM	NM	NM	NM	NM	96.01	4.00	1.19	NM	NM	NM	NM	NM
6/27/2006	97.41	3.59	NM	0.00	98.00	2.90	NM	0.00	98.64	2.35	NM	0.00	98.00	2.70	NM	+0.15	98.30	1.78	NM	0.00	97.66	2.28	NM	0.00
8/3/2006	96.61	4.32	NM	0.00	97.70	3.20	NM	0.00	98.07	2.90	NM	0.00	97.57	3.13	NM	+0.05	97.81	2.27	NM	0.00	97.50	2.64	NM	0.00
9/25/2006	97.82	3.18	NM	0.00	99.34	1.56	NM	0.00	99.17	1.80	NM	+0.60	98.60	2.10	NM	0.00	98.90	1.18	NM	0.00	98.13	1.81	NM	0.00
10/30/2006	96.37	4.73	NM	0.00	96.82	4.08	NM	0.00	97.19	3.78	NM	+0.20	96.82	3.88	NM	0.00	97.26	2.82	NM	0.00	96.65	3.29	NM	0.00
*10/26/2006	NM	NM	NM	NM	97.82	3.08	NM	NM	96.87	4.10	NM	NM	NM	NM	NM	NM	96.50	3.58	NM	NM	NM	NM	NM	NM
11/6/2006	95.76	5.24	NM	0.00	96.95	4.95	NM	0.00	96.58	4.59	NM	0.2+	96.85	4.55	NM	0.00	96.30	3.78	NM	0.00	96.14	3.80	NM	0.00
12/14/2006	95.81	5.19	1.12	0.00	95.98	4.92	0.94	0.00	96.81	4.06	5.04	0.4+	95.93	4.72	1.19	0.2+	95.96	4.12	0.92	0.00	96.20	3.74	0.90	0.00
1/17/2007	96.10	4.90	1.36	0.00	96.49	4.41	1.12	0.00	96.78	4.19	3.06	0.5+	96.42	4.28	1.34	0.2+	96.52	3.56	0.87	0.00	96.61	3.33	0.87	0.00
*1/17/2007	NM	NM	NM	NM	96.50	4.60	NM	NM	96.26	4.71	NM	NM	NM	NM	NM	NM	NM	NM	NM	NM	NM	NM	NM	NM
2/22/2007	96.37	4.63	1.13	0.00	96.72	4.18	1.12	0.00	96.91	4.66	2.85	0.6+	96.70	4.00	1.35	0.3+	96.69	3.39	0.83	0.00	96.64	3.30	0.90	0.00
3/23/2007	NM	NM	NM	NM	NM	NM	NM	NM	97.05	3.92	8.54	0.45+	NM	NM	NM	NM	NM	NM	NM	NM	NM	NM	NM	NM
4/18/2007	NM	NM	NM	NM	NM	NM	NM	NM	96.63	4.34	4.61	0.45+	NM	NM	NM	NM	NM	NM	NM	NM	NM	NM	NM	NM
*4/18/2007	96.23	4.77	NM	NM	96.13	4.78	NM	NM	96.23	4.74	NM	NM	96.03	4.68	NM	NM	NM	NM	NM	NM	NM	NM	NM	NM
5/18/2007	NM	NM	NM	NM	NM	NM	NM	NM	95.51	5.46	1.14	0.0	NM	NM	NM	NM	NM	NM	NM	NM	NM	NM	NM	NM
6/6/2007	NM	NM	NM	NM	NM	NM	NM	NM	96.00	4.97	2.60	0.25+	NM	NM	NM	NM	NM	NM	NM	NM	NM	NM	NM	NM
7/12/2007	96.84	4.16	NM	NM	NM	NM	NM	NM	97.14	3.83	0.36	0.0	97.24	3.45	NM	NM	97.97	2.11	NM	NM	NM	NM	NM	NM
*7/12/2007	NM	NM	NM	NM	97.00	3.90	NM	NM	97.14	3.83	NM	NM	NM	NM	NM	NM	NM	NM	NM	NM	NM	NM	NM	NM
8/13/2007	97.32	3.68	0.47	0.00	NM	NM	NM	NM	98.74	2.23	0.94	0.0	97.93	3.67	0.62	0.00	NM	NM	NM	NM	NM	NM	NM	NM
9/6/2007	NM	NM	NM	NM	NM	NM	NM	NM	98.51	2.45	1.10	NM	97.87	2.83	0.97	NM	NM	NM	NM	NM	NM	NM	NM	NM
10/12/2007	NM	NM	NM	NM	NM	NM	NM	NM	98.19	2.78	0.95	NM	NM	NM	NM	NM	NM	NM	NM	NM	NM	NM	NM	NM
*10/12/2007	NM	NM	NM	NM	97.69	3.21	NM	NM	97.72	3.25	NM	NM	NM	NM	NM	NM	NM	NM	NM	NM	NM	NM	NM	NM
11/16/2007	96.27	4.73	NM	NM	96.80	4.10	NM	NM	97.13	3.84	0.84	0.0	96.78	3.93	NM	NM	96.84	3.14	NM	NM	96.46	3.48	NM	NM
12/3/2007	95.74	5.26	NM	NM	96.44	4.46	NM	NM	96.67	4.30	0.85	0.0	96.50	4.40	NM	NM	96.26	3.82	NM	NM	96.15	3.79	NM	NM
1/25/2008	96.84	4.16	NM	NM	97.20	3.70	NM	NM	97.24	3.73	4.27	0.0	96.49	4.21	NM	NM	96.27	3.81	NM	NM	95.64	3.30	NM	NM
2/22/2008	96.12	4.88	NM	NM	96.50	4.40	NM	NM	95.38	4.19	1.34	0.0	96.48	4.22	NM	NM	96.30	3.58	NM	NM	96.36	3.58	NM	NM
3/27/2008	97.13	3.87	NM	NM	97.51	3.53	NM	NM	97.34	3.63	1.18	0.0	97.48	3.22	NM	NM	97.36	2.72	NM	NM	97.39	2.55	NM	NM
4/23/2008	96.79	4.21	NM	NM	97.44	3.46	NM	NM	97.39	3.58	1.19	0.0	97.10	3.60	NM	NM	97.08	3.00	NM	NM	97.54	2.40	NM	NM
6/3/2008	NM	NM	NM	NM	NM	NM	NM	NM	NM	NM	NM	NM	NM	NM	NM	NM	NM	NM	NM	NM	NM	NM	NM	NM
6/29/2008	96.17	4.83	NM	NM	96.59	4.31	NM	NM	96.94	4.03	NM	NM	96.65	4.07	NM	NM	NM	NM	NM	NM	NM	NM	NM	NM
7/24/2008	NM	NM	NM	NM	NM	NM	NM	NM	97.77	3.20	NM	NM	97.45	3.27	NM	NM	NM	NM	NM	NM	NM	NM	NM	NM
10/9/2008	NM	NM	NM	NM	NM	NM	NM	NM	NM	NM	NM	NM	NM	NM	NM	NM	NM	NM	NM	NM	NM	NM	NM	NM
11/14/2008	NM	NM	NM	NM	NM	NM	NM	NM	96.28	4.69	2.34	0.0	NM	NM	NM	NM	NM	NM	NM	NM	NM	NM	NM	NM
12/8/2008	NM	NM	NM	NM	NM	NM	NM	NM	95.86	5.11	NM	NM	95.56	5.14	NM	NM	NM	NM	NM	NM	NM	NM	NM	NM
2/9/2009	95.72	5.28	NM	NM	NM	NM	NM	NM	96.22	4.75	4.19	0.00	95.82	4.88	NM	NM	NM	NM	NM	NM	95.80	4.14	NM	NM
3/10/2009	94.79	6.21	NM	NM	NM	NM	NM	NM	95.56	5.41	2.16	0.00	95.13	5.57	NM	NM	NM	NM	NM	NM	93.36	4.58	NM	NM
4/3/2009	94.56	6.44	NM	NM	NM	NM	NM	NM	95.37	5.60	NM	NM	94.97	5.83	NM	NM	NM	NM	NM	NM	NM	NM	NM	NM
7/14/2009	NM	NM	NM	NM	NM	NM	NM	NM	95.63	5.34	0.54	NM	95.56	5.24	0.37	NM	NM	NM	NM	NM	NM	NM	NM	NM
9/18/2009	NM	NM	NM	NM	NM	NM	NM	NM	99.19	1.78	NM	NM	98.90	1.80	NM	NM	NM	NM	NM	NM	NM	NM	NM	NM
12/14/2009	NM	NM	NM	NM	NM	NM	NM	NM	97.79	3.18	NM	NM	97.30	3.40	NM	NM	NM	NM	NM	NM	NM	NM	NM	NM
8/25/2010	NM	NM	NM	NM	NM	NM	NM	NM	96.55	4.42	1.22	1.5+	NM	NM	NM	NM	NM	NM	NM	NM	NM	NM	NM	NM
9/29/2010	NM	NM	NM	NM	NM	NM	NM	NM	96.57	4.40	NM	NM	NM	NM	NM	NM	NM	NM	NM	NM	NM	NM	NM	NM
10/26/2010	NM	NM	NM	NM	NM	NM	NM	NM	NM	NM	NM	NM	NM	NM	NM	NM	NM	NM	NM	NM	NM	NM	NM	NM
11/23/2010	NM	NM	NM	NM	NM	NM	NM	NM	NM	NM	NM	NM	NM	NM	NM	NM	NM	NM	NM	NM	NM	NM	NM	NM
2/1/2011	NM	NM	NM	NM	NM	NM	NM	NM	NM	NM	NM	NM	96.58	4.12	NM	NM	NM	NM	NM	NM	NM	NM	NM	NM
5/3/2011	NM	NM	NM	NM	NM	NM	NM	NM	NM	NM	NM	NM	NM	NM	NM	NM	NM	NM	NM	NM	95.78	4.16	NM	NM
8/19/2011	NM	NM	NM	NM	NM	NM	NM	NM	NM	NM	NM	NM	97.32	3.38	NM	NM	NM	NM	NM	NM	NM	NM	NM	NM
12/1/2011	NM	NM	NM	NM	NM	NM	NM	NM	NM	NM	NM	NM	NM	NM	NM	NM	NM	NM	NM	NM	NM	NM	NM	NM
1/6/2012	NM	NM	NM	NM	NM	NM	NM	NM	NM	NM	NM	NM	NM	NM	NM	NM	NM	NM	NM	NM	NM	NM	NM	NM
2/7/2012	NM	NM	NM	NM	NM	NM	NM	NM	NM	NM	NM	NM	NM	NM	NM	NM	NM	NM	NM	NM	NM	NM	NM	NM
3/5/2012	NM	NM	NM	NM	NM	NM	NM	NM	NM	NM	NM	NM	NM	NM	NM	NM	NM	NM	NM	NM	NM	NM	NM	NM
4/2/2012	NM	NM	NM	NM	NM	NM	NM	NM	NM	NM	NM	NM	NM	NM	NM	NM	NM	NM	NM	NM	NM	NM	NM	NM
5/3/2012	NM	NM	NM	NM	NM	NM	NM	NM	NM	NM	NM	NM	NM	NM	NM	NM	NM	NM	NM	NM	NM	NM	NM	NM
5/9/2012	NM	NM	NM	NM	NM	NM	NM	NM	NM	NM	NM	NM	NM	NM	NM	NM	NM	NM	NM	NM	NM	NM	NM	NM
8/3/2012	NM	NM	NM	NM	NM	NM	NM	NM	97.93	3.04	NM	NM	97.79	3.00	NM	NM	NM	NM	NM	NM	NM	NM	NM	NM
11/6/2012	NM	NM	NM	NM	NM	NM	NM	NM	NM	NM	NM	NM	96.90	3.80	NM	NM	NM	NM	NM	NM	NM	NM	NM	NM
4/4/2013	96.12	4.88	NM	NM	96.27	4.69	NM	NM	96.54	4.43	NM	NM	96.33	4.38	NM	NM	NM	NM	NM	NM	95.24	4.70	NM	NM
7/15/2013	NM	NM	NM	NM	NM	NM	NM	NM	NM	NM	NM	NM	NM	NM	NM	NM	NM	NM	NM	NM	NM	NM	NM	NM
9/16/2013	NM	NM	NM	NM	NM	NM	NM	NM	98.84	2.03	0.86	0.00	NM	NM	NM	NM	NM	NM	NM	NM	NM	NM	NM	NM
9/16/2013	NM	NM	NM	NM	NM	NM	NM	NM	99.04	1.93	1.27	0.00	NM	NM	NM	NM	NM	NM	NM	NM	NM	NM	NM	NM
*9/16/13	NM	NM	NM	NM	NM	NM	NM	NM	98.24	2.73	NM	NM	98.10	2.60	NM	NM	NM	NM	NM	NM	97.88	2.06	NM	NM
12/18/2013	NM	NM	NM	NM	NM	NM	NM	NM	96.21	4.76	NM	NM	96.09	4.61	NM	NM	NM	NM	NM	NM	96.09	3.85	3.45	NM
3/14/2014	NM	NM	NM	NM	NM	NM	NM	NM	93.95	7.02	NM	NM	94.11	6.59	NM	NM	NM	NM	NM	NM	96.37	3.17	NM	NM
6/19/2014	NM	NM	NM	NM	NM	NM	NM	NM	95.06	2.91	NM	NM	95.10	2.60	NM	NM	NM	NM	NM	NM	97.89	2.05	NM	NM
12/9/2014	NM	NM	NM	NM	NM	NM	NM	NM	NM	NM	NM	NM	NM	NM	NM	NM	NM	NM	NM	NM	98.16	1.78	1.14	NA
6/23/2015	NM	NM	NM	NM	NM	NM	NM	NM	NM	NM	NM	NM	NM	NM	NM	NM	NM	NM	NM	NM	96.97	2.97	1.03	NA
5/11/2018	NM	NM	NM	NM	NM	NM	NM	NM	NM	NM	NM	NM	NM	NM	NM	NM	NM	NM	NM	NM	96.02	3.92	NM	NA

* = Static water levels prior to sampling

* MW-21 is representative of historic MW-3.

* MW-22 is representative of historic MW-10.

TABLE 2: GROUNDWATER ELEVATION/DISSOLVED OXYGEN TABLE

P(p)V(c) = In 1120
LS = Land Surface

All Measurements = Feet
Not Measured = NM
NI = Not Installed

Facility Name: Marathon McIntosh #126
Facility ID#: 298624858

WELL NO	MW-24	MW-12R	MW-8R			
DIAMETER	2 Inches	2 Inches	2 Inches			
WELL DEPTH	12.00	12.00	12.00			
SCREEN INTERVAL	2 to 12	2 to 12	43508			
TOC ELEVATION	101.12	99.94	NA			

DATE	ELEV	DTW	DO	P/V	ELEV	DTW	DO	P/V	ELEV	DTW	DO	P/V	ELEV	DTW	DO	P/V	ELEV	DTW	DO	P/V	ELEV	DTW	DO	P/V
3/15/2001	95.01	6.10	NM	NM		NI																		
2/23/2005	NM	NM	NM	NM		NI																		
5/27/2008	97.43	3.68	NM	NM		NI																		
6/23/2008	NM	NM	NM	NM		NI																		
4/24/2008	NM	NM	NM	NM		NI																		
4/29/2008	96.77	4.34	NM	NM		NI																		
7/24/2008	NM	NM	NM	NM		NI																		
3/10/2009	96.59	4.53	NM	NM		NI																		
4/8/2009	NM	NM	NM	NM		NI																		
7/26/2010	99.22	1.89	0.39	0.00		NI																		
2/18/2011	96.69	4.43	NM	NM		NI																		
5/3/2011	96.74	4.37	NM	NM		NI																		
8/19/2011	NM	NM	NM	NM		NI																		
12/1/2011	NM	NM	NM	NM		NI																		
1/6/2012	NM	NM	NM	NM		NI																		
2/7/2012	NM	NM	NM	NM		NI																		
3/5/2012	NM	NM	NM	NM		NI																		
4/3/2012	NM	NM	NM	NM		NI																		
5/2/2012	NM	NM	NM	NM		NI																		
5/9/2012	NM	NM	NM	NM		NI																		
8/3/2012	NM	NM	NM	NM		NI																		
11/6/2012	NM	NM	NM	NM		NI																		
4/4/2013	96.94	4.77	NM	NM		NI																		
5/16/2013	NM	NM	NM	NM		NI																		
8/16/2013	NM	NM	NM	NM		NI																		
*9/16/2013	98.11	3.00	NM	NM		NI																		
12/18/2013	95.94	5.17	NM	NM		NI																		
8/14/2014	94.74	6.37	NM	NM		NI																		
6/19/2014	97.79	3.32	NM	NM		NI																		
11/7/2017	96.79	4.32	0.35	NA		NI																		
2/7/2018	NM	NM	NM	NM	97.54	2.60	0.72	NA																
5/11/2018	NM	NM	NM	NM	96.01	3.93	0.56	NA																
11/7/2019	NM	NM	NM	NM	NM	NM	NM	NM	NA	3.71	0.53	NA												
2/7/2020	NM	NM	NM	NM	NM	NM	NM	NM	NA	3.99	0.38	NA												

* = Static water levels prior to sampling

* MW-12R is representative of historic MW-12
* MW-8R is representative of historic MW-8

TABLE 1: SUMMARY OF OVA/PID FIELD SCREENING RESULTS

Facility Name: Marathon McIntosh # 126
Address: 21290 US Hwy. 92 East, Dover
Facility ID: 29/8624858

Sample	Date	Depth (FBLS)	Total Hydrocarbons	OVA/PID Screening Results* (ppm) Comments
FGS-1-2011	11/2/2011	0 - 1	0.6	White fine grain sand
		1 - 2	1.0	Black silty sand
		2 - 3	1.9	Gray silty sand
FGS-2-2011	11/2/2011	0 - 1	0.5	Brown silty sand
		1 - 2	0.4	Brown silty sand
		2 - 3	0.3	Brown silty sand
		3 - 4	0.7	Brown silty sand
FGS-3-2011	11/2/2011	0 - 1	1.0	Brown silty sand
		1 - 2	0.2	Brown silty sand
		2 - 3	0.4	Brown silty sand
		3 - 4	0.4	Brown silty sand
FGS-4-2011	11/2/2011	0 - 1	0.3	Brown silty sand
		1 - 2	0.4	Black silty sand
		2 - 3	0.6	Dark brown silty sand
FGS-5-2011	11/2/2011	0 - 1	0.2	White fine grain sand
		1 - 2	1.8	Black silty sand
		2 - 3	2.6	Gray silty sand
SB-1	11/7/2017	0 - 1	0.0	
		1 - 2	0.0	
		2 - 3	0.0	
		3-4	0.0	
		4-5	0.0	
		5-6	0.0	
SB-2	11/7/2017	0 - 1	0.0	
		1 - 2	39.5	LAB SAMPLE
		2 - 3	1.2	
		3-4	0.0	
		4-5	0.0	
		5-6	0.0	
SB-3	11/7/2017	0 - 1	0.0	
		1 - 2	0.0	
		2 - 3	0.0	
		3-4	0.0	
		4-5	0.0	
		5-6	0.0	
SB-4	11/7/2017	0 - 1	0.0	
		1 - 2	0.0	
		2 - 3	0.0	
		3-4	0.0	
		4-5	0.0	
		5-6	0.0	

TABLE 1: SUMMARY OF OVA/PID FIELD SCREENING RESULTS

Facility Name: Marathon McIntosh #126
Address: 21290$ US Hwy. 92 East, Dover
Facility ID: 29/8624858

Sample	Date	Depth (FBLS)	Total Hydrocarbons	OVA/PID Screening Results* (ppm) Comments
SB-5	11/7/2017	0 - 1	0.0	
		1 - 2	11.3	
		2 - 3	12.4	LAB SAMPLE
		3-4	0.0	
		4-5	0.0	
		5-6	0.0	
SB-6	11/7/2017	0 - 1	0.0	
		1 - 2	0.0	
		2 - 3	0.0	
		3-4	0.0	
		4-5	0.0	
		5-6	0.0	
SB-7	11/7/2017	0 - 1	0.0	
		1 - 2	15.8	LAB SAMPLE
		2 - 3	0.0	
		3-4	0.0	
		4-5	0.0	
		5-6	0.0	
MW-8R	10/31/2019	0 - 1	0.0	
		1 - 2	0.0	
		2 - 3	0.0	
		3-4	0.0	
		4-5	0.0	
		5-6	0.0	
		6-7	0.0	
		7-8	0.0	
		8-9	0.0	
		9-10	0.0	
		10-11	0.0	
		11-12	0.0	

FAC ID # 298624858

TABLE 2: SOIL SAMPLE ANALYTICAL SUMMARY

Facility Name: Marathon McIntosh #126
Facility ID#: 29/8624858

Analytical Results = mg/kg
The compound was analyzed for but not detected = U
The reported value is between the laboratory method detection limit and the laboratory practical quantitation limit = I

Sample ID	Depth (ft)	OVA (ppm)	Date	Benzene	Ethylbenzene	MTBE	Toluene	Total xylenes	TPH	Acenaphthene	Acenaphthylene	Anthracene	Benzo(a)anthracene	Benzo(a)pyrene	Benzo(b)fluoranthene	Benzo(ghi)perylene	Benzo(k)fluoranthene	Chrysene	Dibenzo(a,h)anthracene	Fluoranthene	Fluorene	Indeno(1,2,3-cd)pyrene	1-Methylnaphthalene	2-Methylnaphthalene	Naphthalene	Phenanthrene	Pyrene	Benzo(a)pyrene Equivalency
Soil Cleanup Target Levels (Direct Exp. Residential)				1.2	1,500	4,400	7,500	130	460	2,400	1,800	21,000	#	0.1	#	2,500	#	#	#	3,200	2,600	#	200	210	55	2,200	2,400	0.3
Soil Cleanup Target Levels (Leachability)				0.007	0.6	0.09	0.5	0.2	340	2.1	27	2,500	0.8	8	2.4	32,000	24	77	0.7	1,200	160	6.6	3.1	8.5	1.2	250	880	0.7
FGS-5-2011	2'	1.8	11/2/11	0.0099	0.0024 U	0.0027 I	0.0023 U	0.0082 I	2.8 U	0.0036 U	0.0057 I	0.19	0.0032 U	0.0039 U	0.0025 U	0.0033 U	0.0053 U	0.0032 U	0.0038 U	0.0040 U	0.0027 U	0.0038 U	0.0056 I	0.012 I	0.011 I	0.17	0.0044 U	
SB-2	2'	39.5	11/7/17	0.0037 U	0.0041 U	0.0037 U	0.0040 U	0.0075 U	5.4	0.016 U	0.014 U	0.013 U	0.013 U	0.0051 U	0.033 U	0.016 U	0.0094 U	0.015 U	0.022 U	0.014 U	0.020 U	0.022 U	0.015 U	0.018 U	0.014 U	0.016 U	0.022 U	NA
SB-5	3'	12.4	11/7/17	0.0024 U	0.0073	0.0024 U	0.0026 U	0.029	214	0.013 U	0.011 U	0.011 U	0.010 U	0.0041 U	0.026 U	0.013 U	0.0075 U	0.012 U	0.018 U	0.011 U	0.016 U	0.018 U	0.069	0.073	0.011 U	0.013 U	0.018 U	NA
SB-7	2'	15.8	11/7/17	0.0026 U	0.0028 U	0.0025 U	0.0027 U	0.0051 U	8.3	0.013 U	0.011 U	0.011 U	0.011 U	0.0043 U	0.025 U	0.013 U	0.0080 U	0.013 U	0.019 U	0.012 U	0.017 U	0.019 U	0.075	0.080	0.012 U	0.064	0.019 U	NA

= Each concentration must be converted to Benzo(a)pyrene equivalent (see pp. 61-62 of the February 2005 Technical Report). In the "BaP Conversion Table" select the "Residential" tab for 62-770.680(1) closure or the "Commercial-Industrial" tab for 62-770.680(2) closure, and enter the appropriate analytical result for each carcinogenic PAH using the instructions provided; the spreadsheet calculates the equivalent concentrations, adds them up, compares the total to the applicable Benzo(a)pyrene Direct Exposure CTL and indicates whether it is exceeded or not.

* FGS-5-2011, SB-2, SB-5, and SB-7 were collected in the smear zone.

TABLE 1: SOIL SCREENING SUMMARY

Facility Name: Marathon ~~BP~~ McIntosh #126
Facility Address: 12901 US Hwy 92 East
Dover, FL

FDEP # 298624858
Handex # 113006.001

Sample Number	Sample Date	Sample Depth (ft)	Unfiltered (ppm)	Filtered (ppm)	Net (ppm)	Lithologic Description
SB-1	08/24/2000	0-.5	NM	NM	NM	asphalt & limerock
		1	300	50	250	brown fine grained sand
		2	140	25	115	light tan fine grained sand
		3	1,100	25	1,075	dark brown fine grained sand
		4	1,300	80	1,220	dark brown fine grained sand
SB-2	08/24/2000	0-.5	NM	NM	NM	asphalt & limerock
		1	3	0	3	(SM) brown fine grained sand
		2	440	180	260	(SM) brown fine grained sand
		3	790	140	650	(SM) brown fine grained sand
		4	5,000	110	4,890	(SM) dark brown silty sand
SB-3	08/24/2000	0-.5	NM	NM	NM	asphalt & limerock
		1	NR	NM	NR	(SM) brown fine grained sand
		2	25	4	21	(SM) brown fine grained sand
		3	170	15	155	(SM) brown fine grained sand
		4	80	55	25	(SM) brown fine grained sand
SB-4	08/24/2000	0-.5	NM	NM	NM	asphalt & limerock
		1	NR	NM	NR	(SM) light brown fine grained sand
		2	4,700	40	4,660	(SM) black fine grained sand
		3	2,500	70	2,430	(SM) brown fine grained sand
		4	1,500	40	1,460	(SM) brown fine grained sand
SB-5	08/24/2000	0-.5	NM	NM	NM	asphalt & limerock
		1	NR	NM	NR	(SM) light brown fine grained sand
		2	3,500	2	3,498	(SM) brown fine grained sand with limerocks
		3	>10000	50	>9950	(SM) grey fine grained sand
		4	>10000	55	>9945	dark brown silty sand
*SB-6	08/28/2000	0-.5			NM	asphalt & limerock
		1			762	dark brown silty sand, odor
		2			3,300	(SM) brown fine grained sand
		3			4,561	(SM) brown fine grained sand
		4			2,500	(SM) brown fine grained sand
*SB-7	08/28/2000	0-.5			NM	asphalt & limerock
		1			465	dark brown silty sand, odor
		2			1,900	(SM) brown fine grained sand
		3			2,000	(SM) light grey fine grained sand
		4			1,350	(SM) light grey fine grained sand

NR= No Response N/A= Not Applicable NM = Not Measured

(SM) adapted from Table 3.5 Unified Soil Classification, Wagner, 1957

* = OVA measured with PID

TABLE 1: SOIL SCREENING SUMMARY

Facility Name: Marathon ~~BP~~ McIntosh #F126
Facility Address: 12901 US Hwy 92 East
Dover, FL

FDEP # 298624858
Handex # 113006.001

Sample Number	Sample Date	Sample Depth (ft)	Unfiltered (ppm)	Filtered (ppm)	Net (ppm)	Lithologic Description
SB-8	08/24/2000	0-.5	NM	NM	NM	asphalt & limerock
		1	NR	NM	NR	(SM) light brown fine grained sand
		2	5,000	20	4,980	(SM) dark brown fine grained sand
		3	2,500	160	2,340	(SM) dark brown fine grained sand
		4	4,000	160	3,840	(SM) dark brown fine grained sand
SB-9	08/24/2000	0-.5	NM	NM	NM	asphalt & limerock
		1	NR	NM	NR	(SM) light brown fine grained sand
		2	>10000	5	>10000	(SM) dark brown fine grained sand
		3	1,000	20	980	(SM) grey fine grained sand
		4	1,000	75	925	red/ dark brown silty sand
SB-10	08/24/2000	0-.5	NM	NM	NM	asphalt & limerock
		1	NR	NM	NR	(SM) light brown fine grained sand
		2	>5000	1	>5000	(SM) dark brown fine grained sand
		3	4,200	0	4,200	(SM) grey fine grained sand
		4	3,500	0	3,500	red/brown silty sand
SB-11	08/24/2000	0-.5	NM	NM	NM	asphalt & limerock
		1	NR	NM	NR	(SM) dark brown fine grained sand
		2	100	50	50	(SM) dark brown fine grained sand
		3	1,250	160	1,090	(SM) light brown fine grained sand
		4	1,000	70	930	(SM) light brown fine grained sand
SB-12	08/24/2000	0-.5	NM	NM	NM	asphalt & limerock
		1	NR	NM	NR	(SM) light brown fine grained sand
		2	NR	NM	NR	(SM) brown fine grained sand
		3	NR	NM	NR	(SM) brown fine grained sand
		4	NR	NM	NR	(SM) brown fine grained sand
SB-13	08/24/2000	0-.5	NM	NM	NM	asphalt & limerock
		1	NR	NM	NR	(SM) dark brown fine grained sand
		2	>5000	210	4,500	(SM) black fine grained sand, odor
		3	2,500	80	2,420	(SM) light brown fine grained sand
		4	1,600	270	1,330	(SM) red/dark brown fine grained sand

NR= No Response N/A= Not Applicable NM = Not Measured

(SM) adapted from Table 3.5 Unified Soil Classification, Wagner, 1957

TABLE 2: Soil Sample Analytical Summary

Facility Name: ~~BP Mcintosh~~ Marathon - McIntosh #126
Facility Address: 1000 A-1 Hwy 52
Dover, FL

FDEP # 298624858
Handex # 13006.001

All values in ug/kg unless otherwise noted

Sample Location	Date	Benzene	Toluene	Ethyl-Benzene	Total Xylenes	Total VOA	MTBE	Naphthalene	1-methyl-naphthalene	2-methyl-naphthalene	FL-PRO (mg/kg)
Low OVA response											
SB 11@2'	08/24/2000	ND	110	ND	270	380	ND	120	ND	92	460
Medium OVA response											
SB 9@3'	08/24/2000	51000	610000	220000	1300000	2181000	ND	24,000	12000	37000	3000
High OVA response											
SB 13@2'	08/24/2000	16000	140000	55000	370000	581000	ND	2,400	1500	2600	560
Chapter 62-777, Table II: Soil Cleanup Target Levels, Leachability Based on Groundwater Criteria											
		7	500	600	200	NA	200	1,700	2,200	6,100	340

MTBE = Methyl tert-Butyl Ether
FL-PRO = Petroleum residual orgaincs
Total Xylenes = sum of ortho, meta, and para-xylenes
Total VOA = Total volatile organic aromatics (sum of benzene, toluene, ethylbenzene, and xylenes)

* SB-11, SB-9, and SB-13 were collected in the smear zone.

Table 2: Soil Vapor Headspace Analysis Results

Project:	Marathon - McIntosh #126 ~~BP - McIntosh~~
Address:	12901 U.S. Hwy 92 E
City:	Dover
State:	Florida
FDEP Facility #:	298624858
PSI Project #:	552-4H707

FID RESULTS (ppm)

Sample Location	Sample Date	Sample Depth				
		1 ft.	2 ft.	3 ft.	4 ft.	5 ft.
SB-01	12/13/94	>5,000	--	>5,000	--	>5,000*
SB-02	12/13/94	>5,000	--	>5,000	--	>5,000*
SB-03	12/13/94	>5,000	--	>5,000	--	--
SB-04	12/13/94	>5,000	--	>5,000	--	>5,000
SB-05	12/13/94	>5,000	--	>5,000	--	--
SB-06	12/13/94	>5,000	--	>5,000	--	>5,000
SB-07	12/13/94	>5,000	--	>5,000	--	>5,000
SB-08	12/13/94	--	>5,000	>5,000	>5,000	--
SB-09	12/13/94	>5,000	--	>5,000	--	>5,000
SB-10	12/14/94	1,100	--	1,000	--	1,100
SB-11	12/14/94	1,100	--	1,100	--	1,200
SB-12	12/14/94	BDL	--	BDL	--	--
SB-13	12/14/94	BDL	--	BDL	--	--
SB-14	12/14/94	45	--	450	--	140
SB-15	12/14/94	BDL	--	43	--	--
SB-16	12/14/94	350	--	300	--	--
SB-17	12/14/94	BDL	--	20	--	--
SB-18	12/14/94	3,500	--	3,000	--	--
SB-19	12/14/94	BDL	--	BDL	--	BDL
SB-20	12/14/94	>5,000	--	>5,000	--	--
SB-21	12/14/94	600	--	550	--	--
SB-22	12/14/94	BDL	--	30	--	--
SB-23	12/14/94	>5,000	--	>5,000	--	--
SB-24	01/13/95	BDL	BDL	BDL	2	--
SB-25	01/13/95	BDL	5	10	12	--
SB-26	01/13/95	BDL	BDL	BDL	BDL	--
SB-27	01/13/95	BDL	BDL	BDL	BDL	--
SB-28	01/13/95	BDL	BDL	7	25*	--
SB-29 (MW-10)	01/10/95	>5,000	>5,000	>5,000	>5,000	--
SB-30 (MW-11)	01/10/95	>5,000	>5,000	>5,000	>5,000	--
SB-31 (MW-12)	01/10/95	BDL	BDL	BDL	BDL	--

NOTES: Readings given are net values.
* Sample was damp.
-- No sample collected.

FAC ID # 298624858

JICEPC94DP.OVA.1
8/9/91

LITHOLOGIC LOG AND ORGANIC VAPOR ANALYSES
Marathon-McIntosh #126

Project Location: ~~B.P. McIntosh~~, 12901 U.S. Highway 92, Davy Florida
Boring Location: B-1 through B-16
Instrument Used: FID/OVA
Calibration Standard: 98.0 Methane Zero Air

Boring No.	Sample Description	Sample Depth (ft., BLS)	Totals Reading (ppm)	Methane Reading (ppm)	TVOA's Response (ppm)
B-1	Sand, dark brown, fine grained silica	0-1	<1	N/M	<1
	Sand, dark brown to gray, fine grained silica	1-2	<1	N/M	<1
	Silty sand, reddish gray	2-3	<1	N/M	<1
	Sand, medium brown, fine grained silica	3-4	<1	N/M	<1
B-2	Sand, medium brown, fine grained silica	0-1	<1	N/M	<1
	Same	1-2	<1	N/M	<1
	Same	2-3	<1	N/M	<1
	Sand, light brown, fine grained silica	3-4	<1	N/M	<1
B-3	Sand, medium brown, fine grained silica	0-1	<1	N/M	<1
	Same	1-2	<1	N/M	<1
	Same	2-3	50	24	26
	Same	3-4	220	60	160
B-4	Silty sand, dark brown, fine grained silica	0-1	320	12	308
	Sand, light brown to gray fine grained silica	1-2	195	20	175
	Sand, grayish brown, fine grained silica	2-3	450	50	400
	Sand, light brown, fine grained silica	3-4	280	38	242
B-5	Silty sand, dark brown, fine grained silica	0-1	220	8	212
	Sand, medium brown, to gray fine grained silica	1-2	510	150	360

FAC ID # 298624858

H:\EPC94\BP.OVA 2
8/9/94

LITHOLOGIC LOG AND ORGANIC VAPOR ANALYSES
Marathon-McIntosh #126
Project Location: ~~B.P. McIntosh~~, 12901 U.S. Highway 92, Davy Florida
Boring Location: B-1 through B-16
Instrument Used: FID/OVA
Calibration Standard: 98.0 Methane Zero Air

Boring No.	Sample Description	Sample Depth (ft., BLS)	Totals Reading (ppm)	Methane Reading (ppm)	TVOA's Response (ppm)
	Sand, dark brown, fine grained silica	2-3	340	90	250
	Sand, dark brown, fine grained silica	3-4	780	230	550
B-6	Sand, medium brown, fine grained silica	0-1	1000+	75	925+
	Same	1-2	1000+	220	780+
	Sand, light brown, fine grained silica	2-3	1000+	1000+	?
	Same	3-4	1000+	1000+	?
B-7	Sand, dark brown, fine grained silica	0-1	540	10	530
	Sand, medium brown fine grained silica	1-2	1000+	30	970+
	Same	2-3	560	42	518
	Same	3-4	800	175	625
B-8	Sand, medium brown, fine grained silica	0-1	1000+	50	950+
	Sand, light brown, fine grained silica	1-2	1000+	110	890+
	Sand, reddish brown, fine grained silica	2-3	1000+	80	920+
	Sand, medium brown, fine grained silica	3-4	1000+	120	880+
B-9	Sand, dark brown, fine grained silica	0-1	1000+	40	960+
	Sand, light brown, fine grained silica	1-2	1000+	50	950+
	Sand, reddish brown, fine grained silica	2-3	1000+	30	970+

FAC ID # 298624858

[redacted]

[redacted]

[redacted]

FAC ID # 298624858

JICE/FC94/BP.DVA 4
8/9/94

LITHOLOGIC LOG AND ORGANIC VAPOR ANALYSES

Marathon - McIntosh #126

Project Location: ~~B.P. McIntosh,~~ 12901 U.S. Highway 92, Davy Florida
Boring Location: B-1 through B-16
Instrument Used: FID/OVA
Calibration Standard: 98.0 Methane Zero Air

Boring No.	Sample Description	Sample Depth (ft., BLS)	Totals Reading (ppm)	Methane Reading (ppm)	TVOA's Response (ppm)
	Same	1-2	280	60	220
B-15	Sand, dark brown, fine grained silica	0-1	2	N/M	2
	Same	1-2	4	N/M	4
	Sand, grayish brown, fine grained silica	2-3	<1	N/M	<1
	Same	3-4	<1	N/M	<1
B-16	Sand, dark brown, fine grained silica	0-1	<1	N/M	<1
	Sand, light brown, fine grained silica	1-2	<1	N/M	<1
	same	2-3	<1	N/M	<1
	same	3-4	3	N/M	3

Notes:

? = methane/ethane concentration greater than 1,000 ppm, which is the detection limit of the Foxboro® 128 OVA/FID.

N/M = Not Measured

MONTROSE
ENVIRONMENTAL

April 14, 2020

Ms. Sarah Newkirk
Environmental Protection Commission of Hillsborough County
3629 Queen Palm Drive
Tampa, Florida 33619

Re: Marathon McIntosh #126
Well Abandonment Report
12901 E US Highway 92,
Dover, Hillsborough County, Florida
Facility ID # 29/8624858
FDEP Purchase Order #B5E7F8

Dear Ms. Newkirk,

In accordance with Task 4 of Purchase Order No. B5E7F8, Montrose Environmental Solutions (Montrose) has completed well abandonment activities at the Marathon McIntosh #126 facility located at 12901 E US Highway 92, Dover, Hillsborough County, FL. A site layout map depicting pertinent site features is provided as **Figure 1.**

Site History

The facility is currently operating as a retail petroleum station with a convenience store. According to the FDEP Bureau of Petroleum Storage Systems (BPSS) database, the current underground storage tank (UST) system consists of three 10,000-gallon double-walled unleaded gasoline USTs and one 10,000-gallon diesel UST. The current USTs were installed in April of 1999. Historically, the facility operated four 8,000-gallon USTs used for the storage of unleaded gasoline and diesel. The previous generations of USTs are listed as removed from the site.

An Early Detection Incentive (EDI) application was filed with a date of discovery of November 30, 1988 based on manual testing of compliance wells. On March 9, 1990, the facility was determined to be eligible for State funded cleanup assistance under the EDI program.

A Contamination Assessment Report (CAR) was completed by Environmental Science and Engineering, Inc. (ESE) on August 9, 1994. The CAR included 16 soil borings to four feet bls,

Florida Office
Resilience & Sustainability
120 E. Dr. MLK Jr. Blvd.
Tampa, FL 33603

T: 813.623.1557
F: 813.623.6320
info@montrose-env.com
www.montrose-env.com

Global Headquarters
1 Park Plaza
Suite 1000
Irvine, CA 92614

T: 949.988.3500
F: 949.988.3514
info@montrose-env.com
www.montrose-env.com

installation of ten monitoring wells, groundwater sampling, and a potable well survey within one-half mile. The CAR recommended that a Remedial Action Plan (RAP) be prepared.

A CAR addendum was completed by Professional Service industries, Inc. (PSI) on January 23, 1995. The CAR addendum included the installation of three monitoring wells and groundwater sampling. The CAR addendum recommended RAP preparation. Work on the site stopped in June 1995 due to the passage of Florida Senate Bill 1290.

In August 2000, Handex replaced several monitoring wells which were destroyed when the subject site was razed and re-built. Handex submitted the Remedial Action Plan (RAP) along with supplemental information to the Florida Department of Environmental Protection (FDEP) in August 2002 and March 2003, respectively.

The RAP was subsequently approved by FDEP on April 28, 2003. On January 21, 2004 Handex initiated system start-up activities and a Startup Report and As-Built drawing were submitted on February 3, 2004. Operation of the system along with periods of Post Active Remediation Monitoring/Natural Attenuation Monitoring has been continuous since the September 2004 startup.

The following summarizes field activities that were conducted in accordance with Task 4 of Purchase Order No. B5E7F8.

Task 4 – Well Abandonment Activities

Well Abandonment Activities

Montrose personnel mobilized to the Marathon McIntosh #126 facility on April 9, 2020 to abandon site wells. A total of one well (MW-8R) was abandoned using the bottom to top grouting method. PVC tremie pipe was placed in the well to the total depth and Portland Type II cement was poured from the bottom of the well to the top. The cement was allowed time to settle and the well casing was topped off. A summary of the well diameter and total depth is included as **Table 1**. Montrose removed the manholes and pad and the void was filled with concrete, asphalt, or soil. The well location is depicted on **Figure 1**.

Copies of the required completion reports are included as **Attachment A**. Copies of the well abandonment field notes are included as **Attachment B**. Photographic documentation for the well abandonment activities is included as **Attachment C**.

Conclusion

On April 9, 2020, Montrose personnel mobilized to the Marathon McIntosh #126 facility to abandon site wells in accordance with Task 4 of Purchase Order No. B5E7F8. All wells at the site have been abandoned. At this time, Montrose recommends issuing a Site Rehabilitation

Completion Order (SRCO) for the Marathon McIntosh #126 facility and this report documents the completion of Purchase Order No. B5E7F8.

Should you have any questions or comments, please contact our office at (813) 623-1557.

Sincerely,

Montrose Environmental Solutions

Andrew Graham
Project Geologist

FIGURE 1
SITE LAYOUT MAP
MARATHON-McINTOSH #126
DOVER, FLORIDA

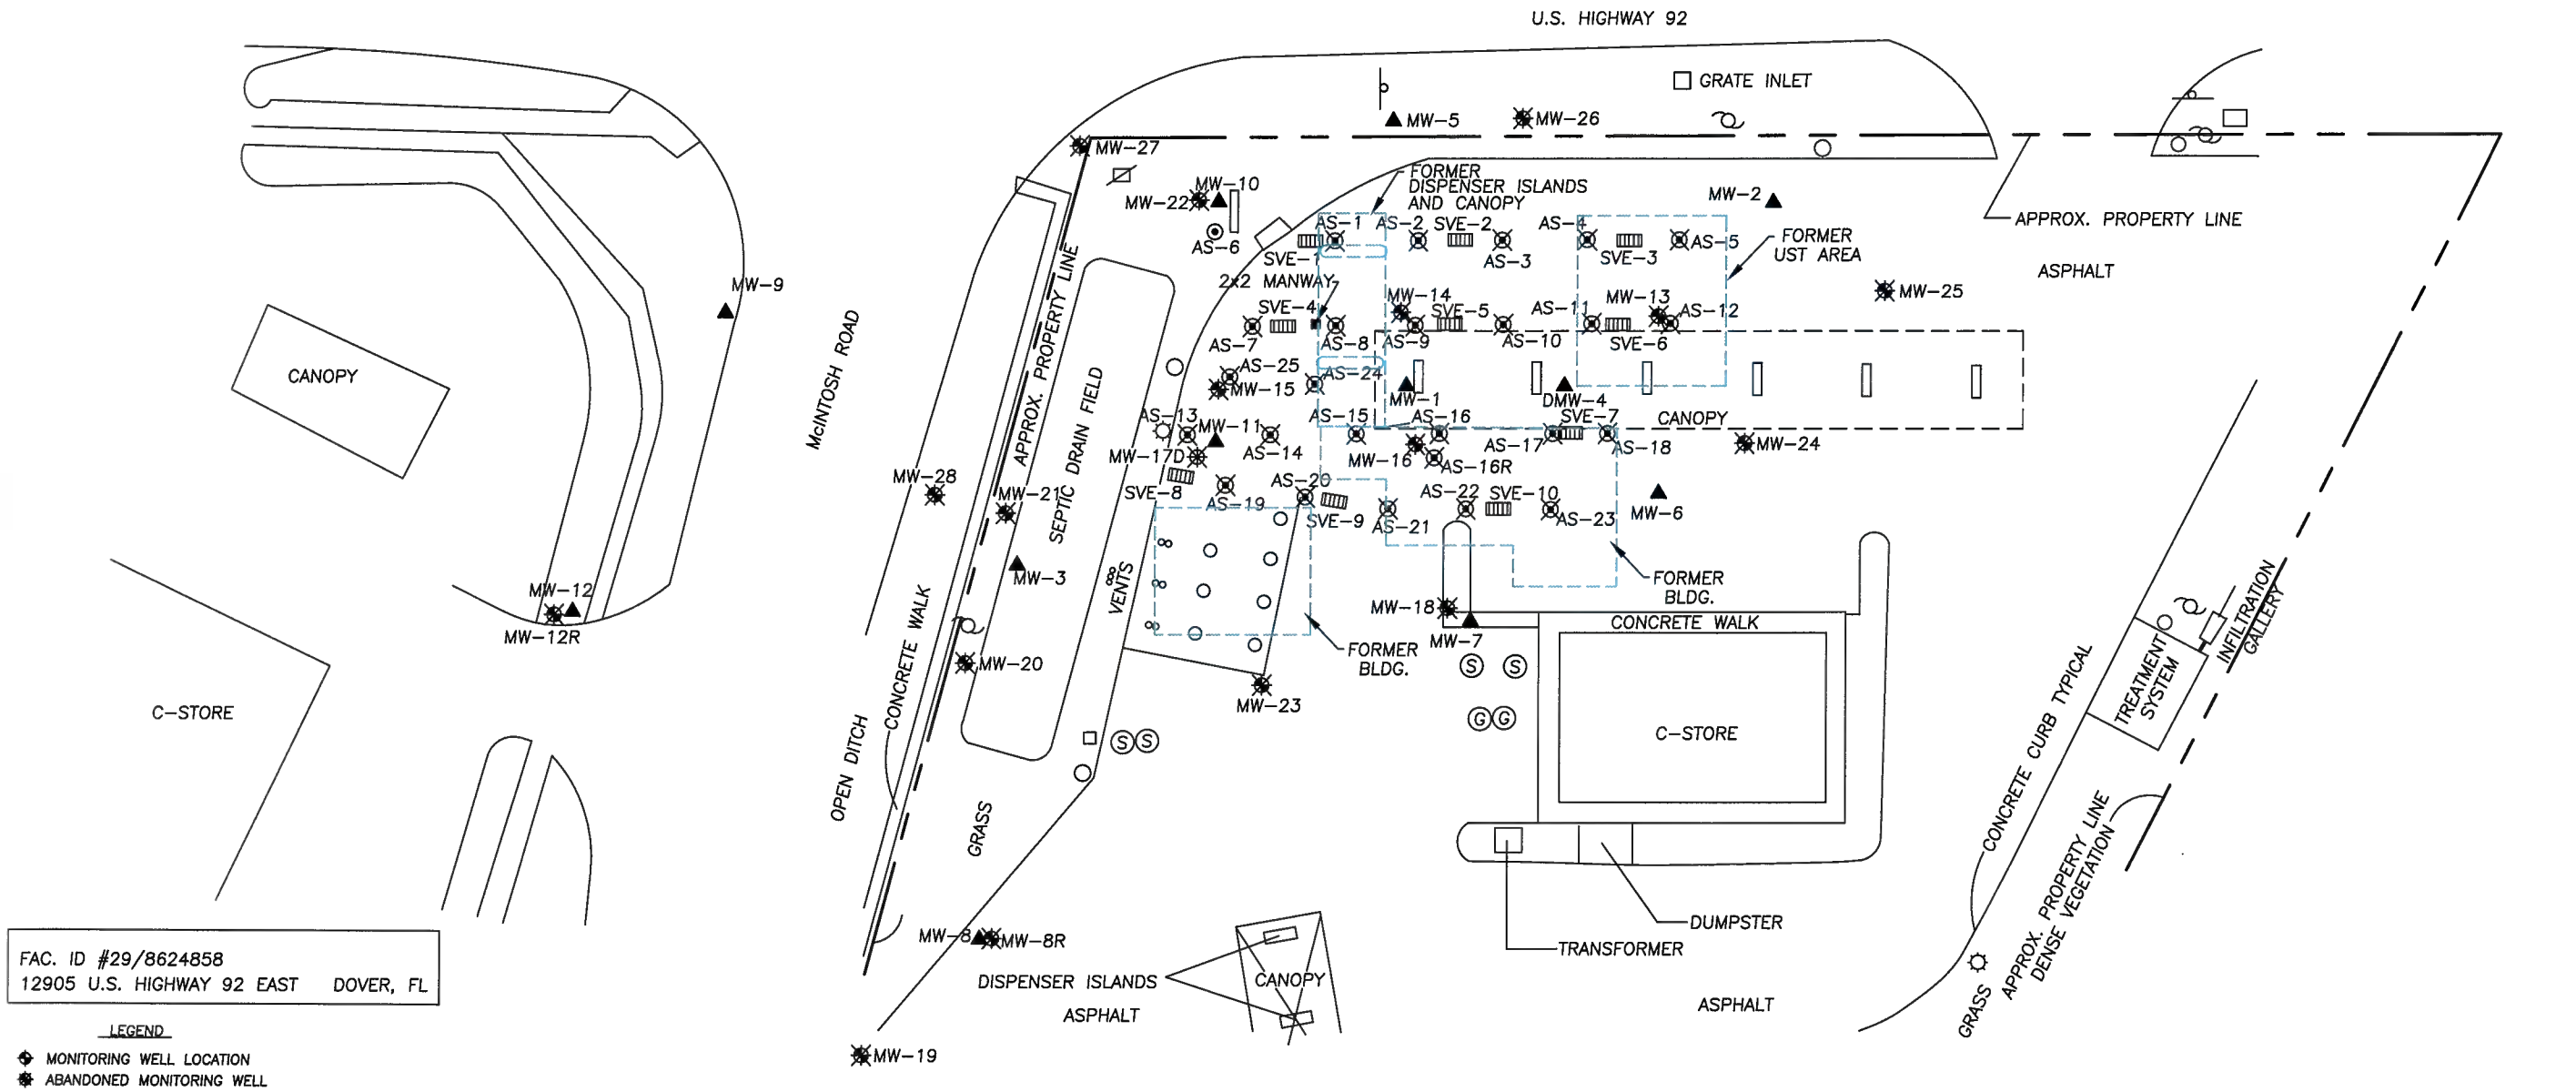

FAC. ID #29/8624858
12905 U.S. HIGHWAY 92 EAST DOVER, FL

LEGEND

- MONITORING WELL LOCATION
- ABANDONED MONITORING WELL
- HISTORIC WELL LOCATION
- DEEP MONITORING WELL LOCATION
- SPARGE WELL LOCATION
- HORIZONTAL VAPOR EXTRACTION WELL
- LIGHT POLE
- UTILITY POLE
- SANITARY SEWER MANHOLE
- GREASE TRAP
- SIGN

F1-SITELAY-12-05.....GE50083.25...048RC-655355

MONTROSE ENVIRONMENTAL

Detailed Facility Report

Facility Summary

MARATHON MCINTOSH-MARATHON PLANT

12901 E. US HWY 92, DOVER, FL 33527

FRS (Facility Registry Service) ID: 110053764627

EPA Region: 04

Latitude: 28.00448

Longitude: -82.222011

Locational Data Source: Zip Code Centroid

Industries: --

Indian Country: N

Enforcement and Compliance Summary

Statute	SDWA
Compliance Monitoring Activities (5 years)	--
Date of Last Compliance Monitoring Activity	04/06/2016
Compliance Status	No Violation Identified
Qtrs in Noncompliance (of 12)	0
Qtrs with Significant Violation	0
Informal Enforcement Actions (5 years)	--
Formal Enforcement Actions (5 years)	--
Penalties from Formal Enforcement Actions (5 years)	--
EPA Cases (5 years)	--
Penalties from EPA Cases (5 years)	--

Regulatory Information

Clean Air Act (CAA): No Information

Clean Water Act (CWA): No Information

Resource Conservation and Recovery Act (RCRA): No Information

Safe Drinking Water Act (SDWA): OWNER: Private, PRIMARY SERVICE AREA DESCRIPTION: Other Transient Area, SOURCE: Ground water, TYPE: Transient non-community system Permit Active (FL6296142)

Go To Enforcement/Compliance Details

Known Data Problems <https://epa.gov/resources/echo-data/known-data-problems>

Other Regulatory Reports

Air Emissions Inventory (EIS): No Information

Greenhouse Gas Emissions (eGGRT): No Information

Toxic Releases (TRI): No Information

Compliance and Emissions Data Reporting Interface (CEDRI): No Information

Facility/System Characteristics

Facility/System Characteristics

System	Statute	Identifier	Universe	Status	Areas	Permit Expiration Date	Indian Country	Latitude	Longitude
FRS		110053764627					N		
SDWIS	SDWA	FL6296142	OWNER: Private, PRIMARY SERVICE AREA DESCRIPTION: Other Transient Area, SOURCE: Ground water, TYPE: Transient non-community system	Active	Population Served: 150		N		

Facility Address

System	Statute	Identifier	Facility Name	Facility Address	Facility County
FRS		110053764627	MARATHON MCINTOSH-MARATHON PLANT	12901 E. US HWY 92, DOVER, FL 33527	Charlotte County
SDWIS	SDWA	FL6296142	KANGAROO BP	FL	

Facility SIC (Standard Industrial Classification) Codes

No data records returned

System	Identifier	SIC Code	SIC Description

Facility NAICS (North American Industry Classification System) Codes

No data records returned

System	Identifier	NAICS Code	NAICS Description

Facility Tribe Information

No data records returned

Reservation Name	Tribe Name	EPA Tribal ID	Distance to Tribe (miles)

Enforcement and Compliance

Compliance Monitoring History

Last 5 Years

Statute	Source ID	System	Activity Type	Compliance Monitoring Type	Lead Agency	Date	Finding (if applicable)
SDWA	*FL6296142*	*SDWIS*		*Record Review*	*State*	*09/25/2023*	
SDWA	*FL6296142*	*SDWIS*		*Regularly Scheduled*	*State*	*07/26/2023*	
SDWA	*FL6296142*	*SDWIS*		*Sanitary Survey, Complete*	*State*	*03/16/2022*	
SDWA	*FL6296142*	*SDWIS*		*Sanitary Survey Follow-up*	*State*	*03/16/2022*	
SDWA	*FL6296142*	*SDWIS*		*Regularly Scheduled*	*State*	*02/18/2021*	
SDWA	*FL6296142*	*SDWIS*		*Record Review*	*State*	*02/18/2021*	
SDWA	*FL6296142*	*SDWIS*		*Record Review*	*State*	*04/29/2019*	
SDWA	*FL6296142*	*SDWIS*		*Sanitary Survey, Complete*	*State*	*03/20/2019*	

Entries in italics are not included in ECHO's Compliance Monitoring Activity counts because they are not compliance monitoring strategy <https://www.epa.gov/compliance/compliance-monitoring-programs> *activities or because they are not counted as inspections within EPA's Annual Results* <https://www.epa.gov/enforcement/enforcement-data-and-results>.

SDWA (Safe Drinking Water Act) Sanitary Survey Results (5 Years)

Source ID	Date	Type	Agency	Data Verification	Distribution	Management Operation	Finished Water Storage	Operator Compliance	Other Evaluation	Pumps	Security	Source	Financial	Treatn
FL6296142	03/16/2022	Sanitary Survey, Complete	State	N (No deficiencies or recommendations.)	S (Significant deficiencies.)	M (Minor deficiencies.)	M (Minor deficiencies.)	N (No deficiencies or recommendations.)		N (No deficiencies or recommendations.)		N (No deficiencies or recommendations.)		N (No defi or recommen
FL6296142	03/16/2022	Sanitary Survey Follow-up	State	X (Not evaluated.)	X (Not evaluated.)	X (Not evaluated.)	X (Not evaluated.)	X (Not evaluated.)		X (Not evaluated.)		X (Not evaluated.)		X (Not eva
FL6296142	03/20/2019	Sanitary Survey, Complete	State	N (No deficiencies or recommendations.)	M (Minor deficiencies.)	N (No deficiencies or recommendations.)	N (No deficiencies or recommendations.)	N (No deficiencies or recommendations.)		N (No deficiencies or recommendations.)		N (No deficiencies or recommendations.)		N (No defi or recommen

Sanitary survey result codes:

S = Significant Deficiencies
M = Minor Deficiencies
R = Recommendations Made
N = No Deficiencies or Recommendations
X = Not Evaluated
Z = Not Applicable
D = Sanitary Defect
-- = Not Reported to EPA

Compliance Summary Data

Statute	Source ID	Current SNC (Significant Noncompliance)/HPV (High Priority Violation)	Current As Of	Qtrs with NC (Noncompliance) (of 12)	Data Last Refreshed
SDWA	FL6296142	No	09/30/2023	0	01/09/2024

Three-Year Compliance History by Quarter

Statute	Violation Type/Category		QTR 1	QTR 2	QTR 3	QTR 4	QTR 5	QTR 6	QTR 7	QTR 8	QTR 9	QTR 10	QTR 11	QTR 12	QTR 13*
SDWA (Source ID: FL6296142)			10/01-12/31/20	01/01-03/31/21	04/01-06/30/21	07/01-09/30/21	10/01-12/31/21	01/01-03/31/22	04/01-06/30/22	07/01-09/30/22	10/01-12/31/22	01/01-03/31/23	04/01-06/30/23	07/01-09/30/23	10/01-12/31/23
	Facility-Level Status		No Violation	No Violation	No Violation	No Violation	No Violation	No Violation	No Violation	No Violation	No Violation	No Violation	No Violation	No Violation	In Progress
	Category	Violation Type													

*Quarter 13 data is voluntarily entered and/or incomplete, and may not form a complete picture for that quarter. Read more <https://epa.gov/help/reports/dfr-data-dictionary#sdwacomp>

SDWA Compliance Data Last Reported: 09/30/2023

Informal Enforcement Actions

Last 5 Years

No data records returned

Statute	System	Source ID	Type of Action	Lead Agency	Date

Entries in italics are not counted as "informal enforcement actions" in EPA policies pertaining to enforcement response tools.

Formal Enforcement Actions

Last 5 Years

No data records returned

Statute	System	Law/ Section	Source ID	Type of Action	Case No.	Lead Agency	Case Name	Issued/ Filed Date	Settlements/ Actions	Settlement/ Action Date	Federal Penalty Assessed	State/ Local Penalty Assessed	Penalty Amount Collected	SEP Value	Comp Action Cost

SDWA (Safe Drinking Water Act) Violations and Enforcement Actions (5 Years)

No data records returned

Violations											Enforcement Actions			
Source ID	Noncompliance Period	Violation ID	Federal Rule	Contaminant	Category	Description	Measured Value	State MCL (Maximum Contaminant Level)	Federal MCL (Maximum Contaminant Level)	Status	Date	Category	Description	Agency

Environmental Conditions

Watersheds

No data records returned

12-Digit WBD (Watershed Boundary Dataset) HUC (RAD (Reach Address Database))	WBD (Watershed Boundary Dataset) Subwatershed Name (RAD (Reach Address Database))	State Water Body Name (ICIS (Integrated Compliance Information System))	Beach Closures Within Last Year	Beach Closures Within Last Two Years	Pollutants Potentially Related to Impairment	Watershed with ESA (Endangered Species Act)-listed Aquatic Species?

Assessed Waters From Latest State Submission (ATTAINS)

No data records returned

State	Report Cycle	Assessment Unit ID	Assessment Unit Name	Water Condition	Cause Groups Impaired	Drinking Water Use	Ecological Use	Fish Consumption Use	Recreation Use	Other Use

Air Quality Nonattainment Areas

No data records returned

Pollutant	Within Nonattainment Status Area?	Nonattainment Status Applicable Standard(s)	Within Maintenance Status Area?	Maintenance Status Applicable Standard(s)

Pollutants

Toxics Release Inventory History of Reported Chemicals Released or Transferred in Pounds per Year at Site

No data records returned

TRI Facility ID	Year	Air Emissions	Surface Water Discharges	Off-Site Transfers to POTWs (Publicly Owned Treatment Works)	Underground Injections	Disposal to Land	Total On-Site Releases	Total Off-Site Transfers

Toxics Release Inventory Total Releases and Transfers in Pounds by Chemical and Year

No data records returned

Chemical Name

Community

Environmental Justice

This section shows indexes from EJScreen, EPA's screening tool for environmental justice (EJ) concerns. EPA uses these indexes to identify geographic areas that may warrant further consideration or analysis for potential EJ concerns. Use of these indexes does not designate an area as an "EJ community" or "EJ facility." EJScreen provides screening level indicators, not a determination of the existence or absence of EJ concerns. For more information, see the EJScreen home page.

No valid spatial coordinate is available for this facility.

Demographic Profile of Surrounding Area (1-Mile Radius)

This section provides demographic information regarding the community surrounding the facility. ECHO compliance data alone are not sufficient to determine whether violations at a particular facility had negative impacts on public health or the environment. Statistics are based upon the 2010 U.S. Census and 2017 - 2021 American Community Survey (ACS) 5-year Summary and are accurate to the extent that the facility latitude and longitude listed below are correct. EPA's spatial processing methodology considers the overlap between the selected radii and the census blocks (for U.S. Census demographics) and census block groups (for ACS demographics) in determining the demographics surrounding the facility. For more detail about this methodology, see the DFR Data Dictionary <https://epa.gov/help/reports/dfr-data-dictionary#demographic>.

General Statistics (U.S. Census)	
Total Persons	5,335
Population Density	1,823/sq.mi.
Housing Units in Area	3,203

General Statistics (ACS (American Community Survey))	
Total Persons	--
Percent People of Color	--
Households in Area	--
Households on Public Assistance	--
Persons With Low Income	--
Percent With Low Income	--

Geography	
Radius of Selected Area	1 mi.
Center Latitude	27.00666
Center Longitude	-82.02894
Land Area	94%
Water Area	6%

Income Breakdown (ACS (American Community Survey)) - Households (%)	
Less than $15,000	--
$15,000 - $25,000	--
$25,000 - $50,000	--
$50,000 - $75,000	--
Greater than $75,000	--

Age Breakdown (U.S. Census) - Persons (%)	
Children 5 years and younger	229 (4%)
Minors 17 years and younger	945 (18%)
Adults 18 years and older	4,390 (82%)
Seniors 65 years and older	1,684 (32%)

Race Breakdown (U.S. Census) - Persons (%)	
White	4,485 (84%)
African-American	576 (11%)
Hispanic-Origin	353 (7%)
Asian/Pacific Islander	74 (1%)
American Indian	5 (0%)
Other/Multiracial	196 (4%)

Education Level (Persons 25 & older) (ACS (American Community Survey)) - Persons (%)	
Less than 9th Grade	--
9th through 12th Grade	--
High School Diploma	--
Some College/2-year	--
B.S./B.A. (Bachelor of Science/Bachelor of Arts) or More	--

MARATHON MCINTOSH-MARATHON PLANT
12901 E. US HWY 92
DOVER, FL 33527

Inquiry Number:
March 15, 2024

EDR Site Report™

DRAFT

6 Armstrong Road, 4th floor
Shelton, CT 06484
Toll Free: 800.352.0050
www.edrnet.com

TABLE OF CONTENTS

The EDR-Site Report™ is a comprehensive presentation of government filings on a facility identified in a search of federal, state and local environmental databases.

Section 1: Facility Detail Reports . . . . . Page 3

All available detailed information from databases where sites are identified.

Section 2: Databases and Update Information. . . . . Page 5

Name, source, update dates, contact phone number and description of each of the databases for this report.

Thank you for your business.
Please contact EDR at 1-800-352-0050
with any questions or comments.

Disclaimer - Copyright and Trademark Notice

This report contains information obtained from a variety of public and other sources reasonably available to Environmental Data Resources , Inc. It cannot be concluded from this Report that coverage information for the target and surrounding properties does not exist from other sources. **NO WARRANTY EXPRESSED OR IMPLIED, IS MADE WHATSOEVER IN CONNECTION WITH THIS REPORT. ENVIRONMENTAL DATA RESOURCES, INC. SPECIFICALLY DISCLAIMS THE MAKING OF ANYSUCH WARRANTIES, INCLUDING WITHOUT LIMITATION, MERCHANTABILITY OR FITNESS FOR A PARTICULAR USE OR PURPOSE. ALL RISK IS ASSUMED BY THE USER. IN NO EVENT SHALL ENVIRONMENTAL DATA RESOURCES, INC. BE LIABLE TO ANYONE, WHETHER ARISING OUT OF ERRORS OR OMISSIONS, NEGLIGENCE, ACCIDENT OR ANY OTHER CAUSE, FOR ANY LOSS OR DAMAGE, INCLUDING, WITHOUT LIMITATION, SPECIAL, INCIDENTAL, CONSEQUENTIAL, OR EXEMPLARY DAMAGES.ANY LIABILITY ON THE PART OF ENVIRONMENTAL DATA RESOURCES, INC. IS STRICTLY LIMITED TO A REFUND OF THE AMOUNT PAID FOR THIS REPORT.**Purchaser accepts this report "AS IS". Any analyses, estimates, ratings, or risk codes provided in this report are provided for illustrative purposes only, and are not intended to provide, nor should they be interpreted as providing any facts regarding, or prediction or forecast of, any environmental risk for any property. Only a Phase I Environmental Site Assesment performed by an environmental professional can produce information regarding the environmental risk for any property. Additionally, the information provided in this Report is not to be construed as legal advice.

Copyright 2020 by Environmental Data Resources, Inc. All rights reserved. Reproduction in any media or format, in whole or in part, of any report or map of Environmental Data Resources, Inc., or its affiliates, is prohibited without prior written permission.

EDR and its logos (including Sanborn and Sanborn Map) are trademarks of Environmental Data Resources, Inc. or its affiliates. All other trademarks used herein are the property of their respective owners.

SECTION 1: FACILITY DETAIL REPORTS

MARATHON MCINTOSH-MARATHON PLANT
12901 E. US HWY 92
DOVER, FL 33527
EDR ID #1026967975

Databases:
FINDS: Facility Index System/Facility Registry System

FINDS:

Registry ID:	110053764627
Name:	MARATHON MCINTOSH-MARATHON PLANT
Address:	12901 E. US HWY 92
City,State,Zip:	DOVER, FL 33527

Click Here for FRS Facility Detail Report:

Environmental Interest/Information System:
The Safe Drinking Water Information System contains information about public water systems and their violations of EPA's drinking water regulations.

Supplemental Address:	Not reported
FIPS Code:	12015
Country Name:	US
Federal Facility:	Not reported
Federal Agency:	Not reported
Tribal Land:	Not reported
Tribal Name:	Not reported
Congressional District:	Not reported
Census:	Not reported
Hydrologic Unit Code:	Not reported
EPA Region:	04
Site Type:	STATIONARY
Location Description:	Not reported
Date Created:	27-OCT-12
Date Updated:	17-OCT-22
U.S-Mexico Border:	Not reported
Information System Abbreviated Name:	SFDW:FL6296142, SFDW:FL6296142 126956296142
Latitude:	Not reported
Longitude:	Not reported
Conveyor:	Not reported
Horizontal Collection:	Not reported
Horizontal Accuracy:	Not reported
Reference Point:	Not reported
Horizontal Datum:	NAD83
Coordinates Source:	Not reported

Alternate Name:

Registry ID:	110053764627
Information System Abbreviated Name:	SFDW
Program System ID:	FL6296142 126956296142
Alternative Name:	MARATHON MCINTOSH-MARATHON PLANT
Alternative Name Type:	PROGRAM NAME

Registry ID:	110053764627
Information System Abbreviated Name:	SFDW
Program System ID:	FL6296142
Alternative Name:	MARATHON MCINTOSH
Alternative Name Type:	PROGRAM NAME

Contact:

Registry ID:	110053764627
Program System Name:	SFDW
Program System ID:	FL6296142
Env. Interest Type:	TRANSIENT NON-COMMUNITY WATER SYSTEM
Contact Type:	ADMINISTRATIVE CONTACT
Start Date:	Not reported
End Date:	Not reported
Contact Name:	HANEEF MOHAMED
Contact Title:	Not reported
Contact Telephone:	860-671-7426
Contact Alternate Telephone:	Not reported
Contact Fax:	Not reported
Contact Email:	Not reported
Mailing Address:	12901 E. US HWY 92
Supplemental Address:	Not reported
Mailing City:	DOVER
Mailing State Code:	FL
Mailing State:	Not reported
Mailing Zip:	33527
Mailing Country:	US

Interest:

DRAFT

SECTION 1: FACILITY DETAIL REPORTS

...Continued...

Registry ID:	110053764627
Program System Name:	SFDW
Program System ID:	FL6296142 126956296142
Env. Interest Type:	WATER TREATMENT PLANT
Federal ST Code:	FEDERAL
Start Date:	Not reported
Start Date Qualifier:	Not reported
End Date:	Not reported
End Date Qualifier:	Not reported
Data Source:	SFDW
Last Reported:	Not reported
Date Created:	26-OCT-12
Date Updated:	10-MAY-20
Active Status:	ACTIVE

Registry ID:	110053764627
Program System Name:	SFDW
Program System ID:	FL6296142
Env. Interest Type:	TRANSIENT NON-COMMUNITY WATER SYSTEM
Federal ST Code:	FEDERAL
Start Date:	Not reported
Start Date Qualifier:	Not reported
End Date:	Not reported
End Date Qualifier:	Not reported
Data Source:	SFDW
Last Reported:	Not reported
Date Created:	27-OCT-12
Date Updated:	10-MAY-20
Active Status:	ACTIVE

Program:

Legislative District Number:	Not reported
HUC Code 8:	Not reported
HUC Code 12:	Not reported
Data Quality Code:	mO
Std Name:	MRTHN MCINTOSH MRTHN PLT
Std House Number:	12901
Std Street Name:	E US HIGHWAY 92
Std Base Name:	US HWY 92
Std Prefix:	E
Std Suffix:	Not reported
Std Stype Before:	Not reported
Std Stype After:	Not reported
Std Postal Code:	33527
Std City Name:	DOVER
Std County Name:	HILLSBOROUGH COUNTY
Std State Code:	FL
Std County FIPS:	12057
Std Country:	US
Std Full Address:	12901 E US HIGHWAY 92, DOVER, FL 33527 US
Address Type:	Not reported
Link Method:	Not reported
Location Description:	Not reported
User ID:	REFRESH
Sensitive Ind:	N
User Comment:	Not reported
Public Ind:	Y
Date Refresh:	17-OCT-22
Small Bus Ind:	Not reported
Env Justice Code:	Not reported
Parent Program System ID:	Not reported
Stand Alone Flag:	Not reported

DRAFT

SECTION 2: DATABASES AND UPDATE DATES

To maintain currency of the following federal, state and local databases, EDR contacts the appropriate government agency on a monthly or quarterly basis as required.

Elapsed ASTM days: Provides confirmation that this report meets or exceeds the 90-day updating requirement of the ASTM standard.

DATABASES FOUND IN THIS REPORT

FINDS: Facility Index System/Facility Registry System
Source: EPA
Telephone: Not reported
Facility Index System. FINDS contains both facility information and 'pointers' to other sources that contain more detail. EDR includes the following FINDS databases in this report: PCS (Permit Compliance System), AIRS (Aerometric Information Retrieval System), DOCKET (Enforcement Docket used to manage and track information on civil judicial enforcement cases for all environmental statutes), FURS (Federal Underground Injection Control), C-DOCKET (Criminal Docket System used to track criminal enforcement actions for all environmental statutes), FFIS (Federal Facilities Information System), STATE (State Environmental Laws and Statutes), and PADS (PCB Activity Data System).

Date of Government Version: 11/03/2023
Database Release Frequency: Quarterly
Date of Last EDR Contact: 02/27/2024
Date of Next Scheduled Update: 06/10/2024

DRAFT

Site 3:
Driscolls Agricultural Storage

DRAFT

Bob Henriquez
Hillsborough County Property Appraiser

https://www.hcpafl.org/
15th Floor County Ctr.
601 E. Kennedy Blvd, Tampa, Florida 33602-4932
Ph: (813) 272-6100

Folio: 082912-0100

Owner Information

Owner Name	DRISCOLL'S OF FLORIDA INC
Mailing Address	ATTN TAX DEPT PO BOX 50045 WATSONVILLE, CA 95077-5045
Site Address	12880 E 92 HWY, DOVER
PIN	U-30-28-21-ZZZ-000003-78840.0
Folio	082912-0100
Prior PIN	
Prior Folio	082912-0000
Tax District	U - UNINCORPORATED
Property Use	4400 PACKING PLANTS
Plat Book/Page	/
Neighborhood	220016.00 | SE Area of I4 and Kingsway
Subdivision	ZZZ | UNPLATTED

Value Summary

Taxing District	Market Value	Assessed Value	Exemptions	Taxable Value
County	$4,012,500	$3,328,011	$0	$3,328,011
Public Schools	$4,012,500	$4,012,500	$0	$4,012,500
Municipal	$4,012,500	$3,328,011	$0	$3,328,011
Other Districts	$4,012,500	$3,328,011	$0	$3,328,011

Note: This section shows Market Value, Assessed Value, Exemptions, and Taxable Value for taxing districts. Because of changes in Florida Law, it is possible to have different assessed and taxable values on the same property. For example, the additional $25,000 Homestead Exemption and the non-homestead CAP do not apply to public schools, and the Low Income Senior Exemption only applies to countywide and certain municipal millages.

Sales Information

Book / Page	Instrument	Month	Year	Type Inst	Qualified or Unqualified	Vacant or Improved	Price
7072 / 0193	93184346	08	1993	WD	Unqualified	Improved	$1,200,000
4123 / 1746		06	1983	WD	Unqualified	Vacant	$40,000

Building Information

Building 1

Type	70 | COLD STRG/PCKG
Year Built	1983

Building 1 Construction Details

Element	Code	Construction Detail
Class	S	Metal Frame
Exterior Wall	12	Metal
Roof Structure	10	Steel Frame
Roof Cover	9	Metal
Interior Walls	1	Masonry or Minimum
Interior Flooring	3	Concrete Above Grade
Heat/AC	0	None
Plumbing	3	Typical
Condition	3	Average
Stories	1.0	
Units	1.0	
Wall Height	14.00	

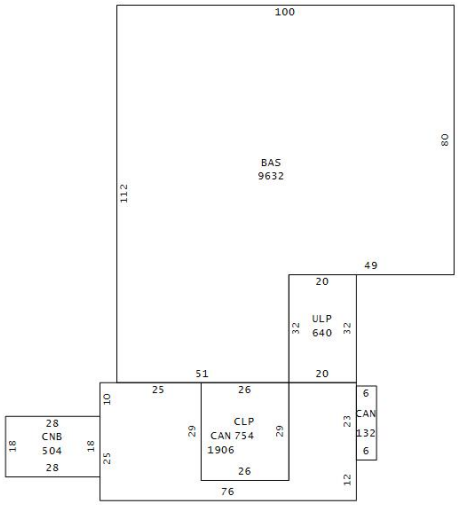

Building 1 subarea

Area Type	Gross Area	Heated Area	Depreciated Value
BAS	9,632	9,632	$590,387
CAN	1,906		$35,060
CAN	132		$2,452
CLP	754		$27,705
CNB	504		$3,065
ULP	640		$11,769
Totals	**13,568**	**9,632**	**$670,438**

Building 2

Type	70 | COLD STRG/PCKG
Year Built	1983

Building 2 Construction Details

Element	Code	Construction Detail
Class	S	Metal Frame
Exterior Wall	12	Metal
Roof Structure	10	Steel Frame
Roof Cover	9	Metal
Interior Walls	0	None
Interior Flooring	2	Concrete Finished
Heat/AC	0	None
Plumbing	3	Typical
Condition	3	Average
Stories	1.0	
Units	1.0	
Wall Height	20.00	

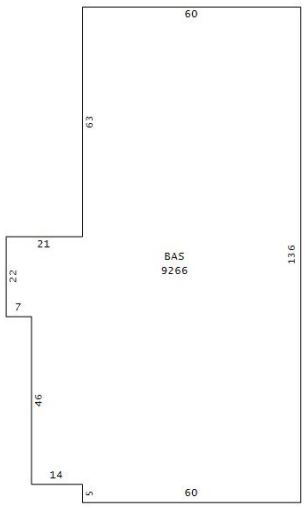

Building 2 subarea

Area Type	Gross Area	Heated Area	Depreciated Value
BAS	9,266	9,266	$585,519
Totals	**9,266**	**9,266**	**$585,519**

Building 3	
Type	70 | COLD STRG/PCKG
Year Built	1998

Building 3 Construction Details		
Element	**Code**	**Construction Detail**
Class	S	Metal Frame
Exterior Wall	12	Metal
Roof Structure	10	Steel Frame
Roof Cover	9	Metal
Interior Walls	1	Masonry or Minimum
Interior Flooring	3	Concrete Above Grade
Heat/AC	0	None
Plumbing	3	Typical
Condition	3	Average
Stories	1.0	
Units	1.0	
Wall Height	20.00	

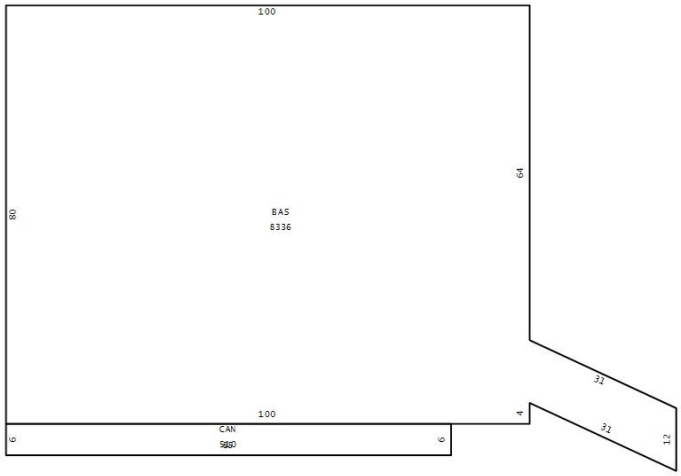

Building 3 subarea			
Area Type	**Gross Area**	**Heated Area**	**Depreciated Value**
BAS	8,336	8,336	$672,462
CAN	510		$12,342
Totals	**8,846**	**8,336**	**$684,804**

Building 4	
Type	49 | OFFICE <3 STORY
Year Built	1989

Building 4 Construction Details		
Element	**Code**	**Construction Detail**
Class	S	Metal Frame
Exterior Wall	12	Metal
Roof Structure	10	Steel Frame
Roof Cover	9	Metal
Interior Walls	5	Drywall
Interior Flooring	7	Tile
Heat/AC	2	Central
Plumbing	3	Typical
Condition	3	Average
Stories	1.0	
Units	1.0	
Wall Height	12.00	

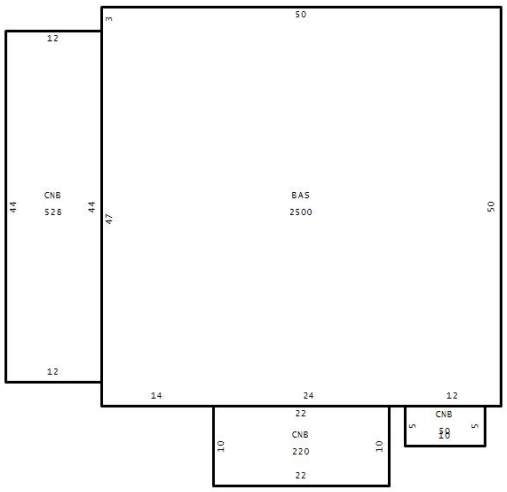

Building 4 subarea			
Area Type	**Gross Area**	**Heated Area**	**Depreciated Value**
BAS	2,500	2,500	$440,895
CNB	220		$3,880
CNB	50		$882
CNB	528		$9,347
Totals	**3,298**	**2,500**	**$455,004**

Building 5

Type	70 | COLD STRG/PCKG
Year Built	1998

Building 5 Construction Details

Element	Code	Construction Detail
Class	S	Metal Frame
Exterior Wall	12	Metal
Roof Structure	10	Steel Frame
Roof Cover	9	Metal
Interior Walls	0	None
Interior Flooring	2	Concrete Finished
Heat/AC	0	None
Plumbing	3	Typical
Condition	3	Average
Stories	1.0	
Units	1.0	
Wall Height	24.00	

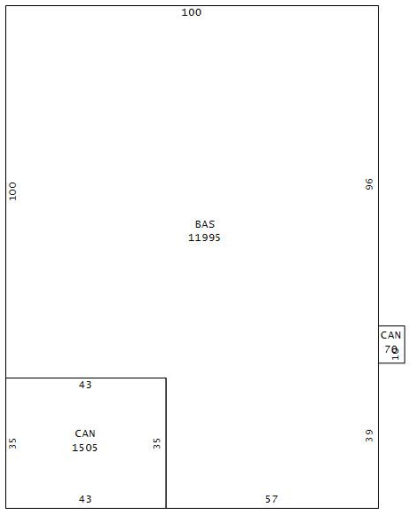

Building 5 subarea

Area Type	Gross Area	Heated Area	Depreciated Value
BAS	11,995	11,995	$977,026
CAN	1,505		$36,817
CAN	70		$1,711
Totals	**13,570**	**11,995**	**$1,015,554**

Building 6

Type	02 | MANUFACTURED HOME (AYB > 1976)
Year Built	2010

Building 6 Construction Details

Element	Code	Construction Detail
Class	D	Wood Frame
Exterior Wall	4	Wood/Masonry Siding
Roof Structure	3	Gable or Hip
Roof Cover	9	Metal
Interior Walls	5	Drywall
Interior Flooring	4	Vinyl
Heat/AC	2	Central
Architectural Style	19	Basic Mobile Home
Condition	2	Fair
Bedrooms	0.0	
Bathrooms	1.0	
Stories	1.0	
Units	1.0	

Building 6 subarea

Area Type	Gross Area	Heated Area	Depreciated Value
BAS	560	560	$30,997
DCK	12		$111
DCK	192		$1,605
DCK	96		$775
FOP	64		$886
Totals	**924**	**560**	**$34,374**

Extra Features

OB/XF Code	Description	Building	Year On Roll	Length	Width	Units	Value
0020	ASPHALT PAVING	1	1983	0	0	26,200.00	$39,614
0060	CONCRETE PAVEMENT	2	1983	0	0	10,700.00	$31,400
0260	FENCE CL6	4	1990	0	0	1,150.00	$10,925

0630	UTILITY METAL	1	2006	14	10	140.00	$3,249
0630	UTILITY METAL	3	2006	24	12	288.00	$6,683
0520	CANOPY	3	2006	0	0	168.00	$1,250
0310	WALL CB	1	2007	0	0	3,180.00	$24,168
0810	BRIDGE VEHICULAR	5	2012	54	32	1,728.00	$67,292
0651	SHED NOT PERMANENTLY AFFIXED	1	2012	0	0	2.00	$0
0640	UTILITY CB	0	2024	12	12	144.00	$5,472

Land Information

Use Code	Description	Zone	Front	Depth	Land Type	Total Land Units	Land Value
TLC1	TL Class 2	PD	0.0	0.0	SF | SQUARE FEET	43,560.00	$217,800
TF39	US 92 West 2	PD	0.0	0.0	SF | SQUARE FEET	178,918.00	$620,631

Legal Description

THAT PT OF E 345 FT OF NE 1/4 OF SW 1/4 N OF SR 600 LESS R/W FOR MC INTOSH RD

DRAFT

Site 3

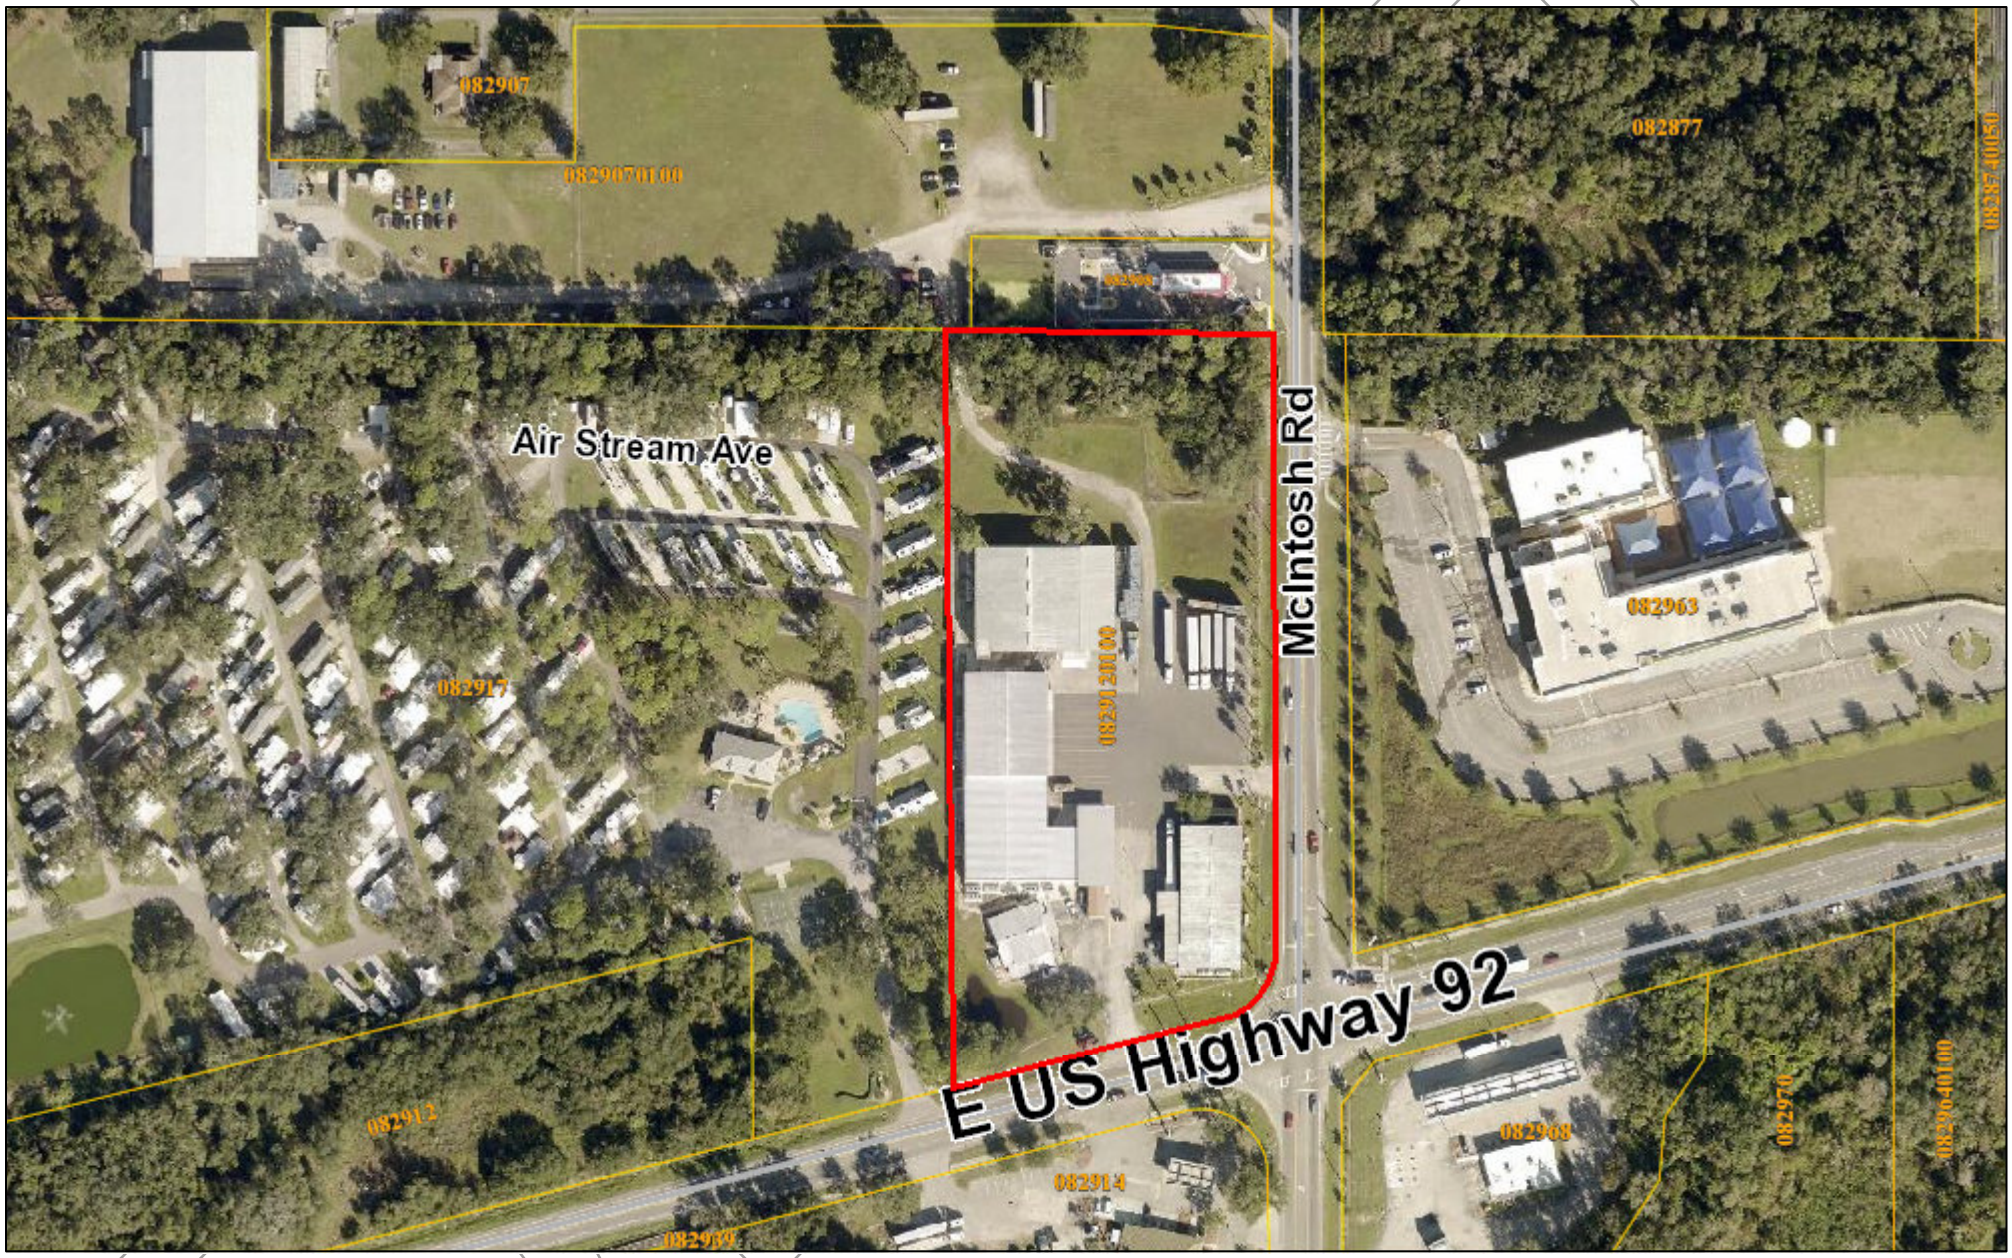

March 15, 2024

0 125 250 500 ft

Bob Henriquez, CFA
Hillsborough County Property Appraiser
This map is for assessment purposes only.
It is not a survey.
2021 Aerials

Florida Department of Environmental Protection

Bob Martinez Center
2600 Blair Stone Road
Tallahassee, Florida 32399-2400

Charlie Crist
Governor

Jeff Kottkamp
Lt Governor

Michael W Sole
Secretary

August 14, 2008

Miles Reiter
Driscoll Strawberry Associates, Inc
12880 US Hwy-92 E
Dover, FL 33527

RE: **Facility ID: FLR10HJ08**
Driscoll's Agricultural Storage
County: Hillsborough

Dear Permittee:

The Florida Department of Environmental Protection has received and processed your *Notice of Intent to Use Generic Permit for Stormwater Discharge from Large and Small Construction Activities* (NOI) and the accompanying processing fee. This letter acknowledges that:

- your NOI is complete;
- your processing fee is paid-in-full; and
- you are covered under the *Generic Permit for Stormwater Discharge from Large and Small Construction Activities* (CGP), DEP Document No. 62-621.300(4)(a).

Your project identification number is **FLR10HJ08**. Please include this number on all future correspondence to the Department regarding this permit.

This letter is not your permit. A copy of your permit, i.e., the CGP, is available online at **www.dep.state.fl.us/water/stormwater/npdes/docs/cgp.pdf** or by contacting the NPDES Stormwater Notices Center.

Your permit coverage became effective **August 08, 2008** and will expire **August 07, 2013**. To terminate your coverage prior to this expiration date, you must file a *National Pollutant Discharge Elimination System (NPDES) Stormwater Notice of Termination*, DEP Form 62-621.300(6) (NOT). An NOT must be filed within 14 days of either (a) your final stabilization of the site or (b) your relinquishment of control of the construction activities to a new operator. To renew your coverage beyond the expiration date, you

must submit a new NOI and processing fee to the Department no later than two days before coverage expires.

Until your permit coverage is terminated, modified, or revoked, you are authorized to discharge stormwater from the construction site referenced in your NOI to surface waters in accordance with the terms and conditions of the CGP. Some key conditions of the CGP are:

- implementation of your stormwater pollution prevention plan (SWPPP);
- conducting and documenting routine inspections; and
- retaining the records required by the permit (including your SWPPP) at the construction site or the alternate location specified in your NOI.

If you have any questions concerning this acknowledgment letter, please contact the NPDES Stormwater Notices Center at (866) 336-6312 or (850) 297-1232.

CERTIFICATE OF SERVICE

THE UNDERSIGNED HEREBY CERTIFIES that the foregoing acknowledgment of coverage under the Construction Generic Permit Rule 62-621.300(4), F.A.C., was mailed by Science Applications International Corporation, working under FDEP Contract Number WM908, on behalf of the Florida Department of Environmental Protection, on the date indicated below via the United States Postal Service.

Name: Diane Booth Date: 8/14/2008

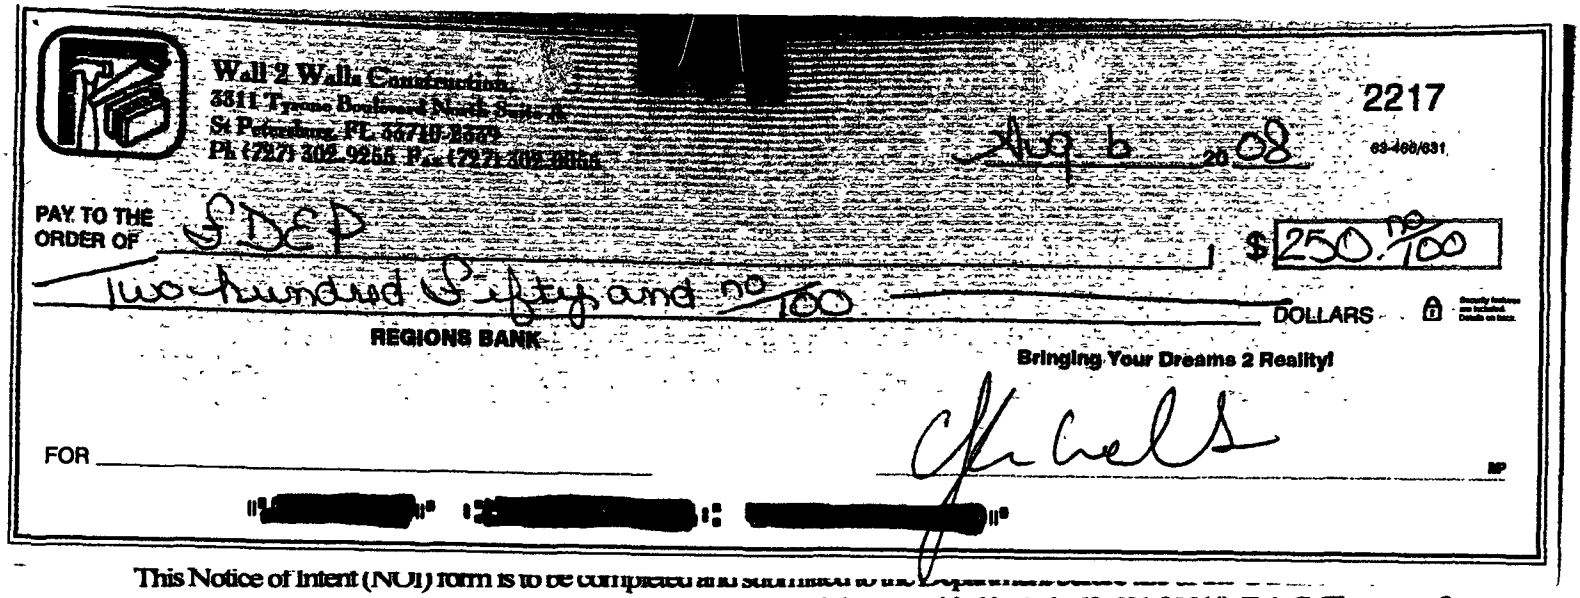
Wall 2 Wall Construction
3311 Tyrone Blvd. North Suite A
St Petersburg, FL 33710-2573
Ph (727) 302-9255 Fax (727) 302-9866

2217
63-468/631

Aug 6 2008

PAY TO THE ORDER OF DEP

$ 250.00

Two hundred fifty and no 100 DOLLARS

REGIONS BANK

Bringing Your Dreams 2 Reality!

FOR

[redacted]

This Notice of Intent (NOI) form is to be completed and submitted to the Department to give notice of coverage under the generic permit for Stormwater Discharge From Large and Small Construction Activities provided in Rule 62-621.300(4), F.A.C. The type of project or activity that qualifies for use of the generic permit, the conditions of the permit, and additional requirements to request coverage are specified in the generic permit document [DEP Document 62-621.300(4)(a)]. The appropriate generic permit fee, as specified in Rule 62-4.050(4)(d), F.A.C., shall be submitted with this NOI in order to obtain permit coverage. Permit coverage will not be granted without submittal of the appropriate generic permit fee. You should familiarize yourself with the generic permit document and the attached instructions before completing this NOI form. Please print or type information in the appropriate areas below.

I. **IDENTIFICATION NUMBER:** Project ID _____

II. **APPLICANT INFORMATION:**

A. Operator Name: Driscoll Strawberry Associates, Inc.			
B. Address: 12880 U.S. Highway 92 E			
C. City: Dover		D. State: FL	E. Zip Code: 33527-4102
F. Operator Status: P	G. Responsible Authority: Miles Reiter - CEOP		
	H. Phone No.: 813-659-2551		

III. **PROJECT/SITE LOCATION INFORMATION:**

A. Project Name: Driscoll's Agricultural Storage			
B. Project Address/Location: NW of the intersection of US Highway 92 E & McIntosh Road			
C. City: Dover		D. State: FL	E. Zip Code: 33527
F. County: Hillsborough	G. Latitude: 28 ° 01 ' 07 "	Longitude: 82 ° 14 ' 55 "	
H. Is the site located on Indian lands? ☐ Yes ☒ No		I. Water Management District: SWFWMD	
J. Project Contact: Lucas Carlo, P.E.			K. Phone No.: 813-250-3535

DEP Form 62-621.300(4)(b)
Effective May 1, 2003

AUG 13 2008
By

NOTICE OF INTENT TO USE GENERIC PERMIT FOR STORMWATER DISCHARGE FROM LARGE AND SMALL CONSTRUCTION ACTIVITIES (RULE 62-621.300(4), F.A.C.)

This Notice of Intent (NOI) form is to be completed and submitted to the Department before use of the Generic Permit for Stormwater Discharge From Large and Small Construction Activities provided in Rule 62-621.300(4), F.A.C. The type of project or activity that qualifies for use of the generic permit, the conditions of the permit, and additional requirements to request coverage are specified in the generic permit document [DEP Document 62-621.300(4)(a)]. The appropriate generic permit fee, as specified in Rule 62-4.050(4)(d), F.A.C., shall be submitted with this NOI in order to obtain permit coverage. Permit coverage will not be granted without submittal of the appropriate generic permit fee. You should familiarize yourself with the generic permit document and the attached instructions before completing this NOI form. Please print or type information in the appropriate areas below.

I. **IDENTIFICATION NUMBER:** Project ID _____

II. **APPLICANT INFORMATION:**

A. Operator Name: **Driscoll Strawberry Associates, Inc.**		
B. Address: **12880 U.S. Highway 92 E**		
C. City: **Dover**	D. State: **FL**	E. Zip Code: **33527-4102**
F. Operator Status: **P**	G. Responsible Authority: **Miles Reiter - CEOP**	
	H. Phone No.: **813-659-2551**	

III. **PROJECT/SITE LOCATION INFORMATION:**

A. Project Name: **Driscoll's Agricultural Storage**			
B. Project Address/Location: **NW of the intersection of US Highway 92 E & McIntosh Road**			
C. City: **Dover**		D. State: **FL**	E. Zip Code: **33527**
F. County: **Hillsborough**	G. Latitude: **28 ° 01 ' 07 "**	Longitude: **82 ° 14 ' 55 "**	
H. Is the site located on Indian lands? ☐ Yes ☒ No		I. Water Management District: **SWFWMD**	
J. Project Contact: **Lucas Carlo, P.E.**			K. Phone No.: **813-250-3535**

RECEIVED
AUG 13 2008
BY

IV. PROJECT/SITE ACTIVITY INFORMATION:

A Indicate whether -Large or Small Construction (check only one),	☐ Large Construction (Project will disturb five or more acres of land.) ☒ Small Construction (Project will disturb one or more acres but less than five acres of land.)
B Approximate total area of land disturbance from commencement through completion of construction: 1.74 Acres	
C SWPPP Location ☐ Address in Part II above ☐ Address in Part III above ☒ other address (specify below)	
D. SWPPP Address. 311 N. Newport Avenue, Suite #100,	
E City- Tampa, Florida 33603-1323	F. State: Fl G. Zip Code: 33606-1323
B Construction Period Start Date: 8/2008	Completion Date: 11/2008

V. DISCHARGE INFORMATION

A. MS4 Operator Name (if applicable): N/A
B. Receiving Water Name: Hillsborough County

VI. CERTIFICATION:

I certify under penalty of law that this document and all attachments were prepared under my direction or supervision in accordance with a system designed to assure that qualified personnel properly gather and evaluate the information submitted. Based on my inquiry of the person or persons who manage the system or those persons directly responsible for gathering the information, the information submitted is, to the best of my knowledge and belief, true, accurate, and complete. I am aware that there are significant penalties for submitting false information, including the possibility of fine and imprisonment for knowing violations.

Name and Official Title (Type or Print) **Miles Reiter - CEOP, Driscoll Strawberry Associates, Inc.**

T C, Agent for — Signature:

8/5/08 — Date Signed:

1 Signatory requirements are contained in Rule 62-620.305, F.A.C.

RECEIVED
AUG 13 2008
By

AFFIDAVIT OF PROPERTY OWNER DESIGNATION OF A PERSONAL REPRESENTATIVE TO SIGN SERVICE REQUEST, PERMIT APPLICATIONS, CERTIFICATES AND RELATED DOCUMENTS

To:

Hillsborough County
Hillsborough County Environmental Protection Commission
Hillsborough County Health Department
Florida Department of Environmental Protection
Southwest Florida Water Management District
Florida Department of Transportation

STATE OF FLORIDA
COUTNY OF HILLSBOROUGH

Before me this personally appeared Miles Reiter who being duly sworn, deposes and say: I hereby proclaim that I have an investor's interest in the ownership of the property described in the attached application and to act in my behalf I hereby designate Lucas Carlo, P.E. to sign above application (s).

RECEIVED
AUG 13 2008
By

CALIFORNIA JURAT WITH AFFIANT STATEMENT

State of California

County of Santa Cruz } ss.

☒ See Attached Document (Notary to cross out lines 1–6 below)
☐ See Statement Below (Lines 1–5 to be completed only by document signer[s], *not* Notary)

Signature of Document Signer No. 1

Signature of Document Signer No. 2 (if any)

Subscribed and sworn to (or affirmed) before me on this

4 (Date) day of April (Month), 2008 (Year) by

(1) Miles Reiter (Name of Signer),

☐ Personally known to me
☒ Proved to me on the basis of satisfactory evidence to be the person who appeared before me (.) (.)

(and

(2) _____ (Name of Signer),

☐ Personally known to me
☐ Proved to me on the basis of satisfactory evidence to be the person who appeared before me.)

Jesus Sanchez
Signature of Notary Public

JESUS SANCHEZ
Commission # 1571402
Notary Public - California
Monterey County
My Comm. Expires Apr 22, 2009

Place Notary Seal Above

OPTIONAL

Though the information below is not required by law, it may prove valuable to persons relying on the document and could prevent fraudulent removal and reattachment of this form to another document.

Further Description of Any Attached Document

Title or Type of Document: Affidavit of property owner designation

Document Date: 4/4/08 Number of Pages: 1

Signer(s) Other Than Named Above: —

RIGHT THUMBPRINT OF SIGNER #1	RIGHT THUMBPRINT OF SIGNER #2
Top of thumb here	Top of thumb here

©2004 National Notary Association • 9350 De Soto Ave., P.O. Box 2402 • Chatsworth, CA 91313-2402 • www.NationalNotary.org Item #5910 Reorder: Call Toll-Free 1-800-876-6827

RECEIVED
AUG 13 2008
By _____

LETTER OF TRANSMITTAL

HAMILTON
ENGINEERING & SURVEYING, INC.
311 N. Newport Ave. Tampa, FL 33606 | Phone: 813.250.3535 - Fax: 813.250.3636

DATE: August 6, 2008	HESI JOB # 20-080181
ATTENTION: Review Team	
RE: Driscoll's Agricultural Storage	

TO: Florida Dept of Environmental Protection
NPDES Stormwater Notices Center, MS #25 1 0
2600 Blair Stone Rd.
Tallahassee, Florida 32399-2400

DELIVERY BY:

☒ Regular Mail ☐ Express Mail ☐ Courier ☐ _____

WE ARE SENDING YOU:

☐ Shop Drawings ☐ Prints ☐ Plans ☐ Specifications ☐ CD's
☐ Copy of Letter ☒ Applications ☐ Reports ☒ Check

#	DESCRIPTION
1	NOI to use generic permit for stormwater discharge from large and small construction activities
1	SWPPP form
1	Check in the amount of $250.00

THESE HAVE BEEN TRANSMITTED AS CHECKED BELOW:

☐ As Requested ☐ Approved as Submitted ☐ Resubmit _____ copies for approval
☐ For Approval ☐ Approved as Noted ☐ Submit _____ copies for distribution
☐ For Your Use ☐ Returned for Corrections ☐ Return _____ corrected prints
☐ For review and comments ☐ _____
☐ For Bids Due _____ ☐ Prints returned after loan to us

REMARKS: Please feel free to call me if you have any questions or comments regarding this project or require any additional information. I can be reached at (813) 250-3535 or email: kerrim@hamiltontampa.com

COPY TO: _____

SIGNED: Kerri Meadows

RECEIVED
AUG 13 2008
By _____

Stormwater Pollution Prevention Plan

I certify under penalty of law that this document and all attachments were prepared under my direction or supervision in accordance with a system designed to assure that qualified personnel properly gathered and evaluated the information submitted. Based on my inquiry of the person or persons who manage the system, or those persons directly responsible for gathering the information, the information submitted is, to the best of my knowledge and belief, true, accurate, and complete. I am aware that there are significant penalties for submitting false information, including the possibility of fine and imprisonment for knowing violations."

Miles Reiter - CEOP, Driscoll Strawberry Associates, Inc.	8/5/08
Name (Operator and/or Responsible Authority)	Date

Project Name and location information:	Driscoll's Agricultural Storage NW of the intersection of US Highway 92 E & McIntosh Road Dover, FL 33527

A site map must be developed and must contain, at a minimum, the following information:

1. Drainage patterns,
2. Approximate slopes after major grading activities,
3. Areas of soil disturbance,
4. Outline all areas that are not to be disturbed,
5. Location of all major structural and non-structural controls,
6. The location of expected stabilization practices,
7. Wetlands and surface waters, and
8. Locations where stormwater may discharge to a surface water or MS4.

RECEIVED
AUG 13 2008
By

Site Description

Describe the nature of the construction activity:	**The project consists of the construction of a stormwater management system to serve a 15,000 square foot Agricultural Storage building. The stormwater system and flood plain compensation areas are master planned for future 5,000 square foot building expansion**
Describe the intended sequence of major soil disturbing activities:	**1. Construct silt fence (see grading & drainage plan).** **2. Construct excavate ponds for sediment traps for site runoffs.** **3. Begin building construction.** **4. Construct install storm sewer system.** **5. Construct remaining ponds.** **6. Complete final grading and paving.** **7. Construct landscaping, and final stabilization (grass sod, seed & mulch, etc.)**
Total area of the site:	**7.88** Acres
Total area of the site to be disturbed:	**1.74** Acres
Existing data describing the soil or quality of any stormwater discharge from the site:	**See Geotechnical Report**
Estimate the drainage area size for each discharge point:	**0.8 Acres**
Latitude and longitude of each discharge point and identify the receiving water or MS4 for each discharge point:	**Latitude - 28° 01' 07"** **Longitude - 82° 14' 55"** **Name: Hillsborough County**

RECEIVED
AUG 13 2008
By

Give a detailed description of all controls, Best Management Practices (BMPs) and measures that will be implemented at the construction site for each activity identified in the intended sequence of major soil disturbing activities section. Provide time frames in which the controls will be implemented. NOTE: All controls shall be consistent with performance standards for erosion and sediment control and stormwater treatment set forth in s. 62-40.432, F.A.C., the applicable Stormwater or Environmental Resource Permitting requirements of the Department or a Water Management District, and the guidelines contained in the Florida Development Manual: A Guide to Sound Land and Water Management (DEP, 1988) and any subsequent amendments.
Silt fence will be constructed around the entire perimeter of the site. The retention pond will be constructed to accept stormwater runoff during and after the completion of construction.
Describe all temporary and permanent stabilization practices. Stabilization practices include temporary seeding, mulching, permanent seeding, geotextiles, sod stabilization, vegetative buffer strips, protection of trees, vegetative preservations, etc.
Top of soil stock piles and disturbed portions of the site where construction activity temporarily ceases for at least 21 days shall be stabilized with temporary grass and mulch no later than 14 days from the last construction activity. Areas of the site which are to be paved will be temporarily stabilized by applying stabilization and base.
Describe all structural controls to be implemented to divert stormwater flow from exposed soils and structural practices to store flows, retain sediment on-site or in any other way limit stormwater runoff. These controls include silt fences, earth dikes, diversions, swales, sediment traps, check dams, subsurface drains, pipe slope drains, level spreaders, storm drain inlet protection, rock outlet protection, reinforced soil retaining systems, gabions, coagulating agents and temporary or permanent sediment basins.
The stormwater collection system will be constructed first.

RECEIVED
AUG 13 2008
By

Describe all sediment basins to be implemented for areas that will disturb 10 or more acres at one time. The sediment basins (or an equivalent alternative) should be able to provide 3,600 cubic feet of storage for each acre drained. Temporary sediment basins (or an equivalent alternative) are recommended for drainage areas under 10 acres.
The proposed retention pondwill serve as the sediment basin.
Describe all permanent stormwater management controls such as, but not limited to, detention or retention systems or vegetated swales that will be installed during the construction process.
The retention pond will be constructed to remove sediment prior to discharge into (discharge area). Water quality treatment for the first (1/2" if dry pond or 1" if wet pond) of runoff will be provided within the on-site retention.

Describe in detail controls for the following potential pollutants

Waste disposal, this may include construction debris, chemicals, litter, and sanitary wastes:	**All construction materials and debris will be placed in a dumpster and hauled off site to a landfill or other proper disposal site. No materials will be buried on site.**
Offsite vehicle tracking from construction entrances/exits:	**Off Site vehicle tracking of sediments and dust generation will be minimized via a rock construction entrance per FDOT Number 106, daily street sweeping and the use of water to keep dust down.**

RECEIVED
AUG 13 2008
By

The proper application rates of all fertilizers, herbicides and pesticides used at the construction site:	**Fertilizers and pesticides will be used at a minimum and in accordance with the manufacturer's suggested application rates.**
The storage, application, generation and migration of all toxic substances:	**N/A**
Other:	**Port-o-lets will be placed away from storm sewer systems, storm inlet(s), surface waters and wetlands. No vehicle maintenance shall be conducted on-site, a washdown area shall be designated at all times and will not be located in any area that will allow for the discharge of polluted runoff. A small-vegetated berm shall be placed around the washdown area.**

Provide a detailed description of the maintenance plan for all structural and non-structural controls to assure that they remain in good and effective operating condition.
Contractor shall provide routine maintenance of permanent and temporary sediment and erosion control features in accordance with the technical specifications or as follows, whichever is more stringent: **1. Silt fence shall be inspected at least weekly. Any required repairs shall be made immediately** **2. Maintenance shall be performed on the rock entrance when any void spaces are full of sediment.** **3. Hay bales shall be used in areas where effectiveness is required for less than 3 months. Inspection of the hay bales shall take place immediately after each rainfall and any required repairs shall be made immediately.** **4. Inlet(s)/outfalls shall be inspected immediately after each rain event and any required repairs to the hay bales, silt fence, or filter fabric shall be performed immediately.** **5. Bare areas of the site that were previously seeded shall be reseeded per manufacturer's instructions.** **6. Mulch and sod that has been washed out shall be replaced immediately.** **7. Maintain all other areas of the site with proper controls as necessary.**

RECEIVED
AUG 13 2008
By

Inspections: Describe the inspection and inspection documentation procedures, as required by Part V.D.4. of the permit. Inspections must occur at least once a week and within 24 hours of the end of a storm event that is 0.50 inches or greater (see attached form)
1. All control measures shall be inspected at least once each week and following any storm event of 0.5-inches or greater by a contractors representative. 2. All measures shall be maintained in good working order; if a repair is necessary, it shall be initiated within 24 hours of report. 3. Built up sediment shall be removed from silt fence when it has reached one-third the height of the silt fence. 4. Silt fence shall be inspected regularly for depth of sediment and tears to see if the fabric is securely attached to the fence posts and to see that the fence posts are firmly in the ground. 5. The sediment basins shall be inspected depth of sediment and build up of sediment shall be removed when it reaches 10% of the design capacity or at the end of the job. 6. Temporary and permanent grassing and mulching and sodding shall be inspected for bare spots and washouts. 7. A maintenance inspection report shall be made after each inspection by the contractor and shall be kept in an active log readily available at the job site. 8. The contractor shall be responsible for inspections, maintenance, repair activities and completing the inspection and maintenance report.

Identify and describe all sources of non-stormwater discharges as allowed in Part IV.A.3. of the permit. Flows from fire fighting activities do not have to be listed or described.
It is expected that the non-storm water discharges will occur from the site during the construction period: **1. Water from water line flushing.** **2. Pavement wash waters (where no spills or leaks of toxic or hazardous materials have occurred).** **3. Uncontaminated groundwater (from dewatering excavation). All non-storm water discharges shall be directed to the sediment basin prior to discharge.**

This SWPPP must clearly identify, for each measure identified within the SWPPP, the contractor(s) or subcontractor(s) that will implement each measure. All contractor(s) and subcontractor(s) identified in the SWPPP must sign the following certification

"I certify under penalty of law that I understand, and shall comply with, the terms and conditions of the State of Florida Generic Permit for Stormwater Discharge from Large and Small Construction Activities and this Stormwater Pollution Prevention Plan prepared thereunder."

Name	Title	Company Name, Address and Phone Number	Date
Doug Byrd	Construction Manager	Wall 2 Walls Construction 7875 Country Club Road North St Petersburg, FL 33710 727-302-9255	

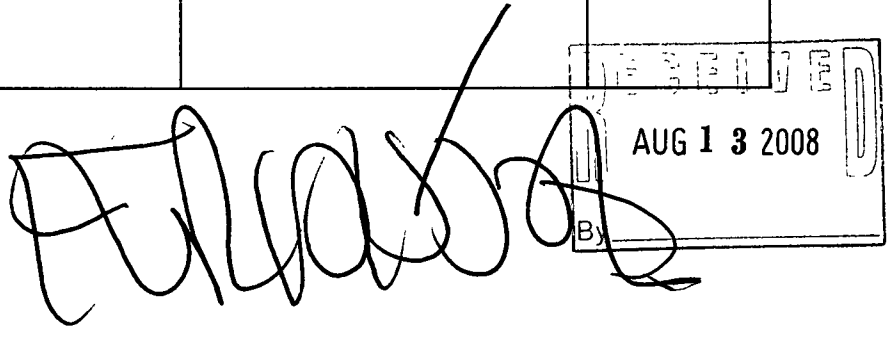

Detailed Facility Report

Facility Summary

DRISCOLL'S AGRICULTURAL STORAG

US HWY-92 E & MCINTOSH RD, DOVER, FL 33527

FRS (Facility Registry Service) ID: 110037315544

EPA Region: 04

Latitude: 28.00448

Longitude: -82.222011

Locational Data Source: Zip Code Centroid

Industries: --

Indian Country: N

Enforcement and Compliance Summary

Statute	CWA
Compliance Monitoring Activities (5 years)	--
Date of Last Compliance Monitoring Activity	--
Compliance Status	Terminated Permit
Qtrs in Noncompliance (of 12)	0
Qtrs with Significant Violation	0
Informal Enforcement Actions (5 years)	--
Formal Enforcement Actions (5 years)	--
Penalties from Formal Enforcement Actions (5 years)	--
EPA Cases (5 years)	--
Penalties from EPA Cases (5 years)	--

Regulatory Information

Clean Air Act (CAA): No Information

Clean Water Act (CWA): Non-Major, Permit Terminated; Compliance Tracking Off (FLR10HJ08)

Resource Conservation and Recovery Act (RCRA): No Information

Safe Drinking Water Act (SDWA): No Information

Other Regulatory Reports

Air Emissions Inventory (EIS): No Information

Greenhouse Gas Emissions (eGGRT): No Information

Toxic Releases (TRI): No Information

Compliance and Emissions Data Reporting Interface (CEDRI): No Information

Go To Enforcement/Compliance Details

Known Data Problems <https://epa.gov/resources/echo-data/known-data-problems>

Facility/System Characteristics

Facility/System Characteristics

System	Statute	Identifier	Universe	Status	Areas	Permit Expiration Date	Indian Country	Latitude	Longitude
FRS		110037315544					N		

Facility Address

System	Statute	Identifier	Facility Name	Facility Address	Facility County
FRS		110037315544	DRISCOLL'S AGRICULTURAL STORAG	US HWY-92 E & MCINTOSH RD, DOVER, FL 33527	Hillsborough County

Facility SIC (Standard Industrial Classification) Codes

No data records returned

System	Identifier	SIC Code	SIC Description

Facility NAICS (North American Industry Classification System) Codes

No data records returned

System	Identifier	NAICS Code	NAICS Description

Facility Industrial Effluent Guidelines

No data records returned

Identifier	Effluent Guideline (40 CFR Part)	Effluent Guideline Description

Facility Tribe Information

No data records returned

Reservation Name	Tribe Name	EPA Tribal ID	Distance to Tribe (miles)

Enforcement and Compliance

Compliance Monitoring History

Last 5 Years

No data records returned

Statute	Source ID	System	Activity Type	Compliance Monitoring Type	Lead Agency	Date	Finding (if applicable)

Entries in italics are not included in ECHO's Compliance Monitoring Activity counts because they are not compliance monitoring strategy <https://www.epa.gov/compliance/compliance-monitoring-programs> *activities or because they are not counted as inspections within EPA's Annual Results* <https://www.epa.gov/enforcement/enforcement-data-and-results>*.*

Compliance Summary Data

Statute	Source ID	Current SNC (Significant Noncompliance)/HPV (High Priority Violation)	Current As Of	Qtrs with NC (Noncompliance) (of 12)	Data Last Refreshed
CWA	FLR10HJ08	No	09/30/2023	0	03/08/2024

Three-Year Compliance History by Quarter

Statute	Program/Pollutant/Violation Type	QTR 1	QTR 2	QTR 3	QTR 4	QTR 5	QTR 6	QTR 7	QTR 8	QTR 9	QTR 10	QTR 11	QTR 12	QTR 13+
CWA (Source ID: FLR10HJ08)		10/01-12/31/20	01/01-03/31/21	04/01-06/30/21	07/01-09/30/21	10/01-12/31/21	01/01-03/31/22	04/01-06/30/22	07/01-09/30/22	10/01-12/31/22	01/01-03/31/23	04/01-06/30/23	07/01-09/30/23	10/01-03/08/24
	Facility-Level Status	Terminated Permit	Terminated Permit	Terminated Permit	Terminated Permit	Terminated Permit	Terminated Permit	Terminated Permit	Terminated Permit	Terminated Permit	Terminated Permit	Terminated Permit	Terminated Permit	Terminated Permit
	Quarterly Noncompliance Report History													

Informal Enforcement Actions

Last 5 Years

No data records returned

Statute	System	Source ID	Type of Action	Lead Agency	Date

Entries in italics are not counted as "informal enforcement actions" in EPA policies pertaining to enforcement response tools.

Formal Enforcement Actions

Last 5 Years

No data records returned

Statute	System	Law/ Section	Source ID	Type of Action	Case No.	Lead Agency	Case Name	Issued/ Filed Date	Settlements/ Actions	Settlement/ Action Date	Federal Penalty Assessed	State/ Local Penalty Assessed	Penalty Amount Collected	SEP Value	Comp Action Cost

Environmental Conditions

Watersheds

No data records returned

12-Digit WBD (Watershed Boundary Dataset) HUC (RAD (Reach Address Database))	WBD (Watershed Boundary Dataset) Subwatershed Name (RAD (Reach Address Database))	State Water Body Name (ICIS (Integrated Compliance Information System))	Beach Closures Within Last Year	Beach Closures Within Last Two Years	Pollutants Potentially Related to Impairment	Watershed with ESA (Endangered Species Act)-listed Aquatic Species?

Assessed Waters From Latest State Submission (ATTAINS)

No data records returned

State	Report Cycle	Assessment Unit ID	Assessment Unit Name	Water Condition	Cause Groups Impaired	Drinking Water Use	Ecological Use	Fish Consumption Use	Recreation Use	Other Use

Air Quality Nonattainment Areas

No data records returned

Pollutant	Within Nonattainment Status Area?	Nonattainment Status Applicable Standard(s)	Within Maintenance Status Area?	Maintenance Status Applicable Standard(s)

Pollutants

Toxics Release Inventory History of Reported Chemicals Released or Transferred in Pounds per Year at Site

No data records returned

TRI Facility ID	Year	Air Emissions	Surface Water Discharges	Off-Site Transfers to POTWs (Publicly Owned Treatment Works)	Underground Injections	Disposal to Land	Total On-Site Releases	Total Off-Site Transfers

Toxics Release Inventory Total Releases and Transfers in Pounds by Chemical and Year

No data records returned

Chemical Name

CWA (Clean Water Act) Discharge Monitoring Report (DMR) Pollutant Loadings

DMR and TRI Multi-Year Loading Report

No data records returned

NPDES ID	Description

Community

Environmental Justice

This section shows indexes from EJScreen, EPA's screening tool for environmental justice (EJ) concerns. EPA uses these indexes to identify geographic areas that may warrant further consideration or analysis for potential EJ concerns. Use of these indexes does not designate an area as an "EJ community" or "EJ facility." EJScreen provides screening level indicators, not a determination of the existence or absence of EJ concerns. For more information, see the EJScreen home page.

No valid spatial coordinate is available for this facility.

Demographic Profile of Surrounding Area (1-Mile Radius)

This section provides demographic information regarding the community surrounding the facility. ECHO compliance data alone are not sufficient to determine whether violations at a particular facility had negative impacts on public health or the environment. Statistics are based upon the 2010 U.S. Census and 2017 - 2021 American Community Survey (ACS) 5-year Summary and are accurate to the extent that the facility latitude and longitude listed below are correct. EPA's spatial processing methodology considers the overlap between the selected radii and the census blocks (for U.S. Census demographics) and census block groups (for ACS demographics) in determining the demographics surrounding the facility. For more detail about this methodology, see the DFR Data Dictionary <https://epa.gov/help/reports/dfr-data-dictionary#demographic>.

No demographic profile information available for this facility.

DRAFT

FRS Facility Detail Report

DRISCOLL'S AGRICULTURAL STORAG

EPA Registry Id: 110037315544
US HWY-92 E & MCINTOSH RD
DOVER, FL 33527

There is no valid (quality assured) locational data currently available in the FRS database for this facility.

Facility Registry Service Links:

- Facility Registry Service (FRS) Overview
- FRS Facility Query
- FRS Organization Query
- EZ Query
- FRS Physical Data Model
- FRS Geospatial Model

Report an Error

Environmental Interests

Information System	System Facility Name	Information System Id/Report Link	Environmental Interest Type	Data Source	Last Updated Date	Supplemental Environmental Interests:
NATIONAL POLLUTANT DISCHARGE ELIMINATION SYSTEM (ICIS-NPDES)	DRISCOLL'S AGRICULTURAL STORAG	FLR10HJ08	ICIS-NPDES NON-MAJOR	ICIS		**ICIS-** ENFORCEMENT/COMPLIANCE ACTIVITY
NATIONAL POLLUTANT DISCHARGE ELIMINATION SYSTEM (ICIS-NPDES)	DRISCOLL'S AGRICULTURAL STORAG	FLR10HJ08	STORM WATER CONSTRUCTION	ICIS		**ICIS-** ENFORCEMENT/COMPLIANCE ACTIVITY
FLORIDA - FIESTA DATA MAINTENANCE	DRISCOLL S AGRICULTURAL STORAGE	86832	STATE MASTER	FLORIDA DEP		

Additional EPA Reports:	Enforcement and Compliance

Standard Industrial Classification Codes (SIC)

No SIC Codes returned.

Facility Codes and Flags

EPA Region:	04
Duns Number:	
Congressional District Number:	
Legislative District Number:	
HUC Code/Watershed:	
US Mexico Border Indicator:	
Federal Facility:	NO
Tribal Land:	NO

Alternative Names

Alternative Name	Source of Data
DRISCOLL S AGRICULTURAL STORAGE	FLORIDA DEP

Organizations

Affiliation Type	Name	DUNS Number	Information System	Mailing Address
OWNER	MILES REITER		NPDES	View

National Industry Classification System Codes (NAICS)

No NAICS Codes returned.

Facility Mailing Addresses

Affiliation Type	Delivery Point	City Name	State	Postal Code	Information System
OWNER	12880 US HWY-92 E	DOVER	FL	33527	NPDES

Contacts

No Contacts returned.

Query executed on: MAR-15-2024

Site 4:
Independence Academy

DRAFT

Site 4

March 15, 2024

0 125 250 500 ft

Bob Henriquez, CFA
Hillsborough County Property Appraiser
This map is for assessment purposes only.
It is not a survey.
2021 Aerials

Bob Henriquez
Hillsborough County Property Appraiser

https://www.hcpafl.org/
15th Floor County Ctr.
601 E. Kennedy Blvd, Tampa, Florida 33602-4932
Ph: (813) 272-6100

Folio: 082963-0000

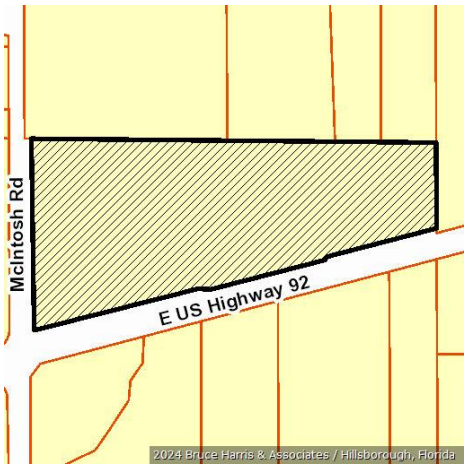

Owner Information

Owner Name	ADVANTAGE ACADEMY OF HILLSBOROUGH INC
Mailing Address	5471 N UNIVERSITY DR CORAL SPRINGS, FL 33067-4634
Site Address	12902 E 92 HWY, DOVER
PIN	U-30-28-21-ZZZ-000003-79290.0
Folio	082963-0000
Prior PIN	
Prior Folio	000000-0000
Tax District	U - UNINCORPORATED
Property Use	7200 PRIVATE SCHOOL
Plat Book/Page	/
Neighborhood	220016.00 | SE Area of I4 and Kingsway
Subdivision	ZZZ | UNPLATTED

Value Summary

Taxing District	Market Value	Assessed Value	Exemptions	Taxable Value
County	$13,588,728	$13,588,728	$13,588,728	$0
Public Schools	$13,588,728	$13,588,728	$13,588,728	$0
Municipal	$13,588,728	$13,588,728	$13,588,728	$0
Other Districts	$13,588,728	$13,588,728	$13,588,728	$0

Note: This section shows Market Value, Assessed Value, Exemptions, and Taxable Value for taxing districts. Because of changes in Florida Law, it is possible to have different assessed and taxable values on the same property. For example, the additional $25,000 Homestead Exemption and the non-homestead CAP do not apply to public schools, and the Low Income Senior Exemption only applies to countywide and certain municipal millages.

Sales Information

Book / Page	Instrument	Month	Year	Type Inst	Qualified or Unqualified	Vacant or Improved	Price
26747 / 1817	2019278969	06	2019	QC	Unqualified	Improved	$100
26747 / 1813	2019278968	06	2019	WD	Unqualified	Improved	$16,300,000
22413 / 1439	2014051202	01	2014	WD	Unqualified	Vacant	$116,200
22399 / 1497	2014041362	01	2014	WD	Qualified	Vacant	$725,000
22331 / 0991	2013478902	12	2013	QC	Unqualified	Vacant	$115,000
3442 / 0696		11	1978	WD	Qualified	Vacant	$55,000

Building Information

Building 1

Type	90 | SCHOOL
Year Built	2015

Building 1 Construction Details

Element	Code	Construction Detail
Class	C	Concrete Block
Exterior Wall	10	Precast Panel
Roof Structure	10	Steel Frame
Roof Cover	12	Rubber or Plastic
Interior Walls	0	None
Interior Flooring	4	Vinyl
Heat/AC	2	Central
Plumbing	3	Typical
Condition	3	Average
Stories	2.0	
Units	1.0	
Wall Height	14.00	

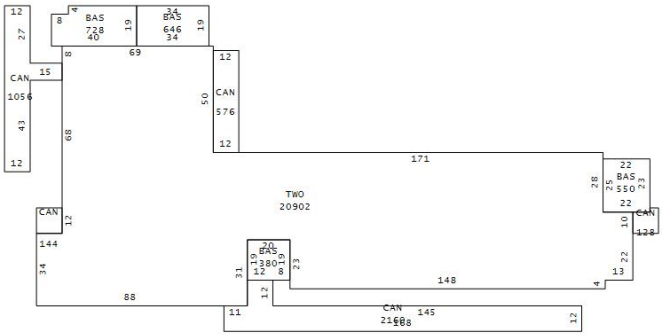

Building 1 subarea

Area Type	Gross Area	Heated Area	Depreciated Value
BAS	380	380	$64,792
BAS	550	550	$93,778
BAS	646	646	$110,147
BAS	728	728	$124,129
CAN	1,056		$54,050
CAN	128		$6,479
CAN	144		$7,332
CAN	2,160		$110,488
CAN	576		$29,498
TWO	41,804	41,804	$7,127,841
Totals	**48,172**	**44,108**	**$7,728,534**

Building 2

Type	90 | SCHOOL
Year Built	2015

Building 2 Construction Details

Element	Code	Construction Detail
Class	C	Concrete Block
Exterior Wall	10	Precast Panel
Roof Structure	10	Steel Frame
Roof Cover	12	Rubber or Plastic
Interior Walls	5	Drywall
Interior Flooring	4	Vinyl
Heat/AC	2	Central
Plumbing	3	Typical
Condition	3	Average
Stories	2.0	
Units	1.0	
Wall Height	14.00	

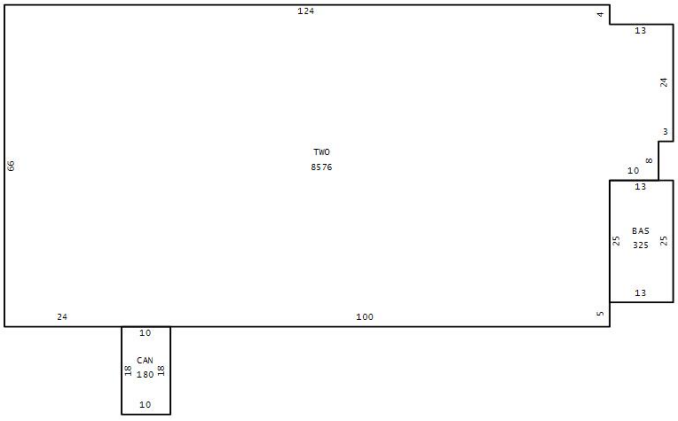

Building 2 subarea

Area Type	Gross Area	Heated Area	Depreciated Value
BAS	325	325	$65,999
CAN	180		$10,966
TWO	17,152	17,152	$3,483,139
Totals	**17,657**	**17,477**	**$3,560,104**

Extra Features

OB/XF Code	Description	Building	Year On Roll	Length	Width	Units	Value

0020	ASPHALT PAVING	0	2016	0	0	95,009.00	$187,548
0060	CONCRETE PAVEMENT	0	2016	0	0	12,766.00	$49,267
0520	CANOPY	0	2019	42	42	1,764.00	$16,733
0640	UTILITY CB	0		17	14	238.00	$2,713
0910	BASKETBALL COURT	0	2016	118	94	11,092.00	$74,028
0520	CANOPY	1	2022	112	88	9,856.00	$103,393

Land Information

Use Code	Description	Zone	Front	Depth	Land Type	Total Land Units	Land Value
TLC1	TL Class 2	AI	0.0	0.0	SF | SQUARE FEET	43,560.00	$217,800
TF39	US 92 West 2	AI	0.0	0.0	SF | SQUARE FEET	518,430.20	$1,648,608

Legal Description

THAT PART OF N 1/2 OF NW 1/4 OF SE 1/4 N OF SR 660 LESS RD R/W

DRAFT

(NOT). An NOT must be filed within 14 days of either (a) your final stabilization of the site or (b) your relinquishment of control of the construction activities to a new operator. To renew your coverage beyond the expiration date, you must submit a new NOI and processing fee to the Department no later than two days before coverage expires.

Until your permit coverage is terminated, modified, or revoked, you are authorized to discharge stormwater from the construction site referenced in your NOI to surface waters in accordance with the terms and conditions of the CGP. Some key conditions of the CGP are:

- implementation of your stormwater pollution prevention plan (SWPPP);
- conducting and documenting routine inspections; and
- retaining the records required by the permit (including your SWPPP) at the construction site or the alternate location specified in your NOI.

If you have any questions concerning this acknowledgment letter, please contact the NPDES Stormwater Notices Center at (866) 336-6312.

Sincerely,

Candace Richards

Candace Richards
Data Entry Operator
NPDES Stormwater Program

DRAFT

NATIONAL POLLUTANT DISCHARGE ELIMINATION SYSTEM (NPDES) STORMWATER NOTICE OF TERMINATION
(RULE 62-621.300(6), F.A.C.)

This form is to be completed and submitted to the Department to terminate coverage under the Generic Permit for Stormwater Discharge from Large and Small Construction Activities provided in subsection 62-621.300(4), F.A.C., the Multi-Sector Generic Permit for Stormwater Discharge Associated with Industrial Activity provided in subsection 62-621.300(5), F.A.C. as well as the conditional exclusion for "no exposure" of industrial activities and materials to stormwater provided in paragraph 62-620.100(2)(o), F.A.C.

All information provided on this form shall be typed or printed in ink.

I. TERMINATION INFORMATION:

A. Facility ID/Project Number: FLR10NX53	
B. Reason for Termination:	
☐	No longer operator of the facility/project.
☒	Final stabilization criteria is met and all stormwater discharges associated with construction activity have ceased **(for construction activity only).**
☐	All stormwater discharges associated with industrial activity have ceased **(for industrial activity only).**
☐	No longer meet the condition of "no exposure" **(for industrial activity only).**

II. OPERATOR INFORMATION:

A. Operator Name: Charter HC McIntosh, LLC		
B. Address: 1915 Harrison Strett		
C. City: Hollywood	D. State: FL	E. Zip Code: 33020
F. Responsible Authority: Gustavo Bogomolni, Managing Member		G. Responsible Authority's Phone No.: 954-929-5229
H. Responsible Authority's E-mail Address: gbogomolni@mg3developer.com		I. Responsible Authority's Fax No.: N/A

III. FACILITY/PROJECT INFORMATION:

A. Name: Independence Academy		
B. Address/Location: 19202 US Highway 92 East		
C. City: Dover	D. State: FL	E. Zip Code: 33527
F. County: Hillsborough		

RECEIVED
APR 01 2015
FL Department of Environmental Protection
NPDES Stormwater Notices Center

FLORIDA DEPARTMENT OF ENVIRONMENTAL PROTECTION
BOB MARTINEZ CENTER
2600 BLAIRSTONE ROAD
TALLAHASSEE, FLORIDA 32399-2400

RICK SCOTT
GOVERNOR

CARLOS LOPEZ-CANTERA
LT. GOVERNOR

HERSCHEL T. VINYARD JR.
SECRETARY

April 10, 2014

Gustavo Bogomolni
Charter HC McIntosh
1915 Harrison Street
Hollywood, FL 33020

RE: **Facility ID: FLR10NX53**
Independence Academy
County: Hillsborough

Dear Permittee:

The Florida Department of Environmental Protection has received and processed your *Notice of Intent to Use Generic Permit for Stormwater Discharge from Large and Small Construction Activities* (NOI) and the accompanying processing fee. This letter acknowledges that:

- your NOI is complete;
- your processing fee is paid-in-full; and
- you are covered under the *Generic Permit for Stormwater Discharge from Large and Small Construction Activities* (CGP), DEP Document No. 62-621.300(4)(a).

Your project identification number is **FLR10NX53**. Please include this number on all future correspondence to the Department regarding this permit.

This letter is **not** your permit; however, this letter does serve **as verification of permit coverage**. A copy of the permit language is available online at **www.dep.state.fl.us/water/stormwater/npdes/docs/cgp.pdf** or by contacting the NPDES Stormwater Notices Center.

Your permit coverage becomes effective **4/10/2014** and will expire **4/9/2019**. To terminate your coverage prior to this expiration date, you must file a *National Pollutant Discharge Elimination System (NPDES) Stormwater Notice of Termination*, DEP Form 62-621.300(6)

DRAFT

McNEAL ENGINEERING, INC.

NPDES Stormwater Notices Center
Florida Department of Environmental Protection
2600 Blair Stone Road
Tallahassee, Florida 32399-2400

Re: **INDEPENDENCE ACADEMY**
19202 US Highway 92 East
Dover, FL 33527
Hillsborough Countu
Project # FLR10NX53

Intake Personnel

MEI File # 13-036
March 31, 2015

NPDES CERTIFICATION PACKAGE - NOTICE OF TERMINATION

To Whom It May Concern:

Construction of Independence Academy located at 19202 US Highway 92 East in Hillsborough County has been completed. Enclosed please find the **National Pollutant Discharge Elimination System Stormwater Notice of Termination**. Please fax a copy of the recorded Notice of Termination to (813) 961-5839 when complete. Thank you very much for your assistance.

If You Have Questions?

If you have questions or comments please contact our office at the website or phone number listed below.

Sincerely,

Christopher S. McNeal, PE
McNEAL ENGINEERING, INC.

Attch

c: Charter HC McIntosh, LLC c/o Gus Bogomolni *via* email

RECEIVED
APR 01 2015
FL Department of
Environmental Protection
NPDES Stormwater Notices Center

OWNER' S AFFIDAVIT DESIGNATING

REPRESENTATION FOR:

Hillsborough County, SWFWMD, FDOT, DOH, EPC, ACOE and FDEP

Before me this day personally appeared Mr. Gustavo Bogomolni, Manager for MG3 Fund, LLC a Florida Limited Liability Company as Manager of Charter HC MCINTOSH, LLC a Florida Limited Liability Company, who, being duly sworn, hereby proclaims that he, the owner of the Independence Academy Site Development, does hereby authorize Christopher S. McNeal, of McNeal Engineering, Inc. to act on his behalf as their agent with regard to the permitting of said Site Development.

For Purposes of Hillsborough County, SWFWMD, FDOT, DOH, EPC, ACOE and FDEP Permitting:

I hereby designate and authorize the agent listed above to act on my behalf, or on behalf of my corporation, as the agent in the processing of the applications for the permits and/or proprietary authorizations indicated above; and to furnish, on request, supplemental information in support of the applications. In addition, I authorize the above-listed agent to bind me or my corporation to perform any requirement which may be necessary to procure the permits or authorizations indicated above.

_____
Signature of Owner/Developer

Mr. Gustavo Bogomolni, Manager
1915 Harrison Street, 2nd Floor
Hollywood, FL 33020
Print Name and Address of Owner/Developer

State of: FLORIDA
County of: HILLSBOROUGH

The foregoing instrument was acknowledged before me this 24th day of March, 2014, by Gustavo Bogomolni, who is personally known to me or who has produced _____ as identification and who did/did not take an oath.

_____
Signature of Notary Public

(Affix Seal)

LOURDES CHANG
MY COMMISSION # DD999884
EXPIRES: June 09, 2014

IV. CERTIFICATION[1]:

I certify under penalty of law that all stormwater discharges associated with industrial or construction activity from the identified facility or project that are authorized by the referenced State of Florida generic permit have been eliminated; the facility no longer meets the conditional exclusion for "no exposure" outlined in paragraph 62-620.100(2)(o), F.A.C.; or that I am no longer the operator of the facility or project. I understand that by submitting this Notice of Termination, I am no longer authorized to discharge stormwater associated with industrial or construction activity under a generic permit, and that discharging pollutants in stormwater associated with industrial or construction activity to surface waters of the State is unlawful unless authorized by a permit issued pursuant to Section 403.0885, F.S. I also understand that the submittal of this Notice of Termination does not release an operator from liability for any violations of their generic permit or conditional exclusion for "no exposure" from NPDES stormwater permitting for industrial activities.

Responsible Authority Name and Official Title (Type or Print):

Christopher S. McNeal, PE as Agent

Responsible Authority Signature: 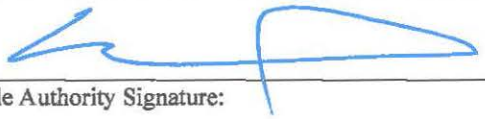

Date Signed: 3/31/2015

RECEIVED
APR 01 2015
FL Department of
Environmental Protection
NPDES Stormwater Notices Center

[1] Signatory requirements are contained in Rule 62-620.305, F.A.C.

Notice of Termination Checklist

☐ Date Received: 04/01/2015

☐ Facility ID: FLR10NX53

☐ Entered Notice into WAFR-PA and WAFR

☐ Issue Date: 04/10/2014

☐ Termination Date: 04/01/2015

☐ Record Facility ID on each page

☐ Reviewed for completeness

☐ Generate and send appropriate letter

Comments: _____

_____

_____

_____

☐ Termination Completed (Sign & Date): baral_k 04/14/2015

DRAFT

Related Topics: Envirofacts

FRS

FRS Facility Detail Report

INDEPENDENCE ACADEMY

EPA Registry Id: 110060363529
19202 US HWY 92 E
DOVER, FL 33527

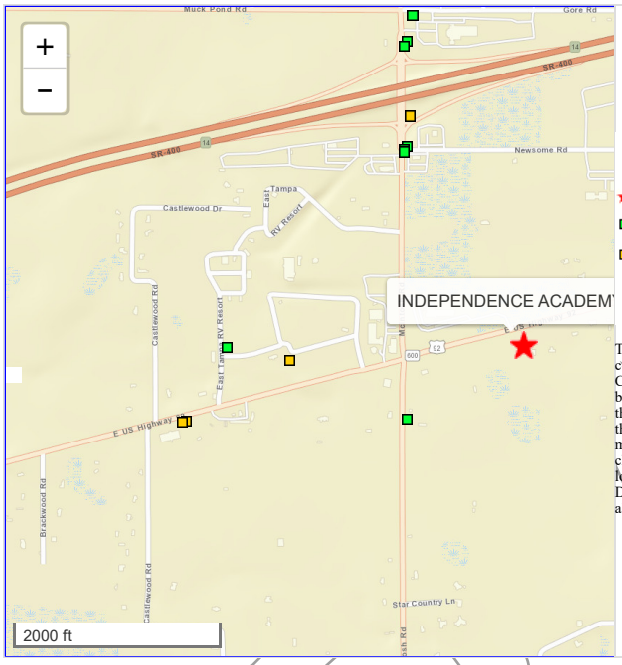

Legend

- Selected Facility
- EPA Facility of Interest
- State/Tribe Facility of Interest

The facility locations displayed come from the FRS Spatial Coordinates tables. They are the best representative locations for the displayed facilities based on the accuracy of the collection method and quality assurance checks performed against each location. The North American Datum of 1983 is used to display all coordinates.

Facility Registry Service Links:

- Facility Registry Service (FRS) Overview
- FRS Facility Query
- FRS Organization Query
- EZ Query
- FRS Physical Data Model
- FRS Geospatial Model

Report an Error

Environmental Interests

Information System	System Facility Name	Information System Id/Report Link	Environmental Interest Type	Data Source	Last Updated Date	Supplemental Environmental Interests:
NATIONAL POLLUTANT DISCHARGE ELIMINATION SYSTEM (ICIS-NPDES)	INDEPENDENCE ACADEMY	FLR10NX53	ICIS-NPDES NON-MAJOR	ICIS		**ICIS-** ENFORCEMENT/COMPLIANCE ACTIVITY
NATIONAL POLLUTANT DISCHARGE ELIMINATION SYSTEM (ICIS-NPDES)	INDEPENDENCE ACADEMY	FLR10NX53	STORM WATER CONSTRUCTION	ICIS		**ICIS-** ENFORCEMENT/COMPLIANCE ACTIVITY

Additional EPA Reports: MyEnvironment Enforcement and Compliance Site Demographics Facility Coordinates Viewer Environmental Justice Map Viewer Watershed Report

Standard Industrial Classification Codes (SIC)

No SIC Codes returned.

Facility Codes and Flags

EPA Region:	04
Duns Number:	
Congressional District Number:	15
Legislative District Number:	
HUC Code/Watershed:	03100205 / HILLSBOROUGH
US Mexico Border Indicator:	
Federal Facility:	NO
Tribal Land:	

Alternative Names

No Alternative Names returned.

Organizations

Affiliation Type	Name	DUNS Number	Information System	Mailing Address
MAILING ADDRESS	CHARTER HC MCINTOSH, LLC		NPDES	View

National Industry Classification System Codes (NAICS)

No NAICS Codes returned.

Facility Mailing Addresses

Affiliation Type	Delivery Point	City Name	State	Postal Code	Information System
MAILING ADDRESS	1915 HARRISON ST	HOLLYWOOD	FL	33020-5068	NPDES

Contacts

Affiliation Type	Full Name	Office Phone	Information System	Mailing Address
PRIMARY FACILITY SITE CONTACT	GUSTAVO BOGOMOLNI	9549295229	NPDES	

Query executed on: MAR-15-2024

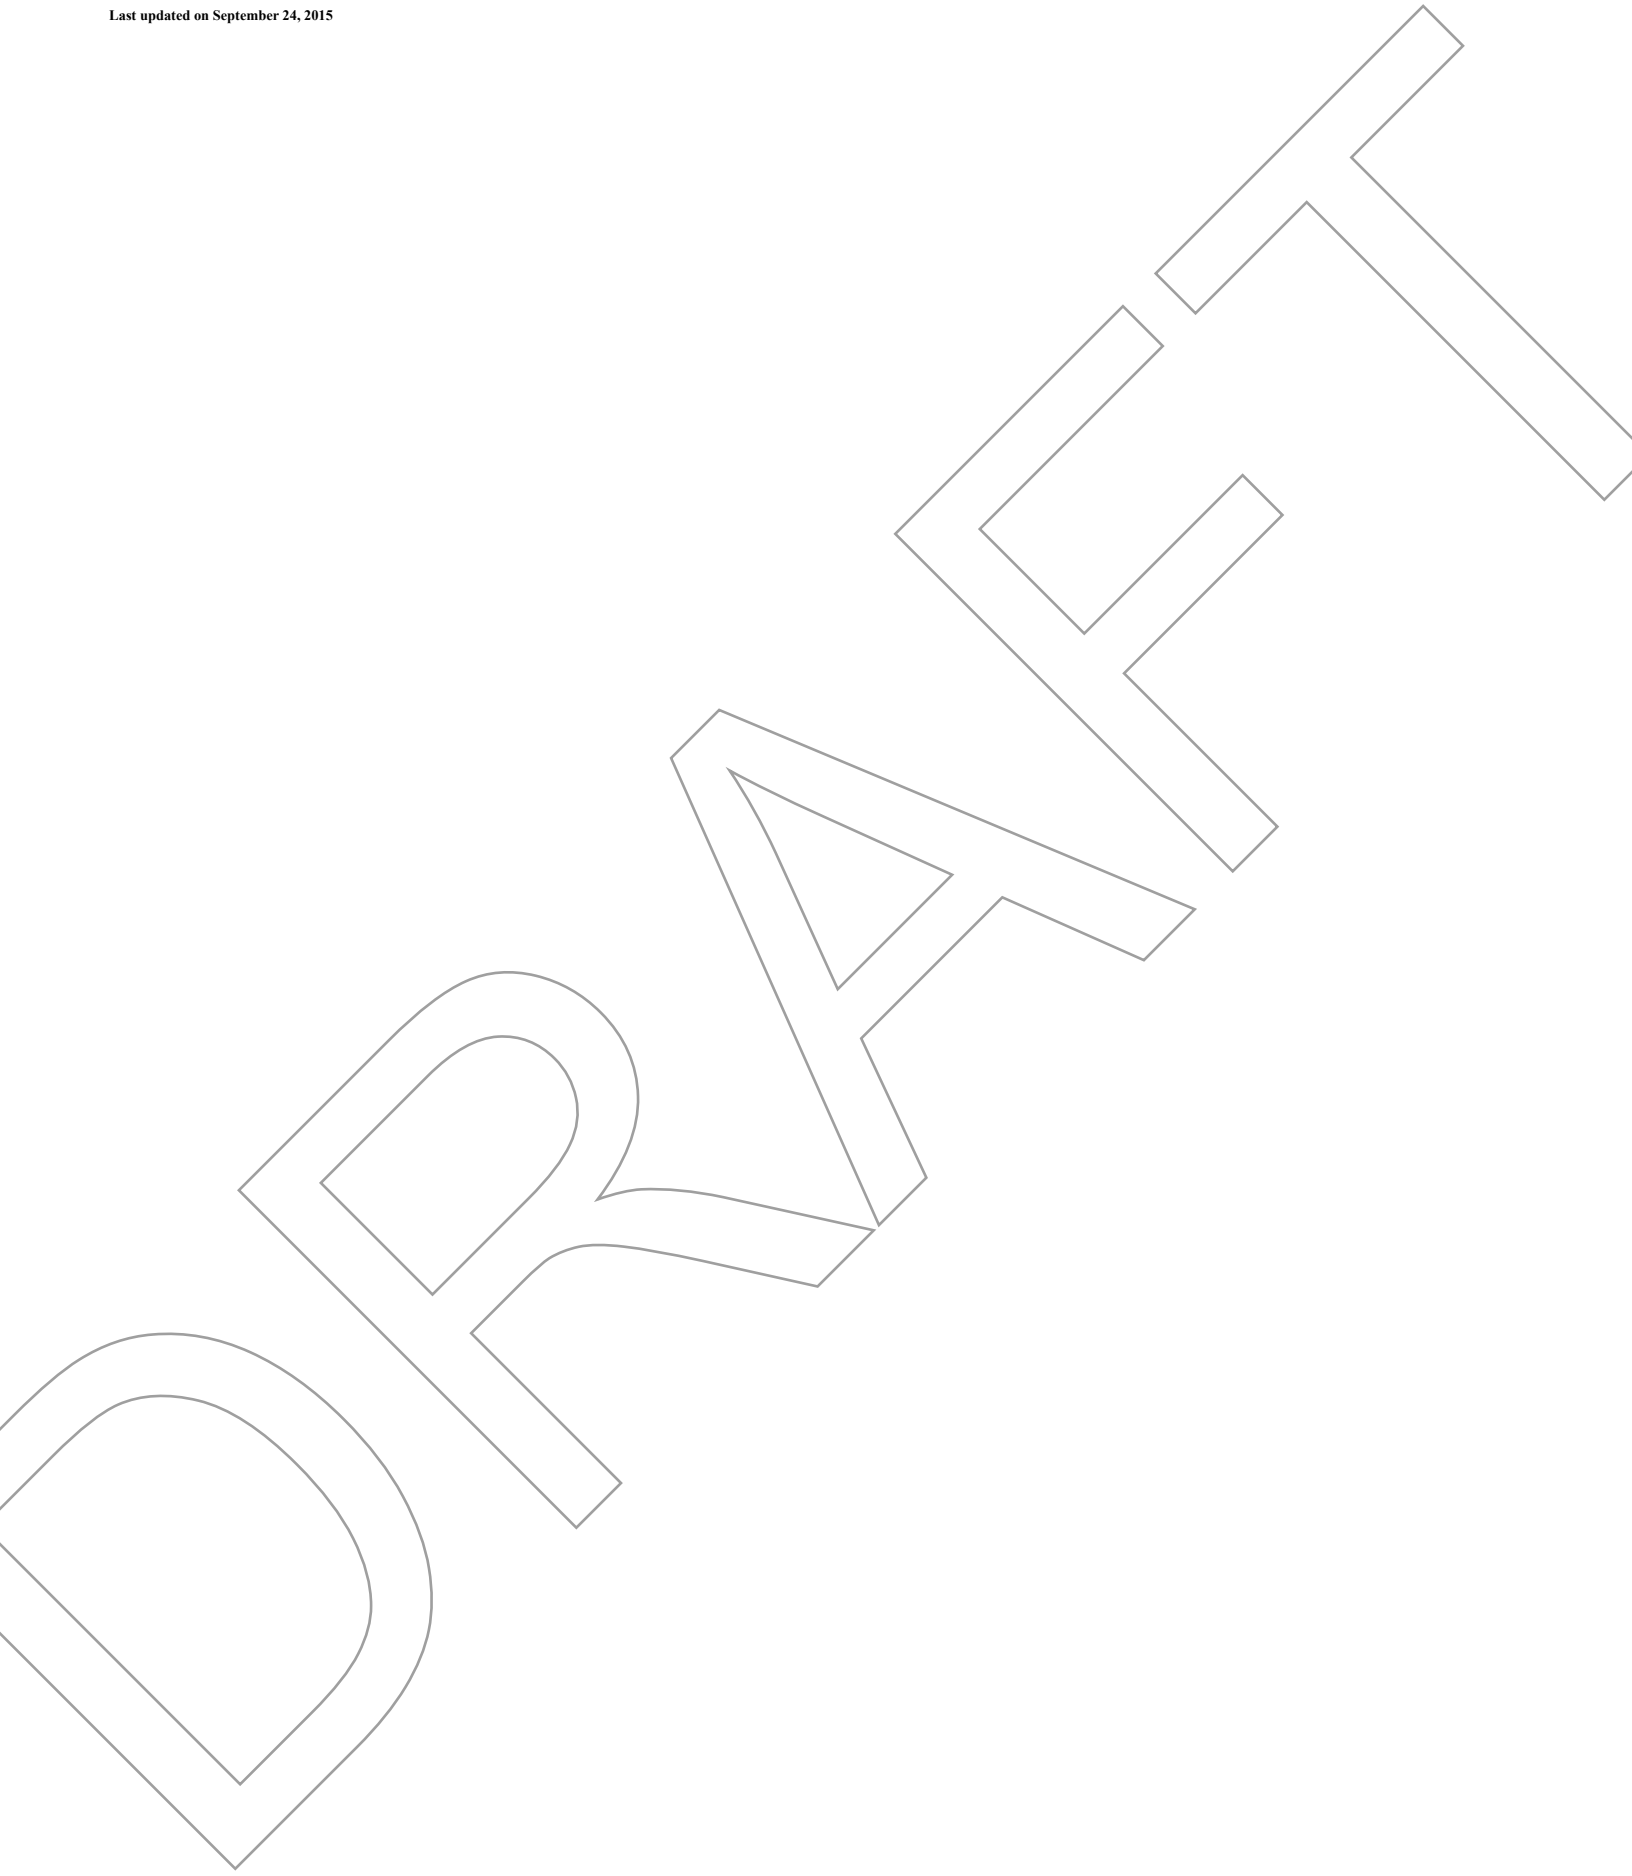
DRAFT

Detailed Facility Report

Facility Summary

INDEPENDENCE ACADEMY

19202 US HWY 92 E, DOVER, FL 33527

FRS (Facility Registry Service) ID: 110060363529

EPA Region: 04

Latitude: 28.0167

Longitude: -82.2414

Locational Data Source: NPDES

Industries: --

Indian Country: N

Enforcement and Compliance Summary

Statute	CWA
Compliance Monitoring Activities (5 years)	--
Date of Last Compliance Monitoring Activity	--
Compliance Status	Terminated Permit
Qtrs in Noncompliance (of 12)	0
Qtrs with Significant Violation	0
Informal Enforcement Actions (5 years)	--
Formal Enforcement Actions (5 years)	--
Penalties from Formal Enforcement Actions (5 years)	--
EPA Cases (5 years)	--
Penalties from EPA Cases (5 years)	--

Regulatory Information

Clean Air Act (CAA): No Information

Clean Water Act (CWA): Non-Major, Permit Terminated; Compliance Tracking Off (FLR10NX53)

Resource Conservation and Recovery Act (RCRA): No Information

Safe Drinking Water Act (SDWA): No Information

Other Regulatory Reports

Air Emissions Inventory (EIS): No Information

Greenhouse Gas Emissions (eGGRT): No Information

Toxic Releases (TRI): No Information

Compliance and Emissions Data Reporting Interface (CEDRI): No Information

Go To Enforcement/Compliance Details

Known Data Problems <https://epa.gov/resources/echo-data/known-data-problems>

Facility/System Characteristics

Facility/System Characteristics

System	Statute	Identifier	Universe	Status	Areas	Permit Expiration Date	Indian Country	Latitude	Longitude
FRS		110060363529					N	28.0167	-82.2414
ICIS-NPDES	CWA	FLR10NX53	Non-Major: General Permit Covered Facility	Terminated; Compliance Tracking Off	Construction Stormwater	04/09/2019	N	28.0167	-82.2414

Facility Address

System	Statute	Identifier	Facility Name	Facility Address	Facility County
FRS		110060363529	INDEPENDENCE ACADEMY	19202 US HWY 92 E, DOVER, FL 33527	
ICIS-NPDES	CWA	FLR10NX53	INDEPENDENCE ACADEMY	19202 US HWY 92 E, DOVER, FL 33527	Hillsborough County

Facility SIC (Standard Industrial Classification) Codes

No data records returned

System	Identifier	SIC Code	SIC Description

Facility NAICS (North American Industry Classification System) Codes

No data records returned

System	Identifier	NAICS Code	NAICS Description

Facility Industrial Effluent Guidelines

No data records returned

Identifier	Effluent Guideline (40 CFR Part)	Effluent Guideline Description

Facility Tribe Information

Reservation Name	Tribe Name	EPA Tribal ID	Distance to Tribe (miles)
Tampa Reservation	Seminole Tribe of Florida	100000266	8

Enforcement and Compliance

Compliance Monitoring History

Last 5 Years

No data records returned

Statute	Source ID	System	Activity Type	Compliance Monitoring Type	Lead Agency	Date	Finding (if applicable)

Entries in italics are not included in ECHO's Compliance Monitoring Activity counts because they are not compliance monitoring strategy <https://www.epa.gov/compliance/compliance-monitoring-programs> *activities or because they are not counted as inspections within EPA's Annual Results* <https://www.epa.gov/enforcement/enforcement-data-and-results>*.*

Compliance Summary Data

Statute	Source ID	Current SNC (Significant Noncompliance)/HPV (High Priority Violation)	Current As Of	Qtrs with NC (Noncompliance) (of 12)	Data Last Refreshed
CWA	FLR10NX53	No	09/30/2023	0	03/08/2024

Three-Year Compliance History by Quarter

Statute	Program/Pollutant/Violation Type	QTR 1	QTR 2	QTR 3	QTR 4	QTR 5	QTR 6	QTR 7	QTR 8	QTR 9	QTR 10	QTR 11	QTR 12	QTR 13+
CWA (Source ID: FLR10NX53)		10/01-12/31/20	01/01-03/31/21	04/01-06/30/21	07/01-09/30/21	10/01-12/31/21	01/01-03/31/22	04/01-06/30/22	07/01-09/30/22	10/01-12/31/22	01/01-03/31/23	04/01-06/30/23	07/01-09/30/23	10/01-03/08/24
	Facility-Level Status	Terminated Permit	Terminated Permit	Terminated Permit	Terminated Permit	Terminated Permit	Terminated Permit	Terminated Permit	Terminated Permit	Terminated Permit	Terminated Permit	Terminated Permit	Terminated Permit	Terminated Permit
	Quarterly Noncompliance Report History													

Informal Enforcement Actions

Last 5 Years

No data records returned

Statute	System	Source ID	Type of Action	Lead Agency	Date

Entries in italics are not counted as "informal enforcement actions" in EPA policies pertaining to enforcement response tools.

Formal Enforcement Actions

Last 5 Years

No data records returned

Statute	System	Law/ Section	Source ID	Type of Action	Case No.	Lead Agency	Case Name	Issued/ Filed Date	Settlements/ Actions	Settlement/ Action Date	Federal Penalty Assessed	State/ Local Penalty Assessed	Penalty Amount Collected	SEP Value	Comp Action Cost

Environmental Conditions

Watersheds

12-Digit WBD (Watershed Boundary Dataset) HUC (RAD (Reach Address Database))	WBD (Watershed Boundary Dataset) Subwatershed Name (RAD (Reach Address Database))	State Water Body Name (ICIS (Integrated Compliance Information System))	Beach Closures Within Last Year	Beach Closures Within Last Two Years	Pollutants Potentially Related to Impairment	Watershed with ESA (Endangered Species Act)-listed Aquatic Species?
031002050302	Selfner Canal	--	No	No	--	Yes

Assessed Waters From Latest State Submission (ATTAINS)

State	Report Cycle	Assessment Unit ID	Assessment Unit Name	Water Condition	Cause Groups Impaired	Drinking Water Use	Ecological Use	Fish Consumption Use	Recreation Use	Other Use
FL	2020	FL1547	SEFFNER CANAL	Impaired - 303(d) Listed	ALGAL GROWTH | NUTRIENTS | ORGANIC ENRICHMENT/OXYGEN DEPLETION | PATHOGENS	--	Not Supporting	--	Not Supporting	--

Air Quality Nonattainment Areas

Pollutant	Within Nonattainment Status Area?	Nonattainment Status Applicable Standard(s)	Within Maintenance Status Area?	Maintenance Status Applicable Standard(s)
Ozone	No	--	Yes	1-Hour Ozone (1979)
Lead	No	--	No	--
Particulate Matter	No	--	No	--
Carbon Monoxide	No	--	No	--
Sulfur Dioxide	No	--	No	--

Pollutants

Toxics Release Inventory History of Reported Chemicals Released or Transferred in Pounds per Year at Site

No data records returned

TRI Facility ID	Year	Air Emissions	Surface Water Discharges	Off-Site Transfers to POTWs (Publicly Owned Treatment Works)	Underground Injections	Disposal to Land	Total On-Site Releases	Total Off-Site Transfers

Toxics Release Inventory Total Releases and Transfers in Pounds by Chemical and Year

No data records returned

Chemical Name

CWA (Clean Water Act) Discharge Monitoring Report (DMR) Pollutant Loadings

DMR and TRI Multi-Year Loading Report

No data records returned

NPDES ID	Description

Community

Environmental Justice

This section shows indexes from EJScreen, EPA's screening tool for environmental justice (EJ) concerns. EPA uses these indexes to identify geographic areas that may warrant further consideration or analysis for potential EJ concerns. Use of these indexes does not designate an area as an "EJ community" or "EJ facility." EJScreen provides screening level indicators, not a determination of the existence or absence of EJ concerns. For more

information, see the EJScreen home page.

EJScreen Indexes Shown

Compare to (●) US ( ) State

Index Type ( ) Environmental Justice (●) Supplemental

Download Data

Census Block Group ID: 120570121061	US (Percentile)	
Supplemental Indexes	**Facility Census Block Group**	**1-mile Max**
Count of Indexes At or Above 80th Percentile	**1**	**9**
Particulate Matter 2.5	56	! 83
Ozone	72	! 93
Diesel Particulate Matter	67	! 82
Air Toxics Cancer Risk	58	! 85
Air Toxics Respiratory Hazard Index	78	78
Toxic Releases to Air	70	! 90
Traffic Proximity	73	! 89
Lead Paint	39	73
Risk Management Plan (RMP) Facility Proximity	68	! 82
Hazardous Waste Proximity	30	39
Superfund Proximity	! 80	! 92
Underground Storage Tanks (UST)	64	! 82
Wastewater Discharge	24	79

Related Reports

EJScreen Community Report

( ) Facility 1-mile Radius ☐ Facility Census Block Group

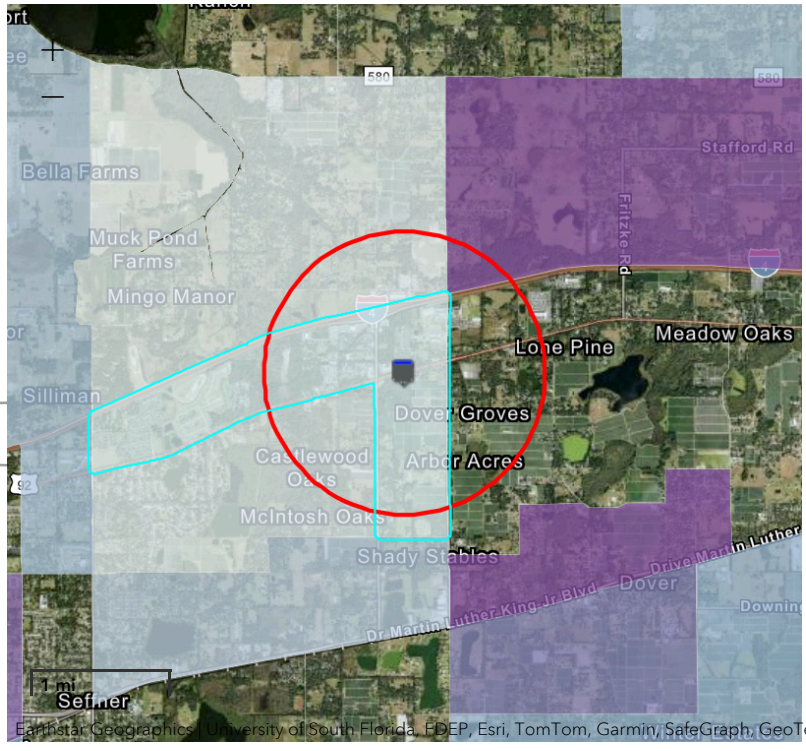

Demographic Profile of Surrounding Area (1-Mile Radius)

This section provides demographic information regarding the community surrounding the facility. ECHO compliance data alone are not sufficient to determine whether violations at a particular facility had negative impacts on public health or the environment. Statistics are based upon the 2010 U.S. Census and 2017 - 2021 American Community Survey (ACS) 5-year Summary and are accurate to the extent that the facility latitude and longitude listed below are correct. EPA's spatial processing methodology considers the overlap between the selected radii and the census blocks (for U.S. Census demographics) and census block groups (for ACS demographics) in determining the demographics surrounding the facility. For more detail about this methodology, see the DFR Data Dictionary <https://epa.gov/help/reports/dfr-data-dictionary#demographic>.

General Statistics (U.S. Census)	
Total Persons	1,124
Population Density	371/sq.mi.
Housing Units in Area	422

General Statistics (ACS (American Community Survey))	
Total Persons	1,795
Percent People of Color	35%
Households in Area	627
Households on Public Assistance	17
Persons With Low Income	399
Percent With Low Income	22%

Geography	
Radius of Selected Area	1 mi.
Center Latitude	28.0167
Center Longitude	-82.2414
Land Area	99%
Water Area	1%

Income Breakdown (ACS (American Community Survey)) - Households (%)	
Less than $15,000	54 (8.59%)
$15,000 - $25,000	22 (3.5%)
$25,000 - $50,000	126 (20.03%)
$50,000 - $75,000	128 (20.35%)
Greater than $75,000	299 (47.54%)

Age Breakdown (U.S. Census) - Persons (%)	
Children 5 years and younger	78 (7%)
Minors 17 years and younger	283 (25%)
Adults 18 years and older	841 (75%)
Seniors 65 years and older	140 (12%)

Race Breakdown (U.S. Census) - Persons (%)	
White	979 (87%)
African-American	26 (2%)
Hispanic-Origin	246 (22%)
Asian/Pacific Islander	19 (2%)
American Indian	3 (0%)
Other/Multiracial	96 (9%)

Education Level (Persons 25 & older) (ACS (American Community Survey)) - Persons (%)	
Less than 9th Grade	85 (6.99%)
9th through 12th Grade	86 (7.07%)
High School Diploma	365 (30.02%)
Some College/2-year	246 (20.23%)
B.S./B.A. (Bachelor of Science/Bachelor of Arts) or More	305 (25.08%)

Site 5:
Tampa East Campground WWTF/
Sunburst Tampa East/Voctor E Brewer

DRAFT

Bob Henriquez
Hillsborough County Property Appraiser

https://www.hcpafl.org/
15th Floor County Ctr.
601 E. Kennedy Blvd, Tampa, Florida 33602-4932
Ph: (813) 272-6100

Folio: 082917-0000

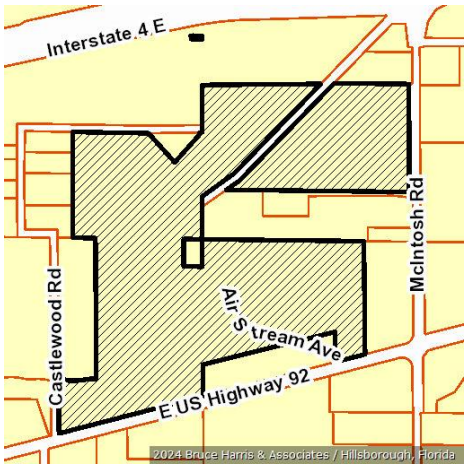

Owner Information

Owner Name	SUN TAMPA EAST LLC
Mailing Address	ATTN JONATHAN COLMAN 27777 FRANKLIN RD STE 200 SOUTHFIELD, MI 48034-8205
Site Address	4630 MCINTOSH RD, DOVER
PIN	U-30-28-21-ZZZ-000003-78880.0
Folio	082917-0000
Prior PIN	
Prior Folio	082916-0000
Tax District	U - UNINCORPORATED
Property Use	2820 RV PARK
Plat Book/Page	/
Neighborhood	220016.00 | SE Area of I4 and Kingsway
Subdivision	ZZZ | UNPLATTED

Value Summary

Taxing District	Market Value	Assessed Value	Exemptions	Taxable Value
County	$12,841,500	$12,841,500	$0	$12,841,500
Public Schools	$12,841,500	$12,841,500	$0	$12,841,500
Municipal	$12,841,500	$12,841,500	$0	$12,841,500
Other Districts	$12,841,500	$12,841,500	$0	$12,841,500

Note: This section shows Market Value, Assessed Value, Exemptions, and Taxable Value for taxing districts. Because of changes in Florida Law, it is possible to have different assessed and taxable values on the same property. For example, the additional $25,000 Homestead Exemption and the non-homestead CAP do not apply to public schools, and the Low Income Senior Exemption only applies to countywide and certain municipal millages.

Sales Information

Book / Page	Instrument	Month	Year	Type Inst	Qualified or Unqualified	Vacant or Improved	Price
14771 / 1464	2005100475	03	2005	WD	Qualified	Improved	$7,250,000
9115 / 0780	98187618	06	1998	WD	Qualified	Improved	$6,800,000
3099 / 0767		01	1976		Qualified		$295,000

Building Information

Building 1

Type	69 | CLUBHOUSE
Year Built	1973

Building 1 Construction Details

Element	Code	Construction Detail
Class	D	Wood Frame
Exterior Wall	13	Alum/Vinyl Siding
Roof Structure	4	Truss (Wood/Metal)
Roof Cover	3	Asphalt/Comp. Shingle
Interior Walls	5	Drywall
Interior Flooring	6	Terrazzo
Interior Flooring	8	Carpet
Heat/AC	2	Central
Plumbing	3	Typical
Condition	3	Average
Stories	1.0	
Units	1.0	
Wall Height	9.00	

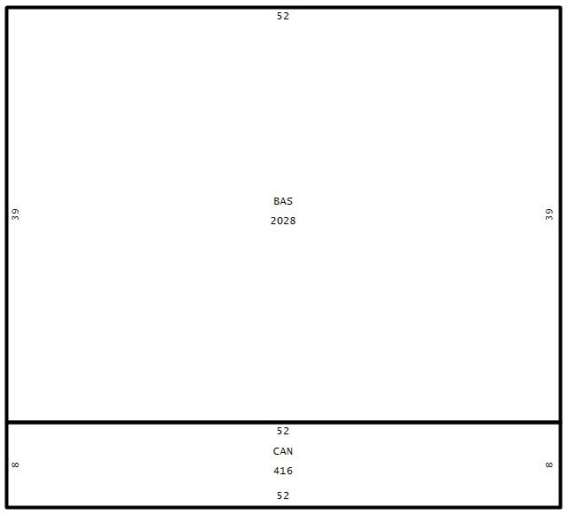

Building 1 subarea

Area Type	Gross Area	Heated Area	Depreciated Value
BAS	2,028	2,028	$118,111
CAN	416		$7,280
Totals	**2,444**	**2,028**	**$125,391**

Building 2

Type	69 | CLUBHOUSE
Year Built	1980

Building 2 Construction Details

Element	Code	Construction Detail
Class	C	Concrete Block
Exterior Wall	7	Masonry Frm: Stucco
Roof Structure	4	Truss (Wood/Metal)
Roof Cover	3	Asphalt/Comp. Shingle
Interior Walls	5	Drywall
Interior Flooring	8	Carpet
Interior Flooring	4	Vinyl
Heat/AC	2	Central
Plumbing	4	Above Average
Condition	3	Average
Stories	1.0	
Units	1.0	
Wall Height	8.00	

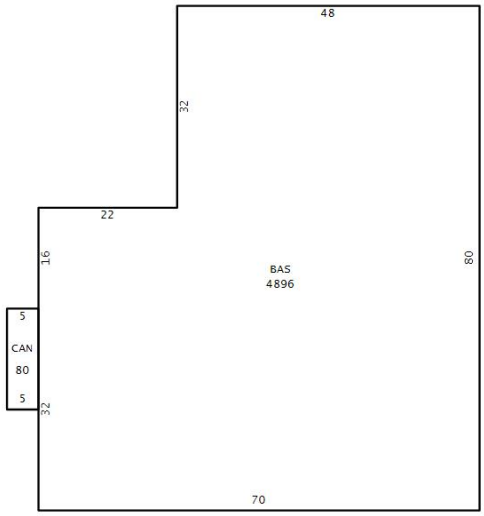

Building 2 subarea

Area Type	Gross Area	Heated Area	Depreciated Value
BAS	4,896	4,896	$332,301
CAN	80		$1,629
Totals	**4,976**	**4,896**	**$333,930**

Building 5

Type	67 | SERVICE/REPAIR SHOP
Year Built	1980

Building 5 Construction Details

Element	Code	Construction Detail
Class	D	Wood Frame
Exterior Wall	13	Alum/Vinyl Siding
Roof Structure	4	Truss (Wood/Metal)
Roof Cover	3	Asphalt/Comp. Shingle
Interior Walls	1	Masonry or Minimum
Interior Flooring	1	Minimum
Heat/AC	0	None
Plumbing	3	Typical
Condition	3	Average
Stories	1.0	
Units	1.0	
Wall Height	8.00	

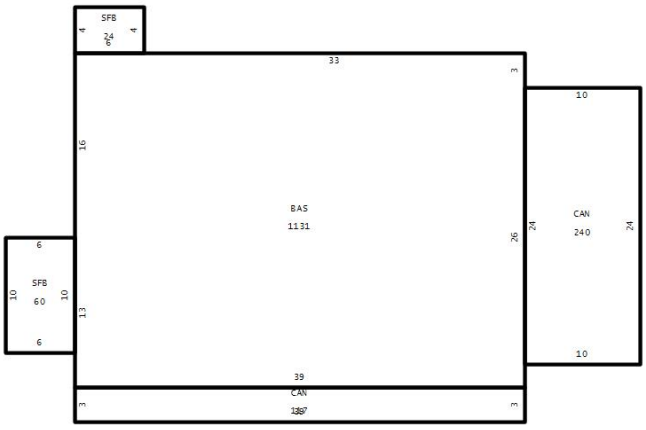

Building 5 subarea

Area Type	Gross Area	Heated Area	Depreciated Value
BAS	1,131	1,131	$38,762
CAN	117		$1,200
CAN	240		$2,468
SFB	24	24	$685
SFB	60	60	$1,748
Totals	**1,572**	**1,215**	**$44,863**

Building 6

Type	01 | SINGLE FAMILY
Year Built	1952

Building 6 Construction Details

Element	Code	Construction Detail
Class	D	Wood Frame
Exterior Wall	13	Alum/Vinyl Siding
Roof Structure	3	Gable or Hip
Roof Cover	3	Asphalt/Comp. Shingle
Interior Walls	5	Drywall
Interior Flooring	5	Wood
Heat/AC	0	None
Architectural Style	3	Basic
Condition	2	Fair
Bedrooms	1.0	
Bathrooms	1.0	
Stories	1.0	
Units	1.0	

Building 6 subarea

Area Type	Gross Area	Heated Area	Depreciated Value
BAS	572	572	$25,383
FSP	74		$976
UOP	35		$222
UST	6		$89
Totals	**687**	**572**	**$26,670**

Building 7

Type	01 | SINGLE FAMILY
Year Built	1962

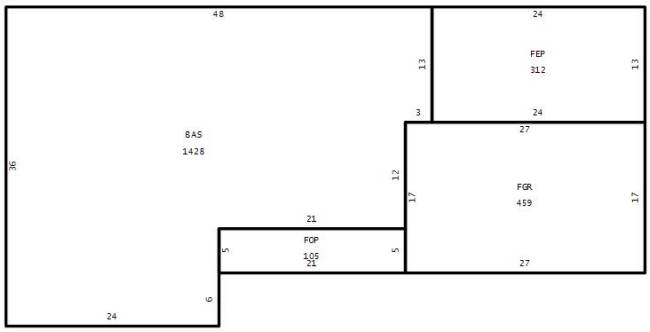

Building 7 Construction Details

Element	Code	Construction Detail
Class	C	Concrete Block
Exterior Wall	5	Concrete Block
Roof Structure	3	Gable or Hip
Roof Cover	3	Asphalt/Comp. Shingle
Interior Walls	2	Wall Board/Wood Wall
Interior Flooring	6	Terrazzo
Heat/AC	2	Central
Architectural Style	3	Basic
Condition	2	Fair
Bedrooms	3.0	
Bathrooms	1.0	
Stories	1.0	
Units	1.0	

Building 7 subarea

Area Type	Gross Area	Heated Area	Depreciated Value
BAS	1,428	1,428	$67,532
FEP	312	312	$11,823
FGR	459		$10,877
FOP	105		$1,230
Totals	**2,304**	**1,740**	**$91,462**

Building 8

Type	02 | MANUFACTURED HOME (AYB > 1976)
Year Built	1984

Building 8 Construction Details

Element	Code	Construction Detail
Class	D	Wood Frame
Exterior Wall	13	Alum/Vinyl Siding
Roof Structure	3	Gable or Hip
Roof Cover	3	Asphalt/Comp. Shingle
Interior Walls	5	Drywall
Interior Flooring	8	Carpet
Heat/AC	1	Non-Ducted
Architectural Style	19	Basic Mobile Home
Condition	2	Fair
Bedrooms	3.0	
Bathrooms	2.0	
Stories	1.0	
Units	1.0	

Building 8 subarea

Area Type	Gross Area	Heated Area	Depreciated Value
BAS	1,438	1,438	$28,602
DCK	68		$199
USP	18		$80
USP	300		$1,492
Totals	**1,824**	**1,438**	**$30,373**

Building 9	
Type	87 | PREFAB MTL BLD
Year Built	1978

Building 9 Construction Details		
Element	**Code**	**Construction Detail**
Class	S	Metal Frame
Exterior Wall	12	Metal
Roof Structure	10	Steel Frame
Roof Cover	9	Metal
Interior Walls	1	Masonry or Minimum
Interior Flooring	2	Concrete Finished
Heat/AC	0	None
Plumbing	3	Typical
Condition	2	Fair
Stories	1.0	
Units	1.0	
Wall Height	18.00	

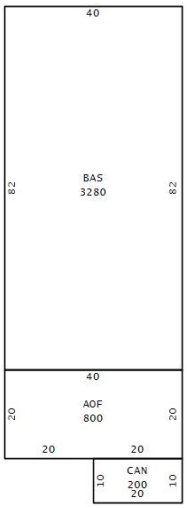

Building 9 subarea			
Area Type	**Gross Area**	**Heated Area**	**Depreciated Value**
AOF	800	800	$19,596
BAS	3,280	3,280	$38,258
CAN	200		$700
Totals	**4,280**	**4,080**	**$58,554**

Building 10	
Type	49 | OFFICE <3 STORY
Year Built	1981

Building 10 Construction Details		
Element	**Code**	**Construction Detail**
Class	C	Concrete Block
Exterior Wall	7	Masonry Frm: Stucco
Roof Structure	4	Truss (Wood/Metal)
Roof Cover	9	Metal
Interior Walls	5	Drywall
Interior Flooring	7	Tile
Heat/AC	2	Central
Plumbing	3	Typical
Condition	2	Fair
Stories	1.0	
Units	1.0	
Wall Height	9.00	

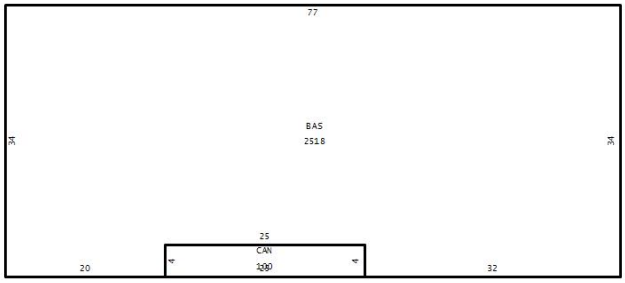

Building 10 subarea			
Area Type	**Gross Area**	**Heated Area**	**Depreciated Value**
BAS	2,518	2,518	$258,634
CAN	100		$3,081
Totals	**2,618**	**2,518**	**$261,715**

Building 11	
Type	69 | CLUBHOUSE
Year Built	1977

Building 11 Construction Details		
Element	**Code**	**Construction Detail**
Class	D	Wood Frame
Exterior Wall	4	Wood/Masonry Siding
Roof Structure	4	Truss (Wood/Metal)
Roof Cover	9	Metal
Interior Walls	5	Drywall
Interior Flooring	7	Tile
Heat/AC	2	Central
Plumbing	3	Typical
Condition	3	Average
Stories	1.0	
Units	1.0	
Wall Height	9.00	

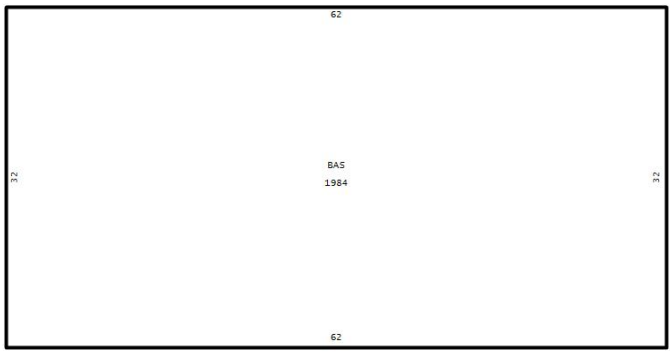

Building 11 subarea			
Area Type	**Gross Area**	**Heated Area**	**Depreciated Value**
BAS	1,984	1,984	$146,657
Totals	**1,984**	**1,984**	**$146,657**

Building 12	
Type	69 | CLUBHOUSE
Year Built	1989

Building 12 Construction Details		
Element	**Code**	**Construction Detail**
Class	C	Concrete Block
Exterior Wall	7	Masonry Frm: Stucco
Roof Structure	4	Truss (Wood/Metal)
Roof Cover	9	Metal
Interior Walls	1	Masonry or Minimum
Interior Flooring	4	Vinyl
Heat/AC	2	Central
Plumbing	3	Typical
Condition	3	Average
Stories	1.0	
Units	1.0	
Wall Height	9.00	

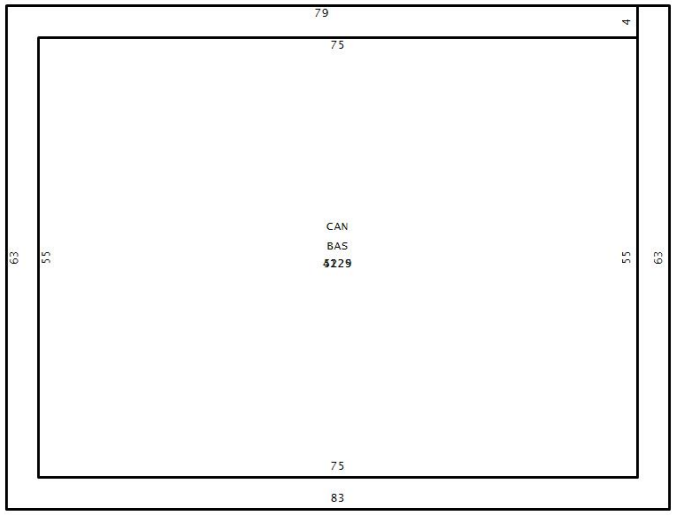

Building 12 subarea			
Area Type	**Gross Area**	**Heated Area**	**Depreciated Value**
BAS	4,125	4,125	$327,442
CAN	5,229		$124,547
Totals	**9,354**	**4,125**	**$451,989**

Extra Features

OB/XF Code	Description	Building	Year On Roll	Length	Width	Units	Value
2814	BELOW AVERAGE MOBILE HOME PARK	1	2001	0	0	30.00	$141,000
2820	RV MOBILE HOME PARK	1	2001	0	0	670.00	$1,742,000
0370	POOL COMMERCIAL	1	1971	0	0	1,300.00	$61,295
0900	SHUFFLEBOARD COURT	1	2007	0	0	1,716.00	$14,813
0520	CANOPY	1	2007	32	6	192.00	$1,786
0520	CANOPY	1	2007	32	6	192.00	$1,786
0380	SPA 01	1	1996	0	0	1.00	$3,400
0370	POOL COMMERCIAL	10	1985	0	0	1,270.00	$59,881
0120	DECK WOOD	10	1985	0	0	2,235.00	$8,113
0900	SHUFFLEBOARD COURT	12	1990	55	15	825.00	$5,663
0505	ACCESSORY BUILDING	0	1978	9	18	162.00	$5,152

0115	CONCRETE PAVERS	10	2019	0	0	4,428.00	$37,474
0060	CONCRETE PAVEMENT	1	2007	0	0	1,785.00	$6,506
0285	FENCE VINYL	1	2007	0	0	646.00	$10,045
0115	CONCRETE PAVERS	1	2019	0	0	3,073.00	$26,007
0020	ASPHALT PAVING	10	2007	0	0	522.00	$937
0520	CANOPY	2	2007	8	8	64.00	$595
0190	DOCK WOOD	5	2007	0	0	300.00	$3,705
0640	UTILITY CB	1	2007	12	10	120.00	$2,280
0260	FENCE CL6	9	1986	0	0	614.00	$5,833
0370	POOL COMMERCIAL	11	1977	0	0	1,130.00	$53,280
0060	CONCRETE PAVEMENT	11	1977	0	0	1,930.00	$5,793
0640	UTILITY CB	11	1986	8	6	48.00	$730
0520	CANOPY	11	2007	12	10	120.00	$1,116
0115	CONCRETE PAVERS	11	2019	0	0	1,400.00	$11,848
0020	ASPHALT PAVING	11	2004	0	0	4,000.00	$4,200
0900	SHUFFLEBOARD COURT	11	2007	19	55	1,045.00	$8,694
0505	ACCESSORY BUILDING	0	2008	0	0	1,069.00	$33,994
0505	ACCESSORY BUILDING	0	2008	21	21	441.00	$14,024
0460	CARPORT	9	2013	0	0	3,525.00	$25,662
0520	CANOPY	1	2013	21	10	210.00	$1,953
0500	OPEN CABANA	0	2013	12	10	120.00	$1,116

Land Information

Use Code	Description	Zone	Front	Depth	Land Type	Total Land Units	Land Value
997F	Acreage Class 7	PD	0.0	0.0	AC | ACREAGE	71.16	$5,337,000

Legal Description

COM NE COR SE 1/4 OF NW 1/4 OF SEC 30 THN S 00 DEG 13 MIN 17 SEC E 286.50 FT THN S 89 DEG 50 MIN 28 SEC W 47 FT TO W R/W OF MCINTOSH RD AND POB THN ALG WLY R/W S 00 DEG 13 MIN 17 SEC E 373.17 FT THN CONT S 00 DEG 08 MIN 53 SEC E 332.72 FT TH N 89 DEG 31 MIN 31 SEC W 1348.58 FT THN S 00 DEG 08 MIN 30 SEC E 330.76 FT TO SW COR OF SE 1/4 OF NW 1/4 THN S 00 DEG 16 MIN 56 SEC E 1025.21 FT TO NLY R/W OF US HIGHWAY 92 THN S 75 DEG 27 MIN 17 SEC W 978.28 FT THN N 00 DEG 15 MIN 43 SEC W 347 FT MOL TO S BANK OF CANAL THN N 88 DEG 11 MIN 42 SEC E ALG CANAL 250.10 FT THN N 00 DEG 19 MIN 40 SEC W 920.12 FT THN N 89 DEG 27 MIN 27 SEC W 150.36 FT N 00 DEG 07 MIN 28 SEC W 700 FT S 89 DEG 35 MIN 43 SEC E 493.06 FT THN S 41 DEG 49 MIN 16 SEC E 266.07 FT THN N 42 DEG 13 MIN 00 SEC E 243.73 FT N 00 DEG 02 MIN 51 SEC E 15.13 FT THN S 89 DEG 42 MIN 21 SEC E 15 FT N 00 DEG 08 MIN 30 SEC W 322.13 FT THN N 89 DEG 50 MIN 28 SEC E 1347.94 FT TO POB LESS THE FOLLOWING PARCEL BEG NE COR OF E 1/2 OF NW 1/4 OF SW 1/4 FOR POB RUN S 180 FT W 121 FT N 180 FT AND E 121 FT TO POB TOG W/ FOLL DESC PARCEL TRACT BEG AT SE COR OF NW 1/4 OF NW 1/4 RUN N 24.99 FT N 89 DEG 26 MIN 13 SEC W 59.72 FT S 82 DEG 05 MIN 10 SEC W 13.94 FT S 12 DEG 27 MIN 43 SEC E 23.55 FT & S 89 DEG 26 MINI 20 SEC E 68.49 FT TO POB... TRACT BEG AT NE COR OF NW 1/4 OF SW 1/4 AND RUN S 180 FT W 121 FT N 180 FT AND E 121 FT TO BEG...TRACT BEG 345 FT W OF NE COR OF NE 1/4 OF SW 1/4 AND RUN S 743.09 FT MOL TO R/W OF US 92 SWLY ALG R/W S 75 DEG 00 MIN 30 SEC W 200 FT N 00 DEG 41 MIN 00 SEC W 200 FT S 75 DEG 00 MIN 30 SEC W 884.81 FT N 00 DEG 39 MIN 00 SEC W 823.73 FT TO NW COR OF NE 1/4 OF SW 1/4 AND THN E 1050.75 FT TO POB...TRACT BEG AT NE COR OF NW 1/4 OF SW 1/4 RUN S 180 FT W 121 FT N 180 FT AND E 121 FT TO BEG

DRAFT

Site 5

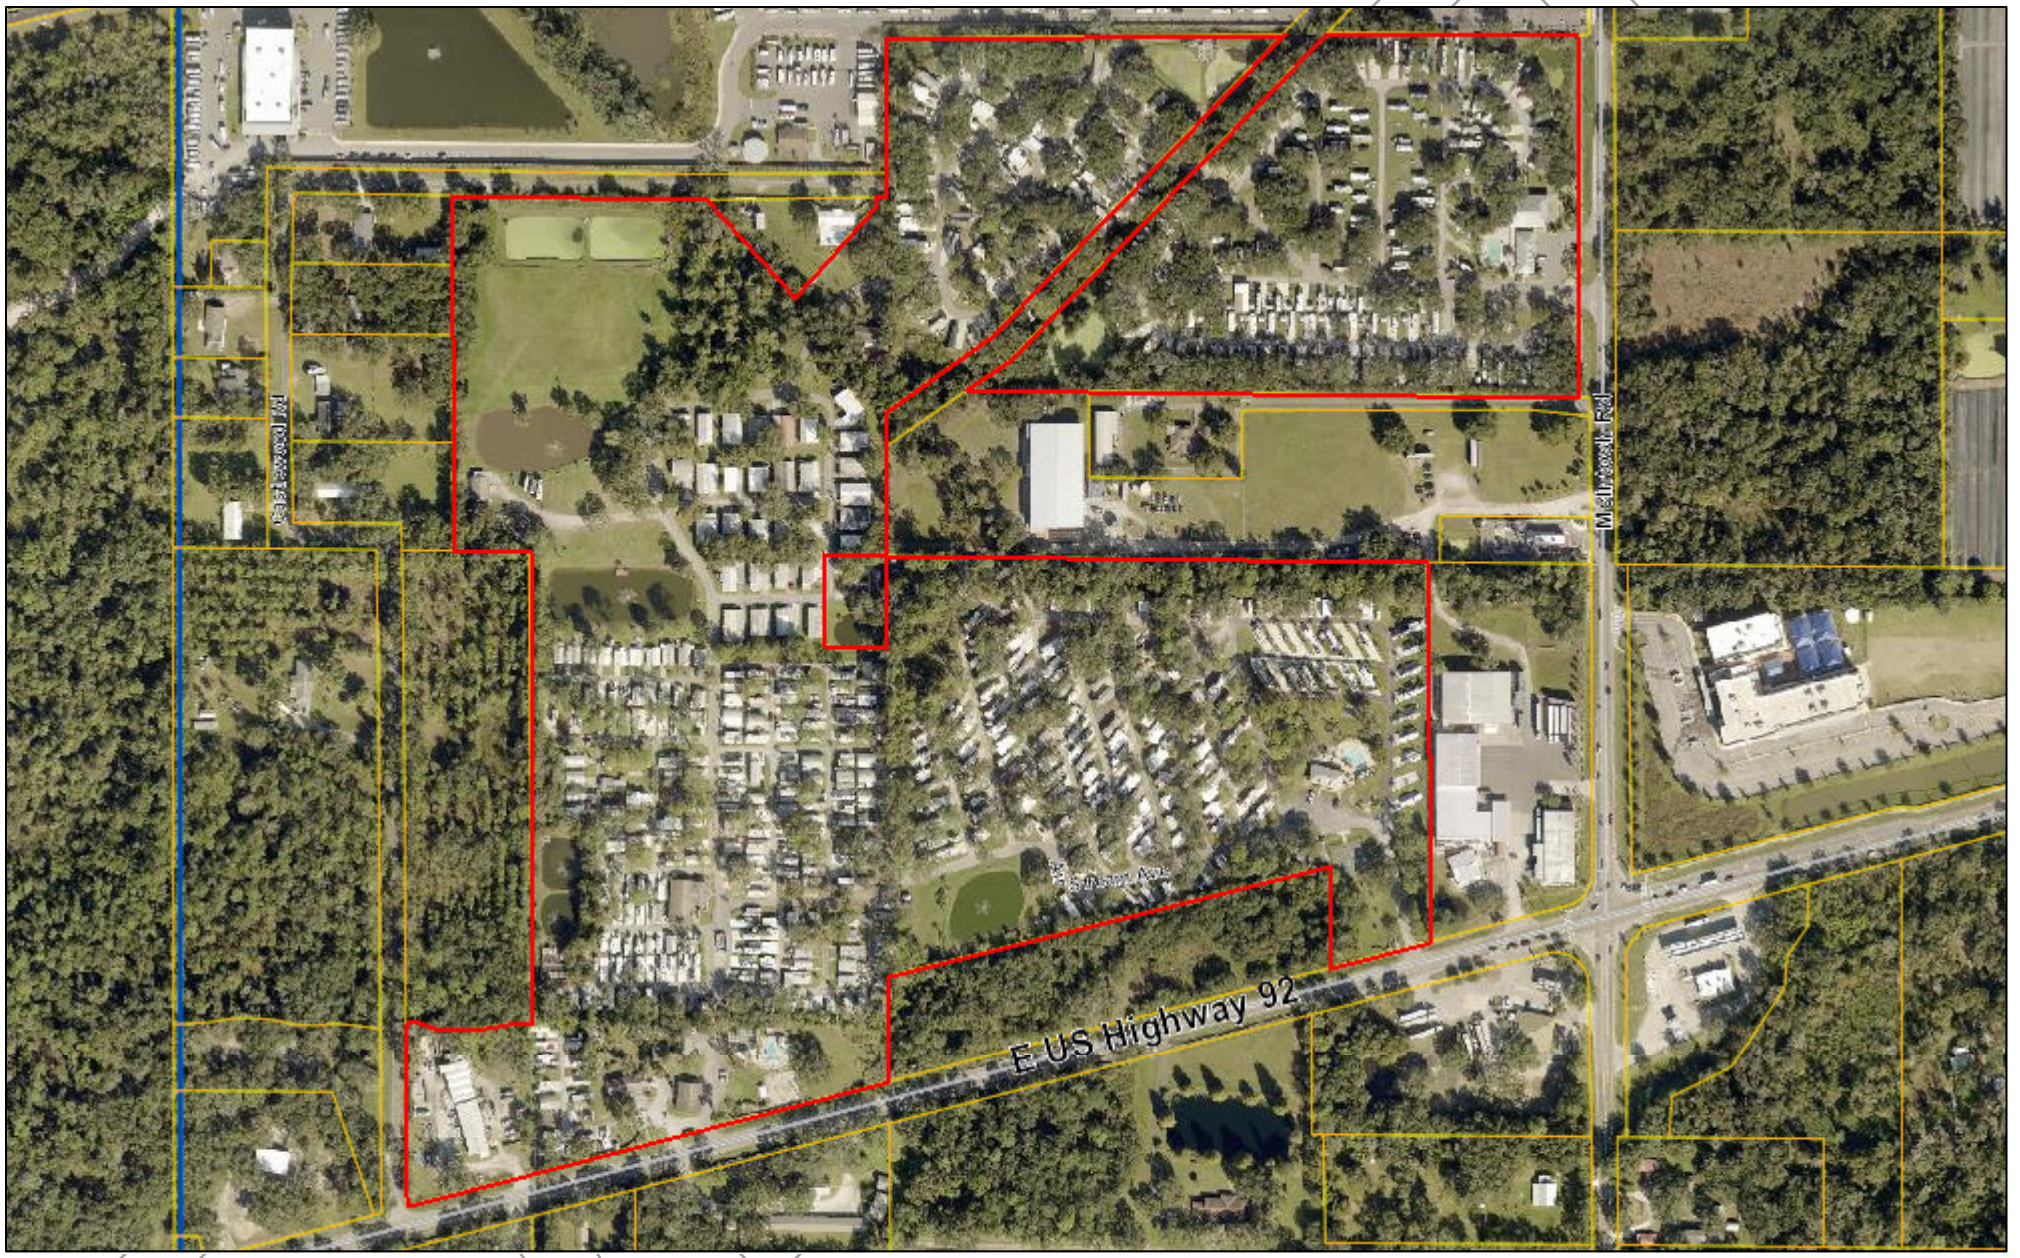

March 15, 2024

0 245 490 980 ft

Bob Henriquez, CFA
Hillsborough County Property Appraiser
This map is for assessment purposes only.
It is not a survey.
2021 Aerials

SUNBURST TAMPA EAST #2
12720 U.S. HIGHWAY 92
DOVER, FL 33527

Inquiry Number:
March 15, 2024

EDR Site Report™

DRAFT

6 Armstrong Road, 4th floor
Shelton, CT 06484
Toll Free: 800.352.0050
www.edrnet.com

TABLE OF CONTENTS

The EDR-Site Report™ is a comprehensive presentation of government filings on a facility identified in a search of federal, state and local environmental databases.

Section 1: Facility Detail Reports . . . . . Page 3

All available detailed information from databases where sites are identified.

Section 2: Databases and Update Information. . . . . Page 10

Name, source, update dates, contact phone number and description of each of the databases for this report.

Thank you for your business.
Please contact EDR at 1-800-352-0050
with any questions or comments.

Disclaimer - Copyright and Trademark Notice

This report contains information obtained from a variety of public and other sources reasonably available to Environmental Data Resources , Inc. It cannot be concluded from this Report that coverage information for the target and surrounding properties does not exist from other sources. **NO WARRANTY EXPRESSED OR IMPLIED, IS MADE WHATSOEVER IN CONNECTION WITH THIS REPORT. ENVIRONMENTAL DATA RESOURCES, INC. SPECIFICALLY DISCLAIMS THE MAKING OF ANYSUCH WARRANTIES, INCLUDING WITHOUT LIMITATION, MERCHANTABILITY OR FITNESS FOR A PARTICULAR USE OR PURPOSE. ALL RISK IS ASSUMED BY THE USER. IN NO EVENT SHALL ENVIRONMENTAL DATA RESOURCES, INC. BE LIABLE TO ANYONE, WHETHER ARISING OUT OF ERRORS OR OMISSIONS, NEGLIGENCE, ACCIDENT OR ANY OTHER CAUSE, FOR ANY LOSS OR DAMAGE, INCLUDING, WITHOUT LIMITATION, SPECIAL, INCIDENTAL, CONSEQUENTIAL, OR EXEMPLARY DAMAGES.ANY LIABILITY ON THE PART OF ENVIRONMENTAL DATA RESOURCES, INC. IS STRICTLY LIMITED TO A REFUND OF THE AMOUNT PAID FOR THIS REPORT.**Purchaser accepts this report "AS IS". Any analyses, estimates, ratings, or risk codes provided in this report are provided for illustrative purposes only, and are not intended to provide, nor should they be interpreted as providing any facts regarding, or prediction or forecast of, any environmental risk for any property. Only a Phase I Environmental Site Assesment performed by an environmental professional can produce information regarding the environmental risk for any property. Additionally, the information provided in this Report is not to be construed as legal advice.

Copyright 2020 by Environmental Data Resources, Inc. All rights reserved. Reproduction in any media or format, in whole or in part, of any report or map of Environmental Data Resources, Inc., or its affiliates, is prohibited without prior written permission.

EDR and its logos (including Sanborn and Sanborn Map) are trademarks of Environmental Data Resources, Inc. or its affiliates. All other trademarks used herein are the property of their respective owners.

SECTION 1: FACILITY DETAIL REPORTS

SUNBURST TAMPA EAST #2
12720 U.S. HIGHWAY 92
DOVER, FL 33527
EDR ID #1009729164

Databases:
FINDS: Facility Index System/Facility Registry System

FINDS:

Registry ID:	110027950297
Name:	SUNBURST TAMPA EAST #2
Address:	12720 U.S. HIGHWAY 92
City,State,Zip:	DOVER, FL 33527-4138

Click Here for FRS Facility Detail Report:

Environmental Interest/Information System:
The Florida Integrated Environmental System Today (FIESTA) Data Maintenance (FDM) System maintains entity, environmental interest, and affiliation data.

Supplemental Address:	US 92 WEST OF MCINTOSH ROAD
FIPS Code:	12057
Country Name:	UNITED STATES
Federal Facility:	Not reported
Federal Agency:	Not reported
Tribal Land:	Not reported
Tribal Name:	Not reported
Congressional District:	09
Census:	120570121061004
Hydrologic Unit Code:	03100205
EPA Region:	04
Site Type:	FACILITY
Location Description:	Not reported
Date Created:	12-JAN-07
Date Updated:	08-SEP-09
U.S-Mexico Border:	Not reported
Information System Abbreviated Name:	FDM:15327
Latitude:	28.014493
Longitude:	-82.251193
Conveyor:	FRS-GEOCODE
Horizontal Collection:	ADDRESS MATCHING-HOUSE NUMBER
Horizontal Accuracy:	50
Reference Point:	ENTRANCE POINT OF A FACILITY OR STATION
Horizontal Datum:	NAD83
Coordinates Source:	Not reported

Organization:

Registry ID:	110027950297
Program System Name:	FDM
Program System ID:	15327
Env. Interest Type:	STATE MASTER
Contact Type:	RESPONSIBLE PARTY
Start Date:	Not reported
End Date:	Not reported
Organization Name:	IUHQ, INC.
Organization Type:	PRIVATE
Duns Number:	Not reported
Division Name:	Not reported
Phone Number:	Not reported
Alternate Phone Number:	Not reported
Fax Number:	Not reported
Email:	Not reported
EIN:	Not reported
State Business ID:	Not reported
Parent Name:	Not reported
Standard Parent Name:	Not reported
Parent Duns Number:	Not reported
Mailing Address:	6991 E CAMELBACK RD STE B360
Supplemental Address:	Not reported
City:	SCOTTSDALE
State:	ARIZONA
Zip:	852512445
Country:	UNITED STATES

Registry ID:	110027950297
Program System Name:	FDM
Program System ID:	15327
Env. Interest Type:	STATE MASTER
Contact Type:	RESPONSIBLE PARTY
Start Date:	Not reported
End Date:	Not reported
Organization Name:	NHC-FL 14, L.P. C/O IUHQ, INC.
Organization Type:	PRIVATE

DRAFT

SECTION 1: FACILITY DETAIL REPORTS

...Continued...

Duns Number:	Not reported
Division Name:	Not reported
Phone Number:	Not reported
Alternate Phone Number:	Not reported
Fax Number:	Not reported
Email:	Not reported
EIN:	Not reported
State Business ID:	Not reported
Parent Name:	Not reported
Standard Parent Name:	Not reported
Parent Duns Number:	Not reported
Mailing Address:	6991 E CAMELBACK RD STE B360
Supplemental Address:	Not reported
City:	SCOTTSDALE
State:	ARIZONA
Zip:	852512445
Country:	UNITED STATES

Registry ID:	110027950297
Program System Name:	FDM
Program System ID:	15327
Env. Interest Type:	STATE MASTER
Contact Type:	APPLICANT
Start Date:	15-AUG-07
End Date:	Not reported
Organization Name:	SUN COMMUNITIES, INC.
Organization Type:	UNKNOWN
Duns Number:	Not reported
Division Name:	Not reported
Phone Number:	Not reported
Alternate Phone Number:	Not reported
Fax Number:	Not reported
Email:	MKOMINEK@SUNCOMMUNITIES.COM
EIN:	Not reported
State Business ID:	Not reported
Parent Name:	Not reported
Standard Parent Name:	Not reported
Parent Duns Number:	Not reported
Mailing Address:	27777 FRANKLIN RD STE 200
Supplemental Address:	Not reported
City:	SOUTHFIELD
State:	MICHIGAN
Zip:	48034
Country:	US

Registry ID:	110027950297
Program System Name:	FDM
Program System ID:	15327
Env. Interest Type:	STATE MASTER
Contact Type:	APPLICANT
Start Date:	Not reported
End Date:	Not reported
Organization Name:	NHC-FL 14 LP
Organization Type:	PRIVATE
Duns Number:	Not reported
Division Name:	Not reported
Phone Number:	Not reported
Alternate Phone Number:	Not reported
Fax Number:	6467583103
Email:	Not reported
EIN:	Not reported
State Business ID:	Not reported
Parent Name:	Not reported
Standard Parent Name:	Not reported
Parent Duns Number:	Not reported
Mailing Address:	399 PARK AVE FL 8
Supplemental Address:	Not reported
City:	NEW YORK
State:	NEW YORK
Zip:	100224614
Country:	UNITED STATES

Registry ID:	110027950297
Program System Name:	FDM
Program System ID:	15327
Env. Interest Type:	STATE MASTER
Contact Type:	PERMITEE
Start Date:	15-AUG-07
End Date:	Not reported
Organization Name:	SUN COMMUNITIES, INC.
Organization Type:	UNKNOWN
Duns Number:	Not reported
Division Name:	Not reported
Phone Number:	Not reported
Alternate Phone Number:	Not reported

DRAFT

Fax Number:	Not reported
Email:	MKOMINEK@SUNCOMMUNITIES.COM
EIN:	Not reported
State Business ID:	Not reported
Parent Name:	Not reported
Standard Parent Name:	Not reported
Parent Duns Number:	Not reported
Mailing Address:	27777 FRANKLIN RD STE 200
Supplemental Address:	Not reported
City:	SOUTHFIELD
State:	MICHIGAN
Zip:	48034
Country:	US

Registry ID:	110027950297
Program System Name:	FDM
Program System ID:	15327
Env. Interest Type:	STATE MASTER
Contact Type:	APPLICANT
Start Date:	Not reported
End Date:	Not reported
Organization Name:	NHC-FL 14, L.P. C/O IUHQ, INC.
Organization Type:	PRIVATE
Duns Number:	Not reported
Division Name:	Not reported
Phone Number:	Not reported
Alternate Phone Number:	Not reported
Fax Number:	Not reported
Email:	Not reported
EIN:	Not reported
State Business ID:	Not reported
Parent Name:	Not reported
Standard Parent Name:	Not reported
Parent Duns Number:	Not reported
Mailing Address:	6991 E CAMELBACK RD STE B360
Supplemental Address:	Not reported
City:	SCOTTSDALE
State:	ARIZONA
Zip:	852512445
Country:	UNITED STATES

Registry ID:	110027950297
Program System Name:	FDM
Program System ID:	15327
Env. Interest Type:	STATE MASTER
Contact Type:	APPLICANT
Start Date:	Not reported
End Date:	Not reported
Organization Name:	IUHQ, INC.
Organization Type:	PRIVATE
Duns Number:	Not reported
Division Name:	Not reported
Phone Number:	Not reported
Alternate Phone Number:	Not reported
Fax Number:	Not reported
Email:	Not reported
EIN:	Not reported
State Business ID:	Not reported
Parent Name:	Not reported
Standard Parent Name:	Not reported
Parent Duns Number:	Not reported
Mailing Address:	6991 E CAMELBACK RD STE B360
Supplemental Address:	Not reported
City:	SCOTTSDALE
State:	ARIZONA
Zip:	852512445
Country:	UNITED STATES

Alternate Name:

Registry ID:	110027950297
Information System Abbreviated Name:	FDM
Program System ID:	15327
Alternative Name:	SUNBURST TAMPA EAST #2
Alternative Name Type:	PROGRAM NAME

Registry ID:	110027950297
Information System Abbreviated Name:	FDM
Program System ID:	15327
Alternative Name:	SUNBURST TAMPA EAST NO. 2 (FKA GREEN ACRES CAMPGROUND)
Alternative Name Type:	PROGRAM-SPECIFIC

Contact:

Registry ID:	110027950297
Program System Name:	FDM

DRAFT

SECTION 1: FACILITY DETAIL REPORTS

...Continued...

Program System ID:	15327
Env. Interest Type:	STATE MASTER
Contact Type:	RESPONSIBLE PARTY
Start Date:	28-FEB-91
End Date:	Not reported
Contact Name:	CONRAD DUMKE
Contact Title:	Not reported
Contact Telephone:	8137523530
Contact Alternate Telephone:	Not reported
Contact Fax:	Not reported
Contact Email:	Not reported
Mailing Address:	12720 E US HIGHWAY 92
Supplemental Address:	Not reported
Mailing City:	DOVER
Mailing State Code:	FL
Mailing State:	FLORIDA
Mailing Zip:	335274138
Mailing Country:	UNITED STATES

Registry ID:	110027950297
Program System Name:	FDM
Program System ID:	15327
Env. Interest Type:	STATE MASTER
Contact Type:	APPLICANT
Start Date:	10-MAR-06
End Date:	Not reported
Contact Name:	O BRANOVIC TOM
Contact Title:	SENIOR VICE PRESIDENT
Contact Telephone:	2482082610
Contact Alternate Telephone:	Not reported
Contact Fax:	Not reported
Contact Email:	Not reported
Mailing Address:	27777 FRANKLIN RD STE 200
Supplemental Address:	Not reported
Mailing City:	SOUTHFIELD
Mailing State Code:	MI
Mailing State:	MICHIGAN
Mailing Zip:	48034
Mailing Country:	US

Registry ID:	110027950297
Program System Name:	FDM
Program System ID:	15327
Env. Interest Type:	STATE MASTER
Contact Type:	RESPONSIBLE PARTY
Start Date:	Not reported
End Date:	Not reported
Contact Name:	DAVID NAPP
Contact Title:	PRESIDENT
Contact Telephone:	4804235700
Contact Alternate Telephone:	Not reported
Contact Fax:	Not reported
Contact Email:	Not reported
Mailing Address:	6991 E CAMELBACK RD STE B360
Supplemental Address:	Not reported
Mailing City:	SCOTTSDALE
Mailing State Code:	AZ
Mailing State:	ARIZONA
Mailing Zip:	852512445
Mailing Country:	UNITED STATES

Registry ID:	110027950297
Program System Name:	FDM
Program System ID:	15327
Env. Interest Type:	STATE MASTER
Contact Type:	APPLICANT
Start Date:	10-AUG-04
End Date:	Not reported
Contact Name:	YON CHO
Contact Title:	PRESIDENT
Contact Telephone:	2125262103
Contact Alternate Telephone:	Not reported
Contact Fax:	6467583103
Contact Email:	Not reported
Mailing Address:	399 PARK AVE FL 8
Supplemental Address:	Not reported
Mailing City:	NEW YORK
Mailing State Code:	NY
Mailing State:	NEW YORK
Mailing Zip:	100224614
Mailing Country:	UNITED STATES

Registry ID:	110027950297
Program System Name:	FDM
Program System ID:	15327

DRAFT

SECTION 1: FACILITY DETAIL REPORTS

...Continued...

Env. Interest Type:	STATE MASTER
Contact Type:	PERMITTEE
Start Date:	10-MAR-06
End Date:	Not reported
Contact Name:	O BRANOVIC TOM
Contact Title:	SENIOR VICE PRESIDENT
Contact Telephone:	2482082610
Contact Alternate Telephone:	Not reported
Contact Fax:	Not reported
Contact Email:	Not reported
Mailing Address:	27777 FRANKLIN RD STE 200
Supplemental Address:	Not reported
Mailing City:	SOUTHFIELD
Mailing State Code:	MI
Mailing State:	MICHIGAN
Mailing Zip:	48034
Mailing Country:	US

Registry ID:	110027950297
Program System Name:	FDM
Program System ID:	15327
Env. Interest Type:	STATE MASTER
Contact Type:	APPLICANT
Start Date:	Not reported
End Date:	Not reported
Contact Name:	DAVID NAPP
Contact Title:	PRESIDENT
Contact Telephone:	4804235700
Contact Alternate Telephone:	Not reported
Contact Fax:	Not reported
Contact Email:	Not reported
Mailing Address:	6991 E CAMELBACK RD STE B360
Supplemental Address:	Not reported
Mailing City:	SCOTTSDALE
Mailing State Code:	AZ
Mailing State:	ARIZONA
Mailing Zip:	852512445
Mailing Country:	UNITED STATES

Registry ID:	110027950297
Program System Name:	FDM
Program System ID:	15327
Env. Interest Type:	STATE MASTER
Contact Type:	APPLICANT
Start Date:	10-JUN-05
End Date:	Not reported
Contact Name:	TOM O BRANOVIC
Contact Title:	SENIOR VICE PRESIDENT
Contact Telephone:	2482082610
Contact Alternate Telephone:	Not reported
Contact Fax:	Not reported
Contact Email:	Not reported
Mailing Address:	27777 FRANKLIN RD STE 200
Supplemental Address:	Not reported
Mailing City:	SOUTHFIELD
Mailing State Code:	MI
Mailing State:	MICHIGAN
Mailing Zip:	48034
Mailing Country:	US

Registry ID:	110027950297
Program System Name:	FDM
Program System ID:	15327
Env. Interest Type:	STATE MASTER
Contact Type:	APPLICANT
Start Date:	29-SEP-98
End Date:	Not reported
Contact Name:	DAVID A NAPP
Contact Title:	CEO
Contact Telephone:	6024235700
Contact Alternate Telephone:	Not reported
Contact Fax:	Not reported
Contact Email:	Not reported
Mailing Address:	6991 E CAMELBACK RD STE B360
Supplemental Address:	Not reported
Mailing City:	SCOTTSDALE
Mailing State Code:	AZ
Mailing State:	ARIZONA
Mailing Zip:	852512445
Mailing Country:	UNITED STATES

Registry ID:	110027950297
Program System Name:	FDM
Program System ID:	15327
Env. Interest Type:	STATE MASTER

DRAFT

Contact Type:	RESPONSIBLE PARTY
Start Date:	29-SEP-98
End Date:	Not reported
Contact Name:	DAVID A NAPP
Contact Title:	CEO
Contact Telephone:	6024235700
Contact Alternate Telephone:	Not reported
Contact Fax:	Not reported
Contact Email:	Not reported
Mailing Address:	6991 E CAMELBACK RD STE B360
Supplemental Address:	Not reported
Mailing City:	SCOTTSDALE
Mailing State Code:	AZ
Mailing State:	ARIZONA
Mailing Zip:	852512445
Mailing Country:	UNITED STATES

Interest:

Registry ID:	110027950297
Program System Name:	FDM
Program System ID:	15327
Env. Interest Type:	STATE MASTER
Federal ST Code:	STATE
Start Date:	Not reported
Start Date Qualifier:	Not reported
End Date:	Not reported
End Date Qualifier:	Not reported
Data Source:	FLORIDA DEP
Last Reported:	Not reported
Date Created:	12-JAN-07
Date Updated:	08-DEC-08
Active Status:	Not reported

Mailing Information:

Registry ID:	110027950297
Program System Name:	FDM
Program System ID:	15327
Supplemental Interest:	STATE MASTER
Contact Type:	MAILING ADDRESS
Start Date:	Not reported
End Date:	Not reported
Mailing Address:	399 PARK AVE FL 8
Supplemental Address:	Not reported
Contact City:	NEW YORK
Contact State Code:	NY
Contact State:	NEW YORK
Contact Zip:	100224614
Contact Country:	UNITED STATES

Program:

Legislative District Number:	Not reported
HUC Code 8:	Not reported
HUC Code 12:	Not reported
Data Quality Code:	iZ
Std Name:	SUNBURST TAMPA EAST NUMBER 2
Std House Number:	12720
Std Street Name:	E US HIGHWAY 92
Std Base Name:	US HWY 92
Std Prefix:	E
Std Suffix:	Not reported
Std Stype Before:	Not reported
Std Stype After:	Not reported
Std Postal Code:	33527
Std City Name:	DOVER
Std County Name:	HILLSBOROUGH COUNTY
Std State Code:	FL
Std County FIPS:	12057
Std Country:	US
Std Full Address:	12720 E US HIGHWAY 92, DOVER, FL 33527 US
Address Type:	Not reported
Link Method:	Not reported
Location Description:	Not reported
User ID:	REFRESH
Sensitive Ind:	Not reported
User Comment:	Not reported
Public Ind:	Y
Date Refresh:	22-APR-08
Small Bus Ind:	Not reported
Env Justice Code:	Not reported
Parent Program System ID:	Not reported
Stand Alone Flag:	Not reported

DRAFT

SECTION 2: DATABASES AND UPDATE DATES

To maintain currency of the following federal, state and local databases, EDR contacts the appropriate government agency on a monthly or quarterly basis as required.

Elapsed ASTM days: Provides confirmation that this report meets or exceeds the 90-day updating requirement of the ASTM standard.

DATABASES FOUND IN THIS REPORT

FINDS: Facility Index System/Facility Registry System
Source: EPA
Telephone: Not reported
Facility Index System. FINDS contains both facility information and 'pointers' to other sources that contain more detail. EDR includes the following FINDS databases in this report: PCS (Permit Compliance System), AIRS (Aerometric Information Retrieval System), DOCKET (Enforcement Docket used to manage and track information on civil judicial enforcement cases for all environmental statutes), FURS (Federal Underground Injection Control), C-DOCKET (Criminal Docket System used to track criminal enforcement actions for all environmental statutes), FFIS (Federal Facilities Information System), STATE (State Environmental Laws and Statutes), and PADS (PCB Activity Data System).

Date of Government Version: 11/03/2023
Database Release Frequency: Quarterly
Date of Last EDR Contact: 02/27/2024
Date of Next Scheduled Update: 06/10/2024

DRAFT

Related Topics: Envirofacts

FRS

FRS Facility Detail Report

SUNBURST TAMPA EAST #2

EPA Registry Id: 110027950297
12720 U.S. HIGHWAY 92
DOVER, FL 33527-4138

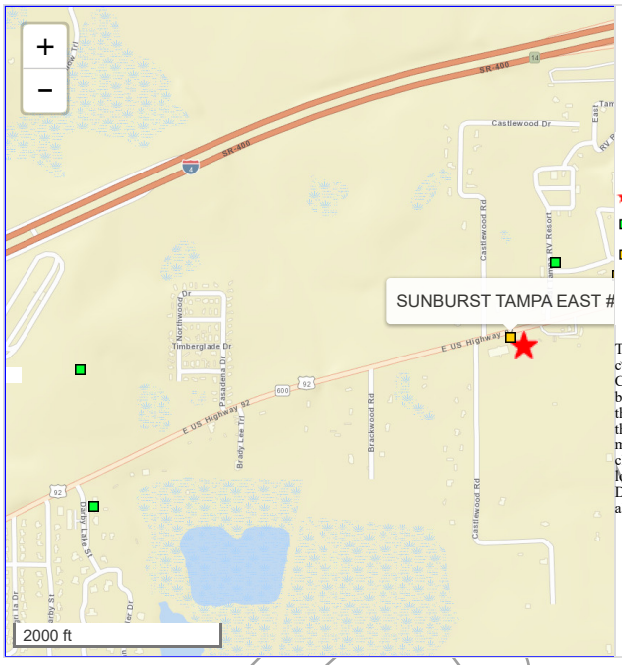

Legend

- Selected Facility
- EPA Facility of Interest
- State/Tribe Facility of Interest

The facility locations displayed come from the FRS Spatial Coordinates tables. They are the best representative locations for the displayed facilities based on the accuracy of the collection method and quality assurance checks performed against each location. The North American Datum of 1983 is used to display all coordinates.

Facility Registry Service Links:

- Facility Registry Service (FRS) Overview
- FRS Facility Query
- FRS Organization Query
- EZ Query
- FRS Physical Data Model
- FRS Geospatial Model

Report an Error

Environmental Interests

Information System	System Facility Name	Information System Id/Report Link	Environmental Interest Type	Data Source	Last Updated Date	Supplemental Environmental Interests:
FLORIDA - FIESTA DATA MAINTENANCE	SUNBURST TAMPA EAST #2	15327	STATE MASTER	FLORIDA DEP		

Additional EPA Reports: MyEnvironment Site Demographics Facility Coordinates Viewer Environmental Justice Map Viewer Watershed Report

Standard Industrial Classification Codes (SIC)

No SIC Codes returned.

National Industry Classification System Codes (NAICS)

No NAICS Codes returned.

Facility Codes and Flags

EPA Region:	04
Duns Number:	
Congressional District Number:	15
Legislative District Number:	
HUC Code/Watershed:	03100205 / HILLSBOROUGH
US Mexico Border Indicator:	
Federal Facility:	NO
Tribal Land:	NO

Alternative Names

Alternative Name	Source of Data
SUNBURST TAMPA EAST NO. 2 (FKA GREEN ACRES CAMPGROUND)	FDM

Facility Mailing Addresses

Affiliation Type	Delivery Point	City Name	State	Postal Code	Information System
APPLICANT	6991 E CAMELBACK RD STE B360	SCOTTSDALE	AZ	852512445	FDM
RESPONSIBLE PARTY	6991 E CAMELBACK RD STE B360	SCOTTSDALE	AZ	852512445	FDM
MAILING ADDRESS	399 PARK AVE FL 8	NEW YORK	NY	100224614	FDM
APPLICANT	399 PARK AVE FL 8	NEW YORK	NY	100224614	FDM
PERMITEE	27777 FRANKLIN RD STE 200	SOUTHFIELD	MI	48034	FDM
APPLICANT	27777 FRANKLIN RD STE 200	SOUTHFIELD	MI	48034	FDM
PERMITTEE	27777 FRANKLIN RD STE 200	SOUTHFIELD	MI	48034	FDM
RESPONSIBLE PARTY	12720 E US HIGHWAY 92	DOVER	FL	335274138	FDM

Organizations

Affiliation Type	Name	DUNS Number	Information System	Mailing Address
RESPONSIBLE PARTY	IUHQ, INC.		FDM	View
APPLICANT	SUN COMMUNITIES, INC.		FDM	View
RESPONSIBLE PARTY	NHC-FL 14, L.P. C/O IUHQ, INC.		FDM	View
APPLICANT	IUHQ, INC.		FDM	View
PERMITEE	SUN COMMUNITIES, INC.		FDM	View
APPLICANT	NHC-FL 14, L.P. C/O IUHQ, INC.		FDM	View
APPLICANT	NHC-FL 14 LP		FDM	View

Contacts

Affiliation Type	Full Name	Office Phone	Information System	Mailing Address
APPLICANT	O BRANOVIC TOM	2482082610	FDM	View
APPLICANT	DAVID A NAPP	6024235700	FDM	View
PERMITTEE	O BRANOVIC TOM	2482082610	FDM	View
RESPONSIBLE PARTY	DAVID NAPP	4804235700	FDM	View
APPLICANT	DAVID NAPP	4804235700	FDM	View
RESPONSIBLE PARTY	CONRAD DUMKE	8137523530	FDM	View
APPLICANT	YON CHO	2125262103	FDM	View
RESPONSIBLE PARTY	DAVID A NAPP	6024235700	FDM	View
APPLICANT	TOM O BRANOVIC	2482082610	FDM	View

Query executed on: MAR-15-2024

TAMPA EAST CAMPGROUND WWTF
US 92 & MACINTOSH RD
PLANT CITY, FL 33563

Inquiry Number:
March 15, 2024

EDR Site Report™

DRAFT

6 Armstrong Road, 4th floor
Shelton, CT 06484
Toll Free: 800.352.0050
www.edrnet.com

TABLE OF CONTENTS

The EDR-Site Report™ is a comprehensive presentation of government filings on a facility identified in a search of federal, state and local environmental databases.

Section 1: Facility Detail Reports . . . . . Page 3

All available detailed information from databases where sites are identified.

Section 2: Databases and Update Information. . . . . Page 10

Name, source, update dates, contact phone number and description of each of the databases for this report.

Thank you for your business.
Please contact EDR at 1-800-352-0050
with any questions or comments.

Disclaimer - Copyright and Trademark Notice

This report contains information obtained from a variety of public and other sources reasonably available to Environmental Data Resources , Inc. It cannot be concluded from this Report that coverage information for the target and surrounding properties does not exist from other sources. **NO WARRANTY EXPRESSED OR IMPLIED, IS MADE WHATSOEVER IN CONNECTION WITH THIS REPORT. ENVIRONMENTAL DATA RESOURCES, INC. SPECIFICALLY DISCLAIMS THE MAKING OF ANYSUCH WARRANTIES, INCLUDING WITHOUT LIMITATION, MERCHANTABILITY OR FITNESS FOR A PARTICULAR USE OR PURPOSE. ALL RISK IS ASSUMED BY THE USER. IN NO EVENT SHALL ENVIRONMENTAL DATA RESOURCES, INC. BE LIABLE TO ANYONE, WHETHER ARISING OUT OF ERRORS OR OMISSIONS, NEGLIGENCE, ACCIDENT OR ANY OTHER CAUSE, FOR ANY LOSS OR DAMAGE, INCLUDING, WITHOUT LIMITATION, SPECIAL, INCIDENTAL, CONSEQUENTIAL, OR EXEMPLARY DAMAGES.ANY LIABILITY ON THE PART OF ENVIRONMENTAL DATA RESOURCES, INC. IS STRICTLY LIMITED TO A REFUND OF THE AMOUNT PAID FOR THIS REPORT.**Purchaser accepts this report "AS IS". Any analyses, estimates, ratings, or risk codes provided in this report are provided for illustrative purposes only, and are not intended to provide, nor should they be interpreted as providing any facts regarding, or prediction or forecast of, any environmental risk for any property. Only a Phase I Environmental Site Assesment performed by an environmental professional can produce information regarding the environmental risk for any property. Additionally, the information provided in this Report is not to be construed as legal advice.

Copyright 2020 by Environmental Data Resources, Inc. All rights reserved. Reproduction in any media or format, in whole or in part, of any report or map of Environmental Data Resources, Inc., or its affiliates, is prohibited without prior written permission.

EDR and its logos (including Sanborn and Sanborn Map) are trademarks of Environmental Data Resources, Inc. or its affiliates. All other trademarks used herein are the property of their respective owners.

SECTION 1: FACILITY DETAIL REPORTS

TAMPA EAST CAMPGROUND WWTF
US 92 & MACINTOSH RD
PLANT CITY, FL 33563
EDR ID #1009650888

Databases:
FINDS: Facility Index System/Facility Registry System

FINDS:

Registry ID:	110027948700
Name:	TAMPA EAST CAMPGROUND WWTF
Address:	US 92 & MACINTOSH RD
City,State,Zip:	PLANT CITY, FL 33563

Click Here for FRS Facility Detail Report:

Environmental Interest/Information System:
The Florida Integrated Environmental System Today (FIESTA) Data Maintenance (FDM) System maintains entity, environmental interest, and affiliation data.

Supplemental Address:	Not reported
FIPS Code:	00057
Country Name:	UNITED STATES
Federal Facility:	Not reported
Federal Agency:	Not reported
Tribal Land:	Not reported
Tribal Name:	Not reported
Congressional District:	09
Census:	120570121061004
Hydrologic Unit Code:	03100205
EPA Region:	04
Site Type:	STATIONARY
Location Description:	Not reported
Date Created:	12-JAN-07
Date Updated:	22-APR-08
U.S-Mexico Border:	Not reported
Information System Abbreviated Name:	FDM:14541
Latitude:	28.016088
Longitude:	-82.248149
Conveyor:	FDM
Horizontal Collection:	UNKNOWN
Horizontal Accuracy:	10
Reference Point:	FACILITY CENTROID
Horizontal Datum:	NAD83
Coordinates Source:	Not reported

Organization:

Registry ID:	110027948700
Program System Name:	FDM
Program System ID:	14541
Env. Interest Type:	STATE MASTER
Contact Type:	RESPONSIBLE PARTY
Start Date:	Not reported
End Date:	18-JUL-03
Organization Name:	NHC-FL 14, L.P. C/O IUHQ, INC.
Organization Type:	PRIVATE
Duns Number:	Not reported
Division Name:	Not reported
Phone Number:	Not reported
Alternate Phone Number:	Not reported
Fax Number:	Not reported
Email:	Not reported
EIN:	Not reported
State Business ID:	Not reported
Parent Name:	Not reported
Standard Parent Name:	Not reported
Parent Duns Number:	Not reported
Mailing Address:	6991 E CAMELBACK RD STE B360
Supplemental Address:	Not reported
City:	SCOTTSDALE
State:	ARIZONA
Zip:	852512445
Country:	UNITED STATES

Registry ID:	110027948700
Program System Name:	FDM
Program System ID:	14541
Env. Interest Type:	STATE MASTER
Contact Type:	PERMITEE
Start Date:	Not reported
End Date:	18-JUL-03
Organization Name:	NHC-FL 14, L.P. C/O IUHQ, INC.
Organization Type:	PRIVATE

DRAFT

SECTION 1: FACILITY DETAIL REPORTS

...Continued...

Duns Number:	Not reported
Division Name:	Not reported
Phone Number:	Not reported
Alternate Phone Number:	Not reported
Fax Number:	Not reported
Email:	Not reported
EIN:	Not reported
State Business ID:	Not reported
Parent Name:	Not reported
Standard Parent Name:	Not reported
Parent Duns Number:	Not reported
Mailing Address:	6991 E CAMELBACK RD STE B360
Supplemental Address:	Not reported
City:	SCOTTSDALE
State:	ARIZONA
Zip:	852512445
Country:	UNITED STATES

Registry ID:	110027948700
Program System Name:	FDM
Program System ID:	14541
Env. Interest Type:	STATE MASTER
Contact Type:	RESPONSIBLE PARTY
Start Date:	Not reported
End Date:	Not reported
Organization Name:	TAMPA KOA EAST
Organization Type:	UNKNOWN
Duns Number:	Not reported
Division Name:	Not reported
Phone Number:	Not reported
Alternate Phone Number:	Not reported
Fax Number:	Not reported
Email:	Not reported
EIN:	Not reported
State Business ID:	Not reported
Parent Name:	Not reported
Standard Parent Name:	Not reported
Parent Duns Number:	Not reported
Mailing Address:	12870 U.S. 92
Supplemental Address:	Not reported
City:	DOVER
State:	FLORIDA
Zip:	33527
Country:	UNITED STATES

Registry ID:	110027948700
Program System Name:	FDM
Program System ID:	14541
Env. Interest Type:	STATE MASTER
Contact Type:	APPLICANT
Start Date:	Not reported
End Date:	18-JUL-03
Organization Name:	NHC-FL 14, L.P. C/O IUHQ, INC.
Organization Type:	PRIVATE
Duns Number:	Not reported
Division Name:	Not reported
Phone Number:	Not reported
Alternate Phone Number:	Not reported
Fax Number:	Not reported
Email:	Not reported
EIN:	Not reported
State Business ID:	Not reported
Parent Name:	Not reported
Standard Parent Name:	Not reported
Parent Duns Number:	Not reported
Mailing Address:	6991 E CAMELBACK RD STE B360
Supplemental Address:	Not reported
City:	SCOTTSDALE
State:	ARIZONA
Zip:	852512445
Country:	UNITED STATES

Registry ID:	110027948700
Program System Name:	FDM
Program System ID:	14541
Env. Interest Type:	STATE MASTER
Contact Type:	APPLICANT
Start Date:	Not reported
End Date:	Not reported
Organization Name:	TAMPA KOA EAST
Organization Type:	UNKNOWN
Duns Number:	Not reported
Division Name:	Not reported
Phone Number:	Not reported
Alternate Phone Number:	Not reported

DRAFT

SECTION 1: FACILITY DETAIL REPORTS

...Continued...

Fax Number:	Not reported
Email:	Not reported
EIN:	Not reported
State Business ID:	Not reported
Parent Name:	Not reported
Standard Parent Name:	Not reported
Parent Duns Number:	Not reported
Mailing Address:	12870 U.S. 92
Supplemental Address:	Not reported
City:	DOVER
State:	FLORIDA
Zip:	33527
Country:	UNITED STATES

Registry ID:	110027948700
Program System Name:	FDM
Program System ID:	14541
Env. Interest Type:	STATE MASTER
Contact Type:	PERMITEE
Start Date:	Not reported
End Date:	Not reported
Organization Name:	IUHQ, INC.
Organization Type:	PRIVATE
Duns Number:	Not reported
Division Name:	Not reported
Phone Number:	Not reported
Alternate Phone Number:	Not reported
Fax Number:	Not reported
Email:	Not reported
EIN:	Not reported
State Business ID:	Not reported
Parent Name:	Not reported
Standard Parent Name:	Not reported
Parent Duns Number:	Not reported
Mailing Address:	6991 E CAMELBACK RD STE B360
Supplemental Address:	Not reported
City:	SCOTTSDALE
State:	ARIZONA
Zip:	852512445
Country:	UNITED STATES

Registry ID:	110027948700
Program System Name:	FDM
Program System ID:	14541
Env. Interest Type:	STATE MASTER
Contact Type:	APPLICANT
Start Date:	Not reported
End Date:	Not reported
Organization Name:	IUHQ, INC.
Organization Type:	PRIVATE
Duns Number:	Not reported
Division Name:	Not reported
Phone Number:	Not reported
Alternate Phone Number:	Not reported
Fax Number:	Not reported
Email:	Not reported
EIN:	Not reported
State Business ID:	Not reported
Parent Name:	Not reported
Standard Parent Name:	Not reported
Parent Duns Number:	Not reported
Mailing Address:	6991 E CAMELBACK RD STE B360
Supplemental Address:	Not reported
City:	SCOTTSDALE
State:	ARIZONA
Zip:	852512445
Country:	UNITED STATES

Registry ID:	110027948700
Program System Name:	FDM
Program System ID:	14541
Env. Interest Type:	STATE MASTER
Contact Type:	MANAGER
Start Date:	Not reported
End Date:	28-JAN-99
Organization Name:	TAMPA EAST KOA
Organization Type:	UNKNOWN
Duns Number:	Not reported
Division Name:	Not reported
Phone Number:	Not reported
Alternate Phone Number:	Not reported
Fax Number:	Not reported
Email:	Not reported
EIN:	Not reported
State Business ID:	Not reported

DRAFT

Parent Name:	Not reported
Standard Parent Name:	Not reported
Parent Duns Number:	Not reported
Mailing Address:	Not reported
Supplemental Address:	Not reported
City:	Not reported
State:	Not reported
Zip:	Not reported
Country:	Not reported

Registry ID:	110027948700
Program System Name:	FDM
Program System ID:	14541
Env. Interest Type:	STATE MASTER
Contact Type:	MANAGER
Start Date:	Not reported
End Date:	28-JAN-99
Organization Name:	TAMPA EAST KOA
Organization Type:	UNKNOWN
Duns Number:	Not reported
Division Name:	Not reported
Phone Number:	Not reported
Alternate Phone Number:	Not reported
Fax Number:	Not reported
Email:	Not reported
EIN:	Not reported
State Business ID:	Not reported
Parent Name:	Not reported
Standard Parent Name:	Not reported
Parent Duns Number:	Not reported
Mailing Address:	NO ADDRESS ON LOAD
Supplemental Address:	RICK.CRAIG@ENRON.COM
City:	NO CITY ON LOAD
State:	FLORIDA
Zip:	Not reported
Country:	UNITED STATES

Alternate Name:

Registry ID:	110027948700
Information System Abbreviated Name:	FDM
Program System ID:	14541
Alternative Name:	TAMPA EAST CAMPGROUND WWTP
Alternative Name Type:	PROGRAM-SPECIFIC

Registry ID:	110027948700
Information System Abbreviated Name:	FDM
Program System ID:	14541
Alternative Name:	TAMPA EAST CAMPGROUND WWTF
Alternative Name Type:	PROGRAM NAME

Contact:

Registry ID:	110027948700
Program System Name:	FDM
Program System ID:	14541
Env. Interest Type:	STATE MASTER
Contact Type:	APPLICANT
Start Date:	21-JAN-99
End Date:	18-JUL-03
Contact Name:	DAVID A NAPP
Contact Title:	CEO
Contact Telephone:	6024235700
Contact Alternate Telephone:	Not reported
Contact Fax:	Not reported
Contact Email:	Not reported
Mailing Address:	6991 E CAMELBACK RD STE B360
Supplemental Address:	Not reported
Mailing City:	SCOTTSDALE
Mailing State Code:	AZ
Mailing State:	ARIZONA
Mailing Zip:	852512445
Mailing Country:	UNITED STATES

Registry ID:	110027948700
Program System Name:	FDM
Program System ID:	14541
Env. Interest Type:	STATE MASTER
Contact Type:	PERMITTEE
Start Date:	21-JAN-99
End Date:	18-JUL-03
Contact Name:	DAVID A NAPP
Contact Title:	CEO
Contact Telephone:	6024235700
Contact Alternate Telephone:	Not reported
Contact Fax:	Not reported

DRAFT

SECTION 1: FACILITY DETAIL REPORTS

...Continued...

Contact Email:	Not reported
Mailing Address:	6991 E CAMELBACK RD STE B360
Supplemental Address:	Not reported
Mailing City:	SCOTTSDALE
Mailing State Code:	AZ
Mailing State:	ARIZONA
Mailing Zip:	852512445
Mailing Country:	UNITED STATES

Registry ID:	110027948700
Program System Name:	FDM
Program System ID:	14541
Env. Interest Type:	STATE MASTER
Contact Type:	PERMITTEE
Start Date:	14-NOV-02
End Date:	Not reported
Contact Name:	DAVID A KNAPP
Contact Title:	PRESIDENT
Contact Telephone:	4804235700
Contact Alternate Telephone:	Not reported
Contact Fax:	Not reported
Contact Email:	Not reported
Mailing Address:	6991 E CAMELBACK RD STE B360
Supplemental Address:	Not reported
Mailing City:	SCOTTSDALE
Mailing State Code:	AZ
Mailing State:	ARIZONA
Mailing Zip:	852512445
Mailing Country:	UNITED STATES

Registry ID:	110027948700
Program System Name:	FDM
Program System ID:	14541
Env. Interest Type:	STATE MASTER
Contact Type:	APPLICANT
Start Date:	14-NOV-02
End Date:	Not reported
Contact Name:	DAVID A KNAPP
Contact Title:	PRESIDENT
Contact Telephone:	4804235700
Contact Alternate Telephone:	Not reported
Contact Fax:	Not reported
Contact Email:	Not reported
Mailing Address:	6991 E CAMELBACK RD STE B360
Supplemental Address:	Not reported
Mailing City:	SCOTTSDALE
Mailing State Code:	AZ
Mailing State:	ARIZONA
Mailing Zip:	852512445
Mailing Country:	UNITED STATES

Registry ID:	110027948700
Program System Name:	FDM
Program System ID:	14541
Env. Interest Type:	STATE MASTER
Contact Type:	RESPONSIBLE PARTY
Start Date:	15-JUL-85
End Date:	28-JAN-99
Contact Name:	JOHN SISCO
Contact Title:	Not reported
Contact Telephone:	(858) 625-2424
Contact Alternate Telephone:	Not reported
Contact Fax:	Not reported
Contact Email:	Not reported
Mailing Address:	RT 3 BOX 280
Supplemental Address:	Not reported
Mailing City:	DOVER
Mailing State Code:	FL
Mailing State:	FLORIDA
Mailing Zip:	Not reported
Mailing Country:	UNITED STATES

Registry ID:	110027948700
Program System Name:	FDM
Program System ID:	14541
Env. Interest Type:	STATE MASTER
Contact Type:	APPLICANT
Start Date:	26-JAN-98
End Date:	Not reported
Contact Name:	JOHN SISCO
Contact Title:	OWNER
Contact Telephone:	8136592202
Contact Alternate Telephone:	Not reported
Contact Fax:	Not reported
Contact Email:	Not reported

DRAFT

Mailing Address:	12870 U.S. 92
Supplemental Address:	Not reported
Mailing City:	DOVER
Mailing State Code:	FL
Mailing State:	FLORIDA
Mailing Zip:	33527
Mailing Country:	UNITED STATES

Registry ID:	110027948700
Program System Name:	FDM
Program System ID:	14541
Env. Interest Type:	STATE MASTER
Contact Type:	APPLICANT
Start Date:	Not reported
End Date:	Not reported
Contact Name:	DAVID NAPP
Contact Title:	PRESIDENT
Contact Telephone:	4804235700
Contact Alternate Telephone:	Not reported
Contact Fax:	Not reported
Contact Email:	Not reported
Mailing Address:	6991 E CAMELBACK RD STE B360
Supplemental Address:	Not reported
Mailing City:	SCOTTSDALE
Mailing State Code:	AZ
Mailing State:	ARIZONA
Mailing Zip:	852512445
Mailing Country:	UNITED STATES

Registry ID:	110027948700
Program System Name:	FDM
Program System ID:	14541
Env. Interest Type:	STATE MASTER
Contact Type:	RESPONSIBLE PARTY
Start Date:	21-JAN-99
End Date:	18-JUL-03
Contact Name:	DAVID A NAPP
Contact Title:	CEO
Contact Telephone:	6024235700
Contact Alternate Telephone:	Not reported
Contact Fax:	Not reported
Contact Email:	Not reported
Mailing Address:	6991 E CAMELBACK RD STE B360
Supplemental Address:	Not reported
Mailing City:	SCOTTSDALE
Mailing State Code:	AZ
Mailing State:	ARIZONA
Mailing Zip:	852512445
Mailing Country:	UNITED STATES

Registry ID:	110027948700
Program System Name:	FDM
Program System ID:	14541
Env. Interest Type:	STATE MASTER
Contact Type:	RESPONSIBLE PARTY
Start Date:	Not reported
End Date:	Not reported
Contact Name:	JOHN SISCO
Contact Title:	SENIOR MANAGER, EH&S
Contact Telephone:	858-625-2424 X3266
Contact Alternate Telephone:	Not reported
Contact Fax:	Not reported
Contact Email:	JOHN.SISCO@PACIRA.COM
Mailing Address:	RT 3 BOX 280
Supplemental Address:	Not reported
Mailing City:	DOVER
Mailing State Code:	FL
Mailing State:	FLORIDA
Mailing Zip:	Not reported
Mailing Country:	UNITED STATES

Interest:

Registry ID:	110027948700
Program System Name:	FDM
Program System ID:	14541
Env. Interest Type:	STATE MASTER
Federal ST Code:	STATE
Start Date:	Not reported
Start Date Qualifier:	Not reported
End Date:	Not reported
End Date Qualifier:	Not reported
Data Source:	FLORIDA DEP
Last Reported:	Not reported
Date Created:	12-JAN-07

DRAFT

SECTION 1: FACILITY DETAIL REPORTS

...Continued...

Date Updated:	08-DEC-08
Active Status:	Not reported

Mailing Information:

Registry ID:	110027948700
Program System Name:	FDM
Program System ID:	14541
Supplemental Interest:	STATE MASTER
Contact Type:	MAILING ADDRESS
Start Date:	Not reported
End Date:	Not reported
Mailing Address:	6991 E CAMELBACK RD STE B360
Supplemental Address:	Not reported
Contact City:	SCOTTSDALE
Contact State Code:	AZ
Contact State:	ARIZONA
Contact Zip:	852512445
Contact Country:	UNITED STATES

Program:

Legislative District Number:	Not reported
HUC Code 8:	Not reported
HUC Code 12:	Not reported
Data Quality Code:	mZ
Std Name:	TAMPA EAST CMPST WWTF
Std House Number:	Not reported
Std Street Name:	Not reported
Std Base Name:	Not reported
Std Prefix:	Not reported
Std Suffix:	Not reported
Std Stype Before:	Not reported
Std Stype After:	Not reported
Std Postal Code:	33563
Std City Name:	PLANT CITY
Std County Name:	HILLSBOROUGH COUNTY
Std State Code:	FL
Std County FIPS:	12057
Std Country:	US
Std Full Address:	Not reported
Address Type:	Not reported
Link Method:	Not reported
Location Description:	Not reported
User ID:	REFRESH
Sensitive Ind:	Not reported
User Comment:	Not reported
Public Ind:	Y
Date Refresh:	22-APR-08
Small Bus Ind:	Not reported
Env Justice Code:	Not reported
Parent Program System ID:	Not reported
Stand Alone Flag:	Not reported

DRAFT

SECTION 2: DATABASES AND UPDATE DATES

To maintain currency of the following federal, state and local databases, EDR contacts the appropriate government agency on a monthly or quarterly basis as required.

Elapsed ASTM days: Provides confirmation that this report meets or exceeds the 90-day updating requirement of the ASTM standard.

DATABASES FOUND IN THIS REPORT

FINDS: Facility Index System/Facility Registry System
Source: EPA
Telephone: Not reported
Facility Index System. FINDS contains both facility information and 'pointers' to other sources that contain more detail. EDR includes the following FINDS databases in this report: PCS (Permit Compliance System), AIRS (Aerometric Information Retrieval System), DOCKET (Enforcement Docket used to manage and track information on civil judicial enforcement cases for all environmental statutes), FURS (Federal Underground Injection Control), C-DOCKET (Criminal Docket System used to track criminal enforcement actions for all environmental statutes), FFIS (Federal Facilities Information System), STATE (State Environmental Laws and Statutes), and PADS (PCB Activity Data System).

Date of Government Version: 11/03/2023
Database Release Frequency: Quarterly
Date of Last EDR Contact: 02/27/2024
Date of Next Scheduled Update: 06/10/2024

DRAFT

Related Topics: Envirofacts

FRS

FRS Facility Detail Report

TAMPA EAST CAMPGROUND WWTF

EPA Registry Id: 110027948700
US 92 & MACINTOSH RD
PLANT CITY, FL 33563

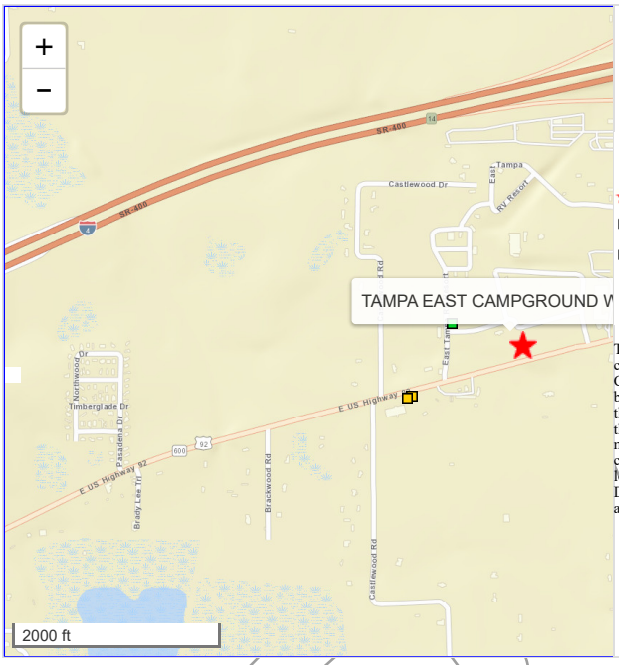

Legend

- Selected Facility
- EPA Facility of Interest
- State/Tribe Facility of Interest

The facility locations displayed come from the FRS Spatial Coordinates tables. They are the best representative locations for the displayed facilities based on the accuracy of the collection method and quality assurance checks performed against each location. The North American Datum of 1983 is used to display all coordinates.

Facility Registry Service Links:

- Facility Registry Service (FRS) Overview
- FRS Facility Query
- FRS Organization Query
- EZ Query
- FRS Physical Data Model
- FRS Geospatial Model

Report an Error

DRAFT

Environmental Interests

Information System	System Facility Name	Information System Id/Report Link	Environmental Interest Type	Data Source	Last Updated Date	Supplemental Environmental Interests:
FLORIDA - FIESTA DATA MAINTENANCE	TAMPA EAST CAMPGROUND WWTF	14541	STATE MASTER	FLORIDA DEP		

Additional EPA Reports: MyEnvironment Site Demographics Facility Coordinates Viewer Environmental Justice Map Viewer Watershed Report

Standard Industrial Classification Codes (SIC)

No SIC Codes returned.

National Industry Classification System Codes (NAICS)

No NAICS Codes returned.

Facility Codes and Flags

EPA Region:	04
Duns Number:	
Congressional District Number:	15
Legislative District Number:	
HUC Code/Watershed:	03100205 / HILLSBOROUGH
US Mexico Border Indicator:	
Federal Facility:	NO
Tribal Land:	NO

Alternative Names

Alternative Name	Source of Data
TAMPA EAST CAMPGROUND WWTP	FDM

Facility Mailing Addresses

Affiliation Type	Delivery Point	City Name	State	Postal Code	Information System
APPLICANT	12870 U.S. 92	DOVER	FL	33527	FDM
PERMITTEE	6991 E CAMELBACK RD STE B360	SCOTTSDALE	AZ	852512445	FDM
APPLICANT	6991 E CAMELBACK RD STE B360	SCOTTSDALE	AZ	852512445	FDM
PERMITEE	6991 E CAMELBACK RD STE B360	SCOTTSDALE	AZ	852512445	FDM
MANAGER	NO ADDRESS ON LOAD	NO CITY ON LOAD	FL		FDM
RESPONSIBLE PARTY	RT 3 BOX 280	DOVER	FL		FDM
RESPONSIBLE PARTY	6991 E CAMELBACK RD STE B360	SCOTTSDALE	AZ	852512445	FDM
MAILING ADDRESS	6991 E CAMELBACK RD STE B360	SCOTTSDALE	AZ	852512445	FDM
RESPONSIBLE PARTY	12870 U.S. 92	DOVER	FL	33527	FDM

Organizations

Affiliation Type	Name	DUNS Number	Information System	Mailing Address
RESPONSIBLE PARTY	NHC-FL 14, L.P. C/O IUHQ, INC.		FDM	View
MANAGER	TAMPA EAST KOA		FDM	View
APPLICANT	IUHQ, INC.		FDM	View
PERMITEE	IUHQ, INC.		FDM	View
APPLICANT	TAMPA KOA EAST		FDM	View
MANAGER	TAMPA EAST KOA		FDM	
RESPONSIBLE PARTY	TAMPA KOA EAST		FDM	View
APPLICANT	NHC-FL 14, L.P. C/O IUHQ, INC.		FDM	View
PERMITEE	NHC-FL 14, L.P. C/O IUHQ, INC.		FDM	View

Contacts

Affiliation Type	Full Name	Office Phone	Information System	Mailing Address
APPLICANT	DAVID A NAPP	6024235700	FDM	View
APPLICANT	DAVID A KNAPP	4804235700	FDM	View
APPLICANT	JOHN SISCO	8136592202	FDM	View
RESPONSIBLE PARTY	JOHN SISCO	(858) 625-2424	FDM	View
PERMITTEE	DAVID A NAPP	6024235700	FDM	View
PERMITTEE	DAVID A KNAPP	4804235700	FDM	View
RESPONSIBLE PARTY	JOHN SISCO	858-625-2424 X3266	FDM	View
APPLICANT	DAVID NAPP	4804235700	FDM	View
RESPONSIBLE PARTY	DAVID A NAPP	6024235700	FDM	View

Query executed on: MAR-15-2024

Last updated on September 24, 2015

DRAFT

Site 6:
McDonald's

DRAFT

Bob Henriquez
Hillsborough County Property Appraiser

https://www.hcpafl.org/
15th Floor County Ctr.
601 E. Kennedy Blvd, Tampa, Florida 33602-4932
Ph: (813) 272-6100

Folio: 082909-0100

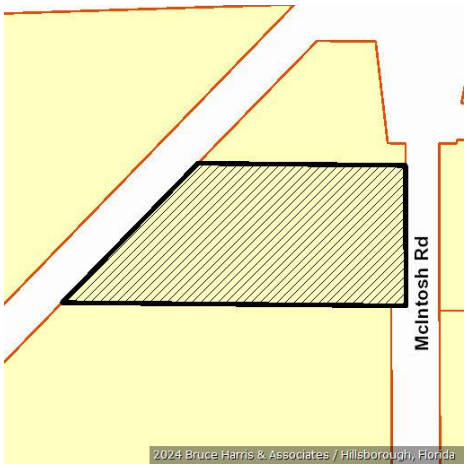

Owner Information

Owner Name	MCDONALDS RESTAURANTS OF FL INC
Mailing Address	C/O MCDONALDS CORP PO BOX 182571 COLUMBUS, OH 43218-2571
Site Address	4650 MCINTOSH RD, DOVER
PIN	U-30-28-21-ZZZ-000003-78780.0
Folio	082909-0100
Prior PIN	
Prior Folio	082909-0000
Tax District	U - UNINCORPORATED
Property Use	2201 Quick Service Restaurant A
Plat Book/Page	/
Neighborhood	220016.00 | SE Area of I4 and Kingsway
Subdivision	ZZZ | UNPLATTED

Value Summary

Taxing District	Market Value	Assessed Value	Exemptions	Taxable Value
County	$2,476,214	$2,470,087	$0	$2,470,087
Public Schools	$2,476,214	$2,476,214	$0	$2,476,214
Municipal	$2,476,214	$2,470,087	$0	$2,470,087
Other Districts	$2,476,214	$2,470,087	$0	$2,470,087

Note: This section shows Market Value, Assessed Value, Exemptions, and Taxable Value for taxing districts. Because of changes in Florida Law, it is possible to have different assessed and taxable values on the same property. For example, the additional $25,000 Homestead Exemption and the non-homestead CAP do not apply to public schools, and the Low Income Senior Exemption only applies to countywide and certain municipal millages.

Sales Information

Book / Page	Instrument	Month	Year	Type Inst	Qualified or Unqualified	Vacant or Improved	Price
5212 / 0526	87205988	08	1987	WD	Qualified	Vacant	$432,000

Building Information

Building 1

Type	57 | REST FAST FOOD
Year Built	1988

Building 1 Construction Details

Element	Code	Construction Detail
Class	C	Concrete Block
Exterior Wall	9	Stone
Exterior Wall	7	Masonry Frm: Stucco
Roof Structure	9	Rigid Frame/Barjoist
Roof Cover	4	Blt.up Tar & Gravel
Interior Walls	7	Decorative Wall Cov.
Interior Walls	5	Drywall
Interior Flooring	7	Tile
Heat/AC	2	Central
Plumbing	3	Typical
Condition	4	Good
Stories	1.0	
Units	6.0	
Wall Height	12.00	

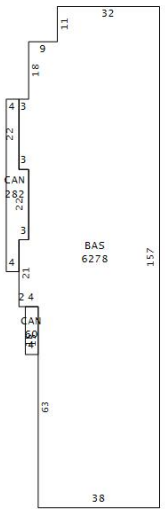

Building 1 subarea

Area Type	Gross Area	Heated Area	Depreciated Value
BAS	6,278	6,278	$1,396,899
CAN	282		$18,913
CAN	60		$4,005
Totals	**6,620**	**6,278**	**$1,419,817**

Extra Features

OB/XF Code	Description	Building	Year On Roll	Length	Width	Units	Value
0020	ASPHALT PAVING	1	1988	0	0	44,400.00	$86,713
0080	WALK BRICK	1	1988	0	0	480.00	$7,706
0640	UTILITY CB	1	1988	0	0	180.00	$5,882

Land Information

Use Code	Description	Zone	Front	Depth	Land Type	Total Land Units	Land Value
COI1	Comm Class 9	CG	0.0	0.0	SF | SQUARE FEET	93,689.00	$956,096

Legal Description

THAT PT OF SE 1/4 OF NW 1/4 DESC AS COM AT NE COR OF SE 1/4 OF NW 1/4 THN N 89 DEG W ALG NLY BDRY THEREOF 56.18 FT TO PT ON WLY R/W OF MCINTOSH RD THN ALG SD BDRY S 07 DEG E 46.68 FT THN CONT ALG SD R/W N 89 DEG E 24.77 FT CON ALG SD R/W OF MC INTOSH RD S 30 FT FOR POB THN S ALG SD R/W 210.89 FT THN S 89 DEG W 542.20 FT TO PT ON CENTER LINE OF DRAINAGE EASEMENT THN N 42 DEG E ALG SD CENTERLINE 289.23 FT THN N 89 DEG E 344.27 FT TO POB

Site 6

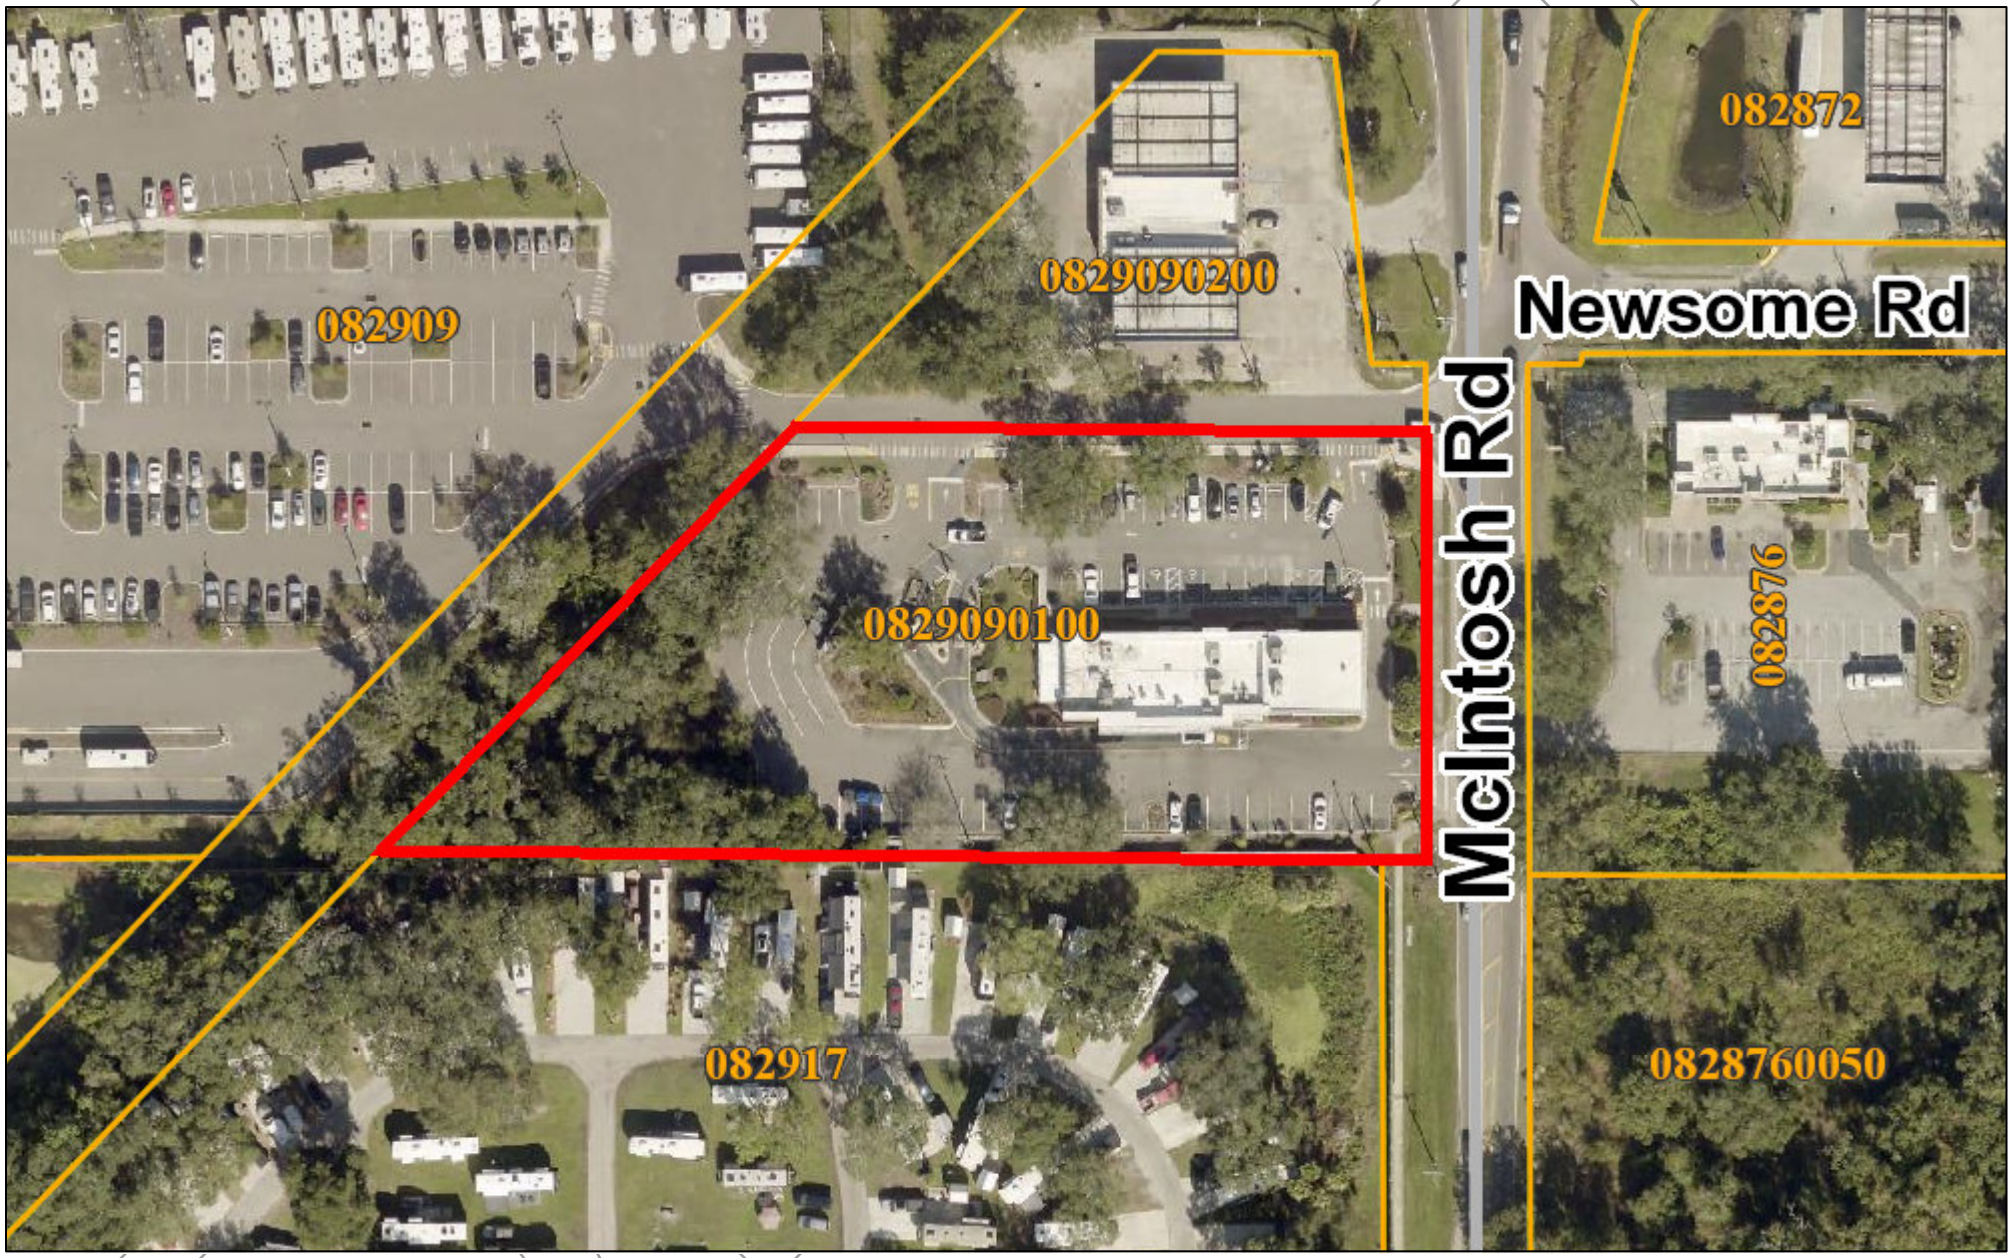

March 15, 2024

N W E S

0 62.5 125 250 ft

Bob Henriquez, CFA
Hillsborough County Property Appraiser
This map is for assessment purposes only.
It is not a survey.

2021 Aerials

Site 7:
Raceway #980/Racetrac #980

DRAFT

Bob Henriquez
Hillsborough County Property Appraiser

https://www.hcpafl.org/
15th Floor County Ctr.
601 E. Kennedy Blvd, Tampa, Florida 33602-4932
Ph: (813) 272-6100

Folio: 082909-0200

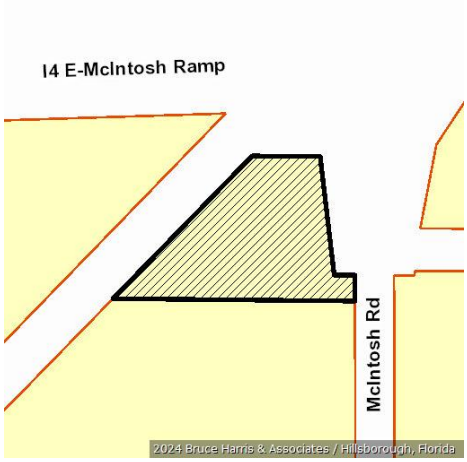

Owner Information

Owner Name	RACETRAC INC
Mailing Address	ATTN: RACETRAC INC 200 GALLERIA PKWY SE STE 900 ATLANTA, GA 30339-5945
Site Address	4660 MCINTOSH RD, DOVER
PIN	U-30-28-21-ZZZ-000003-78790.0
Folio	082909-0200
Prior PIN	
Prior Folio	082909-0000
Tax District	U - UNINCORPORATED
Property Use	1421 Conv Store /Gas B
Plat Book/Page	/
Neighborhood	220016.00 | SE Area of I4 and Kingsway
Subdivision	ZZZ | UNPLATTED

Value Summary

Taxing District	Market Value	Assessed Value	Exemptions	Taxable Value
County	$1,378,220	$1,359,054	$0	$1,359,054
Public Schools	$1,378,220	$1,378,220	$0	$1,378,220
Municipal	$1,378,220	$1,359,054	$0	$1,359,054
Other Districts	$1,378,220	$1,359,054	$0	$1,359,054

Note: This section shows Market Value, Assessed Value, Exemptions, and Taxable Value for taxing districts. Because of changes in Florida Law, it is possible to have different assessed and taxable values on the same property. For example, the additional $25,000 Homestead Exemption and the non-homestead CAP do not apply to public schools, and the Low Income Senior Exemption only applies to countywide and certain municipal millages.

Sales Information

Book / Page	Instrument	Month	Year	Type Inst	Qualified or Unqualified	Vacant or Improved	Price
6190 / 0507	91023614	02	1991	WD	Qualified	Vacant	$209,600

Building Information

Building 1

Type	43 | CONVENIENCE STORE
Year Built	2009

Building 1 Construction Details

Element	Code	Construction Detail
Class	C	Concrete Block
Exterior Wall	7	Masonry Frm: Stucco
Roof Structure	9	Rigid Frame/Barjoist
Roof Cover	4	Blt.up Tar & Gravel
Interior Walls	5	Drywall
Interior Flooring	7	Tile
Heat/AC	2	Central
Plumbing	3	Typical
Condition	3	Average
Stories	1.0	
Units	1.0	
Wall Height	12.00	

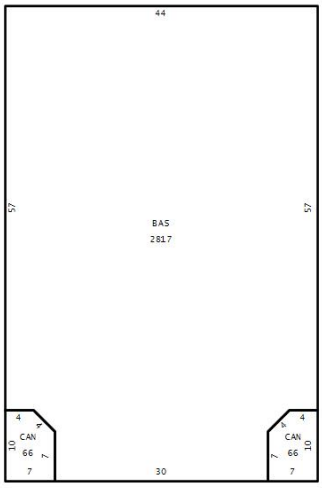

Building 1 subarea

Area Type	Gross Area	Heated Area	Depreciated Value
BAS	2,817	2,817	$438,320
CAN	66		$3,112
CAN	66		$3,112
Totals	**2,949**	**2,817**	**$444,544**

Extra Features

OB/XF Code	Description	Building	Year On Roll	Length	Width	Units	Value
0540	CANOPY GAS PUMP	0	2010	61	41	2,501.00	$63,465
0540	CANOPY GAS PUMP	0	2010	61	41	2,501.00	$63,465
0060	CONCRETE PAVEMENT	0	1991	0	0	21,594.00	$65,974
0060	CONCRETE PAVEMENT	0	2006	0	0	396.00	$2,016
1051	UndrGrd fuel tank conv. stores	1	2019	0	0	12,000.00	$37,536
1051	UndrGrd fuel tank conv. stores	1	2019	0	0	16,000.00	$50,048
1051	UndrGrd fuel tank conv. stores	1	2019	0	0	12,000.00	$37,536

Land Information

Use Code	Description	Zone	Front	Depth	Land Type	Total Land Units	Land Value
COI1	Comm Class 9	CG	0.0	0.0	SF | SQUARE FEET	58,806.00	$613,635

Legal Description

SEC 30-28-21 TRACT COM NE COR OF SE 1/4 OF NW 1/4 THN W 56.18 FT TO PT ON WLY R/W LINE OF MCINTOSH RD FOR POB THN S 07 DEG 53 MIN 16 SEC E 46.68 FT THN E 24.77 FT THN S 30 FT THN W 344.37 FT TO C/L OF A 60 FOOT DRAINAGE EASEMENT THN N 42 DEG 58 MIN 43 SEC E 93.53 FT THN N 167.18 FT TO PT ON SLY RMW LINE OF I-4 THN N 88 DEG E 140 FT THN CON ALONG R/W LINE S 59 DEG 37 MIN 44 SEC E 116.76 FT THN S 07 DEG 53 MIN 16 SEC E 104.83 TO POB

Site 7

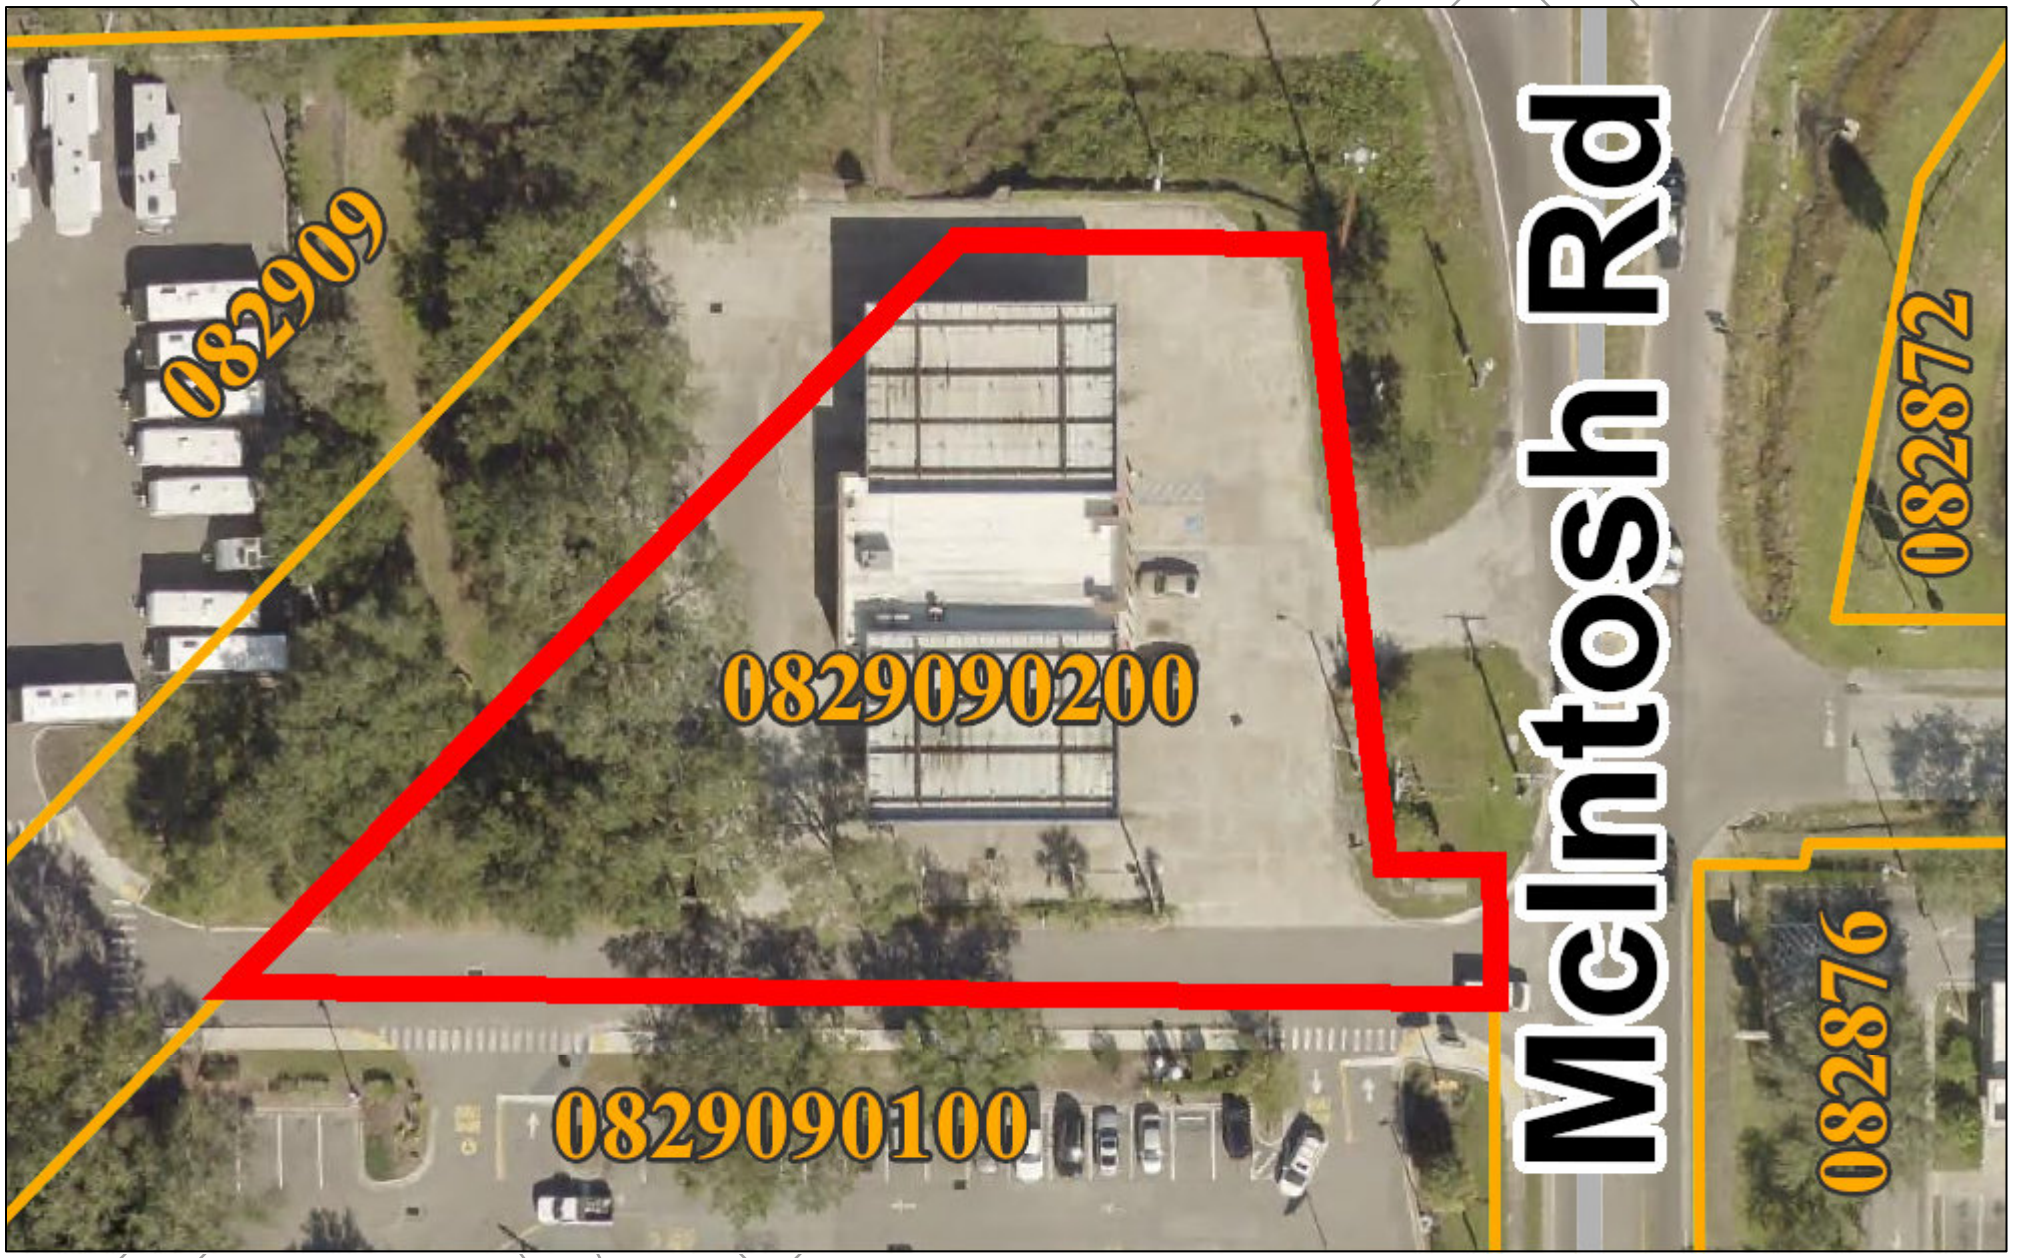

March 18, 2024

N W E S

0 30 60 120 ft

Bob Henriquez, CFA
Hillsborough County Property Appraiser
This map is for assessment purposes only.
It is not a survey.
2021 Aerials

Florida Department of Environmental Protection
Bob Martinez Center
2600 Blair Stone Road
Tallahassee, Florida 32399-2400

Rick Scott
Governor

Jennifer Carroll
Lt. Governor

Herschel T. Vinyard Jr.
Secretary

December 29, 2011

CERTIFIED MAIL #7011 1150 0001 1398 8475
RETURN RECEIPT REQUESTED

Ms. Lisa Ciotoli
Racetrac Petroleum Incorporated
3255 Cumberland Boulevard #100
Atlanta, Georgia 30339

Subject: Site Rehabilitation Completion Order
Racetrac #980
4660 McIntosh Rd
Dover, Hillsborough County
FDEP Facility ID# 299102709
Discharge Date: February 3, 2009 (Non Program)

Dear Ms. Ciotoli:

The Environmental Protection Commission of Hillsborough (EPCHC), on behalf of the Florida Department of Environmental Protection (Department), has reviewed the Site Rehabilitation Completion Report (SRCR) and No Further Action Proposal (NFAP) dated October 12, 2011 (received October 13, 2011), prepared and submitted by Environmental Consulting & Technology, Incorporated for the petroleum product discharge referenced above. Documentation submitted with the SRCR/NFAP confirms that criteria set forth in Subsection 62-770.680(1), Florida Administrative Code (F.A.C.), have been met. Please refer to the attached maps of the source property and analytical summary tables. The SRCR/NFAP is hereby incorporated by reference in this Site Rehabilitation Completion Order (Order). Therefore, you are released from any further obligation to conduct site rehabilitation at the facility for petroleum product contamination associated with the discharge referenced above, except as set forth below.

(1) In the event concentrations of petroleum products' contaminants of concern increase above the levels approved in this Order, or if a subsequent discharge of petroleum or petroleum product occurs at the facility, the Department may require site rehabilitation to reduce concentrations of petroleum products' contaminants of

concern to the levels approved in the SRCR/NFAP or otherwise allowed by Chapter 62-770, F.A.C.

(2) Additionally, you are required to properly abandon all monitoring wells, within 60 days of receipt of this Order. The monitoring wells must be plugged and abandoned in accordance with the requirements of Subsection 62-532.500(5), F.A.C.

Legal Issues

The Department's Order shall become final unless a timely petition for an administrative hearing is filed under Sections 120.569 and 120.57, Florida Statutes (F.S.), within 21 days of receipt of this Order. The procedures for petitioning for an administrative hearing are set forth below.

Persons affected by this Order have the following options:

(A) If you choose to accept the Department's decision regarding the SRCR/NFAP you do not have to do anything. This Order is final and effective on the date filed with the Clerk of the Department, which is indicated on the last page of this Order.

(B) If you choose to challenge the decision, you may do the following:

(1) File a request for an extension of time to file a petition for an administrative hearing with the Department's Agency Clerk in the Office of General Counsel within 21 days of receipt of this Order; such a request should be made if you wish to meet with the Department in an attempt to informally resolve any disputes without first filing a petition for an administrative hearing; or

(2) File a petition for an administrative hearing with the Department's Agency Clerk in the Office of General Counsel within 21 days of receipt of this Order.

Please be advised that mediation of this decision pursuant to Section 120.573, F.S., is not available.

How to Request an Extension of Time to File a Petition for an Administrative Hearing

For good cause shown, pursuant to Subsection 62-110.106(4), F.A.C., the Department may grant a request for an extension of time to file a petition for an administrative hearing. Such a request must be filed (received) by the Department's Agency Clerk in

the Office of General Counsel at 3900 Commonwealth Boulevard, Mail Station 35, Tallahassee, Florida, 32399-3000, within 21 days of receipt of this Order. Petitioner, if different from Racetrac Petroleum Incorporated shall mail a copy of the request to Racetrac Petroleum Incorporated at the time of filing. Timely filing a request for an extension of time tolls the time period within which a petition for an administrative hearing must be made.

How to File a Petition for an Administrative Hearing

A person whose substantial interests are affected by this Order may petition for an administrative hearing under Sections 120.569 and 120.57, F.S. The petition must contain the information set forth below and must be filed (received) by the Department's Agency Clerk in the Office of General Counsel at 3900 Commonwealth Boulevard, Mail Station 35, Tallahassee, Florida, 32399-3000, within 21 days of receipt of this Order. Petitioner, if different from Racetrac Petroleum Incorporated shall mail a copy of the petition to Racetrac Petroleum Incorporated at the time of filing. Failure to file a petition within this time period shall waive the right of anyone who may request an administrative hearing under Sections 120.569 and 120.57, F.S.

Pursuant to Subsection 120.569(2), F.S. and Rule 28-106.201, F.A.C., a petition for an administrative hearing shall contain the following information:

(a) The name, address, and telephone number of each petitioner; the name, address, and telephone number of the petitioner's representative, if any; the facility owner's name and address, if different from the petitioner; the FDEP facility number, and the name and address of the facility;

(b) A statement of when and how each petitioner received notice of the Department's action or proposed action;

(c) An explanation of how each petitioner's substantial interests are or will be affected by the Department's action or proposed action;

(d) A statement of the disputed issues of material fact, or a statement that there are no disputed facts;

(e) A statement of the ultimate facts alleged, including a statement of the specific facts the petitioner contends warrant reversal or modification of the Department's action or proposed action;

(f) A statement of the specific rules or statutes the petitioner contends require reversal or modification of the Department's action or proposed action; and

(g) A statement of the relief sought by the petitioner, stating precisely the action petitioner wishes the Department to take with respect to the Department's action or proposed action.

This Order is final and effective on the date filed with the Clerk of the Department, which is indicated on the last page of this Order. Timely filing a petition for an administrative hearing postpones the date this Order takes effect until the Department issues either a final order pursuant to an administrative hearing or an Order Responding to Supplemental Information provided to the Department pursuant to meetings with the Department.

Judicial Review

Any party to this Order has the right to seek judicial review of it under Section 120.68, F.S., by filing a notice of appeal under Rule 9.110 of the Florida Rules of Appellate Procedure with the Department's Agency Clerk in the Office of General Counsel at 3900 Commonwealth Boulevard, Mail Station 35, Tallahassee, Florida, 32399-3000, and by filing a copy of the notice of appeal accompanied by the applicable filing fees with the appropriate district court of appeal. The notice of appeal must be filed within 30 days after this Order is filed with the Department's clerk (see below).

Questions

Any questions regarding EPCHC's review of your SRCR/NFAP should be directed to Hal Koechlein at (813) 627-2600. Questions regarding legal issues should be referred to the Department's Office of General Counsel at (850) 245-2242. Contact with any of the above does not constitute a petition for an administrative hearing or a request for an extension of time to file a petition for an administrative hearing.

The FDEP Facility Number for this facility is 299102709. Please use this identification on all future correspondence with the Department or EPCHC.

Sincerely,

RCB act

Robert C. Brown, P.E.
Chief, Bureau of Petroleum Storage Systems

RCB/hk

Attachments
ec: Laurel Culbreth, FDEP Southwest District Office - laurel.culbreth@dep.state.fl.us
Hal Koechlein, EPCHC - koechleinh@epchc,org
Mark Culbreth, ECT - mculbreth@ectinc.com
FDEP File

FILING AND ACKNOWLEDGMENT
FILED, on this date, pursuant to
§120.52 Florida Statutes, with the
designated Department Clerk, receipt
of which is hereby acknowledged.

Imogen Heard — Clerk (or Deputy Clerk)

12-29-11 — Date

P.G. CERTIFICATION

Site Rehabilitation Completion Report and No Further Action Proposal dated October 12, 2011 (received October 13, 2011), for Racetrac #980 located at 4660 McIntosh Rd, Dover, FDEP Facility ID# 299102709

I hereby certify that in my professional judgment, the components of this Site Rehabilitation Completion Report and No Further Action Proposal prepared for the February 3, 2009 petroleum product discharge discovered at the above-referenced facility satisfy the requirements set forth in Chapter 62-770, Florida Administrative Code (F.A.C.), and that the conclusions in this report provide reasonable assurances that the site rehabilitation objectives stated in Chapter 62-770, F.A.C., have been met.

_X_ I personally completed this review.

___ This review was conducted by _____ working under my direct supervision.

Harold Koechlein

Harold Koechlein, P.G.
Professional Geologist # 874
EPCHC

12/5/11
Date

P:\PROJECTS\090693\Excav.dwg

Feb 26, 2010 - 2:03pm by gsharp

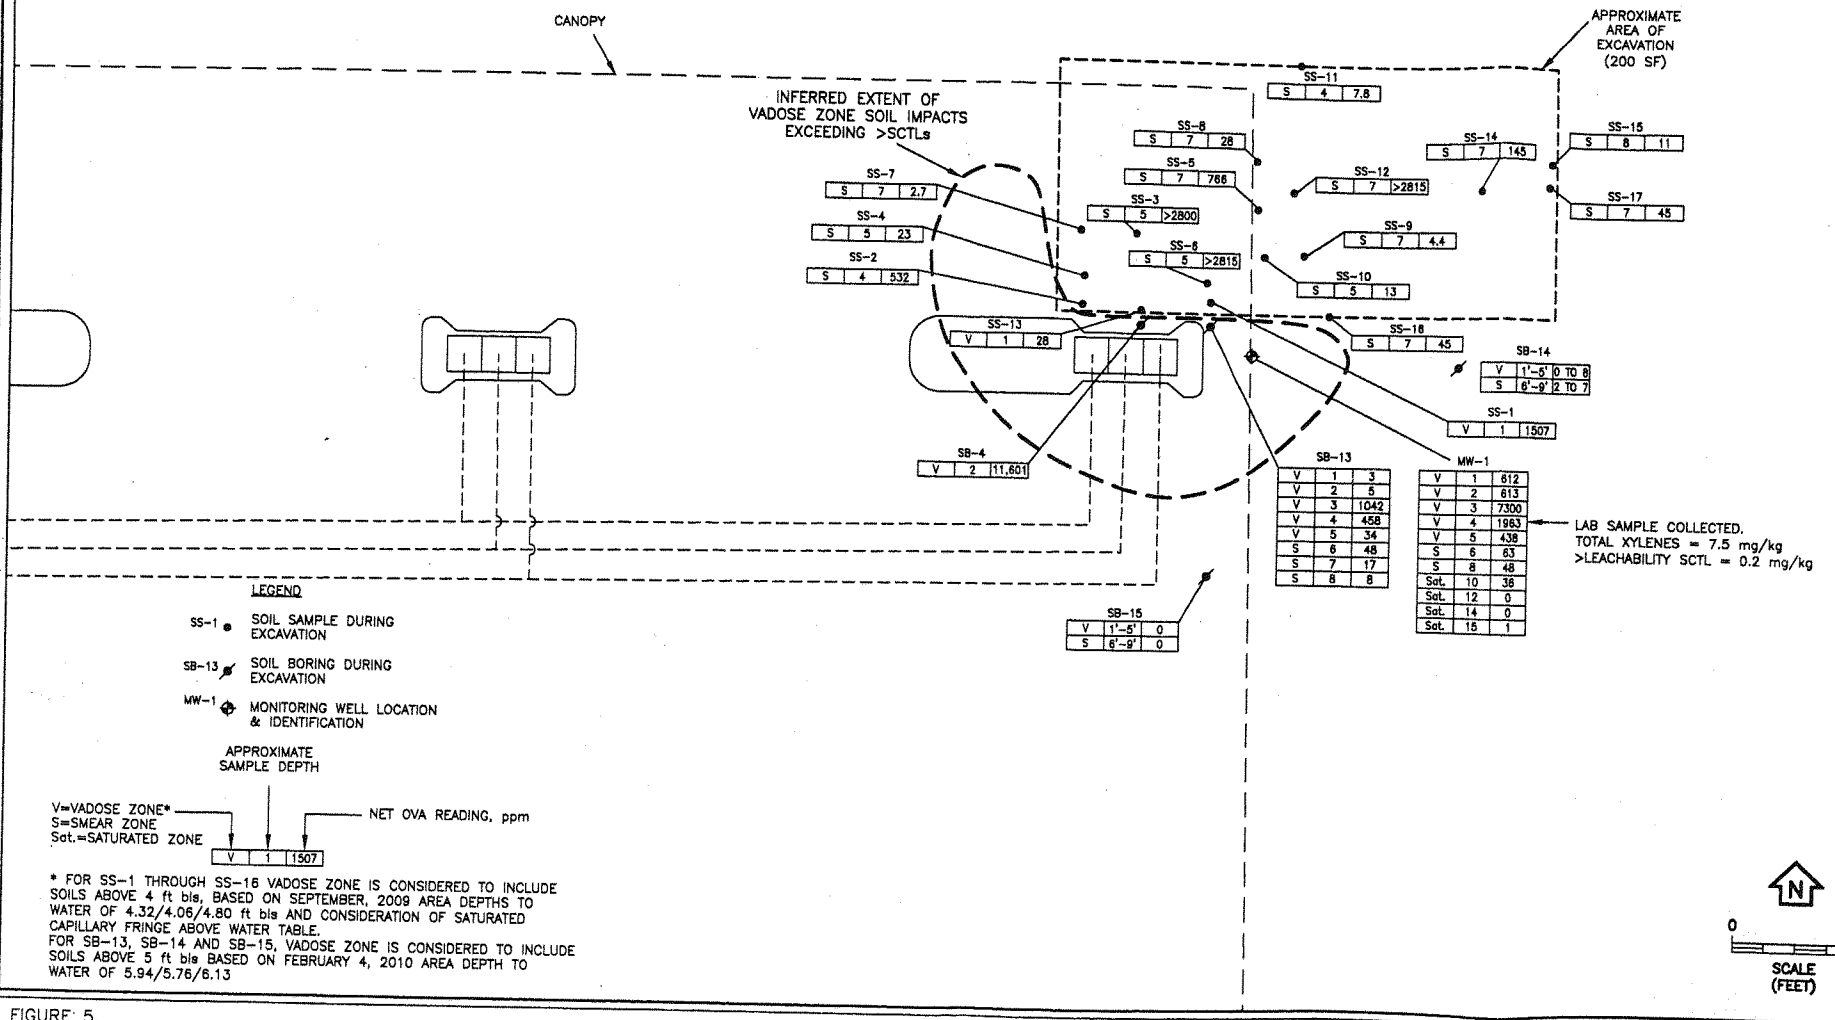

* FOR SS-1 THROUGH SS-16 VADOSE ZONE IS CONSIDERED TO INCLUDE SOILS ABOVE 4 ft bls, BASED ON SEPTEMBER, 2009 AREA DEPTHS TO WATER OF 4.32/4.06/4.80 ft bls AND CONSIDERATION OF SATURATED CAPILLARY FRINGE ABOVE WATER TABLE.
FOR SB-13, SB-14 AND SB-15, VADOSE ZONE IS CONSIDERED TO INCLUDE SOILS ABOVE 5 ft bls BASED ON FEBRUARY 4, 2010 AREA DEPTH TO WATER OF 5.94/5.76/6.13

FIGURE 5.
PUMP ISLAND EXCAVATION AND SOIL SCREENING MAP
RACEWAY #980
4660 McINTOSH ROAD
DOVER, HILLSBOROUGH COUNTY, FLORIDA
Sources: ECT, 2009.

ECT
Environmental Consulting & Technology, Inc.

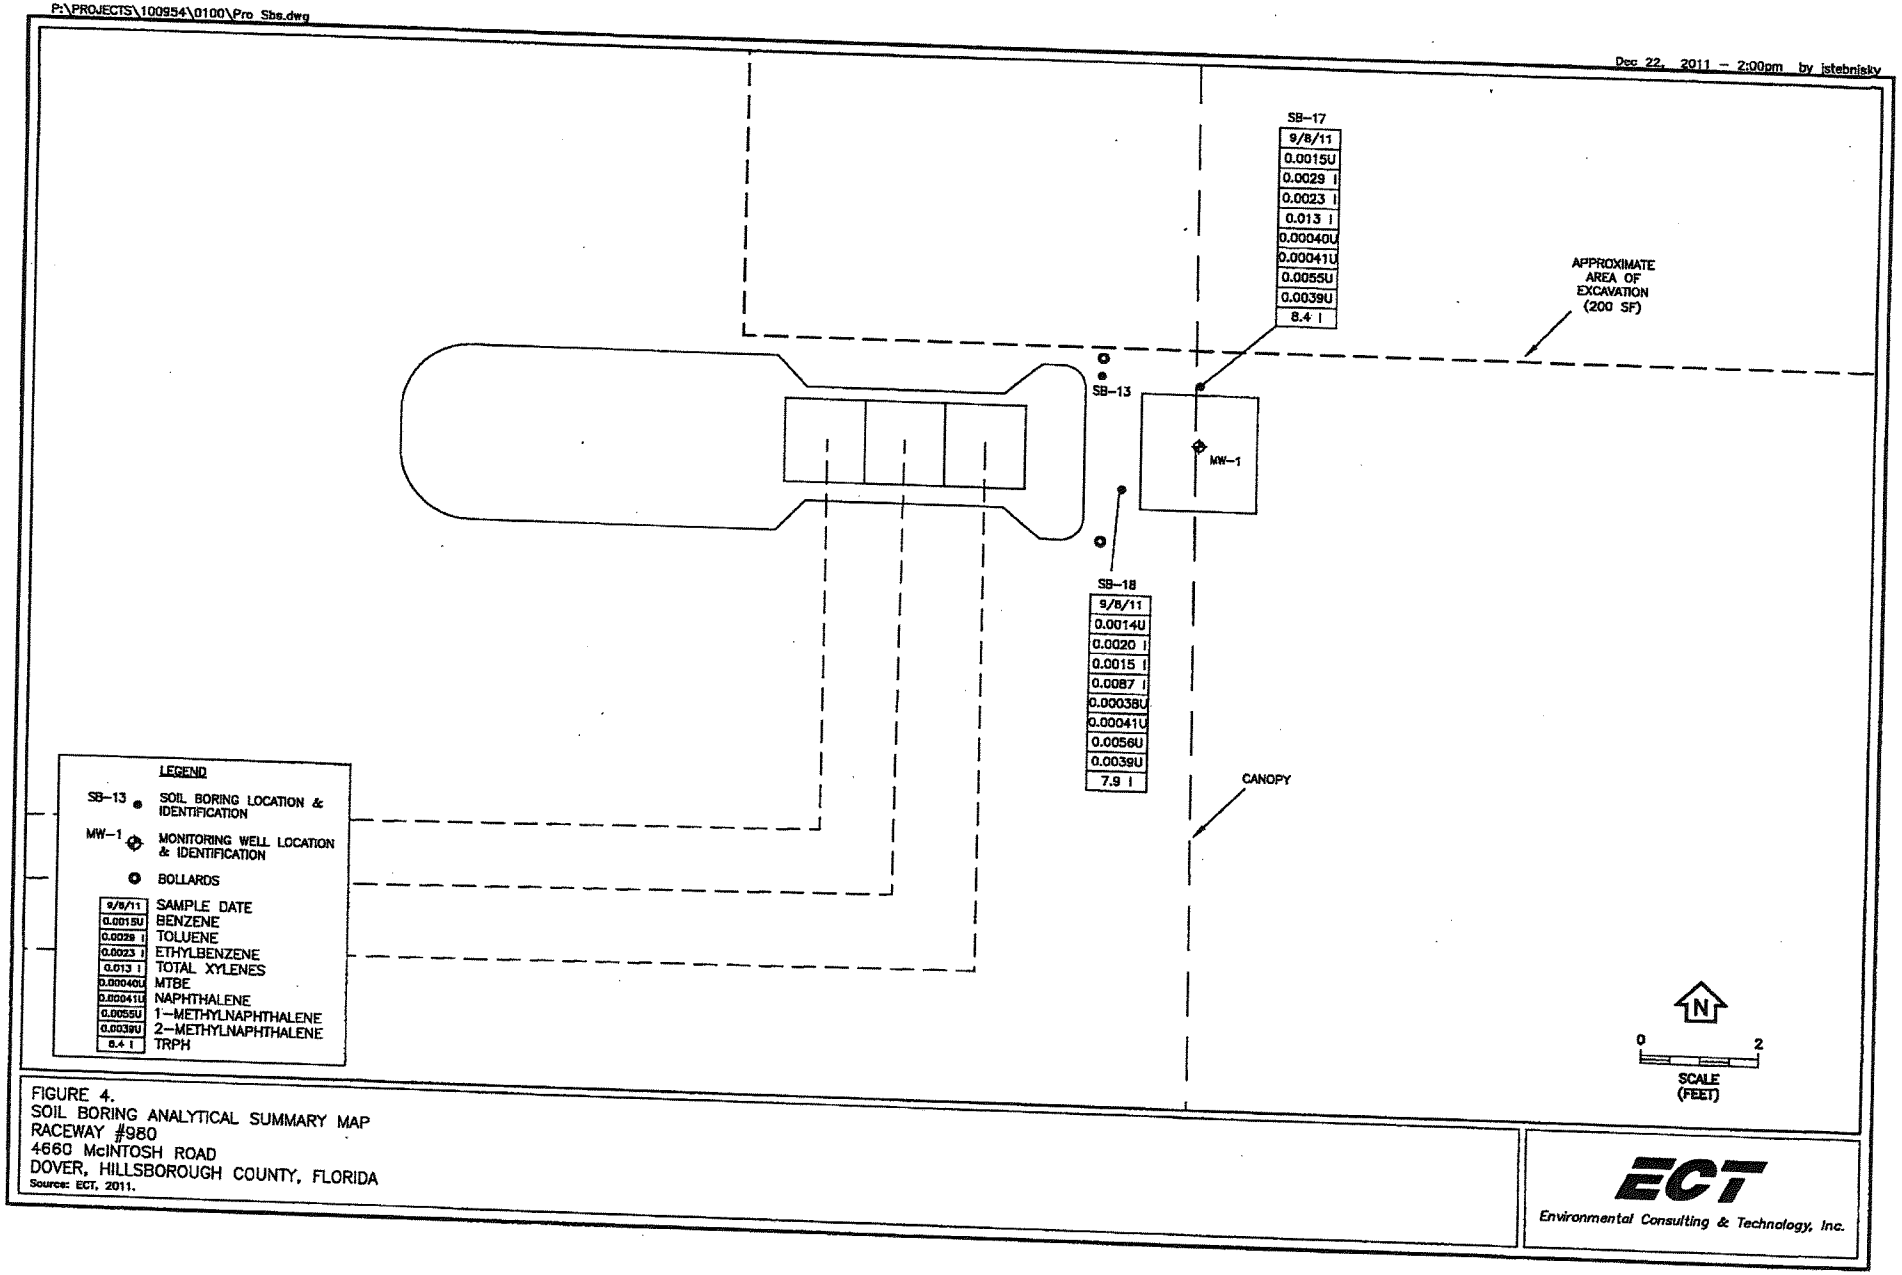

FIGURE 4.
SOIL BORING ANALYTICAL SUMMARY MAP
RACEWAY #980
4660 McINTOSH ROAD
DOVER, HILLSBOROUGH COUNTY, FLORIDA
Source: ECT, 2011.

ECT
Environmental Consulting & Technology, Inc.

Florida Department of Environmental Protection -- Bureau of Petroleum Storage Systems -- Preapproval Program -- Site Assessment Reporting

TABLE 3: SOIL ANALYTICAL SUMMARY

Facility Name: Raceway # 980

Facility ID#: 299102709

Sample				OVA	Laboratory Analyses								
Boring No.	Date Collected	Depth to Water (ft)	Sample Interval (ft bls)	Net OVA Reading (ppm)	Benzene mg/kg	Toluene mg/kg	Ethyl-benzene mg/kg	Total Xylenes mg/kg	MTBE mg/kg	Naph-thalene mg/kg	1-Methyl Naphthalene mg/kg	2-Methyl Naphthalene mg/kg	TRPH mg/kg
SCTL - Direct Exposure/Residential					1.2	7,500	1,500	130	4,400	55	200	210	460
SCTL - Groundwater Leachability					0.007	0.5	0.6	0.2	0.09	1.2	3.1	8.5	340
CFPSB	12/9/2008	5-5.5	1	NR	0.00048 U	0.00063 U	0.00061 U	0.0017 U	0.0007 U	0.00042 U	0.0056 U	0.0040 U	52
SB-2	12/9/2008	5-5.5	4	140	0.0022 I	0.00076I I	0.073	0.0062 I	0.00059 U	0.08	0.016 I	0.032 I	16
SB-4	12/9/2008	5-5.5	2	28,730	1.2	110	190	1500	0.4 I	13	14	27	1,200
SS-East Wall 8 ft	2/17/2009		8	1	0.00029 U	0.00038 U	0.00037 U	0.0010 U	0.00042 U	0.00044 U	0.0059 U	0.0042 U	17
SB-13	2/4/2010	6	3	1,042	0.00024 U	0.00051 I	0.0058	7.5	0.00035 U	0.00040 U	0.29	0.35	120
SS-17	9/8/2011	3.5	2 -2.5	NR	0.0015 U	0.0029 I	0.0023 I	0.013 I	0.00040 U	0.00041 U	0.0055 U	0.0039 U	8.4 I
SS-18	9/8/2011	3.5	2 - 2.5	NR	0.0014 U	0.0020 I	0.0015 I	0.0087 I	0.00038	0.00041 U	0.0056 U	0.0039 U	7.9 I

Sample				OVA	Laboratory Analyses														
Boring No.	Date Collected	Depth to Water (ft)	Sample Interval (ft bls)	Net OVA Reading (ppm)	Ace-naphthene mg/kg	Ace-naphthylene mg/kg	Anthracene mg/kg	Benz[a] Anthracene mg/kg	Benzo[a] pyrene mg/kg	Benzo[b] fluoranthene mg/kg	Benzo[g,h,i] perylene mg/kg	Benzo[k] fluoranthene mg/kg	Chrysene mg/kg	Dibenz[a,h] anthracene mg/kg	Fluoranthene mg/kg	Fluorene mg/kg	Indeno[1,2,3-cd] pyrene mg/kg	Phenanthrenene mg/kg	Pyrene mg/kg
SCTL - Direct Exposure/Residential					2,400	1,800	21,000		0.1		2,500				3,200	2,600		2,200	2,400
SCTL - Groundwater Leachability					2.1	27	2,500	0.8	8	2.4	32,000	24	77	0.7	1,200	160	6.6	250	880
CFPSB	12/9/2008	5-5.5	1	NR	0.00075 U	0.0014 U	0.00055 U	0.0012 U	0.0013 U	0.0022 U	0.0041 U	0.0021 U	0.0011 U	0.0041 U	0.0019 U	0.00091 U	0.0026 U	0.00085 U	0.0046 U
SB-2	12/9/2008	5-5.5	4	140	0.00077 U	0.0015 U	0.00056 U	0.0012 U	0.0014 U	0.0023 U	0.0041 U	0.0021 U	0.0011 U	0.0042 U	0.0019 U	0.00094 U	0.0027 U	0.00087 U	0.0047 U
SB-4	12/9/2008	5-5.5	2	28,730	0.00071 U	0.0014 U	0.00053 U	0.0012 U	0.0013 U	0.0021 U	0.0038 U	0.0020 U	0.0011 U	0.0039 U	0.050	0.14	0.0025 U	0.19	0.057
SS-East Wall 8 ft	2/17/2009		8	1	0.00079 U	0.0015 U	0.00058 U	0.0013 U	0.0014 U	0.0023 U	0.0042 U	0.0022 U	0.0012 U	0.0043 U	0.0020 U	0.00096 U	0.0026 U	0.00089 U	0.0049 U
SB-13	2/4/2010	6	3	1,042	0.018 I	0.0014 U	0.047	0.0012 U	0.0013 U	0.0021	0.0038 U	0.0020 U	0.0011 U	0.0039 U	0.020	0.052	0.0025 U	0.11	0.024
SS-17	9/8/2011	3.5	2 -2.5	NR	0.00073 U	0.0014 U	0.00054 U	0.0012 U	0.0013 U	0.0021 U	0.0039 U	0.0020 U	0.0011 U	0.0041 U	0.0018 U	0.00089 U	0.0026 U	0.00082 U	0.0045 U
SS-18	9/8/2011	3.5	2 - 2.5	NR	0.00074 U	0.0014 U	0.00054 U	0.0012 U	0.0013 U	0.0022 U	0.0039 U	0.0021 U	0.0011 U	0.0041 U	0.0019 U	0.00090 U	0.0026 U	0.00084 U	0.0046 U

BOLD = Concentration exceeds SCTL.

mg/kg = milligrams per kilogram

SCTLs = Soil Cleanup Target Levels, Chapter 62-777, F.A.C., 2005

TRPHs = Total Recoverable Petroleum Hydrocarbons

I= The reported value is between the laboratory limit of detection (LOD) and the laboratory limit of quantitation (LOQ)

L = Off-scale high and the actual value is known to be greater than the reported value. Used when the sample concentration of the analyte exceeds the linear range or highest calibration standard and the calibration curve is known to exhibit a negative deflection.

U = Indicates that a specific compound was analyzed for but not detected. The reported value shall be the laboratory limit of detection (LOD).

P:\PROJECTS\090693\Gw020210.dwg

Feb 25, 2010 – 12:02pm by gsharp

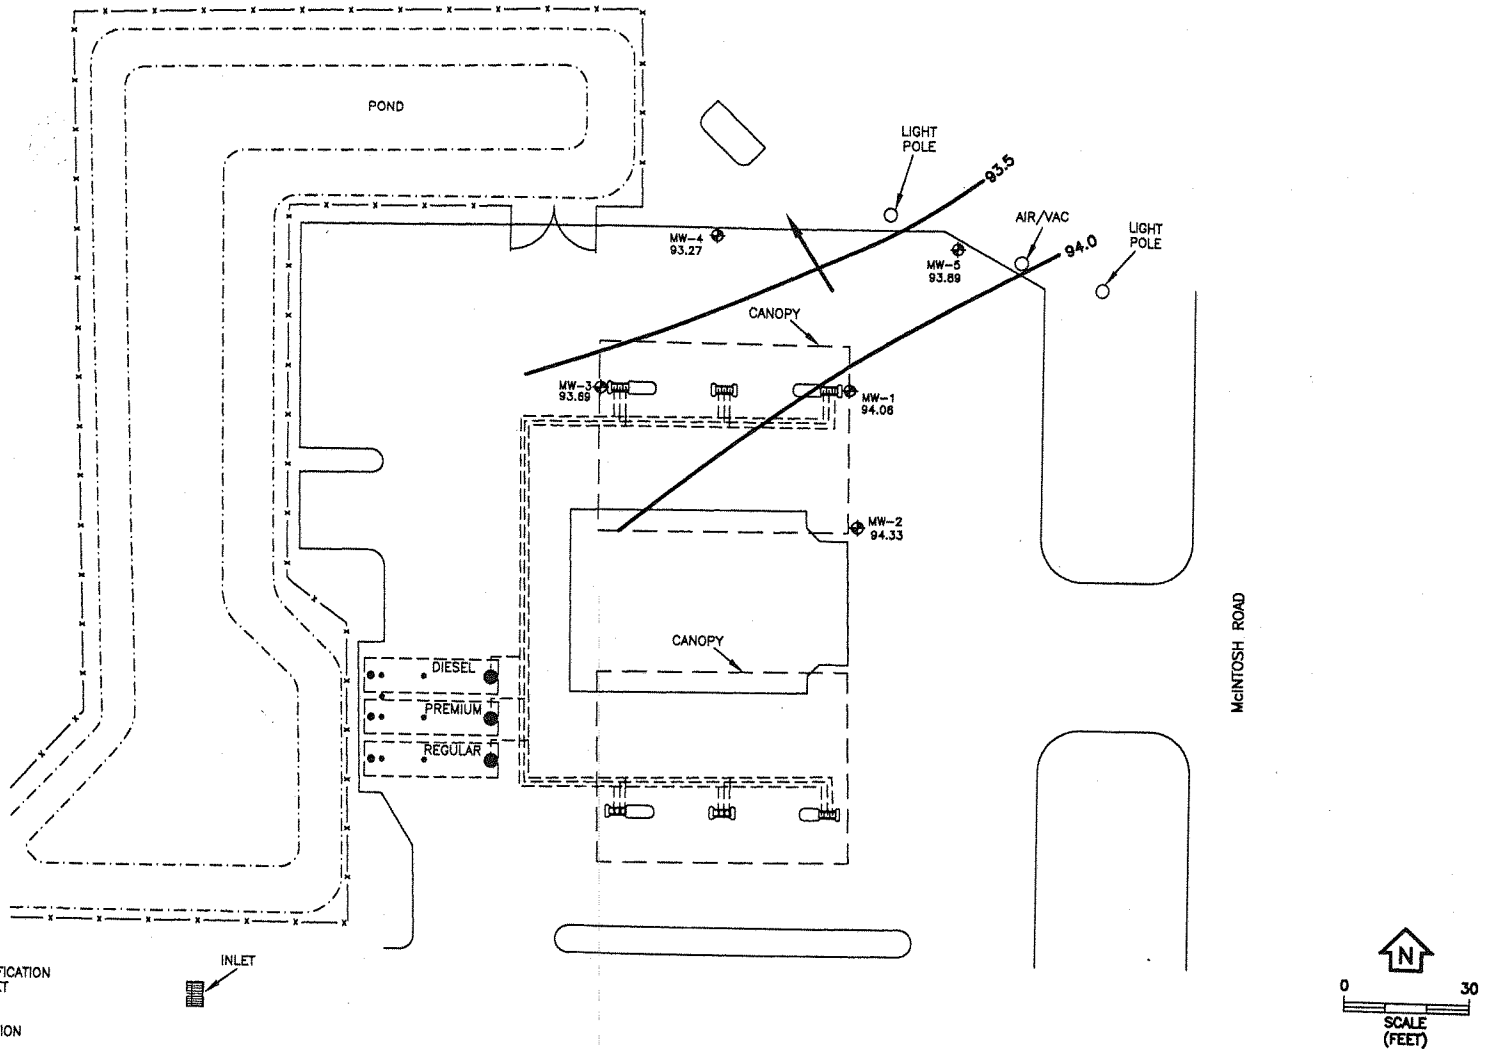

FIGURE 6.
GROUNDWATER CONTOUR MAP (FEBRUARY 2, 2010)
RACEWAY #980
4660 McINTOSH ROAD
DOVER, HILLSBOROUGH COUNTY, FLORIDA
Sources: ECT, 2010.

ECT
Environmental Consulting & Technology, Inc.

TABLE 1: GROUNDWATER MONITORING WELL ANALYTICAL SUMMARY

Facility Name: Raceway # 980
460 McIntosh Road
Dover, Florida

Facility ID#: 299102709

Not Analyzed = NA

Analytical Results unless noted= µg/L

Sample Location	Sample Date	Benzene	Toluene	Ethyl Benzene	Total Xylenes	Total VOA	MTBE	Naphthalene	1-Methyl naphthalene	2-Methyl naphthalene	Lead mg/L	EDB	TRPH mg/L
	NADSC	100	400	300	200	NA	200	140	280	280	0.150	2	50
	GCTL	1	40	30	20	NA	20	14	28	28	0.015	0.02	5
MW-1A	01/05/09	0.00050 U	NA	NA	NA	NA	NA	0.00050 U	NA	NA	0.0050 U	NA	NA
MW-1	09/03/09	**1.1**	1.2	3.7	**22.5**	29	**25**	5.2	0.17 U	0.19 U	0.0043 I	0.002 U	0.54
	02/04/10	**3.8**	0.46 U	0.87 I	0.83 U	4.67	4.1 I	**16**	1.1	1.8	NA	NA	0.69
	11/18/10	**13**	0.46 U	12	0.83 U	25	2.2 I	6.9	0.42 I	1.5	NA	NA	NA
	02/24/11	0.45 U	0.70 U	0.23 U	0.83 U	BDL	1.3 I	0.16 U	0.17 U	0.19 U	NA	NA	NA
	06/09/11	0.45 U	0.76 I	0.23 U	1.0 U	0.76	0.41 U	NA	NA	NA	NA	NA	NA
MW-2	09/03/09	0.45 U	0.46 U	0.23 U	BDL	BDL	7.5	0.16 U	0.17 U	0.19 U	NA	NA	0.44
	02/04/10	NS	NS	NS	NS	NS	NS	NS	NS	NS	NS	NS	NS
MW-3	09/03/09	0.45 U	0.46 U	0.23 U	BDL	BDL	0.57 I	0.16 U	0.17 U	0.19 U	NA	NA	0.30
	02/04/10	NS	NS	NS	NS	NS	NS	NS	NS	NS	NS	NS	NS
MW-4	09/03/09	0.48 I	0.46 U	0.23 U	BDL	0.48	0.52 I	0.16 U	0.17 U	0.19 U	NA	NA	0.60
	02/04/10	0.45 U	0.46 U	0.23 U	0.83 U	BDL	0.41 U	0.16 U	0.17 U	0.19 U	NA	NA	0.43
	11/18/10	0.45 U	0.46 U	0.23 U	0.83 U	BDL	0.41 U	0.16 U	0.17 U	0.19 U	NA	NA	NA
	02/24/11	0.45 U	0.70 U	0.23 U	0.83 U	BDL	0.41 U	0.16 U	0.17 U	0.19 U	NA	NA	NA
	06/09/11	0.45 U	0.70 U	0.23 U	1.0 U	BDL	0.41 U	NA	NA	NA	NA	NA	NA
MW-5	09/03/09	0.45 U	0.46 U	1.5	3.6	5.1	2.7 I	0.16 U	0.17 U	0.19 U	NA	NA	0.29 I
	02/04/10	NS	NS	NS	NS	NS	NS	NS	NS	NS	NS	NS	NS

BDL = Below Detection Limits
mg/L = milligrams per liter
µg/L = Micrograms per liter
GCTLs = Groundwater Cleanup Target Levels, Chapter 62-777, F.A.C.
NADSC = Natural Attenuation Default Source Concentration
TRPHs = Total Recoverable Petroleum Hydrocarbons
NA = Not analyzed or No criteria
BOLD = Concentration exceeds GCTL or NADSC.
I = The reported value is between the laboratory limit of detection (LOD) and the laboratory limit of quantitation (LOQ)

MONITORING WELL ABANDONMENT REPORT
FACILITY ID NO: 299102709
RACEWAY NO. 980
4660 MCINTOSH ROAD
DOVER, HILLSBOROUGH COUNTY, FLORIDA

Received
FEB 24 2012
EPC Waste Mgmt. Divisio

PREPARED FOR:

RACETRAC, INC.
AND

Florida Department of Environmental Protection

PREPARED BY:

ECT
Environmental Consulting & Technology, Inc.
1408 N. Westshore Blvd., Ste. 115
Tampa, Florida 33607
813/289-9338

100954-0600
FEBRUARY 2012

1. INTRODUCTION

1.1. BACKGROUND

Raceway No. 980, located at 4660 McIntosh Road in Dover, Hillsborough County, Florida has operated as a gasoline/convenience store since May 1991. It was continuously operated until November 2008, when a fire in the convenience store caused the location to shut down for repairs. RaceTrac decided to upgrade the petroleum store system during the time the store was shut down for repairs.

Environmental Consulting & Technology, Inc. (ECT) was retained by RaceTrac to conduct tank and line closure activities during the removal of the USTs and product lines. Petroleum impacts were discovered in the soil around the northeastern dispenser at concentrations above the soil cleanup target levels (SCTLs). A closure report was submitted to the FDEP in February 2009.

The Site Assessment Report was completed and submitted in November 2009 with a recommendation to conduct natural attenuation monitoring at the site. The Natural Attenuation Monitoring Plan was approved in October 2010. Quarterly Groundwater Monitoring reports were submitted in December 2010, March 2011 and June 2011. The March and June reports document that groundwater petroleum impacts were below the groundwater cleanup target levels.

ECT submitted a Site Rehabilitation Completion Report and the No Further Action proposal in October 2011. The FDEP approved the Site Rehabilitation Completion Report and the No Further Action proposal in their letter dated December 29, 2011. ECT abandoned the wells on February 2, 2012. This report documents the abandonment of the monitoring wells.

2. SCOPE OF WORK

As stated in the December 2011 Site Rehabilitation Completion Order issued by the FDEP, proper abandonment of the monitoring wells within 60 days of receipt of the Order is required.

2.1. MONITORING WELL ABANDONMENT

On February 9, 2012, ECT met with Preferred Drilling Solution's staff to abandon five monitoring wells and verify the existence a sixth well that was installed during the initial tank closure event. After arriving onsite, Preferred opened all monitoring wells and measured the depth of the wells and the depth to water. Additionally, ECT and Preferred searched the area for the sixth well, but found no evidence of its existence and believes it was destroyed at the time that the new tanks were installed. Figure 1 is a site map showing the monitoring well locations.

The first monitoring well abandoned, MW-4, had sustained extensive damage to the monitoring well pad. Because the pad was damaged, Preferred removed the entire well pad and manhole. Neat cement was mixed and poured into the well using a tremmie pipe, which allows the neat cement to fill the well from the bottom to the surface. Then concrete was placed in the 2 x 2 well pad hole and properly finished.

Monitoring wells MW-1, MW-2, MW-3 and MW-5 were subsequently abandoned. Neat cement was mixed and poured into the well using a tremmie pipe. The neat cement was gravity fed to the surface partially filling the manhole. The manhole covers were replaced and bolted down.

Appendix A includes photographs of the abandoned wells. Copies of the permit application to abandon the wells and the State of Florida Well Completion reports are presented as Appendix B. Field notes are included as Appendix C.

The wells were abandoned properly in accordance with the requirements of Subsection 62-532.500(5), Florida Administrative Code.

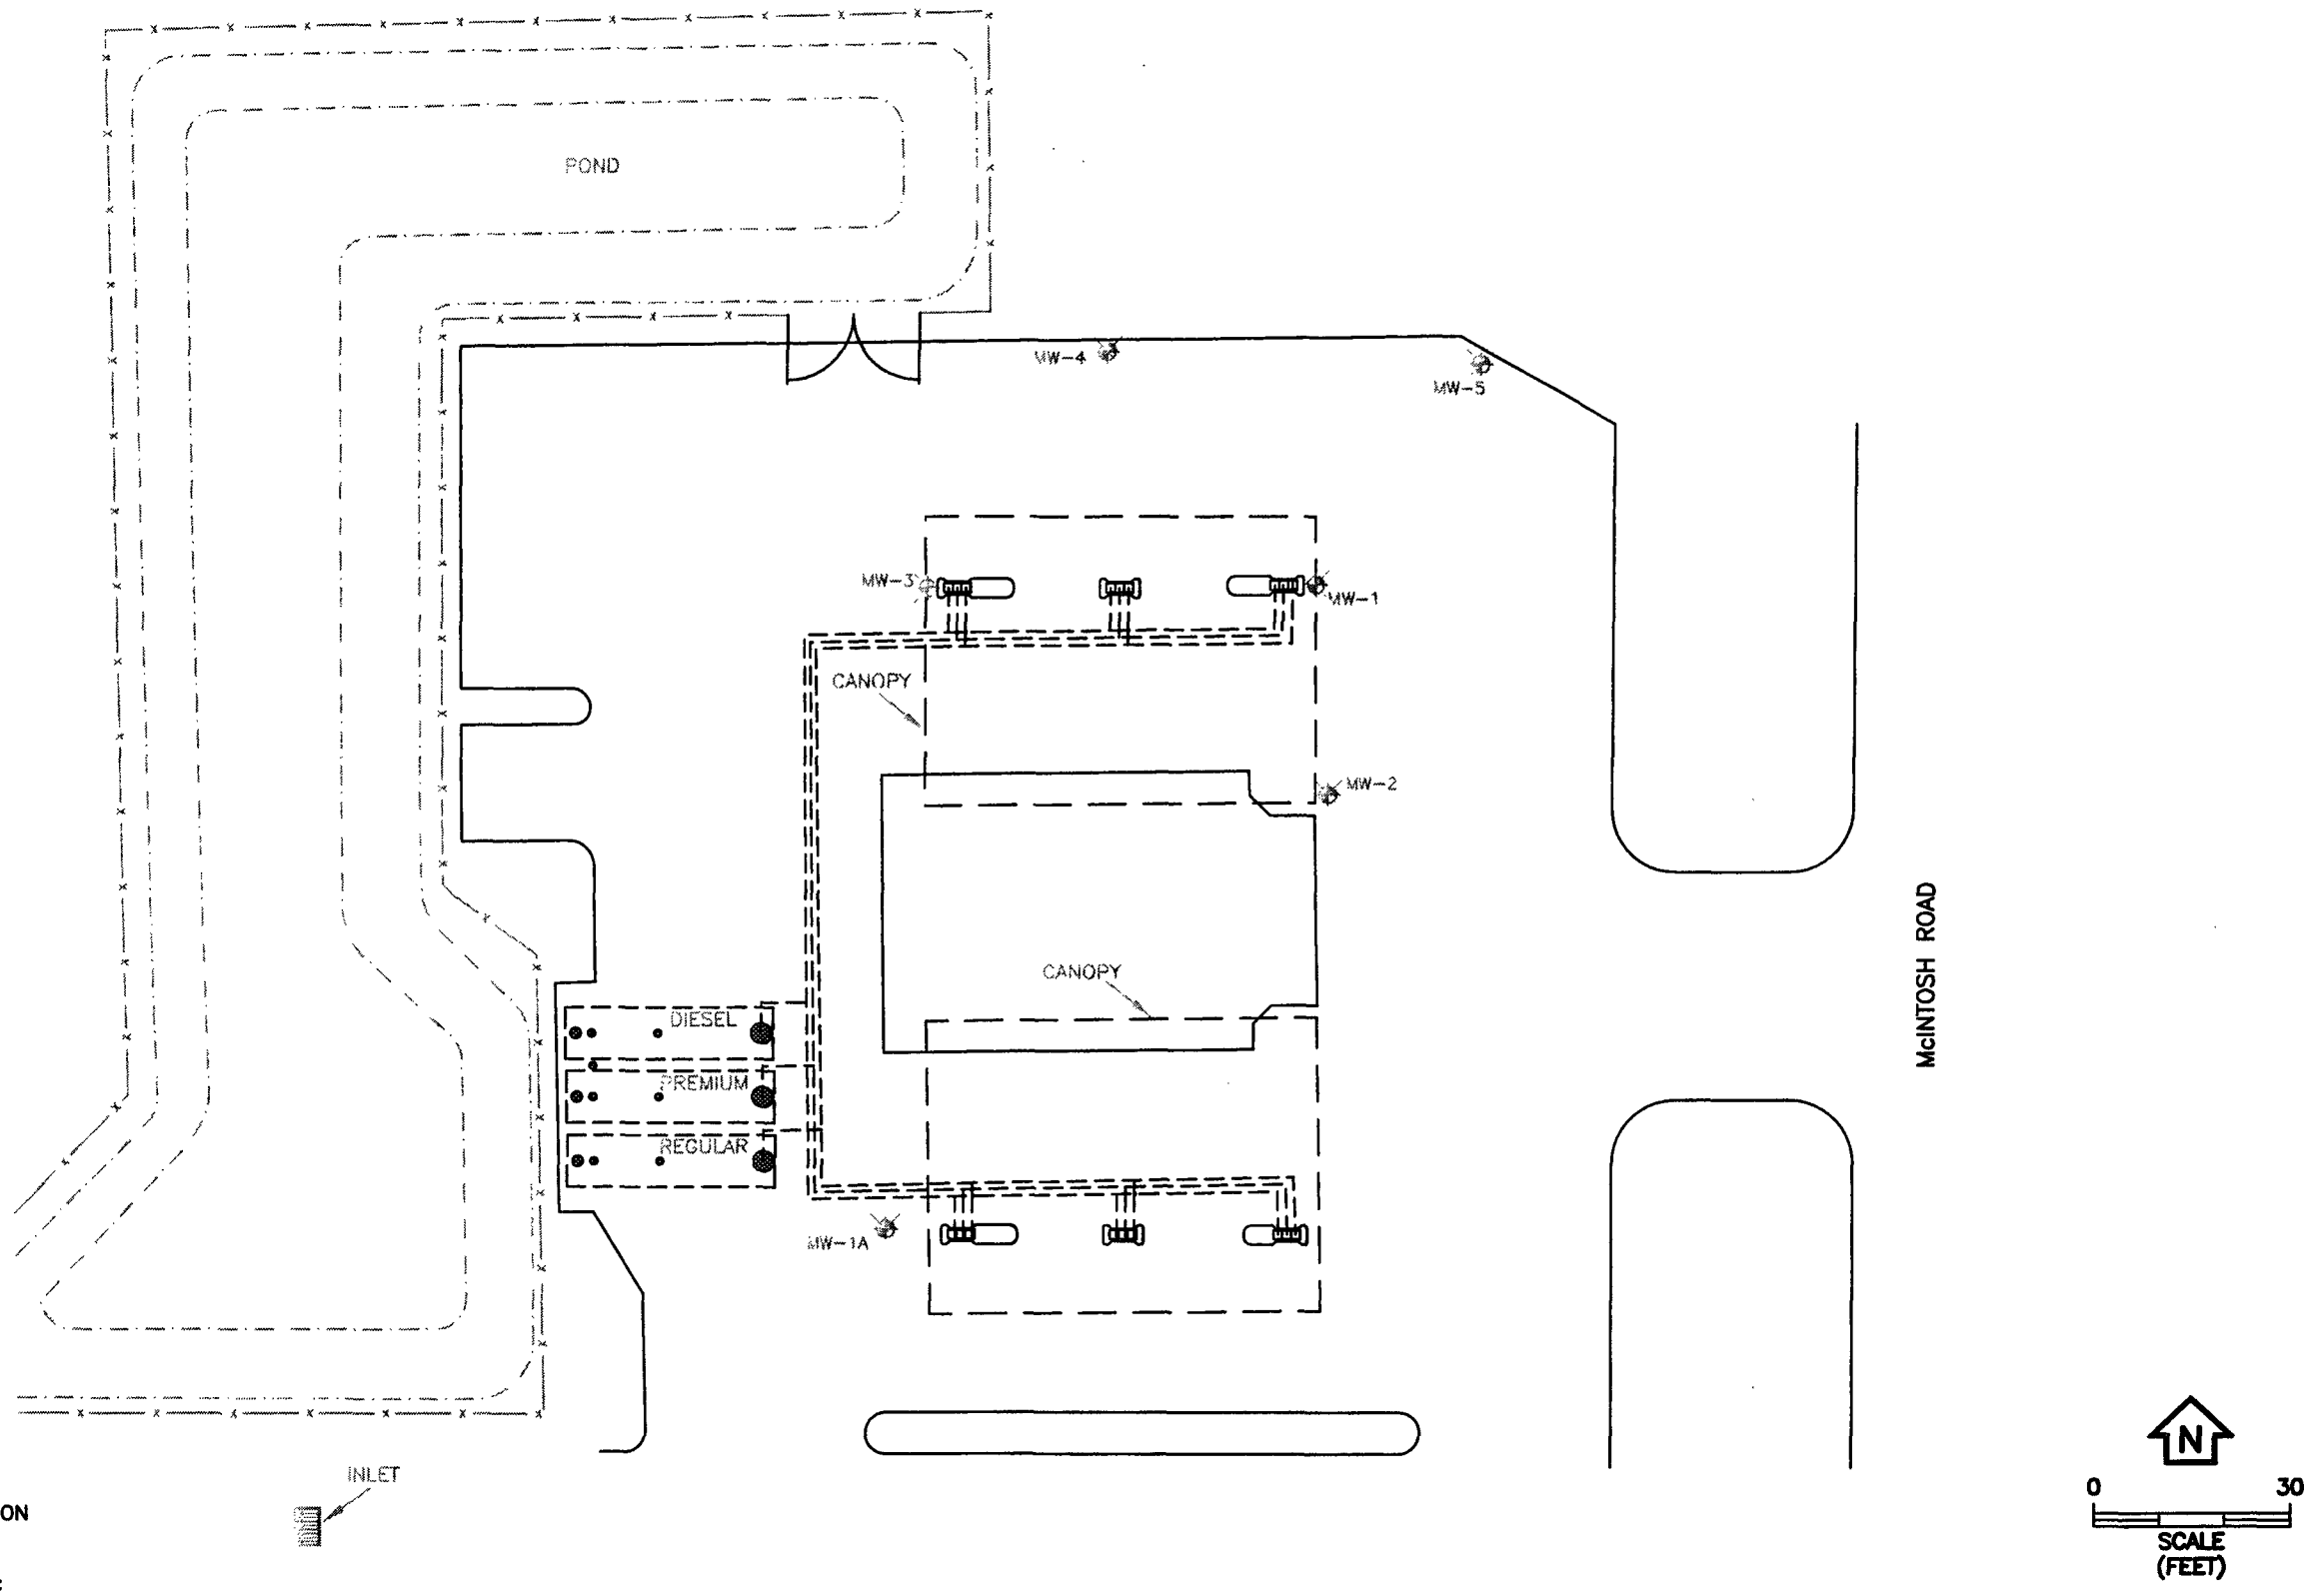

FIGURE 1.
MONITORING WELL LOCATION MAP
RACEWAY #980
4660 McINTOSH ROAD
DOVER, HILLSBOROUGH COUNTY, FLORIDA
Sources: ECT, 2012.

ECT
Environmental Consulting & Technology, Inc.

Florida Department of Environmental Protection

Bob Martinez Center
2600 Blair Stone Road
Tallahassee, Florida 32399-2400

Rick Scott
Governor

Carlos Lopez-Cantera
Lt. Governor

Noah Valenstein
Secretary

January 2, 2018

CERTIFIED MAIL #7017 1450 0000 5947 2626
RETURN RECEIPT REQUESTED

Mr. Eric Blaylock
RaceTrac Petroleum, Incorporated
Post Office Box 2437
Smyrna, Georgia 30081-2437

Subject: Site Rehabilitation Completion Order
RaceTrac #980
4660 McIntosh Rd
Dover, Hillsborough County
FDEP Facility ID# 299102709
Discharge Date: July 6, 2015 (Non-program)

Dear Mr. Blaylock:

The Environmental Protection Commission of Hillsborough County (EPCHC), on behalf of the Florida Department of Environmental Protection (Department), has reviewed the Site Assessment Report (SAR) (and SAR Addendum) and No Further Action Proposal (NFAP) dated June 14, 2017 and November 20, 2017 (received June 15, 2017 and November 20, 2017), for the petroleum product discharge referenced above. All the documents submitted to date are adequate to meet the site assessment requirements of Rule 62-780.600, Florida Administrative Code (F.A.C.). In addition, documentation submitted with the SARs/NFAP confirms that criteria set forth in Subsection 62-780.680(1), F.A.C., have been met. Please refer to the attached maps of the source property and analytical summary tables, Exhibits A and B respectively and hereby incorporated by reference. The SARs/NFAP are hereby incorporated by reference in this Site Rehabilitation Completion Order (Order). Therefore, you are released from any further obligation to conduct site rehabilitation at the facility for petroleum product contamination associated with the discharge referenced above, except as set forth below.

(1) In the event concentrations of petroleum products' contaminants of concern increase above the levels approved in this Order, or if a subsequent discharge of petroleum or petroleum product occurs at the facility, the Department may require site rehabilitation to reduce concentrations of petroleum products' contaminants of concern to the levels approved in the SARs/NFAP or otherwise allowed by Chapter 62-780, F.A.C.

(2) Additionally, you are required to properly plug and abandon all monitoring wells, injection wells, extraction wells, and sparge wells within 60 days of receipt of this Order unless these wells are otherwise required for compliance with a local ordinance or another cleanup. The wells must be plugged and abandoned in accordance with the requirements of Subsection 62-532.500(5), F.A.C. A Well Plugging Report shall be submitted within 30 days of well plugging. Other State, county or city requirements for well abandonment may also apply.

Please send a copy of the approved assessment documents to Darrin W. Herbst of the Southwest Florida Water Management District within 30 days of receiving this Order.

Legal Issues

The Department's Order shall become final unless a timely petition for an administrative hearing is filed under Sections 120.569 and 120.57, Florida Statutes (F.S.), within 21 days of receipt of this Order. The procedures for petitioning for an administrative hearing are set forth below.

Persons affected by this Order have the following options:

(A) If you choose to accept the Department's decision regarding the SARs/NFAP, you do not have to do anything. This Order is final and effective on the date filed with the Clerk of the Department, which is indicated on the last page of this Order.

(B) If you choose to challenge the decision, you may do the following:

(1) File a request for an extension of time to file a petition for an administrative hearing with the Department's Agency Clerk in the Office of General Counsel within 21 days of receipt of this Order; such a request should be made if you wish to meet with the Department in an attempt to informally resolve any disputes without first filing a petition for an administrative hearing; or

(2) File a petition for an administrative hearing with the Department's Agency Clerk in the Office of General Counsel within 21 days of receipt of this Order.

Please be advised that mediation of this decision pursuant to Section 120.573, F.S., is not available.

How to Request an Extension of Time to File a Petition for an Administrative Hearing

For good cause shown, pursuant to Subsection 62-110.106(4), F.A.C., the Department may grant a request for an extension of time to file a petition for an administrative hearing. Such a request must be filed (received) by the Department's Agency Clerk in the Office of General Counsel at 3900 Commonwealth Boulevard, Mail Station 35, Tallahassee, Florida, 32399-3000, within 21 days of receipt of this Order. Petitioner, if different from RaceTrac Petroleum, Incorporated, shall mail a copy of the request to RaceTrac Petroleum, Incorporated, at the time of filing. Timely filing a request for an extension of time tolls the time period within which a petition for an administrative hearing must be made.

How to File a Petition for an Administrative Hearing

A person whose substantial interests are affected by this Order may petition for an administrative hearing under Sections 120.569 and 120.57, F.S. The petition must contain the information set forth below and must be filed (received) by the Department's Agency Clerk in the Office of General Counsel at 3900 Commonwealth Boulevard, Mail Station 35, Tallahassee, Florida, 32399-3000, within 21 days of receipt of this Order. Petitioner, if different from RaceTrac Petroleum, Incorporated, shall mail a copy of the petition to RaceTrac Petroleum, Incorporated, at the time of filing. Failure to file a petition within this time period shall waive the right of anyone who may request an administrative hearing under Sections 120.569 and 120.57, F.S.

Pursuant to Subsection 120.569(2), F.S. and Rule 28-106.201, F.A.C., a petition for an administrative hearing shall contain the following information:

(a) The name, address, and telephone number of each petitioner; the name, address, and telephone number of the petitioner's representative, if any; the facility owner's name and address, if different from the petitioner; the FDEP facility number, and the name and address of the facility;

(b) A statement of when and how each petitioner received notice of the Department's action or proposed action;

(c) An explanation of how each petitioner's substantial interests are or will be affected by the Department's action or proposed action;

(d) A statement of the disputed issues of material fact, or a statement that there are no disputed facts;

(e) A statement of the ultimate facts alleged, including a statement of the specific facts the petitioner contends warrant reversal or modification of the Department's action or proposed action;

(f) A statement of the specific rules or statutes the petitioner contends require reversal or modification of the Department's action or proposed action; and

(g) A statement of the relief sought by the petitioner, stating precisely the action petitioner wishes the Department to take with respect to the Department's action or proposed action.

This Order is final and effective on the date filed with the Clerk of the Department, which is indicated on the last page of this Order. Timely filing a petition for an administrative hearing postpones the date this Order takes effect until the Department issues either a final order pursuant to an administrative hearing or an Order Responding to Supplemental Information provided to the Department pursuant to meetings with the Department.

Judicial Review

Any party to this Order has the right to seek judicial review of it under Section 120.68, F.S., by filing a notice of appeal under Rule 9.110 of the Florida Rules of Appellate Procedure with the Department's Agency Clerk in the Office of General Counsel at 3900 Commonwealth Boulevard, Mail Station 35, Tallahassee, Florida, 32399-3000, and by filing a copy of the notice of appeal accompanied by the

applicable filing fees with the appropriate district court of appeal. The notice of appeal must be filed within 30 days after this Order is filed with the Department's clerk (see below).

Questions

Any questions regarding the EPCHC's review of the SARs/NFAP should be directed to Carl J. Heintz at (813) 627-2600. Questions regarding legal issues should be referred to the Department's Office of General Counsel at (850) 245-2242. Contact with any of the above does not constitute a petition for an administrative hearing or a request for an extension of time to file a petition for an administrative hearing.

The FDEP Facility Number for this facility is 299102709. Please use this identification on all future correspondence with the Department.

Sincerely,

Austin Hofmeister
Program Administrator
Petroleum Restoration Program

AH/cjh

FILING AND ACKNOWLEDGMENT FILED,
on this date, pursuant to §120.52 Florida Statutes,
with the designated Department Clerk, receipt
of which is hereby acknowledged.

Clerk
(or Deputy Clerk)

1/4/18
Date

Exhibits: A: maps of the source property; B: updated analytical summary tables

ec: Yanisa Angulo, P.E., FDEP Southwest District Office – yanisa.angulo@dep.state.fl.us
Carl J. Heintz, P.G., EPCHC – heintz@epchc.org
Steffanie Wickham, EPCHC – wickham@epchc.org
James J. Orioles, P.E., Environmental Consulting & Technology, Inc. – jorioles@ectinc.com
Susan McConnell, Environmental Consulting & Technology, Inc. – smcconnell@ectinc.com
Darrin W. Herbst, P.G., Southwest Florida Water Management District – darrin.herbst@watermatters.org
David Arnold, Southwest Florida Water Management District – davidn.arnold@watermatters.org
File

P.G. CERTIFICATION

Site Assessment Report (SAR) (and SAR Addendum) and No Further Action Proposal (NFAP) dated June 14, 2017 and November 20, 2017 (received June 15, 2017 and November 20, 2017), for RaceTrac #980, located at 4660 McIntosh Rd, Dover, FDEP Facility ID# 299102709.

I hereby certify that in my professional judgment, the reported components of this SAR (and SAR Addendum) and NFAP prepared by the professional engineer of record, Mr. James J. Orioles, P.E., for the July 6, 2015 petroleum product discharge discovered at the above-referenced facility satisfy the requirements set forth in Chapter 62-780, Florida Administrative Code (F.A.C.), and that the conclusions in this report provide reasonable assurances that the site rehabilitation objectives stated in Chapter 62-780, F.A.C., have been met.

_x_ I personally completed this review.

___ This review was conducted by _____ working under my direct supervision.

Carl J. Heintz, P.G.
Professional Geologist # 1829
Environmental Protection Commission of Hillsborough County

11/20/17
Date

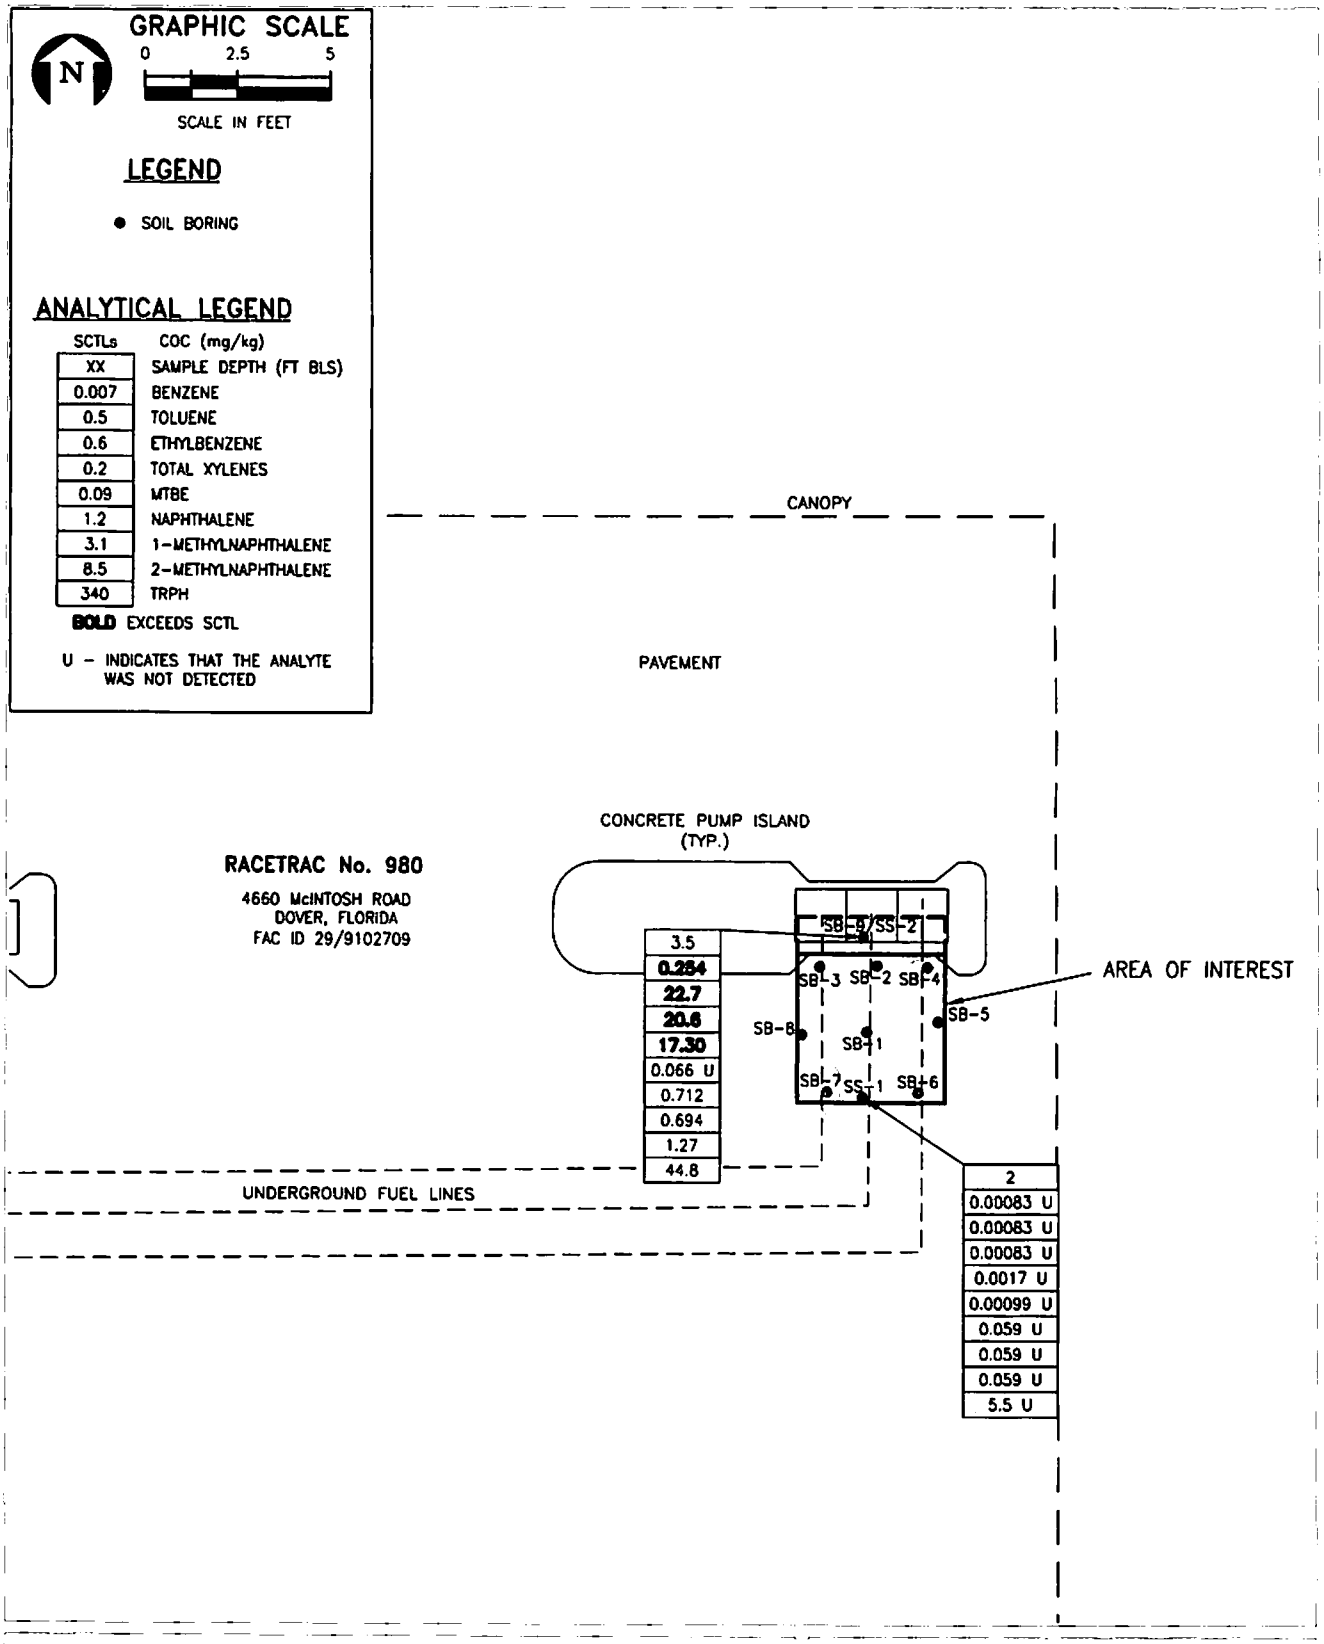

FIGURE 4.

SOIL ANALYTICAL SUMMARY

JUNE 24, 2015

Source: ECT, 2015.

RaceTrac #980
299102709

ECT Environmental Consulting & Technology, Inc.

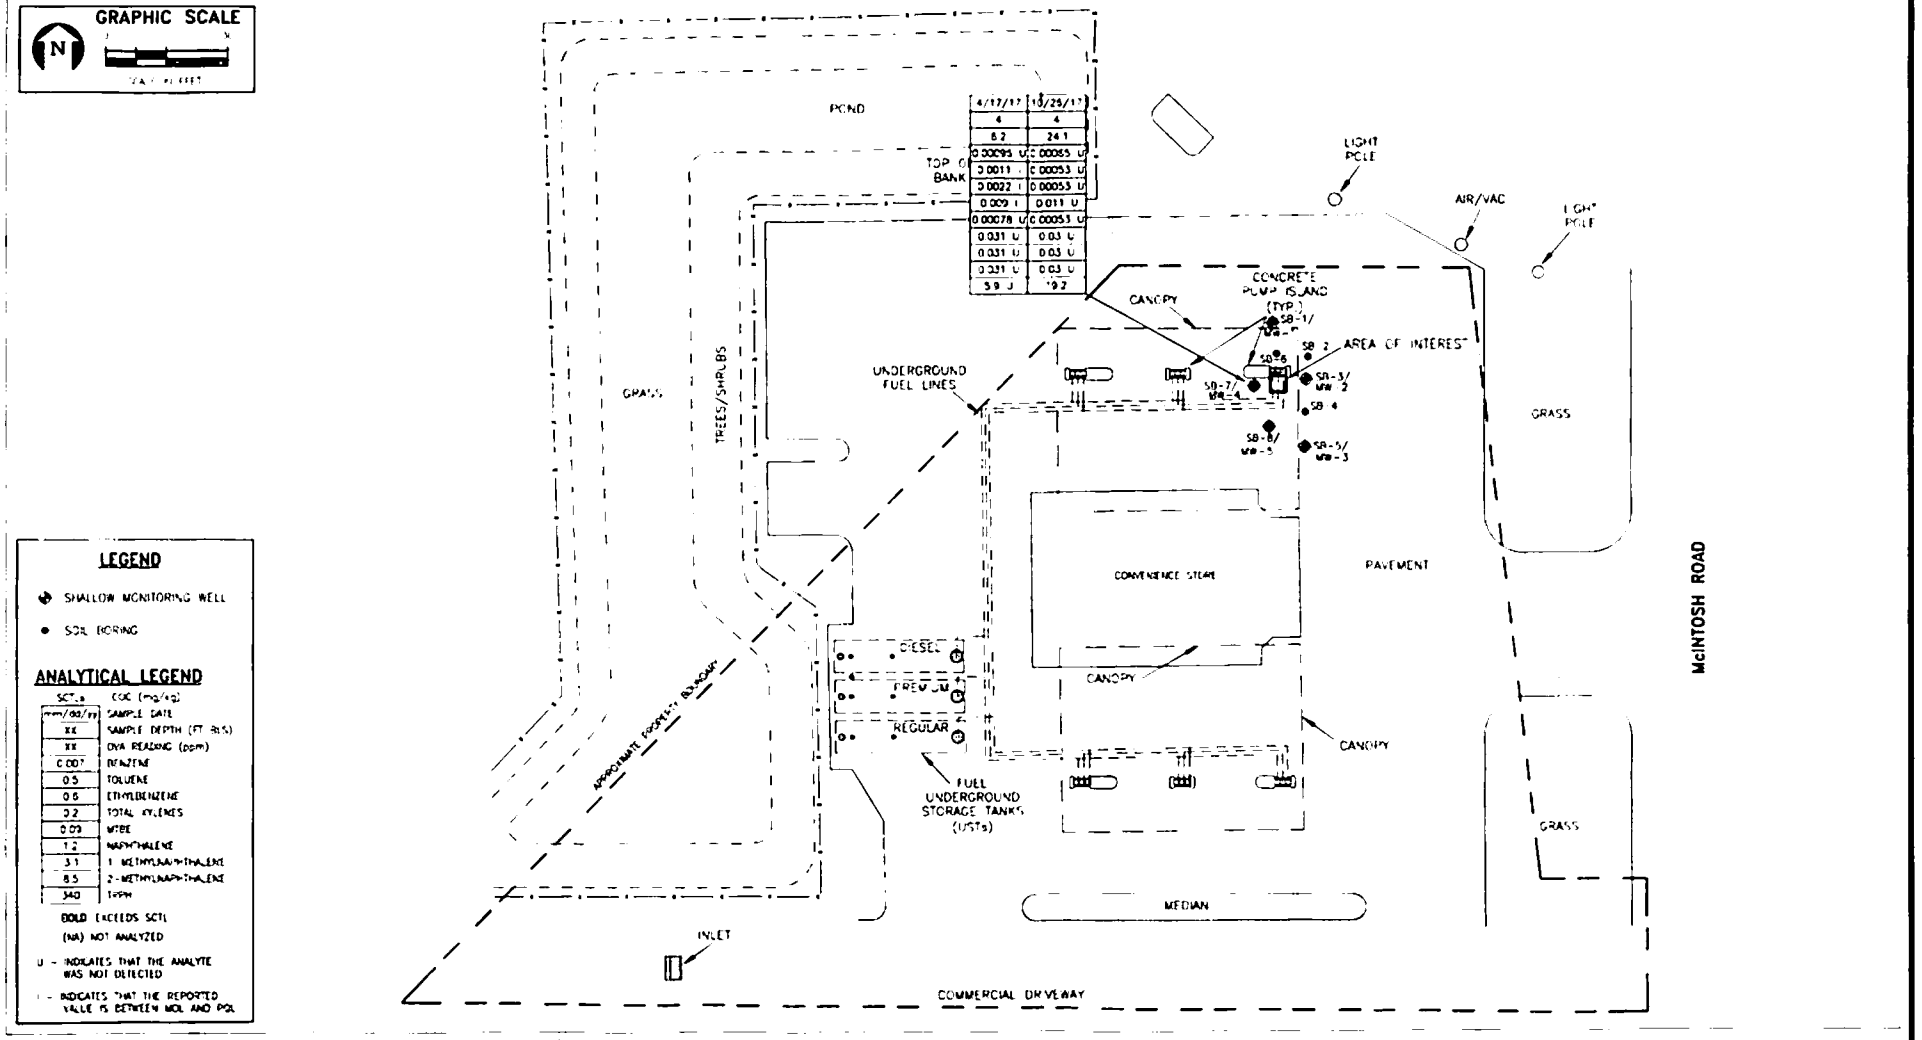

FIGURE 6.
SOIL ANALYTICAL SUMMARY - APRIL AND OCTOBER 2017
RACETRAC #980 - FAC ID 29/9102709
4660 McINTOSH ROAD, DOVER, HILLSBOROUGH COUNTY, FLORIDA
Sources: Hillsborough County PA, 2017; ECT, 2017.

ECT Environmental Consulting & Technology, Inc.

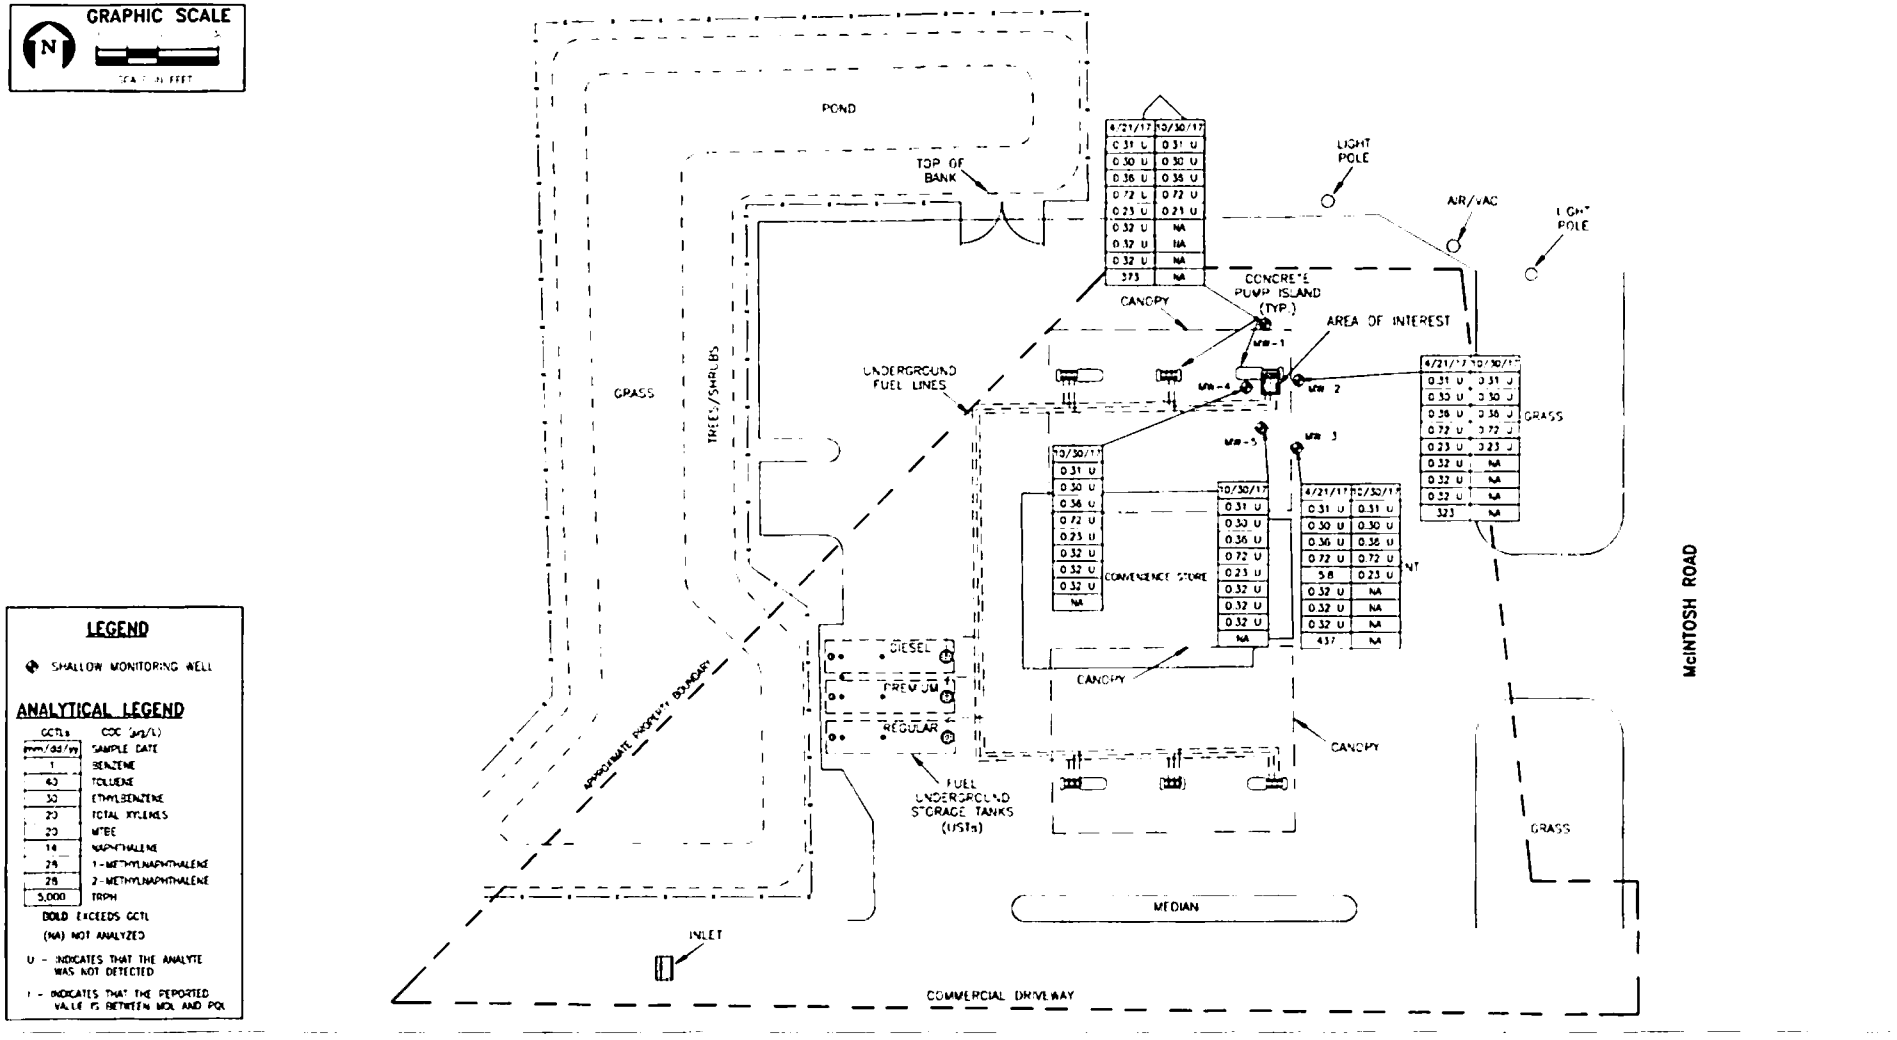

FIGURE 8.
GROUNDWATER ANALYTICAL SUMMARY - APRIL AND OCTOBER 2017
RACETRAC #980 - FAC ID 29/9102709
4660 McINTOSH ROAD, DOVER, HILLSBOROUGH COUNTY, FLORIDA
Sources: Hillsborough County PA, 2017; ECT, 2017.

ECT Environmental Consulting & Technology, Inc.

TABLE 2: SOIL ANALYTICAL SUMMARY - VOAs, TRPH and Metals

Facility Name: Racetrac No.980
Address: 4660 McIntosh Road, Dover, FL
FDEP Facility ID No. 29/9102709

Direct Exposure Commercial SCTLs				1.7	60,000	9,200	700	24,000	2,700				
Direct Exposure Residential SCTLs				1.2	7,500	1,500	130	4,400	460	2.1	82	210	400
Leachability Based on Groundwater SCTLs				0.007	0.5	0.6	0.2	0.09	340	*	7.5	38	*
Sample ID	**Date**	**Sample Depth (ft bls)**	**Net OVA Response (ppm)**	**Benzene**	**Toluene**	**Ethylbenzene**	**Total Xylenes**	**MTBE**	**TRPHs**	**Arsenic**	**Cadmium**	**Chromium**	**Lead**
SS1-CONF	06/24/15	~~NA~~ 2	2	0.00083 U	0.00083 U	0.00083 U	0.0017 U	0.00099 U	0.059 U	-	-	-	-
SS2-CLOSURE	06/24/15	~~NA~~ 3.5	3.5	**0.254**	**22.7**	**20.6**	**17.30**	0.066 U	0.712	-	-	-	-
SB-4 (4)	04/17/17	4	6.2	0.00096 U	0.0011 I	0.0022 I	0.009 I	0.00078 U	5.9 U	-	-	-	-
SB-7/MW-4	10/26/17	4	24.1	0.00065 U	0.00053 U	0.00053 U	0.0011 U	0.00053 U	19.2	-	-	-	-

Notes:
Analytical Results in mg/kg
Bold = Exceedance of Leachability SCTLs
SCTL = Soil Cleanup Target Levels as provided in Table II of Chapter 62-777, F.A.C
MTBE = Methyl tert-butyl ether
TRPH = Total Recoverable Petroleum Hydrocarbons
I = Detected but below the Reporting Limit; therefore, result is an estimated concentration
U = The compound was analyzed for but not detectec
* = Leachability value may be determined using TCLP.

TABLE 3: SOIL ANALYTICAL SUMMARY - Non-Carcinogenic PAHs

Facility Name: Racetrac No. 980
Address: 4660 McIntosh Road, Dover, FL
FDEP Facility ID No. 29/9102709

Direct Exposure Commercial SCTLs				300	1,800	2,100	20,000	20,000	300,000	52,000	59,000	33,000	36,000	45,000
Direct Exposure Residential SCTLs				55	200	210	2,400	1,800	21,000	2.5	3,200	2,600	2,200	2,400
Leachability Based on Groundwater SCTLs				1.2	3.1	8.5	2.1	27	2,500	32,000	1,200	160	250	880
Sample ID	Date	Sample Depth (ft bls)	Net OVA Response (ppm)	Naphthalene	1-Methylnaphthalene	2-Methylnaphthalene	Acenaphthene	Acenaphthylene	Anthracene	Benzo(g,h,i)perylene	Fluoranthene	Fluorene	Phenanthrene	Pyrene
SS1-CONF	06/24/15	~~2~~	2	0.059 U	0.059 U	0.059 U	0.059 U	0.059 U	0.037 U	0.0074 U	0.037 U	0.059 U	0.037 U	0.037 U
SS2-CLOSURE	06/24/15	~~3.5~~	3.5	0.712	0.694	1.27	0.057 U	0.057 U	0.036 U	0.0071 U	0.036 U	0.057 U	0.0377 I	0.036 U
SB-4 (4)	04/17/17	4	6.2	0.031 U	0.031 U	0.031 U	0.031 U	0.031 U	0.019 U	0.0039 U	0.019 U	0.031 U	0.019 U	0.019 U
SB-7/MW-4	10/26/17	4	24.1	0.030 U	0.030 U	0.030 U	0.030 U	0.030 U	0.019 U	0.0038 U	0.019 U	0.030 U	0.019 U	0.019 U*

Notes:
Analytical Results in mg/kg
Bold = Exceedance of Leachability SCTLs
SCTL = Soil Cleanup Target Levels as provided in Table II of Chapter 62-777, F.A.C.
I = Detected but below the Reporting Limit; therefore, result is an estimated concentration.
U = The compound was analyzed for but not detected
* = Associated BS recovery outside control limits. Associated MS/MSD recovery or RPD outside control limits.

TABLE 4: SOIL ANALYTICAL SUMMARY - Carcinogenic PAHs

Facility Name: Racetrac No. 980
Address: 4660 McIntosh Road, Dover, FL
FDEP Facility ID No. 29/9102709

Direct Exposure Commercial SCTLs				0.7	#	#	#	#	#	#	0.7
Direct Exposure Residential SCTLs				0.1	#	#	#	#	#	#	0.1
Leachability Based on Groundwater SCTLs				8	0.8	2.4	24	77	0.7	6.6	-
Sample ID	Date	Sample Depth (ft bls)	Net OVA Response (ppm)	Benzo(a)pyrene	Benzo(a)anthracene	Benzo(b)fluoranthene	Benzo(k)fluoranthene	Chrysene	Dibenzo(a,h)anthracene	Indeno(1,2,3-cd)pyrene	Benzo(a)pyrene Equivalents
SS1-CONF	06/24/15	~~NA~~ 2	2	0.0074 U	0.0074 U	0.0074 U	0.0074 U	0.0074 U	0.0074 U	0.0074 U	NC
SS2-CLOSURE	06/24/15	~~NA~~ 3.5	3.5	0.0071 U	0.0071 U	0.0071 U	0.0071 U	0.0071 U	0.0071 U	0.0071 U	NC
SB-4 (4)	04/17/17	4	6.2	0.0039 U	0.0039 U	0.0039 U	0.0039 U	0.0039 U	0.0039 U	0.0039 U	NC
SB-7/MW-4	10/26/17	4	24.1	0.0038 U	0.0038 U	0.0038 U	0.0038 U	0.0038 U	0.0038 U	0.0038 U	NC

Notes:
Analytical Results in mg/kg
Bold = Exceedance of Leachability SCTLs
SCTL = Soil Cleanup Target Levels as provided in Table II of Chapter 62-777, F.A.C.
I = Detected but below the Reporting Limit; therefore, result is an estimated concentration.
U = The compound was analyzed for but not detected
NC = Not calculated

TABLE 7: GROUNDWATER ANALYTICAL SUMMARY
VOCs and Other Contaminants

Facility Name: Racetrac No. 980
Address: 4660 McIntosh Road, Dover, FL
FDEP Facility ID No. 29/9102709

NADCs		100	400	300	200	200	2	300	100	50	1,000	160
GCTLs		1	40	30	20	20	0.02**	3**	10**	5**	100*	15**
Location	Date	Benzene	Toluene	Ethylbenzene	Xylenes	MTBE	EDB	1,2-Di-chloroethane	Total Arsenic	Total Cadmium	Total Chromium	Total Lead
MW-1	04/21/17	0.31 U	0.30 U	0.36 U	0.72 U	0.23 U	--	--	--	--	--	--
	10/30/2017	0.31 U	0.30 U	0.36 U	0.72 U	0.23 U	--	--	--	--	--	--
MW-2	04/21/17	0.31 U	0.30 U	0.36 U	0.72 U	0.23 U	--	--	--	--	--	--
	10/30/2017	0.31 U	0.30 U	0.36 U	0.72 U	0.23 U	--	--	--	--	--	--
MW-3	04/21/17	0.31 U	0.30 U	0.36 U	0.72 U	5.8	--	--	--	--	--	--
	10/30/2017	0.31 U	0.30 U	0.36 U	0.72 U	0.23 U	--	--	--	--	--	--
MW-4	10/30/2017	0.31 U	0.30 U	0.36 U	0.72 U	0.23 U	--	--	--	--	--	--
MW-5	10/30/2017	0.31 U	0.30 U	0.36 U	0.72 U	0.23 U	--	--	--	--	--	--

Notes:
Analytical Results in ug/L
Bold - Exceeds GCTL
NADCs = Natural Attenuation Default Concentrations as provided in Chapter 62-777, F.A.C.
GCTLs = Groundwater Cleanup Target Levels as provided in Chapter 62-777, F.A.C.

U = compound analyzed but not detected.
I = The reported value is between the MDL and PQL.
MTBE = methyl tertiary butyl ether
U = compound analyzed but not detected.
I = The reported value is between the MDL and PQL

TABLE 8: GROUNDWATER ANALYTICAL SUMMARY - PAHs & TRPH

Facility Name: Racetrac No. 980
Address: 4660 McIntosh Road, Dover, FL
FDEP Facility ID No. 29/9102709

NADCs		50,000	140	280	280	200	2,100	21,000	5	20	5	2,100	50	480	0.5	2,800	2,800	5	2,100	2,100
GCTLs		5,000	14	28	28	20	210	2,100	0.05	0.2	0.05	210	0.5	4.8	0.005	280	280	0.05	210	210
Location	Date	TRPHs	Naphthalene	1-Methylnaphthalene	2-Methylnaphthalene	Acenaphthene	Acenaphthylene	Anthracene	Benzo(a)anthracene	Benzo(a)pyrene	Benzo(b)fluoranthene	Benzo(g,h,i)perylene	Benzo(k)fluoranthene	Chrysene	Dibenzo(a,h)anthracene	Fluoranthene	Fluorene	Indeno(1,2,3-cd)pyrene	Phenanthrene	Pyrene
MW-1	4/21/2017	373	0.32 U	0.32 U	0.32 U	0.32 U	0.32 U	0.20 U	0.032 U	0.032 U	0.032 U	0.032 U	0.032 U	0.032 U	0.032 U	0.20 U	0.20 U	0.032 U	0.20 U	0.20 U
	10/30/2017	--	--	--	--	--	--	--	--	--	--	--	--	--	--	--	--	--	--	--
MW-2	4/21/2017	323	0.32 U	0.32 U	0.32 U	0.32 U	0.32 U	0.20 U	0.032 U	0.032 U	0.032 U	0.032 U	0.032 U	0.032 U	0.032 U	0.20 U	0.20 U	0.032 U	0.20 U	0.20 U
	10/30/2017	--	--	--	--	--	--	--	--	--	--	--	--	--	--	--	--	--	--	--
MW-3	4/21/2017	437	0.32 U	0.32 U	0.32 U	0.32 U	0.32 U	0.20 U	0.032 U	0.032 U	0.032 U	0.032 U	0.032 U	0.032 U	0.032 U	0.20 U	0.20 U	0.032 U	0.20 U	0.20 U
	10/30/2017	--	--	--	--	--	--	--	--	--	--	--	--	--	--	--	--	--	--	--
MW-4	10/30/2017	249	0.32 U	0.32 U	0.32 U	0.32 U	0.32 U	0.20 U	0.032 U	0.032 U	0.032 U	0.032 U	0.032 U	0.032 U	0.032 U	0.20 U	0.20 U	0.032 U	0.20 U	0.20 U
MW-5	10/30/2017	248	0.32 U	0.32 U	0.32 U	0.32 U	0.32 U	0.20 U	0.032 U	0.032 U	0.032 U	0.032 U	0.032 U	0.032 U	0.032 U	0.20 U	0.20 U	0.032 U	0.20 U	0.20 U

Notes:

Analytical Results in ug/L

Bold = Exceeds GCTL

NADCs = Natural Attenuation Default Concentrations as provided in Chapter 62-777, F.A.C.

GCTLs = Groundwater Cleanup Target Levels as provided in Chapter 62-777, F.A.C.

U = compound analyzed but not detected.

I = The reported value is between the MDL and PQL.

NR = Not Reported

NS = Not Sampled

B = Compound found in method blank and analytical sample

Environmental Consulting & Technology, Inc.

March 5, 2018
170255-0300

Mr. Eric Blaylock, CHMM
Remediation Manager
RaceTrac Petroleum, Inc.
200 Galleria Parkway SE, Suite 900
Atlanta, Georgia 30339

And

Mr. Carl Heintz, P.G.
Environmental Protection Commission of Hillsborough County
3629 Queen Palm Drive
Tampa, Florida 33619

Re: Site Rehabilitation Completion Well Abandonment Report
RaceTrac No. 980
4660 McIntosh Road
Dover, Hillsborough County, Florida
Facility Id No.: 299102709
Discharge Date: July 7, 2015; Non-Program

Dear Mr. Blaylock:

On January 26, 2018, RaceTrac Petroleum, Inc. (RaceTrac) authorized Environmental Consulting & Technology, Inc. (ECT) to conduct well abandonment activities at the above referenced site. The Florida Department of Environmental Protection (FDEP) issued a Site Rehabilitation Completion Order (SRCO) for the July 7, 2015 discharge on January 2, 2018. The issuance of the SCRO released RaceTrac from any further obligation to conduct site rehabilitation at the facility for the petroleum contamination associated with the July 7, 2015 discharge, except to plug and abandon the monitoring wells within 60 days of receipt of the SRCO. A copy of the SCRO is provided in **Attachment 1**. The scope of work associated with well abandonment consisted of obtaining well abandonment permits and properly abandoning the five monitoring wells on site.

2507 Callaway Road, Suite 102
Tallahassee, FL 32303

(850) 383-0009

FAX (850) 383-0008

DRAFT

Site History

The RaceTrac #980 site is located at 4660 McIntosh Road in Dover, Hillsborough County, Florida. A site location map is provided as **Figure 1**. RaceTrac #980 has been operating as a convenience store and petroleum-distribution facility since May 1991. It was continuously operated until November 2008, when a fire in the convenience store caused the location to shut down for repairs. RaceTrac elected to upgrade the fueling system during the store repairs. The former fueling system was replaced with one 12,000-gallon and one 16,000-gallon unleaded gasoline underground storage tanks (USTs) and one 12,000-gallon vehicular diesel UST. A site map view depicting the UST system and other site features is included as **Figure 2**.

In June 2015, RaceTrac retained ECT to conduct closure assessment activities while components of the northeastern gasoline dispenser (island #7/8) were replaced. Field screening of excavated pea gravel with a flame ionization detector (FID) organic vapor analyzer (OVA) indicated that net organic vapors were present in excess of 500 parts per million (ppm) directly adjacent to, and underneath, the dispenser island. Net organic vapors less than 15 ppm were reported at lateral distances of two and four ft south of the dispenser island. The accessible pea gravel was hand excavated and placed in a 55-gallon drum for future disposal. Limited removal of petroleum-impacted media in this area was conducted due to the presence of product lines, pea gravel, and the constraints imposed by the excavation area (four by four ft). Pea gravel samples were collected for laboratory analyses. The analytical results reported constituents of benzene, toluene, ethylbenzene, and total xylenes (BTEX) above the applicable leachability STCLs at the SS2-CLOSURE sample location, collected from just beneath the dispenser island following the removal of pea gravel. The analytical results from the sample collected from SS1-CONF, from approximately four ft south of dispenser island #7/8, reported the constituents sampled for below the applicable SCTLs and laboratory method detection limits (MDLs). Subsequently a Discharge Report Form (DRF) was filed on July 7, 2015 in accordance with rule 62-761.820 F.A.C.

On September 16, 2016, the EPCHC issued a Request for (SA) activities letter to RaceTrac. Limited Site Assessment (LSA) activities were conducted in April 2017. Eight soil borings (DP-1 through DP-8) were advanced, and five monitoring wells (MW-1 through MW-5) were installed in the vicinity of Dispenser #7/8 over the course of the SA activities. The field screening data collected during the advancement of the soil borings indicated OVA responses between 0 and 28 ppm. The soil analytical data indicated that the COCs were reported below their respective STCLs. The groundwater analytical data indicated that each of the constituents analyzed in the five monitoring wells were below their respective GCTLs. Based on the field findings and laboratory data, ECT recommended NFA status be assigned to the discharge dated July 7, 2015 and that monitoring wells MW-1 through MW-5 be properly abandoned in accordance with SWFWMD procedures. A SRCO was issued on January 2, 2018 for the July 7, 2015 discharge.

DRAFT

As stipulated in the SCRO, the monitoring wells on site are required to be abandoned with 60 days of receipt of the SRCO. The monitoring well abandonment activities are described below.

Well Abandonment Activities

On February 6, 2018, ECT personnel met drilling subcontractor Custom Drilling Services, Inc. (Custom) at the site to perform the abandonment activities. Custom personnel grouted the five monitoring wells (MW-1 through MW-5) using Portland Type II cement. Each monitoring well was abandoned beginning at the bottom to the top using tremie pipe. The locations of the monitoring wells are shown in **Figure 2**.

Photographs of the well abandonment activities are provided in **Attachment 2**. Well abandonment activities were conducted in accordance with the requirements of the Southwest Florida Water Management District requirements. A copy of the monitoring well abandonment permit, and completion forms is provided in **Attachment 3**.

If you have any questions, please feel free to call Susan McConnell or Jeff Peters at the addresses below.

Sincerely,

ENVIRONMENTAL CONSULTING & TECHNOLOGY, INC.

Susan M. McConnell
Senior Scientist
smcconnell@ectinc.com

Jeffrey J. Peters, P.G
Principal Scientist
jpeters@ectinc.com

Attachments

Attachment 1: January 2, 2018 Site Rehabilitation Completion Order
Attachment 2: Site Photographs
Attachment 3: Well Permits and Completion Reports

DRAFT

GRAPHIC SCALE
0 15 30
SCALE IN FEET

POND
TOP OF BANK
LIGHT POLE
AIR/VAC
LIGHT POLE
CONCRETE PUMP ISLAND (TYP.)
CANOPY
SB-1/ MW-1
SB-6
SB-2
SB-7/ MW-4
SB-3/ MW-2
SB-4
SB-8/ MW-5
SB-5/ MW-3
UNDERGROUND FUEL LINES
AREA OF INTEREST
GRASS
TREES/SHRUBS
GRASS
CONVENIENCE STORE
PAVEMENT
McINTOSH ROAD
DIESEL
PREMIUM
REGULAR
CANOPY
CANOPY
APPROXIMATE PROPERTY BOUNDARY
FUEL UNDERGROUND STORAGE TANKS (USTs)
GRASS
MEDIAN
INLET
COMMERCIAL DRIVEWAY

LEGEND

- ABANDONED SHALLOW MONITORING WELL
- SOIL BORING

FIGURE 2.
SITE MAP
RACETRAC #980 - FAC ID 29/9102709
4660 McINTOSH ROAD, DOVER, HILLSBOROUGH COUNTY, FLORIDA
Sources: Hillsborough County PA, 2017; ECT, 2018.

ECT Environmental Consulting & Technology, Inc.

Department of Environmental Protection

2600 Blair Stone Road ♦ Tallahassee, Florida 32399-2400

DEP Form: 62-762.901(1)
Form Title: Discharge Report Form
Effective Date: January 2017
Incorporated in Rule 62-762.411, F.A.C.

DISCHARGE REPORT FORM

Complete all applicable blanks, and submit copies of any analytical or field test results confirming contamination to soils, surface water, or groundwater to the County via email or mail.

Facility ID Number (If Registered): _____ Date of Form Completion: 10/30/18 Date of Discovery: 10/29/18

Facility Name: RaceTrac Petroleum, Inc. County: Hillsborough

Facility (Property) Owner: RaceTrac Petroleum, Inc.- Eric Blaylock Telephone Number: 770-413-7600 x 1291

Owner Mailing Address: 200 Galleria Parkway SE Ste. 900, Atlanta, GA 30339

Location of Discharge (Facility Street Address): 4660 McIntosh Rd. Lat/Long: _____

Date of receipt of any test or analytical results confirming a discharge: _____ Estimated number of gallons discharged: 79total-50G, 29D

Discharge affected: (Check all that apply)

- [■] Soil
- [ ] Groundwater
- [ ] Soil water (water body name) _____
- [ ] Drinking water well(s)
- [ ] Shoreline
- [■] Other (specify) concrete, storm drain, dry retention pond

Evidence of discharge: (Check all that apply)

- [ ] Visual observation of sheen
- [ ] Results or receipt of results of analytical tests
- [■] Stained soils
- [■] Visual observation of free product
- [ ] Spill or vehicle overfill > 25 gallons to a pervious surface
- [ ] Other (explain in comments)

Method of discovery and confirmation of discharge: (Check all that apply, see rule language explanation on instructions for this form)

- [■] Visual observation
- [ ] Closure/Closure sampling assessment
- [ ] Surface water analytical results
- [ ] Groundwater analytical results
- [ ] Soil analytical results
- [ ] Other (specify) _____

Type of regulated substance discharged: (Check all that apply)

- [■] Gasoline
- [ ] Jet fuel
- [ ] Mineral acids (ASTs)
- [■] Diesel
- [ ] Used/waste oil
- [ ] Ammonia compound [ ] Chlorine compound
- [ ] Heating oil
- [ ] New motor/lube oil
- [ ] Biofuel blends
- [ ] Kerosene
- [ ] Pesticide
- [ ] Unknown
- [ ] Aviation gas
- [ ] Grade 5 & 6 residual oils
- [ ] Other (specify) _____
- [ ] Hazardous substance (USTs) – write name or Chemical Abstract Service (CAS) #: _____

Discharge originated from a: (Check all that apply)

- [ ] Tank
- [ ] Other secondary containment
- [ ] Railroad tankcar
- [ ] Piping
- [ ] Fitting or pipe connection
- [ ] Barge, tanker ship or other vessel
- [ ] Spill bucket
- [■] Valve
- [ ] Pipeline
- [■] Dispenser
- [ ] Tank truck
- [ ] Drum
- [ ] Piping sump
- [ ] Vehicle or customer vehicle
- [ ] Unknown
- [ ] Dispenser sump
- [ ] Aircraft
- [ ] Other (specify) _____

Cause of the discharge: (Check all that apply)

- [■] Spill
- [ ] Material failure (crack, split, etc.)
- [■] Collision
- [ ] Weather
- [ ] Overfill
- [ ] Material incompatibility
- [■] Vehicle accident
- [■] Human error
- [ ] Corrosion
- [ ] Improper installation
- [ ] Fire/explosion
- [ ] Unknown
- [ ] Puncture
- [ ] Loose connection
- [ ] Vandalism
- [■] Other (specify) dammaged sheer valve

Actions taken in response to the discharge:

Hull's dispatched, crews boomed drains and collected free product with vac unit, drains flushed and rinsate collected with vac unit. granular swept in on concrete, soil at outfall is pending line locates and is scheduled for excavation tomorrow (10/31/18)

Comments:

FLSWP# 2018-6717, NRC#1228883, damaged fuel pump has been fixed. Amount released based on RaceTrac's review of inventory records, 79 gallons total (50 gallons–U87 and 29 gallons–DSL).

Agencies notified (as applicable):

- [ ] Fire Department
- [ ] County Program _____
- [ ] District Office _____
- [✓] State Watch Office 800-320-0519
- [✓] National Response Center 800-424-8802

To the best of my knowledge and belief, all information submitted on this form is true, accurate and complete.

Cole Argraves CES Sr. IM
Printed Name of Owner, Operator or Authorized Representative

_____
Signature of Owner, Operator or Authorized Representative

RE: RACETRAC #980 (9102709)

Price McCollough <Price@curaes.com>

Tue 4/12/2022 2:56 PM

To: Glennon, Brittney <Glennonb@epchc.org>

7 attachments (2 MB)

20220412_113408134_iOS.jpg; 20220412_115742929_iOS.jpg; 20220412_142205086_iOS.jpg; 20220412_142205145_iOS.jpg; 20220412_142205164_iOS.jpg; 20220412_142205185_iOS.jpg; 20220412_142205202_iOS.jpg;

See attached.

I will clarify any questions that you may have.

Thank you,

Price M. McCollough
Incident Manager
Cura Emergency Services
Cell: 817-821-4895
price@curaes.com

From: Price McCollough
Sent: Tuesday, April 12, 2022 1:55 PM
To: 'Glennonb@epchc.org' <Glennonb@epchc.org>
Subject: RACETRAC #980 (9102709)

Good afternoon,

Below is a summary of the work completed at the site.

On April 8, 2022, at approximately 6:14 PM CDT, a crew from ES arrived on site. Following a site assessment, ES personnel noted approximately 20 gallons of diesel fuel released to the concrete surfaces of the parking lot and migrated to a nearby storm drain that outfalled into a field. The crew deployed granular absorbents to the concrete surfaces of the parking lot and worked in with hand tools until no visual or olfactory evidence of diesel remained on the concrete. ES personnel placed absorbent boom on the interior surfaces of the storm drain to prevent additional impact of the field. The crew placed boom around the impacted soil of the field and staked poly sheeting to prevent a release of the diesel fuel. All diesel fuel impacted material was placed in two (2) 55-gallon drums that were staged on site. ES personnel secured the site and scheduled to return on April 11, 2022.

On April, 11, 2022, at approximately 12:00 PM CDT, a crew from ES returned to site. ES personnel delineated the site with a photo-ionization detector (PID) meter and planned the area that will be excavated. The crew utilized chalk to mark what area will have soil removed. ES personnel secured the site and scheduled to return the following day.

On April 12, 2022, at approximately 7:00 AM CDT, a crew from ES returned to site. ES personnel The crew utilized hand tools to excavate the diesel fuel-impacted soil surfaces vertically and laterally until the photo-ionization detector (PID) field screening indicated concentrations of diesel fuel in the soil were below the method detection limit. The excavation area was backfilled with

clean soil and graded to match pre-existing topography. The area was covered with grass seed and erosion matting to promote vegetative growth. All diesel fuel impacted material was collected and containerized in four (4) 55-gallon drums for transport and disposal. ES personnel noted no further actions required on-site and crews demobilized.

Additional photos will be sent in a separate email.

Thank you,

Price M. McCollough
Incident Manager
Cura Emergency Services
Cell: 817-821-4895
price@curaes.com

Detailed Facility Report

Facility Summary

RACEWAY #980

4660 MCINTOSH RD, DOVER, FL 33527

FRS (Facility Registry Service) ID: 110038108838

EPA Region: 04

Latitude: 28.02156

Longitude: -82.24471

Locational Data Source: FRS

Industries: --

Indian Country: N

Enforcement and Compliance Summary

Statute	CWA
Compliance Monitoring Activities (5 years)	--
Date of Last Compliance Monitoring Activity	--
Compliance Status	Terminated Permit
Qtrs in Noncompliance (of 12)	0
Qtrs with Significant Violation	0
Informal Enforcement Actions (5 years)	--
Formal Enforcement Actions (5 years)	--
Penalties from Formal Enforcement Actions (5 years)	--
EPA Cases (5 years)	--
Penalties from EPA Cases (5 years)	--

Regulatory Information

Clean Air Act (CAA): No Information

Clean Water Act (CWA): Non-Major, Permit Terminated; Compliance Tracking Off (FLG913514)

Resource Conservation and Recovery Act (RCRA): No Information

Safe Drinking Water Act (SDWA): No Information

Other Regulatory Reports

Air Emissions Inventory (EIS): No Information

Greenhouse Gas Emissions (eGGRT): No Information

Toxic Releases (TRI): No Information

Compliance and Emissions Data Reporting Interface (CEDRI): No Information

Go To Enforcement/Compliance Details

Known Data Problems <https://epa.gov/resources/echo-data/known-data-problems>

Facility/System Characteristics

Facility/System Characteristics

FRS		110038108838					N	28.02156	-82.24471
System	**Statute**	**Identifier**	**Universe**	**Status**	**Areas**	**Permit Expiration Date**	**Indian Country**	**Latitude**	**Longitude**

Facility Address

System	Statute	Identifier	Facility Name	Facility Address	Facility County
FRS		110038108838	RACEWAY #980	4660 MCINTOSH RD, DOVER, FL 33527	
ICIS-NPDES	CWA	FLG913514	RACEWAY #980	4660 MCINTOSH RD, DOVER, FL 33527	Hillsborough County

Facility SIC (Standard Industrial Classification) Codes

System	Identifier	SIC Code	SIC Description

No data records returned

Facility NAICS (North American Industry Classification System) Codes

System	Identifier	NAICS Code	NAICS Description

No data records returned

Facility Industrial Effluent Guidelines

Identifier	Effluent Guideline (40 CFR Part)	Effluent Guideline Description

No data records returned

Facility Tribe Information

Reservation Name	Tribe Name	EPA Tribal ID	Distance to Tribe (miles)
Tampa Reservation	Seminole Tribe of Florida	100000266	8

Enforcement and Compliance

Compliance Monitoring History

Last 5 Years

Statute	Source ID	System	Activity Type	Compliance Monitoring Type	Lead Agency	Date	Finding (if applicable)

No data records returned

Entries in italics are not included in ECHO's Compliance Monitoring Activity counts because they are not compliance monitoring strategy <https://www.epa.gov/compliance/compliance-monitoring-programs> *activities or because they are not counted as inspections within EPA's Annual Results* <https://www.epa.gov/enforcement/enforcement-data-and-results>.

Compliance Summary Data

Statute	Source ID	Current SNC (Significant Noncompliance)/HPV (High Priority Violation)	Current As Of	Qtrs with NC (Noncompliance) (of 12)	Data Last Refreshed
CWA	FLG913514	No	12/31/2023	0	03/15/2024

Three-Year Compliance History by Quarter

Statute	Program/Pollutant/Violation Type	QTR 1	QTR 2	QTR 3	QTR 4	QTR 5	QTR 6	QTR 7	QTR 8	QTR 9	QTR 10	QTR 11	QTR 12	QTR 13+
CWA (Source ID: FLG913514)		01/01-03/31/21	04/01-06/30/21	07/01-09/30/21	10/01-12/31/21	01/01-03/31/22	04/01-06/30/22	07/01-09/30/22	10/01-12/31/22	01/01-03/31/23	04/01-06/30/23	07/01-09/30/23	10/01-12/31/23	01/01-03/15/24
	Facility-Level Status	Terminated Permit	Terminated Permit	Terminated Permit	Terminated Permit	Terminated Permit	Terminated Permit	Terminated Permit	Terminated Permit	Terminated Permit	Terminated Permit	Terminated Permit	Terminated Permit	Terminated Permit
	Quarterly Noncompliance Report History													

Informal Enforcement Actions

Last 5 Years

Statute	System	Source ID	Type of Action	Lead Agency	Date

No data records returned

Entries in italics are not counted as "informal enforcement actions" in EPA policies pertaining to enforcement response tools.

Formal Enforcement Actions

Last 5 Years

Statute	System	Law/ Section	Source ID	Type of Action	Case No.	Lead Agency	Case Name	Issued/ Filed Date	Settlements/ Actions	Settlement/ Action Date	Federal Penalty Assessed	State/ Local Penalty Assessed	Penalty Amount Collected	SEP Value	Comp Action Cost

No data records returned

Environmental Conditions

Watersheds

12-Digit WBD (Watershed Boundary Dataset) HUC (RAD (Reach Address Database))	WBD (Watershed Boundary Dataset) Subwatershed Name (RAD (Reach Address Database))	State Water Body Name (ICIS (Integrated Compliance Information System))	Beach Closures Within Last Year	Beach Closures Within Last Two Years	Pollutants Potentially Related to Impairment	Watershed with ESA (Endangered Species Act)-listed Aquatic Species?
031002050302	Selfner Canal	--	No	No	--	Yes

Assessed Waters From Latest State Submission (ATTAINS)

State	Report Cycle	Assessment Unit ID	Assessment Unit Name	Water Condition	Cause Groups Impaired	Drinking Water Use	Ecological Use	Fish Consumption Use	Recreation Use	Other Use
FL	2020	FL1547	SEFFNER CANAL	Impaired - 303(d) Listed	ALGAL GROWTH | NUTRIENTS | ORGANIC ENRICHMENT/OXYGEN DEPLETION | PATHOGENS	--	Not Supporting	--	Not Supporting	--

Air Quality Nonattainment Areas

Pollutant	Within Nonattainment Status Area?	Nonattainment Status Applicable Standard(s)	Within Maintenance Status Area?	Maintenance Status Applicable Standard(s)
Ozone	No	--	Yes	1-Hour Ozone (1979)
Lead	No	--	No	--
Particulate Matter	No	--	No	--
Carbon Monoxide	No	--	No	--
Sulfur Dioxide	No	--	No	--

Pollutants

Toxics Release Inventory History of Reported Chemicals Released or Transferred in Pounds per Year at Site

TRI Facility ID	Year	Air Emissions	Surface Water Discharges	Off-Site Transfers to POTWs (Publicly Owned Treatment Works)	Underground Injections	Disposal to Land	Total On-Site Releases	Total Off-Site Transfers

No data records returned

Toxics Release Inventory Total Releases and Transfers in Pounds by Chemical and Year

Chemical Name

No data records returned

CWA (Clean Water Act) Discharge Monitoring Report (DMR) Pollutant Loadings

DMR and TRI Multi-Year Loading Report

NPDES ID	Description

No data records returned

Community

Environmental Justice

This section shows indexes from EJScreen, EPA's screening tool for environmental justice (EJ) concerns. EPA uses these indexes to identify geographic areas that may warrant further consideration or analysis for potential EJ concerns. Use of these indexes does not designate an area as an "EJ community" or "EJ facility." EJScreen provides screening level indicators, not a determination of the existence or absence of EJ concerns. For more information, see the EJScreen home page.

EJScreen Indexes Shown

Compare to (●) US ( ) State

Index Type ( ) Environmental Justice (●) Supplemental

Related Reports

EJScreen Community Report

Download Data

Census Block Group ID: 120570121061	US (Percentile)	
Supplemental Indexes	**Facility Census Block Group**	**1-mile Max**
Count of Indexes At or Above 80th Percentile	**1**	**9**
Particulate Matter 2.5	56	! 83
Ozone	72	! 93
Diesel Particulate Matter	67	! 82
Air Toxics Cancer Risk	58	! 85
Air Toxics Respiratory Hazard Index	78	78
Toxic Releases to Air	70	! 90
Traffic Proximity	73	! 89
Lead Paint	39	73
Risk Management Plan (RMP) Facility Proximity	68	! 82
Hazardous Waste Proximity	30	39
Superfund Proximity	! 80	! 92
Underground Storage Tanks (UST)	64	! 82
Wastewater Discharge	24	79

( ) Facility 1-mile Radius ☐ Facility Census Block Group

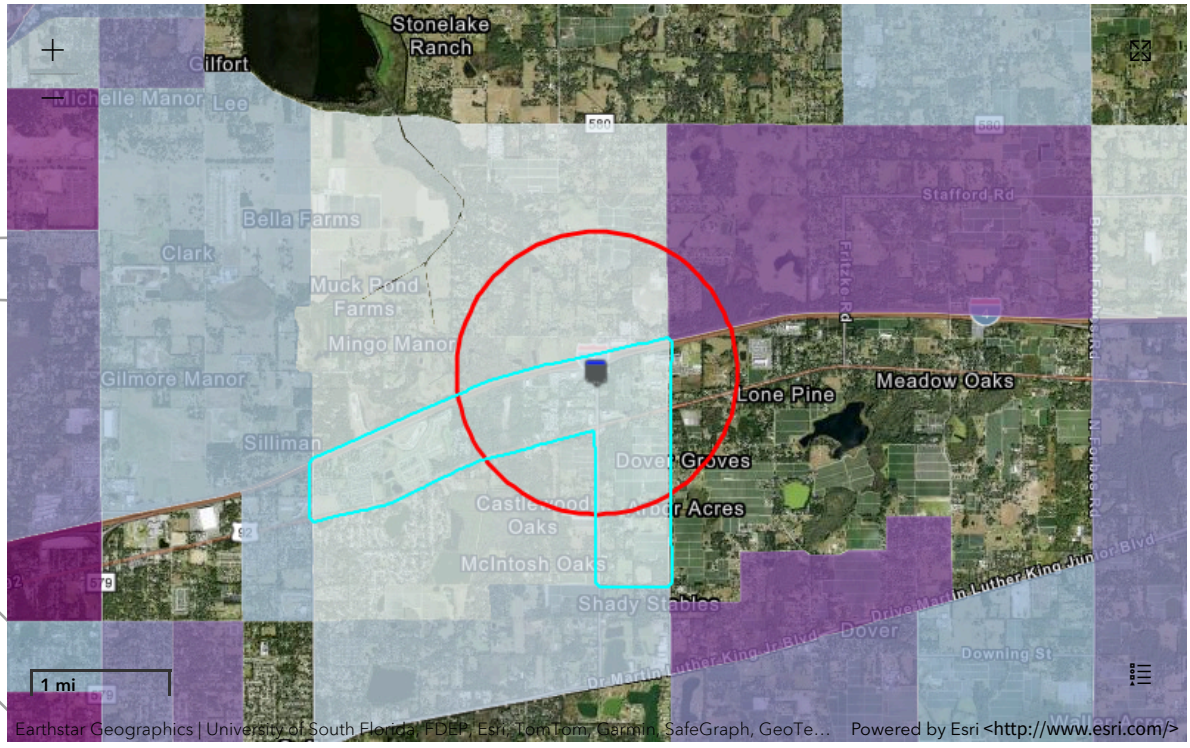

Demographic Profile of Surrounding Area (1-Mile Radius)

This section provides demographic information regarding the community surrounding the facility. ECHO compliance data alone are not sufficient to determine whether violations at a particular facility had negative impacts on public health or the environment. Statistics are based upon the 2010 U.S. Census and 2017 - 2021 American Community Survey (ACS) 5-year Summary and are accurate to the extent that the facility latitude and longitude listed below are correct. EPA's spatial processing methodology considers the overlap between the selected radii and the census blocks (for U.S. Census demographics) and census block groups (for ACS demographics) in determining the demographics surrounding the facility. For more detail about this methodology, see the DFR Data Dictionary <https://epa.gov/help/reports/dfr-data-dictionary#demographic>.

General Statistics (U.S. Census)	
Total Persons	1,147
Population Density	369/sq.mi.
Housing Units in Area	422

General Statistics (ACS (American Community Survey))	
Total Persons	1,602
Percent People of Color	34%
Households in Area	553
Households on Public Assistance	21
Persons With Low Income	423
Percent With Low Income	27%

Geography	
Radius of Selected Area	1 mi.
Center Latitude	28.02156
Center Longitude	-82.24471
Land Area	98%
Water Area	2%

Income Breakdown (ACS (American Community Survey)) - Households (%)	
Less than $15,000	42 (7.58%)
$15,000 - $25,000	21 (3.79%)
$25,000 - $50,000	125 (22.56%)
$50,000 - $75,000	112 (20.22%)
Greater than $75,000	254 (45.85%)

Age Breakdown (U.S. Census) - Persons (%)	
Children 5 years and younger	78 (7%)
Minors 17 years and younger	290 (25%)
Adults 18 years and older	857 (75%)
Seniors 65 years and older	129 (11%)

Race Breakdown (U.S. Census) - Persons (%)	
White	1,004 (88%)
African-American	38 (3%)
Hispanic-Origin	210 (18%)
Asian/Pacific Islander	28 (2%)
American Indian	3 (0%)
Other/Multiracial	74 (6%)

Education Level (Persons 25 & older) (ACS (American Community Survey)) - Persons (%)	
Less than 9th Grade	83 (7.5%)
9th through 12th Grade	82 (7.41%)
High School Diploma	333 (30.08%)
Some College/2-year	212 (19.15%)
B.S./B.A. (Bachelor of Science/Bachelor of Arts) or More	272 (24.57%)

4660 MCINTOSH RD
DOVER, FL

Inquiry Number:
March 18, 2024

EDR Site Report™

DRAFT

6 Armstrong Road, 4th floor
Shelton, CT 06484
Toll Free: 800.352.0050
www.edrnet.com

TABLE OF CONTENTS

The EDR-Site Report™ is a comprehensive presentation of government filings on a facility identified in a search of federal, state and local environmental databases.

Section 1: Facility Detail Reports . . . . . Page 3

All available detailed information from databases where sites are identified.

Section 2: Databases and Update Information. . . . . Page 7

Name, source, update dates, contact phone number and description of each of the databases for this report.

Thank you for your business.
Please contact EDR at 1-800-352-0050
with any questions or comments.

Disclaimer - Copyright and Trademark Notice

This report contains information obtained from a variety of public and other sources reasonably available to Environmental Data Resources , Inc. It cannot be concluded from this Report that coverage information for the target and surrounding properties does not exist from other sources. **NO WARRANTY EXPRESSED OR IMPLIED, IS MADE WHATSOEVER IN CONNECTION WITH THIS REPORT. ENVIRONMENTAL DATA RESOURCES, INC. SPECIFICALLY DISCLAIMS THE MAKING OF ANYSUCH WARRANTIES, INCLUDING WITHOUT LIMITATION, MERCHANTABILITY OR FITNESS FOR A PARTICULAR USE OR PURPOSE. ALL RISK IS ASSUMED BY THE USER. IN NO EVENT SHALL ENVIRONMENTAL DATA RESOURCES, INC. BE LIABLE TO ANYONE, WHETHER ARISING OUT OF ERRORS OR OMISSIONS, NEGLIGENCE, ACCIDENT OR ANY OTHER CAUSE, FOR ANY LOSS OR DAMAGE, INCLUDING, WITHOUT LIMITATION, SPECIAL, INCIDENTAL, CONSEQUENTIAL, OR EXEMPLARY DAMAGES.ANY LIABILITY ON THE PART OF ENVIRONMENTAL DATA RESOURCES, INC. IS STRICTLY LIMITED TO A REFUND OF THE AMOUNT PAID FOR THIS REPORT.**Purchaser accepts this report "AS IS". Any analyses, estimates, ratings, or risk codes provided in this report are provided for illustrative purposes only, and are not intended to provide, nor should they be interpreted as providing any facts regarding, or prediction or forecast of, any environmental risk for any property. Only a Phase I Environmental Site Assesment performed by an environmental professional can produce information regarding the environmental risk for any property. Additionally, the information provided in this Report is not to be construed as legal advice.

Copyright 2020 by Environmental Data Resources, Inc. All rights reserved. Reproduction in any media or format, in whole or in part, of any report or map of Environmental Data Resources, Inc., or its affiliates, is prohibited without prior written permission.

EDR and its logos (including Sanborn and Sanborn Map) are trademarks of Environmental Data Resources, Inc. or its affiliates. All other trademarks used herein are the property of their respective owners.

SECTION 1: FACILITY DETAIL REPORTS

4660 MCINTOSH RD
DOVER, FL
EDR ID #2018228883

Databases:
ERNS: Emergency Response Notification System

Incident Commons:

NRC Report #:	1228883
Description of Incident:	CALLER REPORTED THAT A CUSTOMER'S VEHICLE HIT THE PUMP, RESULTING IN GASOLINE SPILLED ON THE CONCRETE, A STORM DRAIN AND RETENTION POND.
Type of Incident:	MOBILE
Incident Cause:	OTHER
Incident Date Time:	2018-10-29 19:30:00
Incident DTG:	OCCURRED
Incident Location:	Not reported
Loaction Address:	4660 MCINTOSH RD
Location Street 1:	Not reported
Location Street 2:	Not reported
Location Nearest City:	DOVER
Location State:	FL
Location County:	HILLSBOROUGH
Location Zip:	Not reported
Distance From City:	Not reported
Distance Units:	Not reported
Direction From City:	Not reported
Lat Deg:	Not reported
Lat Min:	Not reported
Lat Sec:	Not reported
Lat Quad:	Not reported
Long Deg:	Not reported
Long Min:	Not reported
Long Sec:	Not reported
Long Quad:	Not reported
Location Section:	Not reported
Location Township:	Not reported
Location range:	Not reported
Potential Range:	N

Incidents:

Year:	2018
NRC Report #:	1228883
Aircraft Type:	Not reported
Aircraft Model:	Not reported
Aircraft ID:	Not reported
Aircraft Fuel Capacity:	Not reported
Aircraft Fuel Capacity Units:	Not reported
Aircraft Fuel on Board:	Not reported
Aircraft Fuel on Board Units:	Not reported
Aircraft Spot Number:	Not reported
Aircraft Hanger:	Not reported
Aircraft Runway Number:	Not reported
Road Mile Marker:	Not reported
Building ID:	Not reported
Type of Fixed Object:	Not reported
Power Generating Facility:	U
Generating Capacity:	Not reported
Type of Fuel:	Not reported
NPDES:	Not reported
NPDES Compliance:	U
Pipeline Type:	Not reported
DOT Regulated:	U
Pipeline Above Ground:	ABOVE
Exposed Underwater:	N
Pipeline Covered:	U
Railroad Hotline:	Not reported
Grade Crossing:	U
Location Subdivision:	Not reported
Railroad Milepost:	Not reported
Type Vehicle Involved:	Not reported
Crossing Device Type:	Not reported
Device Operational:	U
DOT Crossing Number:	Not reported
Brake Failure:	U
Description of Tank:	Not reported
Tank Above Ground:	ABOVE
Transportable Container:	U
Tank Regulated:	U
Tank Regulated By:	Not reported
Tank ID:	Not reported
Capacity of Tank:	Not reported

DRAFT

Capacity of Tank Units:	Not reported
Actual Amount:	Not reported
Actual Amount Units:	Not reported
Platform Rig Name:	Not reported
Platform Letter:	Not reported
Location Area ID:	Not reported
Location Block ID:	Not reported
OCSG Number:	Not reported
OCSP Number:	Not reported
State Lease Number:	Not reported
Pier Dock Number:	Not reported
Berth Slip Number:	Not reported
Continuous Release Type:	Not reported
Initial Continuous Release No:	Not reported
Continuous Release Permit:	Not reported
Allision:	U
Type of Structure:	Not reported
Structure Name:	Not reported
Structure Operational:	U
Airbag Deployed:	U
Date Tiem Normal Service:	Not reported
Service Disruption Time:	Not reported
Service Disruption Units:	Not reported
Transit Bus Flag:	Not reported
CR Begin Date:	Not reported
CR End Date:	Not reported
CR Change Date:	Not reported
FBI Contact:	Not reported
FBI Contact Date Time:	Not reported
Sub Part C Testing Req:	XXX
Conductor Testing:	Not reported
Engineer Testing:	Not reported
Trainman Testing:	Not reported
Yard Foreman Testing:	Not reported
RCL Operator Testing:	Not reported
Brakeman Testing:	Not reported
Train Dispatcher Testing:	Not reported
Signalman Testing:	Not reported
Other Employee Testing:	Not reported
Unknown Testing:	Not reported
Passenger Handling:	Not reported
Passenger Route:	XXX
Passenger Delay:	XXX

Incident Details:

Year:	2018
NRC Report #:	1228883
Fire Involved:	N
Fire Extinguished:	U
Any Evacuations:	N
Number Evacuated:	Not reported
Who Evacuated:	Not reported
Radius of Evacuation:	Not reported
Any Injuries:	N
Number Injured:	Not reported
Number Hospitalized:	Not reported
Any Fatalities:	N
Number Fatalities:	Not reported
Any Damages:	N
Damage Amount:	Not reported
Air Corridor Closed:	N
Air Corridor Desc:	Not reported
Air Closure Time:	Not reported
Waterway Closed:	N
Waterway Desc:	Not reported
Waterway Closure Time:	Not reported
Road Closed:	N
Road Desc:	Not reported
Road Closure Time:	Not reported
Closure Direction:	Not reported
Major Artery:	N
Track Closed:	N
Track Desc:	Not reported
Track Closure Time:	Not reported
Media Interest:	UNKNOWN
Medium Desc:	WATER
Additional Medium Info:	STORM DRAIN / RETENTION POND
Body of Water:	STORM DRAIN / RETENTION POND
Tributary of:	Not reported
Release Secured:	Y
Estimated Duration of Release:	Not reported
Release rate:	Not reported
Desc Remedial Action:	CONTRACTOR ONSITE DOING REMEDIATION.
State Agency on Scene:	Not reported

DRAFT

SECTION 1: FACILITY DETAIL REPORTS

...Continued...

State Agency Report Number:	20186717
Other Agency Notified:	Not reported
Weather Conditions:	Not reported
Air Temperature:	Not reported
Wind Speed:	Not reported
Wind Direction:	Not reported
Water Supply Contaminated:	U
Sheen Size:	Not reported
Sheen Color:	Not reported
Direction of Sheen Travel:	Not reported
Sheen Odor Description:	Not reported
Wave Condition:	Not reported
Current Speed:	Not reported
Current Direction:	Not reported
Water Temperature:	Not reported
Track Close Dir:	Not reported
Empl Fatality:	Not reported
Pass Fatality:	Not reported
Community Impact:	Not reported
Wind Speed Unit:	Not reported
Employee Injuries:	Not reported
Passenger Injuries:	Not reported
Occupant Fatality:	Not reported
Current Speed Unit:	Not reported
Road Closure Units:	Not reported
Track CLosure Units:	Not reported
Sheen Size Units:	Not reported
Additional Info:	Not reported
State Agency Notified:	FL STATE WARNING POINT
Federal Agency Notified:	Not reported
nearest River Mile Marker:	Not reported
Sheen Size Length:	Not reported
Sheen Size Length Units:	Not reported
Sheen Size Width:	Not reported
Sheen Size Width Units:	Not reported
Offshore:	N
Duration Unit:	Not reported
Release Rate Unit:	Not reported
Release Rate Rate:	Not reported
Passengers Transferred:	NO

Mobile Detail:

Year:	2018
NRC Report #:	1228883
Vehicle Number:	UNKNOWN
Trailer Number:	Not reported
Vehicle Own Fuel Capacity:	Not reported
Cargo Capacity:	Not reported
Amount of Cargo on Board:	Not reported
Hazmat Carrier:	U
Carrier Licensed:	U
Noncompliance With Hazmat:	U
Mobile Type:	UNKNOWN
Cargo Capacity Units:	Not reported
Amount of Cargo on Board Units:	Not reported
Vehicle Year:	Not reported
Vehicle Make:	Not reported
Vehicle Model:	Not reported

Calls:

Year:	2018
NRC Report #:	1228883
Site ID:	20181228883
Date Time Received:	2018-10-29 23:08:51
Date Time Complete:	2018-10-29 23:17:03
Call Type:	INC
Responsible Company:	RACETRAC PETROLEUM
Responsible Org Type:	PRIVATE ENTERPRISE
Responsible City:	DOVER
Responsible State:	FL
Responsible Zip:	Not reported
On Behalf:	Not reported
Source:	TELEPHONE

Material Involved:

Year:	2018
NRC Report #:	1228883
Chris Code:	GAS
Case Number:	000000-00-0
UN Number:	Not reported
Amount of Material:	100
Unit of Measure:	GALLON(S)
Name of Material:	GASOLINE: AUTOMOTIVE (UNLEADED)

DRAFT

SECTION 1: FACILITY DETAIL REPORTS

...Continued...

If Reached Water:	YES
Amount in Water:	50
Unit of Measure Reach Water:	GALLON(S)

DRAFT

SECTION 2: DATABASES AND UPDATE DATES

To maintain currency of the following federal, state and local databases, EDR contacts the appropriate government agency on a monthly or quarterly basis as required.

Elapsed ASTM days: Provides confirmation that this report meets or exceeds the 90-day updating requirement of the ASTM standard.

DATABASES FOUND IN THIS REPORT

ERNS: Emergency Response Notification System
Source: National Response Center, United States Coast Guard
Telephone: 202-267-2180
Emergency Response Notification System. ERNS records and stores information on reported releases of oil and hazardous substances.

Date of Government Version: 12/12/2023
Database Release Frequency: Quarterly

Date of Last EDR Contact: 12/13/2023
Date of Next Scheduled Update: 04/01/2024

DRAFT

4660 MCINTOSH RD
DOVER, FL

Inquiry Number:
March 18, 2024

EDR Site Report™

DRAFT

6 Armstrong Road, 4th floor
Shelton, CT 06484
Toll Free: 800.352.0050
www.edrnet.com

TABLE OF CONTENTS

The EDR-Site Report™ is a comprehensive presentation of government filings on a facility identified in a search of federal, state and local environmental databases.

Section 1: Facility Detail Reports . . . . . Page 3

All available detailed information from databases where sites are identified.

Section 2: Databases and Update Information. . . . . Page 7

Name, source, update dates, contact phone number and description of each of the databases for this report.

Thank you for your business.
Please contact EDR at 1-800-352-0050
with any questions or comments.

Disclaimer - Copyright and Trademark Notice

This report contains information obtained from a variety of public and other sources reasonably available to Environmental Data Resources , Inc. It cannot be concluded from this Report that coverage information for the target and surrounding properties does not exist from other sources. **NO WARRANTY EXPRESSED OR IMPLIED, IS MADE WHATSOEVER IN CONNECTION WITH THIS REPORT. ENVIRONMENTAL DATA RESOURCES, INC. SPECIFICALLY DISCLAIMS THE MAKING OF ANYSUCH WARRANTIES, INCLUDING WITHOUT LIMITATION, MERCHANTABILITY OR FITNESS FOR A PARTICULAR USE OR PURPOSE. ALL RISK IS ASSUMED BY THE USER. IN NO EVENT SHALL ENVIRONMENTAL DATA RESOURCES, INC. BE LIABLE TO ANYONE, WHETHER ARISING OUT OF ERRORS OR OMISSIONS, NEGLIGENCE, ACCIDENT OR ANY OTHER CAUSE, FOR ANY LOSS OR DAMAGE, INCLUDING, WITHOUT LIMITATION, SPECIAL, INCIDENTAL, CONSEQUENTIAL, OR EXEMPLARY DAMAGES.ANY LIABILITY ON THE PART OF ENVIRONMENTAL DATA RESOURCES, INC. IS STRICTLY LIMITED TO A REFUND OF THE AMOUNT PAID FOR THIS REPORT.**Purchaser accepts this report "AS IS". Any analyses, estimates, ratings, or risk codes provided in this report are provided for illustrative purposes only, and are not intended to provide, nor should they be interpreted as providing any facts regarding, or prediction or forecast of, any environmental risk for any property. Only a Phase I Environmental Site Assesment performed by an environmental professional can produce information regarding the environmental risk for any property. Additionally, the information provided in this Report is not to be construed as legal advice.

Copyright 2020 by Environmental Data Resources, Inc. All rights reserved. Reproduction in any media or format, in whole or in part, of any report or map of Environmental Data Resources, Inc., or its affiliates, is prohibited without prior written permission.

EDR and its logos (including Sanborn and Sanborn Map) are trademarks of Environmental Data Resources, Inc. or its affiliates. All other trademarks used herein are the property of their respective owners.

SECTION 1: FACILITY DETAIL REPORTS

4660 MCINTOSH RD
DOVER, FL
EDR ID #2022333089

Databases:
ERNS: Emergency Response Notification System

Incident Commons:

NRC Report #:	1333089
Description of Incident:	DIESEL FUEL DISCHARGED FROM A SADDLE TANK DUE TO AN EQUIPMENT FAILURE THAT CAUSED AN OVERFILL.
Type of Incident:	MOBILE
Incident Cause:	EQUIPMENT FAILURE
Incident Date Time:	4/8/2022 17:30
Incident DTG:	OCCURRED
Incident Location:	Not reported
Loaction Address:	4660 MCINTOSH RD
Location Street 1:	Not reported
Location Street 2:	Not reported
Location Nearest City:	DOVER
Location State:	FL
Location County:	HILLSBOROUGH
Location Zip:	Not reported
Distance From City:	Not reported
Distance Units:	Not reported
Direction From City:	Not reported
Lat Deg:	Not reported
Lat Min:	Not reported
Lat Sec:	Not reported
Lat Quad:	Not reported
Long Deg:	Not reported
Long Min:	Not reported
Long Sec:	Not reported
Long Quad:	Not reported
Location Section:	Not reported
Location Township:	Not reported
Location range:	Not reported
Potential Range:	N

Incidents:

Year:	2022
NRC Report #:	1333089
Aircraft Type:	Not reported
Aircraft Model:	Not reported
Aircraft ID:	Not reported
Aircraft Fuel Capacity:	Not reported
Aircraft Fuel Capacity Units:	Not reported
Aircraft Fuel on Board:	Not reported
Aircraft Fuel on Board Units:	Not reported
Aircraft Spot Number:	Not reported
Aircraft Hanger:	Not reported
Aircraft Runway Number:	Not reported
Road Mile Marker:	Not reported
Building ID:	Not reported
Type of Fixed Object:	Not reported
Power Generating Facility:	U
Generating Capacity:	Not reported
Type of Fuel:	Not reported
NPDES:	Not reported
NPDES Compliance:	U
Pipeline Type:	Not reported
DOT Regulated:	U
Pipeline Above Ground:	ABOVE
Exposed Underwater:	N
Pipeline Covered:	U
Railroad Hotline:	Not reported
Grade Crossing:	U
Location Subdivision:	Not reported
Railroad Milepost:	Not reported
Type Vehicle Involved:	Not reported
Crossing Device Type:	Not reported
Device Operational:	U
DOT Crossing Number:	Not reported
Brake Failure:	U
Description of Tank:	Not reported
Tank Above Ground:	ABOVE
Transportable Container:	U
Tank Regulated:	U
Tank Regulated By:	Not reported
Tank ID:	Not reported
Capacity of Tank:	Not reported

DRAFT

Capacity of Tank Units:	Not reported
Actual Amount:	Not reported
Actual Amount Units:	Not reported
Platform Rig Name:	Not reported
Platform Letter:	Not reported
Location Area ID:	Not reported
Location Block ID:	Not reported
OCSG Number:	Not reported
OCSP Number:	Not reported
State Lease Number:	Not reported
Pier Dock Number:	Not reported
Berth Slip Number:	Not reported
Continuous Release Type:	Not reported
Initial Continuous Release No:	Not reported
Continuous Release Permit:	Not reported
Allision:	U
Type of Structure:	Not reported
Structure Name:	Not reported
Structure Operational:	U
Airbag Deployed:	U
Date Tiem Normal Service:	Not reported
Service Disruption Time:	Not reported
Service Disruption Units:	Not reported
Transit Bus Flag:	Not reported
CR Begin Date:	Not reported
CR End Date:	Not reported
CR Change Date:	Not reported
FBI Contact:	Not reported
FBI Contact Date Time:	Not reported
Sub Part C Testing Req:	XXX
Conductor Testing:	Not reported
Engineer Testing:	Not reported
Trainman Testing:	Not reported
Yard Foreman Testing:	Not reported
RCL Operator Testing:	Not reported
Brakeman Testing:	Not reported
Train Dispatcher Testing:	Not reported
Signalman Testing:	Not reported
Other Employee Testing:	Not reported
Unknown Testing:	Not reported
Passenger Handling:	Not reported
Passenger Route:	XXX
Passenger Delay:	XXX

Incident Details:

Year:	2022
NRC Report #:	1333089
Fire Involved:	N
Fire Extinguished:	U
Any Evacuations:	N
Number Evacuated:	Not reported
Who Evacuated:	Not reported
Radius of Evacuation:	Not reported
Any Injuries:	N
Number Injured:	Not reported
Number Hospitalized:	Not reported
Any Fatalities:	N
Number Fatalities:	Not reported
Any Damages:	N
Damage Amount:	Not reported
Air Corridor Closed:	N
Air Corridor Desc:	Not reported
Air Closure Time:	Not reported
Waterway Closed:	N
Waterway Desc:	Not reported
Waterway Closure Time:	Not reported
Road Closed:	N
Road Desc:	Not reported
Road Closure Time:	Not reported
Closure Direction:	Not reported
Major Artery:	N
Track Closed:	N
Track Desc:	Not reported
Track Closure Time:	Not reported
Media Interest:	NONE
Medium Desc:	WATER
Additional Medium Info:	STORM DRAIN; ASPHALT; SOIL (IN A FIELD)
Body of Water:	STORM DRAIN
Tributary of:	Not reported
Release Secured:	Y
Estimated Duration of Release:	Not reported
Release rate:	Not reported
Desc Remedial Action:	BOOMS AND ABSORBENTS WERE APPLIED. CLEANUP IS UNDERWAY.
State Agency on Scene:	Not reported

DRAFT

State Agency Report Number:	2022-2339
Other Agency Notified:	Not reported
Weather Conditions:	Not reported
Air Temperature:	Not reported
Wind Speed:	Not reported
Wind Direction:	Not reported
Water Supply Contaminated:	U
Sheen Size:	Not reported
Sheen Color:	Not reported
Direction of Sheen Travel:	Not reported
Sheen Odor Description:	Not reported
Wave Condition:	Not reported
Current Speed:	Not reported
Current Direction:	Not reported
Water Temperature:	Not reported
Track Close Dir:	Not reported
Empl Fatality:	Not reported
Pass Fatality:	Not reported
Community Impact:	Not reported
Wind Speed Unit:	Not reported
Employee Injuries:	Not reported
Passenger Injuries:	Not reported
Occupant Fatality:	Not reported
Current Speed Unit:	Not reported
Road Closure Units:	Not reported
Track CLosure Units:	Not reported
Sheen Size Units:	Not reported
Additional Info:	Not reported
State Agency Notified:	SERC
Federal Agency Notified:	Not reported
nearest River Mile Marker:	Not reported
Sheen Size Length:	Not reported
Sheen Size Length Units:	Not reported
Sheen Size Width:	Not reported
Sheen Size Width Units:	Not reported
Offshore:	N
Duration Unit:	Not reported
Release Rate Unit:	Not reported
Release Rate Rate:	Not reported
Passengers Transferred:	NO

Mobile Detail:

Year:	2022
NRC Report #:	1333089
Vehicle Number:	UNKNOWN
Trailer Number:	Not reported
Vehicle Own Fuel Capacity:	Not reported
Cargo Capacity:	Not reported
Amount of Cargo on Board:	Not reported
Hazmat Carrier:	U
Carrier Licensed:	U
Noncompliance With Hazmat:	U
Mobile Type:	TRACTOR TRAILER TRUCK
Cargo Capacity Units:	Not reported
Amount of Cargo on Board Units:	Not reported
Vehicle Year:	Not reported
Vehicle Make:	Not reported
Vehicle Model:	Not reported

Calls:

Year:	2022
NRC Report #:	1333089
Site ID:	20221333089
Date Time Received:	2022-04-08 20:38:00
Date Time Complete:	2022-04-08 20:42:00
Call Type:	INC
Responsible Company:	RACETRAK
Responsible Org Type:	PRIVATE ENTERPRISE
Responsible City:	ATLANTA
Responsible State:	GA
Responsible Zip:	30339
On Behalf:	Not reported
Source:	TELEPHONE

Material Involved:

Year:	2022
NRC Report #:	1333089
Chris Code:	ODS
Case Number:	000000-00-0
UN Number:	Not reported
Amount of Material:	20
Unit of Measure:	GALLON(S)
Name of Material:	OIL: DIESEL

DRAFT

SECTION 1: FACILITY DETAIL REPORTS

...Continued...

If Reached Water:	YES
Amount in Water:	10
Unit of Measure Reach Water:	GALLON(S)

DRAFT

SECTION 2: DATABASES AND UPDATE DATES

To maintain currency of the following federal, state and local databases, EDR contacts the appropriate government agency on a monthly or quarterly basis as required.

Elapsed ASTM days: Provides confirmation that this report meets or exceeds the 90-day updating requirement of the ASTM standard.

DATABASES FOUND IN THIS REPORT

ERNS: Emergency Response Notification System
Source: National Response Center, United States Coast Guard
Telephone: 202-267-2180
Emergency Response Notification System. ERNS records and stores information on reported releases of oil and hazardous substances.

Date of Government Version: 12/12/2023
Database Release Frequency: Quarterly

Date of Last EDR Contact: 12/13/2023
Date of Next Scheduled Update: 04/01/2024

DRAFT

RACEWAY #980
4660 MCINTOSH RD
DOVER, FL 33527

Inquiry Number:
March 18, 2024

EDR Site Report™

DRAFT

6 Armstrong Road, 4th floor
Shelton, CT 06484
Toll Free: 800.352.0050
www.edrnet.com

TABLE OF CONTENTS

The EDR-Site Report™ is a comprehensive presentation of government filings on a facility identified in a search of federal, state and local environmental databases.

Section 1: Facility Detail Reports . . . . . Page 3

All available detailed information from databases where sites are identified.

Section 2: Databases and Update Information. . . . . Page 5

Name, source, update dates, contact phone number and description of each of the databases for this report.

Thank you for your business.
Please contact EDR at 1-800-352-0050
with any questions or comments.

Disclaimer - Copyright and Trademark Notice

This report contains information obtained from a variety of public and other sources reasonably available to Environmental Data Resources , Inc. It cannot be concluded from this Report that coverage information for the target and surrounding properties does not exist from other sources. **NO WARRANTY EXPRESSED OR IMPLIED, IS MADE WHATSOEVER IN CONNECTION WITH THIS REPORT. ENVIRONMENTAL DATA RESOURCES, INC. SPECIFICALLY DISCLAIMS THE MAKING OF ANYSUCH WARRANTIES, INCLUDING WITHOUT LIMITATION, MERCHANTABILITY OR FITNESS FOR A PARTICULAR USE OR PURPOSE. ALL RISK IS ASSUMED BY THE USER. IN NO EVENT SHALL ENVIRONMENTAL DATA RESOURCES, INC. BE LIABLE TO ANYONE, WHETHER ARISING OUT OF ERRORS OR OMISSIONS, NEGLIGENCE, ACCIDENT OR ANY OTHER CAUSE, FOR ANY LOSS OR DAMAGE, INCLUDING, WITHOUT LIMITATION, SPECIAL, INCIDENTAL, CONSEQUENTIAL, OR EXEMPLARY DAMAGES.ANY LIABILITY ON THE PART OF ENVIRONMENTAL DATA RESOURCES, INC. IS STRICTLY LIMITED TO A REFUND OF THE AMOUNT PAID FOR THIS REPORT.**Purchaser accepts this report "AS IS". Any analyses, estimates, ratings, or risk codes provided in this report are provided for illustrative purposes only, and are not intended to provide, nor should they be interpreted as providing any facts regarding, or prediction or forecast of, any environmental risk for any property. Only a Phase I Environmental Site Assesment performed by an environmental professional can produce information regarding the environmental risk for any property. Additionally, the information provided in this Report is not to be construed as legal advice.

Copyright 2020 by Environmental Data Resources, Inc. All rights reserved. Reproduction in any media or format, in whole or in part, of any report or map of Environmental Data Resources, Inc., or its affiliates, is prohibited without prior written permission.

EDR and its logos (including Sanborn and Sanborn Map) are trademarks of Environmental Data Resources, Inc. or its affiliates. All other trademarks used herein are the property of their respective owners.

SECTION 1: FACILITY DETAIL REPORTS

RACEWAY #980
4660 MCINTOSH RD
DOVER, FL 33527
EDR ID #1011994597

Databases:
ECHO: Enforcement & Compliance History Information
FINDS: Facility Index System/Facility Registry System

ECHO:

Envid:	1011994597
Registry ID:	110038108838
DFR URL:	http://echo.epa.gov/detailed-facility-report?fid=110038108838
Name:	RACEWAY #980
Address:	4660 MCINTOSH RD
City,State,Zip:	DOVER, FL 33527

FINDS:

Registry ID:	110038108838
Name:	RACEWAY #980
Address:	4660 MCINTOSH RD
City,State,Zip:	DOVER, FL 33527

Click Here for FRS Facility Detail Report:

Environmental Interest/Information System:
The National Pollutant Discharge Elimination System (NPDES) module of the Integrated Compliance Information System (ICIS). Under NPDES, all facilities that discharge pollutants from any point source into waters of the United States are required to obtain a permit. The permit will likely contain limits on what can be discharged, impose monitoring and reporting requirements, and include other provisions to ensure that the discharge does not adversely affect water quality.

Supplemental Address:	Not reported
FIPS Code:	FL057
Country Name:	USA
Federal Facility:	Not reported
Federal Agency:	Not reported
Tribal Land:	Not reported
Tribal Name:	Not reported
Congressional District:	09
Census:	120570121061004
Hydrologic Unit Code:	03100205
EPA Region:	04
Site Type:	STATIONARY
Location Description:	Not reported
Date Created:	26-FEB-09
Date Updated:	05-MAR-13
U.S-Mexico Border:	Not reported
Information System Abbreviated Name:	NPDES:FLG913514
Latitude:	28.02156
Longitude:	-82.24471
Conveyor:	FRS-GEOCODE
Horizontal Collection:	ADDRESS MATCHING-HOUSE NUMBER
Horizontal Accuracy:	30
Reference Point:	CENTER OF A FACILITY OR STATION
Horizontal Datum:	NAD83
Coordinates Source:	Not reported

Organization:

Registry ID:	110038108838
Program System Name:	NPDES
Program System ID:	FLG913514
Env. Interest Type:	ICIS-NPDES NON-MAJOR
Contact Type:	OWNER
Start Date:	Not reported
End Date:	Not reported
Organization Name:	LISA CIOTOLI
Organization Type:	UNKNOWN
Duns Number:	Not reported
Division Name:	Not reported
Phone Number:	8132899338
Alternate Phone Number:	Not reported
Fax Number:	Not reported
Email:	Not reported
EIN:	Not reported
State Business ID:	Not reported
Parent Name:	Not reported
Standard Parent Name:	Not reported
Parent Duns Number:	Not reported
Mailing Address:	3225 CUMBERLAND BLVD

DRAFT

SECTION 1: FACILITY DETAIL REPORTS

...Continued...

Supplemental Address:	Not reported
City:	ATLANTA
State:	GEORGIA
Zip:	303396408
Country:	UNITED STATES

Alternate Name:

Registry ID:	110038108838
Information System Abbreviated Name:	NPDES
Program System ID:	FLG913514
Alternative Name:	RACEWAY #980
Alternative Name Type:	PROGRAM NAME

Interest:

Registry ID:	110038108838
Program System Name:	NPDES
Program System ID:	FLG913514
Env. Interest Type:	ICIS-NPDES NON-MAJOR
Federal ST Code:	FEDERAL
Start Date:	Not reported
Start Date Qualifier:	Not reported
End Date:	09-FEB-14
End Date Qualifier:	PERMIT TERMINATION DATE
Data Source:	ICIS
Last Reported:	Not reported
Date Created:	29-MAY-11
Date Updated:	03-SEP-16
Active Status:	TERMINATED

Program:

Legislative District Number:	Not reported
HUC Code 8:	Not reported
HUC Code 12:	Not reported
Data Quality Code:	V
Std Name:	RACEWAY 980
Std House Number:	4660
Std Street Name:	MCINTOSH RD
Std Base Name:	MCINTOSH
Std Prefix:	Not reported
Std Suffix:	Not reported
Std Stype Before:	Not reported
Std Stype After:	RD
Std Postal Code:	33527
Std City Name:	DOVER
Std County Name:	HILLSBOROUGH COUNTY
Std State Code:	FL
Std County FIPS:	12057
Std Country:	US
Std Full Address:	4660 MCINTOSH RD, DOVER, FL 33527 US
Address Type:	Not reported
Link Method:	Not reported
Location Description:	Not reported
User ID:	REFRESH
Sensitive Ind:	N
User Comment:	Not reported
Public Ind:	Y
Date Refresh:	13-MAR-17
Small Bus Ind:	Not reported
Env Justice Code:	Not reported
Parent Program System ID:	Not reported
Stand Alone Flag:	Not reported

Supplemental Interest:

Interest Type:	ICIS-NPDES NON-MAJOR
Suppint:	ENFORCEMENT/COMPLIANCE ACTIVITY
Start Date:	Not reported
Start Date Qualifier:	ACTUAL ACTIVITY DATE
End Date:	Not reported
End Date Qualifier:	Not reported
Data Source:	ICIS
Last Reported Date:	Not reported
Created Date:	01-JUN-11
Updated Date:	Not reported

DRAFT

SECTION 2: DATABASES AND UPDATE DATES

To maintain currency of the following federal, state and local databases, EDR contacts the appropriate government agency on a monthly or quarterly basis as required.

Elapsed ASTM days: Provides confirmation that this report meets or exceeds the 90-day updating requirement of the ASTM standard.

DATABASES FOUND IN THIS REPORT

ECHO: Enforcement & Compliance History Information
Source: Environmental Protection Agency
Telephone: 202-564-2280
ECHO provides integrated compliance and enforcement information for about 800,000 regulated facilities nationwide.

Date of Government Version: 12/17/2023
Database Release Frequency: Quarterly
Date of Last EDR Contact: 12/28/2023
Date of Next Scheduled Update: 04/15/2024

FINDS: Facility Index System/Facility Registry System
Source: EPA
Telephone: Not reported
Facility Index System. FINDS contains both facility information and 'pointers' to other sources that contain more detail. EDR includes the following FINDS databases in this report: PCS (Permit Compliance System), AIRS (Aerometric Information Retrieval System), DOCKET (Enforcement Docket used to manage and track information on civil judicial enforcement cases for all environmental statutes), FURS (Federal Underground Injection Control), C-DOCKET (Criminal Docket System used to track criminal enforcement actions for all environmental statutes), FFIS (Federal Facilities Information System), STATE (State Environmental Laws and Statutes), and PADS (PCB Activity Data System).

Date of Government Version: 11/03/2023
Database Release Frequency: Quarterly
Date of Last EDR Contact: 02/27/2024
Date of Next Scheduled Update: 06/10/2024

DRAFT

Site 8:
7-Eleven Store No. 32702/
Stucky's Super Kwik #1/Former Stucky's #297

DRAFT

Bob Henriquez
Hillsborough County Property Appraiser

https://www.hcpafl.org/
15th Floor County Ctr.
601 E. Kennedy Blvd, Tampa, Florida 33602-4932
Ph: (813) 272-6100

Folio: 082872-0000

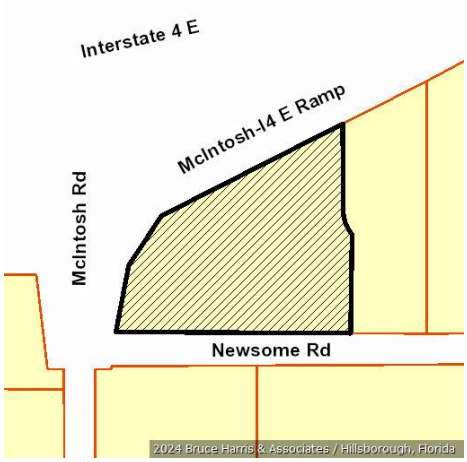

Owner Information

Owner Name	128 CASTILLA STREET LLC
Mailing Address	7 ELEVEN STORE 32702 1722 ROUTH ST STE 1000 DALLAS, TX 75201-2504
Site Address	12902 NEWSOME RD, DOVER
PIN	U-30-28-21-ZZZ-000003-78470.0
Folio	082872-0000
Prior PIN	
Prior Folio	000000-0000
Tax District	U - UNINCORPORATED
Property Use	1421 Conv Store /Gas B
Plat Book/Page	/
Neighborhood	220016.00 | SE Area of I4 and Kingsway
Subdivision	ZZZ | UNPLATTED

Value Summary

Taxing District	Market Value	Assessed Value	Exemptions	Taxable Value
County	$1,698,480	$1,619,497	$0	$1,619,497
Public Schools	$1,698,480	$1,698,480	$0	$1,698,480
Municipal	$1,698,480	$1,619,497	$0	$1,619,497
Other Districts	$1,698,480	$1,619,497	$0	$1,619,497

Note: This section shows Market Value, Assessed Value, Exemptions, and Taxable Value for taxing districts. Because of changes in Florida Law, it is possible to have different assessed and taxable values on the same property. For example, the additional $25,000 Homestead Exemption and the non-homestead CAP do not apply to public schools, and the Low Income Senior Exemption only applies to countywide and certain municipal millages.

Sales Information

Book / Page	Instrument	Month	Year	Type Inst	Qualified or Unqualified	Vacant or Improved	Price
10221 / 0336	2000160659	06	2000	WD	Unqualified	Improved	$2,235,000
9296 / 1590	98315525	10	1998	WD	Unqualified	Improved	$1,075,000
7606 / 0481	94298488	12	1994	WD	Unqualified	Improved	$727,000
4520 / 0122		03	1985	WD	Unqualified	Improved	$151,700

Building Information

Building 1

Type	43 | CONVENIENCE STORE
Year Built	1999

Building 1 Construction Details

Element	Code	Construction Detail
Class	C	Concrete Block
Exterior Wall	7	Masonry Frm: Stucco
Roof Structure	9	Rigid Frame/Barjoist
Roof Cover	4	Blt.up Tar & Gravel
Interior Walls	5	Drywall
Interior Flooring	7	Tile
Heat/AC	2	Central
Plumbing	3	Typical
Condition	3	Average
Stories	1.0	
Units	1.0	
Wall Height	14.00	

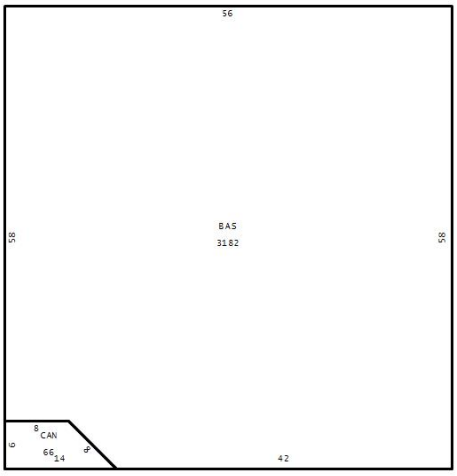

Building 1 subarea

Area Type	Gross Area	Heated Area	Depreciated Value
BAS	3,182	3,182	$487,333
CAN	66		$3,063
Totals	**3,248**	**3,182**	**$490,396**

Extra Features

OB/XF Code	Description	Building	Year On Roll	Length	Width	Units	Value
0540	CANOPY GAS PUMP	1	1999	0	0	6,406.00	$125,045
0060	CONCRETE PAVEMENT	1	1999	0	0	39,460.00	$106,599
1051	UndrGrd fuel tank conv. stores	1	2019	0	0	20,000.00	$52,256
1051	UndrGrd fuel tank conv. stores	1	2019	0	0	20,000.00	$52,256

Land Information

Use Code	Description	Zone	Front	Depth	Land Type	Total Land Units	Land Value
COI1	Comm Class 9	CG	0.0	0.0	SF | SQUARE FEET	84,900.50	$871,928

Legal Description

FR SW COR OF NW 1/4 OF NE 1/4 THN S 89 DEG 41 MIN 13 SEC E 58.96 FT TO INTERSECTION OF E R/W LINE OF MCINTOSH RD AND N R/W LINE OF NEWSOME RD FOR POB THN N 11 DEG 12 MIN 12 SEC E 109.96 FT THN N 33 DEG 33 MIN 13 SEC E 95.52 FT THN N 61 DEG 54 MIN 16 SEC E 327.16 FT THN S 00 DEG 12 MIN 16 SEC E 138.78 FT TO A CURVE TO LEFT W/RADIUS OF 62 FT CHD NRG S 19 DEG 55 MIN 27 SEC E 43.25 FT THN S 00 DEG 03 MIN 33 SEC W 165 FT THN N 89 DEG 41 MIN 13 SEC W 377.54 FT TO POB

Site 8

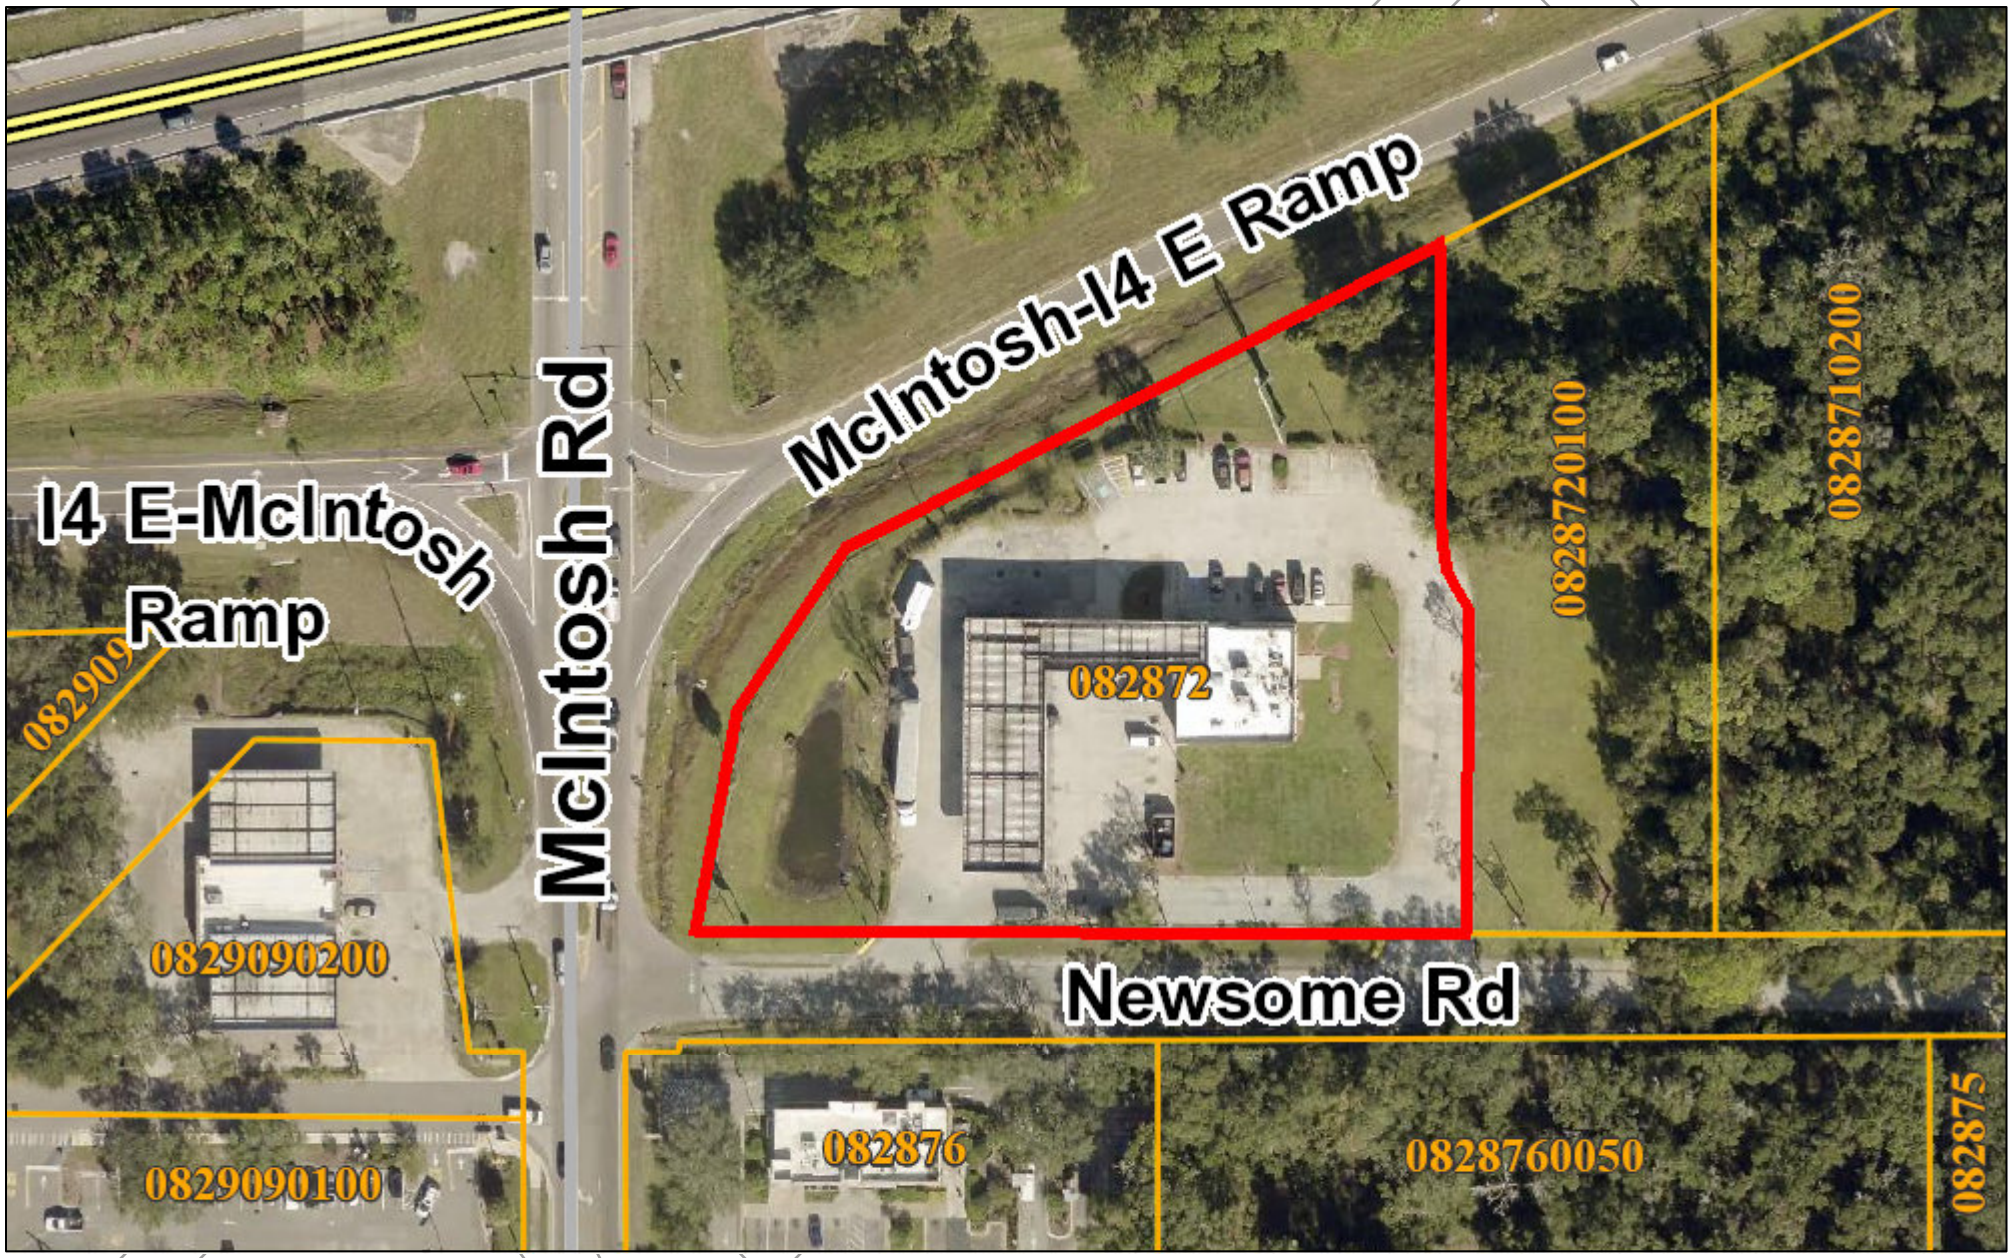

March 18, 2024

0 62.5 125 250 ft

Bob Henriquez, CFA
Hillsborough County Property Appraiser
This map is for assessment purposes only.
It is not a survey.
2021 Aerials

Florida Department of Environmental Protection

Bob Martinez Center
2600 Blair Stone Road
Tallahassee, Florida 32399-2400

Charlie Crist
Governor

Jeff Kottkamp
Lt. Governor

Michael W. Sole
Secretary

January 15, 2009

CERTIFIED MAIL #7008 1830 0000 7025 0627
RETURN RECEIPT REQUESTED

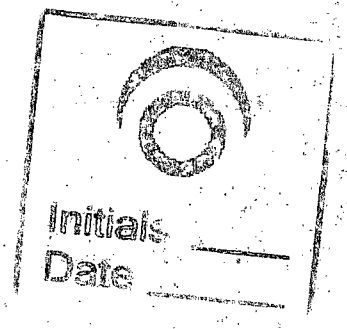

Mr. Ron Mitton
128 Castilla Street LLC
4683 Via Bendita
Santa Barbara, California 93110-2346

Subject: Site Rehabilitation Completion Order
7-Eleven Food Store #32702
12902 Newsome Road
Dover, Hillsborough County
FDEP Facility ID# 298627485
Discharge Date: 05/08/1987 (EDI)
Discharge Score: 71

Dear Mr. Mitton:

Environmental Protection Commission of Hillsborough County (EPCHC) staff has reviewed the Site Rehabilitation Completion Report (SRCR) and No Further Action Proposal (NFAP) and the Monitoring Well Abandonment Report dated November 19, 2008 (received November 20, 2008, prepared and submitted by Environmental Compliance Services, Incorporated for the petroleum product discharge referenced above. Documentation submitted with the SRCR/NFAP confirms that criteria set forth in Subsection 62-770.680(1), Florida Administrative Code (F.A.C.), have been met. Please refer to the attached map of the source property and analytical summary tables. The SRCR/NFAP are hereby incorporated by reference in this Site Rehabilitation Completion Order. Therefore, you are released from any further obligation to conduct site rehabilitation at the facility for petroleum product contamination associated with the discharge referenced above, except as set forth below.

In the event concentrations of petroleum products' contaminants of concern increase above the levels approved in this Order, or if a subsequent discharge of petroleum or petroleum product occurs at the facility, the Florida Department of Environmental Protection (Department) may require site rehabilitation to reduce concentrations of petroleum products' contaminants of concern to the levels approved in the SRCR/NFAP or otherwise allowed by Chapter 62-770, F.A.C.

Legal Issues

The Department's Order shall become final unless a timely petition for an administrative hearing is filed under Sections 120.569 and 120.57, Florida Statutes (F.S.), within 21 days of receipt of this Order. The procedures for petitioning for an administrative hearing are set forth below.

Persons affected by this Order have the following options:

(A) If you choose to accept the Department's decision regarding SRCR/NFAP you do not have to do anything. This Order is final and effective as of the date on the top of the first page of this Order.

(B) If you choose to challenge the decision, you may do the following:

(1) File a request for an extension of time to file a petition for an administrative hearing with the Department's Agency Clerk in the Office of General Counsel within 21 days of receipt of this Order; such a request should be made if you wish to meet with the Department in an attempt to informally resolve any disputes without first filing a petition for an administrative hearing; or

(2) File a petition for an administrative hearing with the Department's Agency Clerk in the Office of General Counsel within 21 days of receipt of this Order.

Please be advised that mediation of this decision pursuant to Section 120.573, F.S., is not available.

How to Request an Extension of Time to File a Petition for an Administrative Hearing

For good cause shown, pursuant to Subsection 62-110.106(4), F.A.C., the Department may grant a request for an extension of time to file a petition for an administrative hearing. Such a request must be filed (received) by the Department's Agency Clerk in the Office of General Counsel at 3900 Commonwealth Boulevard, Mail Station 35, Tallahassee, Florida, 32399-3000, within 21 days of receipt of this Order. Petitioner, if different from 128 Castilla Street LLC, shall mail a copy of the request to 128 Castilla Street LLC at the time of filing. Timely filing a request for an extension of time tolls the time period within which a petition for an administrative hearing must be made.

How to File a Petition for an Administrative Hearing

A person whose substantial interests are affected by this Order may petition for an administrative hearing under Sections 120.569 and 120.57, F.S. The petition must contain the information set forth below and must be filed (received) by the Department's Agency Clerk in the Office of General Counsel at 3900 Commonwealth Boulevard, Mail Station 35, Tallahassee, Florida, 32399-3000, within 21 days of receipt of this Order. Petitioner, if different from 128 Castilla Street LLC, shall mail a copy of the petition to 128 Castilla Street LLC at the time of filing. Failure to file a petition within this time period shall waive the right of anyone who may request an administrative hearing under Sections 120.569 and 120.57, F.S.

Pursuant to Subsection 120.569(2), F.S. and Rule 28-106.201, F.A.C., a petition for an administrative hearing shall contain the following information:

(a) The name, address, and telephone number of each petitioner; the name, address, and telephone number of the petitioner's representative, if any; the facility owner's

name and address, if different from the petitioner; the FDEP facility number, and the name and address of the facility;

(b) A statement of when and how each petitioner received notice of the Department's action or proposed action;

(c) An explanation of how each petitioner's substantial interests are or will be affected by the Department's action or proposed action;

(d) A statement of the disputed issues of material fact, or a statement that there are no disputed facts;

(e) A statement of the ultimate facts alleged, including a statement of the specific facts the petitioner contends warrant reversal or modification of the Department's action or proposed action;

(f) A statement of the specific rules or statutes the petitioner contends require reversal or modification of the Department's action or proposed action; and

(g) A statement of the relief sought by the petitioner, stating precisely the action petitioner wishes the Department to take with respect to the Department's action or proposed action.

This Order is final and effective as of the date on the top of the first page of this Order. Timely filing a petition for an administrative hearing postpones the date this Order takes effect until the Department issues either a final order pursuant to an administrative hearing or an Order Responding to Supplemental Information provided to the Department pursuant to meetings with the Department.

Judicial Review

Any party to this Order has the right to seek judicial review of it under Section 120.68, F.S., by filing a notice of appeal under Rule 9.110 of the Florida Rules of Appellate Procedure with the Department's Agency Clerk in the Office of General Counsel at 3900 Commonwealth Boulevard, Mail Station 35, Tallahassee, Florida, 32399-3000, and by filing a copy of the notice of appeal accompanied by the applicable filing fees with the appropriate district court of appeal. The notice of appeal must be filed within 30 days after this Order is filed with the Department's clerk (see below).

Questions

Any questions regarding EPCHC's review of your SRCR/NFAP should be directed to Timothy Eckert at (813) 627-2600. Questions regarding legal issues should be referred to the Department's Office of General Counsel at (850) 245-2242. Contact with any of the above does not constitute a petition for an administrative hearing or a request for an extension of time to file a petition for an administrative hearing.

The FDEP Facility Number for this facility is 298627485. Please use this identification on all future correspondence with the Department or EPCHC.

Sincerely,

Michael E. Ashey, Chief
Bureau of Petroleum Storage Systems

MEA/tje

Attachments

cc: Laurel Culbreth, FDEP Southwest District Office
Timothy Eckert, EPCHC
Jon Berntsen, Environmental Compliance Services, Incorporated, 421 Hobbs Street, Tampa, Florida 33619
File

FILING AND ACKNOWLEDGMENT
FILED, on this date, pursuant to §120.52 Florida Statutes, with the designated Department Clerk, receipt of which is hereby acknowledged.

Clerk
(or Deputy Clerk)

1/15/09
Date

COMMISSION
Kevin Beckner
Rose V. Ferlita
Ken Hagan
Al Higginbotham
Jim Norman
Mark Sharpe
Kevin White

Roger P. Stewart Center
3629 Queen Palm Dr. • Tampa, FL 33619
Ph: (813) 627-2600
Fax Numbers (813):

Admin.	627-2620	Waste	627-2640
Legal	627-2602	Wetlands	627-2630
Water	627-2670	ERM	627-2650
Air	627-2660	Lab	272-5157

Executive Director
Richard D. Garrity, Ph.D.

P.G. CERTIFICATION

Site Rehabilitation Completion Report/No Further Action Proposal dated November 19, 2008 (received November 20, 2008), for 7-Eleven Food Store #32702, located at 12902 Newsome Road, Dover, FDEP Facility ID# 298627485.

I hereby certify that in my professional judgment, the components of this Site Rehabilitation Completion Report/No Further Action Proposal prepared for the 05/08/1987 petroleum product discharge discovered at the above-referenced facility satisfy the requirements set forth in Chapter 62-770, Florida Administrative Code (F.A.C.), and that the conclusions in this report on the effectiveness of the remedial action which has been conducted (confirmed by subsequent Post Active Remediation Monitoring) provide reasonable assurances that the site rehabilitation objectives stated in Chapter 62-770, F.A.C., have been met.

___ I personally completed this review.

_X_ This review was conducted by _Timothy Eckert_ working under my direct supervision.

Harold Koechlein
Professional Geologist #874
Environmental Protection Commission of Hillsborough County

12-15/08
Date

www.epchc.org
E-Mail: epcinfo@epchc.org

AN AFFIRMATIVE ACTION - EQUAL OPPORTUNITY EMPLOYER

04-02-07
Printed on recycled paper

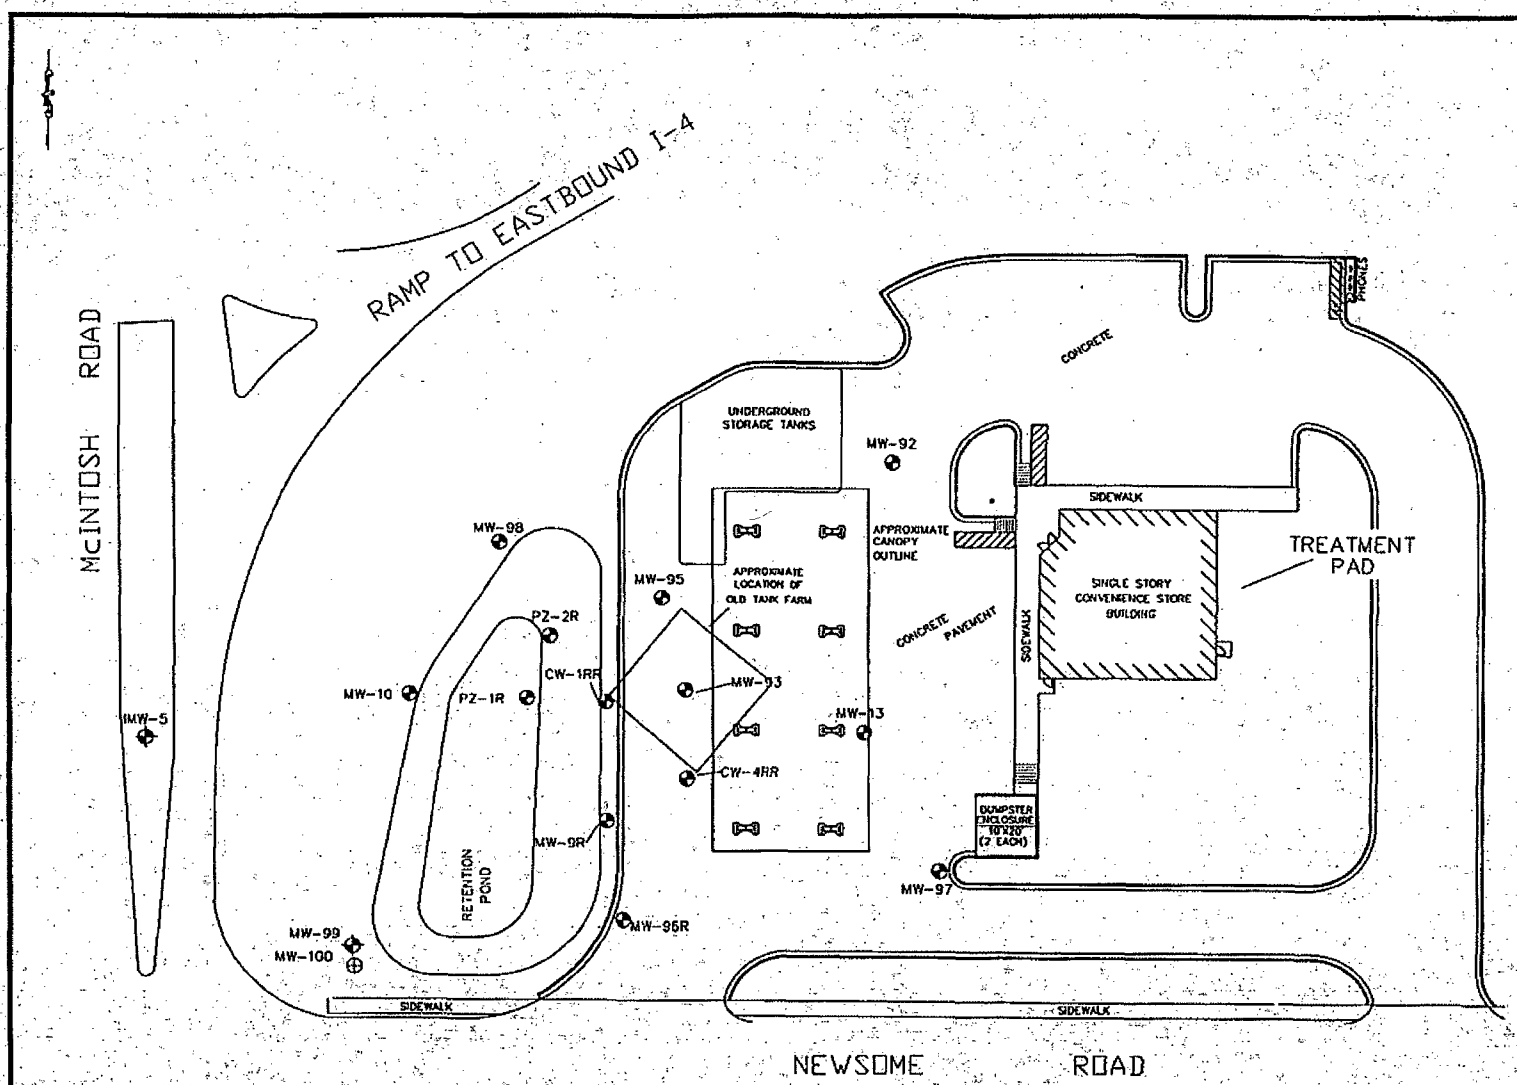

Legend

- SHALLOW MONITOR WELL OR PIEZOMETER LOCATION
- DEEP MONITOR WELL LOCATION
- INTERMEDIATE MONITOR WELL LOCATION
- ABANDONED WELL

ecs
ENVIRONMENTAL COMPLIANCE SERVICES
1209 Tech Blvd., Suite 202 • Tampa, FL. 33619
Phone: 813-612-5900 Fax: 813-612-5910

PROJECT: 7-Eleven #32702 (Former Stuckeys #297)
12902 Newsome Road
Dover, Florida

TITLE: Site Plan with Monitoring Well Locations

SOURCE: FL Dept. of Environmental Protection

GRAPHIC SCALE: 40 0 40

COMPUTER CADFILE: F:\Jobs\60059\60059-FARMINGTON\60059 08 TICS

DRAWN BY:	DESIGNED BY:	CHECKED BY:	APPROVED BY:
KB	SA	JB	JB

SCALE:	DATE:	JOB NO.:	FIGURE NO.:
1"=40'	10/6/08	60059	1

TABLE 2: GROUNDWATER MONITORING WELL ANALYTICAL SUMMARY

Facility Name: 7-Eleven #32702
(Former Stuckey's #297)
4705 McIntosh Road
Dover, Florida

Facility ID#: 29/8627485

Sample Location	Sample Date	Benzene	Toluene	Ethyl benzene	Total Xylenes	Total BTEX	MTBE	Naphth.	1-methyl.	2-methyl.
Natural Attenuation Default Concentration (NADC)		100	400	300	200		500	200	200	200
Groundwater Cleanup Target Level (GCTL)		1	40	30	20		20	14	28	28
CW-1	05/10/00	7,000	<100	1,500	900	9,400	<100			
	08/24/00	2,600	<50	990	530	4,120	55			
	*8/24/00	2,200	42	1,100	494	3,836	92			
	11/15/00	6,400	58	2,500	1,039	11,997	330			
	02/07/01	10,000	85	2,100	810	13,095	190			
	10/26/01	7,400	55	1,100	416	8,971	170			
	01/30/02	5,500	72	1,900	524	7,996	110			
	04/23/02	1,300	12	720	81	2,113	38			
	07/23/02	1,540	11	1,250	51	2,852	29			
	12/19/02	415	4	342	10	771	<20			
	03/26/03	697	10	434	19	1,160	<20			
	06/25/03	256	3.49	198	7.26	465	<20			
	10/03/03	712	9.4	443	26.5	1,191	9.5			
	01/27/04	611	7.4	502	22.2	1,143	11.8			
CW-1R	06/23/04	1,230	2,370	459	6,180	10,239	28.6			
	09/03/04	705	688	439	2,670	4,502	8.2	182	31.6	82.8
	01/27/05	626	171	264	1,240	2,301	9	0.69	<0.25	<0.25
	10/26/05	453	10	322	140.2	925	<5	32.60	11.9	19.9
CW-4	05/10/00	880	1660	900	4,160	6,600	<50			
	*5/10/00	850	640	820	4,290	6,600	<20			
	08/24/00	250	430	190	3,570	4,440	64			
	11/15/00	270	280	200	5,200	5,950	49			
	*11/15/00	190	180	100	3,750	4,220	26			
	02/07/01	12	6	12	640	670	58			
	10/26/01	41	23	46	1,550	1,660	7			
	01/30/02	14	5	18	323	360	48			
	04/23/02	<1	<1	1	7	8	4			
CW-4R	06/23/04	1.2	<1	<1	<2	1.2	<1			
	01/27/05	7.9	<1	21.3	<3	29.2	<1	<0.2	<0.2	<0.2
	10/27/05	15.6	<5	15.9	<15	31.5	<5	NA	NA	NA

TABLE 2: GROUNDWATER MONITORING WELL ANALYTICAL SUMMARY

Facility Name: 7-Eleven #32702
(Former Stuckey's #297)
4705 McIntosh Road
Dover, Florida

Facility ID#: 29/8627485

Sample Location	Sample Date	Benzene	Toluene	Ethyl benzene	Total Xylenes	Total BTEX	MTBE	Naphth.	1-methyl.	2-methyl.
Natural Attenuation Default Concentration (NADC's)		100	40	30	20		20	6	28	28
Groundwater Cleanup Target Levels (GCTL's)		1	40	30	20		20	14	28	28
MW-9	05/10/00	260	880	83	2,700	3,903	<20			
	08/24/00	100	990	110	6,600	7,800	43			
	11/15/00	330	340	65	3,400	4,125	39			
	02/07/01	6	7	2	115	130	13			
	10/26/01	10	46	11	1,330	1,397	9			
	01/30/02	2	2	7	115	126	21			
	04/23/02	<1	<1	<1	2	2	<1			
	07/23/02	<1	<1	<1	3	3	<1			
	12/19/02	<1	<1	<1	<2	-	<20			
	03/26/03	<1	<1	<1	<2	-	<20			
	06/25/03	1.23	<1	<1	<2	1.23	<20			
	10/03/03	<1	<1	<1	<2	-	<1			
	01/27/04	<1	<1	<1	<2	-	<1			
	01/27/05	<1	<1	<1	<3	-	<1			
	10/28/05	<2.5	<2.5	<2.5	<7.5	-	<2.5			
MW-10	05/10/00	<1	<1	<1	<2	-	<1			
	08/24/00	<1	<1	<1	<2	-	<1			
	11/15/00	<1	<1	<1	<2	-	<1			
	02/07/01	<1	<1	<1	<2	-	<1			
	10/28/05	<1	<1	<1	<3	-	<1			
	02/08/07	<1	<1	<1	<3	-	<1	<0.05	<0.05	<0.05
	08/30/07	<1	<1	<1	<2	-	<1	NA	NA	NA
	11/30/07	<0.6	<0.6	<0.3	<1.2	-	<0.3	NA	NA	NA
	02/22/08	<0.6	<0.6	<0.3	<1.2	-	<0.3	NA	NA	NA
	05/23/08	<0.19	<0.28	<0.29	<0.78	-	<0.51			
MW-13	05/10/00	<1	<1	<1	<2	-	<1			
	08/24/00	<1	<1	<1	<2	-	<1			
	11/15/00	<1	<1	<1	<2	-	<1			
	02/07/01	<1	<1	<1	<2	-	<1			
MW-92	11/15/99	<0.27	<0.29	<0.26	<0.54	-	<0.47			

TABLE 2: GROUNDWATER MONITORING WELL ANALYTICAL SUMMARY

Facility Name: 7-Eleven #32702
(Former Stuckey's #297)
4705 McIntosh Road
Dover, Florida

Facility ID#: 29/8627485

Sample Location	Sample Date	Benzene	Toluene	Ethyl benzene	Total Xylenes	Total BTEX	MTBE	Naphth.	1-methyl.	2-methyl.
Natural Attenuation Default Concentration (NADC's)		100	400	300	200		500	200	200	200
Groundwater Cleanup Target Level (GCTL's)		1	40	30	20		20	14	28	28
MW-93	11/15/99	626	8	1,340	843	2,817	74			
	10/26/01	2	<1	1	<2	3	<1			
	01/30/02	<1	<1	<1	<2	-	<1			
	04/23/02	<1	<1	<1	<2	-	3			
	07/23/02	<1	<1	<1	<2	-	2			
	12/19/02	<1	<1	<1	<2	-	<20			
	03/26/03	<1	<1	<1	<2	-	<20			
	06/25/03	<1	<1	<1	<2	-	<20			
	10/03/03	<1	<1	<1	<2	-	<1			
	01/27/04	<1	<1	<1	<2	-	<1			
	01/27/05	<1	<1	<1		-	<1			
	10/27/05	<1	<1	<1	<3	-	<1			
	02/08/07	<1	<1	<1	<3	-	<1	0.061	<0.05	<0.05
	08/30/07	<1	<1	<1	<2	-	<1	NA	NA	NA
	11/30/07	<0.6	<0.6	<0.3	<1.2	-	<0.3	NA	NA	NA
	02/22/08	<0.6	<0.6	<0.3	<1.2	-	<0.3	NA	NA	NA
	05/23/08	<0.19	<0.28	<0.29	<0.78	-	<0.51			
MW-95	11/15/99	20	<0.29	1	<0.54	21	37			
	10/26/01	<1	<1	<1	<2	-	<1			
	01/30/02	<1	<1	<1	<2	-	<1			
	04/23/02	<1	<1	<1	<2	-	6			
MW-96	11/15/99	<0.27	<0.29	<0.26	<0.54	-	<0.47			
MW-96R	06/23/04	<1	<1	<1	<3	-	<1			
MW-97	11/15/99	<0.27	<0.29	<0.26	<0.54	-	<0.47			
MW-98	11/15/99	<0.27	<0.29	<0.26	<0.54	-	<0.47			
	10/27/2005	<1.0	<1.0	<1.0	<3.0	-	<1.0	NA	NA	NA

TABLE 2: GROUNDWATER MONITORING WELL ANALYTICAL SUMMARY

Facility Name: 7-Eleven #32702
(Former Stuckey's #297)
4705 McIntosh Road
Dover, Florida

Facility ID#: 29/8627485

Sample Location	Sample Date	Benzene	Toluene	Ethyl benzene	Total Xylenes	Total BTEX	MTBE	Naphth.	1-methyl.	2-methyl.
Natural Attenuation Default Concentration (NADC's)		100	400	300	200	-	500	200	200	200
Groundwater Cleanup Target Level (GCTL's)		1	40	30	20	-	20	14	28	28
PZ-1	1/27/2005	30	18.8	75.7	1399	1504.7	3.9			
	10/27/05	44.5	<5.0	104.0	477.5	626.0	<5	48.4	7.5	14.1
PZ-2	1/27/2005	<1	<1	<1	<3	-	1.5			
	10/27/05	1.1	<5.0	7.8	36.4	44.2	<1.0	NA	NA	NA
MW-94	11/15/99	72	2	176	60	310	17			
	03/26/03	<1	<1	<1	<2	-	<20			
	10/27/05	<1.0	<1.0	<1.0	<3.0	-	2.6	NA	NA	NA
MW-99	11/15/99	<0.27	<0.29	<0.26	<0.54	-	<0.47			
IMW-1	05/10/00	16	<1	5	3	24	<1			
	08/24/00	3	<1	2	<2	5	6			
	11/15/00	4	<1	4	<2	8	5			
	02/07/01	<1	<1	<1	<2	-	<1			
	10/26/01	2	<1	1	1	4	4			
	01/30/02	<1	<1	<1	<2	-	2			
	04/23/02	<1	<1	<1	<2	-	3			
	07/23/02	<1	<1	<1	<2	-	2			
	12/19/02	<1	<1	<1	<2	-	<20			
	03/26/03	<1	<1	<1	<2	-	<20			
	06/25/03	<1	<1	<1	<2	-	<20			
	10/03/03	<1	<1	<1	12.5	12.5	<1			
	01/27/04	<1	<1	<1	<2	-	<1			
	10/27/05	<1	<1	1.2	5.5	6.7	2.5			

TABLE 2: GROUNDWATER MONITORING WELL ANALYTICAL SUMMARY

Facility Name: 7-Eleven #32702
(Former Stuckey's #297)
4705 McIntosh Road
Dover, Florida

Facility ID#: 29/8627485

Sample Location	Sample Date	Benzene	Toluene	Ethyl benzene	Total Xylenes	Total BTEX	MTBE	Naphth.	1-methyl.	2-methyl.
Natural Attenuation Default Concentration (NADC's)		100	400	300	200		500	200	200	200
Groundwater Cleanup Target Level (GCTL's)		1	40	30	20		20	14	28	28
IMW-5	05/10/00	3	<1	2	<1	5	<1			
	08/24/00	1	<1	<1	<2	1	3			
	11/15/00	8	<1	4	7	19	5			
	02/07/01	6	<1	4	7	19	3			
	10/26/01	2	<1	1	2	5	2			
	01/30/02	2	<1	2	3	7	3			
	04/23/02	<1	<1	<1	<2	-	<1			
	07/23/02	<1	<1	<1	<2	-	<1			
	12/19/02	<1	<1	<1	<2	-	<20			
	03/26/03	1.0	<1	<1	<2	1.0	<20			
	06/25/03	2.04	<1	1.18	<1	3.2	<20			
	10/03/03	30.6	<1	20.6	16.9	68.1	14			
	01/27/04	<1	<1	<1	<2	-	7.5			
	09/03/04	17.1	<1	6.3	4.6	28	11.7			
	01/27/05	<1	<1	<1	<3	-	8			
	10/27/05	<1	<1	<1	<3	-	6.1			
AS-15	10/28/05	<1.0	<1	<1	<3	-	2.5	NA	NA	NA
AS-20	10/27/05	<1.0	1.1	2.6	11.3	15	2.4	NA	NA	NA
MW-100	11/15/99	159	1	76	58	294	43			
	10/26/01	5	<1	<1	9	14	15			
	04/23/02	<1	<1	<1	<2	-	15			
	12/19/02	<1	<1	<1	<2	-	<20			
	06/25/03	<1	<1	<1	<2	-	<20			
	10/03/03	<1	<1	<1	<2	-	4.2			
	01/27/04	<1	<1	<1	<2	-	7.8			
CW-1RR	2/8/2007	<1	<1	<1	<3	-	<1	<0.050	<0.050	<0.050
	08/30/07	<0.6	<0.6	<0.3	<1.2	-	<0.3	<0.02	<0.02	<0.03
	11/30/2007	<0.6	<0.6	<0.3	<1.2	-	<0.3	<0.02	<0.02	<0.03
	2/22/2008	<0.6	<0.6	<0.3	<1.2	-	<0.3	<0.02	<0.02	<0.03
	5/23/2008	<0.19	<0.28	<0.29	<0.78	-	<0.51	<2.9	<2.8	<2.9
CW-4RR	2/8/2007	<1	<1	<1	<3	-	<1	<0.05	<0.05	<0.05
	08/30/07	<1	<1	<1	<3	-	<1	<0.02	<0.02	<0.03
	11/30/2007	<0.6	<0.6	<0.3	<1.2	-	<0.3	<0.02	<0.02	<0.03
	2/22/2008	<0.6	<0.6	<0.3	<1.2	-	<0.3	<0.02	<0.02	<0.03
	5/23/2008	<0.19	<0.28	<0.29	<0.78	-	<0.51	<2.9	<2.8	<2.9

TABLE 2: GROUNDWATER MONITORING WELL ANALYTICAL SUMMARY

Facility Name: 7-Eleven #32702
(Former Stuckey's #297)
4705 McIntosh Road
Dover, Florida

Facility ID#: 29/8627485

Sample Location	Sample Date	Benzene	Toluene	Ethyl benzene	Total Xylenes	Total BTEX	MTBE	Naphth.	1-methyl.	2-methyl.
Natural Attenuation Default Concentration (NADCs)		100	400	300	200		500	200	200	200
Groundwater Cleanup Target Level (GCTL)		1	40	30	20		20	14	28	28
PZ-1R	2/8/2007	<1	<1	<1	<3	-	<1	<0.05	<0.05	<0.05
	8/30/2007	<1	<1	<1	<2	-	<1	<0.02	<0.02	<0.03
	11/30/2007	<0.6	<0.6	<0.3	<1.2	-	<0.3	<0.02	<0.02	<0.03
	2/22/2008	<0.6	<0.6	<0.3	<1.2	-	<0.3	<0.02	<0.02	<0.03
	5/23/2008	<0.19	<0.28	<0.29	<0.78	-	<0.51	<2.9	<2.8	<2.9
PZ-2R	2/8/2007	<1	<1	<1	<3	-	<1	<0.05	<0.05	<0.05
	8/30/2007	<1	<1	<1	<2	-	<1	<0.02	<0.02	<0.03
	11/30/2007	<0.6	<0.6	<0.3	<1.2	-	<0.3	<0.02	<0.02	<0.03
	2/22/2008	<0.6	<0.6	<0.3	<1.2	-	<0.3	<0.02	<0.02	<0.03
	5/23/2008	<0.19	<0.28	<0.29	<0.78	-	<0.51	<2.9	<2.8	<2.9
MW-9R	2/8/2007	<1	3.1	14.7	77	-	<1	0.742	0.062	0.062
	8/30/2007	<1	<1	<1	<2	-	<1	NA	NA	NA
	11/30/2007	<0.6	<0.6	2.3	2.6	4.9	<0.3	NA	NA	NA
	2/22/2008	<0.6	1.3	17	37.1	55.4	<0.3	NA	NA	NA
	5/23/2008	<0.19	<0.28	<0.29	<0.78	-	<0.51			
	9/9/2008	0.21 I	0.66 I	8.9	20.44 I	30.21	<0.26 J3	NA	NA	NA

Notes:

1) Results in micrograms per liter (ug/l).
2) Total BTEX equals the sum of benzene, toluene, ethylbenzene and total xylene compounds.
3) Total xylenes = m,p-xylenes + o-xylenes
4) "-" denotes a duplicate sample
5) "-" denotes no detection limit or summed value for this reading
6) Laboratory detection limits are listed for all parameters yielding below laboratory detection limit results.
7) Chapter 62-777 F.A.C. Cleanup Target Levels are displayed in shaded cells
8) "Naphth." denotes Naphthalene
9) "1-methyl." denotes 1-Methylnaphthalene
10) "2-methyl." denotes 2-Methylnaphthalene
11) Lightly shaded cells denotes values exceeding the Cleanup Target levels
12) Bolded data denotes the current sampling event.
13) "J" denotes an estimated value; value not accurate-The reported value did not meet the established quality control criteria for either precision or accuracy, but falls within the NELAC marginal exceedance range.
14) "U" denotes that the compound was analyzed for but not detected above the method detection limit (MDL)
15) "I" denotes the reported value is between the laboratory method detection limit and the laboratory practical quantitation limit.

TABLE 1: SOIL ANALYTICAL SUMMARY

Facility Name: 7-Eleven #32702
(Former Stuckey's #297)
4705 McIntosh Road
Dover, Florida

Facility ID#: 298627485

Soil Sample Information				Benzene	Toluene	Ethyl-benzene	Total Xylenes	Total VOA	MTBE	TRPH	Naphthalene	1-Methyl-Naphthalene	2-Methyl-Naphthalene	TOC
Location	Depth	Date	Net OVA											
Direct Exposure - Commercial/Industrial			-	1.6	2,600	8,400	40,000	-	22,000	2,500	270	470	560	-
Leachability Based On Groundwater Criteria			-	0.007	0.5	0.6	0.2	-	0.2	340	1.7	2.2	6.1	-
PZ-1	3'	1/21/05	NA	<0.108	0.499	0.583	4.534	5.033	<0.108	107	0.469	1.05	1.88	NA
TOC 1	NA	1/27/2005	NA	NA	NA	NA	NA	NA	NA	NA	NA	NA	NA	2840
SB-21	NA	1/4/2007	NA							<7.1				
SB-22	NA	1/4/2007	NA							8.5				
SB-23	NA	1/4/2007	NA							<7				
SB-24	NA	1/4/2007	NA							38.9				
SB-25	NA	1/4/2007	NA							3790				
SB-26	NA	1/4/2007	NA							877				
B2	9'	1/11/2007	10	<0.0021	<0.0021	<0.0021	<0.0063	-	<0.0021	<6.9	<0.0761	<0.0761	<0.0761	
B4	12'	1/11/2007	5	<0.0016	<0.0016	<0.0016	<0.0049	-	<0.0016	<7.2	<0.00762	<0.0762	<0.0762	
NWSW	4'	1/11/2007	0	<0.0017	<0.0017	<0.0017	<0.0052	-	<0.0017	<7	<0.0658	<0.0658	<0.0658	
ENSW	6'	1/11/2007	0	<0.0017	<0.0017	<0.0017	<0.0051	-	<0.0017	<7.5	<0.0771	<0.0771	<0.0771	
WSSW	6'	1/11/2077	50	<0.0554	<0.0554	0.178	0.161	0.339	<0.0554	8	0.266	0.26	0.126	
SESW	6'	1/11/2007	6	0.0006	<0.0017	0.0026	0.005	0.008	<0.0017	<7.7	<0.0754	<0.0754	<0.0754	

Notes:

1) All results in mg/kg.
2) " - " indicates no laboratoy detection limit or target level for this summed value.
3) Total VOA = the sum of benzene, toluene, ethylbenzene and total xylene concentrations.
4) Total Xylenes = the sum of o-Xylene and p,m-Xylene.
5) If concentrations less than laboratory detection limit, then the detection limit was listed
6) Shaded cells represent FDEP Soil Cleanup Target Levels.
7) TOC- Total Organic Carbons
8) NA - "Not Analyzed"

Florida Department of Environmental Protection
Bob Martinez Center
2600 Blair Stone Road
Tallahassee, Florida 32399-2400

Rick Scott
Governor

Jennifer Carroll
Lt. Governor

Herschel T. Vinyard Jr.
Secretary

July 21, 2011

CERTIFIED MAIL #7011 1150 0001 1398 3142
RETURN RECEIPT REQUESTED

128 Castilla Street LLC
% Mr. Ken Hilliard
7-Eleven, Inc.
One Arts Plaza
1722 Routh St., Suite 1000
Dallas, TX 75201-2504

Subject: Site Rehabilitation Completion Order
7-Eleven Food Store #32702
12902 Newsome Rd
Dover, Hillsborough County
FDEP Facility ID# 298627485
Discharge Date: May 12, 2010 (Non-program)

Dear Mr. Hilliard:

The Environmental Protection Commission of Hillsborough County (EPCHC), on behalf of the Florida Department of Environmental Protection (Department), has reviewed the Site Assessment Report (SAR) and No Further Action Proposal (NFAP) dated May 16, 2011 (received May 17, 2011), prepared and submitted by Shaw Environmental, Incorporated for the petroleum product discharge referenced above. All the documents submitted to date are adequate to meet the site assessment requirements of Rule 62-770.600, Florida Administrative Code (F.A.C.). In addition, documentation submitted with the SAR/NFAP confirms that criteria set forth in Subsection 62-770.680(1), F.A.C., have been met. Please refer to the attached maps of the source property and analytical summary tables. The SAR/NFAP is hereby incorporated by reference in this Site Rehabilitation Completion Order (Order). Therefore, you are released from any further obligation to conduct site rehabilitation at the facility for petroleum product contamination associated with the discharge referenced above, except as set forth below.

(1) In the event concentrations of petroleum products' contaminants of concern increase above the levels approved in this Order, or if a subsequent discharge of petroleum or petroleum product occurs at the facility, the Department may require site rehabilitation to reduce concentrations of petroleum products' contaminants of concern to the levels approved in the SAR/NFAP or otherwise allowed by Chapter 62-770, F.A.C.

(2) Additionally, you are required to properly abandon all monitoring wells, except compliance wells utilized to meet the release detection requirements of Chapter 62-761 or 62-762, F.A.C., within 60 days of receipt of this Order. The monitoring wells must be plugged and abandoned in accordance with the requirements of Subsection 62-532.500(5), F.A.C.

Please send a copy of the approved assessment document to Ken Weber of the Southwest Florida Water Management District within 30 days of receiving this Order.

Legal Issues

The Department's Order shall become final unless a timely petition for an administrative hearing is filed under Sections 120.569 and 120.57, Florida Statutes (F.S.), within 21 days of receipt of this Order. The procedures for petitioning for an administrative hearing are set forth below.

Persons affected by this Order have the following options:

(A) If you choose to accept the Department's decision regarding the SAR/NFAP you do not have to do anything. This Order is final and effective on the date filed with the Clerk of the Department, which is indicated on the last page of this Order.

(B) If you choose to challenge the decision, you may do the following:

(1) File a request for an extension of time to file a petition for an administrative hearing with the Department's Agency Clerk in the Office of General Counsel within 21 days of receipt of this Order; such a request should be made if you wish to meet with the Department in an attempt to informally resolve any disputes without first filing a petition for an administrative hearing; or

(2) File a petition for an administrative hearing with the Department's Agency Clerk in the Office of General Counsel within 21 days of receipt of this Order.

Please be advised that mediation of this decision pursuant to Section 120.573, F.S., is not available.

How to Request an Extension of Time to File a Petition for an Administrative Hearing

For good cause shown, pursuant to Subsection 62-110.106(4), F.A.C., the Department may grant a request for an extension of time to file a petition for an administrative hearing. Such a request must be filed (received) by the Department's Agency Clerk in the Office of General Counsel at 3900 Commonwealth Boulevard, Mail Station 35, Tallahassee, Florida, 32399-3000, within 21 days of receipt of this Order. Petitioner, if different from 128 Castilla Street LLC, shall mail a copy of the request to 128 Castilla Street LLC at the time of filing. Timely filing a request for an extension of time tolls the time period within which a petition for an administrative hearing must be made.

How to File a Petition for an Administrative Hearing

A person whose substantial interests are affected by this Order may petition for an administrative hearing under Sections 120.569 and 120.57, F.S. The petition must contain the information set forth below and must be filed (received) by the Department's Agency Clerk in the Office of General Counsel at 3900 Commonwealth Boulevard, Mail Station 35, Tallahassee, Florida, 32399-3000, within 21 days of receipt of this Order. Petitioner, if different from 128 Castilla Street LLC, shall mail a copy of the petition to 128 Castilla Street LLC at the time of filing. Failure to file a petition within this time period shall waive the right of anyone who may request an administrative hearing under Sections 120.569 and 120.57, F.S.

Pursuant to Subsection 120.569(2), F.S. and Rule 28-106.201, F.A.C., a petition for an administrative hearing shall contain the following information:

(a) The name, address, and telephone number of each petitioner; the name, address, and telephone number of the petitioner's representative, if any; the facility owner's name and address, if different from the petitioner; the FDEP facility number, and the name and address of the facility;

(b) A statement of when and how each petitioner received notice of the Department's action or proposed action;

(c) An explanation of how each petitioner's substantial interests are or will be affected by the Department's action or proposed action;

(d) A statement of the disputed issues of material fact, or a statement that there are no disputed facts;

(e) A statement of the ultimate facts alleged, including a statement of the specific facts the petitioner contends warrant reversal or modification of the Department's action or proposed action;

(f) A statement of the specific rules or statutes the petitioner contends require reversal or modification of the Department's action or proposed action; and

(g) A statement of the relief sought by the petitioner, stating precisely the action petitioner wishes the Department to take with respect to the Department's action or proposed action.

This Order is final and effective on the date filed with the Clerk of the Department, which is indicated on the last page of this Order. Timely filing a petition for an administrative hearing postpones the date this Order takes effect until the Department issues either a final order pursuant to an administrative hearing or an Order Responding to Supplemental Information provided to the Department pursuant to meetings with the Department.

Judicial Review

Any party to this Order has the right to seek judicial review of it under Section 120.68, F.S., by filing a notice of appeal under Rule 9.110 of the Florida Rules of Appellate Procedure with the Department's Agency Clerk in the Office of General Counsel at 3900 Commonwealth Boulevard, Mail Station 35, Tallahassee, Florida, 32399-3000, and by filing a copy of the notice of appeal accompanied by the applicable filing fees with the appropriate district court of appeal. The notice of appeal must be filed within 30 days after this Order is filed with the Department's clerk (see below).

Questions

Any questions regarding EPCHC's review of your SAR/NFAP should be directed to Tiffany Ayer at (813) 627-2600, extension 1311. Questions regarding legal issues should be referred to the Department's Office of General Counsel at (850) 245-2242. Contact with any of the above does not constitute a petition for an administrative hearing or a request for an extension of time to file a petition for an administrative hearing.

The FDEP Facility Number for this facility is 298627485. Please use this identification on all future correspondence with the Department or EPCHC.

Sincerely,

Robert C. Brown, P.E.
Chief, Bureau of Petroleum Storage Systems

RCB/ta

Attachments

ec: Laurel Culbreth, FDEP Southwest District Office - laurel.culbreth@dep.state.fl.us
Tiffany Ayer, EPCHC - ayert@epchc.org
Jack Reynolds, Shaw Environmental, Inc. - jack.reynolds@shawgrp.com
Troy Davidson, 7-Eleven, Inc. - troy.davidson@7-11.com
Ken Weber, SWFWMD - ken.weber@swfwmd.state.fl.us
cc: Double Taurus Corporation, 4683 Via Bendita, Santa Barbara, CA 93110
FDEP File

FILING AND ACKNOWLEDGMENT
FILED, on this date, pursuant to
§120.52 Florida Statutes, with the
designated Department Clerk, receipt
of which is hereby acknowledged.

Clerk
(or Deputy Clerk)

7/26/11
Date

COMMISSION
Kevin Beckner – Chairman
Lesley "Les" Miller – Vice Chairman
Victor Crist
Ken Hagan
Al Higginbotham
Sandy Murman
Mark Sharpe

Roger P. Stewart Center
3629 Queen Palm Dr. Tampa, FL 33619
Ph: (813) 627-2600

Fax Numbers (813):

Admin	627-2620	Waste	627-2640
Legal	627-2602	Wetlands	627-2630
Water	627-2670	Air	627-2660
Lab	635-8061		

Executive Director
Richard D. Garrity, Ph.D.

P.G. CERTIFICATION

Site Rehabilitation Completion Report/No Further Action Proposal dated May 16, 2011 (received May 17, 2011), for 7-Eleven Food Store #32702, located at 12902 Newsome Rd, Dover, FDEP Facility ID# 298627485.

I hereby certify that in my professional judgment, the components of this Site Rehabilitation Completion Report/No Further Action Proposal prepared for the May 12, 2010 petroleum product discharge discovered at the above-referenced facility satisfy the requirements set forth in Chapter 62-770, Florida Administrative Code (F.A.C.), and that the conclusions in this report provide reasonable assurances that the site rehabilitation objectives stated in Chapter 62-770, F.A.C., have been met.

___ I personally completed this review.

_x__ This review was conducted by _Tiffany Ayer_____ working under my direct supervision.

Harold Koechlein

Hal Koechlein, P.G.
Professional Geologist # 874
EPCHC

5-25-11
Date

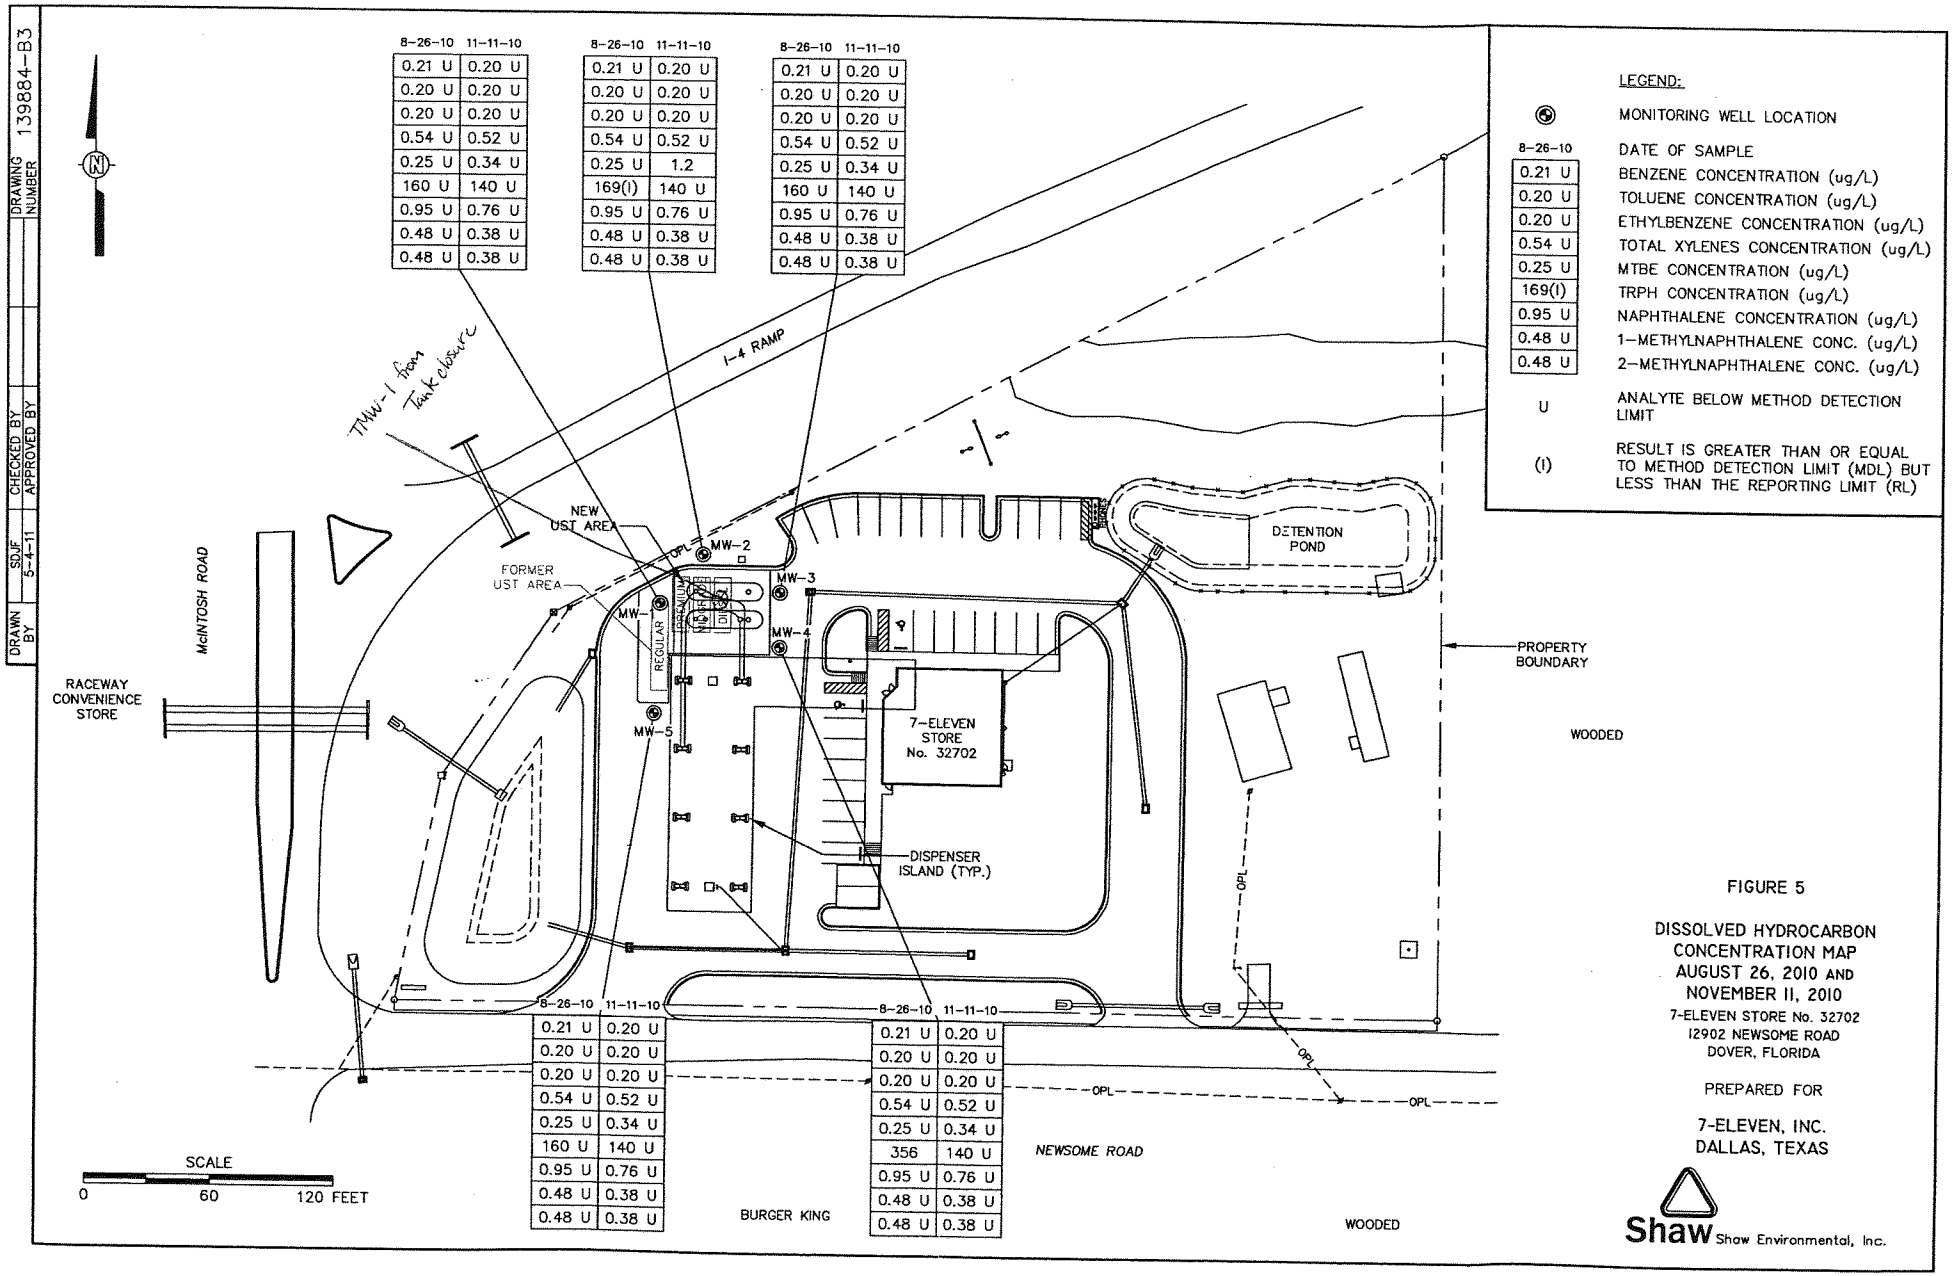

FIGURE 5

DISSOLVED HYDROCARBON CONCENTRATION MAP
AUGUST 26, 2010 AND
NOVEMBER 11, 2010
7-ELEVEN STORE No. 32702
12902 NEWSOME ROAD
DOVER, FLORIDA

PREPARED FOR

7-ELEVEN, INC.
DALLAS, TEXAS

Shaw Shaw Environmental, Inc.

TABLE 3: GROUNDWATER MONITORING WELL ANALYTICAL SUMMARY

Facility Name: 7-Eleven Store No. 32702 Facility ID No.: 298627485

Sample		Laboratory Analysis (µg/L)																						
ID Number	Date	Benzene	Toluene	Ethylbenzene	Total Xylenes	MTBE	TRPH	Acenaphthene	Acenaphthylene	Anthracene	Benzo(a) anthracene	Benzo(a) pyrene	Benzo(b) fluoranthene	Benzo(g,h,i) perylene	Benzo(k) fluoranthene	Chrysene	Dibenzo(a,h) anthracene	Fluoranthene	Fluorene	Indeno(1,2,3-cd) pyrene	Naphthalene	1-Methyl-naphthalene	2-Methyl-naphthalene	Phenanthrene	Pyrene
GCTLs		1	40	30	20	20	5,000	20	210	2,100	0.05	0.2	0.05	210	0.5	4.8	0.005	280	280	0.05	14	28	28	210	210
NADCs		100	400	300	200	200	50,000	200	2,100	21,000	5	20	5	2,100	50	480	0.5	2,800	2,800	5	140	280	280	2,100	2,100
TW-1	04/20/10	**31.4**	**259**	**36.9**	**232.7**	7.08	687	0.008 U	0.006 U	0.006 U	0.004 U	0.006 U	0.008 U	0.007 U	0.003 U	0.004 U	0.004 U	0.004 U	0.008 U	0.011 U	0.963	2.75	0.036 U	0.013 U	0.011 U
MW-1	08/26/10	0.21 U	0.20 U	0.20 U	0.54 U	0.25 U	160 U	0.95 U	0.95 U	0.95 U	0.048 U	0.048 U	0.048 U	0.095 U	0.048 U	0.48 U	0.048 U	0.48 U	0.95 U	0.048 U	0.95 U	0.48 U	0.48 U	0.95 U	0.48 U
	11/11/10	0.20 U	0.20 U	0.20 U	0.52 U	0.34 U	140 U	0.76 U	0.76 U	0.76 U	0.038 U	0.038 U	0.038 U	0.038 U	0.038 U	0.38 U	0.038 U	0.38 U	0.76 U	0.038 U	0.76 U	0.38 U	0.38 U	0.76 U	0.38 U
MW-2	08/26/10	0.21 U	0.20 U	0.20 U	0.54 U	0.25 U	169 (I)	0.95 U	0.95 U	0.95 U	0.048 U	0.048 U	0.048 U	0.095 U	0.048 U	0.48 U	0.048 U	0.48 U	0.95 U	0.048 U	0.95 U	0.48 U	0.48 U	0.95 U	0.48 U
	11/11/10	0.20 U	0.20 U	0.20 U	0.52 U	1.2	140 U	0.76 U	0.76 U	0.76 U	0.038 U	0.038 U	0.038 U	0.038 U	0.038 U	0.38 U	0.038 U	0.38 U	0.76 U	0.038 U	0.76 U	0.38 U	0.38 U	0.76 U	0.38 U
MW-3	08/26/10	0.21 U	0.20 U	0.20 U	0.54 U	0.25 U	160 U	0.95 U	0.95 U	0.95 U	0.048 U	0.048 U	0.048 U	0.095 U	0.048 U	0.48 U	0.048 U	0.48 U	0.95 U	0.048 U	0.95 U	0.48 U	0.48 U	0.95 U	0.48 U
	11/11/10	0.20 U	0.20 U	0.20 U	0.52 U	0.34 U	140 U	0.76 U	0.76 U	0.76 U	0.038 U	0.038 U	0.038 U	0.038 U	0.038 U	0.38 U	0.038 U	0.38 U	0.76 U	0.038 U	0.76 U	0.38 U	0.38 U	0.76 U	0.38 U
MW-4	08/26/10	0.21 U	0.20 U	0.20 U	0.54 U	0.25 U	356	0.95 U	0.95 U	0.95 U	0.048 U	0.048 U	0.048 U	0.095 U	0.048 U	0.48 U	0.048 U	0.48 U	0.95 U	0.048 U	0.95 U	0.48 U	0.48 U	0.95 U	0.48 U
	11/11/10	0.20 U	0.20 U	0.20 U	0.52 U	0.34 U	140 U	0.76 U	0.76 U	0.76 U	0.038 U	0.038 U	0.038 U	0.038 U	0.038 U	0.38 U	0.038 U	0.38 U	0.76 U	0.038 U	0.76 U	0.38 U	0.38 U	0.76 U	0.38 U
MW-5	08/26/10	0.21 U	0.20 U	0.20 U	0.54 U	0.25 U	160 U	0.95 U	0.95 U	0.95 U	0.048 U	0.048 U	0.048 U	0.095 U	0.048 U	0.48 U	0.048 U	0.48 U	0.95 U	0.048 U	0.95 U	0.48 U	0.48 U	0.95 U	0.48 U
	11/11/10	0.20 U	0.20 U	0.20 U	0.52 U	0.34 U	140 U	0.76 U	0.76 U	0.76 U	0.038 U	0.038 U	0.038 U	0.038 U	0.038 U	0.38 U	0.038 U	0.38 U	0.76 U	0.038 U	0.76 U	0.38 U	0.38 U	0.76 U	0.38 U

Notes: GCTLs = Groundwater Cleanup Target Levels per Chapter 62-777, Table I, Florida Administrative Code (FAC)
NADCs = Natural Attenuation Default Concentrations per Chapter 62-777, Table V, FAC
µg/L = micrograms per liter
MTBE = methyl tertiary butyl ether
TRPH = total recoverable petroleum hydrocarbons
(I) = Result is >/= Method Detection Limit (MDL), but < Reporting Limit
U = Analyte not detected above MDL
Bold values indicate GCTLs exceeded
Bold and shaded values indicate NADCs exceeded

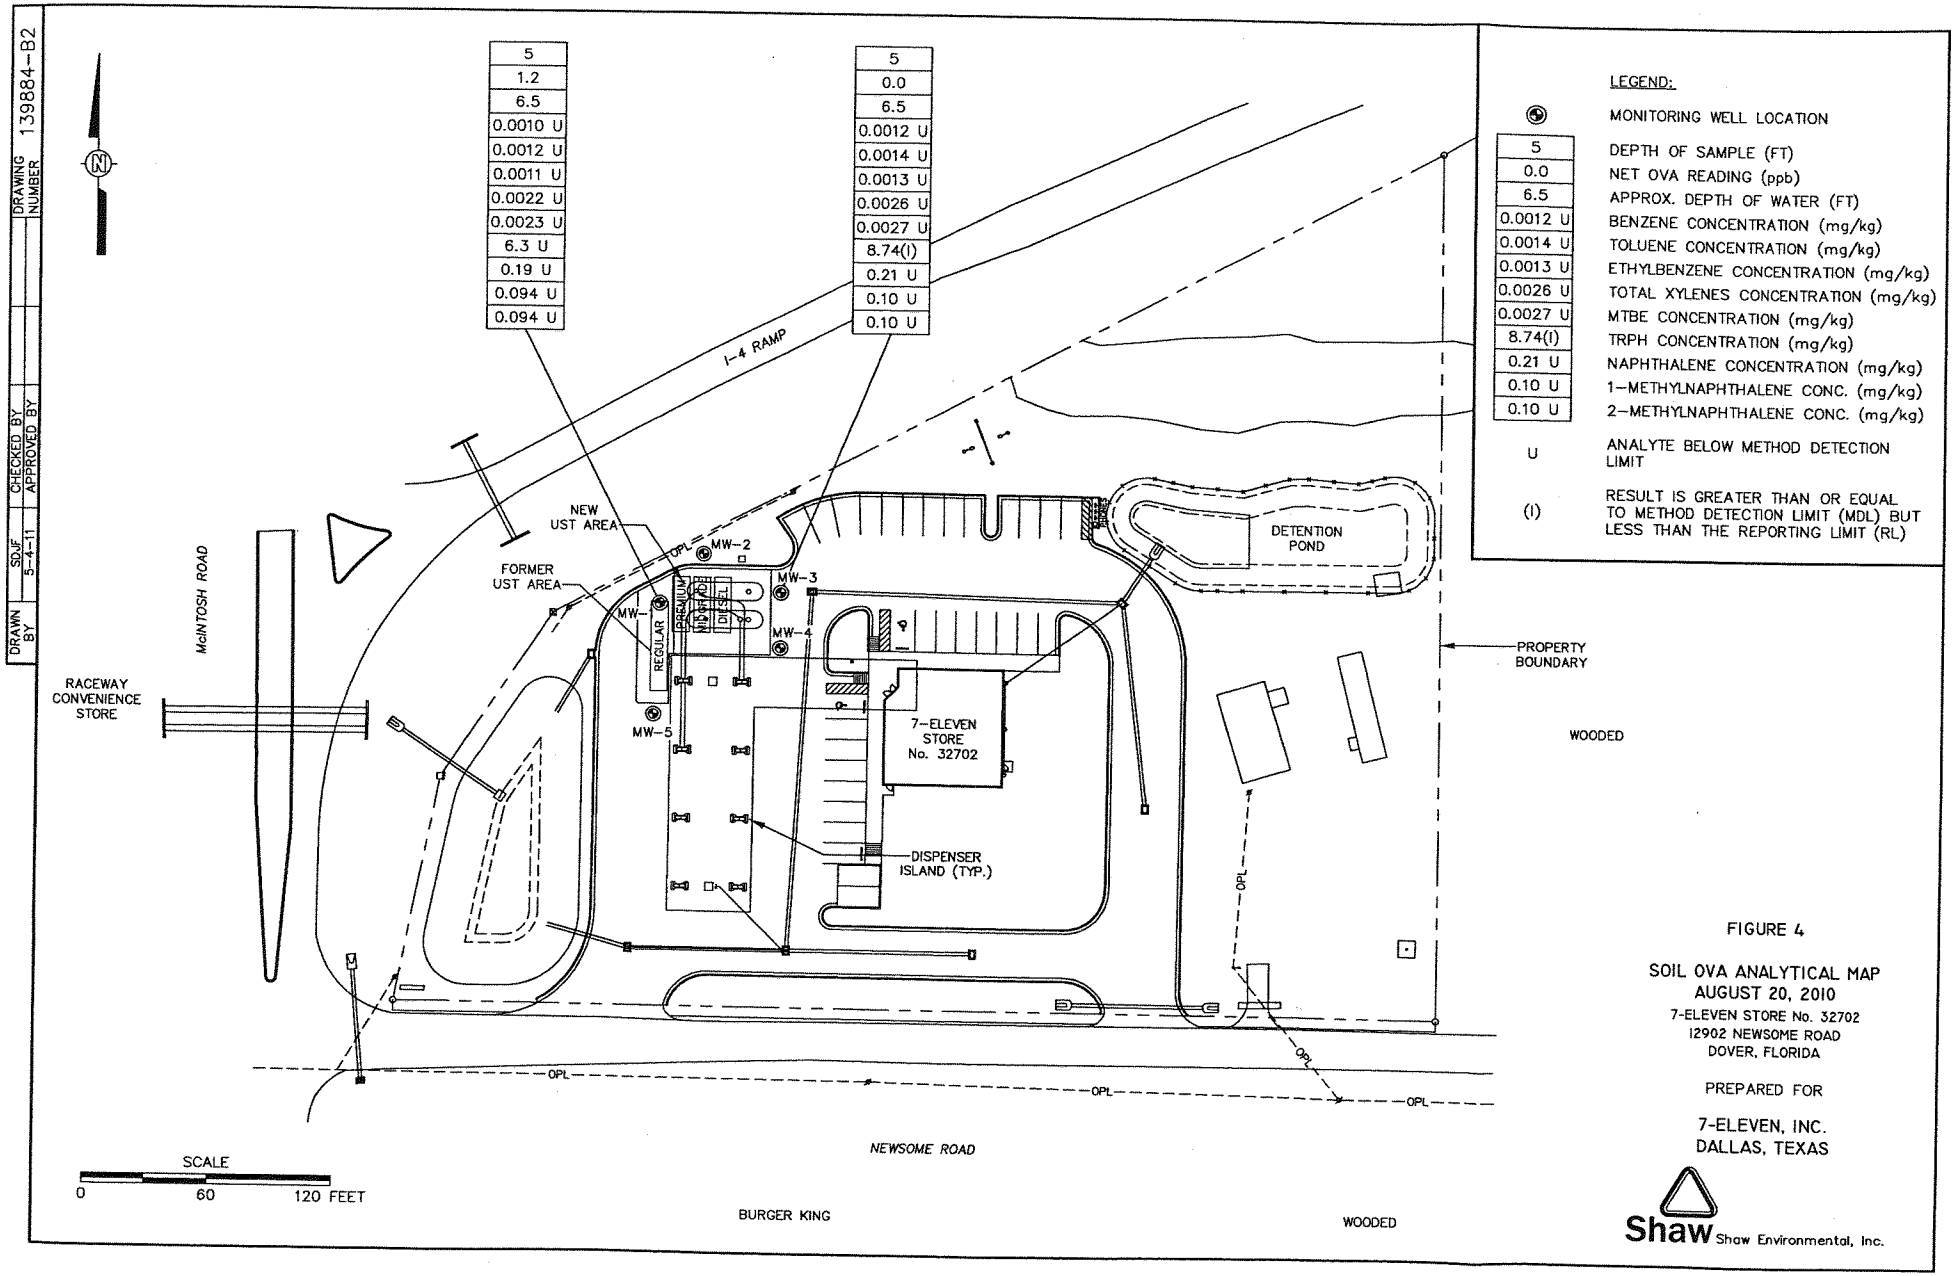

FIGURE 4

SOIL OVA ANALYTICAL MAP
AUGUST 20, 2010
7-ELEVEN STORE No. 32702
12902 NEWSOME ROAD
DOVER, FLORIDA

PREPARED FOR

7-ELEVEN, INC.
DALLAS, TEXAS

Shaw Shaw Environmental, Inc.

TABLE 2: SOIL DATA SUMMARY

Facility Name: 7-Eleven Store No. 32702 **Facility ID No.: 298627485**

Sample				OVA Screening Results			Laboratory Analysis (mg/kg)																								
ID Number	Date	Approx. Depth to Water (feet)	Sample Interval (ft bls)	Total Reading (ppm)	Carbon Filtered (ppm)	Net Reading (ppm)	Benzene	Toluene	Ethylbenzene	Total Xylenes	MTBE	TRPH	Acenaphthene	Acenaphthylene	Anthracene	Benzo(g,h,i) perylene	Fluoranthene	Fluorene	Naphthalene	1-Methyl-naphthalene	2-Methyl-naphthalene	Phenanthrene	Pyrene	Benzo(a)pyrene Equivalent*	Benzo(a) pyrene	Benzo(a) anthracene	Benzo(b) fluoranthene	Benzo(k) fluoranthene	Chrysene	Dibenzo(a,h) anthracene	Indeno(1,2,3-cd) pyrene
Toxic Equivalency Factor							NA	NA	NA	NA	NA	NA	NA	NA	NA	NA	NA	NA	NA	NA	NA	NA	NA	NA	1	0.1	0.1	0.01	0.001	1	0.1
SCTLs - Direct Exposure Residential							1.2	7,500	1,500	130	4,400	460	2,400	1,800	21,000	2,500	3,200	2,600	55	200	210	2,200	2,400	0.1	0.1*	*	*	*	*	*	*
SCTLs - Leachability Based on Groundwater Criteria							0.007	0.5	0.6	0.2	0.09	340	2.1	27.0	2,500	32,000	1,200	160	1.2	3.1	8.5	250	880	8	8	0.8	2.4	24	77	0.7	6.6
SS-38	04/20/10	9	3	0.0	0.0	0.0																									
SS-39	04/20/10	9	3	0.0	0.0	0.0																									
SS-40	04/20/10	9	3	0.0	0.0	0.0																									
SS-41	04/20/10	9	3	0.0	0.0	0.0																									
SS-42	04/20/10	9	3	0.0	0.0	0.0																									
SS-43	04/20/10	8	4	0.0	0.0	0.0																									
SS-44	04/20/10	8	4	0.0	0.0	0.0																									
SS-45	04/20/10	8	4	0.0	0.0	0.0																									
SS-46	04/20/10	8	4	0.0	0.0	0.0																									
SS-47	04/20/10	8	4	0.0	0.0	0.0																									
SS-48	04/20/10	8	4	0.0	0.0	0.0																									
SS-49	04/20/10	8	4	0.0	0.0	0.0																									
SS-50	04/20/10	8	4	0.3	0.1	0.2																									
SS-51	04/20/10	8	5	0.0	0.0	0.0																									
SS-52	04/20/10	8	5	0.0	0.0	0.0																									
SS-53	04/20/10	8	5	0.0	0.0	0.0																									
SS-54	04/20/10	8	5	0.0	0.0	0.0																									
SS-55	04/20/10	8	5	0.4	0.1	0.3																									
SS-56	04/20/10	8	5	0.0	0.0	0.0																									
SS-57	04/20/10	8	5	0.0	0.0	0.0																									
SS-58	04/20/10	8	5	0.0	0.0	0.0																									
SS-59	04/20/10	8	5	0.0	0.0	0.0																									
SS-60	04/20/10	8	5	0.0	0.0	0.0																									
SS-61	04/20/10	8	5	0.0	0.0	0.0	0.00049 U	0.00057 U	0.00119 U	0.00387 U	0.00072 U	0.01 U	0.00055 U	0.00045 U	0.00036 U	0.00066 U	0.00043 U	0.00051 U	0.00137 U	0.00045 U	0.00066 U	0.00043 U	0.00052 U	0.0	0.00048 U	0.00046 U	0.00053 U	0.00056 U	0.00054 U	0.00066 U	0.00047 U
SS-62	04/20/10	8	5	0.0	0.0	0.0	0.00049 U	0.00057 U	0.00119 U	0.00387 U	0.00072 U	0.01 U	0.00055 U	0.00045 U	0.00036 U	0.00066 U	0.00043 U	0.00051 U	0.00137 U	0.00045 U	0.00066 U	0.00043 U	0.00052 U	0.0	0.00048 U	0.00046 U	0.00053 U	0.00056 U	0.00054 U	0.00066 U	0.00047 U
SS-63	04/20/10	8	5	0.0	0.0	0.0	0.00049 U	0.00057 U	0.00119 U	0.00387 U	0.00072 U	0.01 U	0.00055 U	0.00045 U	0.00036 U	0.00066 U	0.00043 U	0.00051 U	0.00137 U	0.00045 U	0.00066 U	0.00043 U	0.00052 U	0.0	0.00048 U	0.00046 U	0.00053 U	0.00056 U	0.00054 U	0.00066 U	0.00047 U
SS-64	04/20/10	8	5	0.0	0.0	0.0	0.00049 U	0.00057 U	0.00119 U	0.00387 U	0.00072 U	0.01 U	0.00055 U	0.00045 U	0.00036 U	0.00066 U	0.00043 U	0.00051 U	0.00137 U	0.00045 U	0.00066 U	0.00043 U	0.00052 U	0.0	0.00048 U	0.00046 U	0.00053 U	0.00056 U	0.00054 U	0.00066 U	0.00047 U
SS-65	04/20/10	8	5	0.0	0.0	0.0	0.001611	0.002211	0.00104 U	0.00335 U	0.00063 U	0.01 U	0.00055 U	0.00045 U	0.00036 U	0.00066 U	0.00043 U	0.00051 U	0.00137 U	0.00045 U	0.00066 U	0.00043 U	0.00052 U	0.0	0.00048 U	0.00046 U	0.00053 U	0.00056 U	0.00054 U	0.00066 U	0.00047 U
SS-66	04/20/10	8	5	0.0	0.0	0.0	0.00055 U	0.00064 U	0.00134 U	0.00440 U	0.00081 U	0.01 U	0.00055 U	0.00045 U	0.00036 U	0.00066 U	0.00043 U	0.00051 U	0.00137 U	0.00045 U	0.00066 U	0.00043 U	0.00052 U	0.0	0.00048 U	0.00046 U	0.00053 U	0.00056 U	0.00054 U	0.00066 U	0.00047 U
SS-67	04/20/10	8	5	0.0	0.0	0.0	0.00049 U	0.00057 U	0.00119 U	0.00387 U	0.00072 U	0.01 U	0.00055 U	0.00045 U	0.00036 U	0.00066 U	0.00043 U	0.00051 U	0.00137 U	0.00045 U	0.00066 U	0.00043 U	0.00052 U	0.0	0.00048 U	0.00046 U	0.00053 U	0.00056 U	0.00054 U	0.00066 U	0.00047 U

Florida Department of Environmental Protection – Bureau of Waste Cleanup – Petroleum Cleanup Section

TABLE 2: SOIL DATA SUMMARY

Facility Name: 7-Eleven Store No. 32702 **Facility ID No.: 298627485**

Sample				OVA Screening Results			Laboratory Analysis (mg/kg)																							
ID Number	Date	Approx. Depth to Water (feet)	Sample Interval (ft bls)	Total Reading (ppm)	Carbon Filtered (ppm)	Net Reading (ppm)	Benzene	Toluene	Ethylbenzene	Total Xylenes	MTBE	TRPH	Acenaphthene	Acenaphthylene	Anthracene	Benzo(g,h,i) perylene	Fluoranthene	Fluorene	Naphthalene	1-Methyl-naphthalene	2-Methyl-naphthalene	Phenanthrene	Pyrene	Benzo(a)pyrene Equivalent*	Benzo(a) pyrene	Benzo(a) anthracene	Benzo(b) fluoranthene	Benzo(k) fluoranthene	Chrysene	Dibenzo(a,h) anthracene	Indeno(1,2,3-cd) pyrene
Toxic Equivalency Factor							NA	NA	NA	NA	NA	NA	NA	NA	NA	NA	NA	NA	NA	NA	NA	NA	NA	NA	1	0.1	0.1	0.01	0.001	1	0.1
SCTLs - Direct Exposure Residential							1.2	7,500	1,500	130	4,400	460	2,400	1,800	21,000	2,500	3,200	2,600	55	200	210	2,200	2,400	0.1	0.1*	*	*	*	*	*	*
SCTLs - Leachability Based on Groundwater Criteria							0.007	0.5	0.6	0.2	0.09	340	2.1	27.0	2,500	32,000	1,200	160	1.2	3.1	8.5	250	880	8	8	0.8	2.4	24	77	0.7	6.6
			1	0.0		0.0																								
			2	0.0		0.0																								
			3	0.4		0.4																								
			4	0.7		0.7																								
			5	1.2		1.2	0.0010 U	0.0012 U	0.0011 U	0.0022 U	0.0023 U	6.3 U	0.19 U	0.19 U	0.19 U	0.019 U	0.094 U	0.19 U	0.19 U	0.094 U	0.094 U	0.19 U	0.094 U		0.019 U	0.094 U	0.019 U	0.019 U	0.094 U	0.019 U	0.019 U
MW-1	08/20/10	6.5	6	21.8	16.4	5.4																								
			7	NR		NR																								
			8	NR		NR																								
			9	NR		NR																								
			10	13.9	11.2	2.7																								
			11	17.4	9.8	7.6																								
			12	9.1	4.5	4.6																								
			1	0.0		0.0																								
			2	0.0		0.0																								
			3	0.0		0.0																								
			4	0.0		0.0																								
			5	0.0		0.0																								
			6	0.6		0.6																								
MW-2	08/20/10	6.5	7	181.7	139.8	41.9																								
			8	208	156	52																								
			9	75.4	56.6	19																								
			10	30.5	27.7	3																								
			11	46.1	38.1	8																								
			12	33.6	22.9	11																								
			1	0.0		0.0																								
			2	0.0		0.0																								
			3	0.0		0.0																								
			4	0.0		0.0																								
			5	0.0		0.0	0.0012 U	0.0014 U	0.0013 U	0.0026 U	0.0027 U	8.74 (I)	0.21 U	0.21 U	0.21 U	0.021 U	0.10 U	0.21 U	0.21 U	0.10 U	0.10 U	0.21 U	0.10 U		0.021 U	0.10 U	0.021 U	0.021 U	0.10 U	0.021 U	0.021 U
MW-3	08/20/10	6.5	6	0.0		0.0																								
			7	NR		NR																								
			8	NR		NR																								
			9	NR		NR																								
			10	NR		NR																								
			11	NR		NR																								
			12	NR		NR																								

Shaw®
a world of Solutions™

November 17, 2011

Ms. Tiffany Ayer
Environmental Protection Commission of Hillsborough County
Waste Management Division, Cleanup Section
3629 Queen Palm Drive
Second Floor South
Tampa, Florida 33619

Received
NOV 18 2011
EPC Waste Mgmt. Divisio

Re: Monitoring Well Abandonment Report
7-Eleven Store No. 32702
12902 Newsome Road
Dover, Florida 33527
FDEP Facility ID No.: 29/8627485
Project No. 141889
Discharge Date: May 12, 2010 (Non-Program)

Dear Ms. Ayer:

Shaw Environmental, Inc. (Shaw), on behalf of 7-Eleven, Inc., has completed well abandonment activities at the referenced site. These activities were performed in accordance with the Site Rehabilitation Completion Order (SRCO) issued by the Florida Department of Environmental Protection (FDEP) dated July 21, 2011, for the discharge dated May 12, 2010. A copy of the FDEP's SRCO is in **Attachment A**.

On October 13, 2011, Shaw supervised Ambient Technologies Inc. (ATI) during abandonment activities at the referenced facility on five monitoring wells (MW-1 to MW-5). The locations of the abandoned wells are illustrated on **Figure 1**. The wells were abandoned in accordance with FDEP Rules 62-532.440 and 62-532.500(4), Florida Administrative Code. Prior to initiating abandonment activities, ATI obtained abandonment permits from the Southwest Florida Water Management District. Copies of the permit and Well Completion Report, with the permit number, are in **Attachment B**.

The services described in this report were performed consistent with generally accepted professional consulting principles and practices. No other warranty, express or implied, is made. These services were performed consistent with our agreement with our client. This report is solely for the use and information of our client and county unless otherwise noted. Any reliance on this report by a third party is at such party's sole risk.

Opinions and recommendations contained in this report apply to conditions existing when services were performed and are intended only for the client, county, FDEP, purposes, locations, time frames, and project parameters indicated. Shaw is not responsible for the impacts of any changes in environmental standards, practices, or regulations subsequent to performance of services. Shaw does not warrant the accuracy of information supplied by others, nor the use of segregated portions of this report.

Shaw appreciates the EPCHC's assistance with this matter. In the event revisions or clarifications are necessary that can be addressed via e-mail to accelerate and streamline the schedule for this project,

725 US HIGHWAY 301 SOUTH • TAMPA, FL 33619
MAIN 813 626 2336 • FAX 813 626 1663

please e-mail the undersigned to Lennon.matthew@shawgrp.com. If you have any questions or require further information, please contact Lennon at (813) 612-3619.

Sincerely,
Shaw Environmental, Inc.

Lennon Matthew
Project Geologist

Attachments: Figure
Attachment A—FDEP's Site Rehabilitation Completion Order
Attachment B—Permit and Well Completion Report

cc: Jose Rios, 7-Eleven, Inc. (pdf)
Jack Reynolds, Shaw, Irving, Texas
Shaw/7-Eleven Portal
Tampa Project File

DRAWN BY	CHECKED BY		DRAWING NUMBER
SDJF			141889-B1
11-17-11	APPROVED BY		

LEGEND.

- ABANDONED MONITORING WELL LOCATION
- OPL — OVERHEAD POWER LINE
- POWER POLE

I-4 RAMP

McINTOSH ROAD

NEW UST AREA

FORMER UST AREA

MW-1

MW-2

MW-3

MW-4

MW-5

PREMIUM

MIDGRADE

DIESEL

REGULAR

DETENTION POND

PROPERTY BOUNDARY

WOODED

RACEWAY CONVENIENCE STORE

7-ELEVEN STORE No. 32702

DISPENSER ISLAND (TYP.)

OPL

NEWSOME ROAD

BURGER KING

WOODED

SCALE

0 60 120 FEET

FIGURE 1

MONITORING WELL ABANDONMENT SITE MAP
OCTOBER 13, 2011
7-ELEVEN STORE No. 32702
12902 NEWSOME ROAD
DOVER, FLORIDA

PREPARED FOR

7-ELEVEN, INC.
DALLAS, TEXAS

Shaw Shaw Environmental, Inc.

APTIM
725 US Highway 301 South
Tampa, Florida 33619
www.aptim.com

February 25, 2022

Ms. Amanda Mosely
Environmental Protection Commission of Hillsborough County
3629 Queen Palm Drive
Tampa, Florida 33619

Re: Closure Report
7-Eleven Store No. 32702
12902 Newsome Road
Dover, Hillsborough County, Florida
FDEP Facility ID No. 29/8627485

Dear Ms. Moseley,

Aptim Environmental & Infrastructure, LLC (APTIM), on behalf of 7-Eleven, Inc. (7-Eleven), hereby submits this Closure Report for the 7-Eleven Store No. 32702 located at 12902 Newsome Road, Dover, Hillsborough County, Florida.

In January 2022, the overspill buckets (OSBs) and submersible turbine pumps (STPs) at one (1) 20,000-gallon capacity, regular unleaded underground storage tank (UST), one (1) 20,000-gallon capacity compartmented UST, ten (10) underground dispenser containments (UDC) sumps at each dispenser island, and the product piping were replaced by Diversified Environmental Construction, Inc. (DECON) at the above referenced facility. The compartmented UST consists of a 8,000-gallon premium unleaded compartment, as well as a 12,000-gallon vehicular diesel compartment. The replacement of the OSBs, STPs, UDCs, and product piping were completed as part of facility upgrade activities.

A Site Map depicting the location of the current and historical USTs, property boundaries, and other pertinent site features is included as **Figure 1**. A copy of the Underground Storage System Installation and Removal Form for Certified Contractors is provided in **Attachment A**.

Submersible Turbine Pump Closure Sampling

On January 12, 2022, APTIM collected a total of sixty (60) soil samples from the excavations at the STPs of one (1) 20,000-gallon capacity, regular unleaded UST and one (1) 20,000-gallon capacity UST with premium unleaded and vehicular diesel compartments. Soil samples were collected at 1-foot intervals to 5 ft bls. Eight-ounce grab soil samples were collected, placed in clean 16-ounce jars, and allowed to equilibrate for approximately five minutes. Following equilibration, the headspace in each glass jar was screened for the presence of organic vapors using a MiniRae 3000 Organic Vapor Analyzer equipped with a Photo Ionization Detector (OVA/PID) in accordance with Rule 62-780.200(17), Florida Administrative Code (FAC). The OVA/PID was calibrated on-site to 100 parts per million (ppm) isobutylene and zero gas sources. OVA/PID readings ranged from 0.0 to 8.6 ppm during the soil

screening activities. The OVA/PID readings from the January 12, 2022, STP closure sampling activities are provided in **Table 1** and are illustrated on **Figure 2**.

On January 12, 2022, APTIM collected three (3) soil samples (STP-1S, STP-2E/OSB 2W, and STP-3S) for laboratory analysis. Because the STP and OSB at UST-2 were less than 3 feet apart and shared a sidewall, soil sample STP-2E/OSB 2W was used to represent the eastern sidewall of STP-2 as well as the western sidewall of OSB-2. The soil samples were submitted to Advanced Environmental Laboratories, Inc. (AEL) in Tampa, Florida (Florida Department of Health No. E84589) for analysis using the United States Environmental Protection Agency (EPA) Methods 8260B for Benzene, Toluene, Ethylbenzene, and Total Xylenes (BTEX) including Methyl-tert-butyl-ether (MTBE), 8270D for Polynuclear Aromatic Hydrocarbons (PAH), and for Total Recoverable Petroleum Hydrocarbons (TRPH) using the Florida Petroleum Residual Organics (FL-PRO) Method.

A review of the laboratory analytical report indicates contaminant concentrations below the Soil Cleanup Target Levels (SCTLs) for Leachability Based on Groundwater Criteria and Direct Exposure Residential in all soil samples analyzed.

A Soil Data Summary is provided in **Table 1** and is illustrated on **Figure 3**. Copies of the OVA Calibration Sheets, Soil Laboratory Analytical Reports, Soil Quality Assurance/Quality Control (QA/QC) Reports, and Soil Chain-of-Custody Documentation are provided in **Attachment B**.

Overspill Bucket Closure Sampling

On January 12, 2022, APTIM collected a total of sixty (60) soil samples from the excavations at the OSBs of one (1) 20,000-gallon capacity, regular unleaded UST and one (1) 20,000-gallon capacity UST with premium unleaded and vehicular diesel compartments. Soil samples were collected at 1-foot intervals to 5 ft bls. Eight-ounce grab soil samples were collected, placed in clean 16-ounce jars, and allowed to equilibrate for approximately five minutes. Following equilibration, the headspace in each glass jar was screened for the presence of organic vapors using a MiniRae 3000 OVA/PID in accordance with Rule 62-780.200(17), FAC. The OVA/PID was calibrated on-site to 100 ppm isobutylene and zero gas sources. OVA/PID readings ranged from 0.0 to 8.6 ppm. The OVA/PID readings from the January 12, 2022, OSB closure sampling activities are provided in **Table 1** and are illustrated on **Figure 4**.

On January 12, 2022, APTIM collected three (3) soil samples (OBS-1S, STP-2E/OSB 2W, and OBS-3S) for laboratory analysis. Because the STP and OSB at UST-2 were less than 3 feet apart and shared a sidewall, soil sample STP-2E/OSB 2W was used to represent the eastern sidewall of STP-2 as well as the western sidewall of OSB-2. The soil samples were submitted to AEL in Tampa, Florida for analysis using EPA Methods 8260B for BTEX including MTBE, 8270D for PAH, and for TRPH using the FL-PRO Method.

A review of the laboratory analytical reports indicates contaminant concentrations below the SCTLs for Leachability Based on Groundwater Criteria and Direct Exposure Residential in all soil samples analyzed.

DRAFT

A Soil Data Summary is provided in **Table 1** and is illustrated on **Figure 5**. Copies of the OVA Calibration Sheet, Soil Laboratory Analytical Reports, Soil QA/QC Reports, and Soil Chain-of-Custody Documentation are provided in **Attachment B**.

Dispenser UDC Closure Sampling

On January 7, 2022, APTIM collected soil samples at 2-ft intervals to a total depth of 4 ft bls at each dispenser island excavation (Dispenser 1/2, Dispenser 3/4, Dispenser 5/6, Dispenser 7/8, Dispenser 9/10, Dispenser 11/12, Dispenser 13/14, Dispenser 15/16, Dispenser 17/18, and Dispenser 19/20). The borings at Dispenser 11/12 and Dispenser 15/16 were advanced to 5 ft bls. Eight-ounce grab soil samples were collected, placed in clean 16-ounce jars, and allowed to equilibrate for approximately five minutes. Following equilibration, the headspace in each glass jar was screened for the presence of organic vapors using a RKI GX-6000 OVA/PID in accordance with Rule 62-780.200(17), FAC. The OVA/PID was calibrated on-site to 100 ppm isobutylene and zero gas sources. OVA/PID readings ranged from 0.0 to 80.5 ppm during the soil screening activities. The OVA/PID readings from the January 7, 2022, UDC closure sampling activities are provided in **Table 1** and are illustrated on **Figure 6**.

On January 7, 2022, APTIM collected a total of ten (10) soil samples (D 1/2, D 3/4, Dispenser 5/6, D 7/8, D 9/10, D 11/12, D 13/14, D 15/16, D 17/18, and D 19/20) for laboratory analysis. The soil samples were submitted to AEL in Tampa, Florida for analysis using the EPA Methods 8260B for BTEX including MTBE, 8270D for PAHs, and for TRPH using the FL-PRO Method.

A review of the laboratory analytical reports indicates that concentrations below the SCTL for Leachability Based on Groundwater Criteria and Direct Exposure Residential in all soil samples analyzed.

A Soil Data Summary is provided in **Table 1** and is illustrated on **Figure 7**. Copies of the OVA Calibration Sheets, Soil Laboratory Analytical Reports, Soil QA/QC Reports, and Soil Chain-of-Custody Documentation are provided in **Attachment B**.

Product Piping Closure Sampling

On January 6 and January 7, 2022, APTIM collected soil samples at 1-ft intervals to a total depth of 4 ft bls at fourteen (14) sample locations (PP-1 through PP-14) along the product piping run. The boring at location PP-3 was completed to a depth of 5 ft bls. The product piping was encountered at approximately 2 ft bls. Eight-ounce grab soil samples were collected, placed in clean 16-ounce jars, and allowed to equilibrate for approximately five minutes. Following equilibration, the headspace in each glass jar was screened for the presence of organic vapors using a RKI GX-6000 OVA/PID in accordance with Rule 62-780.200(17), FAC. The OVA/PID was calibrated on-site to 100 ppm isobutylene and zero gas sources. OVA/PID readings ranged from 0.0 to 109.2 ppm. The OVA/PID readings from the January 6 and January 7, 2022, product piping closure sampling activities are provided in **Table 1** and are illustrated on **Figure 8**.

On January 7, 2022, APTIM collected two (2) soil samples (PP-3 and PP-4) at the intervals with the highest OVA/PID reading for laboratory analysis. The soil samples were submitted to AEL in Tampa, Florida, for analysis

using EPA Methods 8260B for BTEX including MTBE, 8270D for PAHs, and for TRPH using the FL-PRO Method.

A review of the laboratory analytical reports indicates contaminant concentrations below the SCTL for Leachability Based on Groundwater Criteria and Direct Exposure Residential in all samples analyzed.

A Soil Data Summary is provided in **Table 1** and is illustrated on **Figure 9**. Copies of the OVA Calibration Sheets, Soil Laboratory Analytical Reports, Soil QA/QC Reports, and Soil Chain-of-Custody Documentation are provided in **Attachment B**.

Conclusions and Recommendations

In January 2022, the OSBs and STPs at one (1) 20,000-gallon capacity, regular unleaded UST, one (1) 20,000-gallon capacity unleaded UST with premium unleaded and vehicular diesel compartments, ten (10) dispenser UDC sumps at each dispenser island, and product piping were replaced by DECON as part of facility upgrade activities.

APTIM collected a total of seventeen (17) soil samples for laboratory analysis at the OSBs, STPs, UDCs, and product piping. Contaminant concentrations were reported below the SCTLs for Leachability Based on Groundwater Criteria and Direct Exposure Residential in all soil samples analyzed.

APTIM appreciates the Environmental Protection Committee of Hillsborough County's assistance with this matter. In the event revisions or clarifications are necessary, please contact Brett Bohentin at (813) 612-3609 or brett.bohentin@aptim.com.

Sincerely,
APTIM ENVIRONMENTAL & INFRASTRUCTURE, LLC

Gilbert Roney
Project Geologist

Attachments
Tables
Figures
Attachment A – Underground Storage System Installation and Removal Form for Certified Contractors
Attachment B – OVA Calibration Sheets, Soil Laboratory Analytical Reports, Soil Quality Assurance/Quality Control Reports, and Soil Chain-of-Custody Documentation

cc: Ms. Jennifer Dart, 7-Eleven, Inc. (Irving, TX)
Ms. Kim Tapia, APTIM (Dallas, TX)

DRAFT

TABLE 1: SOIL DATA SUMMARY

Name: 7-Eleven Store No. 32702 FDEP Facility ID No. 29/8627485

	Sample				OVA Screening Results				Laboratory Analysis (mg/kg)																								
ID Number	Date	Direction	Approx. Depth to Water (feet)	Sample Interval (ft bls)	Total Reading (ppm)	Carbon Filtered (ppm)	Net Reading (ppm)	Sample ID No. Laboratory Use & QLD	Benzene	Toluene	Ethylbenzene	Total Xylenes	MTBE	TR-PH	Acenaphthene	Acenaphthylene	Anthracene	Benzo(a,h,i) perylene	Fluorene	Fluoranthene	Naphthalene	1-Methyl-naphthalene	2-Methyl-naphthalene	Pyrene	Phenanthrene	Benzo(A)pyrene Equivalent	Benzo(A)pyrene	Benzo(a) anthracene	Benzo(b) fluoranthene	Benzo(k) fluoranthene	Chrysene	Dibenzo(a,h) anthracene	Indeno(1,2,3-cd) pyrene
Toxic Equivalency Factor									N/A	N/A	N/A	N/A	N/A	N/A	N/A	N/A	N/A	N/A	N/A	N/A	N/A	N/A	N/A	N/A	N/A	N/A	1	0.1	0.1	0.01	1	0.1
SCTLs - Direct Exposure Commercial/Industrial									1.7	60,000	9,200	700	24,000	2,700	20,000	20,000	300,000	52,000	33,000	98,000	300	1,800	2,100	45,000	36,000	0.7	0.7	*	*	*	*	*	*
SCTLs - Direct Exposure Residental									1.2	7,900	1,500	130	4,400	460	2,400	1,800	21,000	2,500	2,600	3,200	55	200	210	2,400	2,200	0.1	0.1	*	*	*	*	*	*
SCTLs - Leachability Based on Groundwater Criteria									0.007	0.5	0.6	0.2	0.09	340	2.1	27	2,500	32,000	160	1,200	1.2	3.1	8.5	880	260	8	8	0.8	2.4	24	77	1	7
Submersible Turbine Pump Sampling																																	
STP-1	01/12/22	North	N/A	0-1	0.0	-	0.0																										
				1-2	0.0	-	0.0																										
				2-3	0.0	-	0.0																										
				3-4	0.0	-	0.0																										
				4-5	0.0	-	0.0																										
		South		0-1	0.0	-	0.0																										
				1-2	0.0	-	0.0																										
				2-3	0.0	-	0.0																										
				3-4	0.0	-	0.0																										
				4-5	0.0	-	0.0	**STP 1S**	0.00071 U	0.00053 U	0.00051 U	0.0019 U	0.0014 U	5.2 U	0.0016 U	0.0019 U	0.0026 U	0.0020 U	0.0022 U	0.0029 U	0.0018 U	0.0016 U	0.0021 U	0.0024 U	0.0022 U	0.0	0.0017 U	0.0021 U	0.0016 U	0.0025 U	0.0031 U	0.0017 U	0.0025 U
		East		0-1	0.0	-	0.0																										
				1-2	0.0	-	0.0																										
				2-3	0.0	-	0.0																										
				3-4	0.0	-	0.0																										
				4-5	0.0	-	0.0																										
		West		0-1	0.0	-	0.0																										
				1-2	0.0	-	0.0																										
				2-3	0.0	-	0.0																										
				3-4	0.0	-	0.0																										
				4-5	0.0	-	0.0																										
STP-2	01/12/22	North	N/A	0-1	0.0	-	0.0																										
				1-2	0.0	-	0.0																										
				2-3	0.0	-	0.0																										
				3-4	0.0	-	0.0																										
				4-5	0.0	-	0.0																										
		South		0-1	0.0	-	0.0																										
				1-2	0.0	-	0.0																										
				2-3	0.0	-	0.0																										
				3-4	0.0	-	0.0																										
				4-5	0.0	-	0.0																										
		East		0-1	0.0	-	0.0																										
				1-2	0.0	-	0.0																										
				2-3	8.6	-	8.6	**STP 2E/OSB 2W**	0.00077 U	0.00057 U	0.00055 U	0.0020 U	0.0015 U	140	0.014	0.0018 U	0.0026 U	0.0020 U	0.011	0.0028 U	0.0080 (I)	0.035	0.056	0.015	0.0095	0.0	0.0017 U	0.0020 U	0.0016 U	0.0024 U	0.0030 U	0.0017 U	0.0024 U
				3-4	2.9	-	2.9																										
				4-5	0.0	-	0.0																										
		West		0-1	0.0	-	0.0																										
				1-2	0.0	-	0.0																										
				2-3	0.0	-	0.0																										
				3-4	0.0	-	0.0																										
				4-5	0.0	-	0.0																										
STP-3	01/12/22	North	N/A	0-1	0.0	-	0.0																										
				1-2	0.0	-	0.0																										
				2-3	0.0	-	0.0																										
				3-4	0.0	-	0.0																										
				4-5	0.0	-	0.0																										
		South		0-1	0.0	-	0.0																										
				1-2	0.0	-	0.0																										
				2-3	0.0	-	0.0																										
				3-4	0.0	-	0.0																										
				4-5	0.8	-	0.8	**STP 3S**	0.00070 U	0.00052 U	0.00050 U	0.0019 (I)	0.0011 U	5.1 U	0.0015 U	0.0018 U	0.0026 U	0.0020 U	0.0022 U	0.0028 U	0.0042 (I)	0.0063 (I)	0.0086	0.0024 U	0.0028 (I)	0.0	0.0017 U	0.0020 U	0.0016 U	0.0024 U	0.0030 U	0.0017 U	0.0024 U
		East		0-1	0.0	-	0.0																										
				1-2	0.0	-	0.0																										
				2-3	0.0	-	0.0																										
				3-4	0.0	-	0.0																										
				4-5	0.0	-	0.0																										
		West		0-1	0.0	-	0.0																										
				1-2	0.0	-	0.0																										
				2-3	0.0	-	0.0																										
				3-4	0.0	-	0.0																										
				4-5	0.0	-	0.0																										

TABLE 1: SOIL DATA SUMMARY

Name: 7-Eleven Store No. 32702 FDEP Facility ID No. 29/8627485

	Sample				OVA Screening Results				Laboratory Analysis (mg/kg)																								
ID Number	Date	Direction	Approx. Depth to Water (feet)	Sample Interval (ft bls)	Total Reading (ppm)	Carbon Filtered (ppm)	Net Reading (ppm)	Sample ID No. Laboratory Data (LD)	Benzene	Toluene	Ethylbenzene	Total Xylenes	MTBE	TRPH	Acenaphthene	Acenaphthylene	Anthracene	Benzo(a,h,i) perylene	Fluorene	Fluoranthene	Naphthalene	1-Methyl-naphthalene	2-Methyl-naphthalene	Pyrene	Phenanthrene	Benzo(b)pyrene Equivalent	Benzo(a)pyrene	Benzo(a) anthracene	Benzo(b) fluoranthene	Benzo(k) fluoranthene	Chrysene	Dibenzo(a,h) anthracene	Indeno(1,2,3-cd) pyrene
Toxic Equivalency Factor									N/A	N/A	N/A	N/A	N/A	N/A	N/A	N/A	N/A	N/A	N/A	N/A	N/A	N/A	N/A	N/A	N/A	N/A	1	0.1	0.1	0.01	0.001	1	0.1
SCTLs - Direct Exposure Commercial/Industrial									1.7	60,000	9,200	700	24,000	2,700	20,000	20,000	300,000	52,000	33,000	95,000	300	1,800	2,100	45,000	36,000	0.7	0.7	*	*	*	*	*	*
SCTLs - Direct Exposure Residental									1.2	7,900	1,500	130	4,400	460	2,400	1,800	21,000	2,500	2,600	3,200	55	200	210	2,400	2,200	0.1	0.1	*	*	*	*	*	*
SCTLs - Leachability Based on Groundwater Criteria									0.007	0.5	0.6	0.2	0.09	340	2.1	27	2,500	32,000	160	1,200	1.2	3.1	8.5	880	260	8	8	0.8	2.4	24	77	1	7
Overspill Bucket Sampling																																	
OSB-1	01/12/22	North	N/A	0-1	0.0	-	0.0																										
				1-2	0.0	-	0.0																										
				2-3	0.0	-	0.0																										
				3-4	0.0	-	0.0																										
				4-5	0.0	-	0.0																										
		South		0-1	0.0	-	0.0																										
				1-2	0.0	-	0.0																										
				2-3	0.0	-	0.0																										
				3-4	0.0	-	0.0																										
				4-5	0.0	-	0.0	**OSB 1S**	0.00071 U	0.00053 U	0.00051 U	0.0019 U	0.0014 U	5.2 U	0.0016 U	0.0019 U	0.0026 U	0.0020 U	0.0022 U	0.0029 U	0.0018 U	0.0016 U	0.0021 U	0.0024 U	0.0022 U	0.0	0.0017 U	0.0021 U	0.0016 U	0.0024 U	0.0031 U	0.0017 U	0.0025 U
		East		0-1	0.0	-	0.0																										
				1-2	0.0	-	0.0																										
				2-3	0.0	-	0.0																										
				3-4	0.0	-	0.0																										
				4-5	0.0	-	0.0																										
		West		0-1	0.0	-	0.0																										
				1-2	0.0	-	0.0																										
				2-3	0.0	-	0.0																										
				3-4	0.0	-	0.0																										
				4-5	0.0	-	0.0																										
OSB-2	01/12/22	North	N/A	0-1	0.0	-	0.0																										
				1-2	0.0	-	0.0																										
				2-3	0.0	-	0.0																										
				3-4	0.0	-	0.0																										
				4-5	0.0	-	0.0																										
		South		0-1	0.0	-	0.0																										
				1-2	0.0	-	0.0																										
				2-3	0.0	-	0.0																										
				3-4	0.0	-	0.0																										
				4-5	0.0	-	0.0																										
		East		0-1	0.0	-	0.0																										
				1-2	0.0	-	0.0																										
				2-3	0.0	-	0.0																										
				3-4	0.0	-	0.0																										
				4-5	0.0	-	0.0																										
		West		0-1	0.0	-	0.0																										
				1-2	0.0	-	0.0																										
				2-3	8.6	-	8.6	**STP 2E/OSB 2W**	0.00077 U	0.00057 U	0.00055 U	0.0020 U	0.0015 U	140	0.014	0.0018 U	0.0026 U	0.0020 U	0.011	0.0028 U	0.0080 (I)	0.035	0.056	0.015	0.0095	0.0	0.0017 U	0.0020 U	0.0016 U	0.0024 U	0.0030 U	0.0017 U	0.0024 U
				3-4	2.9	-	2.9																										
				4-5	0.0	-	0.0																										
OSB-3	01/12/22	North	N/A	0-1	0.0	-	0.0																										
				1-2	0.0	-	0.0																										
				2-3	0.0	-	0.0																										
				3-4	0.0	-	0.0																										
				4-5	0.0	-	0.0																										
		South		0-1	0.0	-	0.0																										
				1-2	0.0	-	0.0																										
				2-3	0.0	-	0.0																										
				3-4	0.0	-	0.0																										
				4-5	0.0	-	0.0	**OSB 3S**	0.0011 U	0.00084 U	0.00080 U	0.0029 U	0.0022 U	5.1 U	0.0015 U	0.0018 U	0.0026 U	0.0020 U	0.0022 U	0.0029 U	0.0017 U	0.0016 U	0.0021 U	0.0024 U	0.0022 U	0.0	0.0017 U	0.0020 U	0.0016 U	0.0024 U	0.0030 U	0.0017 U	0.0024 U
		East		0-1	0.0	-	0.0																										
				1-2	0.0	-	0.0																										
				2-3	0.0	-	0.0																										
				3-4	0.0	-	0.0																										
				4-5	0.0	-	0.0																										
		West		0-1	0.0	-	0.0																										
				1-2	0.0	-	0.0																										
				2-3	0.0	-	0.0																										
				3-4	0.0	-	0.0																										
				4-5	0.0	-	0.0																										

TABLE 1: SOIL DATA SUMMARY

Name: 7-Eleven Store No. 32702 FDEP Facility ID No. 29/8627485

ID Number	Sample: Date	Sample: Direction	Sample: Approx. Depth to Water (feet)	Sample: Sample Interval (ft bls)	OVA Screening Results: Total Reading (ppm)	OVA Screening Results: Carbon Filtered (ppm)	OVA Screening Results: Net Reading (ppm)	Sample ID No. Laboratory Data Is Used	Laboratory Analysis (mg/kg): Benzene	Toluene	Ethylbenzene	Total Xylenes	MTBE	TRPH	Acenaphthene	Acenaphthylene	Anthracene	Benzo(a,h,i) perylene	Fluorene	Fluoranthene	Naphthalene	1-Methyl-naphthalene	2-Methyl-naphthalene	Pyrene	Phenanthrene	Benzo(a)pyrene Equivalent	Benzo(a)pyrene	Benzo(a) anthracene	Benzo(b) fluoranthene	Benzo(k) fluoranthene	Chrysene	Dibenzo(a,h) anthracene	Indeno(1,2,3-cd) pyrene
Toxic Equivalency Factor									N/A	N/A	N/A	N/A	N/A	N/A	N/A	N/A	N/A	N/A	N/A	N/A	N/A	N/A	N/A	N/A	N/A	N/A	1	0.1	0.1	0.01	0.001	1	0.1
SCTLs - Direct Exposure Commercial/Industrial									1.7	60,000	9,200	700	24,000	2,700	20,000	20,000	300,000	52,000	33,000	98,000	300	1,800	2,100	45,000	36,000	0.7	0.7	*	*	*	*	*	*	*
SCTLs - Direct Exposure Residental									1.2	7,800	1,500	130	4,400	460	2,400	1,800	21,000	2,500	2,600	3,200	55	200	210	2,400	2,200	0.1	0.1	*	*	*	*	*	*	*
SCTLs - Leachability Based on Groundwater Criteria									0.007	0.5	0.6	0.2	0.09	340	2.1	27	2,500	32,000	160	1,200	1.2	3.1	8.5	880	280	8	8	0.8	2.4	24	77	1	7
Dispenser UDC Sampling																																	
Dispenser 1/2	01/07/22	N/A	4	0-2	0.0	-	0.0																										
				2-4	0.0	-	0.0	**D 1/2**	0.00054 U	0.00040 U	0.00039 U	0.0014 U	0.0011 U	5.7 U	0.0017 U	0.0020 U	0.0029 U	0.0022 U	0.0025 U	0.0032 U	0.0019 U	0.0018 U	0.0023 U	0.0027 U	0.0025 U	0.0	0.0019 U	0.0023 U	0.0018 U	0.0027 U	0.0034 U	0.0019 U	0.0027 U
Dispenser 3/4	01/07/22	N/A	4	0-2	2.1	-	2.1	**D 3/4**	0.00050 U	0.00037 U	0.00036 U	0.0013 U	0.0010	5.2 U	0.0016 U	0.0019 U	0.0026 U	0.0020 U	0.0023 U	0.0029 U	0.0018 U	0.0016 U	0.0021 U	0.0025 U	0.0023 U	0.0	0.0018 U	0.0021 U	0.0017 U	0.0025 U	0.0031 U	0.0018 U	0.0025 U
				2-4	0.0	-	0.0																										
Dispenser 5/6	01/07/22	N/A	4	0-2	0.0	-	0.0																										
				2-4	0.0	-	0.0	**D 5/6**	0.00054 U	0.00040 U	0.00039 U	0.0014 U	0.0011 U	5.9 U	0.0018 U	0.0021 U	0.0030 U	0.0023 U	0.0025 U	0.0033 U	0.0020 U	0.0019 U	0.0024 U	0.0028 U	0.0025 U	0.0	0.0020 U	0.0024 U	0.0019 U	0.0028 U	0.0035 U	0.0020 U	0.0028 U
Dispenser 7/8	01/07/22	N/A	4	0-2	0.0	-	0.0																										
				2-4	0.0	-	0.0	**D 7/8**	0.00045 U	0.00033 U	0.00032 U	0.0012 U	0.00088 U	5.2 U	0.0016 U	0.0019 U	0.0026 U	0.0020 U	0.0022 U	0.0029 U	0.0018 U	0.0016 U	0.0021 U	0.0024 U	0.0022 U	0.0	0.0018 U	0.0021 U	0.0016 U	0.0025 U	0.0031 U	0.0017 U	0.0025 U
Dispenser 9/10	01/07/22	N/A	4	0-2	0.0	-	0.0																										
				2-4	0.2	-	0.2	**D 9/10**	0.00044 U	0.00033 U	0.00032 U	0.0012 U	0.00088 U	5.1 U	0.0015 U	0.0018 U	0.0026 U	0.0020 U	0.0022 U	0.0029 U	0.0017 U	0.0016 U	0.0021 U	0.0024 U	0.0022 U	0.0	0.0017 U	0.0020 U	0.0016 U	0.0024 U	0.0030 U	0.0017 U	0.0024 U
Dispenser 11/12	01/07/22	N/A	4	0-2	8.2	-	8.2	**D 11/12**	0.00047 U	0.00035 U	0.00033 U	0.0012 U	0.00092 U	5.1 U	0.0015 U	0.0018 U	0.0026 U	0.0020 U	0.0022 U	0.0028 U	0.0017 U	0.0016 U	0.0021 U	0.0024 U	0.0022 U	0.0	0.0017 U	0.0020 U	0.0016 U	0.0024 U	0.0030 U	0.0017 U	0.0024 U
				2-4	0.0	-	0.0																										
				4-5	0.0	-	0.0																										
Dispenser 13/14	01/07/22	N/A	4	0-2	0.0	-	0.0																										
				2-4	0.0	-	0.0	**D 13/14**	0.00046 U	0.00034 U	0.00033 U	0.0012 U	0.00091 U	5.1 U	0.0016 U	0.0018 U	0.0026 U	0.0020 U	0.0022 U	0.0029 U	0.0017 U	0.0016 U	0.0021 U	0.0024 U	0.0022 U	0.0	0.0017 U	0.0020 U	0.0016 U	0.0024 U	0.0030 U	0.0017 U	0.0024 U
Dispenser 15/16	01/07/22	N/A	4	0-2	80.5	-	80.5	**D 15/16**	0.0029 (I)	0.0060	0.00035 U	0.0027 I	0.00098 U	5.2 U	0.0016 U	0.0019 U	0.0026 U	0.0020 U	0.0023 U	0.0029 U	0.0018 U	0.0016 U	0.0021 U	0.0025 U	0.0023 U	0.0	0.0018 U	0.0021 U	0.0017 U	0.0025 U	0.0031 U	0.0018 U	0.0025 U
				2-4	42.6	-	42.6																										
				4-5	18.7	-	18.7																										
Dispenser 17/18	01/07/22	N/A	4	0-2	0.0	-	0.0																										
				2-4	0.0	-	0.0	**D 17/18**	0.00050 U	0.00037 U	0.00036 U	0.0013 U	0.00099 U	5.2 U	0.0016 U	0.0019 U	0.0026 U	0.0020 U	0.0022 U	0.0029 U	0.0018 U	0.0016 U	0.0021 U	0.0024 U	0.0022 U	0.0	0.0018 U	0.0021 U	0.0017 U	0.0025 U	0.0031 U	0.0017 U	0.0025 U
Dispenser 19/20	01/07/22	N/A	4	0-2	0.0	-	0.0																										
				2-4	0.0	-	0.0	**D 19/20**	0.00046 U	0.00034 U	0.00033 U	0.0012 U	0.00091 U	5.3 U	0.0016 U	0.0019 U	0.0027 U	0.0021 U	0.0023 U	0.0030 U	0.0018 U	0.0017 U	0.0022 U	0.0025 U	0.0023 U	0.0	0.0018 U	0.0021 U	0.0017 U	0.0025 U	0.0031 U	0.0018 U	0.0025 U
Product Piping Sampling																																	
PP-1	01/06/22	N/A	N/A	0-1	0.0	-	0.0																										
				1-2	0.0	-	0.0																										
				2-3	0.0	-	0.0																										
				3-4	0.0	-	0.0																										
PP-2	01/06/22	N/A	N/A	0-1	0.0	-	0.0																										
				1-2	0.0	-	0.0																										
				2-3	0.0	-	0.0																										
				3-4	0.0	-	0.0																										
PP-3	01/06/22	N/A	N/A	0-1	0.0	-	0.0																										
				1-2	0.0	-	0.0																										
				2-3	0.0	-	0.0																										
				3-4	0.6	-	0.6																										
				4-5	109.2	-	109.2	**PP-3**	0.00045 U	0.00034 U	0.00032 U	0.0012 U	0.00090 U	5.4 U	0.0016 U	0.0019 U	0.0027 U	0.0021 U	0.0023 U	0.0030 U	0.0018 U	0.0017 U	0.0022 U	0.0025 U	0.0023 U	0.0	0.0018 U	0.0022 U	0.0017 U	0.0025 U	0.0032 U	0.0018 U	0.0026 U
PP-4	01/06/22	N/A	N/A	0-1	0.0	-	0.0																										
				1-2	2.0	-	2.0	**PP-4**	0.00051 U	0.00038 U	0.00037 U	0.0013 U	0.0010 U	5.2 U	0.0016 U	0.0019 U	0.0026 U	0.0020 U	0.0022 U	0.0029 U	0.0018 U	0.0016 U	0.0021 U	0.0024 U	0.0022 U	0.0	0.0017 U	0.0021 U	0.0016 U	0.0024 U	0.0031 U	0.0017 U	0.0025 U
				2-3	0.0	-	0.0																										
				3-4	0.0	-	0.0																										
PP-5	01/06/22	N/A	N/A	0-1	0.0	-	0.0																										
				1-2	0.0	-	0.0																										
				2-3	0.0	-	0.0																										
				3-4	0.0	-	0.0																										
PP-6	01/06/22	N/A	N/A	0-1	0.0	-	0.0																										
				1-2	0.0	-	0.0																										
				2-3	0.0	-	0.0																										
				3-4	0.0	-	0.0																										
PP-7	01/06/22	N/A	N/A	0-1	0.0	-	0.0																										
				1-2	0.0	-	0.0																										
				2-3	0.0	-	0.0																										
				3-4	0.0	-	0.0																										
PP-8	01/06/22	N/A	N/A	0-1	0.0	-	0.0																										
				1-2	0.0	-	0.0																										
				2-3	0.0	-	0.0																										
				3-4	0.0	-	0.0																										
PP-9	01/06/22	N/A	N/A	0-1	0.0	-	0.0																										
				1-2	0.0	-	0.0																										
				2-3	0.0	-	0.0																										
				3-4	0.0	-	0.0																										

TABLE 1: SOIL DATA SUMMARY

Name: 7-Eleven Store No. 32702 FDEP Facility ID No. 29/8627485

	Sample				OVA Screening Results				Laboratory Analysis (mg/kg)																								
ID Number	Date	Direction	Approx. Depth to Water (feet)	Sample Interval (ft bls)	Total Reading (ppm)	Carbon Filtered (ppm)	Net Reading (ppm)	Sample ID No. Laboratory Data (LD)	Benzene	Toluene	Ethylbenzene	Total Xylenes	MTBE	TRPH	Acenaphthene	Acenaphthylene	Anthracene	Benzo(a,h,i) perylene	Fluorene	Fluoranthene	Naphthalene	1-Methyl-naphthalene	2-Methyl-naphthalene	Pyrene	Phenanthrene	Benzo(a)pyrene Equivalent*	Benzo(a)pyrene	Benzo(a) anthracene	Benzo(b) fluoranthene	Benzo(k) fluoranthene	Chrysene	Dibenzo(a,h) anthracene	Indeno(1,2,3-cd) pyrene
Toxic Equivalency Factor									N/A	N/A	N/A	N/A	N/A	N/A	N/A	N/A	N/A	N/A	N/A	N/A	N/A	N/A	N/A	N/A	N/A	N/A	1	0.1	0.1	0.01	0.001	1	0.1
SCTLs - Direct Exposure Commercial/Industrial									1.7	60,000	9,200	700	24,000	2,700	20,000	20,000	300,000	52,000	33,000	98,000	300	1,800	2,100	45,000	36,000	0.7	0.7	*	*	*	*	*	*
SCTLs - Direct Exposure Residental									1.2	7,900	1,500	130	4,400	460	2,400	1,800	21,000	2,500	2,600	5,200	55	200	210	2,400	2,200	0.1	0.1	*	*	*	*	*	*
SCTLs - Leachability Based on Groundwater Criteria									0.007	0.5	0.6	0.2	0.09	340	2.1	27	2,500	32,000	160	1,200	1.2	3.1	8.5	880	260	8	8	0.8	2.4	24	77	1	7
PP-10	01/06/22	N/A	N/A	0-1	0.0	-	0.0																										
				1-2	0.0	-	0.0																										
				2-3	0.0	-	0.0																										
				3-4	0.0	-	0.0																										
PP-11	01/06/22	N/A	N/A	0-1	0.0	-	0.0																										
				1-2	0.0	-	0.0																										
				2-3	0.0	-	0.0																										
				3-4	0.0	-	0.0																										
PP-12	01/06/22	N/A	N/A	0-1	0.0	-	0.0																										
				1-2	0.0	-	0.0																										
				2-3	0.0	-	0.0																										
				3-4	0.0	-	0.0																										
PP-13	01/06/22	N/A	N/A	0-1	0.0	-	0.0																										
				1-2	0.0	-	0.0																										
				2-3	0.0	-	0.0																										
				3-4	0.0	-	0.0																										
PP-14	01/07/22	N/A	N/A	0-1	0.0	-	0.0																										
				1-2	0.0	-	0.0																										
				2-3	0.0	-	0.0																										
				3-4	0.0	-	0.0																										

Notes:
SCTLs = Soil Cleanup Target Levels per Chapter 62-777, Table II, Florida Administrative Code
ft bls = feet below land surface
mg/kg = milligrams per kilogram
BOLD = SCTL for Leachability Based on Groundwater Criteria exceedence
MTBE = methyl tertiary butyl ether
U = analyzed for but not detected
(I) = value is between method detection limit and the practical quantitation limit
J4 = Estimated value
ppm = parts per million
TRPH = total recoverable petroleum hydrocarbons
Blank = No data or not analyzed for that specific parameter.
* = Toxic Equivalency Factor as taken from the February 2005 Final Technical Report: Development of Cleanup Target Levels (CTLs) *for Chapter for Chapter 62-777, F.A.C.* If the analyte was not detected half the reporting limit is listed.

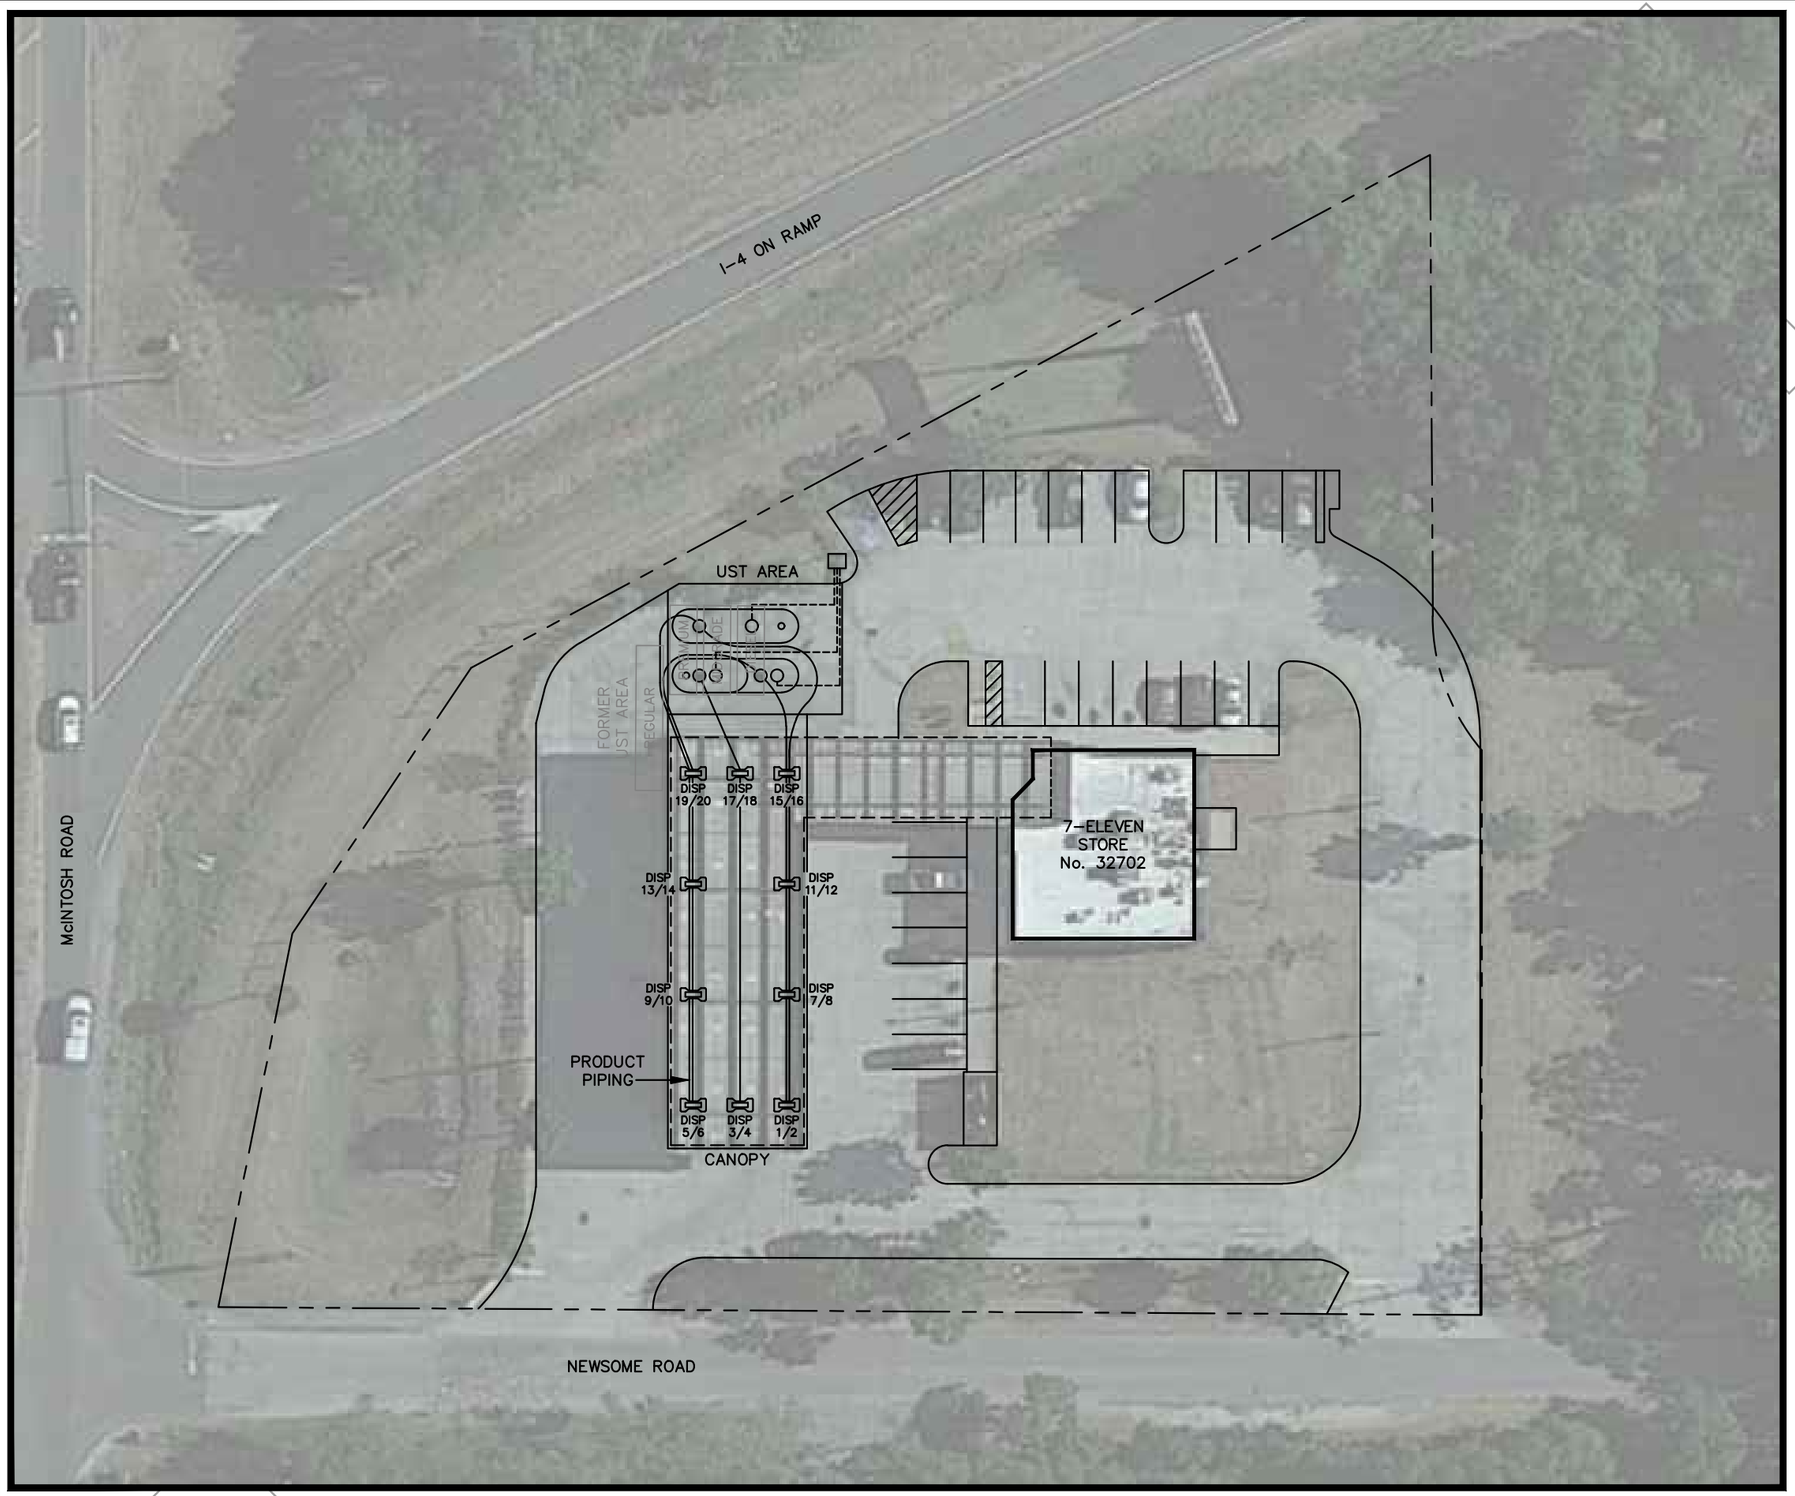

LEGEND:

APPROXIMATE PROPERTY BOUNDARY

N

SCALE (FEET)

0 45 90

APTIM ENVIRONMENTAL & INFRASTRUCTURE, LLC
725 U.S. HIGHWAY 301 SOUTH
TAMPA, FLORIDA 33619
(813) 612-3600 OFFICE
(813) 626-1663 FAX

OFFICE:	DATE:	ACAD FILE:
TAMPA	2-23-22	1538B1

SITE MAP

CLIENT:	PM:
7-ELEVEN, INC.	BPB

LOCATION:
7-ELEVEN STORE No. 32702
12902 NEWSOME ROAD
DOVER, HILLSBOROUGH COUNTY, FLORIDA
FDEP FACILITY ID No. 29/9627485

DESIGNED:	DRAWN:	PROJECT NO.:	FIGURE:
GR	SDJF	631021538	1

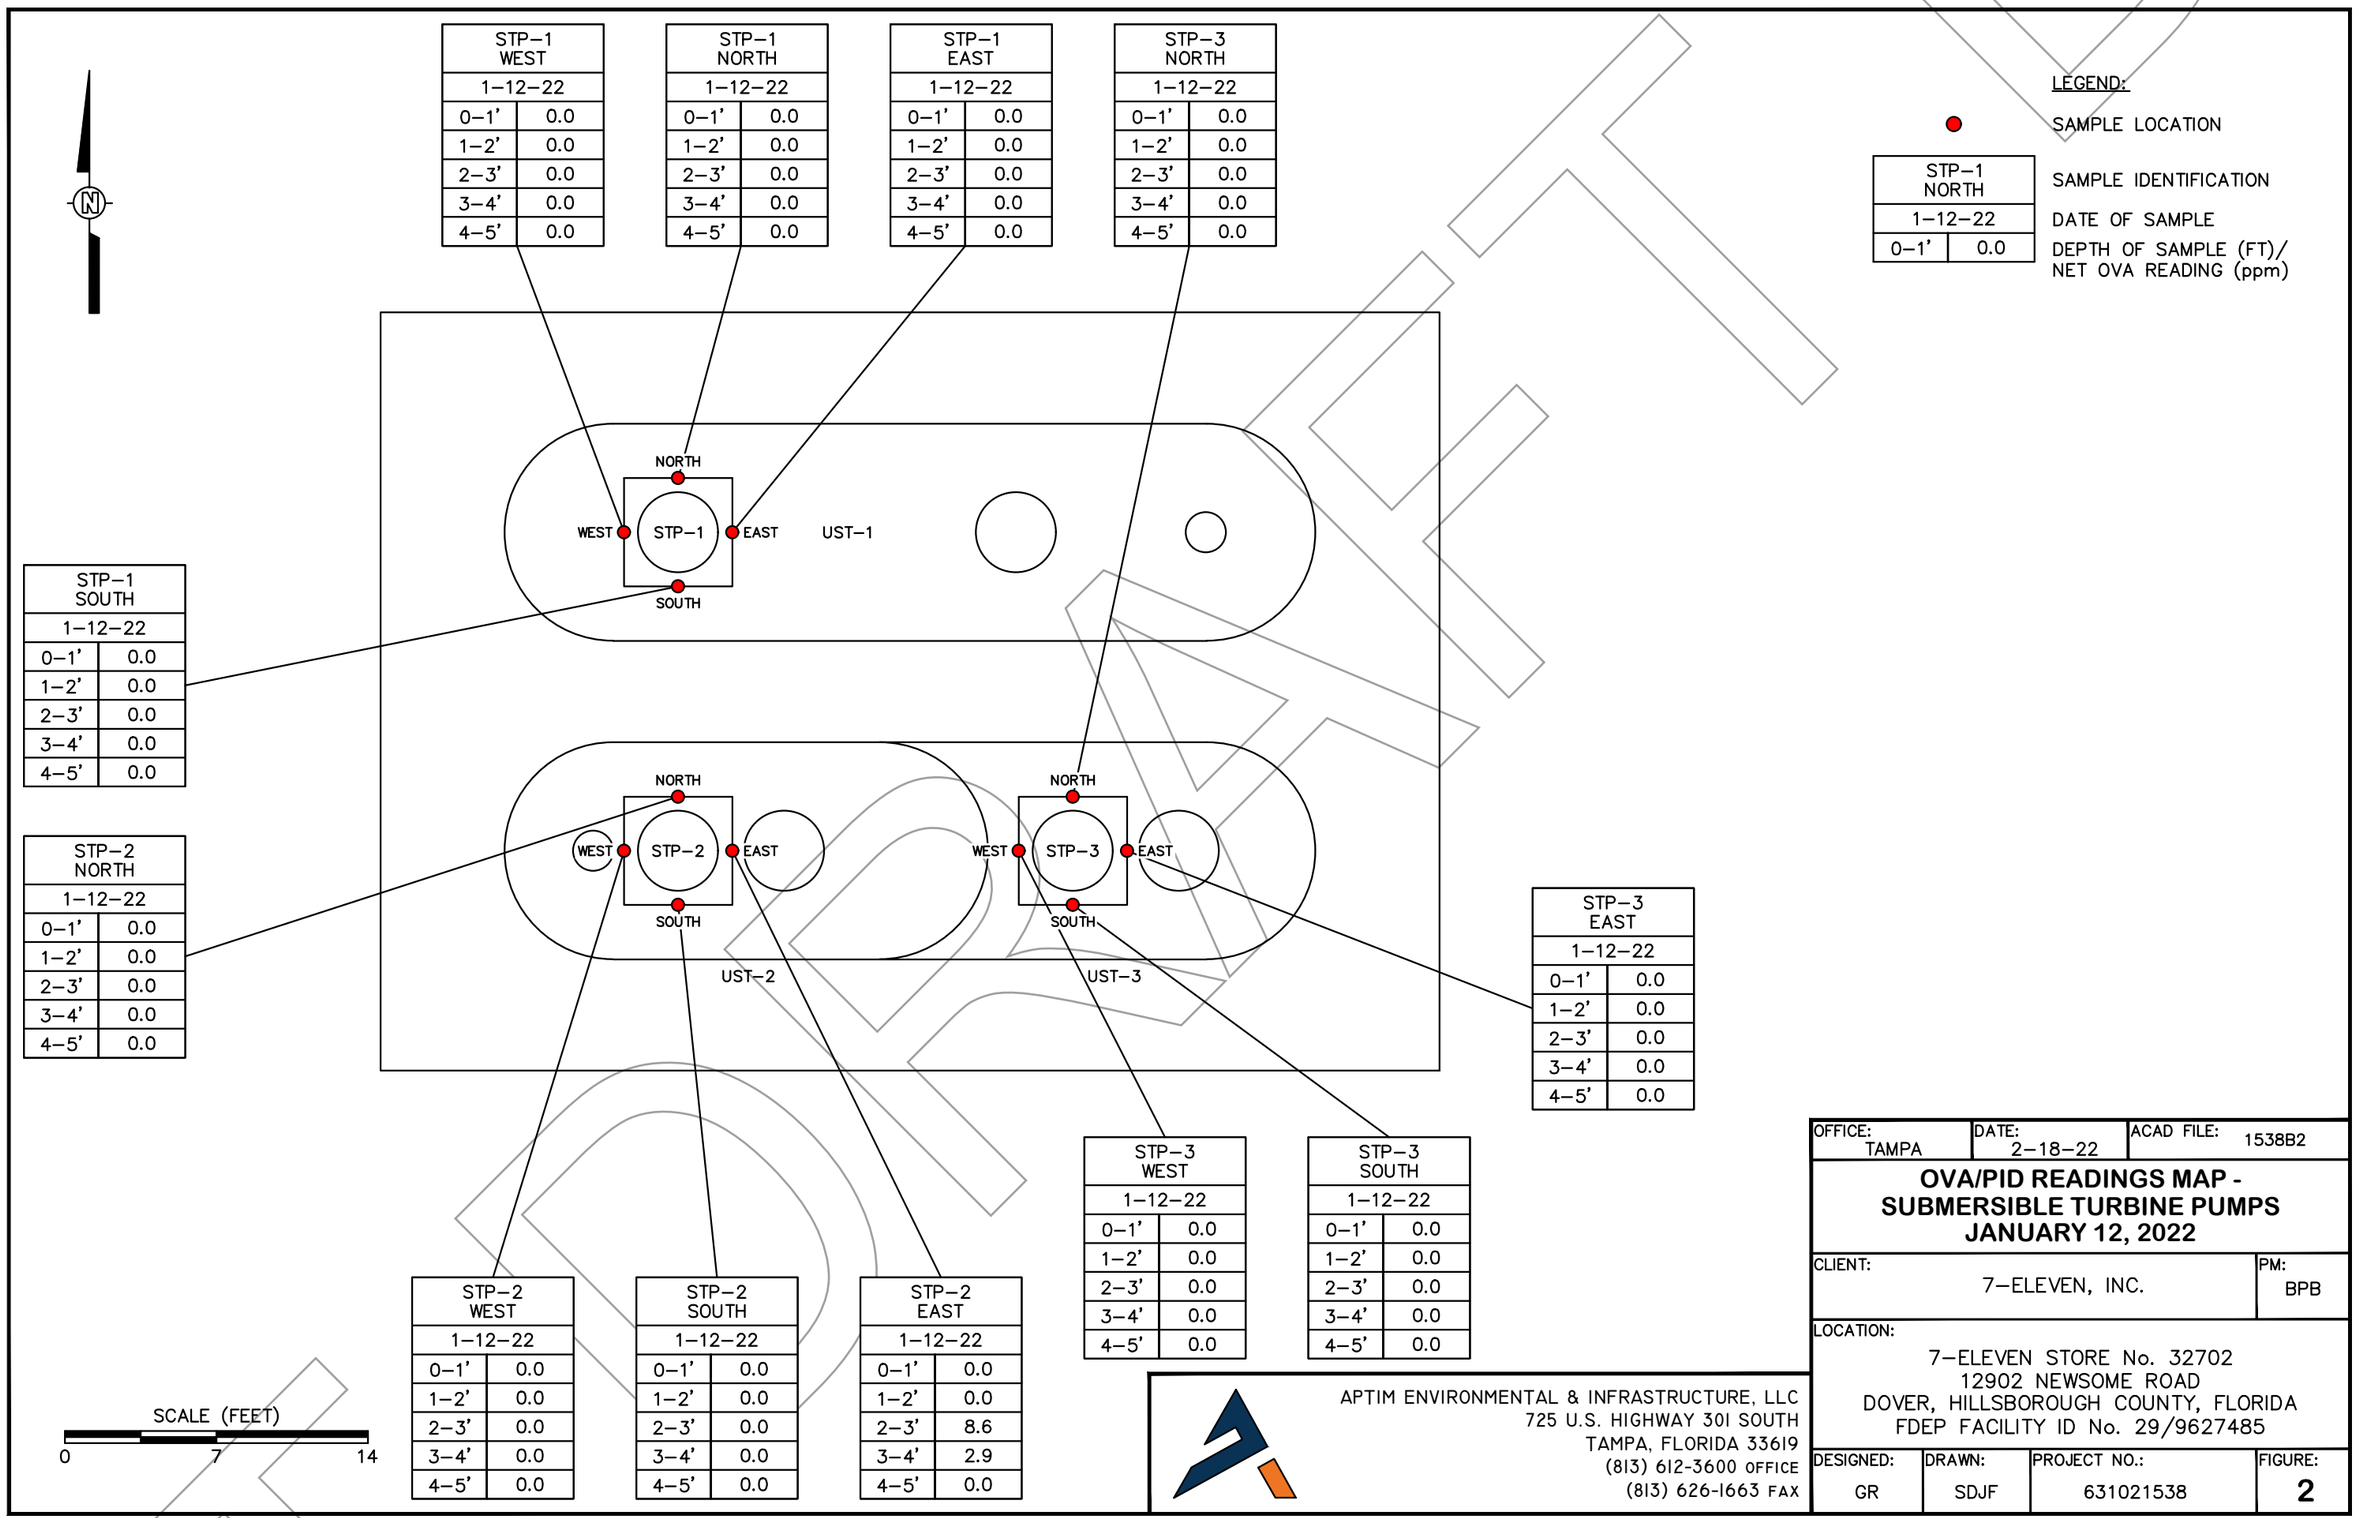

APTIM ENVIRONMENTAL & INFRASTRUCTURE, LLC
725 U.S. HIGHWAY 301 SOUTH
TAMPA, FLORIDA 33619
(813) 612-3600 OFFICE
(813) 626-1663 FAX

OFFICE:	DATE:	ACAD FILE:
TAMPA	2-18-22	1538B2

OVA/PID READINGS MAP - SUBMERSIBLE TURBINE PUMPS JANUARY 12, 2022

CLIENT: 7-ELEVEN, INC.

PM: BPB

LOCATION:
7-ELEVEN STORE No. 32702
12902 NEWSOME ROAD
DOVER, HILLSBOROUGH COUNTY, FLORIDA
FDEP FACILITY ID No. 29/9627485

DESIGNED:	DRAWN:	PROJECT NO.:	FIGURE:
GR	SDJF	631021538	2

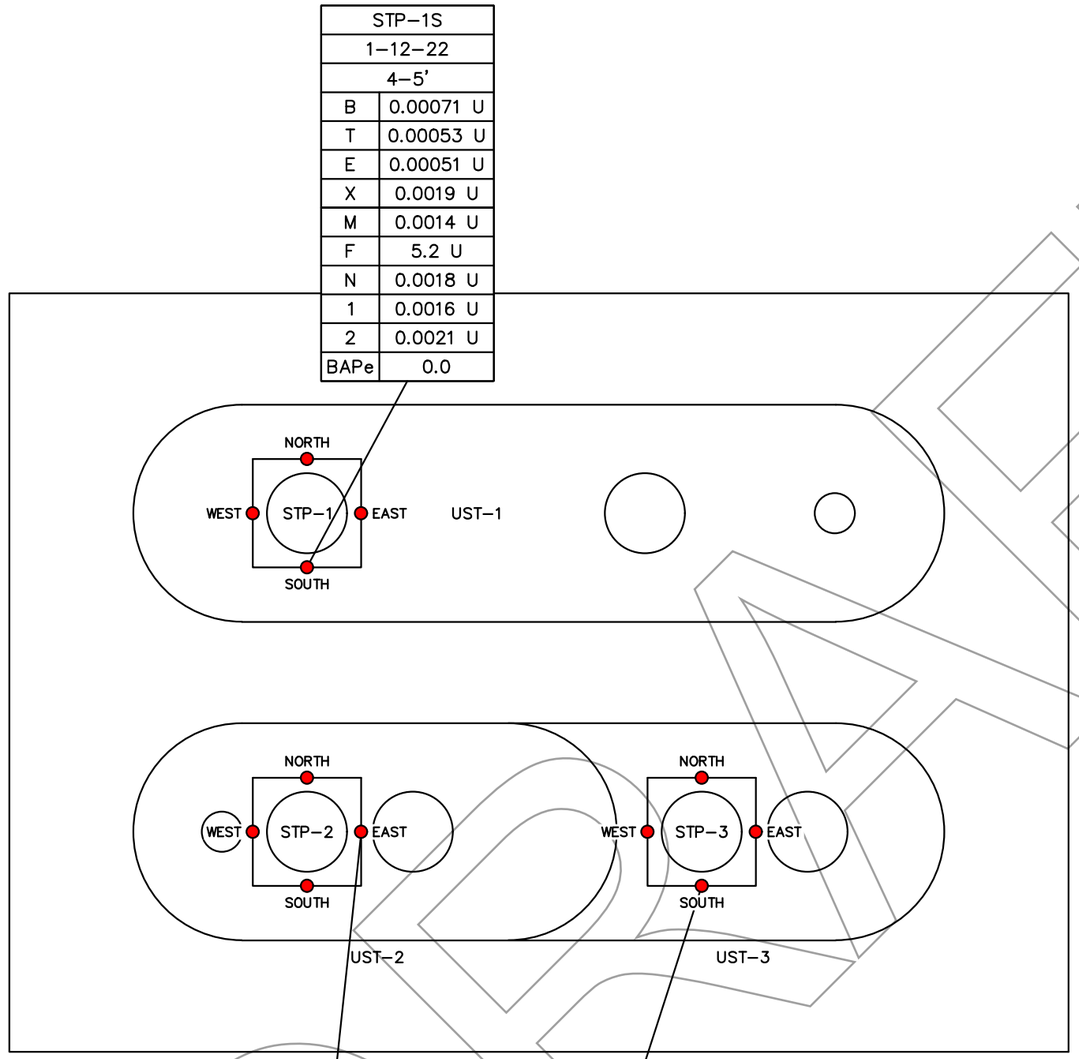

STP-1S	
1-12-22	
4-5'	
B	0.00071 U
T	0.00053 U
E	0.00051 U
X	0.0019 U
M	0.0014 U
F	5.2 U
N	0.0018 U
1	0.0016 U
2	0.0021 U
BAPe	0.0

STP-2E/OSB-2W	
1-12-22	
2-3'	
B	0.00077 U
T	0.00057 U
E	0.00055 U
X	0.0020 U
M	0.0015 U
F	140
N	0.0080(I)
1	0.035
2	0.056
BAPe	0.0

STP-3S	
1-12-22	
4-5'	
B	0.00070 U
T	0.00052 U
E	0.00050 U
X	0.0019(I)
M	0.0011 U
F	5.1 U
N	0.0042(I)
1	0.0063(I)
2	0.0086
BAPe	0.0

LEGEND:

SAMPLE LOCATION

STP-1S	SAMPLE IDENTIFICATION
1-12-22	DATE OF SAMPLE
4-5'	DEPTH OF SAMPLE (FEET)
B 0.00071 U	BENZENE CONCENTRATION (mg/kg)
T 0.00053 U	TOLUENE CONCENTRATION (mg/kg)
E 0.00051 U	ETHYLBENZENE CONCENTRATION (mg/kg)
X 0.0019 U	TOTAL XYLENES CONCENTRATION (mg/kg)
M 0.0014 U	MTBE CONCENTRATION (mg/kg)
F 5.2 U	TRPH CONCENTRATION (mg/kg)
N 0.0018 U	NAPHTHALENE CONCENTRATION (mg/kg)
1 0.0016 U	1-METHYLNAPHTHALENE CONC. (mg/kg)
2 0.0021 U	2-METHYLNAPHTHALENE CONC. (mg/kg)
BAPe 0.0	BENZO(A)PYRENE EQUIV. CONC. (mg/kg)

SCALE (FEET)

0 7 14

APTIM ENVIRONMENTAL & INFRASTRUCTURE, LLC
725 U.S. HIGHWAY 301 SOUTH
TAMPA, FLORIDA 33619
(813) 612-3600 OFFICE
(813) 626-1663 FAX

OFFICE: TAMPA	DATE: 2-18-22	ACAD FILE: 1538B3

SOIL ANALYTICAL MAP - SUBMERSIBLE TURBINE PUMPS JANUARY 12, 2022

CLIENT: 7-ELEVEN, INC.

PM: BPB

LOCATION:
7-ELEVEN STORE No. 32702
12902 NEWSOME ROAD
DOVER, HILLSBOROUGH COUNTY, FLORIDA
FDEP FACILITY ID No. 29/9627485

DESIGNED:	DRAWN:	PROJECT NO.:	FIGURE:
GR	SDJF	631021538	3

OSB–2 NORTH	
1–12–22	
0–1’	0.0
1–2’	0.0
2–3’	0.0
3–4’	0.0
4–5’	0.0

OSB–1 SOUTH	
1–12–22	
0–1’	0.0
1–2’	0.0
2–3’	0.0
3–4’	0.0
4–5’	0.0

OSB–1 WEST	
1–12–22	
0–1’	0.0
1–2’	0.0
2–3’	0.0
3–4’	0.0
4–5’	0.0

OSB–1 NORTH	
1–12–22	
0–1’	0.0
1–2’	0.0
2–3’	0.0
3–4’	0.0
4–5’	0.0

OSB–1 EAST	
1–12–22	
0–1’	0.0
1–2’	0.0
2–3’	0.0
3–4’	0.0
4–5’	0.0

OSB–3 NORTH	
1–12–22	
0–1’	0.0
1–2’	0.0
2–3’	0.0
3–4’	0.0
4–5’	0.0

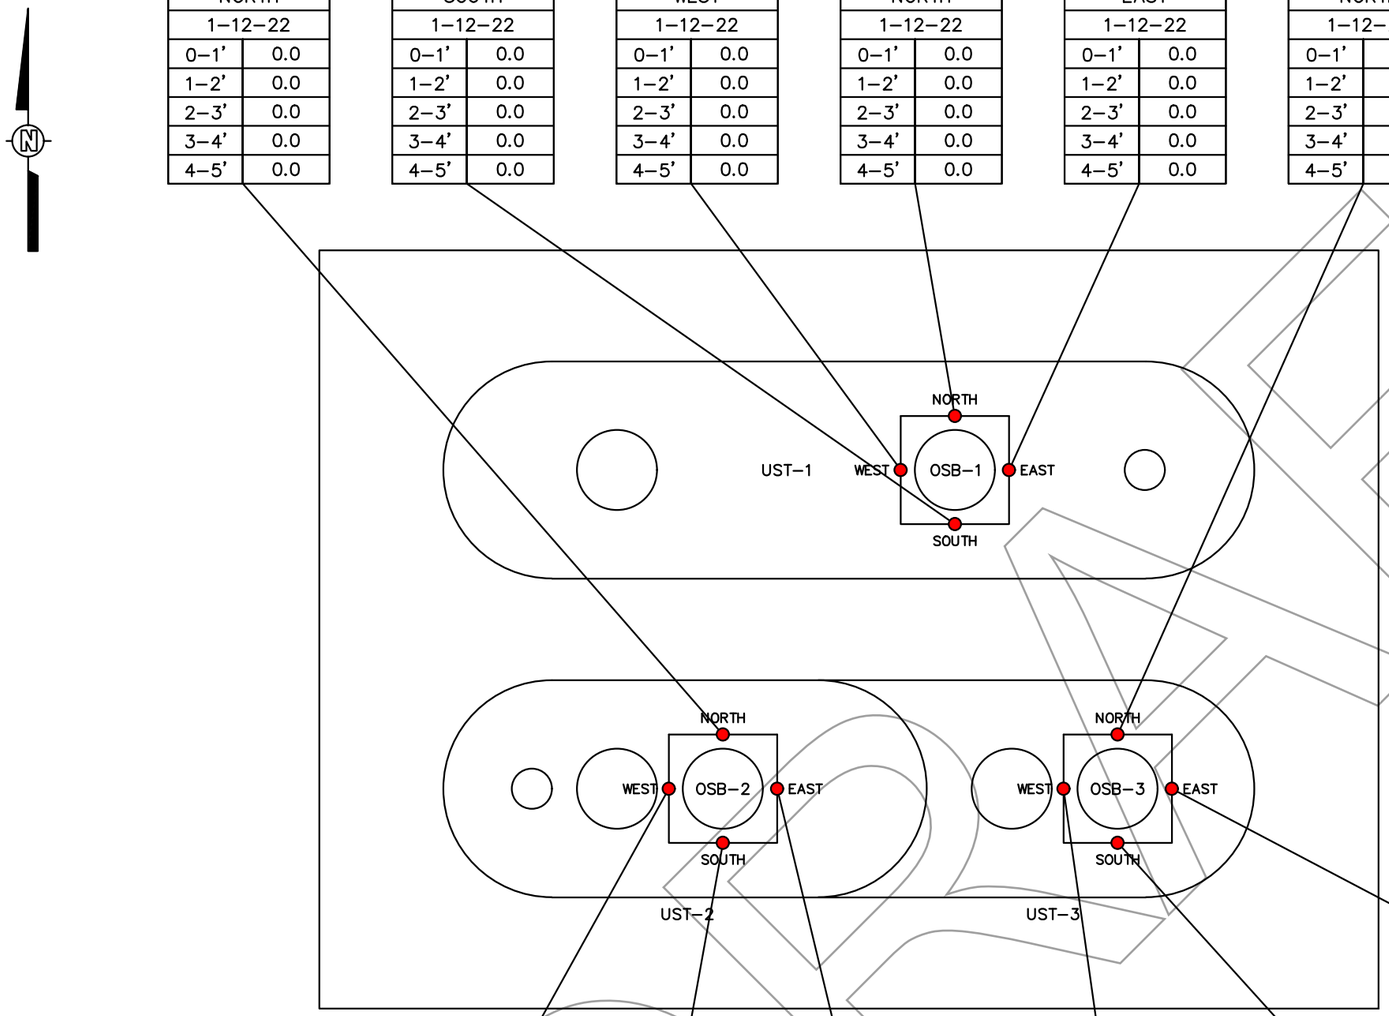

LEGEND:

SAMPLE LOCATION

OSB–1 NORTH	SAMPLE IDENTIFICATION
1–12–22	DATE OF SAMPLE
0–1’ 0.0	DEPTH OF SAMPLE (FT)/ NET OVA READING (ppm)

OSB–3 EAST	
1–12–22	
0–1’	0.0
1–2’	0.0
2–3’	0.0
3–4’	0.0
4–5’	0.0

OSB–3 WEST	
1–12–22	
0–1’	0.0
1–2’	0.0
2–3’	0.0
3–4’	0.0
4–5’	0.0

OSB–3 SOUTH	
1–12–22	
0–1’	0.0
1–2’	0.0
2–3’	0.0
3–4’	0.0
4–5’	0.0

OSB–2 WEST	
1–12–22	
0–1’	0.0
1–2’	0.0
2–3’	0.0
3–4’	0.0
4–5’	0.0

OSB–2 SOUTH	
1–12–22	
0–1’	0.0
1–2’	0.0
2–3’	0.0
3–4’	0.0
4–5’	0.0

OSB–2 EAST	
1–12–22	
0–1’	0.0
1–2’	0.0
2–3’	8.6
3–4’	2.9
4–5’	0.0

SCALE (FEET)

0 7 14

APTIM ENVIRONMENTAL & INFRASTRUCTURE, LLC
725 U.S. HIGHWAY 301 SOUTH
TAMPA, FLORIDA 33619
(813) 612-3600 OFFICE
(813) 626-1663 FAX

OFFICE:	DATE:	ACAD FILE:
TAMPA	2–18–22	1538B4

OVA/PID READINGS MAP - OVERSPILL BUCKETS JANUARY 12, 2022

CLIENT:	PM:
7–ELEVEN, INC.	BPB

LOCATION:

7–ELEVEN STORE No. 32702
12902 NEWSOME ROAD
DOVER, HILLSBOROUGH COUNTY, FLORIDA
FDEP FACILITY ID No. 29/9627485

DESIGNED:	DRAWN:	PROJECT NO.:	FIGURE:
GR	SDJF	631021538	4

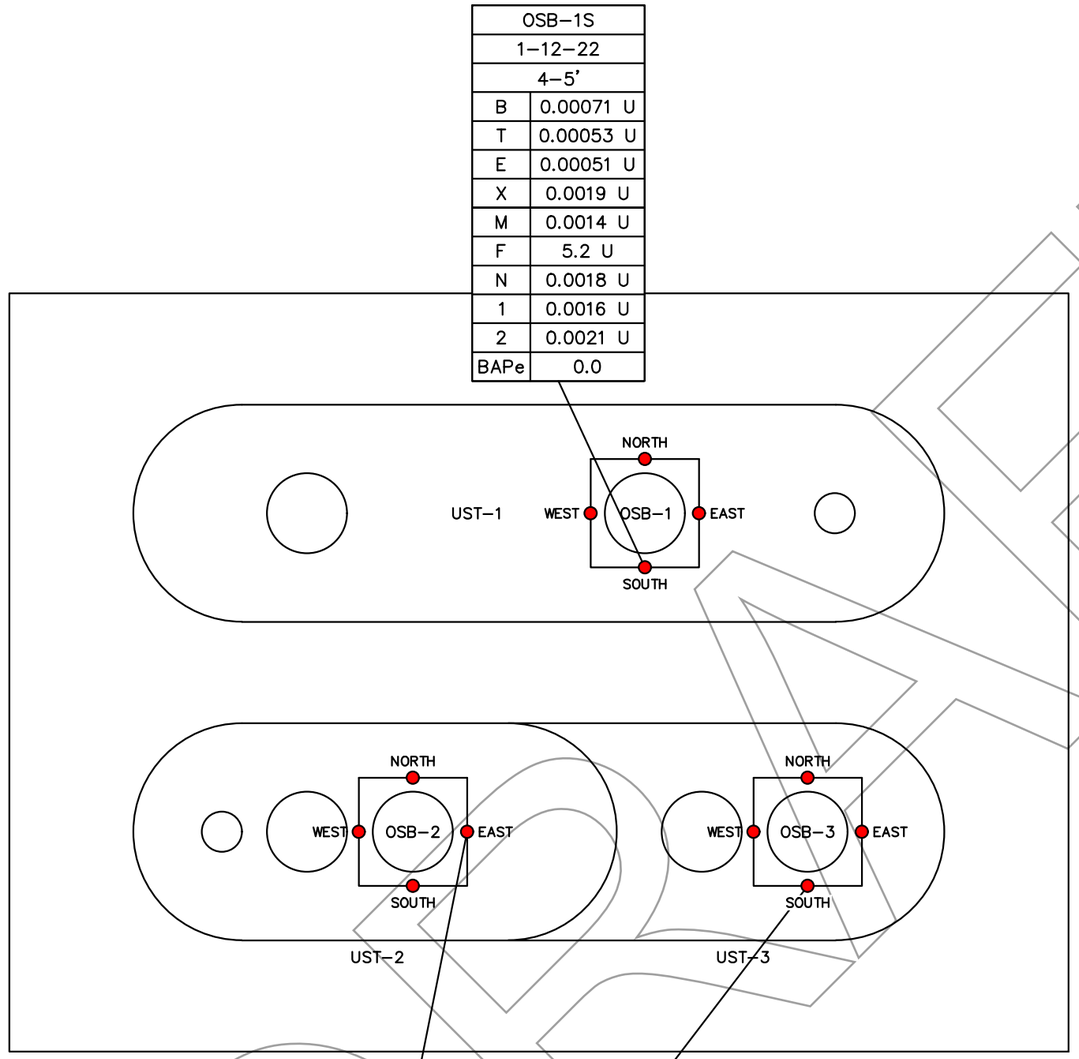

OSB-1S	
1-12-22	
4-5'	
B	0.00071 U
T	0.00053 U
E	0.00051 U
X	0.0019 U
M	0.0014 U
F	5.2 U
N	0.0018 U
1	0.0016 U
2	0.0021 U
BAPe	0.0

STP-2E/OSB-2W	
1-12-22	
2-3'	
B	0.00077 U
T	0.00057 U
E	0.00055 U
X	0.0020 U
M	0.0015 U
F	140
N	0.0080(I)
1	0.035
2	0.056
BAPe	0.0

OSB-3S	
1-12-22	
4-5'	
B	0.0011 U
T	0.00084 U
E	0.00080 U
X	0.0029 U
M	0.0022 U
F	5.1 U
N	0.0017 U
1	0.0016 U
2	0.0021 U
BAPe	0.0

LEGEND:

● SAMPLE LOCATION

OSB-1S	SAMPLE IDENTIFICATION
1-12-22	DATE OF SAMPLE
4-5'	DEPTH OF SAMPLE (FEET)
B 0.00071 U	BENZENE CONCENTRATION (mg/kg)
T 0.00053 U	TOLUENE CONCENTRATION (mg/kg)
E 0.00051 U	ETHYLBENZENE CONCENTRATION (mg/kg)
X 0.0019 U	TOTAL XYLENES CONCENTRATION (mg/kg)
M 0.0014 U	MTBE CONCENTRATION (mg/kg)
F 5.2 U	TRPH CONCENTRATION (mg/kg)
N 0.0018 U	NAPHTHALENE CONCENTRATION (mg/kg)
1 0.0016 U	1-METHYLNAPHTHALENE CONC. (mg/kg)
2 0.0021 U	2-METHYLNAPHTHALENE CONC. (mg/kg)
BAPe 0.0	BENZO(A)PYRENE EQUIV. CONC. (mg/kg)

SCALE (FEET)
0 7 14

APTIM ENVIRONMENTAL & INFRASTRUCTURE, LLC
725 U.S. HIGHWAY 301 SOUTH
TAMPA, FLORIDA 33619
(813) 612-3600 OFFICE
(813) 626-1663 FAX

OFFICE:	DATE:	ACAD FILE:
TAMPA	2-18-22	1538B5

SOIL ANALYTICAL MAP - OVERSPILL BUCKETS JANUARY 12, 2022

CLIENT:	PM:
7-ELEVEN, INC.	BPB

LOCATION:
7-ELEVEN STORE No. 32702
12902 NEWSOME ROAD
DOVER, HILLSBOROUGH COUNTY, FLORIDA
FDEP FACILITY ID No. 29/9627485

DESIGNED:	DRAWN:	PROJECT NO.:	FIGURE:
GR	SDJF	631021538	5

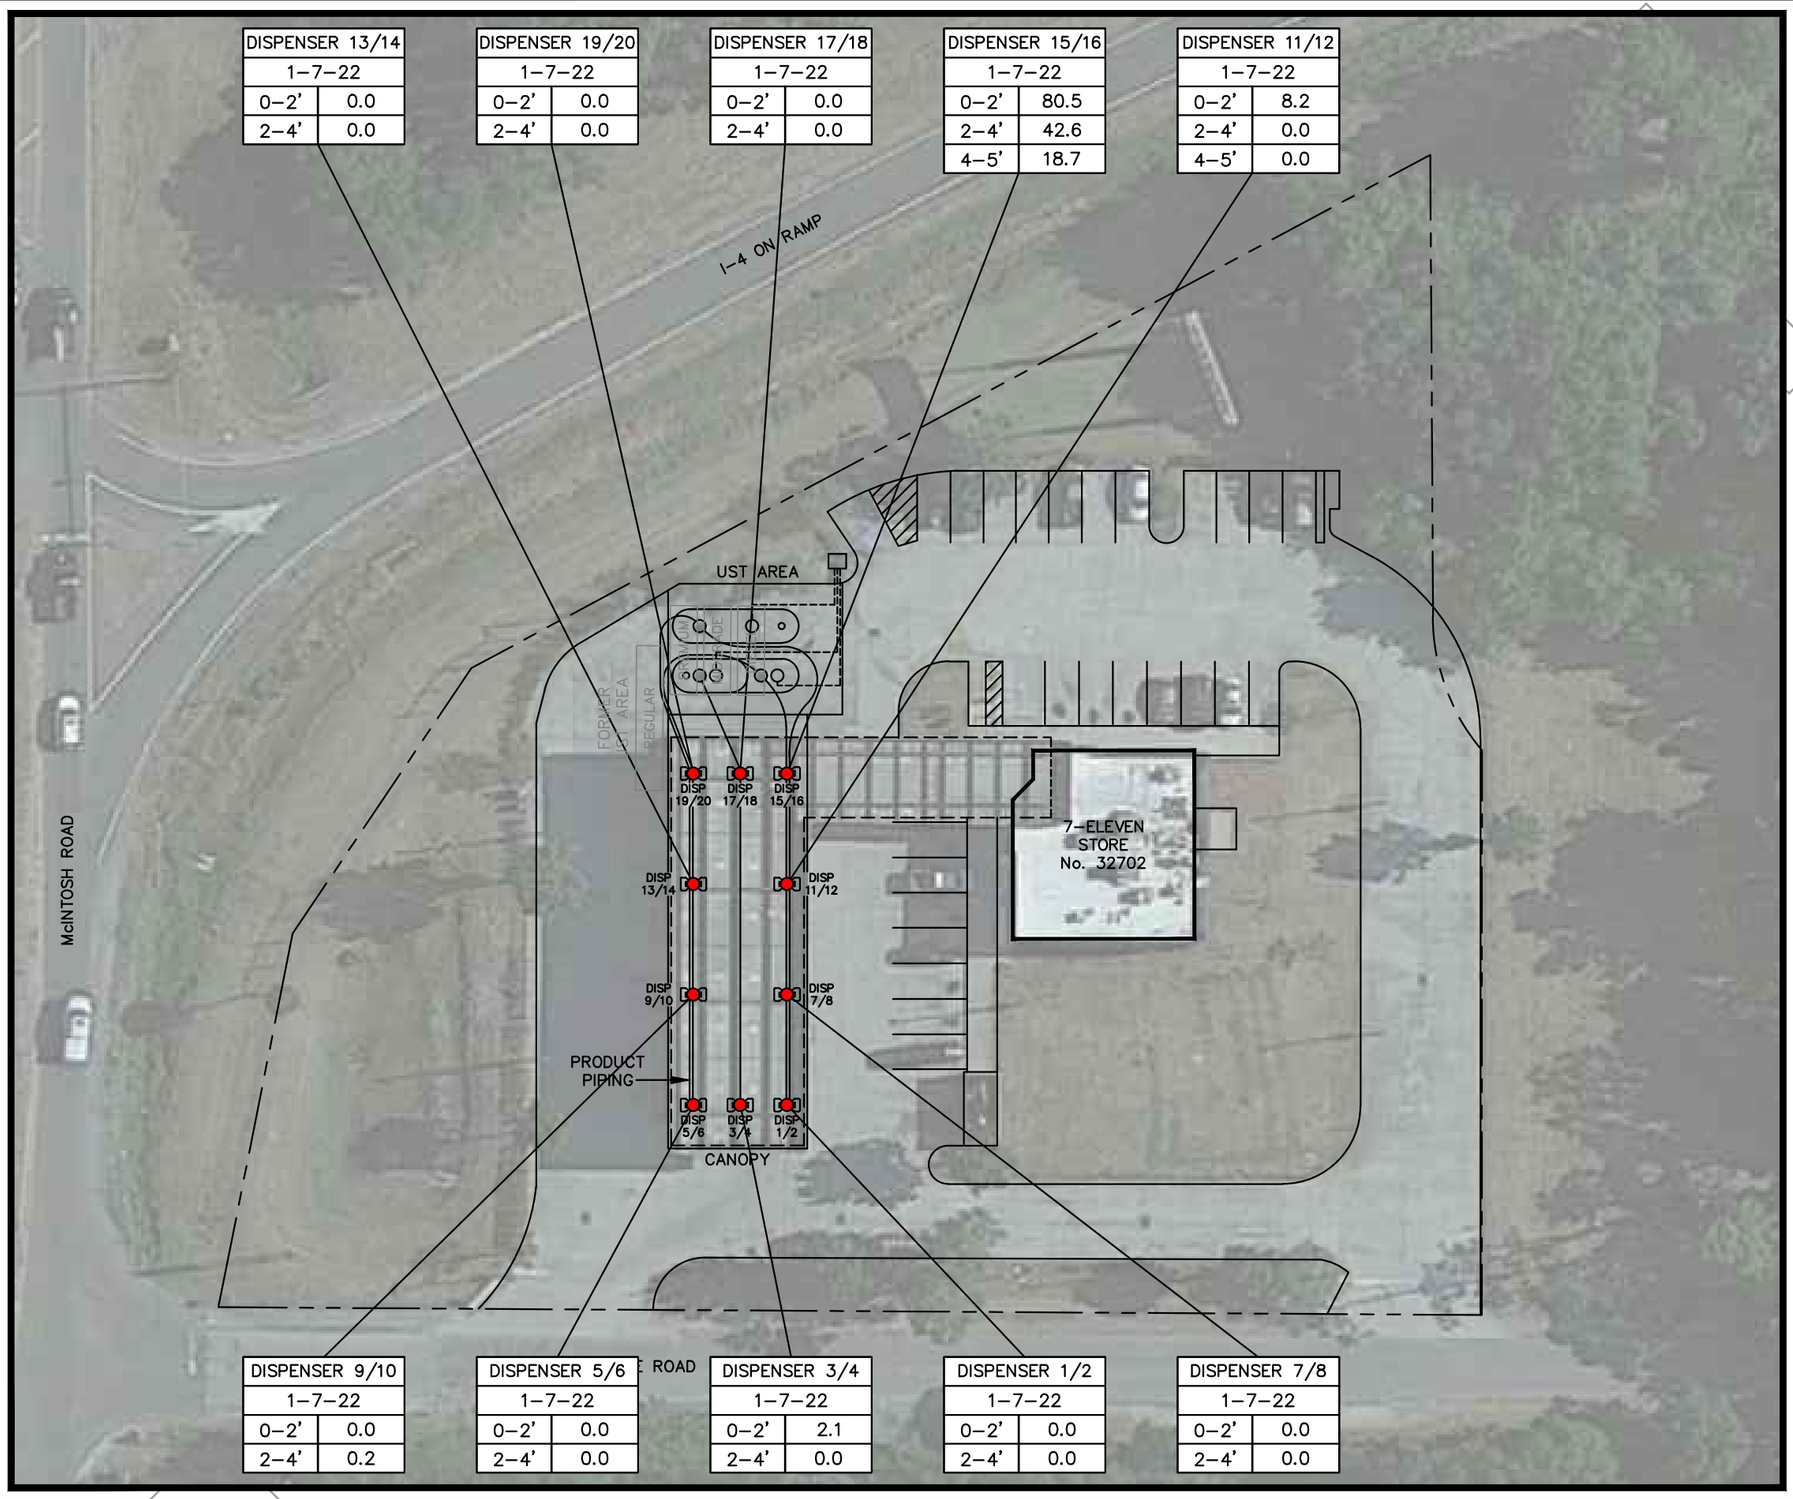

LEGEND:

APPROXIMATE PROPERTY BOUNDARY

SAMPLE LOCATION

DISPENSER 1/2	
1-7-22	
0-2'	0.0

SAMPLE IDENTIFICATION
DATE OF SAMPLE
DEPTH OF SAMPLE (FT)/ NET OVA READING (ppm)

N

SCALE (FEET)
0 45 90

APTIM ENVIRONMENTAL & INFRASTRUCTURE, LLC
725 U.S. HIGHWAY 301 SOUTH
TAMPA, FLORIDA 33619
(813) 612-3600 OFFICE
(813) 626-1663 FAX

OFFICE:	DATE:	ACAD FILE:
TAMPA	2-23-22	1538B6

OVA/PID READINGS MAP - DISPENSER UDC JANUARY 7, 2022

CLIENT:	PM:
7-ELEVEN, INC.	BPB

LOCATION:
7-ELEVEN STORE No. 32702
12902 NEWSOME ROAD
DOVER, HILLSBOROUGH COUNTY, FLORIDA
FDEP FACILITY ID No. 29/9627485

DESIGNED:	DRAWN:	PROJECT NO.:	FIGURE:
GR	SDJF	631021538	6

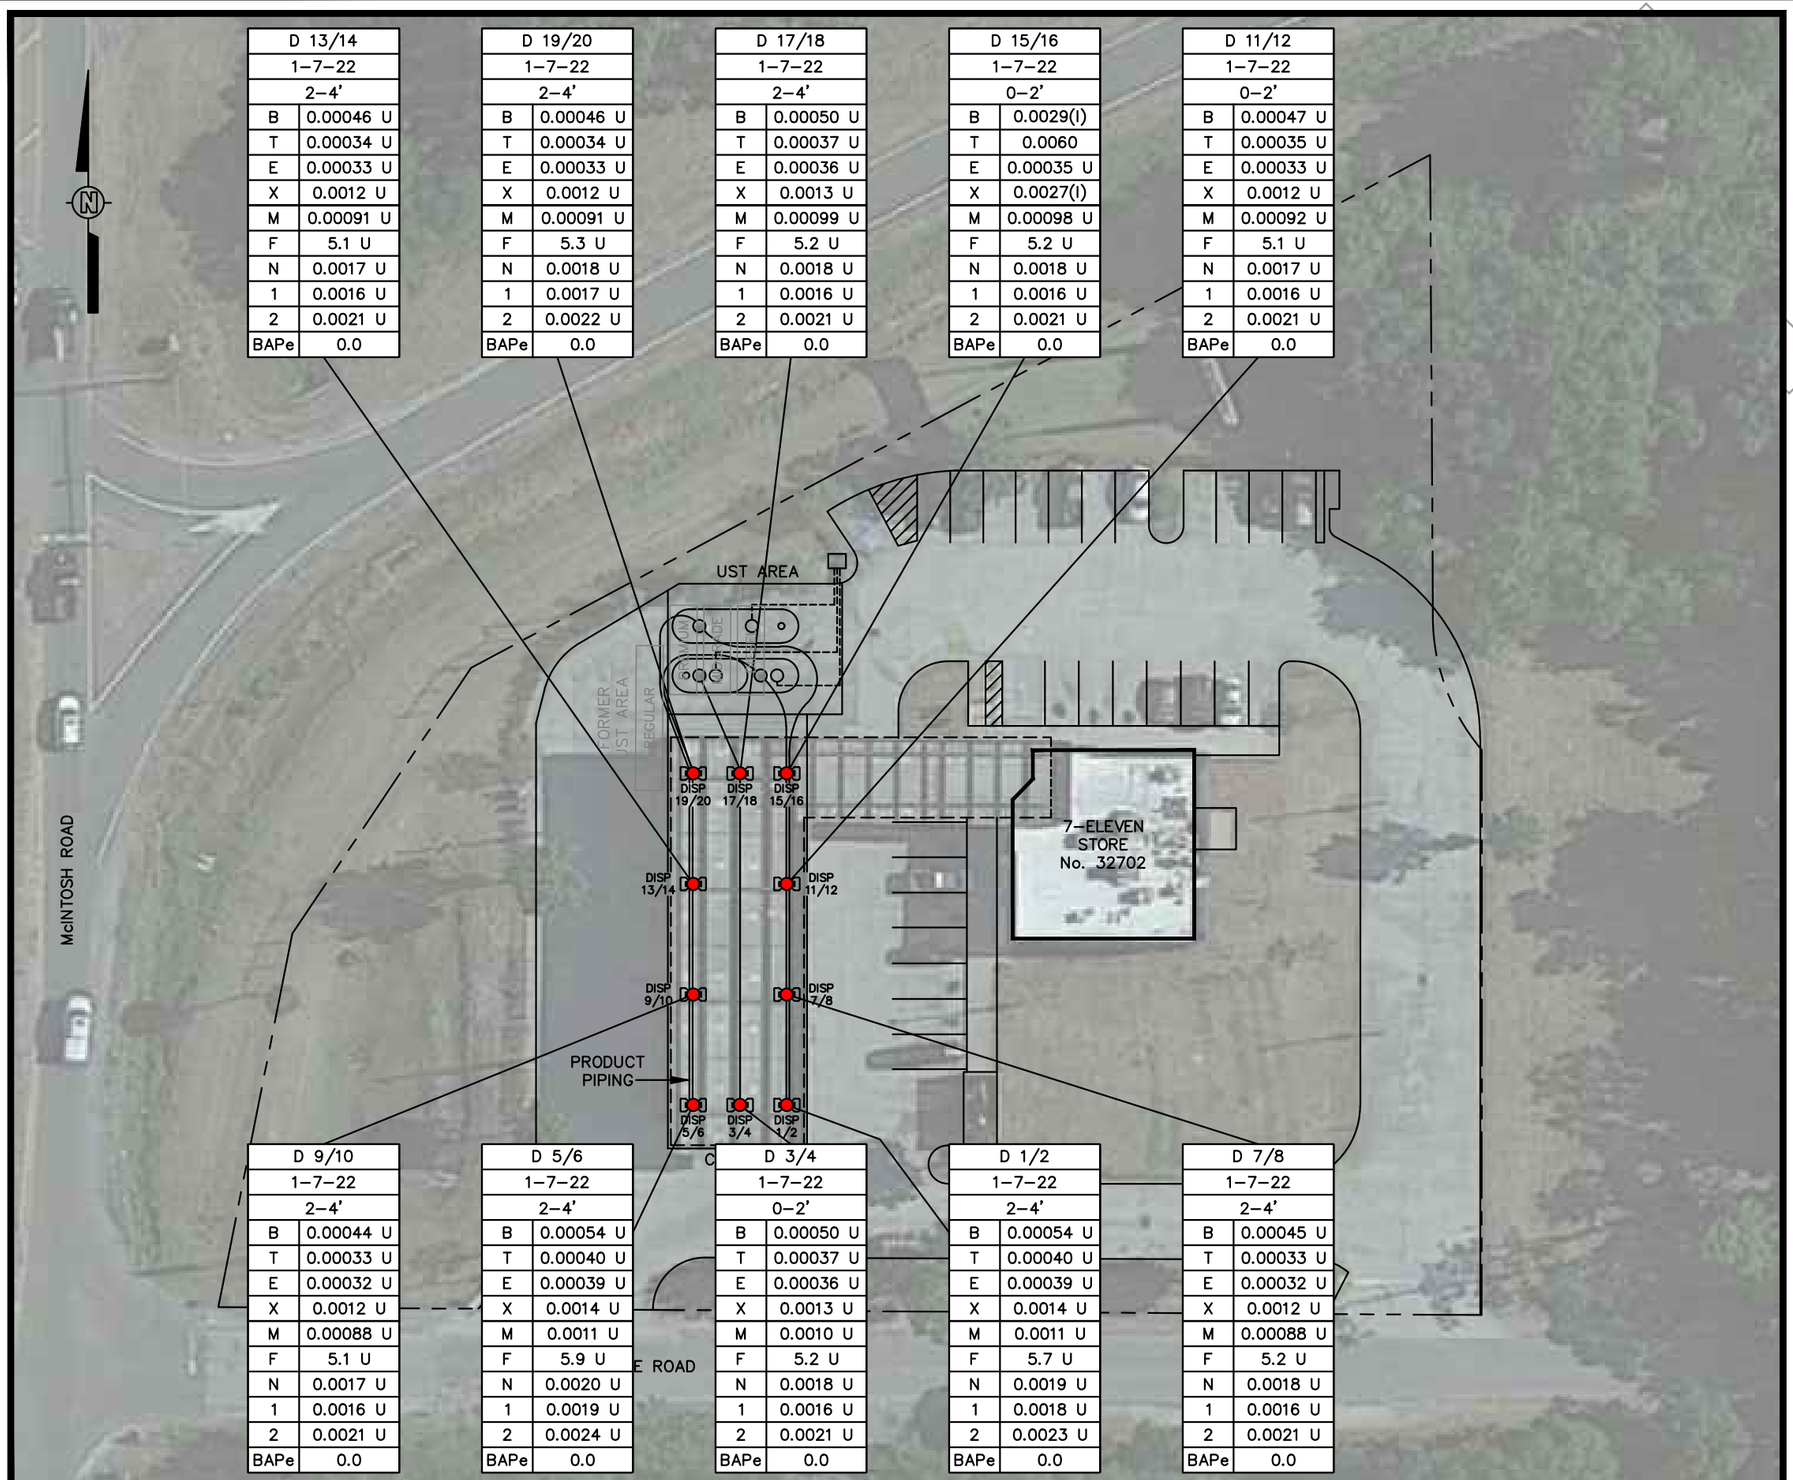

D 13/14	
1-7-22	
2-4'	
B	0.00046 U
T	0.00034 U
E	0.00033 U
X	0.0012 U
M	0.00091 U
F	5.1 U
N	0.0017 U
1	0.0016 U
2	0.0021 U
BAPe	0.0

D 19/20	
1-7-22	
2-4'	
B	0.00046 U
T	0.00034 U
E	0.00033 U
X	0.0012 U
M	0.00091 U
F	5.3 U
N	0.0018 U
1	0.0017 U
2	0.0022 U
BAPe	0.0

D 17/18	
1-7-22	
2-4'	
B	0.00050 U
T	0.00037 U
E	0.00036 U
X	0.0013 U
M	0.00099 U
F	5.2 U
N	0.0018 U
1	0.0016 U
2	0.0021 U
BAPe	0.0

D 15/16	
1-7-22	
0-2'	
B	0.0029(I)
T	0.0060
E	0.00035 U
X	0.0027(I)
M	0.00098 U
F	5.2 U
N	0.0018 U
1	0.0016 U
2	0.0021 U
BAPe	0.0

D 11/12	
1-7-22	
0-2'	
B	0.00047 U
T	0.00035 U
E	0.00033 U
X	0.0012 U
M	0.00092 U
F	5.1 U
N	0.0017 U
1	0.0016 U
2	0.0021 U
BAPe	0.0

D 9/10	
1-7-22	
2-4'	
B	0.00044 U
T	0.00033 U
E	0.00032 U
X	0.0012 U
M	0.00088 U
F	5.1 U
N	0.0017 U
1	0.0016 U
2	0.0021 U
BAPe	0.0

D 5/6	
1-7-22	
2-4'	
B	0.00054 U
T	0.00040 U
E	0.00039 U
X	0.0014 U
M	0.0011 U
F	5.9 U
N	0.0020 U
1	0.0019 U
2	0.0024 U
BAPe	0.0

D 3/4	
1-7-22	
0-2'	
B	0.00050 U
T	0.00037 U
E	0.00036 U
X	0.0013 U
M	0.0010 U
F	5.2 U
N	0.0018 U
1	0.0016 U
2	0.0021 U
BAPe	0.0

D 1/2	
1-7-22	
2-4'	
B	0.00054 U
T	0.00040 U
E	0.00039 U
X	0.0014 U
M	0.0011 U
F	5.7 U
N	0.0019 U
1	0.0018 U
2	0.0023 U
BAPe	0.0

D 7/8	
1-7-22	
2-4'	
B	0.00045 U
T	0.00033 U
E	0.00032 U
X	0.0012 U
M	0.00088 U
F	5.2 U
N	0.0018 U
1	0.0016 U
2	0.0021 U
BAPe	0.0

LEGEND:

APPROXIMATE PROPERTY BOUNDARY

SAMPLE LOCATION

D 1/2	
1-7-22	SAMPLE IDENTIFICATION
2-4'	DATE OF SAMPLE
B	0.00054 U — DEPTH OF SAMPLE (FEET)
T	0.00040 U — BENZENE CONCENTRATION (mg/kg)
E	0.00039 U — TOLUENE CONCENTRATION (mg/kg)
X	0.0014 U — ETHYLBENZENE CONC. (mg/kg)
M	0.0011 U — TOTAL XYLENES CONC. (mg/kg)
F	5.7 U — MTBE CONCENTRATION (mg/kg)
N	0.0019 U — TRPH CONCENTRATION (mg/kg)
1	0.0018 U — NAPHTHALENE CONC. (mg/kg)
2	0.0023 U — 1-METHYLNAPHTHALENE (mg/kg)
BAPe	0.0 — 2-METHYLNAPHTHALENE (mg/kg)
	BENZO(A)PYRENE EQUIV. (mg/kg)

SCALE (FEET)

0 45 90

APTIM ENVIRONMENTAL & INFRASTRUCTURE, LLC
725 U.S. HIGHWAY 301 SOUTH
TAMPA, FLORIDA 33619
(813) 612-3600 OFFICE
(813) 626-1663 FAX

OFFICE:	DATE:	ACAD FILE:
TAMPA	2-23-22	1538B7

SOIL ANALYTICAL MAP - DISPENSER UDC JANUARY 7, 2022

CLIENT: 7-ELEVEN, INC.

PM: BPB

LOCATION:
7-ELEVEN STORE No. 32702
12902 NEWSOME ROAD
DOVER, HILLSBOROUGH COUNTY, FLORIDA
FDEP FACILITY ID No. 29/9627485

DESIGNED:	DRAWN:	PROJECT NO.:	FIGURE:
GR	SDJF	631021538	7

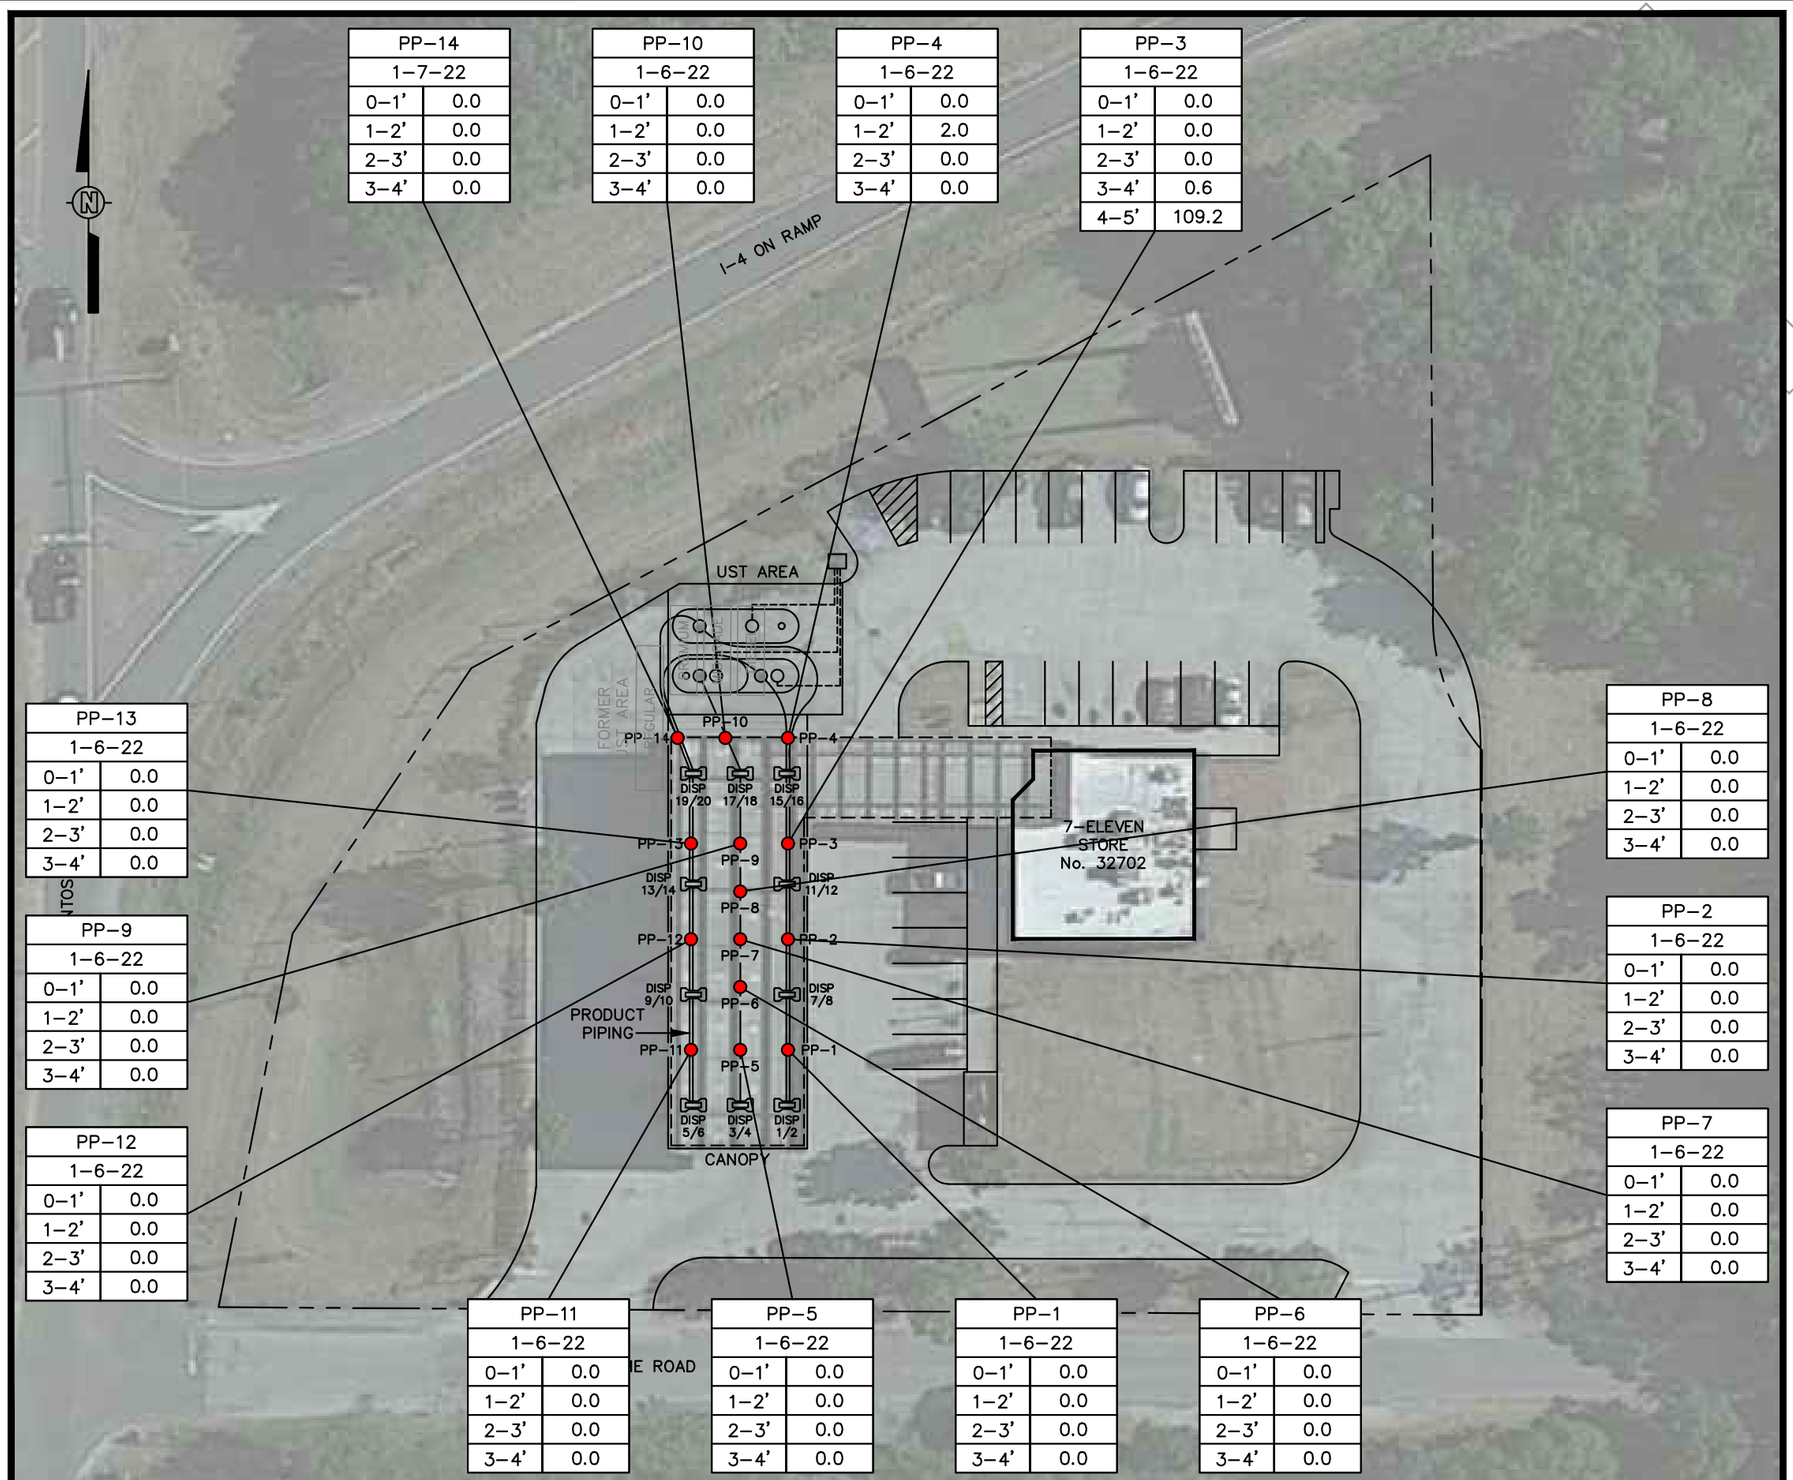

LEGEND:

APPROXIMATE PROPERTY BOUNDARY

SAMPLE LOCATION

PP-1	
1-6-22	
0-1'	0.0

SAMPLE IDENTIFICATION
DATE OF SAMPLE
DEPTH OF SAMPLE (FT)/ NET OVA READING (ppm)

SCALE (FEET)

0 45 90

APTIM ENVIRONMENTAL & INFRASTRUCTURE, LLC
725 U.S. HIGHWAY 301 SOUTH
TAMPA, FLORIDA 33619
(813) 612-3600 OFFICE
(813) 626-1663 FAX

OFFICE:	DATE:	ACAD FILE:
TAMPA	2-23-22	1538B8

OVA/PID READINGS MAP - PRODUCT PIPING JANUARY 6 and 7, 2022

CLIENT: 7-ELEVEN, INC.

PM: BPB

LOCATION:
7-ELEVEN STORE No. 32702
12902 NEWSOME ROAD
DOVER, HILLSBOROUGH COUNTY, FLORIDA
FDEP FACILITY ID No. 29/9627485

DESIGNED:	DRAWN:	PROJECT NO.:	FIGURE:
GR	SDJF	631021538	8

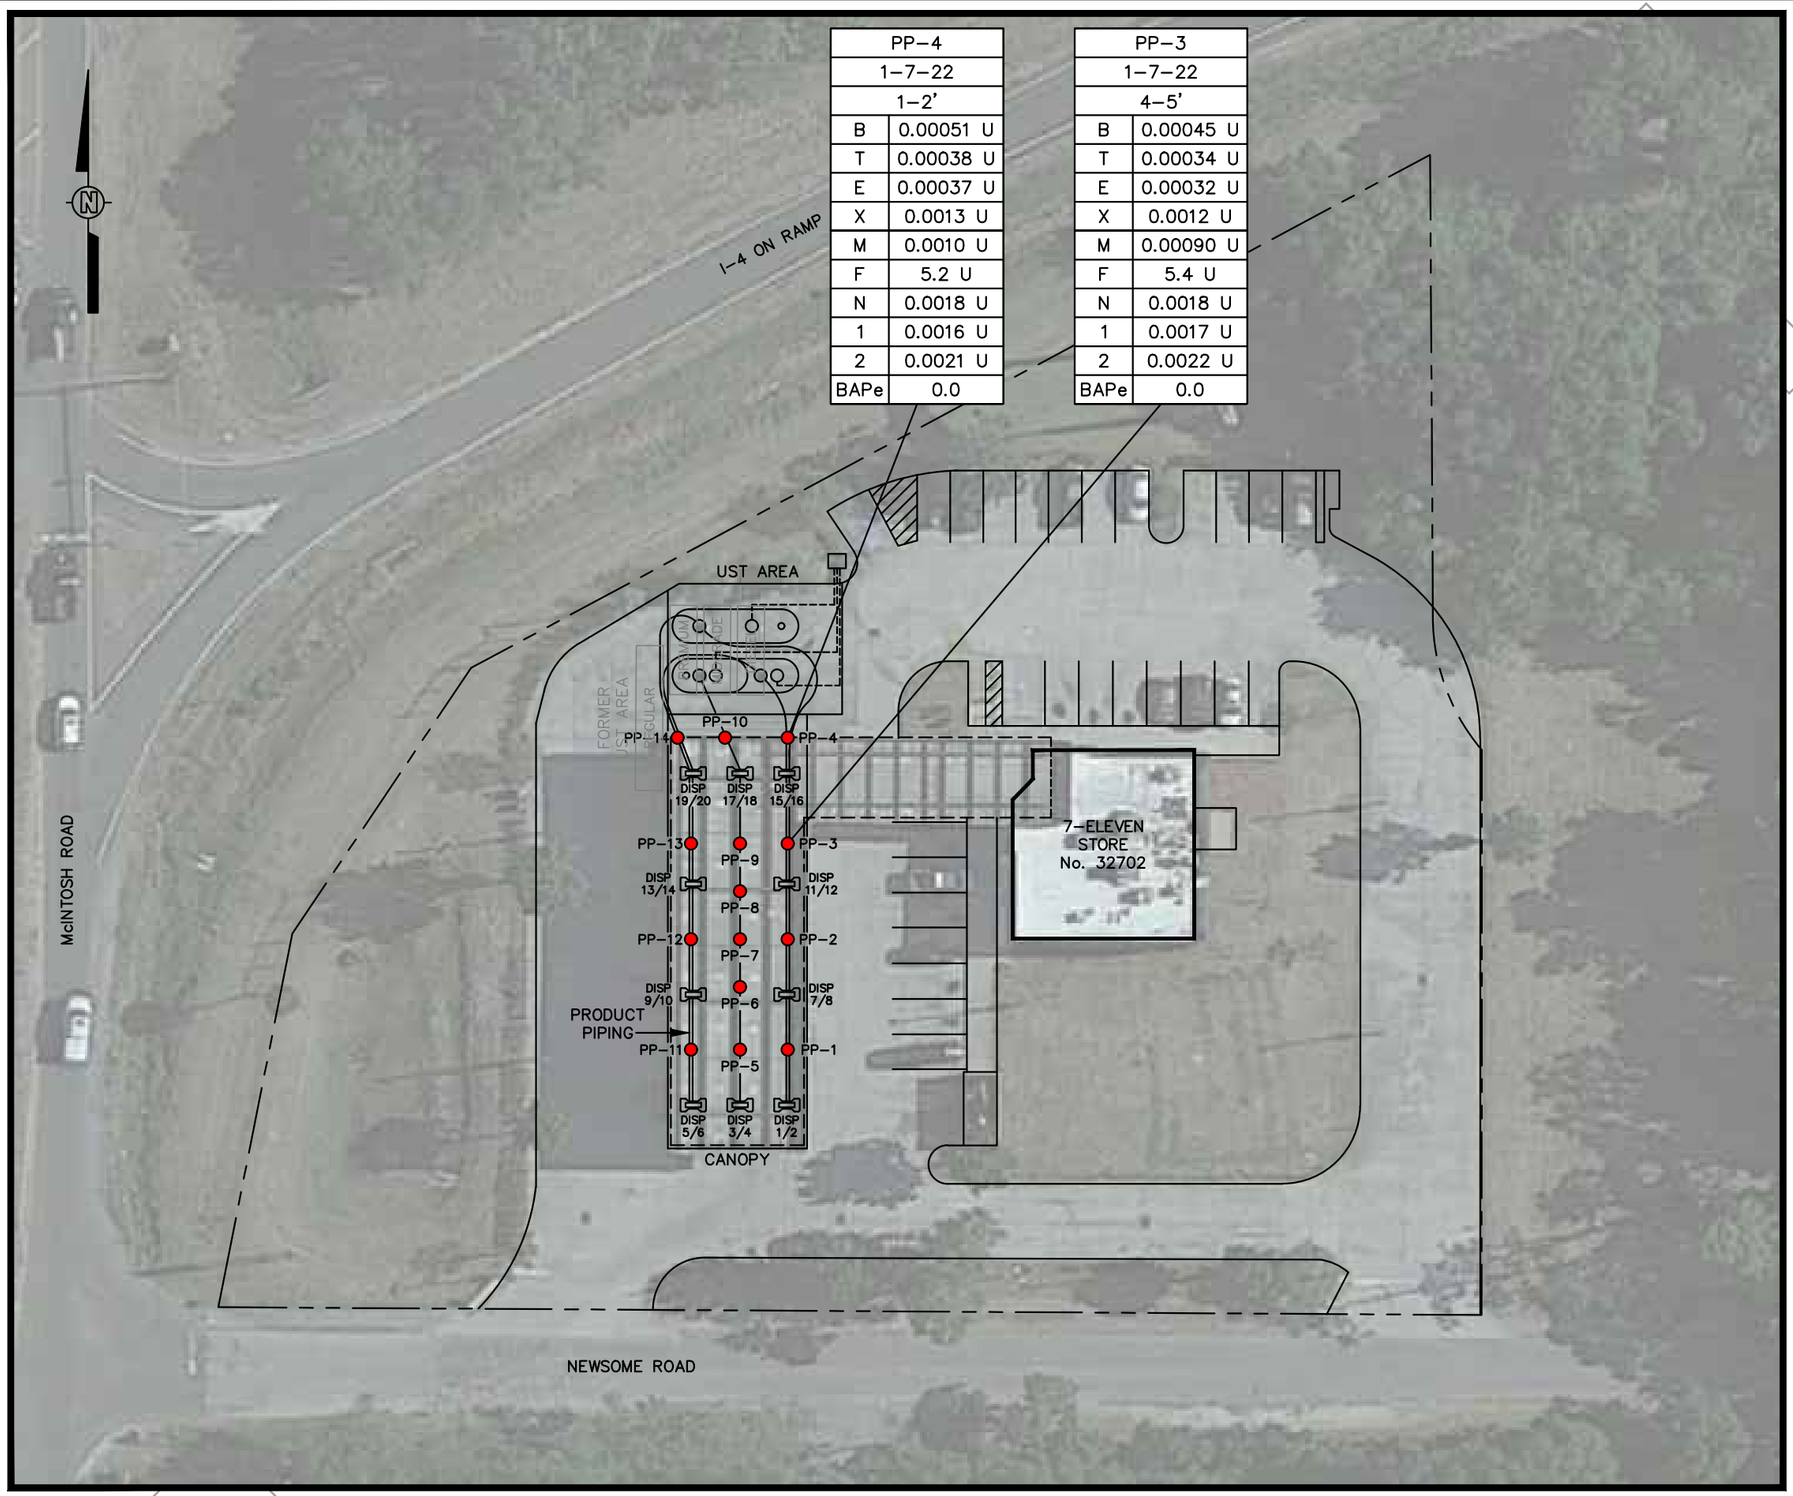

LEGEND:

APPROXIMATE PROPERTY BOUNDARY

SAMPLE LOCATION

PP–3	SAMPLE IDENTIFICATION
1–7–22	DATE OF SAMPLE
4–5'	DEPTH OF SAMPLE (FEET)
B 0.00045 U	BENZENE CONCENTRATION (mg/kg)
T 0.00034 U	TOLUENE CONCENTRATION (mg/kg)
E 0.00032 U	ETHYLBENZENE CONC. (mg/kg)
X 0.0012 U	TOTAL XYLENES CONC. (mg/kg)
M 0.00090 U	MTBE CONCENTRATION (mg/kg)
F 5.4 U	TRPH CONCENTRATION (mg/kg)
N 0.0018 U	NAPHTHALENE CONC. (mg/kg)
1 0.0017 U	1–METHYLNAPHTHALENE (mg/kg)
2 0.0022 U	2–METHYLNAPHTHALENE (mg/kg)
BAPe 0.0	BENZO(A)PYRENE EQUIV. (mg/kg)

SCALE (FEET)

0 45 90

APTIM ENVIRONMENTAL & INFRASTRUCTURE, LLC
725 U.S. HIGHWAY 301 SOUTH
TAMPA, FLORIDA 33619
(813) 612-3600 OFFICE
(813) 626-1663 FAX

OFFICE:	DATE:	ACAD FILE:
TAMPA	2–23–22	1538B9

SOIL ANALYTICAL MAP - PRODUCT PIPING JANUARY 7, 2022

CLIENT: 7–ELEVEN, INC.

PM: BPB

LOCATION:
7–ELEVEN STORE No. 32702
12902 NEWSOME ROAD
DOVER, HILLSBOROUGH COUNTY, FLORIDA
FDEP FACILITY ID No. 29/9627485

DESIGNED:	DRAWN:	PROJECT NO.:	FIGURE:
GR	SDJF	631021538	9

COMMISSION

Mariella Smith CHAIR
Pat Kemp VICE-CHAIR
Harry Cohen
Ken Hagan
Gwendolyn "Gwen" W. Myers
Kimberly Overman
Stacy White

DIRECTORS

Janet D. Lorton EXECUTIVE DIRECTOR
Elaine S. DeLeeuw ADMIN DIVISION
Sam Elrabi, P.E. WATER DIVISION
Rick Muratti, Esq. LEGAL DEPT
Reginald Sanford, MPH AIR DIVISION
Steffanie L. Wickham WASTE DIVISION
Sterlin Woodard, P.E. WETLANDS DIVISION

03/29/2022

7-Eleven Inc
PO Box 711
Dallas, TX 75221

Hillsborough County – Regulated Storage Tanks
7-Eleven #32702, 12902 Newsome Rd. Dover, FL
DEP Facility # 8627485
Chapter 62-761/762, FAC, Closure Assessment Report – Review

Dear Mr. Meyer:

The Environmental Protection Commission (EPC) is contracted with the Florida Department of Environmental Protection (Department) to conduct the Storage Tank System Compliance Verification Program for facilities located in Hillsborough County. The EPC has reviewed the February 25, 2022 Closure Assessment Report for the STP sumps, spill buckets and dispenser liners that was submitted by APTIM Environmental & Infrastructure LLC and received on February 25, 2022 for the above referenced facility. The February 25, 2022 Closure Assessment Report appears to comply with the Department's April 1998 "Storage Tank Closure Assessment Requirements".

The results as provided in the Closure Assessment Report do not indicate the presence of petroleum contamination in the area addressed in excess of Department Cleanup Target Levels. Please note that this letter does not certify that this site is not contaminated, and the Department reserves the right to require appropriate actions for this site in accordance with Chapter 62-780, Florida Administrative Code (FAC), if any contamination is discovered in the future in excess of Department Cleanup Target Levels.

If you have any questions, please contact Amanda Moseley at (813) 627-2600 Ext. 1333 or moseleya@epchc.org.

Sincerely,

Amanda Moseley

Amanda Moseley
Environmental Supervisor
STC, Waste Division

DRAFT

Detailed Facility Report

Facility Summary

FORMER STUCKEYS #297

4705 MCINTOSH ROAD, DOVER, FL 33527

FRS (Facility Registry Service) ID: 110028272713

EPA Region: 04

Latitude: 28.02172

Longitude: -82.24464

Locational Data Source: FRS

Industries: --

Indian Country: N

Enforcement and Compliance Summary

Statute	CWA
Compliance Monitoring Activities (5 years)	--
Date of Last Compliance Monitoring Activity	--
Compliance Status	Terminated Permit
Qtrs in Noncompliance (of 12)	0
Qtrs with Significant Violation	0
Informal Enforcement Actions (5 years)	--
Formal Enforcement Actions (5 years)	--
Penalties from Formal Enforcement Actions (5 years)	--
EPA Cases (5 years)	--
Penalties from EPA Cases (5 years)	--

Regulatory Information

Clean Air Act (CAA): No Information

Clean Water Act (CWA): Non-Major, Permit Terminated; Compliance Tracking Off (FLG912713)

Resource Conservation and Recovery Act (RCRA): No Information

Safe Drinking Water Act (SDWA): No Information

Other Regulatory Reports

Air Emissions Inventory (EIS): No Information

Greenhouse Gas Emissions (eGGRT): No Information

Toxic Releases (TRI): No Information

Compliance and Emissions Data Reporting Interface (CEDRI): No Information

Go To Enforcement/Compliance Details

Known Data Problems <https://epa.gov/resources/echo-data/known-data-problems>

Facility/System Characteristics

Facility/System Characteristics

System	Statute	Identifier	Universe	Status	Areas	Permit Expiration Date	Indian Country	Latitude	Longitude
FRS		110028272713					N	28.02172	-82.24464
ICIS-NPDES	CWA	FLG912713	Non-Major: General Permit Covered Facility	Terminated; Compliance Tracking Off		12/26/2011	N	28.021911	-82.24463

Facility Address

System	Statute	Identifier	Facility Name	Facility Address	Facility County
FRS		110028272713	FORMER STUCKEYS #297	4705 MCINTOSH ROAD, DOVER, FL 33527	Hillsborough County
ICIS-NPDES	CWA	FLG912713	FORMER STUCKEYS #297	4705 MCINTOSH ROAD, DOVER, FL 33527	Hillsborough County

Facility SIC (Standard Industrial Classification) Codes

System	Identifier	SIC Code	SIC Description

No data records returned

Facility NAICS (North American Industry Classification System) Codes

System	Identifier	NAICS Code	NAICS Description

No data records returned

Facility Industrial Effluent Guidelines

Identifier	Effluent Guideline (40 CFR Part)	Effluent Guideline Description

No data records returned

Facility Tribe Information

Reservation Name	Tribe Name	EPA Tribal ID	Distance to Tribe (miles)
Tampa Reservation	Seminole Tribe of Florida	100000266	8

Enforcement and Compliance

Compliance Monitoring History

Last 5 Years

Statute	Source ID	System	Activity Type	Compliance Monitoring Type	Lead Agency	Date	Finding (if applicable)

No data records returned

Entries in italics are not included in ECHO's Compliance Monitoring Activity counts because they are not compliance monitoring strategy <https://www.epa.gov/compliance/compliance-monitoring-programs> *activities or because they are not counted as inspections within EPA's Annual Results* <https://www.epa.gov/enforcement/enforcement-data-and-results>.

Compliance Summary Data

Statute	Source ID	Current SNC (Significant Noncompliance)/HPV (High Priority Violation)	Current As Of	Qtrs with NC (Noncompliance) (of 12)	Data Last Refreshed
CWA	FLG912713	No	12/31/2023	0	03/15/2024

Three-Year Compliance History by Quarter

Statute	Program/Pollutant/Violation Type	QTR 1	QTR 2	QTR 3	QTR 4	QTR 5	QTR 6	QTR 7	QTR 8	QTR 9	QTR 10	QTR 11	QTR 12	QTR 13+
CWA (Source ID: FLG912713)		01/01-03/31/21	04/01-06/30/21	07/01-09/30/21	10/01-12/31/21	01/01-03/31/22	04/01-06/30/22	07/01-09/30/22	10/01-12/31/22	01/01-03/31/23	04/01-06/30/23	07/01-09/30/23	10/01-12/31/23	01/01-03/15/24
	Facility-Level Status	Terminated Permit	Terminated Permit	Terminated Permit	Terminated Permit	Terminated Permit	Terminated Permit	Terminated Permit	Terminated Permit	Terminated Permit	Terminated Permit	Terminated Permit	Terminated Permit	Terminated Permit
	Quarterly Noncompliance Report History													

Informal Enforcement Actions

Last 5 Years

Statute	System	Source ID	Type of Action	Lead Agency	Date

No data records returned

Entries in italics are not counted as "informal enforcement actions" in EPA policies pertaining to enforcement response tools.

Formal Enforcement Actions

Last 5 Years

Statute	System	Law/ Section	Source ID	Type of Action	Case No.	Lead Agency	Case Name	Issued/ Filed Date	Settlements/ Actions	Settlement/ Action Date	Federal Penalty Assessed	State/ Local Penalty Assessed	Penalty Amount Collected	SEP Value	Comp Action Cost

No data records returned

Environmental Conditions

Watersheds

12-Digit WBD (Watershed Boundary Dataset) HUC (RAD (Reach Address Database))	WBD (Watershed Boundary Dataset) Subwatershed Name (RAD (Reach Address Database))	State Water Body Name (ICIS (Integrated Compliance Information System))	Beach Closures Within Last Year	Beach Closures Within Last Two Years	Pollutants Potentially Related to Impairment	Watershed with ESA (Endangered Species Act)-listed Aquatic Species?
031002050302	Selfner Canal	--	No	No	--	Yes

Assessed Waters From Latest State Submission (ATTAINS)

State	Report Cycle	Assessment Unit ID	Assessment Unit Name	Water Condition	Cause Groups Impaired	Drinking Water Use	Ecological Use	Fish Consumption Use	Recreation Use	Other Use
FL	2020	FL1547	SEFFNER CANAL	Impaired - 303(d) Listed	ALGAL GROWTH | NUTRIENTS | ORGANIC ENRICHMENT/OXYGEN DEPLETION | PATHOGENS	--	Not Supporting	--	Not Supporting	--

Air Quality Nonattainment Areas

Pollutant	Within Nonattainment Status Area?	Nonattainment Status Applicable Standard(s)	Within Maintenance Status Area?	Maintenance Status Applicable Standard(s)
Ozone	No	--	Yes	1-Hour Ozone (1979)
Lead	No	--	No	--
Particulate Matter	No	--	No	--
Carbon Monoxide	No	--	No	--
Sulfur Dioxide	No	--	No	--

Pollutants

Toxics Release Inventory History of Reported Chemicals Released or Transferred in Pounds per Year at Site

TRI Facility ID	Year	Air Emissions	Surface Water Discharges	Off-Site Transfers to POTWs (Publicly Owned Treatment Works)	Underground Injections	Disposal to Land	Total On-Site Releases	Total Off-Site Transfers

No data records returned

Toxics Release Inventory Total Releases and Transfers in Pounds by Chemical and Year

Chemical Name

No data records returned

CWA (Clean Water Act) Discharge Monitoring Report (DMR) Pollutant Loadings

DMR and TRI Multi-Year Loading Report

NPDES ID	Description

No data records returned

Community

Environmental Justice

This section shows indexes from EJScreen, EPA's screening tool for environmental justice (EJ) concerns. EPA uses these indexes to identify geographic areas that may warrant further consideration or analysis for potential EJ concerns. Use of these indexes does not designate an area as an "EJ community" or "EJ facility." EJScreen provides screening level indicators, not a determination of the existence or absence of EJ concerns. For more information, see the EJScreen home page.

EJScreen Indexes Shown

Compare to ◉ US ○ State

Index Type ○ Environmental Justice ◉ Supplemental

Related Reports

EJScreen Community Report

Download Data

Census Block Group ID: 120570121061	US (Percentile)	
Supplemental Indexes	**Facility Census Block Group**	**1-mile Max**
Count of Indexes At or Above 80th Percentile	**1**	**9**
Particulate Matter 2.5	56	! 83
Ozone	72	! 93
Diesel Particulate Matter	67	! 82
Air Toxics Cancer Risk	58	! 85
Air Toxics Respiratory Hazard Index	78	78
Toxic Releases to Air	70	! 90
Traffic Proximity	73	! 89
Lead Paint	39	73
Risk Management Plan (RMP) Facility Proximity	68	! 82
Hazardous Waste Proximity	30	39
Superfund Proximity	! 80	! 92
Underground Storage Tanks (UST)	64	! 82
Wastewater Discharge	24	79

○ Facility 1-mile Radius ☐ Facility Census Block Group

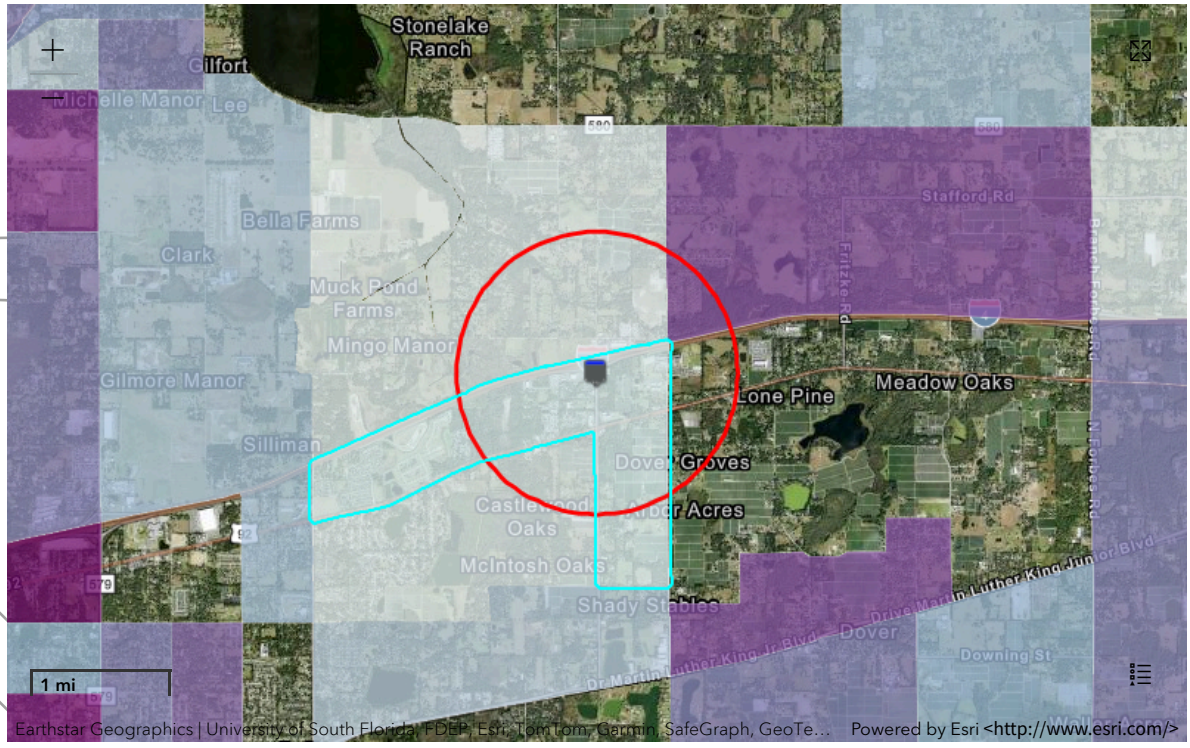

Demographic Profile of Surrounding Area (1-Mile Radius)

This section provides demographic information regarding the community surrounding the facility. ECHO compliance data alone are not sufficient to determine whether violations at a particular facility had negative impacts on public health or the environment. Statistics are based upon the 2010 U.S. Census and 2017 - 2021 American Community Survey (ACS) 5-year Summary and are accurate to the extent that the facility latitude and longitude listed below are correct. EPA's spatial processing methodology considers the overlap between the selected radii and the census blocks (for U.S. Census demographics) and census block groups (for ACS demographics) in determining the demographics surrounding the facility. For more detail about this methodology, see the DFR Data Dictionary <https://epa.gov/help/reports/dfr-data-dictionary#demographic>.

General Statistics (U.S. Census)	
Total Persons	1,161
Population Density	374/sq.mi.
Housing Units in Area	425

General Statistics (ACS (American Community Survey))	
Total Persons	1,592
Percent People of Color	34%
Households in Area	548
Households on Public Assistance	21
Persons With Low Income	421
Percent With Low Income	27%

Geography	
Radius of Selected Area	1 mi.
Center Latitude	28.02172
Center Longitude	-82.24464
Land Area	98%
Water Area	2%

Income Breakdown (ACS (American Community Survey)) - Households (%)	
Less than $15,000	41 (7.47%)
$15,000 - $25,000	21 (3.83%)
$25,000 - $50,000	124 (22.59%)
$50,000 - $75,000	111 (20.22%)
Greater than $75,000	252 (45.9%)

Age Breakdown (U.S. Census) - Persons (%)	
Children 5 years and younger	80 (7%)
Minors 17 years and younger	293 (25%)
Adults 18 years and older	868 (75%)
Seniors 65 years and older	130 (11%)

Race Breakdown (U.S. Census) - Persons (%)	
White	1,017 (88%)
African-American	38 (3%)
Hispanic-Origin	211 (18%)
Asian/Pacific Islander	29 (3%)
American Indian	3 (0%)
Other/Multiracial	74 (6%)

Education Level (Persons 25 & older) (ACS (American Community Survey)) - Persons (%)	
Less than 9th Grade	83 (7.55%)
9th through 12th Grade	81 (7.36%)
High School Diploma	333 (30.27%)
Some College/2-year	210 (19.09%)
B.S./B.A. (Bachelor of Science/Bachelor of Arts) or More	270 (24.55%)

Related Topics: Envirofacts

FRS

FRS Facility Detail Report

FORMER STUCKEYS #297

EPA Registry Id: 110028272713
4705 MCINTOSH ROAD
DOVER, FL 33527

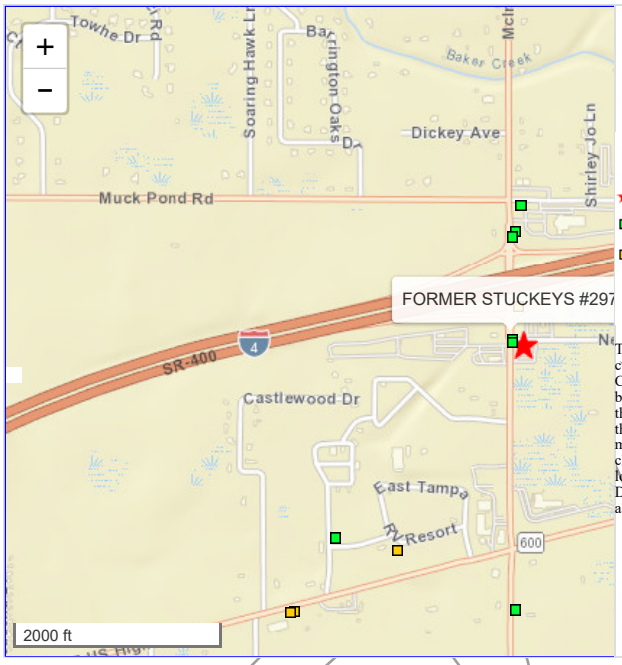

Legend

- Selected Facility
- EPA Facility of Interest
- State/Tribe Facility of Interest

The facility locations displayed come from the FRS Spatial Coordinates tables. They are the best representative locations for the displayed facilities based on the accuracy of the collection method and quality assurance checks performed against each location. The North American Datum of 1983 is used to display all coordinates.

Facility Registry Service Links:

- Facility Registry Service (FRS) Overview
- FRS Facility Query
- FRS Organization Query
- EZ Query
- FRS Physical Data Model
- FRS Geospatial Model

Report an Error

Environmental Interests

Information System	System Facility Name	Information System Id/Report Link	Environmental Interest Type	Data Source	Last Updated Date	Supplemental Environmental Interests:
NATIONAL POLLUTANT DISCHARGE ELIMINATION SYSTEM (ICIS-NPDES)	FORMER STUCKEYS #297	FLG912713	ICIS-NPDES NON-MAJOR	ICIS		**ICIS**-ENFORCEMENT/COMPLIANCE ACTIVITY
FLORIDA - FIESTA DATA MAINTENANCE	FORMER STUCKEYS #297	76372	STATE MASTER	FLORIDA DEP		**WAFR**-FLG912713 NPDES PERMIT

Additional EPA Reports: MyEnvironment Enforcement and Compliance Site Demographics Facility Coordinates Viewer Environmental Justice Map Viewer Watershed Report

Standard Industrial Classification Codes (SIC)

No SIC Codes returned.

National Industry Classification System Codes (NAICS)

No NAICS Codes returned.

Facility Codes and Flags

EPA Region:	04
Duns Number:	
Congressional District Number:	15
Legislative District Number:	
HUC Code/Watershed:	03100205 / HILLSBOROUGH
US Mexico Border Indicator:	
Federal Facility:	NO
Tribal Land:	NO

Facility Mailing Addresses

Affiliation Type	Delivery Point	City Name	State	Postal Code	Information System
CONSULTANT	1209 TECH BOULEVARD SUITE 202	TAMPA	FL	33619	FDM
PERMITTEE	4683 VIA BENDITA	SANTA BARBARA	CA	931102346	FDM
APPLICANT	4683 VIA BENDITA	SANTA BARBARA	CA	931102346	FDM
PERMITEE	4683 VIA BENDITA	SANTA BARBARA	CA	931102346	FDM
OWNER	4683 VIA BENDITA	SANTA BARBARA	CA	931102346	NPDES

Alternative Names

No Alternative Names returned.

Organizations

Affiliation Type	Name	DUNS Number	Information System	Mailing Address
OWNER	RON MITTON		NPDES	View
CONSULTANT	ENVIRONMENTAL COMPLIANCE SERVICES INC		FDM	View
PERMITEE	128 CASTILLA STREET LLC		FDM	View
APPLICANT	128 CASTILLA STREET LLC		FDM	View

Contacts

Affiliation Type	Full Name	Office Phone	Information System	Mailing Address
PERMITTEE	RON MITTON		FDM	View
CONSULTANT	JON BERNTSEN	8136125900	FDM	View
APPLICANT	RON MITTON		FDM	View

Query executed on: MAR-18-2024

Last updated on September 24, 2015

DRAFT

FORMER STUCKEYS #297
4705 MCINTOSH ROAD
DOVER, FL 33527

Inquiry Number:
March 18, 2024

EDR Site Report™

DRAFT

6 Armstrong Road, 4th floor
Shelton, CT 06484
Toll Free: 800.352.0050
www.edrnet.com

TABLE OF CONTENTS

The EDR-Site Report™ is a comprehensive presentation of government filings on a facility identified in a search of federal, state and local environmental databases.

Section 1: Facility Detail Reports . . . . . Page 3

All available detailed information from databases where sites are identified.

Section 2: Databases and Update Information. . . . . Page 8

Name, source, update dates, contact phone number and description of each of the databases for this report.

Thank you for your business.
Please contact EDR at 1-800-352-0050
with any questions or comments.

Disclaimer - Copyright and Trademark Notice

This report contains information obtained from a variety of public and other sources reasonably available to Environmental Data Resources , Inc. It cannot be concluded from this Report that coverage information for the target and surrounding properties does not exist from other sources. **NO WARRANTY EXPRESSED OR IMPLIED, IS MADE WHATSOEVER IN CONNECTION WITH THIS REPORT. ENVIRONMENTAL DATA RESOURCES, INC. SPECIFICALLY DISCLAIMS THE MAKING OF ANYSUCH WARRANTIES, INCLUDING WITHOUT LIMITATION, MERCHANTABILITY OR FITNESS FOR A PARTICULAR USE OR PURPOSE. ALL RISK IS ASSUMED BY THE USER. IN NO EVENT SHALL ENVIRONMENTAL DATA RESOURCES, INC. BE LIABLE TO ANYONE, WHETHER ARISING OUT OF ERRORS OR OMISSIONS, NEGLIGENCE, ACCIDENT OR ANY OTHER CAUSE, FOR ANY LOSS OR DAMAGE, INCLUDING, WITHOUT LIMITATION, SPECIAL, INCIDENTAL, CONSEQUENTIAL, OR EXEMPLARY DAMAGES.ANY LIABILITY ON THE PART OF ENVIRONMENTAL DATA RESOURCES, INC. IS STRICTLY LIMITED TO A REFUND OF THE AMOUNT PAID FOR THIS REPORT.**Purchaser accepts this report "AS IS". Any analyses, estimates, ratings, or risk codes provided in this report are provided for illustrative purposes only, and are not intended to provide, nor should they be interpreted as providing any facts regarding, or prediction or forecast of, any environmental risk for any property. Only a Phase I Environmental Site Assesment performed by an environmental professional can produce information regarding the environmental risk for any property. Additionally, the information provided in this Report is not to be construed as legal advice.

Copyright 2020 by Environmental Data Resources, Inc. All rights reserved. Reproduction in any media or format, in whole or in part, of any report or map of Environmental Data Resources, Inc., or its affiliates, is prohibited without prior written permission.

EDR and its logos (including Sanborn and Sanborn Map) are trademarks of Environmental Data Resources, Inc. or its affiliates. All other trademarks used herein are the property of their respective owners.

SECTION 1: FACILITY DETAIL REPORTS

FORMER STUCKEYS #297
4705 MCINTOSH ROAD
DOVER, FL 33527
EDR ID #1010052344

Databases:
ECHO: Enforcement & Compliance History Information
FINDS: Facility Index System/Facility Registry System

ECHO:

Envid:	1010052344
Registry ID:	110028272713
DFR URL:	http://echo.epa.gov/detailed-facility-report?fid=110028272713
Name:	FORMER STUCKEYS #297
Address:	4705 MCINTOSH ROAD
City,State,Zip:	DOVER, FL 33527

FINDS:

Registry ID:	110028272713
Name:	FORMER STUCKEYS #297
Address:	4705 MCINTOSH ROAD
City,State,Zip:	DOVER, FL 33527

Click Here for FRS Facility Detail Report:

Environmental Interest/Information System:
The Florida Integrated Environmental System Today (FIESTA) Data Maintenance (FDM) System maintains entity, environmental interest, and affiliation data. The National Pollutant Discharge Elimination System (NPDES) module of the Integrated Compliance Information System (ICIS). Under NPDES, all facilities that discharge pollutants from any point source into waters of the United States are required to obtain a permit. The permit will likely contain limits on what can be discharged, impose monitoring and reporting requirements, and include other provisions to ensure that the discharge does not adversely affect water quality.

Supplemental Address:	Not reported
FIPS Code:	12057
Country Name:	UNITED STATES
Federal Facility:	Not reported
Federal Agency:	Not reported
Tribal Land:	Not reported
Tribal Name:	Not reported
Congressional District:	09
Census:	120570121061001
Hydrologic Unit Code:	03100205
EPA Region:	04
Site Type:	STATIONARY
Location Description:	Not reported
Date Created:	27-FEB-07
Date Updated:	05-MAR-13
U.S-Mexico Border:	Not reported
Information System Abbreviated Name:	FDM:76372, NPDES:FLG912713
Latitude:	28.02172
Longitude:	-82.24464
Conveyor:	FRS-GEOCODE
Horizontal Collection:	ADDRESS MATCHING-HOUSE NUMBER
Horizontal Accuracy:	30
Reference Point:	CENTER OF A FACILITY OR STATION
Horizontal Datum:	NAD83
Coordinates Source:	Not reported

Organization:

Registry ID:	110028272713
Program System Name:	FDM
Program System ID:	76372
Env. Interest Type:	STATE MASTER
Contact Type:	PERMITEE
Start Date:	13-DEC-06
End Date:	Not reported
Organization Name:	128 CASTILLA STREET LLC
Organization Type:	PRIVATE
Duns Number:	Not reported
Division Name:	Not reported
Phone Number:	Not reported
Alternate Phone Number:	Not reported
Fax Number:	Not reported
Email:	Not reported
EIN:	Not reported
State Business ID:	Not reported
Parent Name:	Not reported
Standard Parent Name:	Not reported

DRAFT

SECTION 1: FACILITY DETAIL REPORTS

...Continued...

Parent Duns Number:	Not reported
Mailing Address:	4683 VIA BENDITA
Supplemental Address:	Not reported
City:	SANTA BARBARA
State:	CALIFORNIA
Zip:	931102346
Country:	UNITED STATES

Registry ID:	110028272713
Program System Name:	FDM
Program System ID:	76372
Env. Interest Type:	STATE MASTER
Contact Type:	CONSULTANT
Start Date:	19-DEC-06
End Date:	Not reported
Organization Name:	ENVIRONMENTAL COMPLIANCE SERVICES INC
Organization Type:	UNKNOWN
Duns Number:	Not reported
Division Name:	Not reported
Phone Number:	Not reported
Alternate Phone Number:	Not reported
Fax Number:	Not reported
Email:	Not reported
EIN:	Not reported
State Business ID:	Not reported
Parent Name:	Not reported
Standard Parent Name:	Not reported
Parent Duns Number:	Not reported
Mailing Address:	1209 TECH BOULEVARD SUITE 202
Supplemental Address:	Not reported
City:	TAMPA
State:	FLORIDA
Zip:	33619
Country:	UNITED STATES

Registry ID:	110028272713
Program System Name:	FDM
Program System ID:	76372
Env. Interest Type:	STATE MASTER
Contact Type:	APPLICANT
Start Date:	13-DEC-06
End Date:	Not reported
Organization Name:	128 CASTILLA STREET LLC
Organization Type:	PRIVATE
Duns Number:	Not reported
Division Name:	Not reported
Phone Number:	Not reported
Alternate Phone Number:	Not reported
Fax Number:	Not reported
Email:	Not reported
EIN:	Not reported
State Business ID:	Not reported
Parent Name:	Not reported
Standard Parent Name:	Not reported
Parent Duns Number:	Not reported
Mailing Address:	4683 VIA BENDITA
Supplemental Address:	Not reported
City:	SANTA BARBARA
State:	CALIFORNIA
Zip:	931102346
Country:	UNITED STATES

Registry ID:	110028272713
Program System Name:	NPDES
Program System ID:	FLG912713
Env. Interest Type:	ICIS-NPDES NON-MAJOR
Contact Type:	OWNER
Start Date:	Not reported
End Date:	Not reported
Organization Name:	RON MITTON
Organization Type:	UNKNOWN
Duns Number:	Not reported
Division Name:	Not reported
Phone Number:	Not reported
Alternate Phone Number:	Not reported
Fax Number:	Not reported
Email:	Not reported
EIN:	Not reported
State Business ID:	Not reported
Parent Name:	Not reported
Standard Parent Name:	Not reported
Parent Duns Number:	Not reported
Mailing Address:	4683 VIA BENDITA
Supplemental Address:	Not reported
City:	SANTA BARBARA

DRAFT

SECTION 1: FACILITY DETAIL REPORTS

...Continued...

State: CALIFORNIA
Zip: 931102346
Country: UNITED STATES

Alternate Name:
Registry ID: 110028272713
Information System Abbreviated Name: NPDES
Program System ID: FLG912713
Alternative Name: FORMER STUCKEYS #297
Alternative Name Type: PROGRAM NAME

Registry ID: 110028272713
Information System Abbreviated Name: FDM
Program System ID: 76372
Alternative Name: FORMER STUCKEYS #297
Alternative Name Type: PROGRAM NAME

Contact:
Registry ID: 110028272713
Program System Name: FDM
Program System ID: 76372
Env. Interest Type: STATE MASTER
Contact Type: PERMITTEE
Start Date: 14-DEC-06
End Date: Not reported
Contact Name: RON MITTON
Contact Title: Not reported
Contact Telephone: Not reported
Contact Alternate Telephone: Not reported
Contact Fax: Not reported
Contact Email: Not reported
Mailing Address: 4683 VIA BENDITA
Supplemental Address: Not reported
Mailing City: SANTA BARBARA
Mailing State Code: CA
Mailing State: CALIFORNIA
Mailing Zip: 931102346
Mailing Country: UNITED STATES

Registry ID: 110028272713
Program System Name: FDM
Program System ID: 76372
Env. Interest Type: STATE MASTER
Contact Type: APPLICANT
Start Date: 14-DEC-06
End Date: Not reported
Contact Name: RON MITTON
Contact Title: Not reported
Contact Telephone: Not reported
Contact Alternate Telephone: Not reported
Contact Fax: Not reported
Contact Email: Not reported
Mailing Address: 4683 VIA BENDITA
Supplemental Address: Not reported
Mailing City: SANTA BARBARA
Mailing State Code: CA
Mailing State: CALIFORNIA
Mailing Zip: 931102346
Mailing Country: UNITED STATES

Registry ID: 110028272713
Program System Name: FDM
Program System ID: 76372
Env. Interest Type: STATE MASTER
Contact Type: CONSULTANT
Start Date: Not reported
End Date: Not reported
Contact Name: JON BERNTSEN
Contact Title: SENIOR PROJECT MANAGER
Contact Telephone: 8136125900
Contact Alternate Telephone: Not reported
Contact Fax: Not reported
Contact Email: Not reported
Mailing Address: 1209 TECH BOULEVARD SUITE 202
Supplemental Address: Not reported
Mailing City: TAMPA
Mailing State Code: FL
Mailing State: FLORIDA
Mailing Zip: 33619
Mailing Country: UNITED STATES

Interest:
Registry ID: 110028272713

DRAFT

SECTION 1: FACILITY DETAIL REPORTS

...Continued...

Program System Name:	FDM
Program System ID:	76372
Env. Interest Type:	STATE MASTER
Federal ST Code:	STATE
Start Date:	Not reported
Start Date Qualifier:	Not reported
End Date:	Not reported
End Date Qualifier:	Not reported
Data Source:	FLORIDA DEP
Last Reported:	Not reported
Date Created:	24-APR-08
Date Updated:	08-DEC-08
Active Status:	Not reported

Registry ID:	110028272713
Program System Name:	NPDES
Program System ID:	FLG912713
Env. Interest Type:	ICIS-NPDES NON-MAJOR
Federal ST Code:	FEDERAL
Start Date:	Not reported
Start Date Qualifier:	Not reported
End Date:	08-OCT-12
End Date Qualifier:	PERMIT TERMINATION DATE
Data Source:	ICIS
Last Reported:	Not reported
Date Created:	29-MAY-11
Date Updated:	03-SEP-16
Active Status:	TERMINATED

Program:

Legislative District Number:	Not reported
HUC Code 8:	Not reported
HUC Code 12:	Not reported
Data Quality Code:	eN
Std Name:	FORMER STUCKEYS 297
Std House Number:	4705
Std Street Name:	MCINTOSH RD
Std Base Name:	MCINTOSH
Std Prefix:	Not reported
Std Suffix:	Not reported
Std Stype Before:	Not reported
Std Stype After:	RD
Std Postal Code:	33527
Std City Name:	DOVER
Std County Name:	HILLSBOROUGH COUNTY
Std State Code:	FL
Std County FIPS:	12057
Std Country:	US
Std Full Address:	4705 MCINTOSH RD, DOVER, FL 33527 US
Address Type:	Not reported
Link Method:	Not reported
Location Description:	Not reported
User ID:	REFRESH
Sensitive Ind:	N
User Comment:	Not reported
Public Ind:	Y
Date Refresh:	13-MAR-17
Small Bus Ind:	Not reported
Env Justice Code:	Not reported
Parent Program System ID:	Not reported
Stand Alone Flag:	Not reported

Legislative District Number:	Not reported
HUC Code 8:	Not reported
HUC Code 12:	Not reported
Data Quality Code:	eN
Std Name:	FORMER STUCKEYS NUMBER 297
Std House Number:	4705
Std Street Name:	MCINTOSH RD
Std Base Name:	MCINTOSH
Std Prefix:	Not reported
Std Suffix:	Not reported
Std Stype Before:	Not reported
Std Stype After:	RD
Std Postal Code:	33527
Std City Name:	DOVER
Std County Name:	HILLSBOROUGH COUNTY
Std State Code:	FL
Std County FIPS:	12057
Std Country:	US
Std Full Address:	4705 MCINTOSH RD, DOVER, FL 33527 US
Address Type:	Not reported
Link Method:	NAME ADDRESS
Location Description:	Not reported

DRAFT

SECTION 1: FACILITY DETAIL REPORTS

...Continued...

User ID:	REFRESH
Sensitive Ind:	Not reported
User Comment:	Not reported
Public Ind:	Y
Date Refresh:	24-APR-08
Small Bus Ind:	Not reported
Env Justice Code:	Not reported
Parent Program System ID:	Not reported
Stand Alone Flag:	Not reported

Supplemental Interest:

Interest Type:	ICIS-NPDES NON-MAJOR
Suppint:	ENFORCEMENT/COMPLIANCE ACTIVITY
Start Date:	Not reported
Start Date Qualifier:	ACTUAL ACTIVITY DATE
End Date:	Not reported
End Date Qualifier:	Not reported
Data Source:	ICIS
Last Reported Date:	Not reported
Created Date:	01-JUN-11
Updated Date:	Not reported

Interest Type:	STATE MASTER
Suppint:	NPDES PERMIT
Start Date:	13-DEC-06
Start Date Qualifier:	DATE OF PERMIT APPLICATION
End Date:	Not reported
End Date Qualifier:	DATE OPERATIONS ENDED
Data Source:	FDM
Last Reported Date:	Not reported
Created Date:	07-MAY-08
Updated Date:	08-DEC-08

DRAFT

SECTION 2: DATABASES AND UPDATE DATES

To maintain currency of the following federal, state and local databases, EDR contacts the appropriate government agency on a monthly or quarterly basis as required.

Elapsed ASTM days: Provides confirmation that this report meets or exceeds the 90-day updating requirement of the ASTM standard.

DATABASES FOUND IN THIS REPORT

ECHO: Enforcement & Compliance History Information
Source: Environmental Protection Agency
Telephone: 202-564-2280
ECHO provides integrated compliance and enforcement information for about 800,000 regulated facilities nationwide.

Date of Government Version: 12/17/2023
Database Release Frequency: Quarterly
Date of Last EDR Contact: 12/28/2023
Date of Next Scheduled Update: 04/15/2024

FINDS: Facility Index System/Facility Registry System
Source: EPA
Telephone: Not reported
Facility Index System. FINDS contains both facility information and 'pointers' to other sources that contain more detail. EDR includes the following FINDS databases in this report: PCS (Permit Compliance System), AIRS (Aerometric Information Retrieval System), DOCKET (Enforcement Docket used to manage and track information on civil judicial enforcement cases for all environmental statutes), FURS (Federal Underground Injection Control), C-DOCKET (Criminal Docket System used to track criminal enforcement actions for all environmental statutes), FFIS (Federal Facilities Information System), STATE (State Environmental Laws and Statutes), and PADS (PCB Activity Data System).

Date of Government Version: 11/03/2023
Database Release Frequency: Quarterly
Date of Last EDR Contact: 02/27/2024
Date of Next Scheduled Update: 06/10/2024

DRAFT

Site 9:
Chevron USA #47878

DRAFT

CHEVRON USA INC #47878
I-4 AND MC INTOSH RD.
DOVER, FL 33584

Inquiry Number:
March 18, 2024

EDR Site Report™

DRAFT

6 Armstrong Road, 4th floor
Shelton, CT 06484
Toll Free: 800.352.0050
www.edrnet.com

TABLE OF CONTENTS

The EDR-Site Report™ is a comprehensive presentation of government filings on a facility identified in a search of federal, state and local environmental databases.

Section 1: Facility Detail Reports . . . . . Page 3

All available detailed information from databases where sites are identified.

Section 2: Databases and Update Information. . . . . Page 5

Name, source, update dates, contact phone number and description of each of the databases for this report.

Thank you for your business.
Please contact EDR at 1-800-352-0050
with any questions or comments.

Disclaimer - Copyright and Trademark Notice

This report contains information obtained from a variety of public and other sources reasonably available to Environmental Data Resources , Inc. It cannot be concluded from this Report that coverage information for the target and surrounding properties does not exist from other sources. **NO WARRANTY EXPRESSED OR IMPLIED, IS MADE WHATSOEVER IN CONNECTION WITH THIS REPORT. ENVIRONMENTAL DATA RESOURCES, INC. SPECIFICALLY DISCLAIMS THE MAKING OF ANYSUCH WARRANTIES, INCLUDING WITHOUT LIMITATION, MERCHANTABILITY OR FITNESS FOR A PARTICULAR USE OR PURPOSE. ALL RISK IS ASSUMED BY THE USER. IN NO EVENT SHALL ENVIRONMENTAL DATA RESOURCES, INC. BE LIABLE TO ANYONE, WHETHER ARISING OUT OF ERRORS OR OMISSIONS, NEGLIGENCE, ACCIDENT OR ANY OTHER CAUSE, FOR ANY LOSS OR DAMAGE, INCLUDING, WITHOUT LIMITATION, SPECIAL, INCIDENTAL, CONSEQUENTIAL, OR EXEMPLARY DAMAGES.ANY LIABILITY ON THE PART OF ENVIRONMENTAL DATA RESOURCES, INC. IS STRICTLY LIMITED TO A REFUND OF THE AMOUNT PAID FOR THIS REPORT.**Purchaser accepts this report "AS IS". Any analyses, estimates, ratings, or risk codes provided in this report are provided for illustrative purposes only, and are not intended to provide, nor should they be interpreted as providing any facts regarding, or prediction or forecast of, any environmental risk for any property. Only a Phase I Environmental Site Assesment performed by an environmental professional can produce information regarding the environmental risk for any property. Additionally, the information provided in this Report is not to be construed as legal advice.

Copyright 2020 by Environmental Data Resources, Inc. All rights reserved. Reproduction in any media or format, in whole or in part, of any report or map of Environmental Data Resources, Inc., or its affiliates, is prohibited without prior written permission.

EDR and its logos (including Sanborn and Sanborn Map) are trademarks of Environmental Data Resources, Inc. or its affiliates. All other trademarks used herein are the property of their respective owners.

SECTION 1: FACILITY DETAIL REPORTS

CHEVRON USA INC #47878
I-4 AND MC INTOSH RD.
DOVER, FL 33584
EDR ID #1014469414

Databases:
RCRA-VSQG: RCRA - Very Small Quantity Generators (Formerly Conditionally Exempt Small Quantity Gener

RCRA Listings:

Date Form Received by Agency:	19900508
Handler Name:	Chevron Usa Inc #47878
Handler Address:	I-4 AND MC INTOSH RD.
Handler City,State,Zip:	DOVER, FL 33584
EPA ID:	FLTMP9002235
Contact Name:	Not reported
Contact Address:	Not reported
Contact City,State,Zip:	Not reported
Contact Telephone:	Not reported
Contact Fax:	Not reported
Contact Email:	Not reported
Contact Title:	Not reported
EPA Region:	04
Land Type:	Other
Federal Waste Generator Description:	Conditionally Exempt Small Quantity Generator
Non-Notifier:	Not reported
Biennial Report Cycle:	Not reported
Accessibility:	Not reported
Active Site Indicator:	Handler Activities
State District Owner:	Fl
State District:	SW
Mailing Address:	Not reported
Mailing City,State,Zip:	Not reported
Owner Name:	Not reported
Owner Type:	Not reported
Operator Name:	Not reported
Operator Type:	Not reported
Short-Term Generator Activity:	Yes
Importer Activity:	No
Mixed Waste Generator:	No
Transporter Activity:	No
Transfer Facility Activity:	No
Recycler Activity with Storage:	No
Small Quantity On-Site Burner Exemption:	No
Smelting Melting and Refining Furnace Exemption:	No
Underground Injection Control:	No
Off-Site Waste Receipt:	No
Universal Waste Indicator:	No
Universal Waste Destination Facility:	No
Federal Universal Waste:	No
Active Site State-Reg Handler:	---
Federal Facility Indicator:	Not reported
Hazardous Secondary Material Indicator:	NN
Sub-Part K Indicator:	Not reported
2018 GPRA Permit Baseline:	Not on the Baseline
2018 GPRA Renewals Baseline:	Not on the Baseline
202 GPRA Corrective Action Baseline:	No
Subject to Corrective Action Universe:	No
Non-TSDFs Where RCRA CA has Been Imposed Universe:	No
Corrective Action Priority Ranking:	No NCAPS ranking
Environmental Control Indicator:	No
Institutional Control Indicator:	No
Human Exposure Controls Indicator:	N/A
Groundwater Controls Indicator:	N/A
Significant Non-Complier Universe:	No
Unaddressed Significant Non-Complier Universe:	No
Addressed Significant Non-Complier Universe:	No
Significant Non-Complier With a Compliance Schedule Universe:	No
Financial Assurance Required:	Not reported
Handler Date of Last Change:	20110623
Recognized Trader-Importer:	No
Recognized Trader-Exporter:	No
Importer of Spent Lead Acid Batteries:	No
Exporter of Spent Lead Acid Batteries:	No
Recycler Activity Without Storage:	Not reported
Manifest Broker:	Not reported
Sub-Part P Indicator:	No

Historic Generators:
Receive Date: 19900508

SECTION 1: FACILITY DETAIL REPORTS

...Continued...

Handler Name:	CHEVRON USA INC #47878
Federal Waste Generator Description:	Conditionally Exempt Small Quantity Generator
State District Owner:	Fl
Large Quantity Handler of Universal Waste:	No
Recognized Trader Importer:	No
Recognized Trader Exporter:	No
Spent Lead Acid Battery Importer:	No
Spent Lead Acid Battery Exporter:	No
Current Record:	Yes
Non Storage Recycler Activity:	Not reported
Electronic Manifest Broker:	Not reported

List of NAICS Codes and Descriptions:

NAICS Codes:	No NAICS Codes Found

Facility Has Received Notices of Violations:

Violations:	No Violations Found

Evaluation Action Summary:

Evaluations:	No Evaluations Found

DRAFT

SECTION 2: DATABASES AND UPDATE DATES

To maintain currency of the following federal, state and local databases, EDR contacts the appropriate government agency on a monthly or quarterly basis as required.

Elapsed ASTM days: Provides confirmation that this report meets or exceeds the 90-day updating requirement of the ASTM standard.

DATABASES FOUND IN THIS REPORT

RCRA-VSQG: RCRA - Very Small Quantity Generators (Formerly Conditionally Exempt Small Quantity Generators)
Source: Environmental Protection Agency
Telephone: 703-308-8895
RCRAInfo is EPA's comprehensive information system, providing access to data supporting the Resource Conservation and Recovery Act (RCRA) of 1976 and the Hazardous and Solid Waste Amendments (HSWA) of 1984. The database includes selective information on sites which generate, transport, store, treat and/or dispose of hazardous waste as defined by the Resource Conservation and Recovery Act (RCRA). Very small quantity generators (VSQGs) generate less than 100 kg of hazardous waste, or less than 1 kg of acutely hazardous waste per month.

Date of Government Version: 12/04/2023
Database Release Frequency: Quarterly
Date of Last EDR Contact: 12/06/2023
Date of Next Scheduled Update: 04/01/2024

DRAFT

Site 10:
State Road 600 (I-4) from
McIntosh Road to Branch Forbes Road

DRAFT

FLORIDA DEPARTMENT OF ENVIRONMENTAL PROTECTION
BOB MARTINEZ CENTER
2600 BLAIRSTONE ROAD
TALLAHASSEE, FLORIDA 32399-2400

RICK SCOTT
GOVERNOR

JENNIFER CARROLL
LT. GOVERNOR

HERSCHEL T. VINYARD JR.
SECRETARY

October 22, 2012

John S. Bramonte
APAC-Southeast, Inc.
1451 Myrtle Street
Sarasota, FL 34234

RE: **Facility ID: FLR10LI25**
SR 400 (I-4) from a Point East of McIntosh Road to Branch Forbes Road
County: Hillsborough

Dear Permittee:

The Florida Department of Environmental Protection has received and processed your *National Pollutant Discharge Elimination System Stormwater Notice of Termination* (NOT). This letter acknowledges that your coverage under the *Generic Permit for Stormwater Discharge from Large and Small Construction Activities* has been terminated. This letter does not release you from liability for any previous violations of the conditions of the permit.

Be advised, if the site referenced in the NOT has not been finally stabilized, stormwater discharge from the site is unlawful.

If you have any questions concerning this letter, please contact the NPDES Stormwater Notices Center at (866) 336-6312.

Sincerely,

Derby Bernadel
Data Quality Control Specialist
NPDES Stormwater Program

NATIONAL POLLUTANT DISCHARGE ELIMINATION SYSTEM (NPDES) STORMWATER NOTICE OF TERMINATION
(RULE 62-621.300(6), F.A.C.)

This form is to be completed and submitted to the Department to terminate coverage under the Generic Permit for Stormwater Discharge from Large and Small Construction Activities provided in subsection 62-621.300(4), F.A.C., the Multi-Sector Generic Permit for Stormwater Discharge Associated with Industrial Activity provided in subsection 62-621.300(5), F.A.C. as well as the conditional exclusion for "no exposure" of industrial activities and materials to stormwater provided in paragraph 62-620.100(2)(o), F.A.C.

All information provided on this form shall be typed or printed in ink.

I. TERMINATION INFORMATION:

A. Facility ID/Project Number: FLR10LI25	
B. Reason for Termination:	
☐	No longer operator of the facility/project.
☒	Final stabilization criteria is met and all stormwater discharges associated with construction activity have ceased **(for construction activity only).**
☐	All stormwater discharges associated with industrial activity have ceased **(for industrial activity only).**
☐	No longer meet the condition of "no exposure" **(for industrial activity only).**

II. OPERATOR INFORMATION:

A. Operator Name: APAC-Southeast, Inc.		
B. Address: 1451 Myrtle Street		
C. City: Sarasota	D. State: FL	E. Zip Code: 34234
F. Responsible Authority: John S. Bramonte		G. Responsible Authority's Phone No.: 941-355-7178
H. Responsible Authority's E-mail Address:		I. Responsible Authority's Fax No.: 941-351-4078

III. FACILITY/PROJECT INFORMATION:

A. Name: SR 400 (I-4) from a Point East of McIntosh Road to Branch Forbes Road		
B. Address/Location: SR 400 (I-4) from a Point East of McIntosh Road to Branch Forbes Road		
C. City: Tampa	D. State: FL	E. Zip Code:
F. County: Hillsborough County		

RECEIVED
OCT 22 2012
NPDES STORMWATER
NOTICES CENTER
FLR10LI25

IV. CERTIFICATION[1]:

I certify under penalty of law that all stormwater discharges associated with industrial or construction activity from the identified facility or project that are authorized by the referenced State of Florida generic permit have been eliminated; the facility no longer meets the conditional exclusion for "no exposure" outlined in paragraph 62-620.100(2)(o), F.A.C.; or that I am no longer the operator of the facility or project. I understand that by submitting this Notice of Termination, I am no longer authorized to discharge stormwater associated with industrial or construction activity under a generic permit, and that discharging pollutants in stormwater associated with industrial or construction activity to surface waters of the State is unlawful unless authorized by a permit issued pursuant to Section 403.0885, F.S. I also understand that the submittal of this Notice of Termination does not release an operator from liability for any violations of their generic permit or conditional exclusion for "no exposure" from NPDES stormwater permitting for industrial activities.

Responsible Authority Name and Official Title (Type or Print):
John S. Bramonte, Operations Manager (Authorized Employee for APAC-Southeast, Inc.)

Responsible Authority Signature:

Date Signed: 10/19/2012

RECEIVED
OCT 22 2012
NPDES STORMWATER
NOTICES CENTER

[1] Signatory requirements are contained in Rule 62-620.305, F.A.C.

FLR10CI25

CHECKLIST FOR PROCESSING TERMINATION NOTICES

- ☑ Date Received: 10/22/12
- ☑ Facility ID: FLR10LI25
- ☑ Entered Notice into WAFR-PA and WAFR
  - Issue Date 2/5/12
  - Termination Date 10/22/12
- ☑ Record Facility ID on each page
- ☑ Reviewed for completeness
- ☑ Generate and Mail appropriate letter
- ☑ Date final letter Mailed 10/22/12
- ☑ QA date 10/22/12

Note: Files are to be placed into manila folders with fasteners, secured, and filed in reverse chronological order.

Detailed Facility Report

Facility Summary

SR-400 [I-4] - MCINTOSH RD TO BRANCH FORBES RD

UNKNOWN, TAMPA, FL 33601

FRS (Facility Registry Service) ID: 110045486229

EPA Region: 04

Latitude: 28.0244

Longitude: -82.2359

Locational Data Source: NPDES

Industries: --

Indian Country: N

Enforcement and Compliance Summary

Statute	CWA
Compliance Monitoring Activities (5 years)	--
Date of Last Compliance Monitoring Activity	--
Compliance Status	Terminated Permit
Qtrs in Noncompliance (of 12)	0
Qtrs with Significant Violation	0
Informal Enforcement Actions (5 years)	--
Formal Enforcement Actions (5 years)	--
Penalties from Formal Enforcement Actions (5 years)	--
EPA Cases (5 years)	--
Penalties from EPA Cases (5 years)	--

Regulatory Information

Clean Air Act (CAA): No Information

Clean Water Act (CWA): Non-Major, Permit Terminated; Compliance Tracking Off (FLR10LI25)

Resource Conservation and Recovery Act (RCRA): No Information

Safe Drinking Water Act (SDWA): No Information

Other Regulatory Reports

Air Emissions Inventory (EIS): No Information

Greenhouse Gas Emissions (eGGRT): No Information

Toxic Releases (TRI): No Information

Compliance and Emissions Data Reporting Interface (CEDRI): No Information

Go To Enforcement/Compliance Details

Known Data Problems <https://epa.gov/resources/echo-data/known-data-problems>

Facility/System Characteristics

Facility/System Characteristics

System	Statute	Identifier	Universe	Status	Areas	Permit Expiration Date	Indian Country	Latitude	Longitude
FRS		110045486229					N	28.0244	-82.2359
ICIS-NPDES	CWA	FLR10LI25	Non-Major: General Permit Covered Facility	Terminated; Compliance Tracking Off		02/04/2017	N	28.0244	-82.2359

Facility Address

System	Statute	Identifier	Facility Name	Facility Address	Facility County
FRS		110045486229	SR-400 [I-4] - MCINTOSH RD TO BRANCH FORBES RD	UNKNOWN, TAMPA, FL 33601	
ICIS-NPDES	CWA	FLR10LI25	SR-400 [I-4] - MCINTOSH RD TO BRANCH FORBES RD	UNKNOWN, TAMPA, FL 33601	Hillsborough County

Facility SIC (Standard Industrial Classification) Codes

System	Identifier	SIC Code	SIC Description

No data records returned

Facility NAICS (North American Industry Classification System) Codes

System	Identifier	NAICS Code	NAICS Description

No data records returned

Facility Industrial Effluent Guidelines

Identifier	Effluent Guideline (40 CFR Part)	Effluent Guideline Description

No data records returned

Facility Tribe Information

Reservation Name	Tribe Name	EPA Tribal ID	Distance to Tribe (miles)
Tampa Reservation	Seminole Tribe of Florida	100000266	9

Enforcement and Compliance

Compliance Monitoring History

Last 5 Years

Statute	Source ID	System	Activity Type	Compliance Monitoring Type	Lead Agency	Date	Finding (if applicable)

No data records returned

Entries in italics are not included in ECHO's Compliance Monitoring Activity counts because they are not compliance monitoring strategy <https://www.epa.gov/compliance/compliance-monitoring-programs> *activities or because they are not counted as inspections within EPA's Annual Results* <https://www.epa.gov/enforcement/enforcement-data-and-results>.

Compliance Summary Data

Statute	Source ID	Current SNC (Significant Noncompliance)/HPV (High Priority Violation)	Current As Of	Qtrs with NC (Noncompliance) (of 12)	Data Last Refreshed
CWA	FLR10LI25	No	12/31/2023	0	03/15/2024

Three-Year Compliance History by Quarter

Statute	Program/Pollutant/Violation Type	QTR 1	QTR 2	QTR 3	QTR 4	QTR 5	QTR 6	QTR 7	QTR 8	QTR 9	QTR 10	QTR 11	QTR 12	QTR 13+
CWA (Source ID: FLR10LI25)		01/01-03/31/21	04/01-06/30/21	07/01-09/30/21	10/01-12/31/21	01/01-03/31/22	04/01-06/30/22	07/01-09/30/22	10/01-12/31/22	01/01-03/31/23	04/01-06/30/23	07/01-09/30/23	10/01-12/31/23	01/01-03/15/24
	Facility-Level Status	Terminated Permit	Terminated Permit	Terminated Permit	Terminated Permit	Terminated Permit	Terminated Permit	Terminated Permit	Terminated Permit	Terminated Permit	Terminated Permit	Terminated Permit	Terminated Permit	Terminated Permit
	Quarterly Noncompliance Report History													

Informal Enforcement Actions

Last 5 Years

Statute	System	Source ID	Type of Action	Lead Agency	Date

No data records returned

Entries in italics are not counted as "informal enforcement actions" in EPA policies pertaining to enforcement response tools.

Formal Enforcement Actions

Last 5 Years

Statute	System	Law/ Section	Source ID	Type of Action	Case No.	Lead Agency	Case Name	Issued/ Filed Date	Settlements/ Actions	Settlement/ Action Date	Federal Penalty Assessed	State/ Local Penalty Assessed	Penalty Amount Collected	SEP Value	Comp Action Cost

No data records returned

Environmental Conditions

Watersheds

12-Digit WBD (Watershed Boundary Dataset) HUC (RAD (Reach Address Database))	WBD (Watershed Boundary Dataset) Subwatershed Name (RAD (Reach Address Database))	State Water Body Name (ICIS (Integrated Compliance Information System))	Beach Closures Within Last Year	Beach Closures Within Last Two Years	Pollutants Potentially Related to Impairment	Watershed with ESA (Endangered Species Act)-listed Aquatic Species?
031002050302	Selfner Canal	--	No	No	--	Yes

Assessed Waters From Latest State Submission (ATTAINS)

State	Report Cycle	Assessment Unit ID	Assessment Unit Name	Water Condition	Cause Groups Impaired	Drinking Water Use	Ecological Use	Fish Consumption Use	Recreation Use	Other Use
FL	2020	FL1547	SEFFNER CANAL	Impaired - 303(d) Listed	ALGAL GROWTH | NUTRIENTS | ORGANIC ENRICHMENT/OXYGEN DEPLETION | PATHOGENS	--	Not Supporting	--	Not Supporting	--

Air Quality Nonattainment Areas

Pollutant	Within Nonattainment Status Area?	Nonattainment Status Applicable Standard(s)	Within Maintenance Status Area?	Maintenance Status Applicable Standard(s)
Ozone	No	--	Yes	1-Hour Ozone (1979)
Lead	No	--	No	--
Particulate Matter	No	--	No	--
Carbon Monoxide	No	--	No	--
Sulfur Dioxide	No	--	No	--

Pollutants

Toxics Release Inventory History of Reported Chemicals Released or Transferred in Pounds per Year at Site

TRI Facility ID	Year	Air Emissions	Surface Water Discharges	Off-Site Transfers to POTWs (Publicly Owned Treatment Works)	Underground Injections	Disposal to Land	Total On-Site Releases	Total Off-Site Transfers

No data records returned

Toxics Release Inventory Total Releases and Transfers in Pounds by Chemical and Year

Chemical Name

No data records returned

CWA (Clean Water Act) Discharge Monitoring Report (DMR) Pollutant Loadings

DMR and TRI Multi-Year Loading Report

NPDES ID	Description

No data records returned

Community

Environmental Justice

This section shows indexes from EJScreen, EPA's screening tool for environmental justice (EJ) concerns. EPA uses these indexes to identify geographic areas that may warrant further consideration or analysis for potential EJ concerns. Use of these indexes does not designate an area as an "EJ community" or "EJ facility." EJScreen provides screening level indicators, not a determination of the existence or absence of EJ concerns. For more information, see the EJScreen home page.

EJScreen Indexes Shown

Compare to (•) US ( ) State

Index Type ( ) Environmental Justice (•) Supplemental

Related Reports

EJScreen Community Report

Download Data

Census Block Group ID: 120570124011	US (Percentile)	
Supplemental Indexes	**Facility Census Block Group**	**1-mile Max**
Count of Indexes At or Above 80th Percentile	**0**	**9**
Particulate Matter 2.5	51	! 83
Ozone	68	! 93
Diesel Particulate Matter	61	! 82
Air Toxics Cancer Risk	56	! 85
Air Toxics Respiratory Hazard Index	49	78
Toxic Releases to Air	63	! 90
Traffic Proximity	74	! 89
Lead Paint	50	73
Risk Management Plan (RMP) Facility Proximity	62	! 82
Hazardous Waste Proximity	19	39
Superfund Proximity	69	! 92
Underground Storage Tanks (UST)	66	! 82
Wastewater Discharge	44	79

( ) Facility 1-mile Radius ☐ Facility Census Block Group

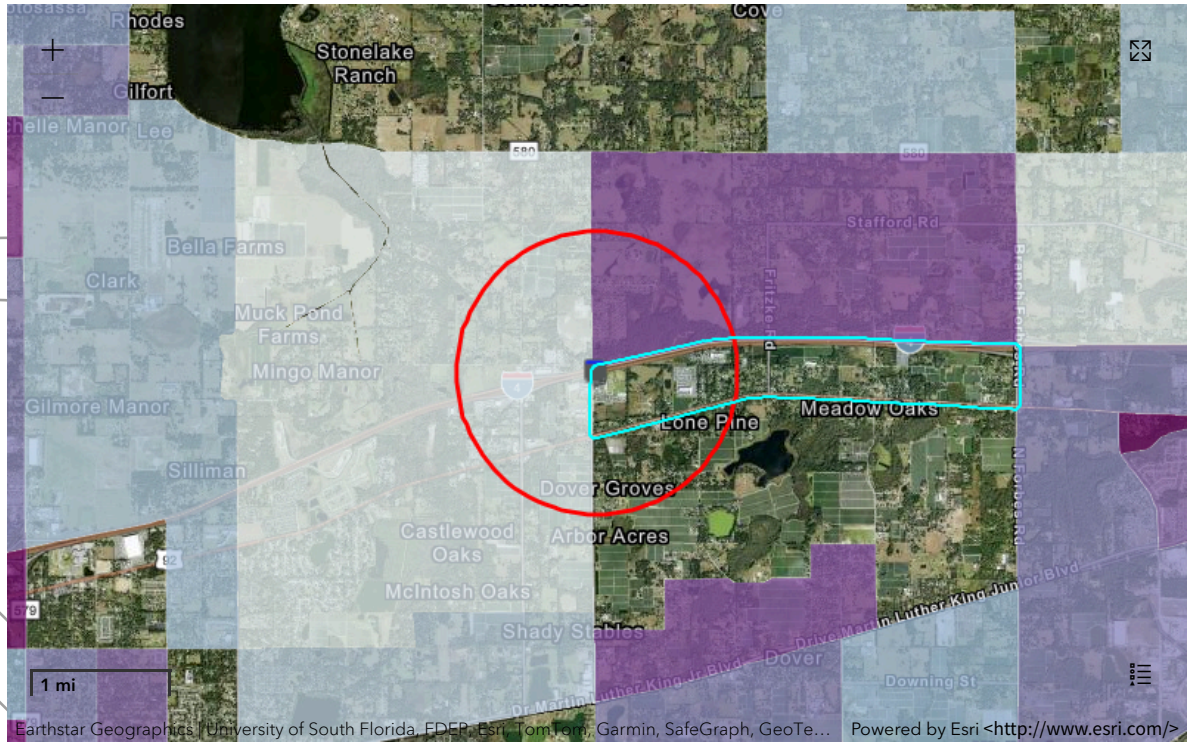

Demographic Profile of Surrounding Area (1-Mile Radius)

This section provides demographic information regarding the community surrounding the facility. ECHO compliance data alone are not sufficient to determine whether violations at a particular facility had negative impacts on public health or the environment. Statistics are based upon the 2010 U.S. Census and 2017 - 2021 American Community Survey (ACS) 5-year Summary and are accurate to the extent that the facility latitude and longitude listed below are correct. EPA's spatial processing methodology considers the overlap between the selected radii and the census blocks (for U.S. Census demographics) and census block groups (for ACS demographics) in determining the demographics surrounding the facility. For more detail about this methodology, see the DFR Data Dictionary <https://epa.gov/help/reports/dfr-data-dictionary#demographic>.

General Statistics (U.S. Census)	
Total Persons	1,199
Population Density	377/sq.mi.
Housing Units in Area	435

General Statistics (ACS (American Community Survey))	
Total Persons	1,396
Percent People of Color	38%
Households in Area	494
Households on Public Assistance	12
Persons With Low Income	511
Percent With Low Income	37%

Geography	
Radius of Selected Area	1 mi.
Center Latitude	28.0244
Center Longitude	-82.2359
Land Area	99%
Water Area	1%

Income Breakdown (ACS (American Community Survey)) - Households (%)	
Less than $15,000	52 (10.53%)
$15,000 - $25,000	16 (3.24%)
$25,000 - $50,000	127 (25.71%)
$50,000 - $75,000	100 (20.24%)
Greater than $75,000	199 (40.28%)

Age Breakdown (U.S. Census) - Persons (%)	
Children 5 years and younger	88 (7%)
Minors 17 years and younger	298 (25%)
Adults 18 years and older	901 (75%)
Seniors 65 years and older	144 (12%)

Race Breakdown (U.S. Census) - Persons (%)	
White	1,080 (90%)
African-American	24 (2%)
Hispanic-Origin	210 (18%)
Asian/Pacific Islander	24 (2%)
American Indian	4 (0%)
Other/Multiracial	67 (6%)

Education Level (Persons 25 & older) (ACS (American Community Survey)) - Persons (%)	
Less than 9th Grade	77 (8.27%)
9th through 12th Grade	65 (6.98%)
High School Diploma	319 (34.26%)
Some College/2-year	148 (15.9%)
B.S./B.A. (Bachelor of Science/Bachelor of Arts) or More	202 (21.7%)

Related Topics: Envirofacts

FRS

FRS Facility Detail Report

SR-400 [I-4] - MCINTOSH RD TO BRANCH FORBES RD

EPA Registry Id: 110045486229
UNKNOWN
TAMPA, FL 33601

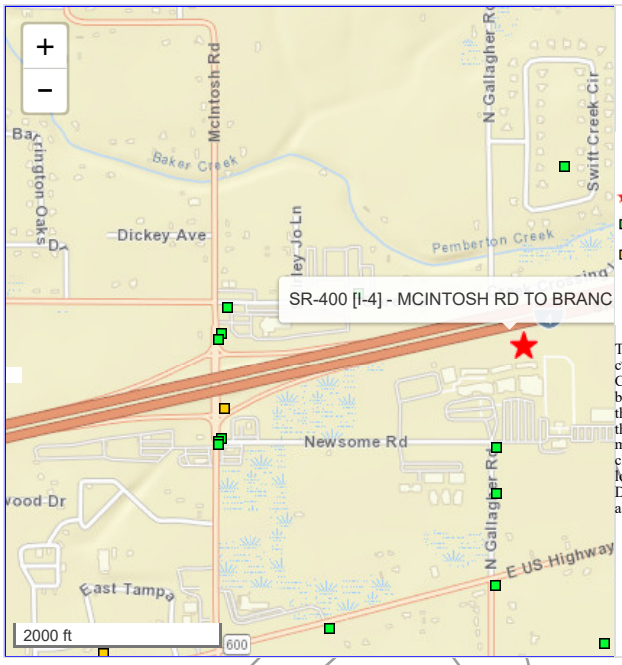

Legend

- Selected Facility
- EPA Facility of Interest
- State/Tribe Facility of Interest

The facility locations displayed come from the FRS Spatial Coordinates tables. They are the best representative locations for the displayed facilities based on the accuracy of the collection method and quality assurance checks performed against each location. The North American Datum of 1983 is used to display all coordinates.

Facility Registry Service Links:

- Facility Registry Service (FRS) Overview
- FRS Facility Query
- FRS Organization Query
- EZ Query
- FRS Physical Data Model
- FRS Geospatial Model

Report an Error

Environmental Interests

Information System	System Facility Name	Information System Id/Report Link	Environmental Interest Type	Data Source	Last Updated Date	Supplemental Environmental Interests:
NATIONAL POLLUTANT DISCHARGE ELIMINATION SYSTEM (ICIS-NPDES)	SR-400 [I-4] - MCINTOSH RD TO BRANCH FORBES RD	FLR10LI25	ICIS-NPDES NON-MAJOR	ICIS		**ICIS-** ENFORCEMENT/COMPLIANCE ACTIVITY

Additional EPA Reports: MyEnvironment Enforcement and Compliance Site Demographics Facility Coordinates Viewer Environmental Justice Map Viewer Watershed Report

Standard Industrial Classification Codes (SIC)

No SIC Codes returned.

Facility Codes and Flags

EPA Region:	04
Duns Number:	
Congressional District Number:	15
Legislative District Number:	
HUC Code/Watershed:	03100205 \ HILLSBOROUGH
US Mexico Border Indicator:	
Federal Facility:	NO
Tribal Land:	

Alternative Names

No Alternative Names returned.

Organizations

Affiliation Type	Name	DUNS Number	Information System	Mailing Address
MAILING ADDRESS	APAC SOUTHEAST		NPDES	View

National Industry Classification System Codes (NAICS)

No NAICS Codes returned.

Facility Mailing Addresses

Affiliation Type	Delivery Point	City Name	State	Postal Code	Information System
MAILING ADDRESS	1451 MYRTLE STREET	SARASOTA	FL	34234	NPDES

Contacts

Affiliation Type	Full Name	Office Phone	Information System	Mailing Addres
PRIMARY FACILITY SITE CONTACT	JOHN S BRAMONT	9413557178	NPDES	

Query executed on: MAR-18-2024

RACETRACK RD STORAGE
UNKNOWN
TAMPA, FL 33626

Inquiry Number:
March 18, 2024

EDR Site Report™

DRAFT

6 Armstrong Road, 4th floor
Shelton, CT 06484
Toll Free: 800.352.0050
www.edrnet.com

TABLE OF CONTENTS

The EDR-Site Report™ is a comprehensive presentation of government filings on a facility identified in a search of federal, state and local environmental databases.

Section 1: Facility Detail Reports . . . . . Page 3

All available detailed information from databases where sites are identified.

Section 2: Databases and Update Information. . . . . Page 29

Name, source, update dates, contact phone number and description of each of the databases for this report.

Thank you for your business.
Please contact EDR at 1-800-352-0050
with any questions or comments.

Disclaimer - Copyright and Trademark Notice

This report contains information obtained from a variety of public and other sources reasonably available to Environmental Data Resources , Inc. It cannot be concluded from this Report that coverage information for the target and surrounding properties does not exist from other sources. **NO WARRANTY EXPRESSED OR IMPLIED, IS MADE WHATSOEVER IN CONNECTION WITH THIS REPORT. ENVIRONMENTAL DATA RESOURCES, INC. SPECIFICALLY DISCLAIMS THE MAKING OF ANYSUCH WARRANTIES, INCLUDING WITHOUT LIMITATION, MERCHANTABILITY OR FITNESS FOR A PARTICULAR USE OR PURPOSE. ALL RISK IS ASSUMED BY THE USER. IN NO EVENT SHALL ENVIRONMENTAL DATA RESOURCES, INC. BE LIABLE TO ANYONE, WHETHER ARISING OUT OF ERRORS OR OMISSIONS, NEGLIGENCE, ACCIDENT OR ANY OTHER CAUSE, FOR ANY LOSS OR DAMAGE, INCLUDING, WITHOUT LIMITATION, SPECIAL, INCIDENTAL, CONSEQUENTIAL, OR EXEMPLARY DAMAGES.ANY LIABILITY ON THE PART OF ENVIRONMENTAL DATA RESOURCES, INC. IS STRICTLY LIMITED TO A REFUND OF THE AMOUNT PAID FOR THIS REPORT.**Purchaser accepts this report "AS IS". Any analyses, estimates, ratings, or risk codes provided in this report are provided for illustrative purposes only, and are not intended to provide, nor should they be interpreted as providing any facts regarding, or prediction or forecast of, any environmental risk for any property. Only a Phase I Environmental Site Assesment performed by an environmental professional can produce information regarding the environmental risk for any property. Additionally, the information provided in this Report is not to be construed as legal advice.

Copyright 2020 by Environmental Data Resources, Inc. All rights reserved. Reproduction in any media or format, in whole or in part, of any report or map of Environmental Data Resources, Inc., or its affiliates, is prohibited without prior written permission.

EDR and its logos (including Sanborn and Sanborn Map) are trademarks of Environmental Data Resources, Inc. or its affiliates. All other trademarks used herein are the property of their respective owners.

SECTION 1: FACILITY DETAIL REPORTS

RACETRACK RD STORAGE
UNKNOWN
TAMPA, FL 33626
EDR ID #1015851111

Databases:
ECHO: Enforcement & Compliance History Information
FINDS: Facility Index System/Facility Registry System
PCS: Permit Compliance System

ECHO:

Envid:	1015851111
Registry ID:	110045486229
DFR URL:	http://echo.epa.gov/detailed-facility-report?fid=110045486229
Name:	SR-400 [I-4] - MCINTOSH RD TO BRANCH FORBES RD
Address:	UNKNOWN
City,State,Zip:	TAMPA, FL 33601

Envid:	1015851111
Registry ID:	110037475522
DFR URL:	http://echo.epa.gov/detailed-facility-report?fid=110037475522
Name:	RACETRACK RD STORAGE
Address:	UNKNOWN
City,State,Zip:	TAMPA, FL 33626

FINDS:

Registry ID:	110045486229
Name:	SR-400 [I-4] - MCINTOSH RD TO BRANCH FORBES RD
Address:	UNKNOWN
City,State,Zip:	TAMPA, FL 33601

Click Here for FRS Facility Detail Report:

Environmental Interest/Information System:
The National Pollutant Discharge Elimination System (NPDES) module of the Integrated Compliance Information System (ICIS). Under NPDES, all facilities that discharge pollutants from any point source into waters of the United States are required to obtain a permit. The permit will likely contain limits on what can be discharged, impose monitoring and reporting requirements, and include other provisions to ensure that the discharge does not adversely affect water quality.

Supplemental Address:	Not reported
FIPS Code:	FL057
Country Name:	Not reported
Federal Facility:	Not reported
Federal Agency:	Not reported
Tribal Land:	Not reported
Tribal Name:	Not reported
Congressional District:	09
Census:	120570124011004
Hydrologic Unit Code:	03100205
EPA Region:	04
Site Type:	STATIONARY
Location Description:	Not reported
Date Created:	10-MAY-12
Date Updated:	11-JAN-16
U.S-Mexico Border:	Not reported
Information System Abbreviated Name:	NPDES:FLR10LI25
Latitude:	28.0244
Longitude:	-82.2359
Conveyor:	ICIS
Horizontal Collection:	Not reported
Horizontal Accuracy:	9999
Reference Point:	Not reported
Horizontal Datum:	NAD83
Coordinates Source:	Not reported

Organization:

Registry ID:	110045486229
Program System Name:	NPDES
Program System ID:	FLR10LI25
Env. Interest Type:	ICIS-NPDES NON-MAJOR
Contact Type:	MAILING ADDRESS
Start Date:	Not reported
End Date:	Not reported
Organization Name:	APAC SOUTHEAST
Organization Type:	UNKNOWN
Duns Number:	Not reported
Division Name:	Not reported
Phone Number:	Not reported
Alternate Phone Number:	Not reported

DRAFT

Fax Number:	Not reported
Email:	Not reported
EIN:	Not reported
State Business ID:	Not reported
Parent Name:	Not reported
Standard Parent Name:	Not reported
Parent Duns Number:	Not reported
Mailing Address:	1451 MYRTLE STREET
Supplemental Address:	Not reported
City:	SARASOTA
State:	FLORIDA
Zip:	34234
Country:	UNITED STATES

Alternate Name:

Registry ID:	110045486229
Information System Abbreviated Name:	NPDES
Program System ID:	FLR10LI25
Alternative Name:	SR-400 [I-4] - MCINTOSH RD TO BRANCH FORBES RD
Alternative Name Type:	PROGRAM NAME

Contact:

Registry ID:	110045486229
Program System Name:	NPDES
Program System ID:	FLR10LI25
Env. Interest Type:	ICIS-NPDES NON-MAJOR
Contact Type:	PRIMARY FACILITY SITE CONTACT
Start Date:	13-FEB-12
End Date:	Not reported
Contact Name:	JOHN S BRAMONT
Contact Title:	FACILITY CONTACT
Contact Telephone:	9413557178
Contact Alternate Telephone:	Not reported
Contact Fax:	Not reported
Contact Email:	JSBRAMONTE@APAC.COM
Mailing Address:	Not reported
Supplemental Address:	Not reported
Mailing City:	Not reported
Mailing State Code:	Not reported
Mailing State:	Not reported
Mailing Zip:	Not reported
Mailing Country:	Not reported

Interest:

Registry ID:	110045486229
Program System Name:	NPDES
Program System ID:	FLR10LI25
Env. Interest Type:	ICIS-NPDES NON-MAJOR
Federal ST Code:	FEDERAL
Start Date:	Not reported
Start Date Qualifier:	Not reported
End Date:	22-OCT-12
End Date Qualifier:	PERMIT TERMINATION DATE
Data Source:	ICIS
Last Reported:	Not reported
Date Created:	10-MAY-12
Date Updated:	03-SEP-16
Active Status:	TERMINATED

Mailing Information:

Registry ID:	110045486229
Program System Name:	NPDES
Program System ID:	FLR10LI25
Supplemental Interest:	ICIS-NPDES NON-MAJOR
Contact Type:	MAILING ADDRESS
Start Date:	Not reported
End Date:	Not reported
Mailing Address:	1451 MYRTLE STREET
Supplemental Address:	Not reported
Contact City:	SARASOTA
Contact State Code:	FL
Contact State:	FLORIDA
Contact Zip:	34234
Contact Country:	UNITED STATES

Program:

Legislative District Number:	Not reported
HUC Code 8:	Not reported
HUC Code 12:	Not reported
Data Quality Code:	eA
Std Name:	SR 400 1ST 4TH MCINTOSH RD TO BR FORBES RD
Std House Number:	Not reported

DRAFT

Std Street Name:	Not reported
Std Base Name:	Not reported
Std Prefix:	Not reported
Std Suffix:	Not reported
Std Stype Before:	Not reported
Std Stype After:	Not reported
Std Postal Code:	33602
Std City Name:	TAMPA
Std County Name:	HILLSBOROUGH COUNTY
Std State Code:	FL
Std County FIPS:	12057
Std Country:	US
Std Full Address:	Not reported
Address Type:	Not reported
Link Method:	Not reported
Location Description:	Not reported
User ID:	REFRESH
Sensitive Ind:	N
User Comment:	Not reported
Public Ind:	Y
Date Refresh:	13-MAR-17
Small Bus Ind:	N
Env Justice Code:	Not reported
Parent Program System ID:	Not reported
Stand Alone Flag:	Not reported

Supplemental Interest:

Interest Type:	ICIS-NPDES NON-MAJOR
Suppint:	ENFORCEMENT/COMPLIANCE ACTIVITY
Start Date:	Not reported
Start Date Qualifier:	ACTUAL ACTIVITY DATE
End Date:	Not reported
End Date Qualifier:	Not reported
Data Source:	ICIS
Last Reported Date:	Not reported
Created Date:	11-MAY-12
Updated Date:	Not reported

Registry ID:	110037475522
Name:	RACETRACK RD STORAGE
Address:	UNKNOWN
City,State,Zip:	TAMPA, FL 33626

Click Here for FRS Facility Detail Report:

Environmental Interest/Information System:

The National Pollutant Discharge Elimination System (NPDES) module of the Integrated Compliance Information System (ICIS). Under NPDES, all facilities that discharge pollutants from any point source into waters of the United States are required to obtain a permit. The permit will likely contain limits on what can be discharged, impose monitoring and reporting requirements, and include other provisions to ensure that the discharge does not adversely affect water quality.

Supplemental Address:	Not reported
FIPS Code:	FL057
Country Name:	USA
Federal Facility:	Not reported
Federal Agency:	Not reported
Tribal Land:	Not reported
Tribal Name:	Not reported
Congressional District:	09
Census:	120570115061020
Hydrologic Unit Code:	03100206
EPA Region:	04
Site Type:	STATIONARY
Location Description:	Not reported
Date Created:	18-DEC-08
Date Updated:	30-DEC-14
U.S-Mexico Border:	Not reported
Information System Abbreviated Name:	NPDES:FLR10HM31, NPDES:FLR20GF23
Latitude:	28.063889
Longitude:	-82.638333
Conveyor:	ICIS
Horizontal Collection:	Not reported
Horizontal Accuracy:	30
Reference Point:	Not reported
Horizontal Datum:	NAD83
Coordinates Source:	Not reported

Organization:

Registry ID:	110037475522
Program System Name:	NPDES
Program System ID:	FLR10HM31
Env. Interest Type:	ICIS-NPDES NON-MAJOR

DRAFT

SECTION 1: FACILITY DETAIL REPORTS

...Continued...

Contact Type:	OWNER
Start Date:	Not reported
End Date:	Not reported
Organization Name:	SCOTT WILLIAMS
Organization Type:	UNKNOWN
Duns Number:	Not reported
Division Name:	Not reported
Phone Number:	7275843329
Alternate Phone Number:	Not reported
Fax Number:	Not reported
Email:	Not reported
EIN:	Not reported
State Business ID:	Not reported
Parent Name:	Not reported
Standard Parent Name:	Not reported
Parent Duns Number:	Not reported
Mailing Address:	1550 STARKEY RD
Supplemental Address:	Not reported
City:	LARGO
State:	FLORIDA
Zip:	33771
Country:	UNITED STATES

Registry ID:	110037475522
Program System Name:	NPDES
Program System ID:	FLR10HM31
Env. Interest Type:	STORM WATER CONSTRUCTION
Contact Type:	OWNER
Start Date:	Not reported
End Date:	Not reported
Organization Name:	SCOTT WILLIAMS
Organization Type:	UNKNOWN
Duns Number:	Not reported
Division Name:	Not reported
Phone Number:	7275843329
Alternate Phone Number:	Not reported
Fax Number:	Not reported
Email:	Not reported
EIN:	Not reported
State Business ID:	Not reported
Parent Name:	Not reported
Standard Parent Name:	Not reported
Parent Duns Number:	Not reported
Mailing Address:	1550 STARKEY RD
Supplemental Address:	Not reported
City:	LARGO
State:	FLORIDA
Zip:	33771
Country:	UNITED STATES

Alternate Name:

Registry ID:	110037475522
Information System Abbreviated Name:	NPDES
Program System ID:	FLR10HM31
Alternative Name:	RACE TRACK ROAD
Alternative Name Type:	PROGRAM NAME

Contact:

Registry ID:	110037475522
Program System Name:	NPDES
Program System ID:	FLR20GF23
Env. Interest Type:	STORM WATER CONSTRUCTION
Contact Type:	PRIMARY CONTACT
Start Date:	14-APR-23
End Date:	Not reported
Contact Name:	ADRIAN BAGHDADILIAN
Contact Title:	FACILITY CONTACT
Contact Telephone:	Not reported
Contact Alternate Telephone:	Not reported
Contact Fax:	Not reported
Contact Email:	ADRIAN@NATIVEFLA.COM
Mailing Address:	Not reported
Supplemental Address:	Not reported
Mailing City:	Not reported
Mailing State Code:	Not reported
Mailing State:	Not reported
Mailing Zip:	Not reported
Mailing Country:	Not reported

Registry ID:	110037475522
Program System Name:	NPDES
Program System ID:	FLR20GF23
Env. Interest Type:	ICIS-NPDES NON-MAJOR
Contact Type:	PRIMARY CONTACT

DRAFT

Start Date:	14-APR-23
End Date:	Not reported
Contact Name:	ADRIAN BAGHDADILIAN
Contact Title:	FACILITY CONTACT
Contact Telephone:	Not reported
Contact Alternate Telephone:	Not reported
Contact Fax:	Not reported
Contact Email:	ADRIAN@NATIVEFLA.COM
Mailing Address:	Not reported
Supplemental Address:	Not reported
Mailing City:	Not reported
Mailing State Code:	Not reported
Mailing State:	Not reported
Mailing Zip:	Not reported
Mailing Country:	Not reported

Interest:

Registry ID:	110037475522
Program System Name:	NPDES
Program System ID:	FLR20GF23
Env. Interest Type:	STORM WATER CONSTRUCTION
Federal ST Code:	FEDERAL
Start Date:	Not reported
Start Date Qualifier:	Not reported
End Date:	Not reported
End Date Qualifier:	Not reported
Data Source:	ICIS
Last Reported:	05-MAY-23
Date Created:	02-JUN-23
Date Updated:	Not reported
Active Status:	EFFECTIVE

Registry ID:	110037475522
Program System Name:	NPDES
Program System ID:	FLR10HM31
Env. Interest Type:	ICIS-NPDES NON-MAJOR
Federal ST Code:	FEDERAL
Start Date:	Not reported
Start Date Qualifier:	Not reported
End Date:	16-SEP-13
End Date Qualifier:	PERMIT TERMINATION DATE
Data Source:	ICIS
Last Reported:	Not reported
Date Created:	29-MAY-11
Date Updated:	03-SEP-16
Active Status:	TERMINATED

Registry ID:	110037475522
Program System Name:	NPDES
Program System ID:	FLR10HM31
Env. Interest Type:	STORM WATER CONSTRUCTION
Federal ST Code:	FEDERAL
Start Date:	Not reported
Start Date Qualifier:	Not reported
End Date:	16-SEP-13
End Date Qualifier:	PERMIT TERMINATION DATE
Data Source:	ICIS
Last Reported:	Not reported
Date Created:	18-AUG-15
Date Updated:	03-SEP-16
Active Status:	TERMINATED

Registry ID:	110037475522
Program System Name:	NPDES
Program System ID:	FLR20GF23
Env. Interest Type:	ICIS-NPDES NON-MAJOR
Federal ST Code:	FEDERAL
Start Date:	Not reported
Start Date Qualifier:	Not reported
End Date:	Not reported
End Date Qualifier:	Not reported
Data Source:	ICIS
Last Reported:	05-MAY-23
Date Created:	02-JUN-23
Date Updated:	Not reported
Active Status:	EFFECTIVE

Mailing Information:

Registry ID:	110037475522
Program System Name:	NPDES
Program System ID:	FLR20GF23
Supplemental Interest:	STORM WATER CONSTRUCTION
Contact Type:	MAILING ADDRESS
Start Date:	Not reported

DRAFT

SECTION 1: FACILITY DETAIL REPORTS

...Continued...

End Date:	Not reported
Mailing Address:	18856 N DALE MABRY HWY
Supplemental Address:	Not reported
Contact City:	LUTZ
Contact State Code:	FL
Contact State:	FLORIDA
Contact Zip:	33548
Contact Country:	UNITED STATES
Registry ID:	110037475522
Program System Name:	NPDES
Program System ID:	FLR20GF23
Supplemental Interest:	ICIS-NPDES NON-MAJOR
Contact Type:	MAILING ADDRESS
Start Date:	Not reported
End Date:	Not reported
Mailing Address:	18856 N DALE MABRY HWY
Supplemental Address:	Not reported
Contact City:	LUTZ
Contact State Code:	FL
Contact State:	FLORIDA
Contact Zip:	33548
Contact Country:	UNITED STATES

Program:

Legislative District Number:	Not reported
HUC Code 8:	Not reported
HUC Code 12:	Not reported
Data Quality Code:	Not reported
Std Name:	Not reported
Std House Number:	Not reported
Std Street Name:	Not reported
Std Base Name:	Not reported
Std Prefix:	Not reported
Std Suffix:	Not reported
Std Stype Before:	Not reported
Std Stype After:	Not reported
Std Postal Code:	Not reported
Std City Name:	Not reported
Std County Name:	Not reported
Std State Code:	Not reported
Std County FIPS:	Not reported
Std Country:	Not reported
Std Full Address:	Not reported
Address Type:	Not reported
Link Method:	Not reported
Location Description:	Not reported
User ID:	REFRESH
Sensitive Ind:	N
User Comment:	Not reported
Public Ind:	Y
Date Refresh:	16-OCT-23
Small Bus Ind:	Not reported
Env Justice Code:	Not reported
Parent Program System ID:	Not reported
Stand Alone Flag:	Not reported
Legislative District Number:	Not reported
HUC Code 8:	Not reported
HUC Code 12:	Not reported
Data Quality Code:	Not reported
Std Name:	Not reported
Std House Number:	Not reported
Std Street Name:	Not reported
Std Base Name:	Not reported
Std Prefix:	Not reported
Std Suffix:	Not reported
Std Stype Before:	Not reported
Std Stype After:	Not reported
Std Postal Code:	Not reported
Std City Name:	Not reported
Std County Name:	Not reported
Std State Code:	Not reported
Std County FIPS:	Not reported
Std Country:	Not reported
Std Full Address:	Not reported
Address Type:	Not reported
Link Method:	Not reported
Location Description:	Not reported
User ID:	REFRESH
Sensitive Ind:	N
User Comment:	Not reported
Public Ind:	Y
Date Refresh:	16-OCT-23

DRAFT

Small Bus Ind: N
Env Justice Code: Not reported
Parent Program System ID: Not reported
Stand Alone Flag: Not reported

Supplemental Interest:
Interest Type: STORM WATER CONSTRUCTION
Suppint: ENFORCEMENT/COMPLIANCE ACTIVITY
Start Date: Not reported
Start Date Qualifier: ACTUAL ACTIVITY DATE
End Date: Not reported
End Date Qualifier: Not reported
Data Source: ICIS
Last Reported Date: Not reported
Created Date: 01-JUN-11
Updated Date: Not reported

Interest Type: ICIS-NPDES NON-MAJOR
Suppint: ENFORCEMENT/COMPLIANCE ACTIVITY
Start Date: Not reported
Start Date Qualifier: ACTUAL ACTIVITY DATE
End Date: Not reported
End Date Qualifier: Not reported
Data Source: ICIS
Last Reported Date: Not reported
Created Date: 01-JUN-11
Updated Date: Not reported

Registry ID: 110071320091
Name: T7464 N 62ND ST FROM CSX INTRMD TO N OF E COLUMBUS
Address: UNKNOWN
City,State,Zip: TAMPA, FL 33619

Click Here for FRS Facility Detail Report:

Environmental Interest/Information System:
The National Pollutant Discharge Elimination System (NPDES) module of the Integrated Compliance Information System (ICIS). Under NPDES, all facilities that discharge pollutants from any point source into waters of the United States are required to obtain a permit. The permit will likely contain limits on what can be discharged, impose monitoring and reporting requirements, and include other provisions to ensure that the discharge does not adversely affect water quality.
Supplemental Address: Not reported
FIPS Code: FL057
Country Name: Not reported
Federal Facility: Not reported
Federal Agency: Not reported
Tribal Land: Not reported
Tribal Name: Not reported
Congressional District: Not reported
Census: Not reported
Hydrologic Unit Code: Not reported
EPA Region: 04
Site Type: STATIONARY
Location Description: Not reported
Date Created: 06-SEP-22
Date Updated: Not reported
U.S-Mexico Border: Not reported
Information System Abbreviated Name: NPDES:FLR20FR04
Latitude: Not reported
Longitude: Not reported
Conveyor: Not reported
Horizontal Collection: Not reported
Horizontal Accuracy: Not reported
Reference Point: Not reported
Horizontal Datum: NAD83
Coordinates Source: Not reported

Contact:
Registry ID: 110071320091
Program System Name: NPDES
Program System ID: FLR20FR04
Env. Interest Type: STORM WATER CONSTRUCTION
Contact Type: PRIMARY CONTACT
Start Date: 24-AUG-22
End Date: Not reported
Contact Name: JACK O'NEILL
Contact Title: FACILITY CONTACT
Contact Telephone: 7736329130
Contact Alternate Telephone: Not reported
Contact Fax: Not reported
Contact Email: JONEILL@WATSONCIVIL.COM
Mailing Address: Not reported

DRAFT

Supplemental Address:	Not reported
Mailing City:	Not reported
Mailing State Code:	Not reported
Mailing State:	Not reported
Mailing Zip:	Not reported
Mailing Country:	Not reported
Registry ID:	110071320091
Program System Name:	NPDES
Program System ID:	FLR20FR04
Env. Interest Type:	ICIS-NPDES NON-MAJOR
Contact Type:	PRIMARY CONTACT
Start Date:	24-AUG-22
End Date:	Not reported
Contact Name:	JACK O'NEILL
Contact Title:	FACILITY CONTACT
Contact Telephone:	7736329130
Contact Alternate Telephone:	Not reported
Contact Fax:	Not reported
Contact Email:	JONEILL@WATSONCIVIL.COM
Mailing Address:	Not reported
Supplemental Address:	Not reported
Mailing City:	Not reported
Mailing State Code:	Not reported
Mailing State:	Not reported
Mailing Zip:	Not reported
Mailing Country:	Not reported

Interest:

Registry ID:	110071320091
Program System Name:	NPDES
Program System ID:	FLR20FR04
Env. Interest Type:	STORM WATER CONSTRUCTION
Federal ST Code:	FEDERAL
Start Date:	Not reported
Start Date Qualifier:	Not reported
End Date:	Not reported
End Date Qualifier:	Not reported
Data Source:	ICIS
Last Reported:	27-AUG-22
Date Created:	06-SEP-22
Date Updated:	Not reported
Active Status:	EFFECTIVE
Registry ID:	110071320091
Program System Name:	NPDES
Program System ID:	FLR20FR04
Env. Interest Type:	ICIS-NPDES NON-MAJOR
Federal ST Code:	FEDERAL
Start Date:	Not reported
Start Date Qualifier:	Not reported
End Date:	Not reported
End Date Qualifier:	Not reported
Data Source:	ICIS
Last Reported:	27-AUG-22
Date Created:	06-SEP-22
Date Updated:	Not reported
Active Status:	EFFECTIVE

Mailing Information:

Registry ID:	110071320091
Program System Name:	NPDES
Program System ID:	FLR20FR04
Supplemental Interest:	STORM WATER CONSTRUCTION
Contact Type:	MAILING ADDRESS
Start Date:	Not reported
End Date:	Not reported
Mailing Address:	319 W TOWN PL
Supplemental Address:	STE 25
Contact City:	SAINT AUGUSTINE
Contact State Code:	FL
Contact State:	FLORIDA
Contact Zip:	32092-3103
Contact Country:	UNITED STATES
Registry ID:	110071320091
Program System Name:	NPDES
Program System ID:	FLR20FR04
Supplemental Interest:	ICIS-NPDES NON-MAJOR
Contact Type:	MAILING ADDRESS
Start Date:	Not reported
End Date:	Not reported
Mailing Address:	319 W TOWN PL
Supplemental Address:	STE 25

DRAFT

Contact City:	SAINT AUGUSTINE
Contact State Code:	FL
Contact State:	FLORIDA
Contact Zip:	32092-3103
Contact Country:	UNITED STATES

Program:

Legislative District Number:	Not reported
HUC Code 8:	Not reported
HUC Code 12:	Not reported
Data Quality Code:	Not reported
Std Name:	Not reported
Std House Number:	Not reported
Std Street Name:	Not reported
Std Base Name:	Not reported
Std Prefix:	Not reported
Std Suffix:	Not reported
Std Stype Before:	Not reported
Std Stype After:	Not reported
Std Postal Code:	Not reported
Std City Name:	Not reported
Std County Name:	Not reported
Std State Code:	Not reported
Std County FIPS:	Not reported
Std Country:	Not reported
Std Full Address:	Not reported
Address Type:	Not reported
Link Method:	Not reported
Location Description:	Not reported
User ID:	REFRESH
Sensitive Ind:	N
User Comment:	Not reported
Public Ind:	Y
Date Refresh:	16-OCT-23
Small Bus Ind:	N
Env Justice Code:	Not reported
Parent Program System ID:	Not reported
Stand Alone Flag:	Not reported

Registry ID:	110071377117
Name:	UMC MANHATTAN
Address:	UNKNOWN
City,State,Zip:	TAMPA, FL 33611

Click Here for FRS Facility Detail Report:

Environmental Interest/Information System:

The National Pollutant Discharge Elimination System (NPDES) module of the Integrated Compliance Information System (ICIS). Under NPDES, all facilities that discharge pollutants from any point source into waters of the United States are required to obtain a permit. The permit will likely contain limits on what can be discharged, impose monitoring and reporting requirements, and include other provisions to ensure that the discharge does not adversely affect water quality.

Supplemental Address:	Not reported
FIPS Code:	FL057
Country Name:	Not reported
Federal Facility:	Not reported
Federal Agency:	Not reported
Tribal Land:	Not reported
Tribal Name:	Not reported
Congressional District:	11
Census:	120570065014000
Hydrologic Unit Code:	03100206
EPA Region:	04
Site Type:	STATIONARY
Location Description:	Not reported
Date Created:	03-MAR-23
Date Updated:	Not reported
U.S-Mexico Border:	Not reported
Information System Abbreviated Name:	NPDES:FLR20GA59
Latitude:	27.899417
Longitude:	-82.518611
Conveyor:	ICIS
Horizontal Collection:	Not reported
Horizontal Accuracy:	Not reported
Reference Point:	Not reported
Horizontal Datum:	NAD83
Coordinates Source:	Not reported

Contact:

Registry ID:	110071377117
Program System Name:	NPDES
Program System ID:	FLR20GA59

DRAFT

Env. Interest Type:	ICIS-NPDES NON-MAJOR
Contact Type:	PRIMARY CONTACT
Start Date:	08-FEB-23
End Date:	Not reported
Contact Name:	CRAIG PAVLIK
Contact Title:	DIVISION ENVIRONMENTAL MANAGER
Contact Telephone:	8136241562
Contact Alternate Telephone:	Not reported
Contact Fax:	Not reported
Contact Email:	CRAIG.PAVLIK@LENNAR.COM
Mailing Address:	Not reported
Supplemental Address:	Not reported
Mailing City:	Not reported
Mailing State Code:	Not reported
Mailing State:	Not reported
Mailing Zip:	Not reported
Mailing Country:	Not reported

Registry ID:	110071377117
Program System Name:	NPDES
Program System ID:	FLR20GA59
Env. Interest Type:	STORM WATER CONSTRUCTION
Contact Type:	PRIMARY CONTACT
Start Date:	08-FEB-23
End Date:	Not reported
Contact Name:	CRAIG PAVLIK
Contact Title:	DIVISION ENVIRONMENTAL MANAGER
Contact Telephone:	8136241562
Contact Alternate Telephone:	Not reported
Contact Fax:	Not reported
Contact Email:	CRAIG.PAVLIK@LENNAR.COM
Mailing Address:	Not reported
Supplemental Address:	Not reported
Mailing City:	Not reported
Mailing State Code:	Not reported
Mailing State:	Not reported
Mailing Zip:	Not reported
Mailing Country:	Not reported

Interest:

Registry ID:	110071377117
Program System Name:	NPDES
Program System ID:	FLR20GA59
Env. Interest Type:	ICIS-NPDES NON-MAJOR
Federal ST Code:	FEDERAL
Start Date:	Not reported
Start Date Qualifier:	Not reported
End Date:	Not reported
End Date Qualifier:	Not reported
Data Source:	ICIS
Last Reported:	11-FEB-23
Date Created:	03-MAR-23
Date Updated:	Not reported
Active Status:	EFFECTIVE

Registry ID:	110071377117
Program System Name:	NPDES
Program System ID:	FLR20GA59
Env. Interest Type:	STORM WATER CONSTRUCTION
Federal ST Code:	FEDERAL
Start Date:	Not reported
Start Date Qualifier:	Not reported
End Date:	Not reported
End Date Qualifier:	Not reported
Data Source:	ICIS
Last Reported:	11-FEB-23
Date Created:	03-MAR-23
Date Updated:	Not reported
Active Status:	EFFECTIVE

Program:

Legislative District Number:	Not reported
HUC Code 8:	Not reported
HUC Code 12:	Not reported
Data Quality Code:	Not reported
Std Name:	Not reported
Std House Number:	Not reported
Std Street Name:	Not reported
Std Base Name:	Not reported
Std Prefix:	Not reported
Std Suffix:	Not reported
Std Stype Before:	Not reported
Std Stype After:	Not reported
Std Postal Code:	Not reported

DRAFT

Std City Name:	Not reported
Std County Name:	Not reported
Std State Code:	Not reported
Std County FIPS:	Not reported
Std Country:	Not reported
Std Full Address:	Not reported
Address Type:	Not reported
Link Method:	Not reported
Location Description:	Not reported
User ID:	REFRESH
Sensitive Ind:	N
User Comment:	Not reported
Public Ind:	Y
Date Refresh:	17-OCT-23
Small Bus Ind:	N
Env Justice Code:	Not reported
Parent Program System ID:	Not reported
Stand Alone Flag:	Not reported

Registry ID:	110071436854
Name:	HAMLIN LANDING
Address:	UNKNOWN
City,State,Zip:	TAMPA, FL 33618

Click Here for FRS Facility Detail Report:

Environmental Interest/Information System:

The National Pollutant Discharge Elimination System (NPDES) module of the Integrated Compliance Information System (ICIS). Under NPDES, all facilities that discharge pollutants from any point source into waters of the United States are required to obtain a permit. The permit will likely contain limits on what can be discharged, impose monitoring and reporting requirements, and include other provisions to ensure that the discharge does not adversely affect water quality.

Supplemental Address:	Not reported
FIPS Code:	FL057
Country Name:	Not reported
Federal Facility:	Not reported
Federal Agency:	Not reported
Tribal Land:	Not reported
Tribal Name:	Not reported
Congressional District:	09
Census:	120570112031024
Hydrologic Unit Code:	03100206
EPA Region:	04
Site Type:	STATIONARY
Location Description:	Not reported
Date Created:	07-JUL-23
Date Updated:	Not reported
U.S-Mexico Border:	Not reported
Information System Abbreviated Name:	NPDES:FLR10WA30
Latitude:	28.070475
Longitude:	-82.491203
Conveyor:	ICIS
Horizontal Collection:	Not reported
Horizontal Accuracy:	Not reported
Reference Point:	Not reported
Horizontal Datum:	NAD83
Coordinates Source:	Not reported

Organization:

Registry ID:	110071436854
Program System Name:	NPDES
Program System ID:	FLR10WA30
Env. Interest Type:	ICIS-NPDES NON-MAJOR
Contact Type:	MAILING ADDRESS
Start Date:	Not reported
End Date:	Not reported
Organization Name:	DAVID WEEKLEY HOMES
Organization Type:	UNKNOWN
Duns Number:	Not reported
Division Name:	Not reported
Phone Number:	Not reported
Alternate Phone Number:	Not reported
Fax Number:	Not reported
Email:	Not reported
EIN:	Not reported
State Business ID:	Not reported
Parent Name:	Not reported
Standard Parent Name:	Not reported
Parent Duns Number:	Not reported
Mailing Address:	3903 NORTHDALE BLVD-STE 280E
Supplemental Address:	Not reported
City:	TAMPA
State:	FLORIDA

DRAFT

Zip:	33624
Country:	UNITED STATES
Registry ID:	110071436854
Program System Name:	NPDES
Program System ID:	FLR10WA30
Env. Interest Type:	STORM WATER CONSTRUCTION
Contact Type:	MAILING ADDRESS
Start Date:	Not reported
End Date:	Not reported
Organization Name:	DAVID WEEKLEY HOMES
Organization Type:	UNKNOWN
Duns Number:	Not reported
Division Name:	Not reported
Phone Number:	Not reported
Alternate Phone Number:	Not reported
Fax Number:	Not reported
Email:	Not reported
EIN:	Not reported
State Business ID:	Not reported
Parent Name:	Not reported
Standard Parent Name:	Not reported
Parent Duns Number:	Not reported
Mailing Address:	3903 NORTHDALE BLVD-STE 280E
Supplemental Address:	Not reported
City:	TAMPA
State:	FLORIDA
Zip:	33624
Country:	UNITED STATES

Interest:

Registry ID:	110071436854
Program System Name:	NPDES
Program System ID:	FLR10WA30
Env. Interest Type:	ICIS-NPDES NON-MAJOR
Federal ST Code:	FEDERAL
Start Date:	25-MAY-23
Start Date Qualifier:	ORIGINAL PERMIT ISSUE DATE
End Date:	Not reported
End Date Qualifier:	Not reported
Data Source:	ICIS
Last Reported:	14-JUN-23
Date Created:	07-JUL-23
Date Updated:	Not reported
Active Status:	EFFECTIVE
Registry ID:	110071436854
Program System Name:	NPDES
Program System ID:	FLR10WA30
Env. Interest Type:	STORM WATER CONSTRUCTION
Federal ST Code:	FEDERAL
Start Date:	25-MAY-23
Start Date Qualifier:	ORIGINAL PERMIT ISSUE DATE
End Date:	Not reported
End Date Qualifier:	Not reported
Data Source:	ICIS
Last Reported:	14-JUN-23
Date Created:	07-JUL-23
Date Updated:	Not reported
Active Status:	EFFECTIVE

Program:

Legislative District Number:	Not reported
HUC Code 8:	Not reported
HUC Code 12:	Not reported
Data Quality Code:	Not reported
Std Name:	Not reported
Std House Number:	Not reported
Std Street Name:	Not reported
Std Base Name:	Not reported
Std Prefix:	Not reported
Std Suffix:	Not reported
Std Stype Before:	Not reported
Std Stype After:	Not reported
Std Postal Code:	Not reported
Std City Name:	Not reported
Std County Name:	Not reported
Std State Code:	Not reported
Std County FIPS:	Not reported
Std Country:	Not reported
Std Full Address:	Not reported
Address Type:	Not reported
Link Method:	Not reported
Location Description:	Not reported

DRAFT

User ID:	REFRESH
Sensitive Ind:	N
User Comment:	Not reported
Public Ind:	Y
Date Refresh:	17-OCT-23
Small Bus Ind:	N
Env Justice Code:	Not reported
Parent Program System ID:	Not reported
Stand Alone Flag:	Not reported

Registry ID:	110071438465
Name:	TXE COLUMBUS BRIDGES & ACCESS ROADS PROJECT
Address:	UNKNOWN
City,State,Zip:	TAMPA, FL 33619

Click Here for FRS Facility Detail Report:

Environmental Interest/Information System:

The National Pollutant Discharge Elimination System (NPDES) module of the Integrated Compliance Information System (ICIS). Under NPDES, all facilities that discharge pollutants from any point source into waters of the United States are required to obtain a permit. The permit will likely contain limits on what can be discharged, impose monitoring and reporting requirements, and include other provisions to ensure that the discharge does not adversely affect water quality.

Supplemental Address:	E. BROADWAY AVE, FALKENBURG RD, & E. COLUMBUS DR.
FIPS Code:	FL057
Country Name:	Not reported
Federal Facility:	Not reported
Federal Agency:	Not reported
Tribal Land:	Not reported
Tribal Name:	Not reported
Congressional District:	Not reported
Census:	Not reported
Hydrologic Unit Code:	Not reported
EPA Region:	04
Site Type:	STATIONARY
Location Description:	Not reported
Date Created:	07-JUL-23
Date Updated:	Not reported
U.S-Mexico Border:	Not reported
Information System Abbreviated Name:	NPDES:FLR20GJ59
Latitude:	Not reported
Longitude:	Not reported
Conveyor:	Not reported
Horizontal Collection:	Not reported
Horizontal Accuracy:	Not reported
Reference Point:	Not reported
Horizontal Datum:	NAD83
Coordinates Source:	Not reported

Interest:

Registry ID:	110071438465
Program System Name:	NPDES
Program System ID:	FLR20GJ59
Env. Interest Type:	STORM WATER CONSTRUCTION
Federal ST Code:	FEDERAL
Start Date:	Not reported
Start Date Qualifier:	Not reported
End Date:	Not reported
End Date Qualifier:	Not reported
Data Source:	ICIS
Last Reported:	18-JUN-23
Date Created:	07-JUL-23
Date Updated:	Not reported
Active Status:	EFFECTIVE

Registry ID:	110071438465
Program System Name:	NPDES
Program System ID:	FLR20GJ59
Env. Interest Type:	ICIS-NPDES NON-MAJOR
Federal ST Code:	FEDERAL
Start Date:	Not reported
Start Date Qualifier:	Not reported
End Date:	Not reported
End Date Qualifier:	Not reported
Data Source:	ICIS
Last Reported:	18-JUN-23
Date Created:	07-JUL-23
Date Updated:	Not reported
Active Status:	EFFECTIVE

Program:

Legislative District Number:	Not reported

DRAFT

SECTION 1: FACILITY DETAIL REPORTS

...Continued...

HUC Code 8:	Not reported
HUC Code 12:	Not reported
Data Quality Code:	eA
Std Name:	TXE COLUMBUS BRIDGES AND ACCSS ROADS PROJ
Std House Number:	Not reported
Std Street Name:	Not reported
Std Base Name:	Not reported
Std Prefix:	Not reported
Std Suffix:	Not reported
Std Stype Before:	Not reported
Std Stype After:	Not reported
Std Postal Code:	33619
Std City Name:	TAMPA
Std County Name:	HILLSBOROUGH COUNTY
Std State Code:	FL
Std County FIPS:	12057
Std Country:	US
Std Full Address:	Not reported
Address Type:	Not reported
Link Method:	Not reported
Location Description:	Not reported
User ID:	REFRESH
Sensitive Ind:	N
User Comment:	Not reported
Public Ind:	Y
Date Refresh:	12-OCT-23
Small Bus Ind:	N
Env Justice Code:	Not reported
Parent Program System ID:	Not reported
Stand Alone Flag:	Not reported

Registry ID:	110071370886
Name:	HILLSBOROUGH BRIDGE PRESERVATION REHAB
Address:	UNKNOWN
City,State,Zip:	TAMPA, FL 33610

Click Here for FRS Facility Detail Report:

Environmental Interest/Information System:

The National Pollutant Discharge Elimination System (NPDES) module of the Integrated Compliance Information System (ICIS). Under NPDES, all facilities that discharge pollutants from any point source into waters of the United States are required to obtain a permit. The permit will likely contain limits on what can be discharged, impose monitoring and reporting requirements, and include other provisions to ensure that the discharge does not adversely affect water quality.

Supplemental Address:	Not reported
FIPS Code:	FL057
Country Name:	Not reported
Federal Facility:	Not reported
Federal Agency:	Not reported
Tribal Land:	Not reported
Tribal Name:	Not reported
Congressional District:	Not reported
Census:	Not reported
Hydrologic Unit Code:	Not reported
EPA Region:	04
Site Type:	STATIONARY
Location Description:	Not reported
Date Created:	03-FEB-23
Date Updated:	Not reported
U.S-Mexico Border:	Not reported
Information System Abbreviated Name:	NPDES:FLR10VQ49
Latitude:	Not reported
Longitude:	Not reported
Conveyor:	Not reported
Horizontal Collection:	Not reported
Horizontal Accuracy:	Not reported
Reference Point:	Not reported
Horizontal Datum:	NAD83
Coordinates Source:	Not reported

Organization:

Registry ID:	110071370886
Program System Name:	NPDES
Program System ID:	FLR10VQ49
Env. Interest Type:	STORM WATER CONSTRUCTION
Contact Type:	MAILING ADDRESS
Start Date:	Not reported
End Date:	Not reported
Organization Name:	HILLSBOROUGH BRIDGE PRESERVATION REHAB
Organization Type:	UNKNOWN
Duns Number:	Not reported
Division Name:	Not reported
Phone Number:	Not reported

DRAFT

Alternate Phone Number:	Not reported
Fax Number:	Not reported
Email:	Not reported
EIN:	Not reported
State Business ID:	Not reported
Parent Name:	Not reported
Standard Parent Name:	Not reported
Parent Duns Number:	Not reported
Mailing Address:	4607 N 56TH ST
Supplemental Address:	Not reported
City:	TAMPA
State:	FLORIDA
Zip:	33610-7124
Country:	UNITED STATES

Registry ID:	110071370886
Program System Name:	NPDES
Program System ID:	FLR10VQ49
Env. Interest Type:	ICIS-NPDES NON-MAJOR
Contact Type:	MAILING ADDRESS
Start Date:	Not reported
End Date:	Not reported
Organization Name:	HILLSBOROUGH BRIDGE PRESERVATION REHAB
Organization Type:	UNKNOWN
Duns Number:	Not reported
Division Name:	Not reported
Phone Number:	Not reported
Alternate Phone Number:	Not reported
Fax Number:	Not reported
Email:	Not reported
EIN:	Not reported
State Business ID:	Not reported
Parent Name:	Not reported
Standard Parent Name:	Not reported
Parent Duns Number:	Not reported
Mailing Address:	4607 N 56TH ST
Supplemental Address:	Not reported
City:	TAMPA
State:	FLORIDA
Zip:	33610-7124
Country:	UNITED STATES

Contact:

Registry ID:	110071370886
Program System Name:	NPDES
Program System ID:	FLR10VQ49
Env. Interest Type:	ICIS-NPDES NON-MAJOR
Contact Type:	PRIMARY CONTACT
Start Date:	03-JAN-23
End Date:	Not reported
Contact Name:	NOAH TRINKLEIN
Contact Title:	FACILITY CONTACT
Contact Telephone:	8134430984
Contact Alternate Telephone:	Not reported
Contact Fax:	Not reported
Contact Email:	NTRINKLEIN@GOSALIACO.COM
Mailing Address:	Not reported
Supplemental Address:	Not reported
Mailing City:	Not reported
Mailing State Code:	Not reported
Mailing State:	Not reported
Mailing Zip:	Not reported
Mailing Country:	Not reported

Registry ID:	110071370886
Program System Name:	NPDES
Program System ID:	FLR10VQ49
Env. Interest Type:	STORM WATER CONSTRUCTION
Contact Type:	PRIMARY CONTACT
Start Date:	03-JAN-23
End Date:	Not reported
Contact Name:	NOAH TRINKLEIN
Contact Title:	FACILITY CONTACT
Contact Telephone:	8134430984
Contact Alternate Telephone:	Not reported
Contact Fax:	Not reported
Contact Email:	NTRINKLEIN@GOSALIACO.COM
Mailing Address:	Not reported
Supplemental Address:	Not reported
Mailing City:	Not reported
Mailing State Code:	Not reported
Mailing State:	Not reported
Mailing Zip:	Not reported
Mailing Country:	Not reported

DRAFT

Interest:

Registry ID:	110071370886
Program System Name:	NPDES
Program System ID:	FLR10VQ49
Env. Interest Type:	ICIS-NPDES NON-MAJOR
Federal ST Code:	FEDERAL
Start Date:	Not reported
Start Date Qualifier:	Not reported
End Date:	Not reported
End Date Qualifier:	Not reported
Data Source:	ICIS
Last Reported:	06-JAN-23
Date Created:	03-FEB-23
Date Updated:	Not reported
Active Status:	EFFECTIVE

Registry ID:	110071370886
Program System Name:	NPDES
Program System ID:	FLR10VQ49
Env. Interest Type:	STORM WATER CONSTRUCTION
Federal ST Code:	FEDERAL
Start Date:	Not reported
Start Date Qualifier:	Not reported
End Date:	Not reported
End Date Qualifier:	Not reported
Data Source:	ICIS
Last Reported:	06-JAN-23
Date Created:	03-FEB-23
Date Updated:	Not reported
Active Status:	EFFECTIVE

Program:

Legislative District Number:	Not reported
HUC Code 8:	Not reported
HUC Code 12:	Not reported
Data Quality Code:	Not reported
Std Name:	Not reported
Std House Number:	Not reported
Std Street Name:	Not reported
Std Base Name:	Not reported
Std Prefix:	Not reported
Std Suffix:	Not reported
Std Stype Before:	Not reported
Std Stype After:	Not reported
Std Postal Code:	Not reported
Std City Name:	Not reported
Std County Name:	Not reported
Std State Code:	Not reported
Std County FIPS:	Not reported
Std Country:	Not reported
Std Full Address:	Not reported
Address Type:	Not reported
Link Method:	Not reported
Location Description:	Not reported
User ID:	REFRESH
Sensitive Ind:	N
User Comment:	Not reported
Public Ind:	Y
Date Refresh:	16-OCT-23
Small Bus Ind:	N
Env Justice Code:	Not reported
Parent Program System ID:	Not reported
Stand Alone Flag:	Not reported

Registry ID:	110071374971
Name:	MANOR WEST RIVER - TAMPA (TRACT 5A) T5 NORTH
Address:	UNKNOWN
City,State,Zip:	TAMPA, FL 33607

Click Here for FRS Facility Detail Report:

Environmental Interest/Information System:

The National Pollutant Discharge Elimination System (NPDES) module of the Integrated Compliance Information System (ICIS). Under NPDES, all facilities that discharge pollutants from any point source into waters of the United States are required to obtain a permit. The permit will likely contain limits on what can be discharged, impose monitoring and reporting requirements, and include other provisions to ensure that the discharge does not adversely affect water quality.

Supplemental Address:	Not reported
FIPS Code:	FL057
Country Name:	Not reported

DRAFT

Federal Facility:	Not reported
Federal Agency:	Not reported
Tribal Land:	Not reported
Tribal Name:	Not reported
Congressional District:	Not reported
Census:	Not reported
Hydrologic Unit Code:	Not reported
EPA Region:	04
Site Type:	STATIONARY
Location Description:	Not reported
Date Created:	03-MAR-23
Date Updated:	Not reported
U.S-Mexico Border:	Not reported
Information System Abbreviated Name:	NPDES:FLR20GB14
Latitude:	Not reported
Longitude:	Not reported
Conveyor:	Not reported
Horizontal Collection:	Not reported
Horizontal Accuracy:	Not reported
Reference Point:	Not reported
Horizontal Datum:	NAD83
Coordinates Source:	Not reported

Contact:

Registry ID:	110071374971
Program System Name:	NPDES
Program System ID:	FLR20GB14
Env. Interest Type:	STORM WATER CONSTRUCTION
Contact Type:	PRIMARY CONTACT
Start Date:	15-FEB-23
End Date:	Not reported
Contact Name:	CHRIS BODIE
Contact Title:	PRESIDENT
Contact Telephone:	8139557866
Contact Alternate Telephone:	Not reported
Contact Fax:	Not reported
Contact Email:	CHRIS@SITESERVEUSA.COM
Mailing Address:	Not reported
Supplemental Address:	Not reported
Mailing City:	Not reported
Mailing State Code:	Not reported
Mailing State:	Not reported
Mailing Zip:	Not reported
Mailing Country:	Not reported

Registry ID:	110071374971
Program System Name:	NPDES
Program System ID:	FLR20GB14
Env. Interest Type:	ICIS-NPDES NON-MAJOR
Contact Type:	PRIMARY CONTACT
Start Date:	15-FEB-23
End Date:	Not reported
Contact Name:	CHRIS BODIE
Contact Title:	PRESIDENT
Contact Telephone:	8139557866
Contact Alternate Telephone:	Not reported
Contact Fax:	Not reported
Contact Email:	CHRIS@SITESERVEUSA.COM
Mailing Address:	Not reported
Supplemental Address:	Not reported
Mailing City:	Not reported
Mailing State Code:	Not reported
Mailing State:	Not reported
Mailing Zip:	Not reported
Mailing Country:	Not reported

Interest:

Registry ID:	110071374971
Program System Name:	NPDES
Program System ID:	FLR20GB14
Env. Interest Type:	STORM WATER CONSTRUCTION
Federal ST Code:	FEDERAL
Start Date:	Not reported
Start Date Qualifier:	Not reported
End Date:	Not reported
End Date Qualifier:	Not reported
Data Source:	ICIS
Last Reported:	18-FEB-23
Date Created:	03-MAR-23
Date Updated:	Not reported
Active Status:	EFFECTIVE

Registry ID:	110071374971
Program System Name:	NPDES
Program System ID:	FLR20GB14

DRAFT

Env. Interest Type:	ICIS-NPDES NON-MAJOR
Federal ST Code:	FEDERAL
Start Date:	Not reported
Start Date Qualifier:	Not reported
End Date:	Not reported
End Date Qualifier:	Not reported
Data Source:	ICIS
Last Reported:	18-FEB-23
Date Created:	03-MAR-23
Date Updated:	Not reported
Active Status:	EFFECTIVE

Program:

Legislative District Number:	Not reported
HUC Code 8:	Not reported
HUC Code 12:	Not reported
Data Quality Code:	Not reported
Std Name:	Not reported
Std House Number:	Not reported
Std Street Name:	Not reported
Std Base Name:	Not reported
Std Prefix:	Not reported
Std Suffix:	Not reported
Std Stype Before:	Not reported
Std Stype After:	Not reported
Std Postal Code:	Not reported
Std City Name:	Not reported
Std County Name:	Not reported
Std State Code:	Not reported
Std County FIPS:	Not reported
Std Country:	Not reported
Std Full Address:	Not reported
Address Type:	Not reported
Link Method:	Not reported
Location Description:	Not reported
User ID:	REFRESH
Sensitive Ind:	N
User Comment:	Not reported
Public Ind:	Y
Date Refresh:	17-OCT-23
Small Bus Ind:	N
Env Justice Code:	Not reported
Parent Program System ID:	Not reported
Stand Alone Flag:	Not reported

Registry ID:	110071370989
Name:	BELMAR GARDENS
Address:	UNKNOWN
City,State,Zip:	TAMPA, FL 33629

Click Here for FRS Facility Detail Report:

Environmental Interest/Information System:

The National Pollutant Discharge Elimination System (NPDES) module of the Integrated Compliance Information System (ICIS). Under NPDES, all facilities that discharge pollutants from any point source into waters of the United States are required to obtain a permit. The permit will likely contain limits on what can be discharged, impose monitoring and reporting requirements, and include other provisions to ensure that the discharge does not adversely affect water quality.

Supplemental Address:	Not reported
FIPS Code:	FL057
Country Name:	Not reported
Federal Facility:	Not reported
Federal Agency:	Not reported
Tribal Land:	Not reported
Tribal Name:	Not reported
Congressional District:	Not reported
Census:	Not reported
Hydrologic Unit Code:	Not reported
EPA Region:	04
Site Type:	STATIONARY
Location Description:	Not reported
Date Created:	03-FEB-23
Date Updated:	Not reported
U.S-Mexico Border:	Not reported
Information System Abbreviated Name:	NPDES:FLR20FZ02
Latitude:	Not reported
Longitude:	Not reported
Conveyor:	Not reported
Horizontal Collection:	Not reported
Horizontal Accuracy:	Not reported
Reference Point:	Not reported
Horizontal Datum:	NAD83

DRAFT

Coordinates Source:	Not reported

Contact:

Registry ID:	110071370989
Program System Name:	NPDES
Program System ID:	FLR20FZ02
Env. Interest Type:	ICIS-NPDES NON-MAJOR
Contact Type:	PRIMARY CONTACT
Start Date:	17-JAN-23
End Date:	Not reported
Contact Name:	DYLAN MANN
Contact Title:	PROJECT MANAGER
Contact Telephone:	8133405880
Contact Alternate Telephone:	Not reported
Contact Fax:	Not reported
Contact Email:	DYLAN.MANN@D1CD.COM
Mailing Address:	Not reported
Supplemental Address:	Not reported
Mailing City:	Not reported
Mailing State Code:	Not reported
Mailing State:	Not reported
Mailing Zip:	Not reported
Mailing Country:	Not reported

Registry ID:	110071370989
Program System Name:	NPDES
Program System ID:	FLR20FZ02
Env. Interest Type:	STORM WATER CONSTRUCTION
Contact Type:	PRIMARY CONTACT
Start Date:	17-JAN-23
End Date:	Not reported
Contact Name:	DYLAN MANN
Contact Title:	PROJECT MANAGER
Contact Telephone:	8133405880
Contact Alternate Telephone:	Not reported
Contact Fax:	Not reported
Contact Email:	DYLAN.MANN@D1CD.COM
Mailing Address:	Not reported
Supplemental Address:	Not reported
Mailing City:	Not reported
Mailing State Code:	Not reported
Mailing State:	Not reported
Mailing Zip:	Not reported
Mailing Country:	Not reported

Interest:

Registry ID:	110071370989
Program System Name:	NPDES
Program System ID:	FLR20FZ02
Env. Interest Type:	STORM WATER CONSTRUCTION
Federal ST Code:	FEDERAL
Start Date:	Not reported
Start Date Qualifier:	Not reported
End Date:	Not reported
End Date Qualifier:	Not reported
Data Source:	ICIS
Last Reported:	20-JAN-23
Date Created:	03-FEB-23
Date Updated:	Not reported
Active Status:	EFFECTIVE

Registry ID:	110071370989
Program System Name:	NPDES
Program System ID:	FLR20FZ02
Env. Interest Type:	ICIS-NPDES NON-MAJOR
Federal ST Code:	FEDERAL
Start Date:	Not reported
Start Date Qualifier:	Not reported
End Date:	Not reported
End Date Qualifier:	Not reported
Data Source:	ICIS
Last Reported:	20-JAN-23
Date Created:	03-FEB-23
Date Updated:	Not reported
Active Status:	EFFECTIVE

Program:

Legislative District Number:	Not reported
HUC Code 8:	Not reported
HUC Code 12:	Not reported
Data Quality Code:	Not reported
Std Name:	Not reported
Std House Number:	Not reported
Std Street Name:	Not reported

DRAFT

SECTION 1: FACILITY DETAIL REPORTS

...Continued...

Std Base Name:	Not reported
Std Prefix:	Not reported
Std Suffix:	Not reported
Std Stype Before:	Not reported
Std Stype After:	Not reported
Std Postal Code:	Not reported
Std City Name:	Not reported
Std County Name:	Not reported
Std State Code:	Not reported
Std County FIPS:	Not reported
Std Country:	Not reported
Std Full Address:	Not reported
Address Type:	Not reported
Link Method:	Not reported
Location Description:	Not reported
User ID:	REFRESH
Sensitive Ind:	N
User Comment:	Not reported
Public Ind:	Y
Date Refresh:	16-OCT-23
Small Bus Ind:	N
Env Justice Code:	Not reported
Parent Program System ID:	Not reported
Stand Alone Flag:	Not reported

Registry ID:	110071358766
Name:	THE HEIGHTS
Address:	UNKNOWN
City,State,Zip:	TAMPA, FL 33619

Click Here for FRS Facility Detail Report:

Environmental Interest/Information System:

The National Pollutant Discharge Elimination System (NPDES) module of the Integrated Compliance Information System (ICIS). Under NPDES, all facilities that discharge pollutants from any point source into waters of the United States are required to obtain a permit. The permit will likely contain limits on what can be discharged, impose monitoring and reporting requirements, and include other provisions to ensure that the discharge does not adversely affect water quality.

Supplemental Address:	Not reported
FIPS Code:	FL057
Country Name:	Not reported
Federal Facility:	Not reported
Federal Agency:	Not reported
Tribal Land:	Not reported
Tribal Name:	Not reported
Congressional District:	Not reported
Census:	Not reported
Hydrologic Unit Code:	Not reported
EPA Region:	04
Site Type:	STATIONARY
Location Description:	Not reported
Date Created:	02-DEC-22
Date Updated:	Not reported
U.S-Mexico Border:	Not reported
Information System Abbreviated Name:	NPDES:FLR10VN95
Latitude:	Not reported
Longitude:	Not reported
Conveyor:	Not reported
Horizontal Collection:	Not reported
Horizontal Accuracy:	Not reported
Reference Point:	Not reported
Horizontal Datum:	NAD83
Coordinates Source:	Not reported

Organization:

Registry ID:	110071358766
Program System Name:	NPDES
Program System ID:	FLR10VN95
Env. Interest Type:	ICIS-NPDES NON-MAJOR
Contact Type:	MAILING ADDRESS
Start Date:	Not reported
End Date:	Not reported
Organization Name:	THE HEIGHTS
Organization Type:	UNKNOWN
Duns Number:	Not reported
Division Name:	Not reported
Phone Number:	000-000-0000
Alternate Phone Number:	Not reported
Fax Number:	Not reported
Email:	Not reported
EIN:	Not reported
State Business ID:	Not reported
Parent Name:	Not reported

DRAFT

Standard Parent Name:	Not reported
Parent Duns Number:	Not reported
Mailing Address:	3501 RIGA BLVD
Supplemental Address:	STE 100
City:	TAMPA
State:	FLORIDA
Zip:	33619-1325
Country:	UNITED STATES

Registry ID:	110071358766
Program System Name:	NPDES
Program System ID:	FLR10VN95
Env. Interest Type:	STORM WATER CONSTRUCTION
Contact Type:	MAILING ADDRESS
Start Date:	Not reported
End Date:	Not reported
Organization Name:	THE HEIGHTS
Organization Type:	UNKNOWN
Duns Number:	Not reported
Division Name:	Not reported
Phone Number:	000-000-0000
Alternate Phone Number:	Not reported
Fax Number:	Not reported
Email:	Not reported
EIN:	Not reported
State Business ID:	Not reported
Parent Name:	Not reported
Standard Parent Name:	Not reported
Parent Duns Number:	Not reported
Mailing Address:	3501 RIGA BLVD
Supplemental Address:	STE 100
City:	TAMPA
State:	FLORIDA
Zip:	33619-1325
Country:	UNITED STATES

Contact:

Registry ID:	110071358766
Program System Name:	NPDES
Program System ID:	FLR10VN95
Env. Interest Type:	ICIS-NPDES NON-MAJOR
Contact Type:	PRIMARY CONTACT
Start Date:	01-NOV-22
End Date:	Not reported
Contact Name:	JAKE SCHRADER
Contact Title:	AREA CONSTRUCTION MANAGER
Contact Telephone:	8132672300
Contact Alternate Telephone:	Not reported
Contact Fax:	Not reported
Contact Email:	JESCHRADER@DRHORTON.COM
Mailing Address:	Not reported
Supplemental Address:	Not reported
Mailing City:	Not reported
Mailing State Code:	Not reported
Mailing State:	Not reported
Mailing Zip:	Not reported
Mailing Country:	Not reported

Registry ID:	110071358766
Program System Name:	NPDES
Program System ID:	FLR10VN95
Env. Interest Type:	STORM WATER CONSTRUCTION
Contact Type:	PRIMARY CONTACT
Start Date:	01-NOV-22
End Date:	Not reported
Contact Name:	JAKE SCHRADER
Contact Title:	AREA CONSTRUCTION MANAGER
Contact Telephone:	8132672300
Contact Alternate Telephone:	Not reported
Contact Fax:	Not reported
Contact Email:	JESCHRADER@DRHORTON.COM
Mailing Address:	Not reported
Supplemental Address:	Not reported
Mailing City:	Not reported
Mailing State Code:	Not reported
Mailing State:	Not reported
Mailing Zip:	Not reported
Mailing Country:	Not reported

Interest:

Registry ID:	110071358766
Program System Name:	NPDES
Program System ID:	FLR10VN95
Env. Interest Type:	ICIS-NPDES NON-MAJOR

DRAFT

Federal ST Code:	FEDERAL
Start Date:	Not reported
Start Date Qualifier:	Not reported
End Date:	Not reported
End Date Qualifier:	Not reported
Data Source:	ICIS
Last Reported:	04-NOV-22
Date Created:	02-DEC-22
Date Updated:	Not reported
Active Status:	EFFECTIVE

Registry ID:	110071358766
Program System Name:	NPDES
Program System ID:	FLR10VN95
Env. Interest Type:	STORM WATER CONSTRUCTION
Federal ST Code:	FEDERAL
Start Date:	Not reported
Start Date Qualifier:	Not reported
End Date:	Not reported
End Date Qualifier:	Not reported
Data Source:	ICIS
Last Reported:	04-NOV-22
Date Created:	02-DEC-22
Date Updated:	Not reported
Active Status:	EFFECTIVE

Program:

Legislative District Number:	Not reported
HUC Code 8:	Not reported
HUC Code 12:	Not reported
Data Quality Code:	Not reported
Std Name:	Not reported
Std House Number:	Not reported
Std Street Name:	Not reported
Std Base Name:	Not reported
Std Prefix:	Not reported
Std Suffix:	Not reported
Std Stype Before:	Not reported
Std Stype After:	Not reported
Std Postal Code:	Not reported
Std City Name:	Not reported
Std County Name:	Not reported
Std State Code:	Not reported
Std County FIPS:	Not reported
Std Country:	Not reported
Std Full Address:	Not reported
Address Type:	Not reported
Link Method:	Not reported
Location Description:	Not reported
User ID:	REFRESH
Sensitive Ind:	N
User Comment:	Not reported
Public Ind:	Y
Date Refresh:	16-OCT-23
Small Bus Ind:	N
Env Justice Code:	Not reported
Parent Program System ID:	Not reported
Stand Alone Flag:	Not reported

PCS:

NPDES ID:	FLR10LI25
FRS Facility Site ID:	3000174604
Facility Name:	SR-400 [I-4] - MCINTOSH RD TO BRANCH FORBES RD
Facility Name 2:	Not reported
Current Status:	Minor
Facility Type Description:	Not reported
Facility Address:	UNKNOWN
Facility Address 2:	Not reported
Facility City:	TAMPA
Facility City 2:	Not reported
Facility State:	FL
Facility Zip:	33601
Facility non-gov Contact:	Not reported
Contact Telephone:	9413557178
Non-gov contact address:	Not reported
Facility non-gov City:	Not reported
Facility non-gov State:	Not reported
Facility non-gov Zip:	Not reported
Latitude:	28.0244
Longitude:	-82.2359
Permit Type:	General Permit Covered Facility
SIC Code:	Not reported

DRAFT

SIC Code Description:	Not reported
Total Actual Average Flow (MGD):	Not reported
Total App. Design Flow (MGD):	Not reported
Pretreat Prog Req Indicator Desc:	Not reported
State Water Body:	Not reported
State Water Body Name:	Not reported
Expiration Date:	2017-02-04 00:00:00
Effective Date:	2012-02-05 00:00:00
Tribal Land Code:	Not reported
Tribal Land Name:	Not reported
Permit Non-Gov Contacts.Cont. Name:	Not reported
Permit Non-Gov Addresses.Addr. Street Address:	1451 Myrtle Street
Permit Non-Gov Addresses.Addr. City:	Sarasota
Permit Non-Gov Addresses.Addr. State:	FL
Permit Non-Gov Addresses.Addr. Zip:	34234
Consolidated System Identifier:	Not reported
Facility Type:	Not reported
Primary Mailing Street:	Not reported
Primary Mailing Street 2:	Not reported
Primary Mailing City:	Not reported
Primary Mailing State:	Not reported
Primary Mailing Zip:	Not reported
Cognizant Official:	Not reported
City Code:	Not reported
County Code:	Not reported
Type of Ownership:	Not reported
PRET Description:	Not reported
River Basin Code:	Not reported
River Basin Code Description:	Not reported
Head Quarters Special Purpose:	Not reported
HQ01 Description:	Not reported
Receiving water:	Not reported
Facility Location Telephone:	Not reported
PTYP Description:	Not reported
Inspection Type:	Not reported
Permit Date Issued:	Not reported
Date of Inspection:	Not reported
TYPI Description:	Not reported
INSP Description:	Not reported
QNCR Status Quarter 2:	Not reported
CYQ2 Description:	Not reported
QNCR Status Q2 Manual:	Not reported
CYM2 Description:	Not reported
ENVID:	1015851111

PCS Compliance Monitoring:

NPDES ID:	FLR10LI25
FRS Facility Site ID:	3000174604
Facility Name:	SR-400 [I-4] - MCINTOSH RD TO BRANCH FORBES RD
Location Address:	UNKNOWN
Facility City:	TAMPA
Facility State:	FL
Facility Zip:	33601
Facility Type Desc:	Not reported
Actual End Date:	Not reported
Comp Monitor Category Code:	Not reported
Comp Monitor Category Desc:	Not reported
Agency Type Code:	Not reported
Agency Type Desc:	Not reported
Curr Perm RNC Status Quarter:	1
Curr Perm RNC Status Year:	2015

NPDES ID:	FLR10LI25
FRS Facility Site ID:	3000174604
Facility Name:	SR-400 [I-4] - MCINTOSH RD TO BRANCH FORBES RD
Facility Name 2:	Not reported
Current Status:	Minor
Facility Type Description:	Not reported
Facility Address:	UNKNOWN
Facility Address 2:	Not reported
Facility City:	TAMPA
Facility City 2:	Not reported
Facility State:	FL
Facility Zip:	33601
Facility non-gov Contact:	Not reported
Contact Telephone:	9413557178
Non-gov contact address:	Not reported
Facility non-gov City:	Not reported
Facility non-gov State:	Not reported
Facility non-gov Zip:	Not reported
Latitude:	28.0244
Longitude:	-82.2359
Permit Type:	General Permit Covered Facility
SIC Code:	Not reported

DRAFT

SIC Code Description:	Not reported
Total Actual Average Flow (MGD):	Not reported
Total App. Design Flow (MGD):	Not reported
Pretreat Prog Req Indicator Desc:	Not reported
State Water Body:	Not reported
State Water Body Name:	Not reported
Expiration Date:	2017-02-04 00:00:00
Effective Date:	2012-02-05 00:00:00
Tribal Land Code:	Not reported
Tribal Land Name:	Not reported
Permit Non-Gov Contacts.Cont. Name:	Not reported
Permit Non-Gov Addresses.Addr. Street Address:	Not reported
Permit Non-Gov Addresses.Addr. City:	Not reported
Permit Non-Gov Addresses.Addr. State:	Not reported
Permit Non-Gov Addresses.Addr. Zip:	Not reported
Consolidated System Identifier:	Not reported
Facility Type:	Not reported
Primary Mailing Street:	Not reported
Primary Mailing Street 2:	Not reported
Primary Mailing City:	Not reported
Primary Mailing State:	Not reported
Primary Mailing Zip:	Not reported
Cognizant Official:	Not reported
City Code:	Not reported
County Code:	Not reported
Type of Ownership:	Not reported
PRET Description:	Not reported
River Basin Code:	Not reported
River Basin Code Description:	Not reported
Head Quarters Special Purpose:	Not reported
HQ01 Description:	Not reported
Receiving water:	Not reported
Facility Location Telephone:	Not reported
PTYP Description:	Not reported
Inspection Type:	Not reported
Permit Date Issued:	Not reported
Date of Inspection:	Not reported
TYPI Description:	Not reported
INSP Description:	Not reported
QNCR Status Quarter 2:	Not reported
CYQ2 Description:	Not reported
QNCR Status Q2 Manual:	Not reported
CYM2 Description:	Not reported
ENVID:	1015851111

PCS Compliance Monitoring:

NPDES ID:	FLR10LI25
FRS Facility Site ID:	3000174604
Facility Name:	SR-400 [I-4] - MCINTOSH RD TO BRANCH FORBES RD
Location Address:	UNKNOWN
Facility City:	TAMPA
Facility State:	FL
Facility Zip:	33601
Facility Type Desc:	Not reported
Actual End Date:	Not reported
Comp Monitor Category Code:	Not reported
Comp Monitor Category Desc:	Not reported
Agency Type Code:	Not reported
Agency Type Desc:	Not reported
Curr Perm RNC Status Quarter:	1
Curr Perm RNC Status Year:	2015

NPDES ID:	FLR10LI25
FRS Facility Site ID:	3000174604
Facility Name:	SR-400 [I-4] - MCINTOSH RD TO BRANCH FORBES RD
Facility Name 2:	Not reported
Current Status:	Minor
Facility Type Description:	Not reported
Facility Address:	UNKNOWN
Facility Address 2:	Not reported
Facility City:	TAMPA
Facility City 2:	Not reported
Facility State:	FL
Facility Zip:	33601
Facility non-gov Contact:	Not reported
Contact Telephone:	Not reported
Non-gov contact address:	1451 Myrtle Street
Facility non-gov City:	Sarasota
Facility non-gov State:	FL
Facility non-gov Zip:	34234
Latitude:	28.0244
Longitude:	-82.2359
Permit Type:	General Permit Covered Facility
SIC Code:	Not reported

DRAFT

SIC Code Description:	Not reported
Total Actual Average Flow (MGD):	Not reported
Total App. Design Flow (MGD):	Not reported
Pretreat Prog Req Indicator Desc:	Not reported
State Water Body:	Not reported
State Water Body Name:	Not reported
Expiration Date:	2017-02-04 00:00:00
Effective Date:	2012-02-05 00:00:00
Tribal Land Code:	Not reported
Tribal Land Name:	Not reported
Permit Non-Gov Contacts.Cont. Name:	Not reported
Permit Non-Gov Addresses.Addr. Street Address:	Not reported
Permit Non-Gov Addresses.Addr. City:	Not reported
Permit Non-Gov Addresses.Addr. State:	Not reported
Permit Non-Gov Addresses.Addr. Zip:	Not reported
Consolidated System Identifier:	Not reported
Facility Type:	Not reported
Primary Mailing Street:	Not reported
Primary Mailing Street 2:	Not reported
Primary Mailing City:	Not reported
Primary Mailing State:	Not reported
Primary Mailing Zip:	Not reported
Cognizant Official:	Not reported
City Code:	Not reported
County Code:	Not reported
Type of Ownership:	Not reported
PRET Description:	Not reported
River Basin Code:	Not reported
River Basin Code Description:	Not reported
Head Quarters Special Purpose:	Not reported
HQ01 Description:	Not reported
Receiving water:	Not reported
Facility Location Telephone:	Not reported
PTYP Description:	Not reported
Inspection Type:	Not reported
Permit Date Issued:	Not reported
Date of Inspection:	Not reported
TYPI Description:	Not reported
INSP Description:	Not reported
QNCR Status Quarter 2:	Not reported
CYQ2 Description:	Not reported
QNCR Status Q2 Manual:	Not reported
CYM2 Description:	Not reported
ENVID:	1015851111

PCS Compliance Monitoring:

NPDES ID:	FLR10LI25
FRS Facility Site ID:	3000174604
Facility Name:	SR-400 [I-4] - MCINTOSH RD TO BRANCH FORBES RD
Location Address:	UNKNOWN
Facility City:	TAMPA
Facility State:	FL
Facility Zip:	33601
Facility Type Desc:	Not reported
Actual End Date:	Not reported
Comp Monitor Category Code:	Not reported
Comp Monitor Category Desc:	Not reported
Agency Type Code:	Not reported
Agency Type Desc:	Not reported
Curr Perm RNC Status Quarter:	1
Curr Perm RNC Status Year:	2015

NPDES ID:	FLR10LI25
FRS Facility Site ID:	3000174604
Facility Name:	SR-400 [I-4] - MCINTOSH RD TO BRANCH FORBES RD
Facility Name 2:	Not reported
Current Status:	Minor
Facility Type Description:	Not reported
Facility Address:	UNKNOWN
Facility Address 2:	Not reported
Facility City:	TAMPA
Facility City 2:	Not reported
Facility State:	FL
Facility Zip:	33601
Facility non-gov Contact:	Not reported
Contact Telephone:	Not reported
Non-gov contact address:	1451 Myrtle Street
Facility non-gov City:	Sarasota
Facility non-gov State:	FL
Facility non-gov Zip:	34234
Latitude:	28.0244
Longitude:	-82.2359
Permit Type:	General Permit Covered Facility
SIC Code:	Not reported

DRAFT

SIC Code Description:	Not reported
Total Actual Average Flow (MGD):	Not reported
Total App. Design Flow (MGD):	Not reported
Pretreat Prog Req Indicator Desc:	Not reported
State Water Body:	Not reported
State Water Body Name:	Not reported
Expiration Date:	2017-02-04 00:00:00
Effective Date:	2012-02-05 00:00:00
Tribal Land Code:	Not reported
Tribal Land Name:	Not reported
Permit Non-Gov Contacts.Cont. Name:	Not reported
Permit Non-Gov Addresses.Addr. Street Address:	1451 Myrtle Street
Permit Non-Gov Addresses.Addr. City:	Sarasota
Permit Non-Gov Addresses.Addr. State:	FL
Permit Non-Gov Addresses.Addr. Zip:	34234
Consolidated System Identifier:	Not reported
Facility Type:	Not reported
Primary Mailing Street:	Not reported
Primary Mailing Street 2:	Not reported
Primary Mailing City:	Not reported
Primary Mailing State:	Not reported
Primary Mailing Zip:	Not reported
Cognizant Official:	Not reported
City Code:	Not reported
County Code:	Not reported
Type of Ownership:	Not reported
PRET Description:	Not reported
River Basin Code:	Not reported
River Basin Code Description:	Not reported
Head Quarters Special Purpose:	Not reported
HQ01 Description:	Not reported
Receiving water:	Not reported
Facility Location Telephone:	Not reported
PTYP Description:	Not reported
Inspection Type:	Not reported
Permit Date Issued:	Not reported
Date of Inspection:	Not reported
TYPI Description:	Not reported
INSP Description:	Not reported
QNCR Status Quarter 2:	Not reported
CYQ2 Description:	Not reported
QNCR Status Q2 Manual:	Not reported
CYM2 Description:	Not reported
ENVID:	1015851111

PCS Compliance Monitoring:

NPDES ID:	FLR10LI25
FRS Facility Site ID:	3000174604
Facility Name:	SR-400 [I-4] - MCINTOSH RD TO BRANCH FORBES RD
Location Address:	UNKNOWN
Facility City:	TAMPA
Facility State:	FL
Facility Zip:	33601
Facility Type Desc:	Not reported
Actual End Date:	Not reported
Comp Monitor Category Code:	Not reported
Comp Monitor Category Desc:	Not reported
Agency Type Code:	Not reported
Agency Type Desc:	Not reported
Curr Perm RNC Status Quarter:	1
Curr Perm RNC Status Year:	2015

DRAFT

SECTION 2: DATABASES AND UPDATE DATES

To maintain currency of the following federal, state and local databases, EDR contacts the appropriate government agency on a monthly or quarterly basis as required.

Elapsed ASTM days: Provides confirmation that this report meets or exceeds the 90-day updating requirement of the ASTM standard.

DATABASES FOUND IN THIS REPORT

ECHO: Enforcement & Compliance History Information
Source: Environmental Protection Agency
Telephone: 202-564-2280
ECHO provides integrated compliance and enforcement information for about 800,000 regulated facilities nationwide.

Date of Government Version: 12/17/2023
Database Release Frequency: Quarterly
Date of Last EDR Contact: 12/28/2023
Date of Next Scheduled Update: 04/15/2024

FINDS: Facility Index System/Facility Registry System
Source: EPA
Telephone: Not reported
Facility Index System. FINDS contains both facility information and 'pointers' to other sources that contain more detail. EDR includes the following FINDS databases in this report: PCS (Permit Compliance System), AIRS (Aerometric Information Retrieval System), DOCKET (Enforcement Docket used to manage and track information on civil judicial enforcement cases for all environmental statutes), FURS (Federal Underground Injection Control), C-DOCKET (Criminal Docket System used to track criminal enforcement actions for all environmental statutes), FFIS (Federal Facilities Information System), STATE (State Environmental Laws and Statutes), and PADS (PCB Activity Data System).

Date of Government Version: 11/03/2023
Database Release Frequency: Quarterly
Date of Last EDR Contact: 02/27/2024
Date of Next Scheduled Update: 06/10/2024

PCS: Permit Compliance System
Source: EPA, Office of Water
Telephone: 202-564-2496
PCS is a computerized management information system that contains data on National Pollutant Discharge Elimination System (NPDES) permit holding facilities. PCS tracks the permit, compliance, and enforcement status of NPDES facilities.

Date of Government Version: 12/16/2016
Database Release Frequency: No Update Planned
Date of Last EDR Contact: 12/27/2023
Date of Next Scheduled Update: 04/15/2024

DRAFT

Site 11:
Shell Dover #507/Circle K 4810 McIntosh/
Amoco McIntosh #410/BP Amoco McIntosh/
Amoco Scotts/Radiant Food Store #270/
Amoco-Anderson #2/Scott's Auto Repair

DRAFT

Bob Henriquez
Hillsborough County Property Appraiser

https://www.hcpafl.org/
15th Floor County Ctr.
601 E. Kennedy Blvd, Tampa, Florida 33602-4932
Ph: (813) 272-6100

Folio: 082882-0000

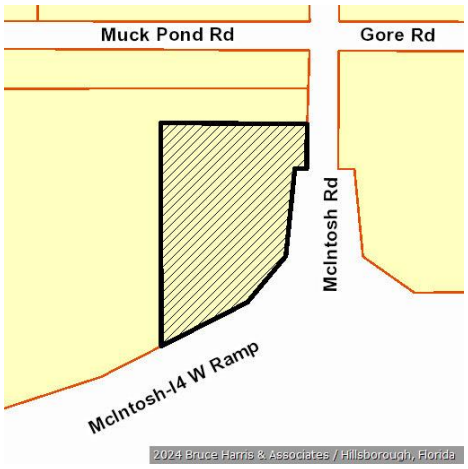

Owner Information

Owner Name	MCINTOSH PLAZA LLC
Mailing Address	1320 E 9TH AVE TAMPA, FL 33605-3602
Site Address	4810 MCINTOSH RD, DOVER
PIN	U-30-28-21-ZZZ-000003-78580.0
Folio	082882-0000
Prior PIN	
Prior Folio	000000-0000
Tax District	U - UNINCORPORATED
Property Use	1421 Conv Store /Gas B
Plat Book/Page	/
Neighborhood	219007.00 | Thonotosassa South Area
Subdivision	ZZZ | UNPLATTED

Value Summary

Taxing District	Market Value	Assessed Value	Exemptions	Taxable Value
County	$2,105,444	$2,105,444	$0	$2,105,444
Public Schools	$2,105,444	$2,105,444	$0	$2,105,444
Municipal	$2,105,444	$2,105,444	$0	$2,105,444
Other Districts	$2,105,444	$2,105,444	$0	$2,105,444

Note: This section shows Market Value, Assessed Value, Exemptions, and Taxable Value for taxing districts. Because of changes in Florida Law, it is possible to have different assessed and taxable values on the same property. For example, the additional $25,000 Homestead Exemption and the non-homestead CAP do not apply to public schools, and the Low Income Senior Exemption only applies to countywide and certain municipal millages.

Sales Information

Book / Page	Instrument	Month	Year	Type Inst	Qualified or Unqualified	Vacant or Improved	Price
26693 / 0362	2019246229	06	2019	WD	Unqualified	Improved	$375,000
8301 / 1064	96243304	09	1996	WD	Unqualified	Improved	$525,000
8182 / 0872	96145902	06	1996	WD	Unqualified	Improved	$525,000
7827 / 1259	95163089	07	1995	WD	Unqualified	Improved	$415,000

Building Information

Building 1

Type	43 | CONVENIENCE STORE
Year Built	2020

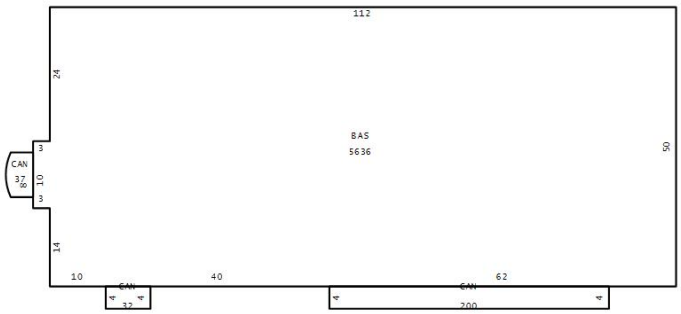

Building 1 Construction Details

Element	Code	Construction Detail
Class	C	Concrete Block
Exterior Wall	7	Masonry Frm: Stucco
Roof Structure	9	Rigid Frame/Barjoist
Roof Cover	12	Rubber or Plastic
Interior Walls	5	Drywall
Interior Flooring	7	Tile
Heat/AC	2	Central
Plumbing	3	Typical
Condition	3	Average
Stories	1.0	
Units	1.0	
Wall Height	12.00	

Building 1 subarea

Area Type	Gross Area	Heated Area	Depreciated Value
BAS	5,636	5,636	$969,394
CAN	200		$10,320
CAN	32		$1,720
CAN	37		$1,892
Totals	**5,905**	**5,636**	**$983,326**

Extra Features

OB/XF Code	Description	Building	Year On Roll	Length	Width	Units	Value
1051	UndrGrd fuel tank conv. stores	0	2020	0	0	20,000.00	$68,448
1051	UndrGrd fuel tank conv. stores	0	2020	0	0	20,000.00	$68,448
0540	CANOPY GAS PUMP	1	2021	28	168	4,704.00	$167,116
0020	ASPHALT PAVING	1	2021	0	0	26,670.00	$54,887
0060	CONCRETE PAVEMENT	1	2021	0	0	5,050.00	$20,098

Land Information

Use Code	Description	Zone	Front	Depth	Land Type	Total Land Units	Land Value
COI1	Comm Class 9	CN	0.0	0.0	SF | SQUARE FEET	71,895.00	$743,121

Legal Description

TRACT BEG 147.07 FT S AND 25 FT W OF NE COR OF NW 1/4 & RUN W 250 FT S 376.06 FT TO NLY R/W LINE OF SR 400 THENCE ALONG RD N 63 DEG 05 MIN 47 SEC E 157.29 FT N 40 DEG 38 MIN 02 SEC E 106.26 FT N 5 DEG 29 MIN 30 SEC E 151.19 FT E 25 FT TO WLY R/W LINE MC INTOSH RD AND N 74.55 FT TO BEG

Site 11

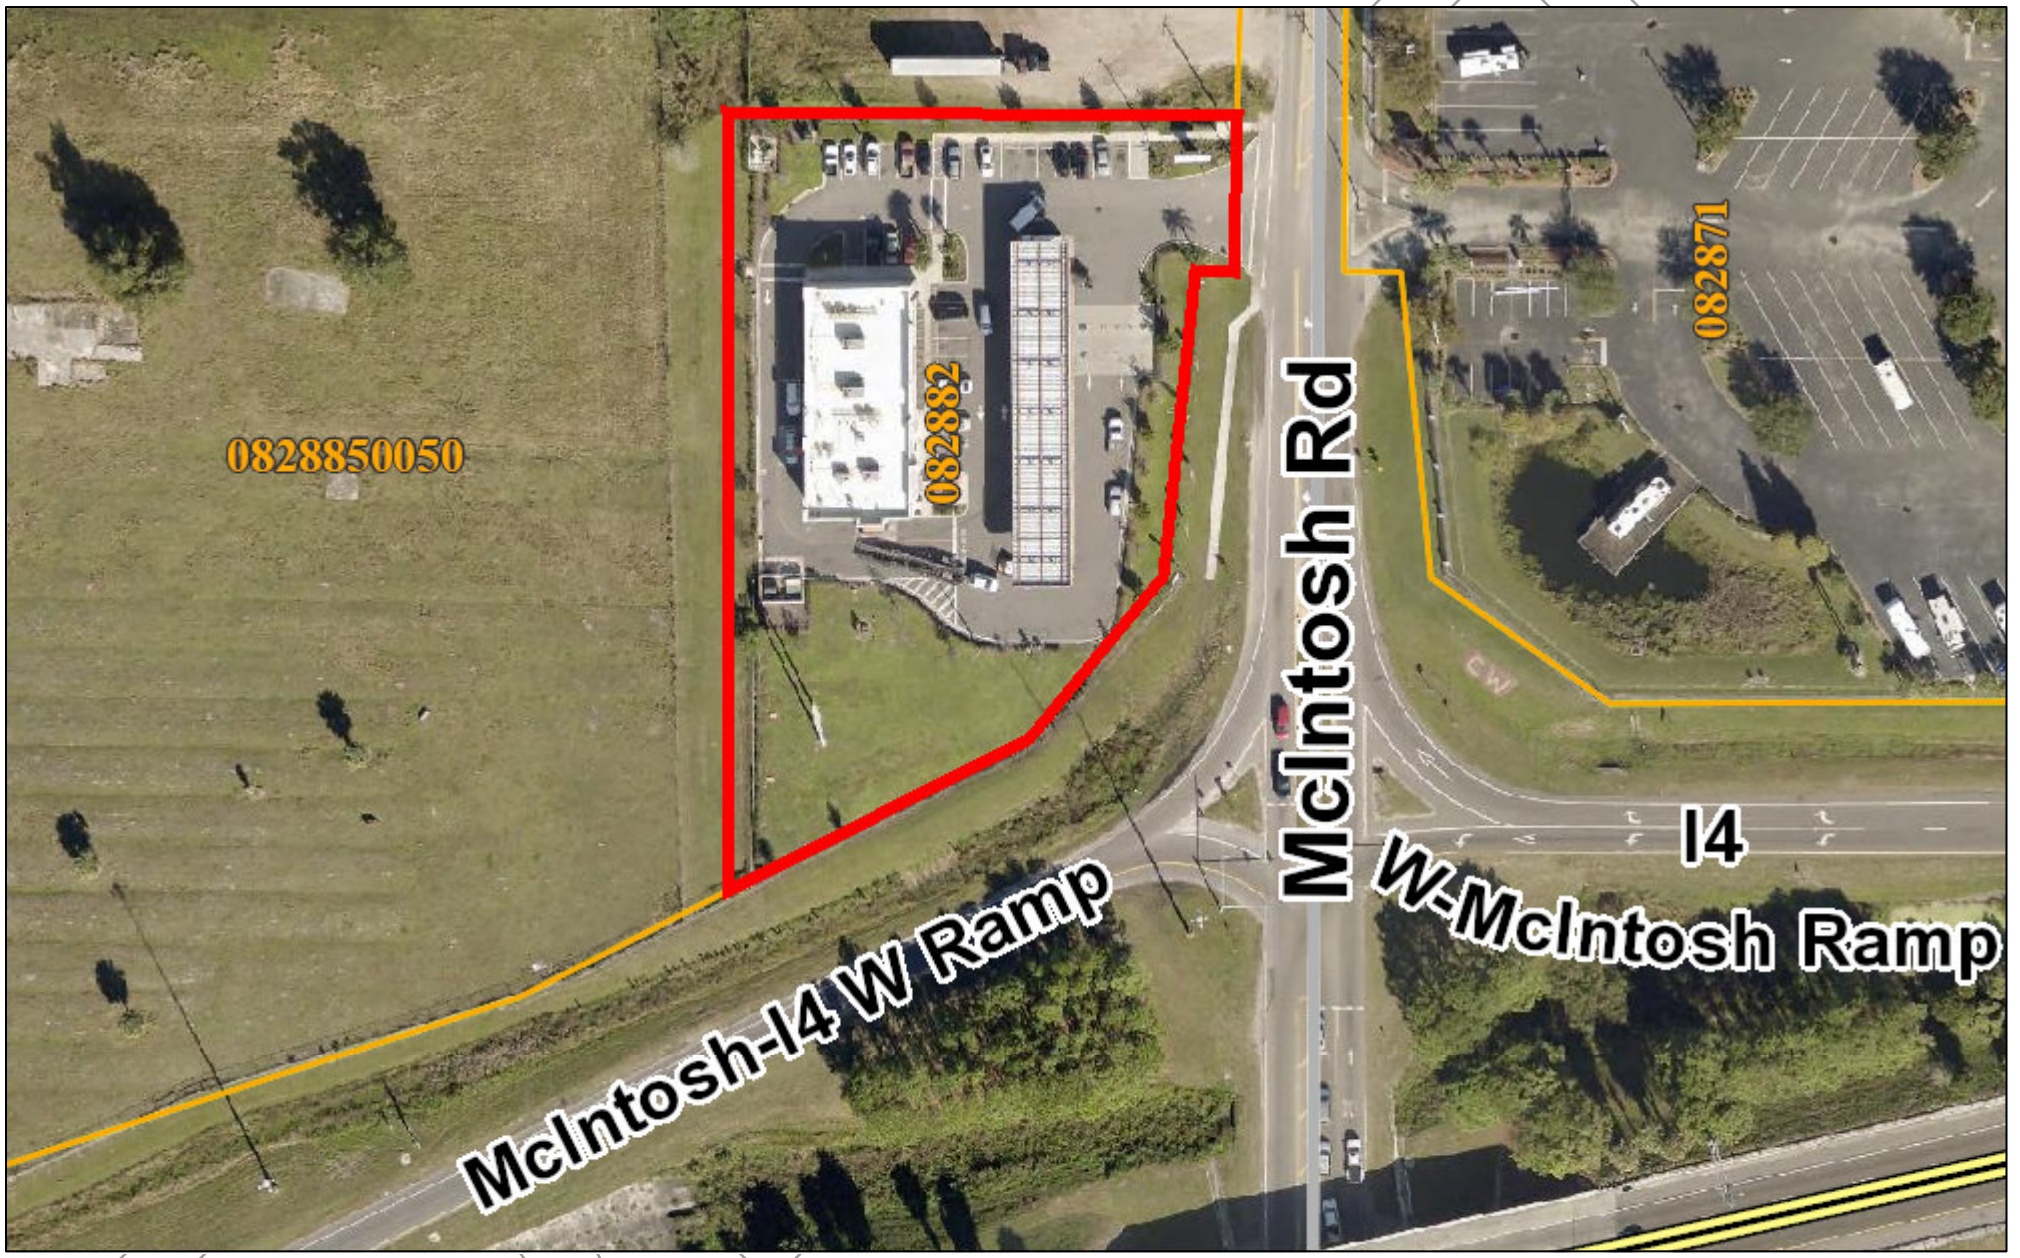

March 18, 2024

0 62.5 125 250 ft

N W E S

Bob Henriquez, CFA
Hillsborough County Property Appraiser
This map is for assessment purposes only.
It is not a survey.
2021 Aerials

FLORIDA DEPARTMENT OF ENVIRONMENTAL PROTECTION
BOB MARTINEZ CENTER
2600 BLAIR STONE ROAD
TALLAHASSEE, FLORIDA 32399-2400

RICK SCOTT
GOVERNOR

HERSCHEL T. VINYARD JR.
SECRETARY

August 29, 2013

CERTIFIED MAIL #7011 2970 0004 1178 2402
RETURN RECEIPT REQUESTED

Mr. Nick Capitano, President
Nick Capitano, Incorporated
1320 East 9th Avenue Ste 211
Tampa, Florida 33605-3602

Subject: Site Rehabilitation Completion Order
BP Amoco McIntosh #410
4810 McIntosh Rd
Dover, Hillsborough County
FDEP Facility ID# 298509067
Discharge Date: April 1, 1990 (PLRIP)
Discharge Score: 46

Dear Mr. Capitano:

The Environmental Protection Commission of Hillsborough County (EPCHC), on behalf of the Florida Department of Environmental Protection (Department), has reviewed the Site Rehabilitation Completion Report (SRCR) and No Further Action Proposal (NFAP) dated January 14, 2013 (received January 15, 2013), and the Monitoring Well Abandonment Report dated May 17, 2013 (received May 20, 2013), prepared and submitted by ARCADIS for the petroleum product discharge referenced above. Documentation submitted with the SRCR/NFAP confirms that criteria set forth in Subsection 62-780.680(1), Florida Administrative Code (F.A.C.), have been met. Please refer to the attached maps of the source property and analytical summary tables. The SRCR/NFAP is hereby incorporated by reference in this Site Rehabilitation Completion Order (Order). Therefore, you are released from any further obligation to conduct site rehabilitation at the facility for petroleum product contamination associated with the discharge referenced above, except as set forth below.

In the event concentrations of petroleum products' contaminants of concern increase above the levels approved in this Order, or if a subsequent discharge of petroleum or petroleum product occurs at the facility, the Department may require site rehabilitation to reduce concentrations of petroleum products' contaminants of concern to the levels approved in the SRCR/NFAP or otherwise allowed by Chapter 62-780, F.A.C.

Legal Issues

The Department's Order shall become final unless a timely petition for an administrative hearing is filed under Sections 120.569 and 120.57, Florida Statutes (F.S.), within 21 days of receipt of this Order. The procedures for petitioning for an administrative hearing are set forth below.

Persons affected by this Order have the following options:

(A) If you choose to accept the Department's decision regarding the SRCR/NFAP you do not have to do anything. This Order is final and effective on the date filed with the Clerk of the Department, which is indicated on the last page of this Order.

(B) If you choose to challenge the decision, you may do the following:

(1) File a request for an extension of time to file a petition for an administrative hearing with the Department's Agency Clerk in the Office of General Counsel within 21 days of receipt of this Order; such a request should be made if you wish to meet with the Department in an attempt to informally resolve any disputes without first filing a petition for an administrative hearing; or

(2) File a petition for an administrative hearing with the Department's Agency Clerk in the Office of General Counsel within 21 days of receipt of this Order.

Please be advised that mediation of this decision pursuant to Section 120.573, F.S., is not available.

How to Request an Extension of Time to File a Petition for an Administrative Hearing

For good cause shown, pursuant to Subsection 62-110.106(4), F.A.C., the Department may grant a request for an extension of time to file a petition for an administrative hearing. Such a request must be filed (received) by the Department's Agency Clerk in the Office of General Counsel at 3900 Commonwealth Boulevard, Mail Station 35, Tallahassee, Florida, 32399-3000, within 21 days of receipt of this Order. Petitioner, if different from Nick Capitano, Incorporated, shall mail a copy of the request to Nick Capitano, Incorporated at the time of filing. Timely filing a request for an extension of time tolls the time period within which a petition for an administrative hearing must be made.

How to File a Petition for an Administrative Hearing

A person whose substantial interests are affected by this Order may petition for an administrative hearing under Sections 120.569 and 120.57, F.S. The petition must contain the information set forth below and must be filed (received) by the Department's Agency Clerk in the Office of General Counsel at 3900 Commonwealth Boulevard, Mail Station 35, Tallahassee, Florida,

32399-3000, within 21 days of receipt of this Order. Petitioner, if different from Nick Capitano, Incorporated, shall mail a copy of the petition to Nick Capitano, Incorporated at the time of filing. Failure to file a petition within this time period shall waive the right of anyone who may request an administrative hearing under Sections 120.569 and 120.57, F.S.

Pursuant to Subsection 120.569(2), F.S. and Rule 28-106.201, F.A.C., a petition for an administrative hearing shall contain the following information:

(a) The name, address, and telephone number of each petitioner; the name, address, and telephone number of the petitioner's representative, if any; the facility owner's name and address, if different from the petitioner; the FDEP facility number, and the name and address of the facility;

(b) A statement of when and how each petitioner received notice of the Department's action or proposed action;

(c) An explanation of how each petitioner's substantial interests are or will be affected by the Department's action or proposed action;

(d) A statement of the disputed issues of material fact, or a statement that there are no disputed facts;

(e) A statement of the ultimate facts alleged, including a statement of the specific facts the petitioner contends warrant reversal or modification of the Department's action or proposed action;

(f) A statement of the specific rules or statutes the petitioner contends require reversal or modification of the Department's action or proposed action; and

(g) A statement of the relief sought by the petitioner, stating precisely the action petitioner wishes the Department to take with respect to the Department's action or proposed action.

This Order is final and effective on the date filed with the Clerk of the Department, which is indicated on the last page of this Order. Timely filing a petition for an administrative hearing postpones the date this Order takes effect until the Department issues either a final order pursuant to an administrative hearing or an Order Responding to Supplemental Information provided to the Department pursuant to meetings with the Department.

Judicial Review

Any party to this Order has the right to seek judicial review of it under Section 120.68, F.S., by filing a notice of appeal under Rule 9.110 of the Florida Rules of Appellate Procedure with the Department's Agency Clerk in the Office of General Counsel at 3900 Commonwealth

Boulevard, Mail Station 35, Tallahassee, Florida, 32399-3000, and by filing a copy of the notice of appeal accompanied by the applicable filing fees with the appropriate district court of appeal. The notice of appeal must be filed within 30 days after this Order is filed with the Department's clerk (see below).

Questions

Any questions regarding the EPCHC's review of the SRCR/NFAP should be directed to Sheila A. Luce at (813) 627-2600. Questions regarding legal issues should be referred to the Department's Office of General Counsel at (850) 245-2242. Contact with any of the above does not constitute a petition for an administrative hearing or a request for an extension of time to file a petition for an administrative hearing.

The FDEP Facility Number for this facility is 298509067. Please use this identification on all future correspondence with the Department or the EPCHC.

Sincerely,

Valerie K. Huegel
Program Administrator
Petroleum Restoration Program

VKH/sal

Attachments

ec: Yanisa Angulo, FDEP Southwest District Office – yanisa.angulo@dep.state.fl.us
Sheila A. Luce, EPCHC – luces@epchc.org
Jonathan Hunter, ARCADIS – jonathan.hunter@arcadis-us.com
David Arnold, Southwest Florida Water Management District – davidn.arnold@watermatters.org
FDEP File

FILING AND ACKNOWLEDGMENT
FILED, on this date, pursuant to §120.52 Florida Statutes, with the designated Department Clerk, receipt of which is hereby acknowledged.

Clerk
(or Deputy Clerk)

9/4/13
Date

P.G. CERTIFICATION

Site Rehabilitation Completion Report/No Further Action Proposal dated January 14, 2013 (received January 15, 2013), for BP Amoco McIntosh #410, located at 4810 McIntosh Rd, Dover, FDEP Facility ID# 298509067.

I hereby certify that in my professional judgment, the components of this Site Rehabilitation Completion Report/No Further Action Proposal prepared for the April 1, 1990 petroleum product discharge discovered at the above-referenced facility satisfy the requirements set forth in Chapter 62-780, Florida Administrative Code (F.A.C.), and that the conclusions in this report provide reasonable assurances that the site rehabilitation objectives stated in Chapter 62-780, F.A.C., have been met.

__ I personally completed this review.

_x_ This review was conducted by **Sheila A. Luce** working under my direct supervision.

Harold Koechlein, P.G.
Professional Geologist # 874
EPCHC

7/24/13
Date

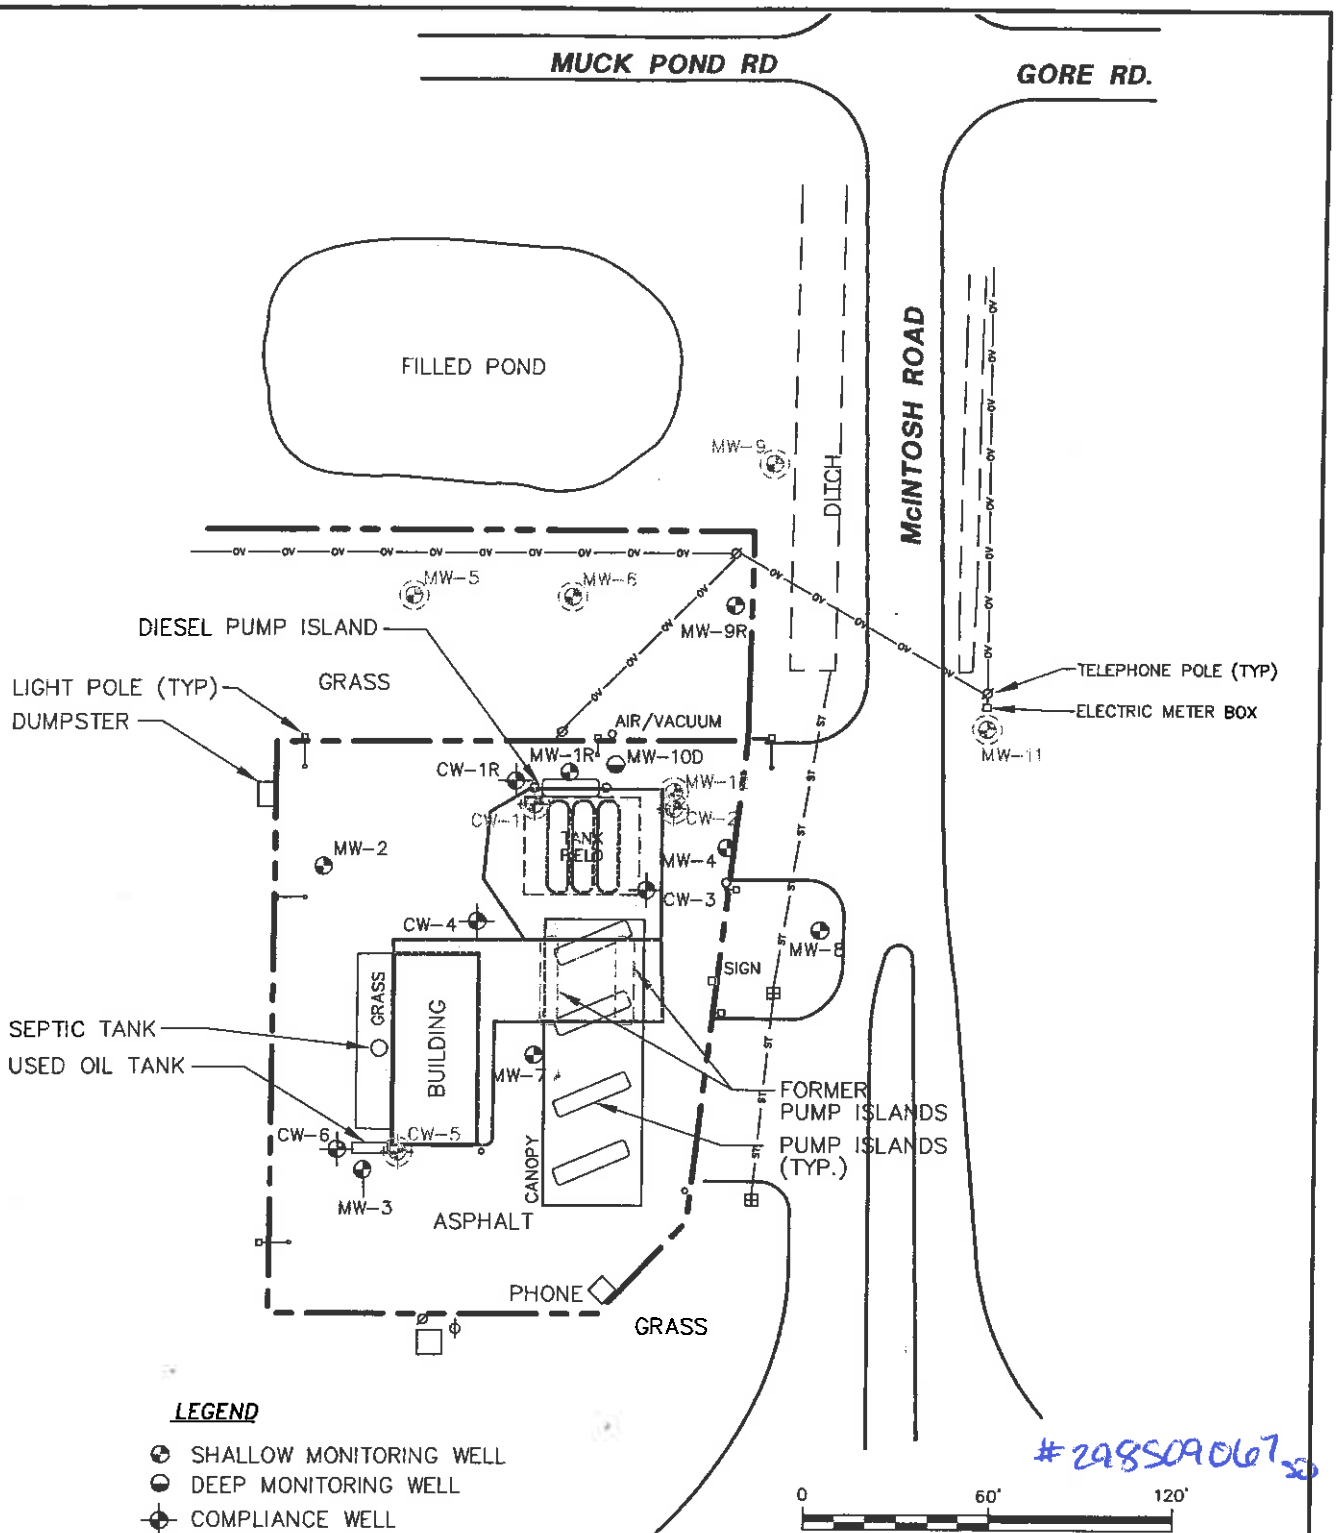

#298509067

BP Amoco McIntosh #410

FDEP (CHEVRON FACILITY #47878)
4810 McINTOSH ROAD, DOVER, FLORIDA
NATURAL ATTENUATION MONITORING REPORT

SITE MAP

ARCADIS

FIGURE 1

SOURCE: Map digitized from 'SITE PLAN' provided by 'HANDEX', Scale 1"=60'.

CITY:TAMPA DIV/GROUP:85 DB:JAR LD:(Opt) PIC:(Opt) PM:(Req'd) TM:(Opt) LYR:(Opt)ON=*;OFF=*REF*
G:\ENVCAD\TAM\PAIACT\Chevron\USA\Chevron 478788\B0006380\0004\0003\LTNAMB0006380B01.dwg LAYOUT: 1 SAVED: 5/9/2012 12:47 PM ACADVER: 18.1S (LMS TECH) PAGESETUP: --- PLOTSTYLETABLE: PLTFULL.CTB PLOTTED: 1/10/2013 10:33 AM BY: RICHARDS, JIM
XREFS: IMAGES: PROJECTNAME: ---

TABLE 2: GROUNDWATER MONITORING WELL ANALYTICAL SUMMARY

Facility Name: Former Chevron #47878

BP Amoco McIntosh #410

Facility ID#: 298509067

NA = Not Analyzed | Results in ug/l, unless labeled otherwise | ND = Not Detected

Sample Location	Sample Date	Benzene	Toluene	Ethyl Benzene	Total Xylenes	Total VOA	MTBE	Naphthalene	1-Methyl-naphthalene	2-Methyl-naphthalene	TRPH (mg/l)
Ground Water Criteria		1	40	30	20	-	20	14	28	28	5
Natural Attenuation		100	400	300	200	-	200	140	280	280	50
MW-1	5/6/1994	NA	NA	NA	NA	NA	NA	NA	NA	NA	NA
	6/23/1994	NA	NA	NA	NA	NA	NA	NA	NA	NA	NA
	9/21/1994	NA	NA	NA	NA	NA	NA	NA	NA	NA	NA
	10/18/1994	NA	NA	NA	NA	NA	NA	NA	NA	NA	NA
	2/20/2001	7.4	0.73	4.6	6.5	19.23	25.6	10.4	2.0	1.7	1.54
	5/29/2002	NA	NA	NA	NA	NA	NA	NA	NA	NA	NA
	7/17/2002	NA	NA	NA	NA	NA	NA	NA	NA	NA	NA
	10/21/2002	5	<1.0	3.2	4	12.2	13.2	NA	NA	NA	NA
	1/24/2003	1.7	<1.0	1.3	2.4	5.4	10.8	NA	NA	NA	NA
	4/23/2003	0.61 J	<1.0	0.94 J	<3.0	<6.0	11.9	NA	NA	NA	NA
	11/8/2004	<1.0	<1.0	<1.0	<3.0	<6.0	<1.0	NA	NA	NA	NA
	2/1/2005	3.8	<1.0	2.3	3.3	9.4	6.9	NA	NA	NA	NA
	5/9/2005	3.1	0.4 IV	1.5 V	2.1 IV	7.1	7.9	NA	NA	NA	NA
	8/4/2005	<0.190	0.282 I	1.18	1.10 I	2.562	65.1	NA	NA	NA	NA
	3/7/2006	1.28	<0.340	0.562 I	<0.770	1.842	67.7	NA	NA	NA	NA
	6/16/2006	1.33	<0.540	<0.410	<1.23	1.33	7.77	NA	NA	NA	NA
MW-1R	11/09/06	68	0.54 I	16	27	111.54	14	NA	NA	NA *	NA
	03/15/07	48	0.98 I	8.9	14	71.88	13	NA	NA	NA	NA
	06/07/07	15	<0.42	5.5	6.2	26.7	11	NA	NA	NA	NA
	09/06/07	2.4	<0.42	0.52 I	0.83 I	3.75	17	NA	NA	NA	NA
	12/05/07	3.7	<0.42	0.65 I	1.8 I	6.15	19	NA	NA	NA	NA
	12/19/11	0.40 U	0.98 U	0.54 U	1.6 U	3.52 U	7.1	NA	NA	NA	NA
	04/16/12	0.40 U	0.98 U	0.54 U	1.6 U	3.52 U	6.9	NA	NA	NA	NA
MW-2	5/6/1994	9	ND	4	ND	13	ND	NA	NA	NA	NA
	6/23/1994	9	ND	39	ND	48	ND	NA	NA	NA	NA
	9/21/1994	8	ND	2	5	15	ND	NA	NA	NA	NA
	10/18/1994	6	ND	ND	4	10	ND	NA	NA	NA	NA
	2/20/2001	<1.0	<1.0	<1.0	<3.0	<6.0	<1.0	<2.2	<2.2	<2.2	0.510
	5/29/2002	NA	NA	NA	NA	NA	NA	NA	NA	NA	NA
	7/17/2002	<1.0	<1.0	3.3	0.78 J	3.3	1.5	NA	NA	NA	NA
	10/21/2002	<1.0	<1.0	<1.0	<3.0	<6.0	<1.0	NA	NA	NA	NA
	1/24/2003	<1.0	<1.0	<1.0	<3.0	<6.0	1.5	NA	NA	NA	NA
	4/23/2003	<1.0	<1.0	<1.0	<3.0	<6.0	<1.0	NA	NA	NA	NA
	11/8/2004	<1.0	<1.0	<1.0	<3.0	<6.0	<1.0	NA	NA	NA	NA
	2/1/2005	<1.0	<1.0	<1.0	<3.0	<6.0	<1.0	NA	NA	NA	NA
	5/9/2005	NA	NA	NA	NA	NA	NA	NA	NA	NA	NA
	8/4/2005	NA	NA	NA	NA	NA	NA	NA	NA	NA	NA
	3/7/2006	NA	NA	NA	NA	NA	NA	NA	NA	NA	NA
	6/16/2006	NA	NA	NA	NA	NA	NA	NA	NA	NA	NA
	11/9/2006	NA	NA	NA	NA	NA	NA	NA	NA	NA	NA

TABLE 2: GROUNDWATER MONITORING WELL ANALYTICAL SUMMARY

Facility Name: Former Chevron #47878
BP Amoco McIntosh #410

Facility ID#: 298509067

NA = Not Analyzed | Results in ug/l, unless labeled otherwise | ND = Not Detected

Sample Location	Sample Date	Benzene	Toluene	Ethyl Benzene	Total Xylenes	Total VOA	MTBE	Naphthalene	1-Methyl-naphthalene	2-Methyl-naphthalene	TRPH (mg/l)
Ground Water Criteria		1	40	30	20	-	20	14	28	28	5
Natural Attenuation		100	400	300	200	-	200	140	280	280	50
MW-3	5/6/1994	NA	NA	NA	NA	NA	NA	NA	NA	NA	NA
	6/23/1994	NA	NA	NA	NA	NA	NA	NA	NA	NA	NA
	9/21/1994	NA	NA	NA	NA	NA	NA	NA	NA	NA	NA
	10/18/1994	NA	NA	NA	NA	NA	NA	NA	NA	NA	NA
	2/20/2001	<1.0	<2.0	<2.0	<6.0	<11.0	<1.0	<5.0	NA	NA	0.879
	5/29/2002	NA	NA	NA	NA	NA	NA	NA	NA	NA	NA
	7/17/2002	NA	NA	NA	NA	NA	NA	NA	NA	NA	NA
	10/21/2002	NA	NA	NA	NA	NA	NA	NA	NA	NA	NA
	4/23/2003	NA	NA	NA	NA	NA	NA	NA	NA	NA	NA
	11/8/2004	NA	NA	NA	NA	NA	NA	NA	NA	NA	NA
	2/1/2005	NA	NA	NA	NA	NA	NA	NA	NA	NA	NA
	5/9/2005	NA	NA	NA	NA	NA	NA	NA	NA	NA	NA
	8/4/2005	NA	NA	NA	NA	NA	NA	NA	NA	NA	NA
	3/7/2006	NA	NA	NA	NA	NA	NA	NA	NA	NA	NA
	6/16/2006	NA	NA	NA	NA	NA	NA	NA	NA	NA	NA
	11/9/2006	NA	NA	NA	NA	NA	NA	NA	NA	NA	NA
MW-4	5/6/1994	690	ND	440	2400	3530	530	NA	NA	NA	NA
	6/23/1994	43	ND	56	ND	99	31	NA	NA	NA	NA
	9/21/1994	350	ND	150	180	680	300	NA	NA	NA	NA
	10/18/1994	290	ND	170	155	615	140	NA	NA	NA	NA
	2/20/2001	42	0.5	<1.0	2.1	44.6	68.6	8.5	1.9	1.4	1.16
	5/29/2002	NA	NA	NA	NA	NA	NA	NA	NA	NA	NA
	7/17/2002	<1.0	0.6 J	<1.0	2.6	2.6	53	NA	NA	NA	NA
	10/21/2002	<1.0	<1.0	<1.0	<3.0	<6.0	35.9	NA	NA	NA	NA
	1/24/2003	62.2	2.1	0.96 J	11.8	77.06	70	NA	NA	NA	NA
	4/23/2003	40.1	2.4	<1.0	5.6	49.06	51.6	NA	NA	NA	NA
	11/8/2004	15.3	<1.0	<1.0	<3.0	15.3	7.4	NA	NA	NA	NA
	2/1/2005	16.2	2.8	1.7	4.5	25.2	9.5	NA	NA	NA	NA
	5/9/2005	1.2	0.2 IV	0.2 IV	0.7 IV	2.3	2.3	NA	NA	NA	NA
	8/4/2005	<0.190	<0.200	<0.200	<0.500	<1.090	14.5	NA	NA	NA	NA
	3/7/2006	<0.340	<0.340	<0.350	<0.770	<1.800	22	NA	NA	NA	NA
	6/16/2006	<0.440	<0.540	<0.410	<1.23	<2.620	1.18	NA	NA	NA	NA
	11/9/2006	NA	NA	NA	NA	NA	NA	NA	NA	NA	NA
	11/27/2006	<0.40	1.3 I	<0.36	1.7 I	3	2.2	NA	NA	NA	NA
	12/18/2012	0.40 U	0.98 U	0.54 U	1.6 U	3.52 U	1.8 U	NA	NA	NA	NA

TABLE 2: GROUNDWATER MONITORING WELL ANALYTICAL SUMMARY

Facility Name: Former Chevron #47878 BP Amoco McIntosh #410 **Facility ID#: 298509067**

NA = Not Analyzed | Results in ug/l, unless labeled otherwise | ND = Not Detected

Location	Sample Date	Benzene	Toluene	Ethyl Benzene	Total Xylenes	Total VOA	MTBE	Naphthalene	1-Methyl-naphthalene	2-Methyl-naphthalene	TRPH (mg/l)
Ground Water Criteria		1	40	30	20	-	20	14	28	28	5
Natural Attenuation		100	400	300	200	-	200	140	280	280	50
MW-5	5/6/1994	NA	NA	NA	NA	NA	NA	NA	NA	NA	NA
	6/23/1994	NA	NA	NA	NA	NA	NA	NA	NA	NA	NA
	9/21/1994	NA	NA	NA	NA	NA	NA	NA	NA	NA	NA
	10/18/1994	NA	NA	NA	NA	NA	NA	NA	NA	NA	NA
	2/20/2001	NA	NA	NA	NA	NA	NA	NA	NA	NA	NA
	5/29/2002	NA	NA	NA	NA	NA	NA	NA	NA	NA	NA
	7/17/2002	NA	NA	NA	NA	NA	NA	NA	NA	NA	NA
	10/21/2002	NA	NA	NA	NA	NA	NA	NA	NA	NA	NA
	4/23/2003	NA	NA	NA	NA	NA	NA	NA	NA	NA	NA
	11/8/2004	NA	NA	NA	NA	NA	NA	NA	NA	NA	NA
	2/1/2005	NA	NA	NA	NA	NA	NA	NA	NA	NA	NA
	5/9/2005	NA	NA	NA	NA	NA	NA	NA	NA	NA	NA
	8/4/2005	NA	NA	NA	NA	NA	NA	NA	NA	NA	NA
	3/7/2006	NA	NA	NA	NA	NA	NA	NA	NA	NA	NA
	6/16/2006	NA	NA	NA	NA	NA	NA	NA	NA	NA	NA
	11/9/2006	NA	NA	NA	NA	NA	NA	NA	NA	NA	NA
MW-6	5/6/1994	NA	NA	NA	NA	NA	NA	NA	NA	NA	NA
	6/23/1994	NA	NA	NA	NA	NA	NA	NA	NA	NA	NA
	9/21/1994	NA	NA	NA	NA	NA	NA	NA	NA	NA	NA
	10/18/1994	NA	NA	NA	NA	NA	NA	NA	NA	NA	NA
	2/20/2001	<1.0	<1.0	<1.0	<3.0	<6.0	0.85	<2.0	<2.0	<2.0	0.276
	5/29/2002	NA	NA	NA	NA	NA	NA	NA	NA	NA	NA
	7/17/2002	NA	NA	NA	NA	NA	NA	NA	NA	NA	NA
	10/21/2002	NA	NA	NA	NA	NA	NA	NA	NA	NA	NA
	4/23/2003	NA	NA	NA	NA	NA	NA	NA	NA	NA	NA
	11/8/2004	NA	NA	NA	NA	NA	NA	NA	NA	NA	NA
	2/1/2005	NA	NA	NA	NA	NA	NA	NA	NA	NA	NA
	5/9/2005	NA	NA	NA	NA	NA	NA	NA	NA	NA	NA
	8/4/2005	NA	NA	NA	NA	NA	NA	NA	NA	NA	NA
	3/7/2006	NA	NA	NA	NA	NA	NA	NA	NA	NA	NA
	6/16/2006	NA	NA	NA	NA	NA	NA	NA	NA	NA	NA
	11/9/2006	NA	NA	NA	NA	NA	NA	NA	NA	NA	NA

TABLE 2: GROUNDWATER MONITORING WELL ANALYTICAL SUMMARY

Facility Name: Former Chevron #47878
BP Amoco McIntosh #410

Facility ID#: 298509067

NA = Not Analyzed | Results in ug/l, unless labeled otherwise | ND = Not Detected

Location	Sample Date	Benzene	Toluene	Ethyl Benzene	Total Xylenes	Total VOA	MTBE	Naphthalene	1-Methyl-naphthalene	2-Methyl-naphthalene	TRPH (mg/l)
Ground Water Criteria		1	40	30	20	-	20	14	28	28	5
Natural Attenuation		100	400	300	200	-	200	140	280	280	50
MW-7	5/6/1994	ND	ND	ND	ND	ND	ND	NA	NA	NA	NA
	6/23/1994	ND	ND	ND	ND	ND	ND	NA	NA	NA	NA
	9/21/1994	ND	ND	ND	ND	ND	ND	NA	NA	NA	NA
	10/18/1994	NA	NA	NA	NA	NA	NA	NA	NA	NA	NA
	2/20/2001	<1.0	<1.0	<1.0	<3.0	<6.0	0.84	<2.2	<2.2	<2.2	0.968
	5/29/2002	NA	NA	NA	NA	NA	NA	NA	NA	NA	NA
	7/17/2002	NA	NA	NA	NA	NA	NA	NA	NA	NA	NA
	10/21/2002	NA	NA	NA	NA	NA	NA	NA	NA	NA	NA
	4/23/2003	NA	NA	NA	NA	NA	NA	NA	NA	NA	NA
	11/8/2004	NA	NA	NA	NA	NA	NA	NA	NA	NA	NA
	2/1/2005	NA	NA	NA	NA	NA	NA	NA	NA	NA	NA
	5/9/2005	NA	NA	NA	NA	NA	NA	NA	NA	NA	NA
	8/4/2005	NA	NA	NA	NA	NA	NA	NA	NA	NA	NA
	3/7/2006	NA	NA	NA	NA	NA	NA	NA	NA	NA	NA
	6/16/2006	NA	NA	NA	NA	NA	NA	NA	NA	NA	NA
	11/9/2006	NA	NA	NA	NA	NA	NA	NA	NA	NA	NA
MW-8	5/6/1994	NA	NA	NA	NA	NA	NA	NA	NA	NA	NA
	6/23/1994	ND	ND	ND	ND	ND	ND	NA	NA	NA	NA
	9/21/1994	ND	ND	ND	ND	ND	ND	NA	NA	NA	NA
	10/18/1994	NA	NA	NA	NA	NA	NA	NA	NA	NA	NA
	2/20/2001	NA	NA	NA	NA	NA	NA	NA	NA	NA	NA
	5/29/2002	NA	NA	NA	NA	NA	NA	NA	NA	NA	NA
	7/17/2002	NA	NA	NA	NA	NA	NA	NA	NA	NA	NA
	10/21/2002	NA	NA	NA	NA	NA	NA	NA	NA	NA	NA
	4/23/2003	NA	NA	NA	NA	NA	NA	NA	NA	NA	NA
	11/8/2004	NA	NA	NA	NA	NA	NA	NA	NA	NA	NA
	2/1/2005	NA	NA	NA	NA	NA	NA	NA	NA	NA	NA
	5/9/2005	NA	NA	NA	NA	NA	NA	NA	NA	NA	NA
	8/4/2005	NA	NA	NA	NA	NA	NA	NA	NA	NA	NA
	3/7/2006	NA	NA	NA	NA	NA	NA	NA	NA	NA	NA
	6/16/2006	NA	NA	NA	NA	NA	NA	NA	NA	NA	NA
	11/9/2006	NA	NA	NA	NA	NA	NA	NA	NA	NA	NA

TABLE 2: GROUNDWATER MONITORING WELL ANALYTICAL SUMMARY

Facility Name: Former Chevron #47878
BP Amoco McIntosh #410

Facility ID#: 298509067

NA = Not Analyzed | Results in ug/l, unless labeled otherwise | ND = Not Detected

Location	Sample Date	Benzene	Toluene	Ethyl Benzene	Total Xylenes	Total VOA	MTBE	Naphthalene	1-Methyl-naphthalene	2-Methyl-naphthalene	TRPH (mg/l)
Ground Water Criteria		1	40	30	20	-	20	14	28	28	5
Natural Attenuation		100	400	300	200	-	200	140	280	280	50
MW-9	5/6/1994	28	ND	ND	ND	28	22	NA	NA	NA	NA
	6/23/1994	ND	ND	ND	ND	ND	ND	NA	NA	NA	NA
	9/21/1994	15	7	ND	ND	22	130	NA	NA	NA	NA
	10/18/1994	32	ND	1	7	40	76	NA	NA	NA	NA
	2/20/2001	NA	NA	NA	NA	NA	NA	NA	NA	NA	NA
	5/29/2002	NA	NA	NA	NA	NA	NA	NA	NA	NA	NA
	7/17/2002	NA	NA	NA	NA	NA	NA	NA	NA	NA	NA
	10/21/2002	NA	NA	NA	NA	NA	NA	NA	NA	NA	NA
	4/23/2003	NA	NA	NA	NA	NA	NA	NA	NA	NA	NA
	11/8/2004	NA	NA	NA	NA	NA	NA	NA	NA	NA	NA
	2/1/2005	NA	NA	NA	NA	NA	NA	NA	NA	NA	NA
	5/9/2005	NA	NA	NA	NA	NA	NA	NA	NA	NA	NA
	8/4/2005	NA	NA	NA	NA	NA	NA	NA	NA	NA	NA
	3/7/2006	NA	NA	NA	NA	NA	NA	NA	NA	NA	NA
	6/16/2006	NA	NA	NA	NA	NA	NA	NA	NA	NA	NA
	11/9/2006	NA	NA	NA	NA	NA	NA	NA	NA	NA	NA
MW-9R	12/18/2012	0.40 U	0.98 U	0.54 U	1.6 U	3.52 U	1.8 U	NA	NA	NA	NA
MW-10D	5/6/1994	NA	NA	NA	NA	NA	NA	NA	NA	NA	NA
	6/23/1994	NA	NA	NA	NA	NA	NA	NA	NA	NA	NA
	9/21/1994	NA	NA	NA	NA	NA	NA	NA	NA	NA	NA
	10/18/1994	NA	NA	NA	NA	NA	NA	NA	NA	NA	NA
	2/20/2001	<1.0	<1.0	<1.0	<3.0	<6.0	3.3	<2.2	<2.2	<2.2	1.08
	5/29/2002	NA	NA	NA	NA	NA	NA	NA	NA	NA	NA
	7/17/2002	NA	NA	NA	NA	NA	NA	NA	NA	NA	NA
	10/21/2002	NA	NA	NA	NA	NA	NA	NA	NA	NA	NA
	4/23/2003	NA	NA	NA	NA	NA	NA	NA	NA	NA	NA
	11/8/2004	NA	NA	NA	NA	NA	NA	NA	NA	NA	NA
	2/1/2005	NA	NA	NA	NA	NA	NA	NA	NA	NA	NA
	5/9/2005	NA	NA	NA	NA	NA	NA	NA	NA	NA	NA
	8/4/2005	NA	NA	NA	NA	NA	NA	NA	NA	NA	NA
	3/7/2006	NA	NA	NA	NA	NA	NA	NA	NA	NA	NA
	6/16/2006	NA	NA	NA	NA	NA	NA	NA	NA	NA	NA
	11/9/2006	1	<0.42	<0.36	<0.80	1	3.8	NA	NA	NA	NA

TABLE 2: GROUNDWATER MONITORING WELL ANALYTICAL SUMMARY

Facility Name: Former Chevron #47878
BP Amoco McIntosh #410

Facility ID#: 298509067

NA = Not Analyzed | Results in ug/l, unless labeled otherwise | ND = Not Detected

Sample Location	Sample Date	Benzene	Toluene	Ethyl Benzene	Total Xylenes	Total VOA	MTBE	Naphthalene	1-Methyl-naphthalene	2-Methyl-naphthalene	TRPH (mg/l)
Ground Water Criteria		1	40	30	20	-	20	14	28	28	5
Natural Attenuation		100	400	300	200	-	200	140	280	280	50
MW-11	2/20/2001	NI	NI	NI	NI	NI	NI	NI	NI	NI	NI
	5/29/2002	<1.0	<1.0	<1.0	<3.0	<6.0	19.2	NA	NA	NA	NA
	7/17/2002	<1.0	<1.0	<1.0	<3.0	<6.0	<1.0	NA	NA	NA	NA
	10/21/2002	<1.0	<1.0	<1.0	<3.0	<6.0	<1.0	NA	NA	NA	NA
	1/24/2003	0.51 J	0.60 J	0.62 J	2.2	3.93	<1.0	NA	NA	NA	NA
	4/23/2003	<1.0	<1.0	<1.0	<3.0	<6.0	<1.0	NA	NA	NA	NA
	11/8/2004	NA	NA	NA	NA	NA	NA	NA	NA	NA	NA
	2/1/2005	NA	NA	NA	NA	NA	NA	NA	NA	NA	NA
	5/9/2005	A	A	A	A	A	A	A	A	A	A
	11/9/2006	A	A	A	A	A	A	A	A	A	A
MW-12	5/9/2005	0.80 I	0.3 IV	0.5 IV	1.1 IV	2.7	13.3	NA	NA	NA	NA
	8/4/2005	NA	NA	NA	NA	NA	NA	NA	NA	NA	NA
	3/7/2006	NA	NA	NA	NA	NA	NA	NA	NA	NA	NA
	6/16/2006	NA	NA	NA	NA	NA	NA	NA	NA	NA	NA
	11/9/2006	NA	NA	NA	NA	NA	NA	NA	NA	NA	NA
CW-2 (NE)	5/6/1994	570	ND	280	700	1550	400	NA	NA	NA	NA
	6/23/1994	53	ND	1	ND	54	12	NA	NA	NA	NA
	9/21/1994	150	8	29	37	224	170	NA	NA	NA	NA
	10/18/1994	NA	NA	NA	NA	NA	NA	NA	NA	NA	NA
	2/20/2001	18.5	<1.0	<1.0	<3.0	18.5	37.8	<2.0	<2.0	<2.0	0.276
	5/29/2002	NA	NA	NA	NA	NA	NA	NA	NA	NA	NA
	7/17/2002	NA	NA	NA	NA	NA	NA	NA	NA	NA	NA
	10/21/2002	11.3	<10	9.3 J	<30	11.3	439	NA	NA	NA	NA
	1/24/2003	288	287	114	964	1653	96.1	NA	NA	NA	NA
	4/23/2003	91.1	11.5	1.8 J	54.9	159.3	56.3	NA	NA	NA	NA
	11/8/2004	26.8	1	<1.0	3.1	30.9	8.3	NA	NA	NA	NA
	2/1/2005	53.2	2.6	1.5	9.3	66.6	27.2	NA	NA	NA	NA
	5/9/2005	NA	NA	NA	NA	NA	NA	NA	NA	NA	NA
	8/4/2005	NA	NA	NA	NA	NA	NA	NA	NA	NA	NA
	3/7/2006	NA	NA	NA	NA	NA	NA	NA	NA	NA	NA
	6/16/2006	NA	NA	NA	NA	NA	NA	NA	NA	NA	NA
	11/9/2006	NA	NA	NA	NA	NA	NA	NA	NA	NA	NA

TABLE 2: GROUNDWATER MONITORING WELL ANALYTICAL SUMMARY

Facility Name: Former Chevron #47878 BP Amoco Mitosh #410 **Facility ID#: 298509067**

NA = Not Analyzed | Results in ug/l, unless labeled otherwise | ND = Not Detected

Sample Location	Sample Date	Benzene	Toluene	Ethyl Benzene	Total Xylenes	Total VOA	MTBE	Naphthalene	1-Methyl-naphthalene	2-Methyl-naphthalene	TRPH (mg/l)
Ground Water Criteria		1	40	30	20	-	20	14	28	28	5
Natural Attenuation		100	400	300	200	-	200	140	280	280	50
CW-1(NW)	5/6/1994	NA	NA	NA	NA	NA	NA	NA	NA	NA	NA
	6/23/1994	NA	NA	NA	NA	NA	NA	NA	NA	NA	NA
	9/21/1994	NA	NA	NA	NA	NA	NA	NA	NA	NA	NA
	10/18/1994	NA	NA	NA	NA	NA	NA	NA	NA	NA	NA
	2/20/2001	<2.5	<2.5	<2.5	<7.5	<15	157	<2.2	<2.2	<2.2	1.64
	5/29/2002	NA	NA	NA	NA	NA	NA	NA	NA	NA	NA
	7/17/2002	NA	NA	NA	NA	NA	NA	NA	NA	NA	NA
	10/21/2002	NA	NA	NA	NA	NA	NA	NA	NA	NA	NA
	4/23/2003	NA	NA	NA	NA	NA	NA	NA	NA	NA	NA
	11/8/2004	NA	NA	NA	NA	NA	NA	NA	NA	NA	NA
	2/1/2005	NA	NA	NA	NA	NA	NA	NA	NA	NA	NA
	5/9/2005	NA	NA	NA	NA	NA	NA	NA	NA	NA	NA
	8/4/2005	NA	NA	NA	NA	NA	NA	NA	NA	NA	NA
	3/7/2006	NA	NA	NA	NA	NA	NA	NA	NA	NA	NA
	6/16/2006	NA	NA	NA	NA	NA	NA	NA	NA	NA	NA
	11/9/2006	NA	NA	NA	NA	NA	NA	NA	NA	NA	NA
CW-1R	12/18/2012	0.40 U	0.98 U	0.54 U	1.6 U	3.52 U	1.8 U	NA	NA	NA	NA
CW-3 (SE)	5/6/1994	NA	NA	NA	NA	NA	NA	NA	NA	NA	NA
	6/23/1994	NA	NA	NA	NA	NA	NA	NA	NA	NA	NA
	9/21/1994	NA	NA	NA	NA	NA	NA	NA	NA	NA	NA
	10/18/1994	NA	NA	NA	NA	NA	NA	NA	NA	NA	NA
	2/20/2001	28.5	1	<1.0	1.9	31.4	30.3	<2.0	<2.0	<2.0	1.680
	5/29/2002	NA	NA	NA	NA	NA	NA	NA	NA	NA	NA
	7/17/2002	NA	NA	NA	NA	NA	NA	NA	NA	NA	NA
	10/21/2002	NA	NA	NA	NA	NA	NA	NA	NA	NA	NA
	4/23/2003	NA	NA	NA	NA	NA	NA	NA	NA	NA	NA
	11/8/2004	NA	NA	NA	NA	NA	NA	NA	NA	NA	NA
	2/1/2005	NA	NA	NA	NA	NA	NA	NA	NA	NA	NA
	5/9/2005	NA	NA	NA	NA	NA	NA	NA	NA	NA	NA
	8/4/2005	NA	NA	NA	NA	NA	NA	NA	NA	NA	NA
	3/7/2006	NA	NA	NA	NA	NA	NA	NA	NA	NA	NA
	6/16/2006	NA	NA	NA	NA	NA	NA	NA	NA	NA	NA
	11/9/2006	NA	NA	NA	NA	NA	NA	NA	NA	NA	NA
	12/18/2012	0.40 U	0.98 U	0.54 U	1.6 U	3.52 U	1.8 U	NA	NA	NA	NA

TABLE 2: GROUNDWATER MONITORING WELL ANALYTICAL SUMMARY

Facility Name: Former Chevron #47878

BP Amoco McIntosh #410

Facility ID#: 298509067

NA = Not Analyzed | Results in ug/l, unless labeled otherwise | ND = Not Detected

Sample Location	Sample Date	Benzene	Toluene	Ethyl Benzene	Total Xylenes	Total VOA	MTBE	Naphthalene	1-Methyl-naphthalene	2-Methyl-naphthalene	TRPH (mg/l)
Ground Water Criteria		1	40	30	20	-	20	14	28	28	5
Natural Attenuation		100	400	300	200	-	200	140	280	280	50
CW-4 (SW)	5/6/1994	NA	NA	NA	NA	NA	NA	NA	NA	NA	NA
	6/23/1994	NA	NA	NA	NA	NA	NA	NA	NA	NA	NA
	9/21/1994	NA	NA	NA	NA	NA	NA	NA	NA	NA	NA
	10/18/1994	NA	NA	NA	NA	NA	NA	NA	NA	NA	NA
	2/20/2001	18.5	<1.0	<1.0	<3.0	18.5	37.8	3.4	2.6	<2.0	2.38
	5/29/2002	NA	NA	NA	NA	NA	NA	NA	NA	NA	NA
	7/17/2002	NA	NA	NA	NA	NA	NA	NA	NA	NA	NA
	10/21/2002	NA	NA	NA	NA	NA	NA	NA	NA	NA	NA
	4/23/2003	NA	NA	NA	NA	NA	NA	NA	NA	NA	NA
	11/8/2004	NA	NA	NA	NA	NA	NA	NA	NA	NA	NA
	2/1/2005	NA	NA	NA	NA	NA	NA	NA	NA	NA	NA
	5/9/2005	NA	NA	NA	NA	NA	NA	NA	NA	NA	NA
	8/4/2005	NA	NA	NA	NA	NA	NA	NA	NA	NA	NA
	3/7/2006	NA	NA	NA	NA	NA	NA	NA	NA	NA	NA
	6/16/2006	NA	NA	NA	NA	NA	NA	NA	NA	NA	NA
	11/9/2006	NA	NA	NA	NA	NA	NA	NA	NA	NA	NA
	12/18/2012	0.40 U	0.98 U	0.54 U	1.6 U	3.52 U	1.8 U	NA	NA	NA	NA

Note

This summary only lists constituents detected in Laboratory analyses. For a complete analytical report see attached laboratory data package.
Data source prior to 02/20/01 - previous report by Handex of Florida, Inc.
A = Abandoned
I = Reported value is between the Method Detection Limit (MDL) and the Reporting Limit (RL)
V = Analyte was detected in both the sample and the associated Method blank

TABLE 2: SOIL ANALYTICAL SUMMARY

BP Amoco McIntosh #410

Facility Name: Former Chevron #47878 **Facility ID#: 298509067**

Sample				OVA	*Laboratory Analyses									
Boring No.	Date Collected	Depth to Water	Sample Interval (fbls)	Net OVA Reading (ppm)	Benzene mg/kg	Toluene mg/kg	Ethyl-benzene mg/kg	Total Xylenes mg/kg	Methyl Tert-Butyl Ether mg/kg	Naph-thalene mg/kg	1-Methyl-naphthanlene mg/kg	2-Methyl-naphthalene mg/kg	TPH mg/kg	Chromium mg/kg
Soil Residential Criteria					**1.1**	**380**	**1100**	**5,900**	**3,200**	**40**	**68**	**80**	**340**	**210**
Soil to Groundwater Leachability Criteria					**0.007**	**0.5**	**0.6**	**0.2**	**0.2**	**1.7**	**2.2**	**6.1**	**340**	**38**
SB-5	02/19/01	5 Feet	0-2.0	<1	<.0058	<.0058	<.0058	<.017	<0.0058	<.360	<.360	<.360	<9.0	1.5
SB-8	02/19/01	5 Feet	0-2.0	2	<.054	<.054	<.054	<.016	<0.0054	<.360	<.360	<.360	40.0	--

-- Not Sampled
* For complete analytical report, see Attachment C
fbls = feet below land surface
ppm = parts per million
mg/kg = milligrams per killigrams
TPH = Total Petroleum Hydrocarbons

If an analyte is not detected, state the detection limit (i.e. <1)

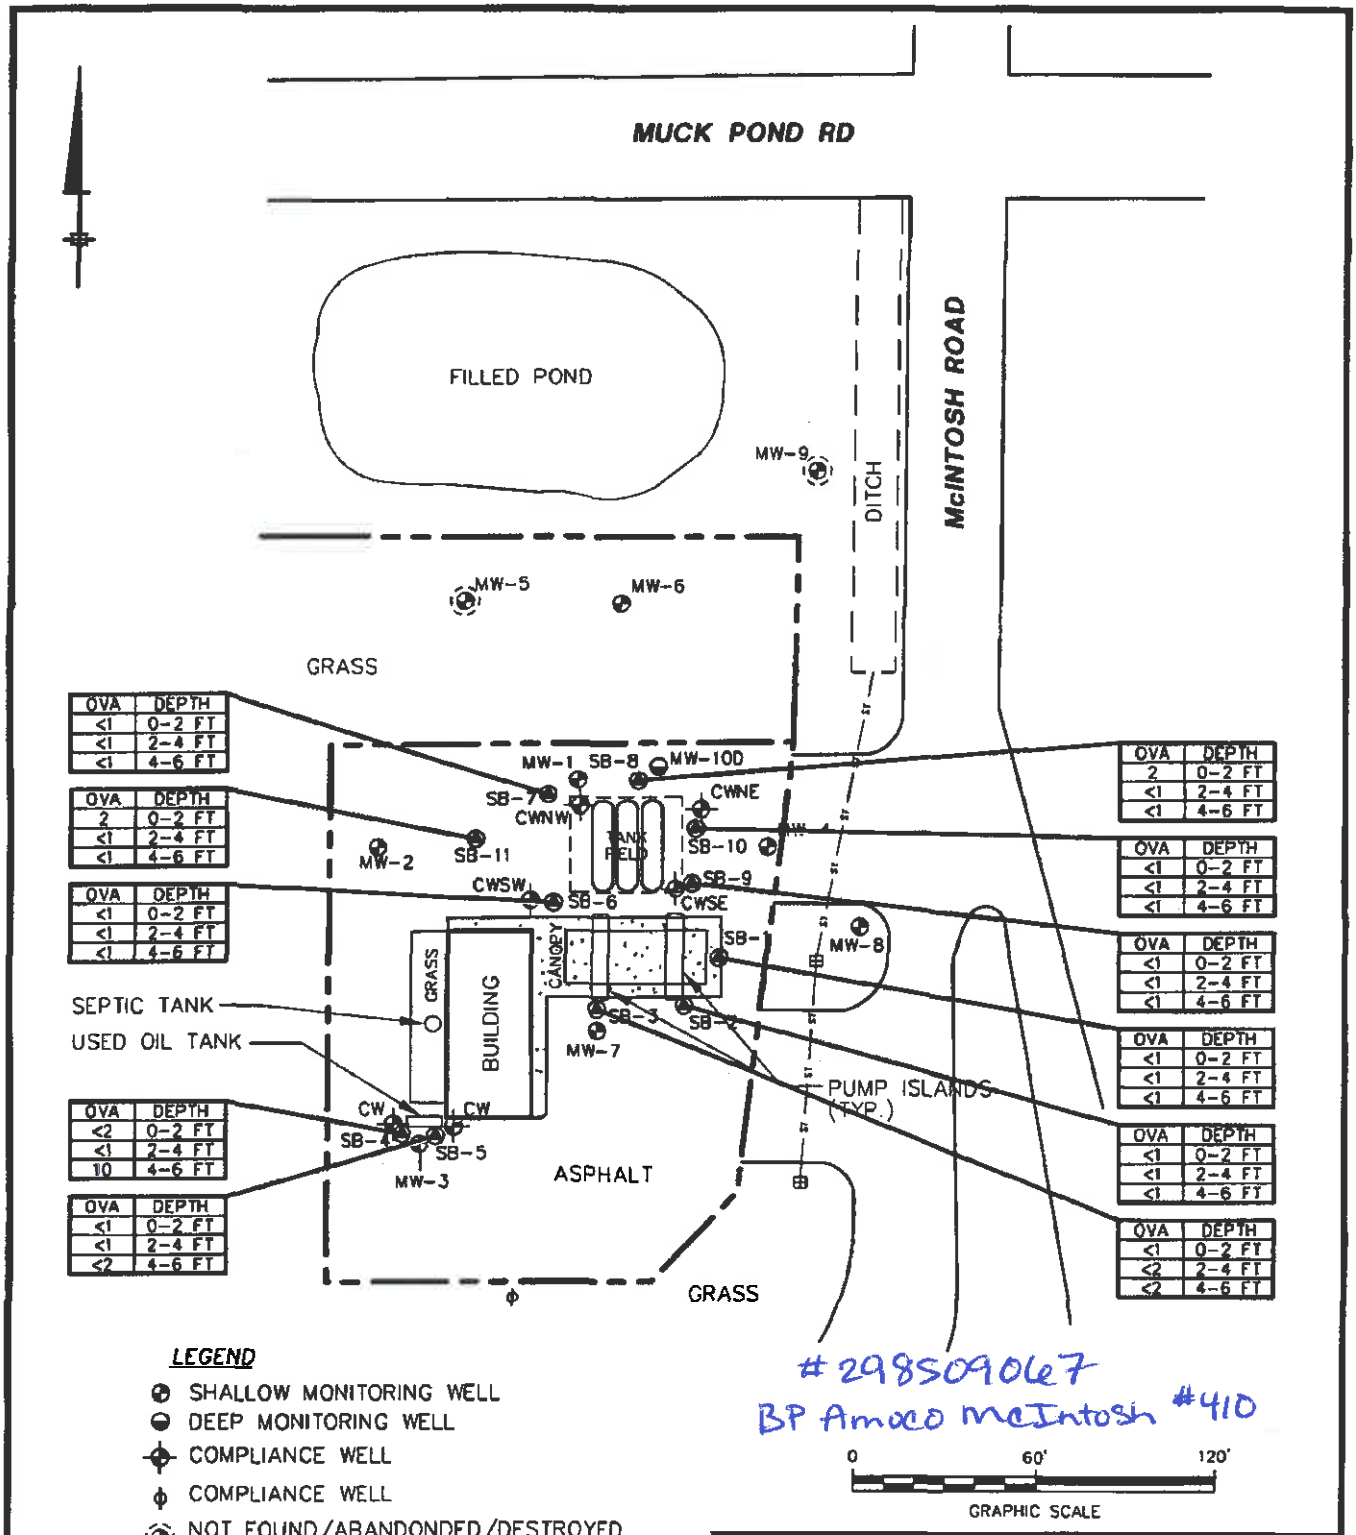

X: OR L:
P: STD-PC2\AP
4/27/01 TAM-54-JAR
CHEV\47878\04531\04531B02.DWG

SOURCE: Map digitized from 'SITE PLAN' provided by 'HANDEX', Scale 1"=60'.

FDEP (CHEVRON FACILITY 47878)
4810 McINTOSH ROAD, DOVER, FLORIDA

LEVEL 4 SITE ASSESSMENT REPORT

SOIL BORING MAP

BBL ENVIRONMENTAL SERVICES, INC.
Remedial Action•Management and Construction

FIGURE 3

ARCADIS
25299 Canal Road
Unit A-22
Orange Beach
Alabama 36561
Tel 251.981.2888
Fax 251.981.2889
www.arcadis-us.com

Ms. Sheila Luce
Environmental Protection Commission of Hillsborough County
3629 Queen Palm Drive
Tampa, FL 33619

Subject:
Monitoring Well Abandonment Report
BP Amoco McIntosh #410
4810 McIntosh Road
Dover, Hillsborough County, Florida
FDEP Facility ID# 298509067
Preapproval Work Order # 2013-29-W5174A

Construction

Date:
May 17, 2013

Contact:
Jonathan A. Hunter, P.G.
Phone:
251.981.2888

Email:
Jonathan.Hunter@arcadis-us.com

Our ref:
B0006380.0005

Florida License Numbers

Engineering
EB00007917

Geology
GB310

Landscape Architecture
LC26000269

Surveying
LB7062

Dear Ms. Luce:

ARCADIS is pleased to submit this Monitoring Well Abandonment Report for the subject facility. This report documents the abandonment of monitoring wells associated with the subject property (the site) recently conducted under Florida Department of Environmental Protection (FDEP) Preapproval Program Work Order #2013-29-W5174A. Work was conducted in accordance with Chapter 62-770, Florida Administrative Code (FAC), Standard Operating Procedures (SOPs). A site map is included as **Figure 1**.

Monitoring Well Abandonment

ARCADIS provided oversight of monitoring well abandonment activities conducted by Preferred Drilling Solutions (PDS) on April 26, 2013. Nine monitoring wells (MW-1R, CW-1R, MW-2, MW-3, MW-4, MW-7, MW-8, MW-9R, MW-10D) were abandoned with neat cement grout via the tremmie pipe method to land surface in accordance with FDEP SOPs. Abandoned monitoring well construction details are provided as follows:

- MW-1R – 2-inch 0.010 slot polyvinyl chloride (PVC) well screen from 26-36 feet below ground surface (bgs), with 26 feet of 2-inch PVC riser
- CW-1R – 2-inch 0.010 slot PVC well screen from 2-12 feet bgs, with 2 feet of 2-inch PVC riser
- MW-2 – 2-inch 0.010 slot PVC well screen from 2-12 feet bgs, with 2 feet of 2-inch PVC riser

DRAFT

- MW-3 – 2-inch 0.010 slot PVC well screen from 3-13 feet bgs, with 3 feet of 2-inch PVC riser
- MW-4 – 2-inch 0.010 slot PVC well screen from 5-15 feet bgs, with 5 feet of 2-inch PVC riser
- MW-7 – 2-inch 0.010 slot PVC well screen from 2-17 feet bgs, with 2 feet of 2-inch PVC riser
- MW-8 – 2-inch 0.010 slot PVC well screen from 2-12 feet bgs, with 2 feet of 2-inch PVC riser
- MW-9R – 2-inch 0.010 slot PVC well screen from 2-12 feet bgs with 2 feet of 2-inch PVC riser
- MW-10D – 2-inch 0.010 slot PVC well screen from 57-62 feet bgs with 57 feet of 2-inch PVC riser.

Post abandonment of aforementioned monitoring wells with neat cement grout, all manhole covers and well pads were removed and disposed of as appropriate. The ground surface at the former monitoring well locations was restored to similar surrounding conditions.

The State of Florida Well Completion Report, prepared by PDS, is provided as **Appendix A**.

Conclusions

- ARCADIS provided oversight to the abandonment of nine wells associated with the site: MW-1R, CW-1R, MW-2, MW-3, MW-4, MW-7, MW-8, MW-9R, MW-10D.
- Monitoring wells were abandoned using neat cement grout to land surface, using the tremmie pipe method.
- Post monitoring well abandonment, manhole covers and well pads were removed and the ground surface was restored to similar conditions.

DRAFT

Recommendations

ARCADIS recommends a Site Rehabilitation Completion Order (SRCO) be issued for the site.

DRAFT

If you have any questions or comments, please contact Jonathan Hunter at 251.981.2888.

Sincerely,

ARCADIS

Nicole Gerwing
Project Geologist

Jonathan A. Hunter, P.G.
Senior Geologist
License Number 1341
Date: 5/17/13

Copies:
Ravelle Jones, Chevron Corporation

DRAFT

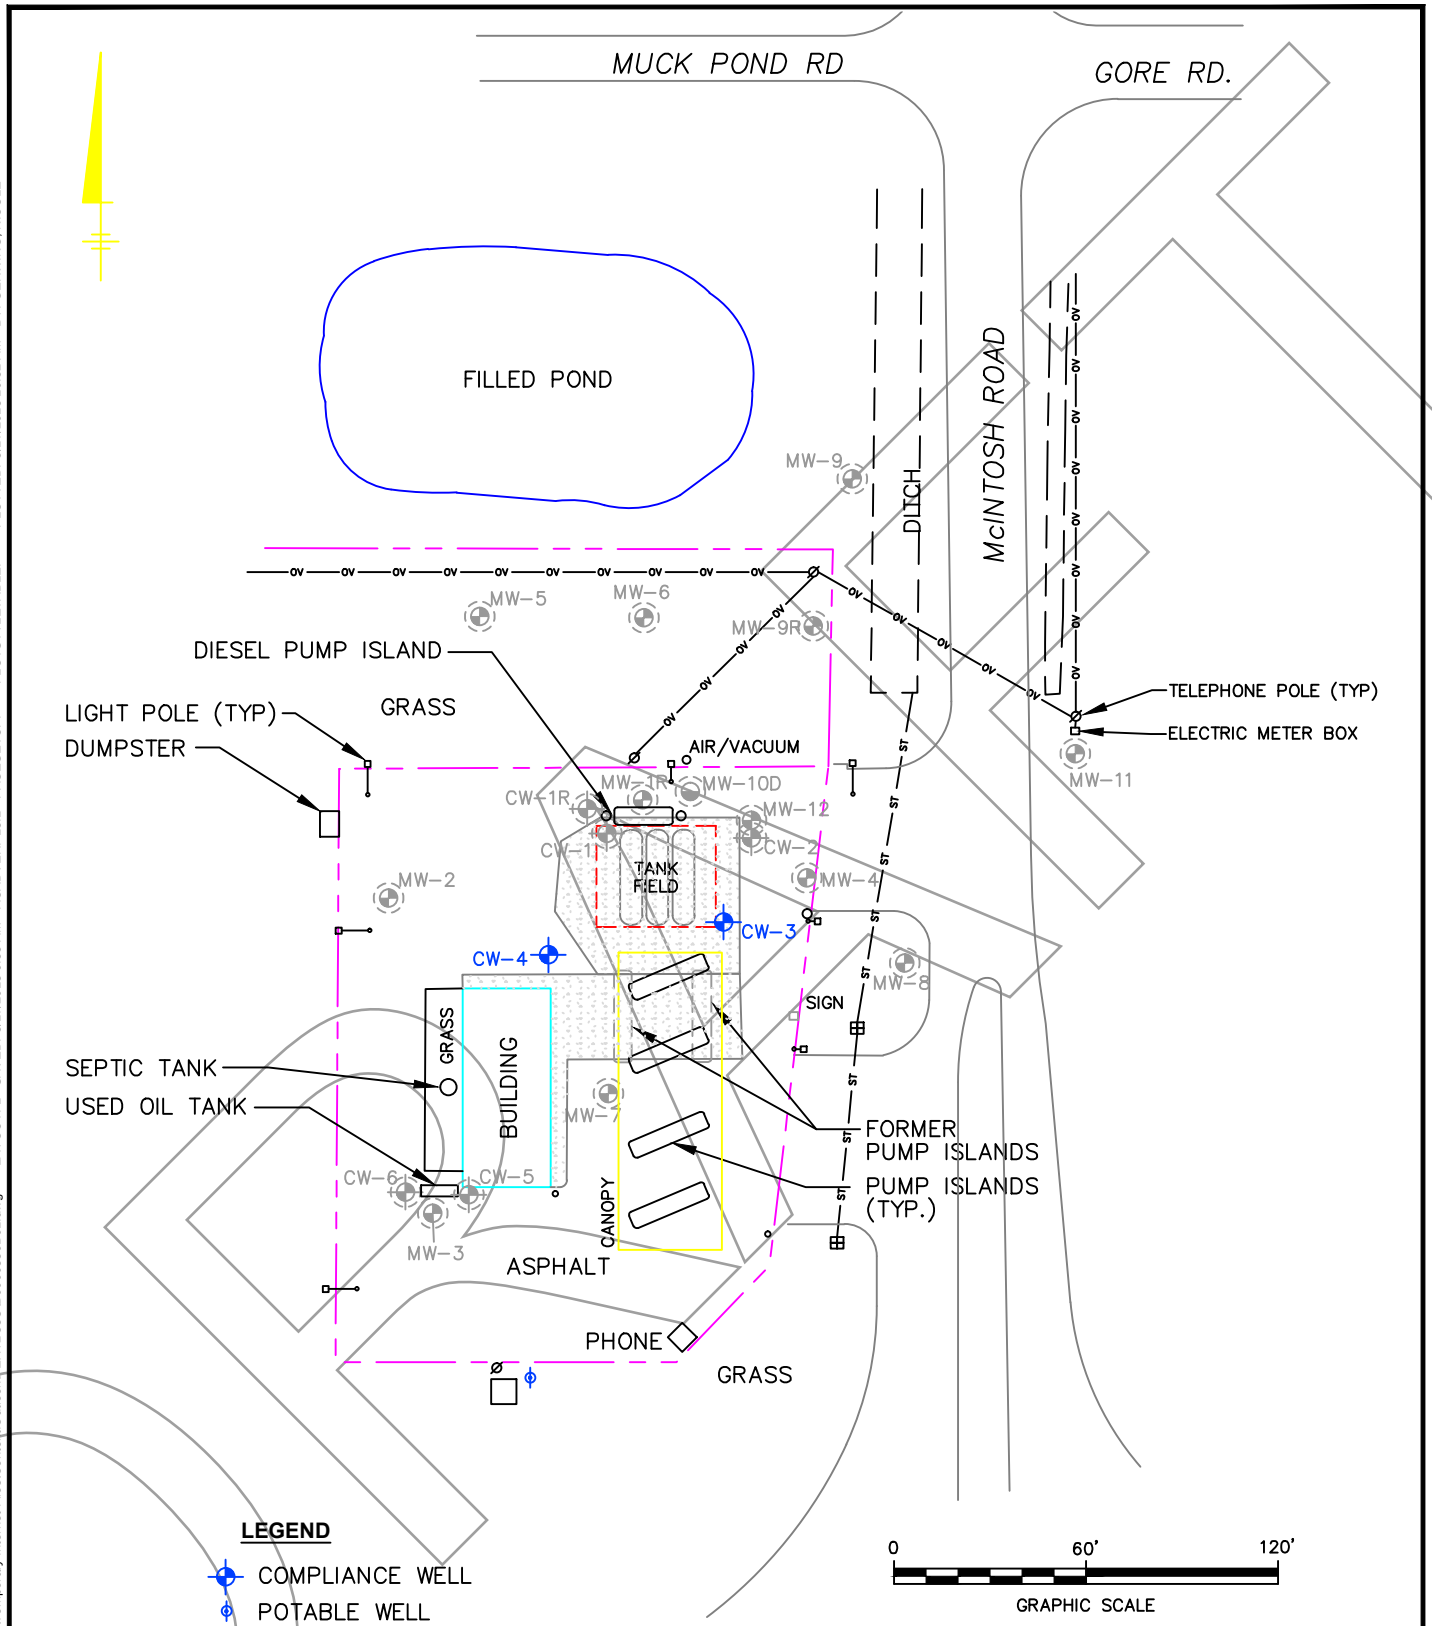

SOURCE: Map digitized from 'SITE PLAN' provided by 'HANDEX', Scale 1"=60'.

FDEP (CHEVRON FACILITY #47878)
4810 McINTOSH ROAD, DOVER, FLORIDA

MONITORING WELL ABANDONMENT REPORT

SITE MAP

ARCADIS

FIGURE 1

CITY:TAMPA DIV/GROUP:85 DB:JAR LD:(Opt) PIC:(Opt) PM:(Reqd) TM:(Opt) LYR:(Opt)ON=*;OFF=*REF*
C:\Users\NPetrosky\AppData\Local\Microsoft\Windows\Temporary Internet Files\Content.Outlook\PEXY2C8O\B0006380B01.dwg LAYOUT: 1 SAVED: 5/17/2013 9:55 AM ACADVER: 18.1 PAGESETUP: ---- PLOTSTYLETABLE: ---- PLOTTED: 5/17/2013 10:52 AM BY: GERWING, NICOLE
PROJECTNAME: ----

Detailed Facility Report

Facility Summary

CIRCLE K 4810 MCINTOSH

4810 MCINTOSH RD, DOVER, FL 33527

FRS (Facility Registry Service) ID: 110070504449

EPA Region: 04

Latitude: 28.02434

Longitude: -82.24472

Locational Data Source: FRS

Industries: --

Indian Country: N

Enforcement and Compliance Summary

Statute	CWA
Compliance Monitoring Activities (5 years)	1
Date of Last Compliance Monitoring Activity	11/13/2019
Compliance Status	No Violation Identified
Qtrs in Noncompliance (of 12)	0
Qtrs with Significant Violation	0
Informal Enforcement Actions (5 years)	1
Formal Enforcement Actions (5 years)	--
Penalties from Formal Enforcement Actions (5 years)	--
EPA Cases (5 years)	--
Penalties from EPA Cases (5 years)	--

Regulatory Information

Clean Air Act (CAA): No Information

Clean Water Act (CWA): Non-Major, Permit Expired (FLG914817), Non-Major, Permit Effective (FLR10TA19)

Resource Conservation and Recovery Act (RCRA): No Information

Safe Drinking Water Act (SDWA): No Information

Go To Enforcement/Compliance Details

Other Regulatory Reports

Air Emissions Inventory (EIS): No Information

Greenhouse Gas Emissions (eGGRT): No Information

Toxic Releases (TRI): No Information

Compliance and Emissions Data Reporting Interface (CEDRI): No Information

Known Data Problems <https://epa.gov/resources/echo-data/known-data-problems>

Facility/System Characteristics

Facility/System Characteristics

System	Statute	Identifier	Universe	Status	Areas	Permit Expiration Date	Indian Country	Latitude	Longitude
FRS		110070504449					N	28.02434	-82.24472
ICIS-NPDES	CWA	FLG914817	Non-Major: General Permit Covered Facility	Expired		12/05/2023	N	28.02434	-82.24472
ICIS-NPDES	CWA	FLR10TA19	Non-Major: General Permit Covered Facility	Effective	Construction Stormwater	09/18/2024	N	28.02434	-82.24472

Facility Address

System	Statute	Identifier	Facility Name	Facility Address	Facility County
FRS		110070504449	CIRCLE K 4810 MCINTOSH	4810 MCINTOSH RD, DOVER, FL 33527	
ICIS-NPDES	CWA	FLG914817	RADIANT 4810 MCINTOSH	4810 MCINTOSH RD, DOVER, FL 33527-3708	Hillsborough County
ICIS-NPDES	CWA	FLR10TA19	CIRCLE K 4810 MCINTOSH	4810 MCINTOSH RD, DOVER, FL 33527-3708	Hillsborough County

Facility SIC (Standard Industrial Classification) Codes

System	Identifier	SIC Code	SIC Description

No data records returned

Facility NAICS (North American Industry Classification System) Codes

System	Identifier	NAICS Code	NAICS Description

No data records returned

Facility Industrial Effluent Guidelines

Identifier	Effluent Guideline (40 CFR Part)	Effluent Guideline Description

No data records returned

Facility Tribe Information

Reservation Name	Tribe Name	EPA Tribal ID	Distance to Tribe (miles)
Tampa Reservation	Seminole Tribe of Florida	100000266	8

Enforcement and Compliance

Compliance Monitoring History

Last 5 Years

Statute	Source ID	System	Activity Type	Compliance Monitoring Type	Lead Agency	Date	Finding (if applicable)
CWA	FLR10TA19	ICIS-NPDES	Inspection/Evaluation	Construction Stormwater - Evaluation	State	11/13/2019	

Entries in italics are not included in ECHO's Compliance Monitoring Activity counts because they are not compliance monitoring strategy <https://www.epa.gov/compliance/compliance-monitoring-programs> *activities or because they are not counted as inspections within EPA's Annual Results* <https://www.epa.gov/enforcement/enforcement-data-and-results>.

Compliance Summary Data

Statute	Source ID	Current SNC (Significant Noncompliance)/HPV (High Priority Violation)	Current As Of	Qtrs with NC (Noncompliance) (of 12)	Data Last Refreshed
CWA	FLG914817	No	12/31/2023	0	03/15/2024
CWA	FLR10TA19	No	12/31/2023	0	03/15/2024

Three-Year Compliance History by Quarter

Statute	Program/Pollutant/Violation Type	QTR 1	QTR 2	QTR 3	QTR 4	QTR 5	QTR 6	QTR 7	QTR 8	QTR 9	QTR 10	QTR 11	QTR 12	QTR 13+
CWA (Source ID: FLG914817)		01/01-03/31/21	04/01-06/30/21	07/01-09/30/21	10/01-12/31/21	01/01-03/31/22	04/01-06/30/22	07/01-09/30/22	10/01-12/31/22	01/01-03/31/23	04/01-06/30/23	07/01-09/30/23	10/01-12/31/23	01/01-03/15/24

Statute	Program/Pollutant/Violation Type	QTR 1	QTR 2	QTR 3	QTR 4	QTR 5	QTR 6	QTR 7	QTR 8	QTR 9	QTR 10	QTR 11	QTR 12	QTR 13+
	Facility-Level Status	No Violation Identified	No Violation Identified	No Violation Identified	No Violation Identified	No Violation Identified	No Violation Identified	No Violation Identified	No Violation Identified	No Violation Identified	No Violation Identified	No Violation Identified	No Violation Identified	Undetermined
	Quarterly Noncompliance Report History													
CWA (Source ID: FLR10TA19)		01/01-03/31/21	04/01-06/30/21	07/01-09/30/21	10/01-12/31/21	01/01-03/31/22	04/01-06/30/22	07/01-09/30/22	10/01-12/31/22	01/01-03/31/23	04/01-06/30/23	07/01-09/30/23	10/01-12/31/23	01/01-03/15/24
	Facility-Level Status	No Violation Identified	No Violation Identified	No Violation Identified	No Violation Identified	No Violation Identified	No Violation Identified	No Violation Identified	No Violation Identified	No Violation Identified	No Violation Identified	No Violation Identified	No Violation Identified	Undetermined
	Quarterly Noncompliance Report History													

Informal Enforcement Actions

Last 5 Years

Statute	System	Source ID	Type of Action	Lead Agency	Date
CWA	ICIS-NPDES	FLR10TA19	Construction Stormwater - Notice of Noncompliance Issued	State	12/06/2019

Entries in italics are not counted as "informal enforcement actions" in EPA policies pertaining to enforcement response tools.

Formal Enforcement Actions

Last 5 Years

Statute	System	Law/ Section	Source ID	Type of Action	Case No.	Lead Agency	Case Name	Issued/ Filed Date	Settlements/ Actions	Settlement/ Action Date	Federal Penalty Assessed	State/ Local Penalty Assessed	Penalty Amount Collected	SEP Value	Comp Action Cost

No data records returned

Environmental Conditions

Watersheds

12-Digit WBD (Watershed Boundary Dataset) HUC (RAD (Reach Address Database))	WBD (Watershed Boundary Dataset) Subwatershed Name (RAD (Reach Address Database))	State Water Body Name (ICIS (Integrated Compliance Information System))	Beach Closures Within Last Year	Beach Closures Within Last Two Years	Pollutants Potentially Related to Impairment	Watershed with ESA (Endangered Species Act)-listed Aquatic Species?
031002050302	Selfner Canal	--	No	No	--	Yes

Assessed Waters From Latest State Submission (ATTAINS)

State	Report Cycle	Assessment Unit ID	Assessment Unit Name	Water Condition	Cause Groups Impaired	Drinking Water Use	Ecological Use	Fish Consumption Use	Recreation Use	Other Use
FL	2020	FL1547	SEFFNER CANAL	Impaired - 303(d) Listed	ALGAL GROWTH | NUTRIENTS | ORGANIC ENRICHMENT/OXYGEN DEPLETION | PATHOGENS	--	Not Supporting	--	Not Supporting	--

Air Quality Nonattainment Areas

Pollutant	Within Nonattainment Status Area?	Nonattainment Status Applicable Standard(s)	Within Maintenance Status Area?	Maintenance Status Applicable Standard(s)
Ozone	No	--	Yes	1-Hour Ozone (1979)
Lead	No	--	No	--
Particulate Matter	No	--	No	--
Carbon Monoxide	No	--	No	--
Sulfur Dioxide	No	--	No	--

Pollutants

Toxics Release Inventory History of Reported Chemicals Released or Transferred in Pounds per Year at Site

TRI Facility ID	Year	Air Emissions	Surface Water Discharges	Off-Site Transfers to POTWs (Publicly Owned Treatment Works)	Underground Injections	Disposal to Land	Total On-Site Releases	Total Off-Site Transfers

No data records returned

Toxics Release Inventory Total Releases and Transfers in Pounds by Chemical and Year

Chemical Name

No data records returned

CWA (Clean Water Act) Discharge Monitoring Report (DMR) Pollutant Loadings

DMR and TRI Multi-Year Loading Report

NPDES ID	Description

No data records returned

Community

Environmental Justice

This section shows indexes from EJScreen, EPA's screening tool for environmental justice (EJ) concerns. EPA uses these indexes to identify geographic areas that may warrant further consideration or analysis for potential EJ concerns. Use of these indexes does not designate an area as an "EJ community" or "EJ facility." EJScreen provides screening level indicators, not a determination of the existence or absence of EJ concerns. For more information, see the EJScreen home page.

EJScreen Indexes Shown

Compare to (•) US ( ) State

Index Type ( ) Environmental Justice (•) Supplemental

Related Reports

EJScreen Community Report

Download Data

Census Block Group ID: 120570103041	US (Percentile)	
Supplemental Indexes	**Facility Census Block Group**	**1-mile Max**
Count of Indexes At or Above 80th Percentile	**1**	**9**
Particulate Matter 2.5	61	! 83
Ozone	76	! 93
Diesel Particulate Matter	68	! 82
Air Toxics Cancer Risk	64	! 85
Air Toxics Respiratory Hazard Index	57	78
Toxic Releases to Air	75	! 90
Traffic Proximity	63	! 89
Lead Paint	45	73
Risk Management Plan (RMP) Facility Proximity	67	! 82
Hazardous Waste Proximity	30	39

Census Block Group ID: 120570103041	US (Percentile)	
Supplemental Indexes	**Facility Census Block Group**	**1-mile Max**
Superfund Proximity	! 83	! 92
Underground Storage Tanks (UST)	54	! 82
Wastewater Discharge	50	79

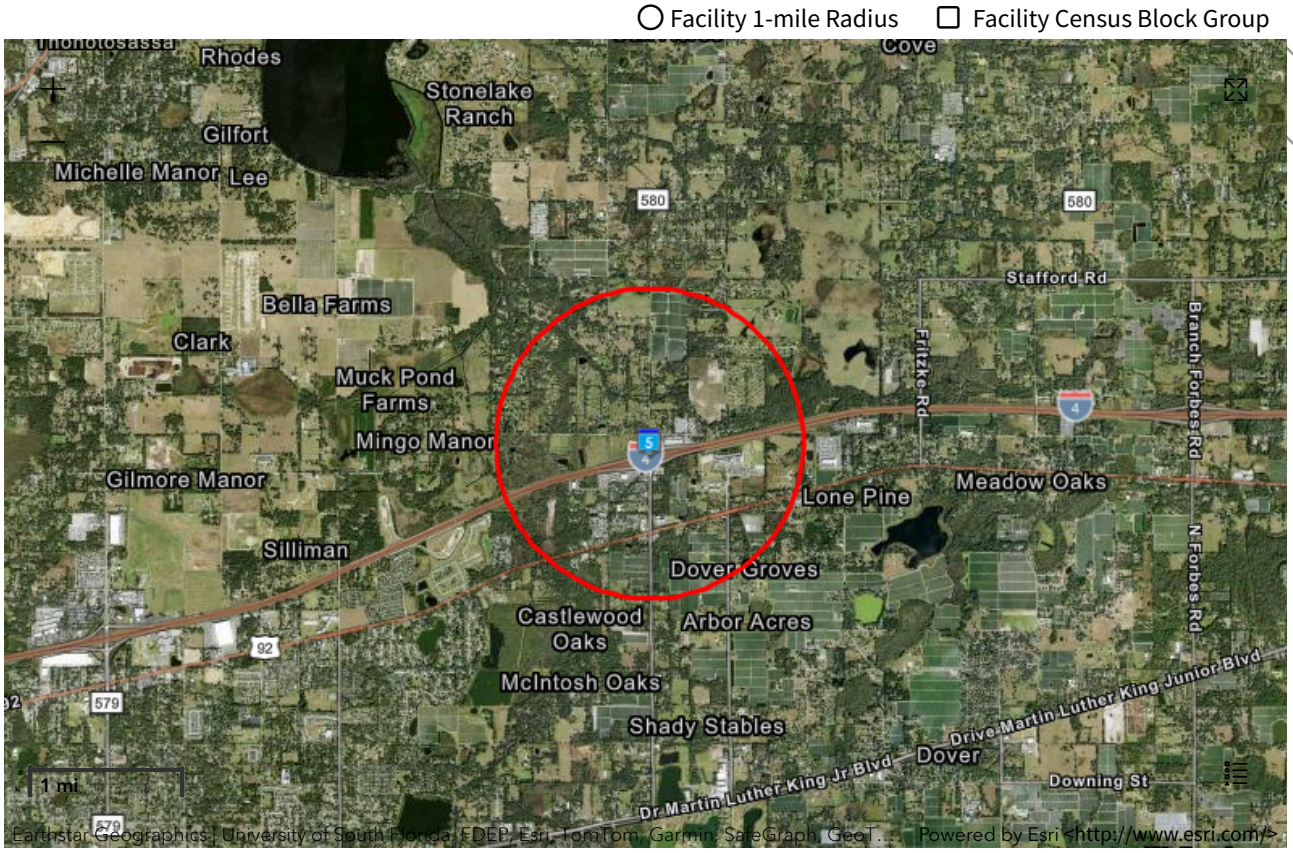

Demographic Profile of Surrounding Area (1-Mile Radius)

This section provides demographic information regarding the community surrounding the facility. ECHO compliance data alone are not sufficient to determine whether violations at a particular facility had negative impacts on public health or the environment. Statistics are based upon the 2010 U.S. Census and 2017 - 2021 American Community Survey (ACS) 5-year Summary and are accurate to the extent that the facility latitude and longitude listed below are correct. EPA's spatial processing methodology considers the overlap between the selected radii and the census blocks (for U.S. Census demographics) and census block groups (for ACS demographics) in determining the demographics surrounding the facility. For more detail about this methodology, see the DFR Data Dictionary <https://epa.gov/help/reports/dfr-data-dictionary#demographic>.

General Statistics (U.S. Census)	
Total Persons	1,134
Population Density	375/sq.mi.
Housing Units in Area	413

General Statistics (ACS (American Community Survey))	
Total Persons	1,438
Percent People of Color	34%
Households in Area	496
Households on Public Assistance	22
Persons With Low Income	435
Percent With Low Income	30%

Age Breakdown (U.S. Census) - Persons (%)	
Children 5 years and younger	76 (7%)
Minors 17 years and younger	288 (25%)
Adults 18 years and older	847 (75%)
Seniors 65 years and older	126 (11%)

Race Breakdown (U.S. Census) - Persons (%)	
White	1,016 (90%)
African-American	29 (3%)
Hispanic-Origin	190 (17%)
Asian/Pacific Islander	23 (2%)
American Indian	3 (0%)
Other/Multiracial	63 (6%)

Geography	
Radius of Selected Area	1 mi.
Center Latitude	28.02434
Center Longitude	-82.24472
Land Area	98%
Water Area	2%

Income Breakdown (ACS (American Community Survey)) - Households (%)	
Less than $15,000	39 (7.86%)
$15,000 - $25,000	17 (3.43%)
$25,000 - $50,000	122 (24.6%)
$50,000 - $75,000	99 (19.96%)
Greater than $75,000	219 (44.15%)

Education Level (Persons 25 & older) (ACS (American Community Survey)) - Persons (%)	
Less than 9th Grade	80 (7.97%)
9th through 12th Grade	73 (7.27%)
High School Diploma	309 (30.78%)
Some College/2-year	179 (17.83%)
B.S./B.A. (Bachelor of Science/Bachelor of Arts) or More	239 (23.8%)

DRAFT

Detailed Facility Report

Facility Summary

CIRCLE K 4810 MCINTOSH

4810 MCINTOSH RD, DOVER, FL 33527

FRS (Facility Registry Service) ID: 110070504449

EPA Region: 04

Latitude: 28.02434

Longitude: -82.24472

Locational Data Source: FRS

Industries: --

Indian Country: N

Enforcement and Compliance Summary

Statute	CWA
Compliance Monitoring Activities (5 years)	1
Date of Last Compliance Monitoring Activity	11/13/2019
Compliance Status	No Violation Identified
Qtrs in Noncompliance (of 12)	0
Qtrs with Significant Violation	0
Informal Enforcement Actions (5 years)	1
Formal Enforcement Actions (5 years)	--
Penalties from Formal Enforcement Actions (5 years)	--
EPA Cases (5 years)	--
Penalties from EPA Cases (5 years)	--

Regulatory Information

Clean Air Act (CAA): No Information

Clean Water Act (CWA): Non-Major, Permit Expired (FLG914817), Non-Major, Permit Effective (FLR10TA19)

Resource Conservation and Recovery Act (RCRA): No Information

Safe Drinking Water Act (SDWA): No Information

Go To Enforcement/Compliance Details

Other Regulatory Reports

Air Emissions Inventory (EIS): No Information

Greenhouse Gas Emissions (eGGRT): No Information

Toxic Releases (TRI): No Information

Compliance and Emissions Data Reporting Interface (CEDRI): No Information

Known Data Problems <https://epa.gov/resources/echo-data/known-data-problems>

Facility/System Characteristics

Facility/System Characteristics

System	Statute	Identifier	Universe	Status	Areas	Permit Expiration Date	Indian Country	Latitude	Longitude
FRS		110070504449					N	28.02434	-82.24472
ICIS-NPDES	CWA	FLG914817	Non-Major: General Permit Covered Facility	Expired		12/05/2023	N	28.02434	-82.24472
ICIS-NPDES	CWA	FLR10TA19	Non-Major: General Permit Covered Facility	Effective	Construction Stormwater	09/18/2024	N	28.02434	-82.24472

Facility Address

System	Statute	Identifier	Facility Name	Facility Address	Facility County
FRS		110070504449	CIRCLE K 4810 MCINTOSH	4810 MCINTOSH RD, DOVER, FL 33527	
ICIS-NPDES	CWA	FLG914817	RADIANT 4810 MCINTOSH	4810 MCINTOSH RD, DOVER, FL 33527-3708	Hillsborough County
ICIS-NPDES	CWA	FLR10TA19	CIRCLE K 4810 MCINTOSH	4810 MCINTOSH RD, DOVER, FL 33527-3708	Hillsborough County

Facility SIC (Standard Industrial Classification) Codes

System	Identifier	SIC Code	SIC Description

No data records returned

Facility NAICS (North American Industry Classification System) Codes

System	Identifier	NAICS Code	NAICS Description

No data records returned

Facility Industrial Effluent Guidelines

Identifier	Effluent Guideline (40 CFR Part)	Effluent Guideline Description

No data records returned

Facility Tribe Information

Reservation Name	Tribe Name	EPA Tribal ID	Distance to Tribe (miles)
Tampa Reservation	Seminole Tribe of Florida	100000266	8

Enforcement and Compliance

Compliance Monitoring History

Last 5 Years

Statute	Source ID	System	Activity Type	Compliance Monitoring Type	Lead Agency	Date	Finding (if applicable)
CWA	FLR10TA19	ICIS-NPDES	Inspection/Evaluation	Construction Stormwater - Evaluation	State	11/13/2019	

Entries in italics are not included in ECHO's Compliance Monitoring Activity counts because they are not compliance monitoring strategy <https://www.epa.gov/compliance/compliance-monitoring-programs> *activities or because they are not counted as inspections within EPA's Annual Results* <https://www.epa.gov/enforcement/enforcement-data-and-results>.

Compliance Summary Data

Statute	Source ID	Current SNC (Significant Noncompliance)/HPV (High Priority Violation)	Current As Of	Qtrs with NC (Noncompliance) (of 12)	Data Last Refreshed
CWA	FLG914817	No	12/31/2023	0	03/15/2024
CWA	FLR10TA19	No	12/31/2023	0	03/15/2024

Three-Year Compliance History by Quarter

Statute	Program/Pollutant/Violation Type	QTR 1	QTR 2	QTR 3	QTR 4	QTR 5	QTR 6	QTR 7	QTR 8	QTR 9	QTR 10	QTR 11	QTR 12	QTR 13+
CWA (Source ID: FLG914817)		01/01-03/31/21	04/01-06/30/21	07/01-09/30/21	10/01-12/31/21	01/01-03/31/22	04/01-06/30/22	07/01-09/30/22	10/01-12/31/22	01/01-03/31/23	04/01-06/30/23	07/01-09/30/23	10/01-12/31/23	01/01-03/15/24

Statute	Program/Pollutant/Violation Type	QTR 1	QTR 2	QTR 3	QTR 4	QTR 5	QTR 6	QTR 7	QTR 8	QTR 9	QTR 10	QTR 11	QTR 12	QTR 13+
	Facility-Level Status	No Violation Identified	No Violation Identified	No Violation Identified	No Violation Identified	No Violation Identified	No Violation Identified	No Violation Identified	No Violation Identified	No Violation Identified	No Violation Identified	No Violation Identified	No Violation Identified	Undetermined
	Quarterly Noncompliance Report History													
CWA (Source ID: FLR10TA19)		01/01-03/31/21	04/01-06/30/21	07/01-09/30/21	10/01-12/31/21	01/01-03/31/22	04/01-06/30/22	07/01-09/30/22	10/01-12/31/22	01/01-03/31/23	04/01-06/30/23	07/01-09/30/23	10/01-12/31/23	01/01-03/15/24
	Facility-Level Status	No Violation Identified	No Violation Identified	No Violation Identified	No Violation Identified	No Violation Identified	No Violation Identified	No Violation Identified	No Violation Identified	No Violation Identified	No Violation Identified	No Violation Identified	No Violation Identified	Undetermined
	Quarterly Noncompliance Report History													

Informal Enforcement Actions

Last 5 Years

Statute	System	Source ID	Type of Action	Lead Agency	Date
CWA	ICIS-NPDES	FLR10TA19	Construction Stormwater - Notice of Noncompliance Issued	State	12/06/2019

Entries in italics are not counted as "informal enforcement actions" in EPA policies pertaining to enforcement response tools.

Formal Enforcement Actions

Last 5 Years

Statute	System	Law/ Section	Source ID	Type of Action	Case No.	Lead Agency	Case Name	Issued/ Filed Date	Settlements/ Actions	Settlement/ Action Date	Federal Penalty Assessed	State/ Local Penalty Assessed	Penalty Amount Collected	SEP Value	Comp Action Cost

No data records returned

Environmental Conditions

Watersheds

12-Digit WBD (Watershed Boundary Dataset) HUC (RAD (Reach Address Database))	WBD (Watershed Boundary Dataset) Subwatershed Name (RAD (Reach Address Database))	State Water Body Name (ICIS (Integrated Compliance Information System))	Beach Closures Within Last Year	Beach Closures Within Last Two Years	Pollutants Potentially Related to Impairment	Watershed with ESA (Endangered Species Act)-listed Aquatic Species?
031002050302	Selfner Canal	--	No	No	--	Yes

Assessed Waters From Latest State Submission (ATTAINS)

State	Report Cycle	Assessment Unit ID	Assessment Unit Name	Water Condition	Cause Groups Impaired	Drinking Water Use	Ecological Use	Fish Consumption Use	Recreation Use	Other Use
FL	2020	FL1547	SEFFNER CANAL	Impaired - 303(d) Listed	ALGAL GROWTH | NUTRIENTS | ORGANIC ENRICHMENT/OXYGEN DEPLETION | PATHOGENS	--	Not Supporting	--	Not Supporting	--

Air Quality Nonattainment Areas

Pollutant	Within Nonattainment Status Area?	Nonattainment Status Applicable Standard(s)	Within Maintenance Status Area?	Maintenance Status Applicable Standard(s)
Ozone	No	--	Yes	1-Hour Ozone (1979)
Lead	No	--	No	--
Particulate Matter	No	--	No	--
Carbon Monoxide	No	--	No	--
Sulfur Dioxide	No	--	No	--

Pollutants

Toxics Release Inventory History of Reported Chemicals Released or Transferred in Pounds per Year at Site

TRI Facility ID	Year	Air Emissions	Surface Water Discharges	Off-Site Transfers to POTWs (Publicly Owned Treatment Works)	Underground Injections	Disposal to Land	Total On-Site Releases	Total Off-Site Transfers

No data records returned

Toxics Release Inventory Total Releases and Transfers in Pounds by Chemical and Year

Chemical Name

No data records returned

CWA (Clean Water Act) Discharge Monitoring Report (DMR) Pollutant Loadings

DMR and TRI Multi-Year Loading Report

NPDES ID	Description

No data records returned

Community

Environmental Justice

This section shows indexes from EJScreen, EPA's screening tool for environmental justice (EJ) concerns. EPA uses these indexes to identify geographic areas that may warrant further consideration or analysis for potential EJ concerns. Use of these indexes does not designate an area as an "EJ community" or "EJ facility." EJScreen provides screening level indicators, not a determination of the existence or absence of EJ concerns. For more information, see the EJScreen home page.

EJScreen Indexes Shown

Compare to (•) US ( ) State

Index Type ( ) Environmental Justice (•) Supplemental

Related Reports

EJScreen Community Report

Download Data

Census Block Group ID: 120570103041	US (Percentile)	
Supplemental Indexes	**Facility Census Block Group**	**1-mile Max**
Count of Indexes At or Above 80th Percentile	**1**	**9**
Particulate Matter 2.5	61	! 83
Ozone	76	! 93
Diesel Particulate Matter	68	! 82
Air Toxics Cancer Risk	64	! 85
Air Toxics Respiratory Hazard Index	57	78
Toxic Releases to Air	75	! 90
Traffic Proximity	63	! 89
Lead Paint	45	73
Risk Management Plan (RMP) Facility Proximity	67	! 82
Hazardous Waste Proximity	30	39

Census Block Group ID: 120570103041	US (Percentile)	
Supplemental Indexes	**Facility Census Block Group**	**1-mile Max**
Superfund Proximity	! 83	! 92
Underground Storage Tanks (UST)	54	! 82
Wastewater Discharge	50	79

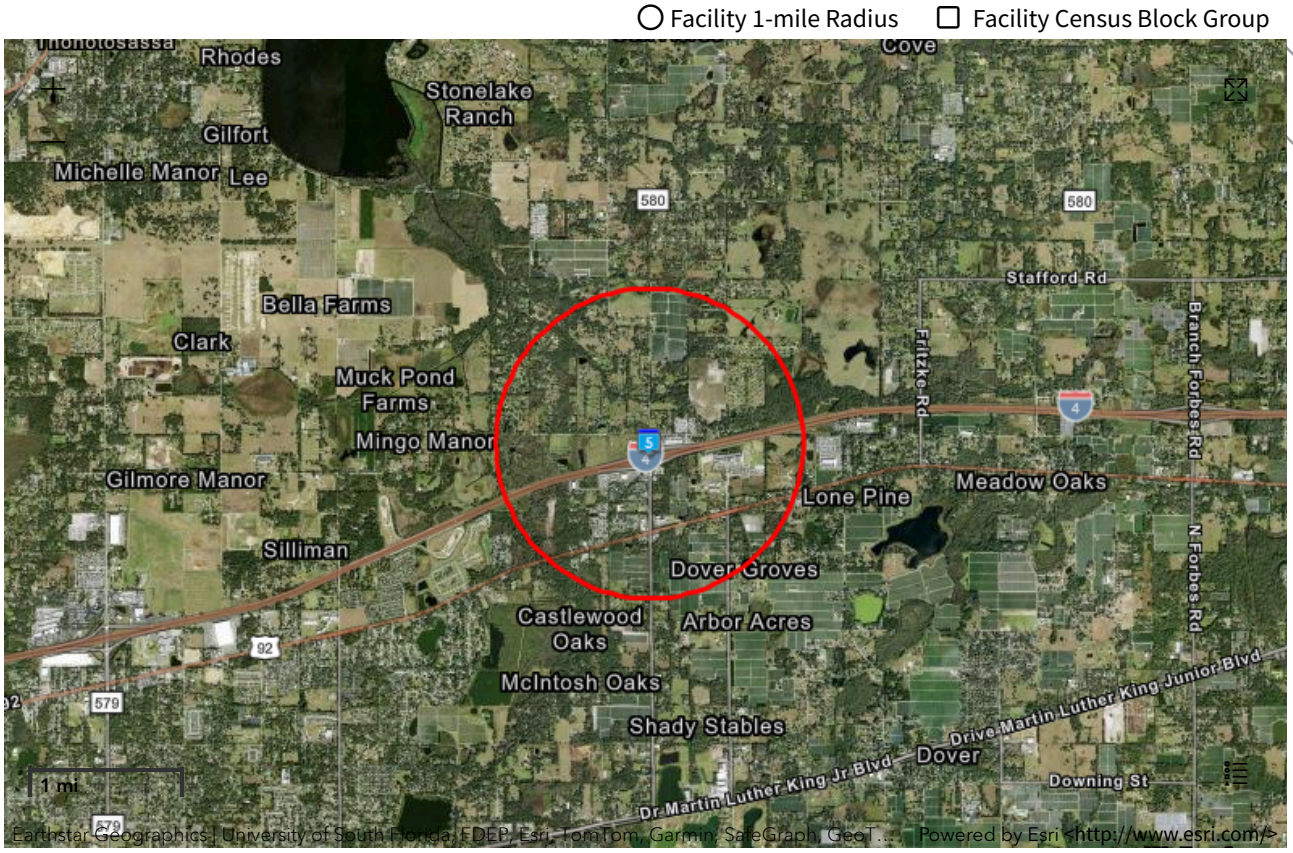

Demographic Profile of Surrounding Area (1-Mile Radius)

This section provides demographic information regarding the community surrounding the facility. ECHO compliance data alone are not sufficient to determine whether violations at a particular facility had negative impacts on public health or the environment. Statistics are based upon the 2010 U.S. Census and 2017 - 2021 American Community Survey (ACS) 5-year Summary and are accurate to the extent that the facility latitude and longitude listed below are correct. EPA's spatial processing methodology considers the overlap between the selected radii and the census blocks (for U.S. Census demographics) and census block groups (for ACS demographics) in determining the demographics surrounding the facility. For more detail about this methodology, see the DFR Data Dictionary <https://epa.gov/help/reports/dfr-data-dictionary#demographic>.

General Statistics (U.S. Census)	
Total Persons	1,134
Population Density	375/sq.mi.
Housing Units in Area	413

General Statistics (ACS (American Community Survey))	
Total Persons	1,438
Percent People of Color	34%
Households in Area	496
Households on Public Assistance	22
Persons With Low Income	435
Percent With Low Income	30%

Age Breakdown (U.S. Census) - Persons (%)	
Children 5 years and younger	76 (7%)
Minors 17 years and younger	288 (25%)
Adults 18 years and older	847 (75%)
Seniors 65 years and older	126 (11%)

Race Breakdown (U.S. Census) - Persons (%)	
White	1,016 (90%)
African-American	29 (3%)
Hispanic-Origin	190 (17%)
Asian/Pacific Islander	23 (2%)
American Indian	3 (0%)
Other/Multiracial	63 (6%)

Geography	
Radius of Selected Area	1 mi.
Center Latitude	28.02434
Center Longitude	-82.24472
Land Area	98%
Water Area	2%

Income Breakdown (ACS (American Community Survey)) - Households (%)	
Less than $15,000	39 (7.86%)
$15,000 - $25,000	17 (3.43%)
$25,000 - $50,000	122 (24.6%)
$50,000 - $75,000	99 (19.96%)
Greater than $75,000	219 (44.15%)

Education Level (Persons 25 & older) (ACS (American Community Survey)) - Persons (%)	
Less than 9th Grade	80 (7.97%)
9th through 12th Grade	73 (7.27%)
High School Diploma	309 (30.78%)
Some College/2-year	179 (17.83%)
B.S./B.A. (Bachelor of Science/Bachelor of Arts) or More	239 (23.8%)

DRAFT

Related Topics: Envirofacts

FRS

FRS Facility Detail Report

CIRCLE K 4810 MCINTOSH

EPA Registry Id: 110070504449
4810 MCINTOSH RD
DOVER, FL 33527-3708

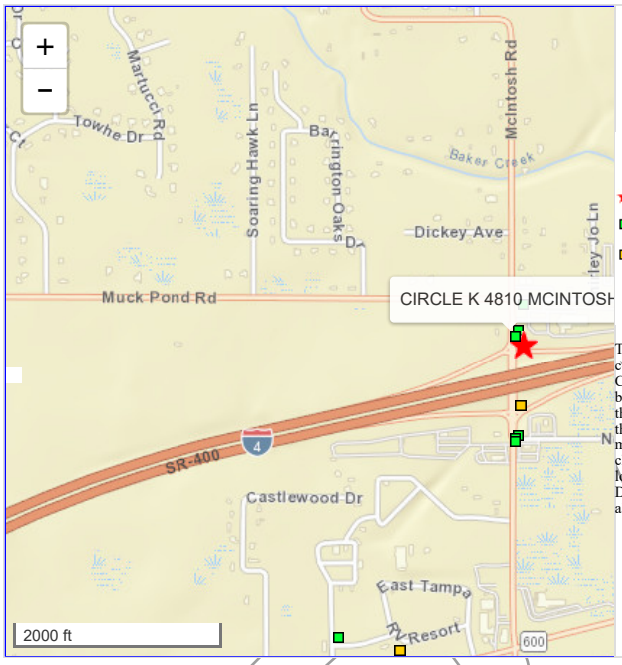

Legend

- Selected Facility
- EPA Facility of Interest
- State/Tribe Facility of Interest

The facility locations displayed come from the FRS Spatial Coordinates tables. They are the best representative locations for the displayed facilities based on the accuracy of the collection method and quality assurance checks performed against each location. The North American Datum of 1983 is used to display all coordinates.

Facility Registry Service Links:

- Facility Registry Service (FRS) Overview
- FRS Facility Query
- FRS Organization Query
- EZ Query
- FRS Physical Data Model
- FRS Geospatial Model

Report an Error

Environmental Interests

Information System	System Facility Name	Information System Id/Report Link	Environmental Interest Type	Data Source	Last Updated Date	Supplemental Environmental Interests:
NATIONAL POLLUTANT DISCHARGE ELIMINATION SYSTEM (ICIS-NPDES)	CIRCLE K 4810 MCINTOSH	FLR10TA19	STORM WATER CONSTRUCTION	ICIS	09/19/2019	
NATIONAL POLLUTANT DISCHARGE ELIMINATION SYSTEM (ICIS-NPDES)	RADIANT 4810 MCINTOSH	FLG914817	ICIS-NPDES NON-MAJOR	ICIS	12/06/2018	
NATIONAL POLLUTANT DISCHARGE ELIMINATION SYSTEM (ICIS-NPDES)	CIRCLE K 4810 MCINTOSH	FLR10TA19	ICIS-NPDES NON-MAJOR	ICIS	09/19/2019	

Additional EPA Reports: MyEnvironment Enforcement and Compliance Site Demographics Facility Coordinates Viewer Environmental Justice Map Viewer Watershed Report

Standard Industrial Classification Codes (SIC)

No SIC Codes returned.

Facility Codes and Flags

EPA Region:	04
Duns Number:	
Congressional District Number:	15
Legislative District Number:	
HUC Code/Watershed:	03100205 / HILLSBOROUGH
US Mexico Border Indicator:	
Federal Facility:	NO
Tribal Land:	

Alternative Names

No Alternative Names returned.

Organizations

Affiliation Type	Name	DUNS Number	Information System	Mailing Address
MAILING ADDRESS	RADIANT OIL COMPANY		NPDES	View

National Industry Classification System Codes (NAICS)

No NAICS Codes returned.

Facility Mailing Addresses

Affiliation Type	Delivery Point	City Name	State	Postal Code	Information System
MAILING ADDRESS	1320 E 9TH AVENUE	TAMPA	FL	33605	NPDES

Contacts

Affiliation Type	Full Name	Office Phone	Information System	Mailing Address
PRIMARY CONTACT	JOHN MYERS	8139181963	NPDES	
PRIMARY CONTACT	JOSHUA BAKER	8132992155	NPDES	

Query executed on: MAR-18-2024

CIRCLE K 4810 MCINTOSH
4810 MCINTOSH RD
DOVER, FL 33527

Inquiry Number:
March 18, 2024

EDR Site Report™

DRAFT

6 Armstrong Road, 4th floor
Shelton, CT 06484
Toll Free: 800.352.0050
www.edrnet.com

TABLE OF CONTENTS

The EDR-Site Report™ is a comprehensive presentation of government filings on a facility identified in a search of federal, state and local environmental databases.

Section 1: Facility Detail Reports . . . . . Page 3

All available detailed information from databases where sites are identified.

Section 2: Databases and Update Information. . . . . Page 6

Name, source, update dates, contact phone number and description of each of the databases for this report.

Thank you for your business.
Please contact EDR at 1-800-352-0050
with any questions or comments.

Disclaimer - Copyright and Trademark Notice

This report contains information obtained from a variety of public and other sources reasonably available to Environmental Data Resources , Inc. It cannot be concluded from this Report that coverage information for the target and surrounding properties does not exist from other sources. **NO WARRANTY EXPRESSED OR IMPLIED, IS MADE WHATSOEVER IN CONNECTION WITH THIS REPORT. ENVIRONMENTAL DATA RESOURCES, INC. SPECIFICALLY DISCLAIMS THE MAKING OF ANYSUCH WARRANTIES, INCLUDING WITHOUT LIMITATION, MERCHANTABILITY OR FITNESS FOR A PARTICULAR USE OR PURPOSE. ALL RISK IS ASSUMED BY THE USER. IN NO EVENT SHALL ENVIRONMENTAL DATA RESOURCES, INC. BE LIABLE TO ANYONE, WHETHER ARISING OUT OF ERRORS OR OMISSIONS, NEGLIGENCE, ACCIDENT OR ANY OTHER CAUSE, FOR ANY LOSS OR DAMAGE, INCLUDING, WITHOUT LIMITATION, SPECIAL, INCIDENTAL, CONSEQUENTIAL, OR EXEMPLARY DAMAGES.ANY LIABILITY ON THE PART OF ENVIRONMENTAL DATA RESOURCES, INC. IS STRICTLY LIMITED TO A REFUND OF THE AMOUNT PAID FOR THIS REPORT.**Purchaser accepts this report "AS IS". Any analyses, estimates, ratings, or risk codes provided in this report are provided for illustrative purposes only, and are not intended to provide, nor should they be interpreted as providing any facts regarding, or prediction or forecast of, any environmental risk for any property. Only a Phase I Environmental Site Assesment performed by an environmental professional can produce information regarding the environmental risk for any property. Additionally, the information provided in this Report is not to be construed as legal advice.

Copyright 2020 by Environmental Data Resources, Inc. All rights reserved. Reproduction in any media or format, in whole or in part, of any report or map of Environmental Data Resources, Inc., or its affiliates, is prohibited without prior written permission.

EDR and its logos (including Sanborn and Sanborn Map) are trademarks of Environmental Data Resources, Inc. or its affiliates. All other trademarks used herein are the property of their respective owners.

SECTION 1: FACILITY DETAIL REPORTS

CIRCLE K 4810 MCINTOSH
4810 MCINTOSH RD
DOVER, FL 33527
EDR ID #1024709911

Databases:
ECHO: Enforcement & Compliance History Information
FINDS: Facility Index System/Facility Registry System

ECHO:

Envid:	1024709911
Registry ID:	110070504449
DFR URL:	http://echo.epa.gov/detailed-facility-report?fid=110070504449
Name:	CIRCLE K 4810 MCINTOSH
Address:	4810 MCINTOSH RD
City,State,Zip:	DOVER, FL 33527

FINDS:

Registry ID:	110070504449
Name:	CIRCLE K 4810 MCINTOSH
Address:	4810 MCINTOSH RD
City,State,Zip:	DOVER, FL 33527-3708

Click Here for FRS Facility Detail Report:

Environmental Interest/Information System:
The National Pollutant Discharge Elimination System (NPDES) module of the Integrated Compliance Information System (ICIS). Under NPDES, all facilities that discharge pollutants from any point source into waters of the United States are required to obtain a permit. The permit will likely contain limits on what can be discharged, impose monitoring and reporting requirements, and include other provisions to ensure that the discharge does not adversely affect water quality.

Supplemental Address:	Not reported
FIPS Code:	FL057
Country Name:	Not reported
Federal Facility:	Not reported
Federal Agency:	Not reported
Tribal Land:	Not reported
Tribal Name:	Not reported
Congressional District:	09
Census:	120570103041022
Hydrologic Unit Code:	03100205
EPA Region:	04
Site Type:	STATIONARY
Location Description:	Not reported
Date Created:	04-FEB-19
Date Updated:	Not reported
U.S-Mexico Border:	Not reported
Information System Abbreviated Name:	NPDES:FLG914817, NPDES:FLR10TA19
Latitude:	28.02434
Longitude:	-82.24472
Conveyor:	FRS-GEOCODE
Horizontal Collection:	ADDRESS MATCHING-HOUSE NUMBER
Horizontal Accuracy:	30
Reference Point:	CENTER OF A FACILITY OR STATION
Horizontal Datum:	NAD83
Coordinates Source:	Not reported

Organization:

Registry ID:	110070504449
Program System Name:	NPDES
Program System ID:	FLG914817
Env. Interest Type:	ICIS-NPDES NON-MAJOR
Contact Type:	MAILING ADDRESS
Start Date:	Not reported
End Date:	Not reported
Organization Name:	RADIANT OIL COMPANY
Organization Type:	UNKNOWN
Duns Number:	Not reported
Division Name:	Not reported
Phone Number:	Not reported
Alternate Phone Number:	Not reported
Fax Number:	Not reported
Email:	Not reported
EIN:	Not reported
State Business ID:	Not reported
Parent Name:	Not reported
Standard Parent Name:	Not reported
Parent Duns Number:	Not reported
Mailing Address:	1320 E 9TH AVENUE

DRAFT

SECTION 1: FACILITY DETAIL REPORTS

...Continued...

Supplemental Address:	Not reported
City:	TAMPA
State:	FLORIDA
Zip:	33605
Country:	UNITED STATES

Contact:

Registry ID:	110070504449
Program System Name:	NPDES
Program System ID:	FLG914817
Env. Interest Type:	ICIS-NPDES NON-MAJOR
Contact Type:	PRIMARY CONTACT
Start Date:	06-DEC-18
End Date:	Not reported
Contact Name:	JOHN MYERS
Contact Title:	MANAGER
Contact Telephone:	8139181963
Contact Alternate Telephone:	Not reported
Contact Fax:	Not reported
Contact Email:	JMYERS@RADIANT.COM
Mailing Address:	Not reported
Supplemental Address:	Not reported
Mailing City:	Not reported
Mailing State Code:	Not reported
Mailing State:	Not reported
Mailing Zip:	Not reported
Mailing Country:	Not reported

Registry ID:	110070504449
Program System Name:	NPDES
Program System ID:	FLR10TA19
Env. Interest Type:	ICIS-NPDES NON-MAJOR
Contact Type:	PRIMARY CONTACT
Start Date:	16-SEP-19
End Date:	Not reported
Contact Name:	JOSHUA BAKER
Contact Title:	FACILITY CONTACT
Contact Telephone:	8132992155
Contact Alternate Telephone:	Not reported
Contact Fax:	Not reported
Contact Email:	JBAKER@MKPURDYCONSTRUCTION.COM
Mailing Address:	Not reported
Supplemental Address:	Not reported
Mailing City:	Not reported
Mailing State Code:	Not reported
Mailing State:	Not reported
Mailing Zip:	Not reported
Mailing Country:	Not reported

Interest:

Registry ID:	110070504449
Program System Name:	NPDES
Program System ID:	FLG914817
Env. Interest Type:	ICIS-NPDES NON-MAJOR
Federal ST Code:	FEDERAL
Start Date:	Not reported
Start Date Qualifier:	Not reported
End Date:	Not reported
End Date Qualifier:	Not reported
Data Source:	ICIS
Last Reported:	06-DEC-18
Date Created:	05-FEB-19
Date Updated:	Not reported
Active Status:	EFFECTIVE

Registry ID:	110070504449
Program System Name:	NPDES
Program System ID:	FLR10TA19
Env. Interest Type:	ICIS-NPDES NON-MAJOR
Federal ST Code:	FEDERAL
Start Date:	Not reported
Start Date Qualifier:	Not reported
End Date:	Not reported
End Date Qualifier:	Not reported
Data Source:	ICIS
Last Reported:	19-SEP-19
Date Created:	07-OCT-19
Date Updated:	Not reported
Active Status:	EFFECTIVE

Program:

Legislative District Number:	Not reported
HUC Code 8:	Not reported

DRAFT

SECTION 1: FACILITY DETAIL REPORTS

...Continued...

HUC Code 12:	Not reported
Data Quality Code:	Not reported
Std Name:	Not reported
Std House Number:	Not reported
Std Street Name:	Not reported
Std Base Name:	Not reported
Std Prefix:	Not reported
Std Suffix:	Not reported
Std Stype Before:	Not reported
Std Stype After:	Not reported
Std Postal Code:	Not reported
Std City Name:	Not reported
Std County Name:	Not reported
Std State Code:	Not reported
Std County FIPS:	Not reported
Std Country:	Not reported
Std Full Address:	Not reported
Address Type:	Not reported
Link Method:	Not reported
Location Description:	Not reported
User ID:	REFRESH
Sensitive Ind:	N
User Comment:	Not reported
Public Ind:	Y
Date Refresh:	17-OCT-23
Small Bus Ind:	N
Env Justice Code:	Not reported
Parent Program System ID:	Not reported
Stand Alone Flag:	Not reported

Legislative District Number:	Not reported
HUC Code 8:	Not reported
HUC Code 12:	Not reported
Data Quality Code:	Not reported
Std Name:	Not reported
Std House Number:	Not reported
Std Street Name:	Not reported
Std Base Name:	Not reported
Std Prefix:	Not reported
Std Suffix:	Not reported
Std Stype Before:	Not reported
Std Stype After:	Not reported
Std Postal Code:	Not reported
Std City Name:	Not reported
Std County Name:	Not reported
Std State Code:	Not reported
Std County FIPS:	Not reported
Std Country:	Not reported
Std Full Address:	Not reported
Address Type:	Not reported
Link Method:	Not reported
Location Description:	Not reported
User ID:	REFRESH
Sensitive Ind:	N
User Comment:	Not reported
Public Ind:	Y
Date Refresh:	17-OCT-23
Small Bus Ind:	N
Env Justice Code:	Not reported
Parent Program System ID:	Not reported
Stand Alone Flag:	Not reported

DRAFT

SECTION 2: DATABASES AND UPDATE DATES

To maintain currency of the following federal, state and local databases, EDR contacts the appropriate government agency on a monthly or quarterly basis as required.

Elapsed ASTM days: Provides confirmation that this report meets or exceeds the 90-day updating requirement of the ASTM standard.

DATABASES FOUND IN THIS REPORT

ECHO: Enforcement & Compliance History Information
Source: Environmental Protection Agency
Telephone: 202-564-2280
ECHO provides integrated compliance and enforcement information for about 800,000 regulated facilities nationwide.

Date of Government Version: 12/17/2023
Database Release Frequency: Quarterly
Date of Last EDR Contact: 12/28/2023
Date of Next Scheduled Update: 04/15/2024

FINDS: Facility Index System/Facility Registry System
Source: EPA
Telephone: Not reported
Facility Index System. FINDS contains both facility information and 'pointers' to other sources that contain more detail. EDR includes the following FINDS databases in this report: PCS (Permit Compliance System), AIRS (Aerometric Information Retrieval System), DOCKET (Enforcement Docket used to manage and track information on civil judicial enforcement cases for all environmental statutes), FURS (Federal Underground Injection Control), C-DOCKET (Criminal Docket System used to track criminal enforcement actions for all environmental statutes), FFIS (Federal Facilities Information System), STATE (State Environmental Laws and Statutes), and PADS (PCB Activity Data System).

Date of Government Version: 11/03/2023
Database Release Frequency: Quarterly
Date of Last EDR Contact: 02/27/2024
Date of Next Scheduled Update: 06/10/2024

DRAFT

Detailed Facility Report

Facility Summary

AMOCO MCINTOSH

4810 MCINTOSH RD, DOVER, FL 33527

FRS (Facility Registry Service) ID: 110027243445

EPA Region: 04

Latitude: 28.02434

Longitude: -82.24472

Locational Data Source: FRS

Industries: --

Indian Country: N

Enforcement and Compliance Summary

Statute	CWA
Compliance Monitoring Activities (5 years)	--
Date of Last Compliance Monitoring Activity	--
Compliance Status	Terminated Permit
Qtrs in Noncompliance (of 12)	0
Qtrs with Significant Violation	0
Informal Enforcement Actions (5 years)	--
Formal Enforcement Actions (5 years)	--
Penalties from Formal Enforcement Actions (5 years)	--
EPA Cases (5 years)	--
Penalties from EPA Cases (5 years)	--

Regulatory Information

Clean Air Act (CAA): No Information

Clean Water Act (CWA): Non-Major, Permit Terminated; Compliance Tracking Off (FLG912538)

Resource Conservation and Recovery Act (RCRA): No Information

Safe Drinking Water Act (SDWA): No Information

Other Regulatory Reports

Air Emissions Inventory (EIS): No Information

Greenhouse Gas Emissions (eGGRT): No Information

Toxic Releases (TRI): No Information

Compliance and Emissions Data Reporting Interface (CEDRI): No Information

Go To Enforcement/Compliance Details

Known Data Problems <https://epa.gov/resources/echo-data/known-data-problems>

Facility/System Characteristics

Facility/System Characteristics

System	Statute	Identifier	Universe	Status	Areas	Permit Expiration Date	Indian Country	Latitude	Longitude
FRS		110027243445					N	28.02434	-82.24472
ICIS-NPDES	CWA	FLG912538	Non-Major: General Permit Covered Facility	Terminated; Compliance Tracking Off		09/07/2011	N	28.024344	-82.244725

Facility Address

System	Statute	Identifier	Facility Name	Facility Address	Facility County
FRS		110027243445	AMOCO MCINTOSH	4810 MCINTOSH RD, DOVER, FL 33527	Hillsborough County
ICIS-NPDES	CWA	FLG912538	AMOCO MCINTOSH	4810 MCINTOSH RD, DOVER, FL 33527	Hillsborough County

Facility SIC (Standard Industrial Classification) Codes

System	Identifier	SIC Code	SIC Description

No data records returned

Facility NAICS (North American Industry Classification System) Codes

System	Identifier	NAICS Code	NAICS Description

No data records returned

Facility Industrial Effluent Guidelines

Identifier	Effluent Guideline (40 CFR Part)	Effluent Guideline Description

No data records returned

Facility Tribe Information

Reservation Name	Tribe Name	EPA Tribal ID	Distance to Tribe (miles)
Tampa Reservation	Seminole Tribe of Florida	100000266	8

Enforcement and Compliance

Compliance Monitoring History

Last 5 Years

Statute	Source ID	System	Activity Type	Compliance Monitoring Type	Lead Agency	Date	Finding (if applicable)

No data records returned

Entries in italics are not included in ECHO's Compliance Monitoring Activity counts because they are not compliance monitoring strategy <https://www.epa.gov/compliance/compliance-monitoring-programs> *activities or because they are not counted as inspections within EPA's Annual Results* <https://www.epa.gov/enforcement/enforcement-data-and-results>.

Compliance Summary Data

Statute	Source ID	Current SNC (Significant Noncompliance)/HPV (High Priority Violation)	Current As Of	Qtrs with NC (Noncompliance) (of 12)	Data Last Refreshed
CWA	FLG912538	No	12/31/2023	0	03/15/2024

Three-Year Compliance History by Quarter

Statute	Program/Pollutant/Violation Type	QTR 1	QTR 2	QTR 3	QTR 4	QTR 5	QTR 6	QTR 7	QTR 8	QTR 9	QTR 10	QTR 11	QTR 12	QTR 13+
CWA (Source ID: FLG912538)		01/01-03/31/21	04/01-06/30/21	07/01-09/30/21	10/01-12/31/21	01/01-03/31/22	04/01-06/30/22	07/01-09/30/22	10/01-12/31/22	01/01-03/31/23	04/01-06/30/23	07/01-09/30/23	10/01-12/31/23	01/01-03/15/24
	Facility-Level Status	Terminated Permit	Terminated Permit	Terminated Permit	Terminated Permit	Terminated Permit	Terminated Permit	Terminated Permit	Terminated Permit	Terminated Permit	Terminated Permit	Terminated Permit	Terminated Permit	Terminated Permit
	Quarterly Noncompliance Report History													

Informal Enforcement Actions

Last 5 Years

Statute	System	Source ID	Type of Action	Lead Agency	Date

No data records returned

Entries in italics are not counted as "informal enforcement actions" in EPA policies pertaining to enforcement response tools.

Formal Enforcement Actions

Last 5 Years

Statute	System	Law/ Section	Source ID	Type of Action	Case No.	Lead Agency	Case Name	Issued/ Filed Date	Settlements/ Actions	Settlement/ Action Date	Federal Penalty Assessed	State/ Local Penalty Assessed	Penalty Amount Collected	SEP Value	Comp Action Cost

No data records returned

Environmental Conditions

Watersheds

12-Digit WBD (Watershed Boundary Dataset) HUC (RAD (Reach Address Database))	WBD (Watershed Boundary Dataset) Subwatershed Name (RAD (Reach Address Database))	State Water Body Name (ICIS (Integrated Compliance Information System))	Beach Closures Within Last Year	Beach Closures Within Last Two Years	Pollutants Potentially Related to Impairment	Watershed with ESA (Endangered Species Act)-listed Aquatic Species?
031002050302	Selfner Canal	--	No	No	--	Yes

Assessed Waters From Latest State Submission (ATTAINS)

State	Report Cycle	Assessment Unit ID	Assessment Unit Name	Water Condition	Cause Groups Impaired	Drinking Water Use	Ecological Use	Fish Consumption Use	Recreation Use	Other Use
FL	2020	FL1547	SEFFNER CANAL	Impaired - 303(d) Listed	ALGAL GROWTH | NUTRIENTS | ORGANIC ENRICHMENT/OXYGEN DEPLETION | PATHOGENS	--	Not Supporting	--	Not Supporting	--

Air Quality Nonattainment Areas

Pollutant	Within Nonattainment Status Area?	Nonattainment Status Applicable Standard(s)	Within Maintenance Status Area?	Maintenance Status Applicable Standard(s)
Ozone	No	--	Yes	1-Hour Ozone (1979)
Lead	No	--	No	--
Particulate Matter	No	--	No	--
Carbon Monoxide	No	--	No	--
Sulfur Dioxide	No	--	No	--

Pollutants

Toxics Release Inventory History of Reported Chemicals Released or Transferred in Pounds per Year at Site

TRI Facility ID	Year	Air Emissions	Surface Water Discharges	Off-Site Transfers to POTWs (Publicly Owned Treatment Works)	Underground Injections	Disposal to Land	Total On-Site Releases	Total Off-Site Transfers

No data records returned

Toxics Release Inventory Total Releases and Transfers in Pounds by Chemical and Year

Chemical Name

No data records returned

CWA (Clean Water Act) Discharge Monitoring Report (DMR) Pollutant Loadings

DMR and TRI Multi-Year Loading Report

NPDES ID	Description

No data records returned

Community

Environmental Justice

This section shows indexes from EJScreen, EPA's screening tool for environmental justice (EJ) concerns. EPA uses these indexes to identify geographic areas that may warrant further consideration or analysis for potential EJ concerns. Use of these indexes does not designate an area as an "EJ community" or "EJ facility." EJScreen provides screening level indicators, not a determination of the existence or absence of EJ concerns. For more information, see the EJScreen home page.

EJScreen Indexes Shown

Compare to (●) US ( ) State

Index Type ( ) Environmental Justice (●) Supplemental

Related Reports

EJScreen Community Report

Download Data

Census Block Group ID: 120570103041	US (Percentile)	
Supplemental Indexes	**Facility Census Block Group**	**1-mile Max**
Count of Indexes At or Above 80th Percentile	**1**	**9**
Particulate Matter 2.5	61	! 83
Ozone	76	! 93
Diesel Particulate Matter	68	! 82
Air Toxics Cancer Risk	64	! 85
Air Toxics Respiratory Hazard Index	57	78
Toxic Releases to Air	75	! 90
Traffic Proximity	63	! 89
Lead Paint	45	73
Risk Management Plan (RMP) Facility Proximity	67	! 82
Hazardous Waste Proximity	30	39
Superfund Proximity	! 83	! 92
Underground Storage Tanks (UST)	54	! 82
Wastewater Discharge	50	79

○ Facility 1-mile Radius ☐ Facility Census Block Group

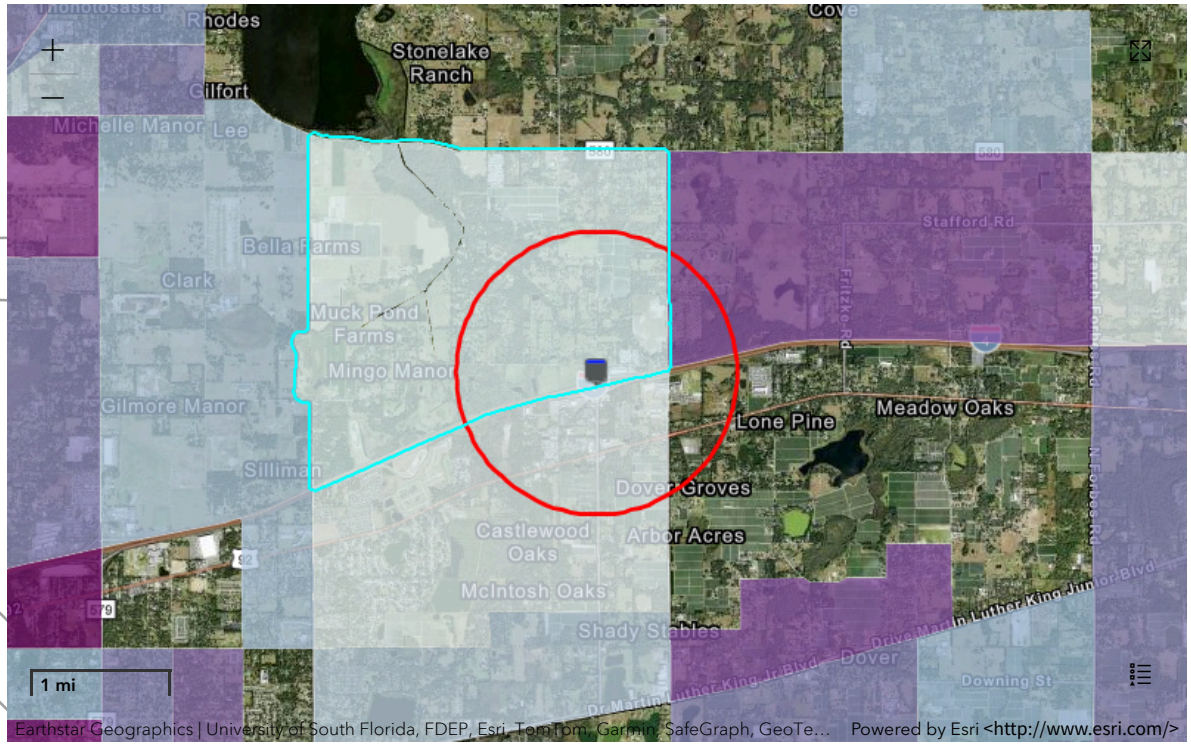

Demographic Profile of Surrounding Area (1-Mile Radius)

This section provides demographic information regarding the community surrounding the facility. ECHO compliance data alone are not sufficient to determine whether violations at a particular facility had negative impacts on public health or the environment. Statistics are based upon the 2010 U.S. Census and 2017 - 2021 American Community Survey (ACS) 5-year Summary and are accurate to the extent that the facility latitude and longitude listed below are correct. EPA's spatial processing methodology considers the overlap between the selected radii and the census blocks (for U.S. Census demographics) and census block groups (for ACS demographics) in determining the demographics surrounding the facility. For more detail about this methodology, see the DFR Data Dictionary <https://epa.gov/help/reports/dfr-data-dictionary#demographic>.

General Statistics (U.S. Census)	
Total Persons	1,134
Population Density	375/sq.mi.
Housing Units in Area	413

General Statistics (ACS (American Community Survey))	
Total Persons	1,438
Percent People of Color	34%
Households in Area	496
Households on Public Assistance	22
Persons With Low Income	435
Percent With Low Income	30%

Geography	
Radius of Selected Area	1 mi.
Center Latitude	28.02434
Center Longitude	-82.24472
Land Area	98%
Water Area	2%

Income Breakdown (ACS (American Community Survey)) - Households (%)	
Less than $15,000	39 (7.86%)
$15,000 - $25,000	17 (3.43%)
$25,000 - $50,000	122 (24.6%)
$50,000 - $75,000	99 (19.96%)
Greater than $75,000	219 (44.15%)

Age Breakdown (U.S. Census) - Persons (%)	
Children 5 years and younger	76 (7%)
Minors 17 years and younger	288 (25%)
Adults 18 years and older	847 (75%)
Seniors 65 years and older	126 (11%)

Race Breakdown (U.S. Census) - Persons (%)	
White	1,016 (90%)
African-American	29 (3%)
Hispanic-Origin	190 (17%)
Asian/Pacific Islander	23 (2%)
American Indian	3 (0%)
Other/Multiracial	63 (6%)

Education Level (Persons 25 & older) (ACS (American Community Survey)) - Persons (%)	
Less than 9th Grade	80 (7.97%)
9th through 12th Grade	73 (7.27%)
High School Diploma	309 (30.78%)
Some College/2-year	179 (17.83%)
B.S./B.A. (Bachelor of Science/Bachelor of Arts) or More	239 (23.8%)

Related Topics: Envirofacts

FRS

FRS Facility Detail Report

AMOCO MCINTOSH

EPA Registry Id: 110027243445
4810 MCINTOSH RD
DOVER, FL 33527

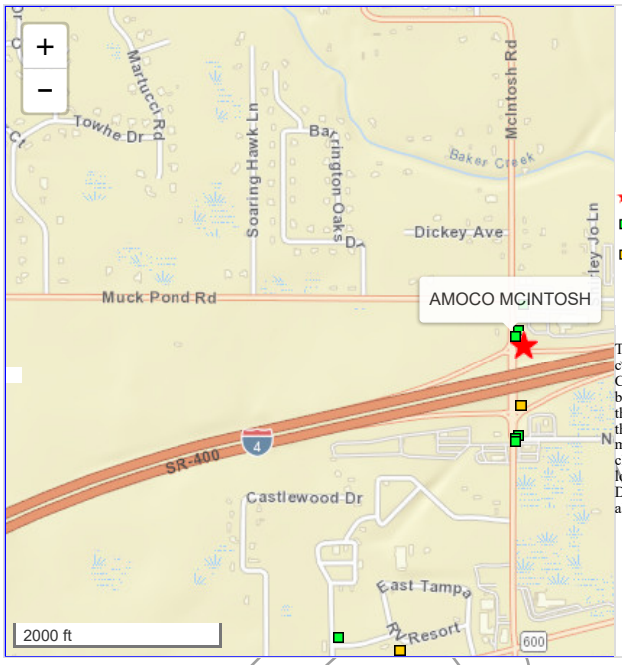

Legend

- Selected Facility
- EPA Facility of Interest
- State/Tribe Facility of Interest

The facility locations displayed come from the FRS Spatial Coordinates tables. They are the best representative locations for the displayed facilities based on the accuracy of the collection method and quality assurance checks performed against each location. The North American Datum of 1983 is used to display all coordinates.

Facility Registry Service Links:

- Facility Registry Service (FRS) Overview
- FRS Facility Query
- FRS Organization Query
- EZ Query
- FRS Physical Data Model
- FRS Geospatial Model

Report an Error

Environmental Interests

Information System	System Facility Name	Information System Id/Report Link	Environmental Interest Type	Data Source	Last Updated Date	Supplemental Environmental Interests:
FLORIDA - FIESTA DATA MAINTENANCE	AMOCO MCINTOSH	73917	STATE MASTER	FLORIDA DEP		**WAFR**-FLG912538 NPDES PERMIT
NATIONAL POLLUTANT DISCHARGE ELIMINATION SYSTEM (ICIS-NPDES)	AMOCO MCINTOSH	FLG912538	ICIS-NPDES NON-MAJOR	ICIS		**ICIS**-ENFORCEMENT/COMPLIANCE ACTIVITY

Additional EPA Reports: MyEnvironment Enforcement and Compliance Site Demographics Facility Coordinates Viewer Environmental Justice Map Viewer Watershed Report

Standard Industrial Classification Codes (SIC)

No SIC Codes returned.

Facility Codes and Flags

EPA Region:	04
Duns Number:	
Congressional District Number:	15
Legislative District Number:	
HUC Code/Watershed:	03100205 / HILLSBOROUGH
US Mexico Border Indicator:	
Federal Facility:	NO
Tribal Land:	NO

Alternative Names

No Alternative Names returned.

Organizations

Affiliation Type	Name	DUNS Number	Information System	Mailing Address
APPLICANT	ENVIRONMENTAL COMPLIANCE SERVICES INC		FDM	View
OWNER	JON BERNTSEN		NPDES	View
PERMITEE	ENVIRONMENTAL COMPLIANCE SERVICES INC		FDM	View
PERMITEE	THE RADIANTGROUP, LLC.		FDM	View

National Industry Classification System Codes (NAICS)

No NAICS Codes returned.

Facility Mailing Addresses

Affiliation Type	Delivery Point	City Name	State	Postal Code	Information System
OWNER	1209 TECH BOULEVARD, SUITE 202	TAMPA	FL	33619	NPDES
PERMITEE	1209 TECH BOULEVARD SUITE 202	TAMPA	FL	33619	FDM
PERMITEE	1320 E 9TH AVENUE	TAMPA	FL	33605	FDM
PERMITTEE	1320 E 9TH AVENUE	TAMPA	FL	33605	FDM
PERMITTEE	1209 TECH BOULEVARD SUITE 202	TAMPA	FL	33619	FDM
APPLICANT	1209 TECH BOULEVARD SUITE 202	TAMPA	FL	33619	FDM

Contacts

Affiliation Type	Full Name	Office Phone	Information System	Mailing Address
PERMITTEE	JON BERNTSEN	8136125900	FDM	View
PERMITTEE	JOHN MYERS	813-342-3624	FDM	View
APPLICANT	JON BERNTSEN	8136125900	FDM	View

Query executed on: MAR-18-2024

AMOCO MCINTOSH
4810 MCINTOSH RD
DOVER, FL 33527

Inquiry Number:
March 18, 2024

EDR Site Report™

DRAFT

6 Armstrong Road, 4th floor
Shelton, CT 06484
Toll Free: 800.352.0050
www.edrnet.com

TABLE OF CONTENTS

The EDR-Site Report™ is a comprehensive presentation of government filings on a facility identified in a search of federal, state and local environmental databases.

Section 1: Facility Detail Reports . . . . . Page 3

All available detailed information from databases where sites are identified.

Section 2: Databases and Update Information. . . . . Page 8

Name, source, update dates, contact phone number and description of each of the databases for this report.

Thank you for your business.
Please contact EDR at 1-800-352-0050
with any questions or comments.

Disclaimer - Copyright and Trademark Notice

This report contains information obtained from a variety of public and other sources reasonably available to Environmental Data Resources , Inc. It cannot be concluded from this Report that coverage information for the target and surrounding properties does not exist from other sources. **NO WARRANTY EXPRESSED OR IMPLIED, IS MADE WHATSOEVER IN CONNECTION WITH THIS REPORT. ENVIRONMENTAL DATA RESOURCES, INC. SPECIFICALLY DISCLAIMS THE MAKING OF ANYSUCH WARRANTIES, INCLUDING WITHOUT LIMITATION, MERCHANTABILITY OR FITNESS FOR A PARTICULAR USE OR PURPOSE. ALL RISK IS ASSUMED BY THE USER. IN NO EVENT SHALL ENVIRONMENTAL DATA RESOURCES, INC. BE LIABLE TO ANYONE, WHETHER ARISING OUT OF ERRORS OR OMISSIONS, NEGLIGENCE, ACCIDENT OR ANY OTHER CAUSE, FOR ANY LOSS OR DAMAGE, INCLUDING, WITHOUT LIMITATION, SPECIAL, INCIDENTAL, CONSEQUENTIAL, OR EXEMPLARY DAMAGES.ANY LIABILITY ON THE PART OF ENVIRONMENTAL DATA RESOURCES, INC. IS STRICTLY LIMITED TO A REFUND OF THE AMOUNT PAID FOR THIS REPORT.**Purchaser accepts this report "AS IS". Any analyses, estimates, ratings, or risk codes provided in this report are provided for illustrative purposes only, and are not intended to provide, nor should they be interpreted as providing any facts regarding, or prediction or forecast of, any environmental risk for any property. Only a Phase I Environmental Site Assesment performed by an environmental professional can produce information regarding the environmental risk for any property. Additionally, the information provided in this Report is not to be construed as legal advice.

Copyright 2020 by Environmental Data Resources, Inc. All rights reserved. Reproduction in any media or format, in whole or in part, of any report or map of Environmental Data Resources, Inc., or its affiliates, is prohibited without prior written permission.

EDR and its logos (including Sanborn and Sanborn Map) are trademarks of Environmental Data Resources, Inc. or its affiliates. All other trademarks used herein are the property of their respective owners.

SECTION 1: FACILITY DETAIL REPORTS

AMOCO MCINTOSH
4810 MCINTOSH RD
DOVER, FL 33527
EDR ID #1009800416

Databases:
ECHO: Enforcement & Compliance History Information
FINDS: Facility Index System/Facility Registry System

ECHO:

Envid:	1009800416
Registry ID:	110027243445
DFR URL:	http://echo.epa.gov/detailed-facility-report?fid=110027243445
Name:	AMOCO MCINTOSH
Address:	4810 MCINTOSH RD
City,State,Zip:	DOVER, FL 33527

FINDS:

Registry ID:	110027243445
Name:	AMOCO MCINTOSH
Address:	4810 MCINTOSH RD
City,State,Zip:	DOVER, FL 33527

Click Here for FRS Facility Detail Report:

Environmental Interest/Information System:
The Florida Integrated Environmental System Today (FIESTA) Data Maintenance (FDM) System maintains entity, environmental interest, and affiliation data. The National Pollutant Discharge Elimination System (NPDES) module of the Integrated Compliance Information System (ICIS). Under NPDES, all facilities that discharge pollutants from any point source into waters of the United States are required to obtain a permit. The permit will likely contain limits on what can be discharged, impose monitoring and reporting requirements, and include other provisions to ensure that the discharge does not adversely affect water quality.

Supplemental Address:	Not reported
FIPS Code:	12057
Country Name:	UNITED STATES
Federal Facility:	Not reported
Federal Agency:	Not reported
Tribal Land:	Not reported
Tribal Name:	Not reported
Congressional District:	09
Census:	120570103041022
Hydrologic Unit Code:	03100205
EPA Region:	04
Site Type:	STATIONARY
Location Description:	Not reported
Date Created:	14-NOV-06
Date Updated:	05-MAR-13
U.S-Mexico Border:	Not reported
Information System Abbreviated Name:	FDM:73917, NPDES:FLG912538
Latitude:	28.02434
Longitude:	-82.24472
Conveyor:	FRS-GEOCODE
Horizontal Collection:	ADDRESS MATCHING-HOUSE NUMBER
Horizontal Accuracy:	30
Reference Point:	CENTER OF A FACILITY OR STATION
Horizontal Datum:	NAD83
Coordinates Source:	Not reported

Organization:

Registry ID:	110027243445
Program System Name:	FDM
Program System ID:	73917
Env. Interest Type:	STATE MASTER
Contact Type:	PERMITEE
Start Date:	23-AUG-06
End Date:	28-AUG-06
Organization Name:	ENVIRONMENTAL COMPLIANCE SERVICES INC
Organization Type:	UNKNOWN
Duns Number:	Not reported
Division Name:	Not reported
Phone Number:	Not reported
Alternate Phone Number:	Not reported
Fax Number:	Not reported
Email:	Not reported
EIN:	Not reported
State Business ID:	Not reported
Parent Name:	Not reported
Standard Parent Name:	Not reported

SECTION 1: FACILITY DETAIL REPORTS

...Continued...

Parent Duns Number:	Not reported
Mailing Address:	1209 TECH BOULEVARD SUITE 202
Supplemental Address:	Not reported
City:	TAMPA
State:	FLORIDA
Zip:	33619
Country:	UNITED STATES

Registry ID:	110027243445
Program System Name:	FDM
Program System ID:	73917
Env. Interest Type:	STATE MASTER
Contact Type:	PERMITEE
Start Date:	28-AUG-06
End Date:	Not reported
Organization Name:	THE RADIANTGROUP, LLC.
Organization Type:	UNKNOWN
Duns Number:	Not reported
Division Name:	Not reported
Phone Number:	Not reported
Alternate Phone Number:	Not reported
Fax Number:	Not reported
Email:	Not reported
EIN:	Not reported
State Business ID:	Not reported
Parent Name:	Not reported
Standard Parent Name:	Not reported
Parent Duns Number:	Not reported
Mailing Address:	1320 E 9TH AVENUE
Supplemental Address:	Not reported
City:	TAMPA
State:	FLORIDA
Zip:	33605
Country:	UNITED STATES

Registry ID:	110027243445
Program System Name:	FDM
Program System ID:	73917
Env. Interest Type:	STATE MASTER
Contact Type:	APPLICANT
Start Date:	23-AUG-06
End Date:	28-AUG-06
Organization Name:	ENVIRONMENTAL COMPLIANCE SERVICES INC
Organization Type:	UNKNOWN
Duns Number:	Not reported
Division Name:	Not reported
Phone Number:	Not reported
Alternate Phone Number:	Not reported
Fax Number:	Not reported
Email:	Not reported
EIN:	Not reported
State Business ID:	Not reported
Parent Name:	Not reported
Standard Parent Name:	Not reported
Parent Duns Number:	Not reported
Mailing Address:	1209 TECH BOULEVARD SUITE 202
Supplemental Address:	Not reported
City:	TAMPA
State:	FLORIDA
Zip:	33619
Country:	UNITED STATES

Registry ID:	110027243445
Program System Name:	NPDES
Program System ID:	FLG912538
Env. Interest Type:	ICIS-NPDES NON-MAJOR
Contact Type:	OWNER
Start Date:	Not reported
End Date:	Not reported
Organization Name:	JON BERNTSEN
Organization Type:	UNKNOWN
Duns Number:	Not reported
Division Name:	Not reported
Phone Number:	Not reported
Alternate Phone Number:	Not reported
Fax Number:	Not reported
Email:	Not reported
EIN:	Not reported
State Business ID:	Not reported
Parent Name:	Not reported
Standard Parent Name:	Not reported
Parent Duns Number:	Not reported
Mailing Address:	1209 TECH BOULEVARD, SUITE 202
Supplemental Address:	Not reported
City:	TAMPA

DRAFT

SECTION 1: FACILITY DETAIL REPORTS

...Continued...

State: FLORIDA
Zip: 33619
Country: UNITED STATES

Alternate Name:
Registry ID: 110027243445
Information System Abbreviated Name: FDM
Program System ID: 73917
Alternative Name: AMOCO MCINTOSH
Alternative Name Type: PROGRAM NAME

Registry ID: 110027243445
Information System Abbreviated Name: NPDES
Program System ID: FLG912538
Alternative Name: AMOCO MCINTOSH
Alternative Name Type: PROGRAM NAME

Contact:
Registry ID: 110027243445
Program System Name: FDM
Program System ID: 73917
Env. Interest Type: STATE MASTER
Contact Type: PERMITTEE
Start Date: Not reported
End Date: Not reported
Contact Name: JON BERNTSEN
Contact Title: SENIOR PROJECT MANAGER
Contact Telephone: 8136125900
Contact Alternate Telephone: Not reported
Contact Fax: Not reported
Contact Email: Not reported
Mailing Address: 1209 TECH BOULEVARD SUITE 202
Supplemental Address: Not reported
Mailing City: TAMPA
Mailing State Code: FL
Mailing State: FLORIDA
Mailing Zip: 33619
Mailing Country: UNITED STATES

Registry ID: 110027243445
Program System Name: FDM
Program System ID: 73917
Env. Interest Type: STATE MASTER
Contact Type: PERMITTEE
Start Date: Not reported
End Date: Not reported
Contact Name: JOHN MYERS
Contact Title: Not reported
Contact Telephone: 813-342-3624
Contact Alternate Telephone: Not reported
Contact Fax: Not reported
Contact Email: Not reported
Mailing Address: 1320 E 9TH AVENUE
Supplemental Address: Not reported
Mailing City: TAMPA
Mailing State Code: FL
Mailing State: FLORIDA
Mailing Zip: 33605
Mailing Country: UNITED STATES

Registry ID: 110027243445
Program System Name: FDM
Program System ID: 73917
Env. Interest Type: STATE MASTER
Contact Type: APPLICANT
Start Date: Not reported
End Date: Not reported
Contact Name: JON BERNTSEN
Contact Title: SENIOR PROJECT MANAGER
Contact Telephone: 8136125900
Contact Alternate Telephone: Not reported
Contact Fax: Not reported
Contact Email: Not reported
Mailing Address: 1209 TECH BOULEVARD SUITE 202
Supplemental Address: Not reported
Mailing City: TAMPA
Mailing State Code: FL
Mailing State: FLORIDA
Mailing Zip: 33619
Mailing Country: UNITED STATES

Interest:
Registry ID: 110027243445

DRAFT

Program System Name:	FDM
Program System ID:	73917
Env. Interest Type:	STATE MASTER
Federal ST Code:	STATE
Start Date:	Not reported
Start Date Qualifier:	Not reported
End Date:	Not reported
End Date Qualifier:	Not reported
Data Source:	FLORIDA DEP
Last Reported:	Not reported
Date Created:	23-APR-08
Date Updated:	08-DEC-08
Active Status:	Not reported

Registry ID:	110027243445
Program System Name:	NPDES
Program System ID:	FLG912538
Env. Interest Type:	ICIS-NPDES NON-MAJOR
Federal ST Code:	FEDERAL
Start Date:	Not reported
Start Date Qualifier:	Not reported
End Date:	08-OCT-12
End Date Qualifier:	PERMIT TERMINATION DATE
Data Source:	ICIS
Last Reported:	Not reported
Date Created:	29-MAY-11
Date Updated:	03-SEP-16
Active Status:	TERMINATED

Program:

Legislative District Number:	Not reported
HUC Code 8:	Not reported
HUC Code 12:	Not reported
Data Quality Code:	V
Std Name:	AMOCO MCINTOSH
Std House Number:	4810
Std Street Name:	MCINTOSH RD
Std Base Name:	MCINTOSH
Std Prefix:	Not reported
Std Suffix:	Not reported
Std Stype Before:	Not reported
Std Stype After:	RD
Std Postal Code:	33527
Std City Name:	DOVER
Std County Name:	HILLSBOROUGH COUNTY
Std State Code:	FL
Std County FIPS:	12057
Std Country:	US
Std Full Address:	4810 MCINTOSH RD, DOVER, FL 33527 US
Address Type:	Not reported
Link Method:	Not reported
Location Description:	Not reported
User ID:	REFRESH
Sensitive Ind:	N
User Comment:	Not reported
Public Ind:	Y
Date Refresh:	13-MAR-17
Small Bus Ind:	Not reported
Env Justice Code:	Not reported
Parent Program System ID:	Not reported
Stand Alone Flag:	Not reported

Legislative District Number:	Not reported
HUC Code 8:	Not reported
HUC Code 12:	Not reported
Data Quality Code:	V
Std Name:	AMOCO MCINTOSH
Std House Number:	4810
Std Street Name:	MCINTOSH RD
Std Base Name:	MCINTOSH
Std Prefix:	Not reported
Std Suffix:	Not reported
Std Stype Before:	Not reported
Std Stype After:	RD
Std Postal Code:	33527
Std City Name:	DOVER
Std County Name:	HILLSBOROUGH COUNTY
Std State Code:	FL
Std County FIPS:	12057
Std Country:	US
Std Full Address:	4810 MCINTOSH RD, DOVER, FL 33527 US
Address Type:	Not reported
Link Method:	NAME ADDRESS
Location Description:	Not reported

DRAFT

SECTION 1: FACILITY DETAIL REPORTS

...Continued...

User ID:	REFRESH
Sensitive Ind:	Not reported
User Comment:	Not reported
Public Ind:	Y
Date Refresh:	23-APR-08
Small Bus Ind:	Not reported
Env Justice Code:	Not reported
Parent Program System ID:	Not reported
Stand Alone Flag:	Not reported

Supplemental Interest:

Interest Type:	STATE MASTER
Suppint:	NPDES PERMIT
Start Date:	23-AUG-06
Start Date Qualifier:	DATE OF PERMIT APPLICATION
End Date:	Not reported
End Date Qualifier:	DATE OPERATIONS ENDED
Data Source:	FDM
Last Reported Date:	Not reported
Created Date:	07-MAY-08
Updated Date:	08-DEC-08

Interest Type:	ICIS-NPDES NON-MAJOR
Suppint:	ENFORCEMENT/COMPLIANCE ACTIVITY
Start Date:	Not reported
Start Date Qualifier:	ACTUAL ACTIVITY DATE
End Date:	Not reported
End Date Qualifier:	Not reported
Data Source:	ICIS
Last Reported Date:	Not reported
Created Date:	01-JUN-11
Updated Date:	Not reported

DRAFT

SECTION 2: DATABASES AND UPDATE DATES

To maintain currency of the following federal, state and local databases, EDR contacts the appropriate government agency on a monthly or quarterly basis as required.

Elapsed ASTM days: Provides confirmation that this report meets or exceeds the 90-day updating requirement of the ASTM standard.

DATABASES FOUND IN THIS REPORT

ECHO: Enforcement & Compliance History Information
Source: Environmental Protection Agency
Telephone: 202-564-2280
ECHO provides integrated compliance and enforcement information for about 800,000 regulated facilities nationwide.

Date of Government Version: 12/17/2023
Database Release Frequency: Quarterly
Date of Last EDR Contact: 12/28/2023
Date of Next Scheduled Update: 04/15/2024

FINDS: Facility Index System/Facility Registry System
Source: EPA
Telephone: Not reported
Facility Index System. FINDS contains both facility information and 'pointers' to other sources that contain more detail. EDR includes the following FINDS databases in this report: PCS (Permit Compliance System), AIRS (Aerometric Information Retrieval System), DOCKET (Enforcement Docket used to manage and track information on civil judicial enforcement cases for all environmental statutes), FURS (Federal Underground Injection Control), C-DOCKET (Criminal Docket System used to track criminal enforcement actions for all environmental statutes), FFIS (Federal Facilities Information System), STATE (State Environmental Laws and Statutes), and PADS (PCB Activity Data System).

Date of Government Version: 11/03/2023
Database Release Frequency: Quarterly
Date of Last EDR Contact: 02/27/2024
Date of Next Scheduled Update: 06/10/2024

DRAFT

SCOTTS AUTO REPAIR
4810 MCINTOSH
DOVER, FL 33527

Inquiry Number:
March 18, 2024

EDR Site Report™

DRAFT

6 Armstrong Road, 4th floor
Shelton, CT 06484
Toll Free: 800.352.0050
www.edrnet.com

TABLE OF CONTENTS

The EDR-Site Report™ is a comprehensive presentation of government filings on a facility identified in a search of federal, state and local environmental databases.

Section 1: Facility Detail Reports . . . . . Page 3

All available detailed information from databases where sites are identified.

Section 2: Databases and Update Information. . . . . Page 4

Name, source, update dates, contact phone number and description of each of the databases for this report.

Thank you for your business.
Please contact EDR at 1-800-352-0050
with any questions or comments.

Disclaimer - Copyright and Trademark Notice

This report contains information obtained from a variety of public and other sources reasonably available to Environmental Data Resources , Inc. It cannot be concluded from this Report that coverage information for the target and surrounding properties does not exist from other sources. **NO WARRANTY EXPRESSED OR IMPLIED, IS MADE WHATSOEVER IN CONNECTION WITH THIS REPORT. ENVIRONMENTAL DATA RESOURCES, INC. SPECIFICALLY DISCLAIMS THE MAKING OF ANYSUCH WARRANTIES, INCLUDING WITHOUT LIMITATION, MERCHANTABILITY OR FITNESS FOR A PARTICULAR USE OR PURPOSE. ALL RISK IS ASSUMED BY THE USER. IN NO EVENT SHALL ENVIRONMENTAL DATA RESOURCES, INC. BE LIABLE TO ANYONE, WHETHER ARISING OUT OF ERRORS OR OMISSIONS, NEGLIGENCE, ACCIDENT OR ANY OTHER CAUSE, FOR ANY LOSS OR DAMAGE, INCLUDING, WITHOUT LIMITATION, SPECIAL, INCIDENTAL, CONSEQUENTIAL, OR EXEMPLARY DAMAGES.ANY LIABILITY ON THE PART OF ENVIRONMENTAL DATA RESOURCES, INC. IS STRICTLY LIMITED TO A REFUND OF THE AMOUNT PAID FOR THIS REPORT.**Purchaser accepts this report "AS IS". Any analyses, estimates, ratings, or risk codes provided in this report are provided for illustrative purposes only, and are not intended to provide, nor should they be interpreted as providing any facts regarding, or prediction or forecast of, any environmental risk for any property. Only a Phase I Environmental Site Assesment performed by an environmental professional can produce information regarding the environmental risk for any property. Additionally, the information provided in this Report is not to be construed as legal advice.

Copyright 2020 by Environmental Data Resources, Inc. All rights reserved. Reproduction in any media or format, in whole or in part, of any report or map of Environmental Data Resources, Inc., or its affiliates, is prohibited without prior written permission.

EDR and its logos (including Sanborn and Sanborn Map) are trademarks of Environmental Data Resources, Inc. or its affiliates. All other trademarks used herein are the property of their respective owners.

SECTION 1: FACILITY DETAIL REPORTS

SCOTTS AUTO REPAIR
4810 MCINTOSH
DOVER, FL 33527
EDR ID #S130141271

Databases:
HAZ WASTE: Hazardous Waste Information Listing

HAZ WASTE:

Facility ID:	37620
Name:	SCOTTS AUTO REPAIR
Address:	4810 MCINTOSH
City,State,Zip:	DOVER, FL 33527
County:	HILLSBOROUGH
Telephone:	(813)272-5788
Email:	Not reported
Status:	O - OUT OF BUSINESS
Generator Status:	- Unverified Generator Status
EPA ID:	Not reported
Other ID:	Not reported
Old Facility ID:	2902618
SIC:	7538 - SERVICES - GENERAL AUTOMOTIVE REPAIR SHOPS
Verified:	P - VERIFICATION BY PHONE CALL
Verified Date:	12/13/2002
Hazardous Waste LBS/YEAR:	0
Wastes:	0

DRAFT

SECTION 2: DATABASES AND UPDATE DATES

To maintain currency of the following federal, state and local databases, EDR contacts the appropriate government agency on a monthly or quarterly basis as required.

Elapsed ASTM days: Provides confirmation that this report meets or exceeds the 90-day updating requirement of the ASTM standard.

DATABASES FOUND IN THIS REPORT

FL HAZ WASTE: Hazardous Waste Information Listing
Source: Department of Environmental Protection
Telephone: 850-245-8705
The records in this data set are generated by county SQG Assessment, Notification and Verification Programs on-site surveys (see 403.7225 FS). The waste records are wastes observed during county inspections. Even though this state program targets SQGs and VSQGs for outreach, some counties choose to additionally look at their LQGs.

Date of Government Version: 11/10/2023
Database Release Frequency: Quarterly
Date of Last EDR Contact: 02/13/2024
Date of Next Scheduled Update: 05/27/2024

DRAFT

Site 12:
Camping World/
Long View RV Superstore

DRAFT

Bob Henriquez
Hillsborough County Property Appraiser

https://www.hcpafl.org/
15th Floor County Ctr.
601 E. Kennedy Blvd, Tampa, Florida 33602-4932
Ph: (813) 272-6100

Folio: 082871-0000

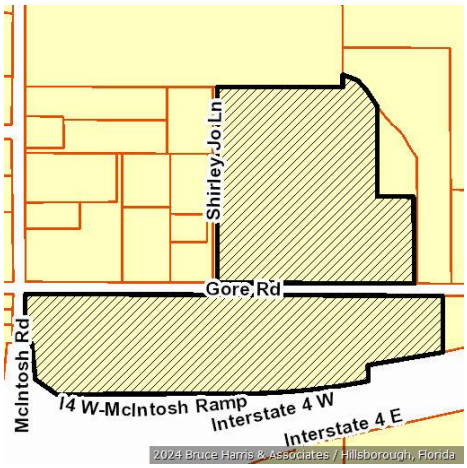

Owner Information

Owner Name	NATIONAL RETAIL PROPERTIES LP
Mailing Address	450 S ORANGE AVE STE 900 ORLANDO, FL 32801-3339
Site Address	4811 MCINTOSH RD, DOVER
PIN	U-30-28-21-ZZZ-000003-78440.0
Folio	082871-0000
Prior PIN	
Prior Folio	000000-0000
Tax District	U - UNINCORPORATED
Property Use	2701 AUTO DEALERSHIP
Plat Book/Page	/
Neighborhood	221011.00 | NW of Plant City, N of I4 E of McIntosh
Subdivision	ZZZ | UNPLATTED

Value Summary

Taxing District	Market Value	Assessed Value	Exemptions	Taxable Value
County	$13,441,657	$13,441,657	$0	$13,441,657
Public Schools	$13,441,657	$13,441,657	$0	$13,441,657
Municipal	$13,441,657	$13,441,657	$0	$13,441,657
Other Districts	$13,441,657	$13,441,657	$0	$13,441,657

Note: This section shows Market Value, Assessed Value, Exemptions, and Taxable Value for taxing districts. Because of changes in Florida Law, it is possible to have different assessed and taxable values on the same property. For example, the additional $25,000 Homestead Exemption and the non-homestead CAP do not apply to public schools, and the Low Income Senior Exemption only applies to countywide and certain municipal millages.

Sales Information

Book / Page	Instrument	Month	Year	Type Inst	Qualified or Unqualified	Vacant or Improved	Price
23393 / 1815	2015263704	06	2015	WD	Unqualified	Vacant	$3,000,000
22475 / 0034	2014093953	03	2014	WD	Unqualified	Vacant	$500,000
21622 / 1953	2013026121	01	2013	WD	Unqualified	Improved	$8,000,000
14291 / 0990	2004392787	10	2004	WD	Unqualified	Vacant	$1,875,000
9991 / 0335	1999402990	12	1999	WD	Qualified	Vacant	$1,500,000
7859 / 1059	95189213	08	1995	CT	Unqualified	Improved	$100
5523 / 1143	88218867	10	1988	WD	Unqualified	Improved	$1,500,000
5458 / 1107	88153903	07	1988		Unqualified		$1,306,800

Building Information

Building 1

Type	66 | AUTOMOTIVE SHOWROOM
Year Built	2007

Building 1 Construction Details

Element	Code	Construction Detail
Class	A	Structural Steel Columns & Beams
Exterior Wall	12	Metal
Exterior Wall	4	Wood/Masonry Siding
Roof Structure	10	Steel Frame
Roof Structure	9	Rigid Frame/Barjoist
Roof Cover	9	Metal
Roof Cover	4	Blt.up Tar & Gravel
Interior Walls	5	Drywall
Interior Walls	1	Masonry or Minimum
Interior Flooring	2	Concrete Finished
Heat/AC	2	Central
Plumbing	3	Typical
Condition	3	Average
Stories	1.0	
Units	1.0	
Wall Height	14.00	

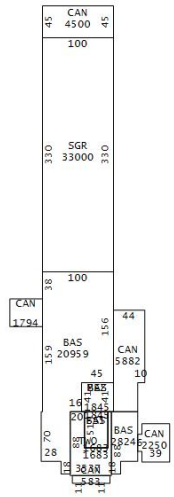

Building 1 subarea

Area Type	Gross Area	Heated Area	Depreciated Value
CAN	4,500		$136,121
SGR	33,000	33,000	$1,996,446
BAS	20,959	20,959	$2,113,309
CAN	1,794		$54,247
TWO	7,074	7,074	$713,276
CAN	583		$17,645
BAS	2,824	2,824	$284,746
CAN	5,882		$177,966
BAS	1,845	1,845	$186,032
MEZ	1,845		$37,206
BAS	1,683	1,683	$169,698
FST	1,683		$84,899
Totals	**83,672**	**67,385**	**$5,971,591**

Extra Features

OB/XF Code	Description	Building	Year On Roll	Length	Width	Units	Value
0020	ASPHALT PAVING	0	2006	0	0	504,921.00	$178,136
0060	CONCRETE PAVEMENT	0	2008	0	0	24,891.00	$18,011
0190	DOCK WOOD	0	2024	60	24	1,440.00	$17,784
0295	FENCE METAL	0	2006	0	0	729.00	$2,763
0260	FENCE CL6	0	2006	0	0	4,455.00	$8,465
0651	SHED NOT PERMANENTLY AFFIXED	0	2008	0	0	1.00	$0
0651	SHED NOT PERMANENTLY AFFIXED	0	2011	0	0	1.00	$0

Land Information

Use Code	Description	Zone	Front	Depth	Land Type	Total Land Units	Land Value
COI1	Comm Class 9	PD	0.0	0.0	SF | SQUARE FEET	816,709.60	$6,791,757
995J	Acreage Class 5	PD	0.0	0.0	AC | ACREAGE	8.55	$453,150

Legal Description

THAT PART OF NW 1/4 OF NE 1/4 LYING N OF I-4 LESS RD R/W'S ...S 210 FT OF N 235 FT OF E 210 FT...AND LESS ADD'L R/BEG AT NW COR OF NE 1/4 TH S 221.72 FT E 50.74 FT S 05 DEG 48 MIN 17 SEC E 151.20 FT & S 50 DEG 34 MIN 49 SEC E 94.23 FT FOR POB RUN THN E 171.15 FT N 85 DEG 46 MIN 54 SEC E 669.48 FT N 81 DEG 32 MIN 17 SEC E 342.99 FT N 77 DEG 32 MIN 17 SEC E 10.15 FT S 68.28 FT TO N EXISTING R/W OF I-4 S 85 DEG 10 MIN 59 SEC W 475.63 FT W 706.84 FT & N 50 DEG 34 MIN 49 SEC W 9.32 FT TO POB ... TRACT BEG 25 FT S OF NW 1/4 OF NE 1/4 OF NE 1/4 THN E 407.89 FT MOL THN S 280.4 FT MOL TO NLY R/W OF SR 400 THN ALG SD SR 400 SWLY 304.65 FT THN S 04 DEG 20 MIN 00 SEC W 64 FT THN CONT ALG SD SR 400 IN SWLY DIRECTION TO W BDRY OF NE 1/4 OF NE 1/4 THN N TO N BDRY OF NE 1/4 OF NE 1/4 TO POB... E 2/5 OF S 5/8 OF SW 1/4 OF SE 1/4 LESS E 182 FT OF W 202 FT AND LESS S 25 FT FOR RD AND LESS RD AND W 1/3 OF S 3/4 OF SE 1/4 OF SE 1/4 LESS S 25 FT FOR RD AND LESS THAT PART OF W 1/3 OF S 3/4 OF SE 1/4 OF SE 1/4 LYING N OF C/L OF CREEK AND LESS THAT PART OF E 303 FT OF W 1/3 OF S 3/4 OF SE 1/4 OF SE 1/4 LYING S OF C/L OF CREEK....W 150 FT OF E 303 FT OF S 388 FT OF SD W 1/3 OF SE 1/4 OF SE 1/4 AND LESS W 20 FT OF E 2/5 OF S 5/8 OF SW 1/4 OF SE 1/4...E 182 FT OF W 202 FT OF E 2/5 OF S 5/8 OF SW 1/4 OF SE 1/4 LESS S 25 FT FOR RD R/W

DRAFT

Site 12

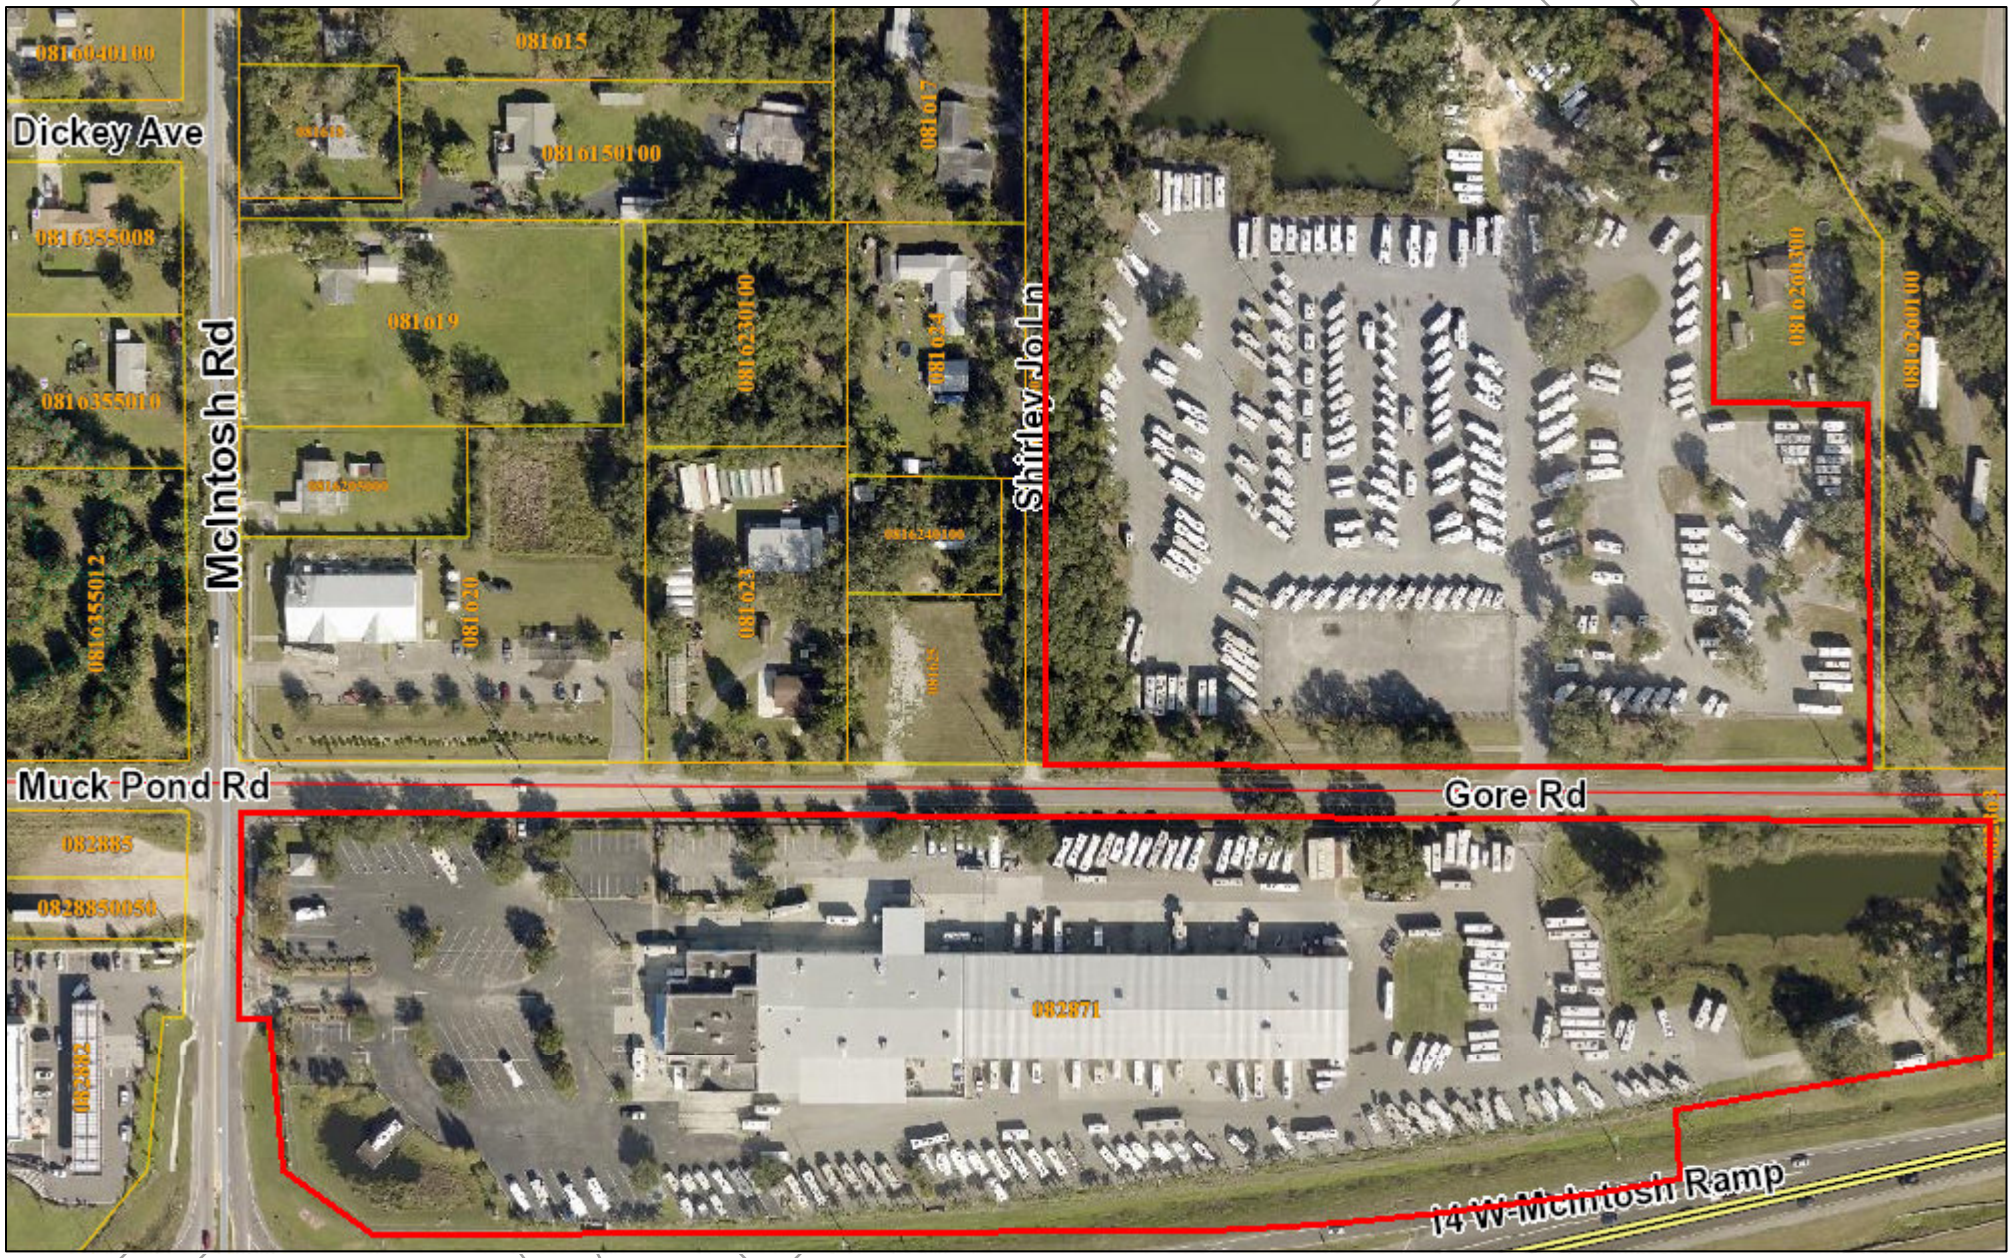

March 18, 2024

N W E S

0 125 250 500 ft

Bob Henriquez, CFA
Hillsborough County Property Appraiser
This map is for assessment purposes only.
It is not a survey.
2021 Aerials

Detailed Facility Report

Facility Summary

CAMPING WORLD

4811 MACINTOSH RD, DOVER, FL 33527

FRS (Facility Registry Service) ID: 110020717134

EPA Region: 04

Latitude: 28.02447

Longitude: -82.24466

Locational Data Source: FRS

Industries: --

Indian Country: N

Enforcement and Compliance Summary

Statute	CWA
Compliance Monitoring Activities (5 years)	--
Date of Last Compliance Monitoring Activity	--
Compliance Status	Terminated Permit
Qtrs in Noncompliance (of 12)	0
Qtrs with Significant Violation	0
Informal Enforcement Actions (5 years)	--
Formal Enforcement Actions (5 years)	--
Penalties from Formal Enforcement Actions (5 years)	--
EPA Cases (5 years)	--
Penalties from EPA Cases (5 years)	--

Regulatory Information

Clean Air Act (CAA): No Information

Clean Water Act (CWA): Non-Major, Permit Terminated; Compliance Tracking Off (FLR10MU96), Non-Major, Permit Terminated; Compliance Tracking Off (FLR10Y487)

Resource Conservation and Recovery Act (RCRA): No Information

Safe Drinking Water Act (SDWA): No Information

Other Regulatory Reports

Air Emissions Inventory (EIS): No Information

Greenhouse Gas Emissions (eGGRT): No Information

Toxic Releases (TRI): No Information

Compliance and Emissions Data Reporting Interface (CEDRI): No Information

Go To Enforcement/Compliance Details

Known Data Problems <https://epa.gov/resources/echo-data/known-data-problems>

Facility/System Characteristics

Facility/System Characteristics

System	Statute	Identifier	Universe	Status	Areas	Permit Expiration Date	Indian Country	Latitude	Longitude
FRS		110020717134					N	28.02447	-82.24466
ICIS-NPDES	CWA	FLR10MU96	Non-Major: General Permit Covered Facility	Terminated; Compliance Tracking Off	Construction Stormwater	05/30/2018	N	28.0148698	-82.1425798
ICIS-NPDES	CWA	FLR10Y487	Non-Major: General Permit Covered Facility	Terminated; Compliance Tracking Off	Construction Stormwater	12/17/2009	N	28.015972	-82.244667

Facility Address

System	Statute	Identifier	Facility Name	Facility Address	Facility County
FRS		110020717134	CAMPING WORLD	4811 MACINTOSH RD, DOVER, FL 33527	Hillsborough County
ICIS-NPDES	CWA	FLR10MU96	CAMPING WORLD	4811 MCINTOSH RD, DOVER, FL 33527	Hillsborough County
ICIS-NPDES	CWA	FLR10Y487	LONGVIEW SUPERSTORES	4811 MACINTOSH RD, DOVER, FL 33527	Hillsborough County

Facility SIC (Standard Industrial Classification) Codes

System	Identifier	SIC Code	SIC Description

No data records returned

Facility NAICS (North American Industry Classification System) Codes

System	Identifier	NAICS Code	NAICS Description

No data records returned

Facility Industrial Effluent Guidelines

Identifier	Effluent Guideline (40 CFR Part)	Effluent Guideline Description

No data records returned

Facility Tribe Information

Reservation Name	Tribe Name	EPA Tribal ID	Distance to Tribe (miles)
Tampa Reservation	Seminole Tribe of Florida	100000266	8

Enforcement and Compliance

Compliance Monitoring History

Last 5 Years

Statute	Source ID	System	Activity Type	Compliance Monitoring Type	Lead Agency	Date	Finding (if applicable)

No data records returned

Entries in italics are not included in ECHO's Compliance Monitoring Activity counts because they are not compliance monitoring strategy <https://www.epa.gov/compliance/compliance-monitoring-programs> *activities or because they are not counted as inspections within EPA's Annual Results* <https://www.epa.gov/enforcement/enforcement-data-and-results>.

Compliance Summary Data

Statute	Source ID	Current SNC (Significant Noncompliance)/HPV (High Priority Violation)	Current As Of	Qtrs with NC (Noncompliance) (of 12)	Data Last Refreshed
CWA	FLR10MU96	No	12/31/2023	0	03/15/2024
CWA	FLR10Y487	No	12/31/2023	0	03/15/2024

Three-Year Compliance History by Quarter

Statute	Program/Pollutant/Violation Type	QTR 1	QTR 2	QTR 3	QTR 4	QTR 5	QTR 6	QTR 7	QTR 8	QTR 9	QTR 10	QTR 11	QTR 12	QTR 13+
CWA (Source ID: FLR10MU96)		01/01-03/31/21	04/01-06/30/21	07/01-09/30/21	10/01-12/31/21	01/01-03/31/22	04/01-06/30/22	07/01-09/30/22	10/01-12/31/22	01/01-03/31/23	04/01-06/30/23	07/01-09/30/23	10/01-12/31/23	01/01-03/15/24
	Facility-Level Status	Terminated Permit	Terminated Permit	Terminated Permit	Terminated Permit	Terminated Permit	Terminated Permit	Terminated Permit	Terminated Permit	Terminated Permit	Terminated Permit	Terminated Permit	Terminated Permit	Terminated Permit
	Quarterly Noncompliance Report History													
CWA (Source ID: FLR10Y487)		01/01-03/31/21	04/01-06/30/21	07/01-09/30/21	10/01-12/31/21	01/01-03/31/22	04/01-06/30/22	07/01-09/30/22	10/01-12/31/22	01/01-03/31/23	04/01-06/30/23	07/01-09/30/23	10/01-12/31/23	01/01-03/15/24
	Facility-Level Status	Terminated Permit	Terminated Permit	Terminated Permit	Terminated Permit	Terminated Permit	Terminated Permit	Terminated Permit	Terminated Permit	Terminated Permit	Terminated Permit	Terminated Permit	Terminated Permit	Terminated Permit
	Quarterly Noncompliance Report History													

Informal Enforcement Actions

Last 5 Years

Statute	System	Source ID	Type of Action	Lead Agency	Date

No data records returned

Entries in italics are not counted as "informal enforcement actions" in EPA policies pertaining to enforcement response tools.

Formal Enforcement Actions

Last 5 Years

Statute	System	Law/ Section	Source ID	Type of Action	Case No.	Lead Agency	Case Name	Issued/ Filed Date	Settlements/ Actions	Settlement/ Action Date	Federal Penalty Assessed	State/ Local Penalty Assessed	Penalty Amount Collected	SEP Value	Comp Action Cost

No data records returned

Environmental Conditions

Watersheds

12-Digit WBD (Watershed Boundary Dataset) HUC (RAD (Reach Address Database))	WBD (Watershed Boundary Dataset) Subwatershed Name (RAD (Reach Address Database))	State Water Body Name (ICIS (Integrated Compliance Information System))	Beach Closures Within Last Year	Beach Closures Within Last Two Years	Pollutants Potentially Related to Impairment	Watershed with ESA (Endangered Species Act)-listed Aquatic Species?
031002050301	Pemberton Creek	--	No	No	--	Yes
031002050302	Selfner Canal	--	No	No	--	Yes

Assessed Waters From Latest State Submission (ATTAINS)

State	Report Cycle	Assessment Unit ID	Assessment Unit Name	Water Condition	Cause Groups Impaired	Drinking Water Use	Ecological Use	Fish Consumption Use	Recreation Use	Other Use
FL	2020	FL1542A	MILL CREEK	Good - With Restoration Plan	--	--	Fully Supporting	--	Fully Supporting	--
FL	2020	FL1547	SEFFNER CANAL	Impaired - 303(d) Listed	ALGAL GROWTH | NUTRIENTS | ORGANIC ENRICHMENT/OXYGEN DEPLETION | PATHOGENS	--	Not Supporting	--	Not Supporting	--
FL	2020	FL1561	SPARTMAN BRANCH	Impaired - 303(d) Listed - With Restoration Plan	ORGANIC ENRICHMENT/OXYGEN DEPLETION | PATHOGENS	--	Not Supporting	--	Not Supporting	--

Air Quality Nonattainment Areas

Pollutant	Within Nonattainment Status Area?	Nonattainment Status Applicable Standard(s)	Within Maintenance Status Area?	Maintenance Status Applicable Standard(s)
Ozone	No	--	Yes	1-Hour Ozone (1979)
Lead	No	--	No	--
Particulate Matter	No	--	No	--
Carbon Monoxide	No	--	No	--
Sulfur Dioxide	No	--	No	--

Pollutants

Toxics Release Inventory History of Reported Chemicals Released or Transferred in Pounds per Year at Site

TRI Facility ID	Year	Air Emissions	Surface Water Discharges	Off-Site Transfers to POTWs (Publicly Owned Treatment Works)	Underground Injections	Disposal to Land	Total On-Site Releases	Total Off-Site Transfers

No data records returned

Toxics Release Inventory Total Releases and Transfers in Pounds by Chemical and Year

Chemical Name

No data records returned

CWA (Clean Water Act) Discharge Monitoring Report (DMR) Pollutant Loadings

DMR and TRI Multi-Year Loading Report

NPDES ID	Description
No data records returned	

Community

Environmental Justice

This section shows indexes from EJScreen, EPA's screening tool for environmental justice (EJ) concerns. EPA uses these indexes to identify geographic areas that may warrant further consideration or analysis for potential EJ concerns. Use of these indexes does not designate an area as an "EJ community" or "EJ facility." EJScreen provides screening level indicators, not a determination of the existence or absence of EJ concerns. For more information, see the EJScreen home page.

EJScreen Indexes Shown

Compare to (•) US ( ) State

Index Type ( ) Environmental Justice (•) Supplemental

Download Data

Census Block Group ID: 120570103041	US (Percentile)	
Supplemental Indexes	**Facility Census Block Group**	**1-mile Max**
Count of Indexes At or Above 80th Percentile	**1**	**9**
Particulate Matter 2.5	61	! 83
Ozone	76	! 93
Diesel Particulate Matter	68	! 82
Air Toxics Cancer Risk	64	! 85
Air Toxics Respiratory Hazard Index	57	78
Toxic Releases to Air	75	! 90
Traffic Proximity	63	! 89
Lead Paint	45	73
Risk Management Plan (RMP) Facility Proximity	67	! 82
Hazardous Waste Proximity	30	39
Superfund Proximity	! 83	! 92
Underground Storage Tanks (UST)	54	! 82
Wastewater Discharge	50	79

Related Reports

EJScreen Community Report

( ) Facility 1-mile Radius ☐ Facility Census Block Group

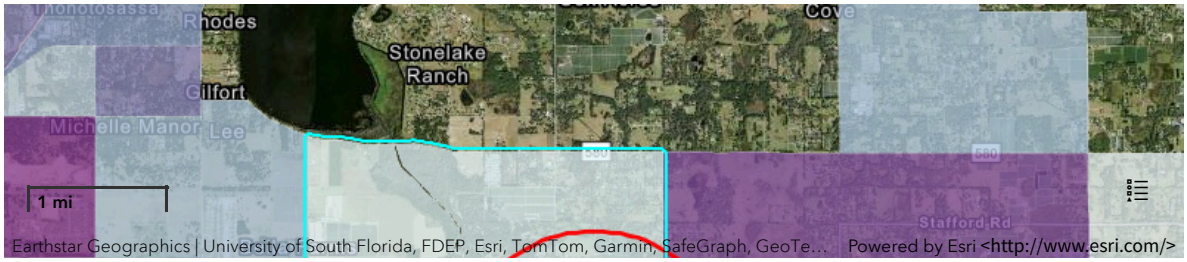

Demographic Profile of Surrounding Area (1-Mile Radius)

This section provides demographic information regarding the community surrounding the facility. ECHO compliance data alone are not sufficient to determine whether violations at a particular facility had negative impacts on public health or the environment. Statistics are based upon the 2010 U.S. Census and 2017 - 2021 American Community Survey (ACS) 5-year Summary and are accurate to the extent that the facility latitude and longitude listed below are correct. EPA's spatial processing methodology considers the overlap between the selected radii and the census blocks (for U.S. Census demographics) and census block groups (for ACS demographics) in determining the demographics surrounding the facility. For more detail about this methodology, see the DFR Data Dictionary <https://epa.gov/help/reports/dfr-data-dictionary#demographic>.

General Statistics (U.S. Census)	
Total Persons	1,127
Population Density	376/sq.mi.
Housing Units in Area	409

General Statistics (ACS (American Community Survey))	
Total Persons	1,431
Percent People of Color	34%
Households in Area	494
Households on Public Assistance	23
Persons With Low Income	435
Percent With Low Income	31%

Geography	
Radius of Selected Area	1 mi.
Center Latitude	28.02447
Center Longitude	-82.24466
Land Area	98%
Water Area	2%

Income Breakdown (ACS (American Community Survey)) - Households (%)	
Less than $15,000	38 (7.71%)
$15,000 - $25,000	17 (3.45%)
$25,000 - $50,000	121 (24.54%)
$50,000 - $75,000	100 (20.28%)
Greater than $75,000	217 (44.02%)

Age Breakdown (U.S. Census) - Persons (%)	
Children 5 years and younger	76 (7%)
Minors 17 years and younger	286 (25%)
Adults 18 years and older	841 (75%)
Seniors 65 years and older	125 (11%)

Race Breakdown (U.S. Census) - Persons (%)	
White	1,009 (90%)
African-American	29 (3%)
Hispanic-Origin	188 (17%)
Asian/Pacific Islander	23 (2%)
American Indian	3 (0%)
Other/Multiracial	62 (6%)

Education Level (Persons 25 & older) (ACS (American Community Survey)) - Persons (%)	
Less than 9th Grade	80 (8.01%)
9th through 12th Grade	73 (7.31%)
High School Diploma	307 (30.73%)
Some College/2-year	177 (17.72%)
B.S./B.A. (Bachelor of Science/Bachelor of Arts) or More	238 (23.82%)

Related Topics: Envirofacts

FRS

FRS Facility Detail Report

CAMPING WORLD

EPA Registry Id: 110020717134
4811 MACINTOSH RD
DOVER, FL 33527-3706

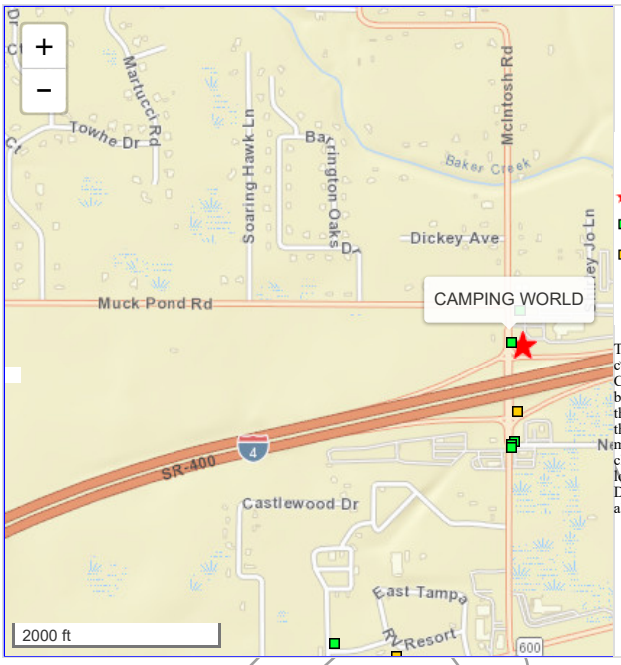

Legend

- Selected Facility
- EPA Facility of Interest
- State/Tribe Facility of Interest

The facility locations displayed come from the FRS Spatial Coordinates tables. They are the best representative locations for the displayed facilities based on the accuracy of the collection method and quality assurance checks performed against each location. The North American Datum of 1983 is used to display all coordinates.

Facility Registry Service Links:

- Facility Registry Service (FRS) Overview
- FRS Facility Query
- FRS Organization Query
- EZ Query
- FRS Physical Data Model
- FRS Geospatial Model

Report an Error

DRAFT

Environmental Interests

Information System	System Facility Name	Information System Id/Report Link	Environmental Interest Type	Data Source	Last Updated Date	Supplemental Environmental Interests:
NATIONAL POLLUTANT DISCHARGE ELIMINATION SYSTEM (ICIS-NPDES)	LONGVIEW SUPERSTORES	FLR10Y487	ICIS-NPDES NON-MAJOR	ICIS		**ICIS-** ENFORCEMENT/COMPLIANCE ACTIVITY
NATIONAL POLLUTANT DISCHARGE ELIMINATION SYSTEM (ICIS-NPDES)	LONGVIEW SUPERSTORES	FLR10Y487	STORM WATER CONSTRUCTION	ICIS		**ICIS-** ENFORCEMENT/COMPLIANCE ACTIVITY
NATIONAL POLLUTANT DISCHARGE ELIMINATION SYSTEM (ICIS-NPDES)	CAMPING WORLD	FLR10MU96	STORM WATER CONSTRUCTION	ICIS	05/31/2013	**ICIS-** ENFORCEMENT/COMPLIANCE ACTIVITY
NATIONAL POLLUTANT DISCHARGE ELIMINATION SYSTEM (ICIS-NPDES)	CAMPING WORLD	FLR10MU96	ICIS-NPDES NON-MAJOR	ICIS	05/31/2013	**ICIS-** ENFORCEMENT/COMPLIANCE ACTIVITY
FLORIDA - FIESTA DATA MAINTENANCE	LONGVIEW SUPERSTORES	2858	STATE MASTER	FLORIDA DEP		

Additional EPA Reports: MyEnvironment Enforcement and Compliance Site Demographics Facility Coordinates Viewer Environmental Justice Map Viewer Watershed Report

Standard Industrial Classification Codes (SIC)

No SIC Codes returned.

Facility Codes and Flags

EPA Region:	04
Duns Number:	000000000
Congressional District Number:	15
Legislative District Number:	
HUC Code/Watershed:	03100205 / HILLSBOROUGH
US Mexico Border Indicator:	
Federal Facility:	NO
Tribal Land:	NO

Alternative Names

Alternative Name	Source of Data
LONGVIEW SUPERSTORES	PCS

Organizations

Affiliation Type	Name	DUNS Number	Information System	Mailing Address
PERMITEE	TRIAD CONSTRUCTION SERVICES INC		FDM	View
APPLICANT	TRIAD CONSTRUCTION SERVICES INC		FDM	View
MAILING ADDRESS	C.W.R., INC.		NPDES	View
OWNER	WILLIAM SCARLE		NPDES	View

National Industry Classification System Codes (NAICS)

No NAICS Codes returned.

Facility Mailing Addresses

Affiliation Type	Delivery Point	City Name	State	Postal Code	Information System
APPLICANT	5102 S WEST SHORE BLVD	TAMPA	FL	33611-5635	FDM
PERMITTEE	5102 S WEST SHORE BLVD	TAMPA	FL	33611-5635	FDM
PERMITEE	5102 S WEST SHORE BLVD	TAMPA	FL	33611-5635	FDM
MAILING ADDRESS	PO BOX 130	CLAY	NY	13041	NPDES
OWNER	5102 S WESTSHORE BLVD	TAMPA	FL	33611	NPDES

Contacts

Affiliation Type	Full Name	Office Phone	Information System	Mailing Address
APPLICANT	WILLIAM H SCARLE	8138395811	FDM	View
PERMITTEE	WILLIAM H SCARLE	8138395811	FDM	View
PRIMARY FACILITY SITE CONTACT	CHARLES RICH	3154742700	NPDES	

Query executed on: MAR-18-2024

Last updated on September 24, 2015

DRAFT

CAMPING WORLD
4811 MACINTOSH RD
DOVER, FL 33527

Inquiry Number:
March 18, 2024

EDR Site Report™

DRAFT

6 Armstrong Road, 4th floor
Shelton, CT 06484
Toll Free: 800.352.0050
www.edrnet.com

TABLE OF CONTENTS

The EDR-Site Report™ is a comprehensive presentation of government filings on a facility identified in a search of federal, state and local environmental databases.

Section 1: Facility Detail Reports . . . . . Page 3

All available detailed information from databases where sites are identified.

Section 2: Databases and Update Information. . . . . Page 10

Name, source, update dates, contact phone number and description of each of the databases for this report.

Thank you for your business.
Please contact EDR at 1-800-352-0050
with any questions or comments.

Disclaimer - Copyright and Trademark Notice

This report contains information obtained from a variety of public and other sources reasonably available to Environmental Data Resources , Inc. It cannot be concluded from this Report that coverage information for the target and surrounding properties does not exist from other sources. **NO WARRANTY EXPRESSED OR IMPLIED, IS MADE WHATSOEVER IN CONNECTION WITH THIS REPORT. ENVIRONMENTAL DATA RESOURCES, INC. SPECIFICALLY DISCLAIMS THE MAKING OF ANYSUCH WARRANTIES, INCLUDING WITHOUT LIMITATION, MERCHANTABILITY OR FITNESS FOR A PARTICULAR USE OR PURPOSE. ALL RISK IS ASSUMED BY THE USER. IN NO EVENT SHALL ENVIRONMENTAL DATA RESOURCES, INC. BE LIABLE TO ANYONE, WHETHER ARISING OUT OF ERRORS OR OMISSIONS, NEGLIGENCE, ACCIDENT OR ANY OTHER CAUSE, FOR ANY LOSS OR DAMAGE, INCLUDING, WITHOUT LIMITATION, SPECIAL, INCIDENTAL, CONSEQUENTIAL, OR EXEMPLARY DAMAGES.ANY LIABILITY ON THE PART OF ENVIRONMENTAL DATA RESOURCES, INC. IS STRICTLY LIMITED TO A REFUND OF THE AMOUNT PAID FOR THIS REPORT.**Purchaser accepts this report "AS IS". Any analyses, estimates, ratings, or risk codes provided in this report are provided for illustrative purposes only, and are not intended to provide, nor should they be interpreted as providing any facts regarding, or prediction or forecast of, any environmental risk for any property. Only a Phase I Environmental Site Assesment performed by an environmental professional can produce information regarding the environmental risk for any property. Additionally, the information provided in this Report is not to be construed as legal advice.

Copyright 2020 by Environmental Data Resources, Inc. All rights reserved. Reproduction in any media or format, in whole or in part, of any report or map of Environmental Data Resources, Inc., or its affiliates, is prohibited without prior written permission.

EDR and its logos (including Sanborn and Sanborn Map) are trademarks of Environmental Data Resources, Inc. or its affiliates. All other trademarks used herein are the property of their respective owners.

SECTION 1: FACILITY DETAIL REPORTS

CAMPING WORLD
4811 MACINTOSH RD
DOVER, FL 33527
EDR ID #1008001202

Databases:
ECHO: Enforcement & Compliance History Information
FINDS: Facility Index System/Facility Registry System

ECHO:

Envid:	1008001202
Registry ID:	110020717134
DFR URL:	http://echo.epa.gov/detailed-facility-report?fid=110020717134
Name:	CAMPING WORLD
Address:	4811 MACINTOSH RD
City,State,Zip:	DOVER, FL 33527

FINDS:

Registry ID:	110020717134
Name:	CAMPING WORLD
Address:	4811 MACINTOSH RD
City,State,Zip:	DOVER, FL 33527-3706

Click Here for FRS Facility Detail Report:

Environmental Interest/Information System:
The Florida Integrated Environmental System Today (FIESTA) Data Maintenance (FDM) System maintains entity, environmental interest, and affiliation data. The National Pollutant Discharge Elimination System (NPDES) module of the Integrated Compliance Information System (ICIS). Under NPDES, all facilities that discharge pollutants from any point source into waters of the United States are required to obtain a permit. The permit will likely contain limits on what can be discharged, impose monitoring and reporting requirements, and include other provisions to ensure that the discharge does not adversely affect water quality.

Supplemental Address:	Not reported
FIPS Code:	12057
Country Name:	UNITED STATES
Federal Facility:	Not reported
Federal Agency:	Not reported
Tribal Land:	Not reported
Tribal Name:	Not reported
Congressional District:	09
Census:	120570103041024
Hydrologic Unit Code:	03100205
EPA Region:	04
Site Type:	STATIONARY
Location Description:	Not reported
Date Created:	01-MAR-05
Date Updated:	08-OCT-16
U.S-Mexico Border:	Not reported
Information System Abbreviated Name:	FDM:2858, NPDES:FLR10MU96, NPDES:FLR10Y487
Latitude:	28.02447
Longitude:	-82.24466
Conveyor:	FRS-GEOCODE
Horizontal Collection:	ADDRESS MATCHING-HOUSE NUMBER
Horizontal Accuracy:	30
Reference Point:	CENTER OF A FACILITY OR STATION
Horizontal Datum:	NAD83
Coordinates Source:	Not reported

Organization:

Registry ID:	110020717134
Program System Name:	FDM
Program System ID:	2858
Env. Interest Type:	STATE MASTER
Contact Type:	PERMITEE
Start Date:	18-DEC-04
End Date:	Not reported
Organization Name:	TRIAD CONSTRUCTION SERVICES INC
Organization Type:	PRIVATE
Duns Number:	Not reported
Division Name:	Not reported
Phone Number:	Not reported
Alternate Phone Number:	Not reported
Fax Number:	Not reported
Email:	Not reported
EIN:	Not reported
State Business ID:	Not reported
Parent Name:	Not reported
Standard Parent Name:	Not reported

DRAFT

SECTION 1: FACILITY DETAIL REPORTS

...Continued...

Parent Duns Number:	Not reported
Mailing Address:	5102 S WEST SHORE BLVD
Supplemental Address:	Not reported
City:	TAMPA
State:	FLORIDA
Zip:	33611-5635
Country:	UNITED STATES

Registry ID:	110020717134
Program System Name:	NPDES
Program System ID:	FLR10MU96
Env. Interest Type:	ICIS-NPDES NON-MAJOR
Contact Type:	MAILING ADDRESS
Start Date:	Not reported
End Date:	Not reported
Organization Name:	C.W.R., INC.
Organization Type:	UNKNOWN
Duns Number:	Not reported
Division Name:	Not reported
Phone Number:	Not reported
Alternate Phone Number:	Not reported
Fax Number:	Not reported
Email:	Not reported
EIN:	Not reported
State Business ID:	Not reported
Parent Name:	Not reported
Standard Parent Name:	Not reported
Parent Duns Number:	Not reported
Mailing Address:	PO BOX 130
Supplemental Address:	Not reported
City:	CLAY
State:	NEW YORK
Zip:	13041
Country:	UNITED STATES

Registry ID:	110020717134
Program System Name:	NPDES
Program System ID:	FLR10Y487
Env. Interest Type:	STORM WATER CONSTRUCTION
Contact Type:	OWNER
Start Date:	Not reported
End Date:	Not reported
Organization Name:	WILLIAM SCARLE
Organization Type:	UNKNOWN
Duns Number:	Not reported
Division Name:	Not reported
Phone Number:	8138395811
Alternate Phone Number:	Not reported
Fax Number:	Not reported
Email:	Not reported
EIN:	Not reported
State Business ID:	Not reported
Parent Name:	Not reported
Standard Parent Name:	Not reported
Parent Duns Number:	Not reported
Mailing Address:	5102 S WESTSHORE BLVD
Supplemental Address:	Not reported
City:	TAMPA
State:	FLORIDA
Zip:	33611
Country:	UNITED STATES

Registry ID:	110020717134
Program System Name:	FDM
Program System ID:	2858
Env. Interest Type:	STATE MASTER
Contact Type:	APPLICANT
Start Date:	18-DEC-04
End Date:	Not reported
Organization Name:	TRIAD CONSTRUCTION SERVICES INC
Organization Type:	PRIVATE
Duns Number:	Not reported
Division Name:	Not reported
Phone Number:	Not reported
Alternate Phone Number:	Not reported
Fax Number:	Not reported
Email:	Not reported
EIN:	Not reported
State Business ID:	Not reported
Parent Name:	Not reported
Standard Parent Name:	Not reported
Parent Duns Number:	Not reported
Mailing Address:	5102 S WEST SHORE BLVD
Supplemental Address:	Not reported
City:	TAMPA

DRAFT

SECTION 1: FACILITY DETAIL REPORTS

...Continued...

State:	FLORIDA
Zip:	33611-5635
Country:	UNITED STATES

Registry ID:	110020717134
Program System Name:	NPDES
Program System ID:	FLR10Y487
Env. Interest Type:	ICIS-NPDES NON-MAJOR
Contact Type:	OWNER
Start Date:	Not reported
End Date:	Not reported
Organization Name:	WILLIAM SCARLE
Organization Type:	UNKNOWN
Duns Number:	Not reported
Division Name:	Not reported
Phone Number:	8138395811
Alternate Phone Number:	Not reported
Fax Number:	Not reported
Email:	Not reported
EIN:	Not reported
State Business ID:	Not reported
Parent Name:	Not reported
Standard Parent Name:	Not reported
Parent Duns Number:	Not reported
Mailing Address:	5102 S WESTSHORE BLVD
Supplemental Address:	Not reported
City:	TAMPA
State:	FLORIDA
Zip:	33611
Country:	UNITED STATES

Registry ID:	110020717134
Program System Name:	NPDES
Program System ID:	FLR10MU96
Env. Interest Type:	STORM WATER CONSTRUCTION
Contact Type:	MAILING ADDRESS
Start Date:	Not reported
End Date:	Not reported
Organization Name:	C.W.R., INC.
Organization Type:	UNKNOWN
Duns Number:	Not reported
Division Name:	Not reported
Phone Number:	Not reported
Alternate Phone Number:	Not reported
Fax Number:	Not reported
Email:	Not reported
EIN:	Not reported
State Business ID:	Not reported
Parent Name:	Not reported
Standard Parent Name:	Not reported
Parent Duns Number:	Not reported
Mailing Address:	PO BOX 130
Supplemental Address:	Not reported
City:	CLAY
State:	NEW YORK
Zip:	13041
Country:	UNITED STATES

Alternate Name:

Registry ID:	110020717134
Information System Abbreviated Name:	NPDES
Program System ID:	FLR10MU96
Alternative Name:	CAMPING WORLD
Alternative Name Type:	PROGRAM NAME

Registry ID:	110020717134
Information System Abbreviated Name:	NPDES
Program System ID:	FLR10Y487
Alternative Name:	LONGVIEW SUPERSTORES
Alternative Name Type:	PROGRAM NAME

Registry ID:	110020717134
Information System Abbreviated Name:	FDM
Program System ID:	2858
Alternative Name:	LONGVIEW SUPERSTORES
Alternative Name Type:	PROGRAM NAME

Contact:

Registry ID:	110020717134
Program System Name:	NPDES
Program System ID:	FLR10MU96
Env. Interest Type:	STORM WATER CONSTRUCTION
Contact Type:	PRIMARY FACILITY SITE CONTACT
Start Date:	31-MAY-13

DRAFT

End Date:	Not reported
Contact Name:	CHARLES RICH
Contact Title:	PRESIDENT
Contact Telephone:	3154742700
Contact Alternate Telephone:	Not reported
Contact Fax:	Not reported
Contact Email:	CWRICHINC@YAHOO.COM
Mailing Address:	Not reported
Supplemental Address:	Not reported
Mailing City:	Not reported
Mailing State Code:	Not reported
Mailing State:	Not reported
Mailing Zip:	Not reported
Mailing Country:	Not reported

Registry ID:	110020717134
Program System Name:	FDM
Program System ID:	2858
Env. Interest Type:	STATE MASTER
Contact Type:	APPLICANT
Start Date:	18-DEC-04
End Date:	Not reported
Contact Name:	WILLIAM H SCARLE
Contact Title:	Not reported
Contact Telephone:	8138395811
Contact Alternate Telephone:	Not reported
Contact Fax:	Not reported
Contact Email:	Not reported
Mailing Address:	5102 S WEST SHORE BLVD
Supplemental Address:	Not reported
Mailing City:	TAMPA
Mailing State Code:	FL
Mailing State:	FLORIDA
Mailing Zip:	33611-5635
Mailing Country:	UNITED STATES

Registry ID:	110020717134
Program System Name:	NPDES
Program System ID:	FLR10MU96
Env. Interest Type:	ICIS-NPDES NON-MAJOR
Contact Type:	PRIMARY FACILITY SITE CONTACT
Start Date:	31-MAY-13
End Date:	Not reported
Contact Name:	CHARLES RICH
Contact Title:	PRESIDENT
Contact Telephone:	3154742700
Contact Alternate Telephone:	Not reported
Contact Fax:	Not reported
Contact Email:	CWRICHINC@YAHOO.COM
Mailing Address:	Not reported
Supplemental Address:	Not reported
Mailing City:	Not reported
Mailing State Code:	Not reported
Mailing State:	Not reported
Mailing Zip:	Not reported
Mailing Country:	Not reported

Registry ID:	110020717134
Program System Name:	FDM
Program System ID:	2858
Env. Interest Type:	STATE MASTER
Contact Type:	PERMITTEE
Start Date:	18-DEC-04
End Date:	Not reported
Contact Name:	WILLIAM H SCARLE
Contact Title:	Not reported
Contact Telephone:	8138395811
Contact Alternate Telephone:	Not reported
Contact Fax:	Not reported
Contact Email:	Not reported
Mailing Address:	5102 S WEST SHORE BLVD
Supplemental Address:	Not reported
Mailing City:	TAMPA
Mailing State Code:	FL
Mailing State:	FLORIDA
Mailing Zip:	33611-5635
Mailing Country:	UNITED STATES

Interest:

Registry ID:	110020717134
Program System Name:	FDM
Program System ID:	2858
Env. Interest Type:	STATE MASTER
Federal ST Code:	STATE

DRAFT

SECTION 1: FACILITY DETAIL REPORTS

...Continued...

Start Date:	Not reported
Start Date Qualifier:	Not reported
End Date:	Not reported
End Date Qualifier:	Not reported
Data Source:	FLORIDA DEP
Last Reported:	Not reported
Date Created:	24-APR-08
Date Updated:	08-DEC-08
Active Status:	Not reported

Registry ID:	110020717134
Program System Name:	NPDES
Program System ID:	FLR10MU96
Env. Interest Type:	STORM WATER CONSTRUCTION
Federal ST Code:	FEDERAL
Start Date:	Not reported
Start Date Qualifier:	Not reported
End Date:	27-AUG-18
End Date Qualifier:	PERMIT TERMINATION DATE
Data Source:	ICIS
Last Reported:	31-MAY-13
Date Created:	05-JUL-16
Date Updated:	03-SEP-16
Active Status:	TERMINATED

Registry ID:	110020717134
Program System Name:	NPDES
Program System ID:	FLR10MU96
Env. Interest Type:	ICIS-NPDES NON-MAJOR
Federal ST Code:	FEDERAL
Start Date:	Not reported
Start Date Qualifier:	Not reported
End Date:	27-AUG-18
End Date Qualifier:	PERMIT TERMINATION DATE
Data Source:	ICIS
Last Reported:	31-MAY-13
Date Created:	11-JUL-13
Date Updated:	03-SEP-16
Active Status:	TERMINATED

Registry ID:	110020717134
Program System Name:	NPDES
Program System ID:	FLR10Y487
Env. Interest Type:	ICIS-NPDES NON-MAJOR
Federal ST Code:	FEDERAL
Start Date:	Not reported
Start Date Qualifier:	Not reported
End Date:	01-MAY-12
End Date Qualifier:	PERMIT TERMINATION DATE
Data Source:	ICIS
Last Reported:	Not reported
Date Created:	29-MAY-11
Date Updated:	03-SEP-16
Active Status:	TERMINATED

Registry ID:	110020717134
Program System Name:	NPDES
Program System ID:	FLR10Y487
Env. Interest Type:	STORM WATER CONSTRUCTION
Federal ST Code:	FEDERAL
Start Date:	Not reported
Start Date Qualifier:	Not reported
End Date:	01-MAY-12
End Date Qualifier:	PERMIT TERMINATION DATE
Data Source:	ICIS
Last Reported:	Not reported
Date Created:	18-AUG-15
Date Updated:	03-SEP-16
Active Status:	TERMINATED

Mailing Information:

Registry ID:	110020717134
Program System Name:	NPDES
Program System ID:	FLR10MU96
Supplemental Interest:	ICIS-NPDES NON-MAJOR
Contact Type:	MAILING ADDRESS
Start Date:	Not reported
End Date:	Not reported
Mailing Address:	PO BOX 130
Supplemental Address:	Not reported
Contact City:	CLAY
Contact State Code:	NY
Contact State:	NEW YORK
Contact Zip:	13041

DRAFT

SECTION 1: FACILITY DETAIL REPORTS

...Continued...

Contact Country:	UNITED STATES
Registry ID:	110020717134
Program System Name:	NPDES
Program System ID:	FLR10MU96
Supplemental Interest:	STORM WATER CONSTRUCTION
Contact Type:	MAILING ADDRESS
Start Date:	Not reported
End Date:	Not reported
Mailing Address:	PO BOX 130
Supplemental Address:	Not reported
Contact City:	CLAY
Contact State Code:	NY
Contact State:	NEW YORK
Contact Zip:	13041
Contact Country:	UNITED STATES

Program:

Legislative District Number:	Not reported
HUC Code 8:	Not reported
HUC Code 12:	Not reported
Data Quality Code:	V
Std Name:	CMPNG WLD
Std House Number:	4811
Std Street Name:	MCINTOSH RD
Std Base Name:	MCINTOSH
Std Prefix:	Not reported
Std Suffix:	Not reported
Std Stype Before:	Not reported
Std Stype After:	RD
Std Postal Code:	33527
Std City Name:	DOVER
Std County Name:	HILLSBOROUGH COUNTY
Std State Code:	FL
Std County FIPS:	12057
Std Country:	US
Std Full Address:	4811 MCINTOSH RD, DOVER, FL 33527 US
Address Type:	Not reported
Link Method:	Not reported
Location Description:	Not reported
User ID:	REFRESH
Sensitive Ind:	N
User Comment:	Not reported
Public Ind:	Y
Date Refresh:	06-NOV-18
Small Bus Ind:	N
Env Justice Code:	Not reported
Parent Program System ID:	Not reported
Stand Alone Flag:	Not reported

Legislative District Number:	Not reported
HUC Code 8:	Not reported
HUC Code 12:	Not reported
Data Quality Code:	V
Std Name:	LONGVIEW SUPERSTORES
Std House Number:	4811
Std Street Name:	MCINTOSH RD
Std Base Name:	MCINTOSH
Std Prefix:	Not reported
Std Suffix:	Not reported
Std Stype Before:	Not reported
Std Stype After:	RD
Std Postal Code:	33527
Std City Name:	DOVER
Std County Name:	HILLSBOROUGH COUNTY
Std State Code:	FL
Std County FIPS:	12057
Std Country:	US
Std Full Address:	4811 MCINTOSH RD, DOVER, FL 33527 US
Address Type:	Not reported
Link Method:	Not reported
Location Description:	Not reported
User ID:	REFRESH
Sensitive Ind:	N
User Comment:	Not reported
Public Ind:	Y
Date Refresh:	14-MAR-17
Small Bus Ind:	Not reported
Env Justice Code:	Not reported
Parent Program System ID:	Not reported
Stand Alone Flag:	Not reported

Legislative District Number:	Not reported
HUC Code 8:	Not reported

DRAFT

SECTION 1: FACILITY DETAIL REPORTS

...Continued...

HUC Code 12:	Not reported
Data Quality Code:	V
Std Name:	LONGVIEW SUPERSTORES
Std House Number:	4811
Std Street Name:	MCINTOSH RD
Std Base Name:	MCINTOSH
Std Prefix:	Not reported
Std Suffix:	Not reported
Std Stype Before:	Not reported
Std Stype After:	RD
Std Postal Code:	33527
Std City Name:	DOVER
Std County Name:	HILLSBOROUGH COUNTY
Std State Code:	FL
Std County FIPS:	12057
Std Country:	US
Std Full Address:	4811 MCINTOSH RD, DOVER, FL 33527 US
Address Type:	Not reported
Link Method:	Not reported
Location Description:	Not reported
User ID:	REFRESH
Sensitive Ind:	Not reported
User Comment:	Not reported
Public Ind:	Y
Date Refresh:	24-APR-08
Small Bus Ind:	Not reported
Env Justice Code:	Not reported
Parent Program System ID:	Not reported
Stand Alone Flag:	Not reported

Supplemental Interest:

Interest Type:	STORM WATER CONSTRUCTION
Suppint:	ENFORCEMENT/COMPLIANCE ACTIVITY
Start Date:	Not reported
Start Date Qualifier:	ACTUAL ACTIVITY DATE
End Date:	Not reported
End Date Qualifier:	Not reported
Data Source:	ICIS
Last Reported Date:	Not reported
Created Date:	07-JUN-13
Updated Date:	11-JUL-13

Interest Type:	ICIS-NPDES NON-MAJOR
Suppint:	ENFORCEMENT/COMPLIANCE ACTIVITY
Start Date:	Not reported
Start Date Qualifier:	ACTUAL ACTIVITY DATE
End Date:	Not reported
End Date Qualifier:	Not reported
Data Source:	ICIS
Last Reported Date:	Not reported
Created Date:	07-JUN-13
Updated Date:	11-JUL-13

Interest Type:	ICIS-NPDES NON-MAJOR
Suppint:	ENFORCEMENT/COMPLIANCE ACTIVITY
Start Date:	Not reported
Start Date Qualifier:	ACTUAL ACTIVITY DATE
End Date:	Not reported
End Date Qualifier:	Not reported
Data Source:	ICIS
Last Reported Date:	Not reported
Created Date:	01-JUN-11
Updated Date:	Not reported

Interest Type:	STORM WATER CONSTRUCTION
Suppint:	ENFORCEMENT/COMPLIANCE ACTIVITY
Start Date:	Not reported
Start Date Qualifier:	ACTUAL ACTIVITY DATE
End Date:	Not reported
End Date Qualifier:	Not reported
Data Source:	ICIS
Last Reported Date:	Not reported
Created Date:	01-JUN-11
Updated Date:	Not reported

DRAFT

SECTION 2: DATABASES AND UPDATE DATES

To maintain currency of the following federal, state and local databases, EDR contacts the appropriate government agency on a monthly or quarterly basis as required.

Elapsed ASTM days: Provides confirmation that this report meets or exceeds the 90-day updating requirement of the ASTM standard.

DATABASES FOUND IN THIS REPORT

ECHO: Enforcement & Compliance History Information
Source: Environmental Protection Agency
Telephone: 202-564-2280
ECHO provides integrated compliance and enforcement information for about 800,000 regulated facilities nationwide.

Date of Government Version: 12/17/2023
Database Release Frequency: Quarterly
Date of Last EDR Contact: 12/28/2023
Date of Next Scheduled Update: 04/15/2024

FINDS: Facility Index System/Facility Registry System
Source: EPA
Telephone: Not reported
Facility Index System. FINDS contains both facility information and 'pointers' to other sources that contain more detail. EDR includes the following FINDS databases in this report: PCS (Permit Compliance System), AIRS (Aerometric Information Retrieval System), DOCKET (Enforcement Docket used to manage and track information on civil judicial enforcement cases for all environmental statutes), FURS (Federal Underground Injection Control), C-DOCKET (Criminal Docket System used to track criminal enforcement actions for all environmental statutes), FFIS (Federal Facilities Information System), STATE (State Environmental Laws and Statutes), and PADS (PCB Activity Data System).

Date of Government Version: 11/03/2023
Database Release Frequency: Quarterly
Date of Last EDR Contact: 02/27/2024
Date of Next Scheduled Update: 06/10/2024

DRAFT

Site 13:
Dover Retail Center

DRAFT

Bob Henriquez
Hillsborough County Property Appraiser

https://www.hcpafl.org/
15th Floor County Ctr.
601 E. Kennedy Blvd, Tampa, Florida 33602-4932
Ph: (813) 272-6100

Folio: 081620-0000

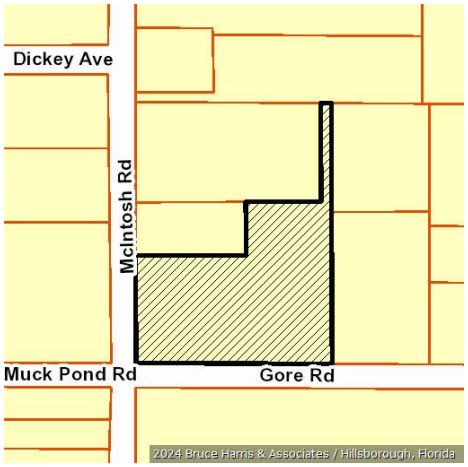

Owner Information

Owner Name	NG KWAI KEW VOOL KOK THEAM
Mailing Address	8320 N EDISON AVE TAMPA, FL 33604-2809
Site Address	12904 GORE RD, DOVER
PIN	U-19-28-21-ZZZ-000003-64640.0
Folio	081620-0000
Prior PIN	
Prior Folio	000000-0000
Tax District	U - UNINCORPORATED
Property Use	1630 STRIP CENTER
Plat Book/Page	/
Neighborhood	221011.00 | NW of Plant City, N of I4 E of McIntosh
Subdivision	ZZZ | UNPLATTED

Value Summary

Taxing District	Market Value	Assessed Value	Exemptions	Taxable Value
County	$1,726,100	$1,726,100	$0	$1,726,100
Public Schools	$1,726,100	$1,726,100	$0	$1,726,100
Municipal	$1,726,100	$1,726,100	$0	$1,726,100
Other Districts	$1,726,100	$1,726,100	$0	$1,726,100

Note: This section shows Market Value, Assessed Value, Exemptions, and Taxable Value for taxing districts. Because of changes in Florida Law, it is possible to have different assessed and taxable values on the same property. For example, the additional $25,000 Homestead Exemption and the non-homestead CAP do not apply to public schools, and the Low Income Senior Exemption only applies to countywide and certain municipal millages.

Sales Information

Book / Page	Instrument	Month	Year	Type Inst	Qualified or Unqualified	Vacant or Improved	Price
14569 / 1071	2005008288	01	2005	WD	Unqualified	Improved	$237,500
14606 / 0061	2005024907	12	2004	WD	Unqualified	Improved	$178,200
14606 / 0063	2005024908	12	2004	WD	Unqualified	Improved	$59,400
14606 / 0048	2005024905	11	2004	WD	Unqualified	Improved	$100
13075 / 1765	2003375555	09	2003	QC	Unqualified	Improved	$100
9935 / 0829	99363172	11	1999	QC	Unqualified	Improved	$100
4761 / 1146	47193	03	1986	FD	Unqualified	Improved	$100
1054 / 0148		01	1937		Qualified		$0

Building Information

Building 1

Type	43 | CONVENIENCE STORE
Year Built	2014

Building 1 Construction Details

Element	Code	Construction Detail
Class	C	Concrete Block
Exterior Wall	5	Concrete Block
Exterior Wall	7	Masonry Frm: Stucco
Roof Structure	10	Steel Frame
Roof Cover	9	Metal
Interior Walls	5	Drywall
Interior Walls	1	Masonry or Minimum
Interior Flooring	7	Tile
Heat/AC	2	Central
Plumbing	3	Typical
Condition	3	Average
Stories	1.0	
Units	1.0	
Wall Height	12.00	

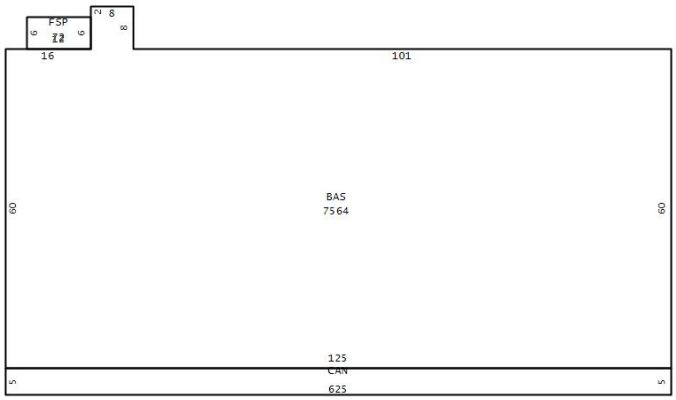

Building 1 subarea

Area Type	Gross Area	Heated Area	Depreciated Value
BAS	7,564	7,564	$915,078
CAN	625		$22,744
FSP	72		$4,355
Totals	**8,261**	**7,564**	**$942,177**

Extra Features

OB/XF Code	Description	Building	Year On Roll	Length	Width	Units	Value
0020	ASPHALT PAVING	0	2013	0	0	22,814.00	$35,261
0060	CONCRETE PAVEMENT	0	2013	0	0	2,110.00	$10,744
0280	FENCE WOOD	0	2015	0	0	480.00	$4,762
0800	COOL ROOM	0	2015	6	6	36.00	$2,462

Land Information

Use Code	Description	Zone	Front	Depth	Land Type	Total Land Units	Land Value
COI1	Comm Class 9	PD	0.0	0.0	SF | SQUARE FEET	110,642.00	$1,118,170

Legal Description

W 3/10 OF S 5/12 OF SW 1/4 OF SE 1/4 LESS N 200 FT AND LESS W 250 FT---W 20 FT OF E 1/2 OF W 3/5 OF S 5/12 OF SW 1/4 OF SE 1/4 LESS S 25 FT FOR RD--- W 250 FT OF S 250 FT OF SE 1/4 LESS RD RW

Site 13

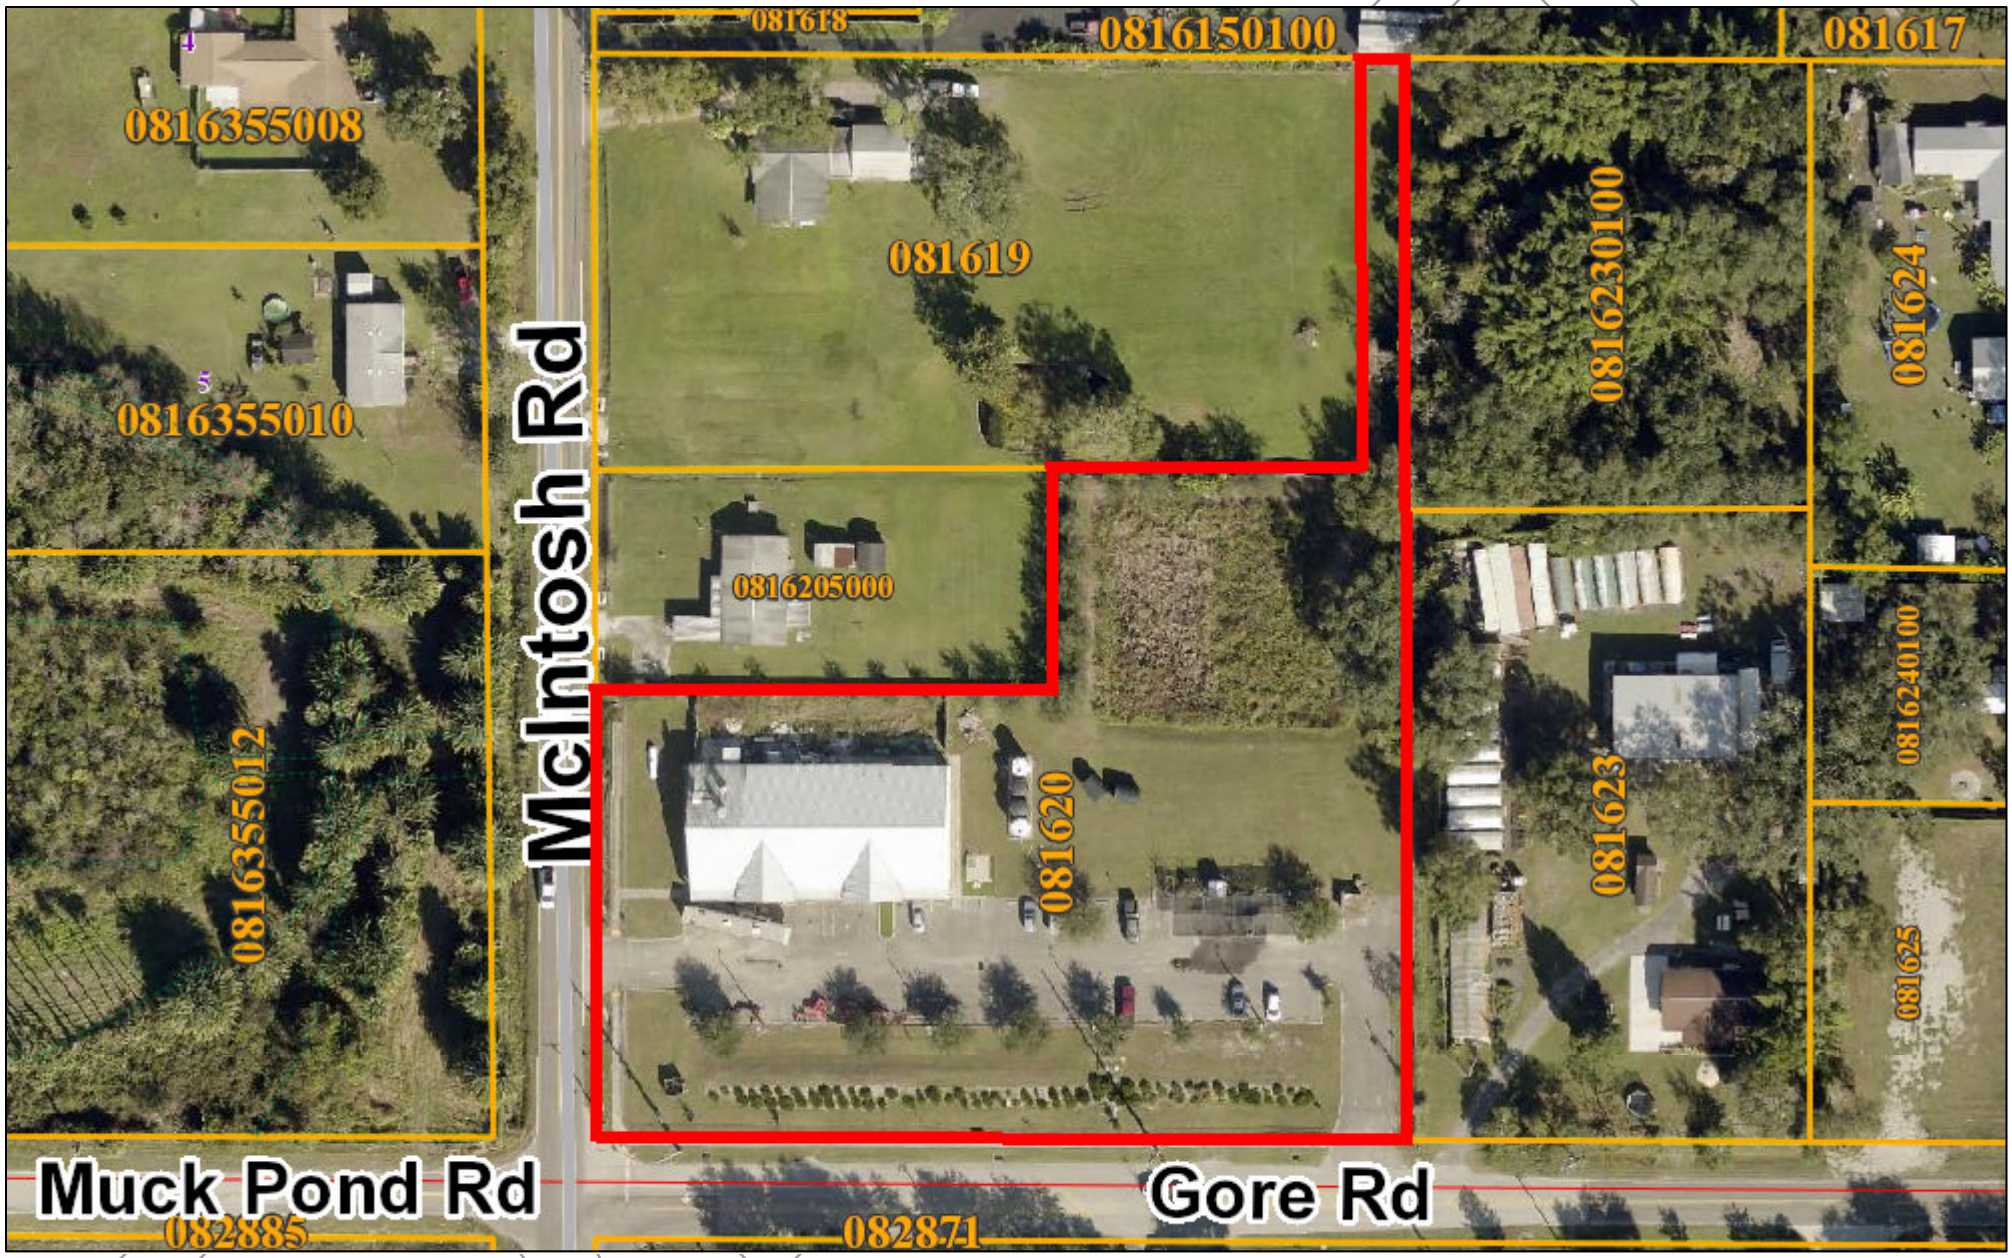

March 21, 2024

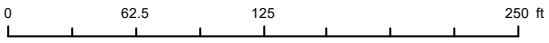

Bob Henriquez, CFA
Hillsborough County Property Appraiser
This map is for assessment purposes only.
It is not a survey.
2021 Aerials

Detailed Facility Report

Facility Summary

DOVER RETAIL CENTER

12902 GORE RD, DOVER, FL 33527

FRS (Facility Registry Service) ID: 110043724048

EPA Region: 04

Latitude: 28.02518

Longitude: -82.24448

Locational Data Source: FRS

Industries: --

Indian Country: N

Enforcement and Compliance Summary

Statute	CWA
Compliance Monitoring Activities (5 years)	--
Date of Last Compliance Monitoring Activity	--
Compliance Status	Terminated Permit
Qtrs in Noncompliance (of 12)	0
Qtrs with Significant Violation	0
Informal Enforcement Actions (5 years)	--
Formal Enforcement Actions (5 years)	--
Penalties from Formal Enforcement Actions (5 years)	--
EPA Cases (5 years)	--
Penalties from EPA Cases (5 years)	--

Regulatory Information

Clean Air Act (CAA): No Information

Clean Water Act (CWA): Non-Major, Permit Terminated; Compliance Tracking Off (FLR10KL05)

Resource Conservation and Recovery Act (RCRA): No Information

Safe Drinking Water Act (SDWA): No Information

Other Regulatory Reports

Air Emissions Inventory (EIS): No Information

Greenhouse Gas Emissions (eGGRT): No Information

Toxic Releases (TRI): No Information

Compliance and Emissions Data Reporting Interface (CEDRI): No Information

Go To Enforcement/Compliance Details

Known Data Problems <https://epa.gov/resources/echo-data/known-data-problems>

Facility/System Characteristics

Facility/System Characteristics

System	Statute	Identifier	Universe	Status	Areas	Permit Expiration Date	Indian Country	Latitude	Longitude
FRS		110043724048					N	28.02518	-82.24448
ICIS-NPDES	CWA	FLR10KL05	Non-Major: General Permit Covered Facility	Terminated; Compliance Tracking Off	Construction Stormwater	06/15/2016	N	28.0088889	-82.2444444

Facility Address

System	Statute	Identifier	Facility Name	Facility Address	Facility County
FRS		110043724048	DOVER RETAIL CENTER	12902 GORE RD, DOVER, FL 33527	
ICIS-NPDES	CWA	FLR10KL05	DOVER RETAIL CENTER	12902 GORE RD, DOVER, FL 33527	Hillsborough County

Facility SIC (Standard Industrial Classification) Codes

System	Identifier	SIC Code	SIC Description

No data records returned

Facility NAICS (North American Industry Classification System) Codes

System	Identifier	NAICS Code	NAICS Description

No data records returned

Facility Industrial Effluent Guidelines

Identifier	Effluent Guideline (40 CFR Part)	Effluent Guideline Description

No data records returned

Facility Tribe Information

Reservation Name	Tribe Name	EPA Tribal ID	Distance to Tribe (miles)
Tampa Reservation	Seminole Tribe of Florida	100000266	8

Enforcement and Compliance

Compliance Monitoring History

Last 5 Years

Statute	Source ID	System	Activity Type	Compliance Monitoring Type	Lead Agency	Date	Finding (if applicable)

No data records returned

Entries in italics are not included in ECHO's Compliance Monitoring Activity counts because they are not compliance monitoring strategy <https://www.epa.gov/compliance/compliance-monitoring-programs> *activities or because they are not counted as inspections within EPA's Annual Results* <https://www.epa.gov/enforcement/enforcement-data-and-results>.

Compliance Summary Data

Statute	Source ID	Current SNC (Significant Noncompliance)/HPV (High Priority Violation)	Current As Of	Qtrs with NC (Noncompliance) (of 12)	Data Last Refreshed
CWA	FLR10KL05	No	12/31/2023	0	03/15/2024

Three-Year Compliance History by Quarter

Statute	Program/Pollutant/Violation Type	QTR 1	QTR 2	QTR 3	QTR 4	QTR 5	QTR 6	QTR 7	QTR 8	QTR 9	QTR 10	QTR 11	QTR 12	QTR 13+
CWA (Source ID: FLR10KL05)		01/01-03/31/21	04/01-06/30/21	07/01-09/30/21	10/01-12/31/21	01/01-03/31/22	04/01-06/30/22	07/01-09/30/22	10/01-12/31/22	01/01-03/31/23	04/01-06/30/23	07/01-09/30/23	10/01-12/31/23	01/01-03/15/24
	Facility-Level Status	Terminated Permit	Terminated Permit	Terminated Permit	Terminated Permit	Terminated Permit	Terminated Permit	Terminated Permit	Terminated Permit	Terminated Permit	Terminated Permit	Terminated Permit	Terminated Permit	Terminated Permit
	Quarterly Noncompliance Report History													

Informal Enforcement Actions

Last 5 Years

Statute	System	Source ID	Type of Action	Lead Agency	Date

No data records returned

Entries in italics are not counted as "informal enforcement actions" in EPA policies pertaining to enforcement response tools.

Formal Enforcement Actions

Last 5 Years

Statute	System	Law/ Section	Source ID	Type of Action	Case No.	Lead Agency	Case Name	Issued/ Filed Date	Settlements/ Actions	Settlement/ Action Date	Federal Penalty Assessed	State/ Local Penalty Assessed	Penalty Amount Collected	SEP Value	Comp Action Cost

No data records returned

Environmental Conditions

Watersheds

12-Digit WBD (Watershed Boundary Dataset) HUC (RAD (Reach Address Database))	WBD (Watershed Boundary Dataset) Subwatershed Name (RAD (Reach Address Database))	State Water Body Name (ICIS (Integrated Compliance Information System))	Beach Closures Within Last Year	Beach Closures Within Last Two Years	Pollutants Potentially Related to Impairment	Watershed with ESA (Endangered Species Act)-listed Aquatic Species?
031002050302	Selfner Canal	--	No	No	--	Yes

Assessed Waters From Latest State Submission (ATTAINS)

State	Report Cycle	Assessment Unit ID	Assessment Unit Name	Water Condition	Cause Groups Impaired	Drinking Water Use	Ecological Use	Fish Consumption Use	Recreation Use	Other Use
FL	2020	FL1547	SEFFNER CANAL	Impaired - 303(d) Listed	ALGAL GROWTH | NUTRIENTS | ORGANIC ENRICHMENT/OXYGEN DEPLETION | PATHOGENS	--	Not Supporting	--	Not Supporting	--

Air Quality Nonattainment Areas

Pollutant	Within Nonattainment Status Area?	Nonattainment Status Applicable Standard(s)	Within Maintenance Status Area?	Maintenance Status Applicable Standard(s)
Ozone	No	--	Yes	1-Hour Ozone (1979)
Lead	No	--	No	--
Particulate Matter	No	--	No	--
Carbon Monoxide	No	--	No	--
Sulfur Dioxide	No	--	No	--

Pollutants

Toxics Release Inventory History of Reported Chemicals Released or Transferred in Pounds per Year at Site

TRI Facility ID	Year	Air Emissions	Surface Water Discharges	Off-Site Transfers to POTWs (Publicly Owned Treatment Works)	Underground Injections	Disposal to Land	Total On-Site Releases	Total Off-Site Transfers

No data records returned

Toxics Release Inventory Total Releases and Transfers in Pounds by Chemical and Year

Chemical Name

No data records returned

CWA (Clean Water Act) Discharge Monitoring Report (DMR) Pollutant Loadings

DMR and TRI Multi-Year Loading Report

NPDES ID	Description

No data records returned

Community

Environmental Justice

This section shows indexes from EJScreen, EPA's screening tool for environmental justice (EJ) concerns. EPA uses these indexes to identify geographic areas that may warrant further consideration or analysis for potential EJ concerns. Use of these indexes does not designate an area as an "EJ community" or "EJ facility." EJScreen provides screening level indicators, not a determination of the existence or absence of EJ concerns. For more information, see the EJScreen home page.

EJScreen Indexes Shown

Compare to ◉ US ○ State

Index Type ○ Environmental Justice ◉ Supplemental

Related Reports

EJScreen Community Report

Download Data

Census Block Group ID: 120570103041	US (Percentile)	
Supplemental Indexes	**Facility Census Block Group**	**1-mile Max**
Count of Indexes At or Above 80th Percentile	**1**	**9**
Particulate Matter 2.5	61	! 83
Ozone	76	! 93
Diesel Particulate Matter	68	! 82
Air Toxics Cancer Risk	64	! 85
Air Toxics Respiratory Hazard Index	57	78
Toxic Releases to Air	75	! 90
Traffic Proximity	63	! 89
Lead Paint	45	73
Risk Management Plan (RMP) Facility Proximity	67	! 82
Hazardous Waste Proximity	30	39
Superfund Proximity	! 83	! 92
Underground Storage Tanks (UST)	54	! 82
Wastewater Discharge	50	79

○ Facility 1-mile Radius ☐ Facility Census Block Group

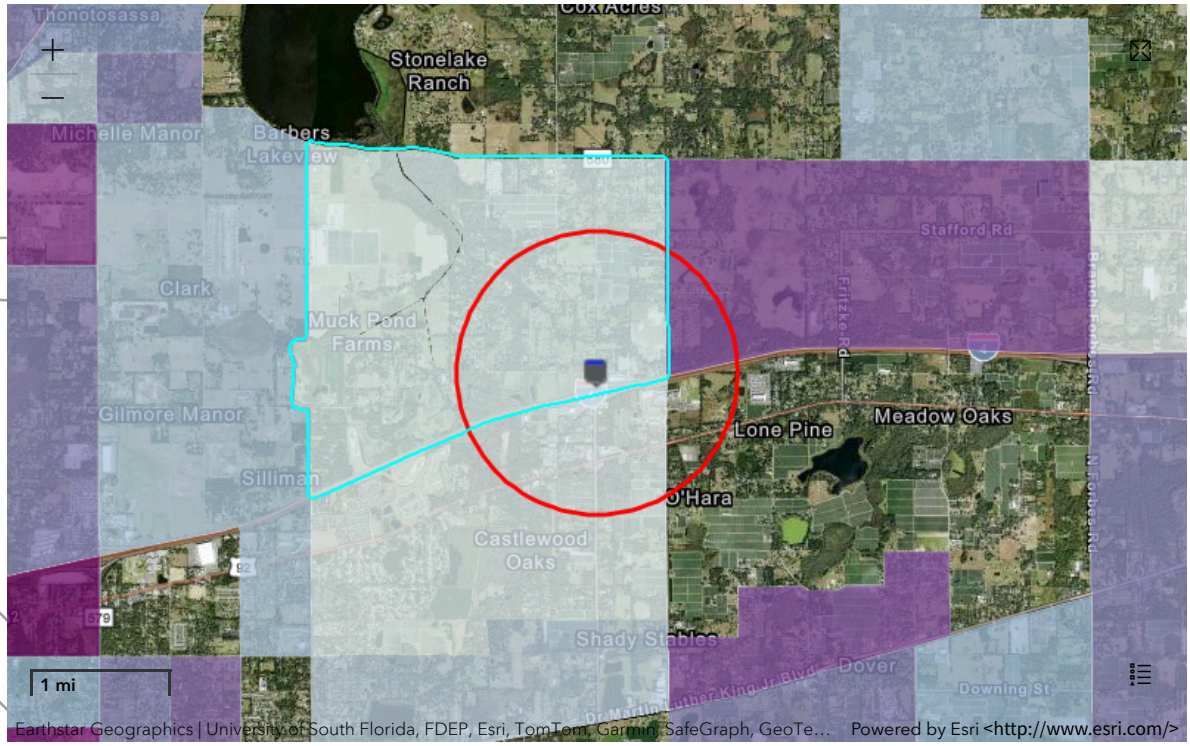

Demographic Profile of Surrounding Area (1-Mile Radius)

This section provides demographic information regarding the community surrounding the facility. ECHO compliance data alone are not sufficient to determine whether violations at a particular facility had negative impacts on public health or the environment. Statistics are based upon the 2010 U.S. Census and 2017 - 2021 American Community Survey (ACS) 5-year Summary and are accurate to the extent that the facility latitude and longitude listed below are correct. EPA's spatial processing methodology considers the overlap between the selected radii and the census blocks (for U.S. Census demographics) and census block groups (for ACS demographics) in determining the demographics surrounding the facility. For more detail about this methodology, see the DFR Data Dictionary <https://epa.gov/help/reports/dfr-data-dictionary#demographic>.

General Statistics (U.S. Census)	
Total Persons	1,165
Population Density	371/sq.mi.
Housing Units in Area	423

General Statistics (ACS (American Community Survey))	
Total Persons	1,396
Percent People of Color	34%
Households in Area	481
Households on Public Assistance	22
Persons With Low Income	442
Percent With Low Income	32%

Geography	
Radius of Selected Area	1 mi.
Center Latitude	28.02518
Center Longitude	-82.24448
Land Area	98%
Water Area	2%

Income Breakdown (ACS (American Community Survey)) - Households (%)	
Less than $15,000	37 (7.71%)
$15,000 - $25,000	18 (3.75%)
$25,000 - $50,000	120 (25%)
$50,000 - $75,000	96 (20%)
Greater than $75,000	209 (43.54%)

Age Breakdown (U.S. Census) - Persons (%)	
Children 5 years and younger	79 (7%)
Minors 17 years and younger	293 (25%)
Adults 18 years and older	873 (75%)
Seniors 65 years and older	128 (11%)

Race Breakdown (U.S. Census) - Persons (%)	
White	1,045 (90%)
African-American	30 (3%)
Hispanic-Origin	187 (16%)
Asian/Pacific Islander	25 (2%)
American Indian	3 (0%)
Other/Multiracial	62 (5%)

Education Level (Persons 25 & older) (ACS (American Community Survey)) - Persons (%)	
Less than 9th Grade	79 (8.09%)
9th through 12th Grade	71 (7.27%)
High School Diploma	303 (31.05%)
Some College/2-year	169 (17.32%)
B.S./B.A. (Bachelor of Science/Bachelor of Arts) or More	230 (23.57%)

Related Topics: Envirofacts

FRS

FRS Facility Detail Report

DOVER RETAIL CENTER

EPA Registry Id: 110043724048
12902 GORE RD
DOVER, FL 33527

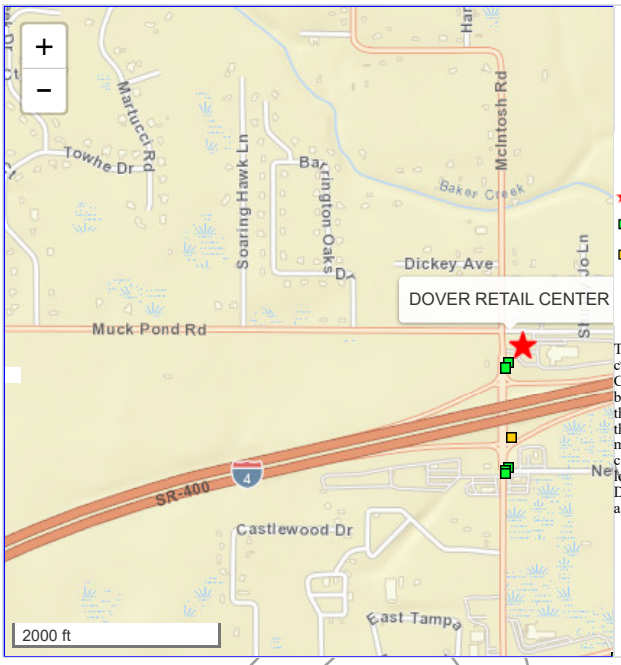

Legend

- Selected Facility
- EPA Facility of Interest
- State/Tribe Facility of Interest

The facility locations displayed come from the FRS Spatial Coordinates tables. They are the best representative locations for the displayed facilities based on the accuracy of the collection method and quality assurance checks performed against each location. The North American Datum of 1983 is used to display all coordinates.

Facility Registry Service Links:

- Facility Registry Service (FRS) Overview
- FRS Facility Query
- FRS Organization Query
- EZ Query
- FRS Physical Data Model
- FRS Geospatial Model

Report an Error

Environmental Interests

Information System	System Facility Name	Information System Id/Report Link	Environmental Interest Type	Data Source	Last Updated Date	Supplemental Environmental Interests:
NATIONAL POLLUTANT DISCHARGE ELIMINATION SYSTEM (ICIS-NPDES)	DOVER RETAIL CENTER	FLR10KL05	ICIS-NPDES NON-MAJOR	ICIS	06/16/2011	**ICIS-** ENFORCEMENT/COMPLIANCE ACTIVITY
NATIONAL POLLUTANT DISCHARGE ELIMINATION SYSTEM (ICIS-NPDES)	DOVER RETAIL CENTER	FLR10KL05	STORM WATER CONSTRUCTION	ICIS	06/16/2011	**ICIS-** ENFORCEMENT/COMPLIANCE ACTIVITY

Additional EPA Reports: MyEnvironment Enforcement and Compliance Site Demographics Facility Coordinates Viewer Environmental Justice Map Viewer Watershed Report

Standard Industrial Classification Codes (SIC)

No SIC Codes returned.

Facility Codes and Flags

EPA Region:	04
Duns Number:	
Congressional District Number:	15
Legislative District Number:	
HUC Code/Watershed:	03100205 / HILLSBOROUGH
US Mexico Border Indicator:	
Federal Facility:	NO
Tribal Land:	

Alternative Names

Alternative Name	Source of Data
DOVER RETAIL CENTER	NPDES

Organizations

Affiliation Type	Name	DUNS Number	Information System	Mailing Address
MAILING ADDRESS	KWAI KEW NG		NPDES	View

National Industry Classification System Codes (NAICS)

No NAICS Codes returned.

Facility Mailing Addresses

Affiliation Type	Delivery Point	City Name	State	Postal Code	Information System
MAILING ADDRESS	12902 GORE ROAD	DOVER	FL	33527	NPDES

Contacts

Affiliation Type	Full Name	Office Phone	Information System	Mailing Address
PRIMARY FACILITY SITE CONTACT	KWAI KEW NG	8134822581	NPDES	

Query executed on: MAR-21-2024

DOVER RETAIL CENTER
12902 GORE RD
DOVER, FL 33527

Inquiry Number:
March 21, 2024

EDR Site Report™

DRAFT

6 Armstrong Road, 4th floor
Shelton, CT 06484
Toll Free: 800.352.0050
www.edrnet.com

TABLE OF CONTENTS

The EDR-Site Report™ is a comprehensive presentation of government filings on a facility identified in a search of federal, state and local environmental databases.

Section 1: Facility Detail Reports . . . . . Page 3

All available detailed information from databases where sites are identified.

Section 2: Databases and Update Information. . . . . Page 11

Name, source, update dates, contact phone number and description of each of the databases for this report.

Thank you for your business.
Please contact EDR at 1-800-352-0050
with any questions or comments.

Disclaimer - Copyright and Trademark Notice

This report contains information obtained from a variety of public and other sources reasonably available to Environmental Data Resources , Inc. It cannot be concluded from this Report that coverage information for the target and surrounding properties does not exist from other sources. **NO WARRANTY EXPRESSED OR IMPLIED, IS MADE WHATSOEVER IN CONNECTION WITH THIS REPORT. ENVIRONMENTAL DATA RESOURCES, INC. SPECIFICALLY DISCLAIMS THE MAKING OF ANYSUCH WARRANTIES, INCLUDING WITHOUT LIMITATION, MERCHANTABILITY OR FITNESS FOR A PARTICULAR USE OR PURPOSE. ALL RISK IS ASSUMED BY THE USER. IN NO EVENT SHALL ENVIRONMENTAL DATA RESOURCES, INC. BE LIABLE TO ANYONE, WHETHER ARISING OUT OF ERRORS OR OMISSIONS, NEGLIGENCE, ACCIDENT OR ANY OTHER CAUSE, FOR ANY LOSS OR DAMAGE, INCLUDING, WITHOUT LIMITATION, SPECIAL, INCIDENTAL, CONSEQUENTIAL, OR EXEMPLARY DAMAGES.ANY LIABILITY ON THE PART OF ENVIRONMENTAL DATA RESOURCES, INC. IS STRICTLY LIMITED TO A REFUND OF THE AMOUNT PAID FOR THIS REPORT.**Purchaser accepts this report "AS IS". Any analyses, estimates, ratings, or risk codes provided in this report are provided for illustrative purposes only, and are not intended to provide, nor should they be interpreted as providing any facts regarding, or prediction or forecast of, any environmental risk for any property. Only a Phase I Environmental Site Assesment performed by an environmental professional can produce information regarding the environmental risk for any property. Additionally, the information provided in this Report is not to be construed as legal advice.

Copyright 2020 by Environmental Data Resources, Inc. All rights reserved. Reproduction in any media or format, in whole or in part, of any report or map of Environmental Data Resources, Inc., or its affiliates, is prohibited without prior written permission.

EDR and its logos (including Sanborn and Sanborn Map) are trademarks of Environmental Data Resources, Inc. or its affiliates. All other trademarks used herein are the property of their respective owners.

SECTION 1: FACILITY DETAIL REPORTS

DOVER RETAIL CENTER
12902 GORE RD
DOVER, FL 33527
EDR ID #1014881388

Databases:
ECHO: Enforcement & Compliance History Information
FINDS: Facility Index System/Facility Registry System
PCS: Permit Compliance System

ECHO:

Envid:	1014881388
Registry ID:	110043724048
DFR URL:	http://echo.epa.gov/detailed-facility-report?fid=110043724048
Name:	DOVER RETAIL CENTER
Address:	12902 GORE RD
City,State,Zip:	DOVER, FL 33527

FINDS:

Registry ID:	110043724048
Name:	DOVER RETAIL CENTER
Address:	12902 GORE RD
City,State,Zip:	DOVER, FL 33527

Click Here for FRS Facility Detail Report:

Environmental Interest/Information System:
The National Pollutant Discharge Elimination System (NPDES) module of the Integrated Compliance Information System (ICIS). Under NPDES, all facilities that discharge pollutants from any point source into waters of the United States are required to obtain a permit. The permit will likely contain limits on what can be discharged, impose monitoring and reporting requirements, and include other provisions to ensure that the discharge does not adversely affect water quality.

Supplemental Address:	Not reported
FIPS Code:	FL057
Country Name:	Not reported
Federal Facility:	Not reported
Federal Agency:	Not reported
Tribal Land:	Not reported
Tribal Name:	Not reported
Congressional District:	09
Census:	120570103041024
Hydrologic Unit Code:	03100205
EPA Region:	04
Site Type:	STATIONARY
Location Description:	Not reported
Date Created:	26-AUG-11
Date Updated:	07-OCT-16
U.S-Mexico Border:	Not reported
Information System Abbreviated Name:	NPDES:FLR10KL05
Latitude:	28.02518
Longitude:	-82.24448
Conveyor:	FRS-GEOCODE
Horizontal Collection:	ADDRESS MATCHING-HOUSE NUMBER
Horizontal Accuracy:	30
Reference Point:	CENTER OF A FACILITY OR STATION
Horizontal Datum:	NAD83
Coordinates Source:	Not reported

Organization:

Registry ID:	110043724048
Program System Name:	NPDES
Program System ID:	FLR10KL05
Env. Interest Type:	STORM WATER CONSTRUCTION
Contact Type:	MAILING ADDRESS
Start Date:	Not reported
End Date:	Not reported
Organization Name:	KWAI KEW NG
Organization Type:	UNKNOWN
Duns Number:	Not reported
Division Name:	Not reported
Phone Number:	Not reported
Alternate Phone Number:	Not reported
Fax Number:	Not reported
Email:	Not reported
EIN:	Not reported
State Business ID:	Not reported
Parent Name:	Not reported
Standard Parent Name:	Not reported
Parent Duns Number:	Not reported

DRAFT

Mailing Address:	12902 GORE ROAD
Supplemental Address:	Not reported
City:	DOVER
State:	FLORIDA
Zip:	33527
Country:	UNITED STATES

Registry ID:	110043724048
Program System Name:	NPDES
Program System ID:	FLR10KL05
Env. Interest Type:	ICIS-NPDES NON-MAJOR
Contact Type:	MAILING ADDRESS
Start Date:	Not reported
End Date:	Not reported
Organization Name:	KWAI KEW NG
Organization Type:	UNKNOWN
Duns Number:	Not reported
Division Name:	Not reported
Phone Number:	Not reported
Alternate Phone Number:	Not reported
Fax Number:	Not reported
Email:	Not reported
EIN:	Not reported
State Business ID:	Not reported
Parent Name:	Not reported
Standard Parent Name:	Not reported
Parent Duns Number:	Not reported
Mailing Address:	12902 GORE ROAD
Supplemental Address:	Not reported
City:	DOVER
State:	FLORIDA
Zip:	33527
Country:	UNITED STATES

Alternate Name:

Registry ID:	110043724048
Information System Abbreviated Name:	NPDES
Program System ID:	FLR10KL05
Alternative Name:	DOVER RETAIL CENTER
Alternative Name Type:	PROGRAM NAME

Contact:

Registry ID:	110043724048
Program System Name:	NPDES
Program System ID:	FLR10KL05
Env. Interest Type:	ICIS-NPDES NON-MAJOR
Contact Type:	PRIMARY FACILITY SITE CONTACT
Start Date:	14-APR-11
End Date:	Not reported
Contact Name:	KWAI KEW NG
Contact Title:	OWNER
Contact Telephone:	8134822581
Contact Alternate Telephone:	Not reported
Contact Fax:	Not reported
Contact Email:	JEFFANDRAS@GMAIL.COM
Mailing Address:	Not reported
Supplemental Address:	Not reported
Mailing City:	Not reported
Mailing State Code:	Not reported
Mailing State:	Not reported
Mailing Zip:	Not reported
Mailing Country:	Not reported

Registry ID:	110043724048
Program System Name:	NPDES
Program System ID:	FLR10KL05
Env. Interest Type:	STORM WATER CONSTRUCTION
Contact Type:	PRIMARY FACILITY SITE CONTACT
Start Date:	14-APR-11
End Date:	Not reported
Contact Name:	KWAI KEW NG
Contact Title:	OWNER
Contact Telephone:	8134822581
Contact Alternate Telephone:	Not reported
Contact Fax:	Not reported
Contact Email:	JEFFANDRAS@GMAIL.COM
Mailing Address:	Not reported
Supplemental Address:	Not reported
Mailing City:	Not reported
Mailing State Code:	Not reported
Mailing State:	Not reported
Mailing Zip:	Not reported
Mailing Country:	Not reported

DRAFT

SECTION 1: FACILITY DETAIL REPORTS

...Continued...

Interest:

Registry ID:	110043724048
Program System Name:	NPDES
Program System ID:	FLR10KL05
Env. Interest Type:	ICIS-NPDES NON-MAJOR
Federal ST Code:	FEDERAL
Start Date:	Not reported
Start Date Qualifier:	Not reported
End Date:	09-MAR-17
End Date Qualifier:	PERMIT TERMINATION DATE
Data Source:	ICIS
Last Reported:	16-JUN-11
Date Created:	26-AUG-11
Date Updated:	07-OCT-16
Active Status:	TERMINATED

Registry ID:	110043724048
Program System Name:	NPDES
Program System ID:	FLR10KL05
Env. Interest Type:	STORM WATER CONSTRUCTION
Federal ST Code:	FEDERAL
Start Date:	Not reported
Start Date Qualifier:	Not reported
End Date:	09-MAR-17
End Date Qualifier:	PERMIT TERMINATION DATE
Data Source:	ICIS
Last Reported:	16-JUN-11
Date Created:	05-JUL-16
Date Updated:	07-OCT-16
Active Status:	TERMINATED

Mailing Information:

Registry ID:	110043724048
Program System Name:	NPDES
Program System ID:	FLR10KL05
Supplemental Interest:	ICIS-NPDES NON-MAJOR
Contact Type:	MAILING ADDRESS
Start Date:	Not reported
End Date:	Not reported
Mailing Address:	12902 GORE ROAD
Supplemental Address:	Not reported
Contact City:	DOVER
Contact State Code:	FL
Contact State:	FLORIDA
Contact Zip:	33527
Contact Country:	UNITED STATES

Registry ID:	110043724048
Program System Name:	NPDES
Program System ID:	FLR10KL05
Supplemental Interest:	STORM WATER CONSTRUCTION
Contact Type:	MAILING ADDRESS
Start Date:	Not reported
End Date:	Not reported
Mailing Address:	12902 GORE ROAD
Supplemental Address:	Not reported
Contact City:	DOVER
Contact State Code:	FL
Contact State:	FLORIDA
Contact Zip:	33527
Contact Country:	UNITED STATES

Program:

Legislative District Number:	Not reported
HUC Code 8:	Not reported
HUC Code 12:	Not reported
Data Quality Code:	V
Std Name:	DOVE RR ETAIL CTR
Std House Number:	12902
Std Street Name:	GORE RD
Std Base Name:	GORE
Std Prefix:	Not reported
Std Suffix:	Not reported
Std Stype Before:	Not reported
Std Stype After:	RD
Std Postal Code:	33527
Std City Name:	DOVER
Std County Name:	HILLSBOROUGH COUNTY
Std State Code:	FL
Std County FIPS:	12057
Std Country:	US
Std Full Address:	12902 GORE RD, DOVER, FL 33527 US
Address Type:	Not reported

DRAFT

Link Method:	Not reported
Location Description:	Not reported
User ID:	REFRESH
Sensitive Ind:	N
User Comment:	Not reported
Public Ind:	Y
Date Refresh:	13-MAR-17
Small Bus Ind:	N
Env Justice Code:	Not reported
Parent Program System ID:	Not reported
Stand Alone Flag:	Not reported

Supplemental Interest:

Interest Type:	ICIS-NPDES NON-MAJOR
Suppint:	ENFORCEMENT/COMPLIANCE ACTIVITY
Start Date:	Not reported
Start Date Qualifier:	ACTUAL ACTIVITY DATE
End Date:	Not reported
End Date Qualifier:	Not reported
Data Source:	ICIS
Last Reported Date:	Not reported
Created Date:	31-AUG-11
Updated Date:	Not reported

Interest Type:	STORM WATER CONSTRUCTION
Suppint:	ENFORCEMENT/COMPLIANCE ACTIVITY
Start Date:	Not reported
Start Date Qualifier:	ACTUAL ACTIVITY DATE
End Date:	Not reported
End Date Qualifier:	Not reported
Data Source:	ICIS
Last Reported Date:	Not reported
Created Date:	31-AUG-11
Updated Date:	Not reported

PCS:

NPDES ID:	FLR10KL05
FRS Facility Site ID:	2600250326
Facility Name:	DOVER RETAIL CENTER
Facility Name 2:	Not reported
Current Status:	Minor
Facility Type Description:	Privately Owned Facility
Facility Address:	12902 GORE RD
Facility Address 2:	Not reported
Facility City:	DOVER
Facility City 2:	Not reported
Facility State:	FL
Facility Zip:	33527
Facility non-gov Contact:	Not reported
Contact Telephone:	8134822581
Non-gov contact address:	Not reported
Facility non-gov City:	Not reported
Facility non-gov State:	Not reported
Facility non-gov Zip:	Not reported
Latitude:	28.0088
Longitude:	-82.2444
Permit Type:	General Permit Covered Facility
SIC Code:	Not reported
SIC Code Description:	Not reported
Total Actual Average Flow (MGD):	Not reported
Total App. Design Flow (MGD):	Not reported
Pretreat Prog Req Indicator Desc:	Not reported
State Water Body:	Not reported
State Water Body Name:	Not reported
Expiration Date:	2016-06-15 00:00:00
Effective Date:	2011-06-16 00:00:00
Tribal Land Code:	Not reported
Tribal Land Name:	Not reported
Permit Non-Gov Contacts.Cont. Name:	Not reported
Permit Non-Gov Addresses.Addr. Street Address:	12902 Gore Road
Permit Non-Gov Addresses.Addr. City:	Dover
Permit Non-Gov Addresses.Addr. State:	FL
Permit Non-Gov Addresses.Addr. Zip:	33527
Consolidated System Identifier:	Not reported
Facility Type:	Not reported
Primary Mailing Street:	Not reported
Primary Mailing Street 2:	Not reported
Primary Mailing City:	Not reported
Primary Mailing State:	Not reported
Primary Mailing Zip:	Not reported
Cognizant Official:	Not reported
City Code:	Not reported

DRAFT

County Code:	Not reported
Type of Ownership:	Not reported
PRET Description:	Not reported
River Basin Code:	Not reported
River Basin Code Description:	Not reported
Head Quarters Special Purpose:	Not reported
HQ01 Description:	Not reported
Receiving water:	Not reported
Facility Location Telephone:	Not reported
PTYP Description:	Not reported
Inspection Type:	Not reported
Permit Date Issued:	Not reported
Date of Inspection:	Not reported
TYPI Description:	Not reported
INSP Description:	Not reported
QNCR Status Quarter 2:	Not reported
CYQ2 Description:	Not reported
QNCR Status Q2 Manual:	Not reported
CYM2 Description:	Not reported
ENVID:	1014881388

PCS Compliance Monitoring:

NPDES ID:	FLR10KL05
FRS Facility Site ID:	2600250326
Facility Name:	DOVER RETAIL CENTER
Location Address:	12902 GORE RD
Facility City:	DOVER
Facility State:	FL
Facility Zip:	33527
Facility Type Desc:	Privately Owned Facility
Actual End Date:	Not reported
Comp Monitor Category Code:	Not reported
Comp Monitor Category Desc:	Not reported
Agency Type Code:	Not reported
Agency Type Desc:	Not reported
Curr Perm RNC Status Quarter:	1
Curr Perm RNC Status Year:	2015

NPDES ID:	FLR10KL05
FRS Facility Site ID:	2600250326
Facility Name:	DOVER RETAIL CENTER
Facility Name 2:	Not reported
Current Status:	Minor
Facility Type Description:	Privately Owned Facility
Facility Address:	12902 GORE RD
Facility Address 2:	Not reported
Facility City:	DOVER
Facility City 2:	Not reported
Facility State:	FL
Facility Zip:	33527
Facility non-gov Contact:	Not reported
Contact Telephone:	8134822581
Non-gov contact address:	Not reported
Facility non-gov City:	Not reported
Facility non-gov State:	Not reported
Facility non-gov Zip:	Not reported
Latitude:	28.0088
Longitude:	-82.2444
Permit Type:	General Permit Covered Facility
SIC Code:	Not reported
SIC Code Description:	Not reported
Total Actual Average Flow (MGD):	Not reported
Total App. Design Flow (MGD):	Not reported
Pretreat Prog Req Indicator Desc:	Not reported
State Water Body:	Not reported
State Water Body Name:	Not reported
Expiration Date:	2016-06-15 00:00:00
Effective Date:	2011-06-16 00:00:00
Tribal Land Code:	Not reported
Tribal Land Name:	Not reported
Permit Non-Gov Contacts.Cont. Name:	Not reported
Permit Non-Gov Addresses.Addr. Street Address:	Not reported
Permit Non-Gov Addresses.Addr. City:	Not reported
Permit Non-Gov Addresses.Addr. State:	Not reported
Permit Non-Gov Addresses.Addr. Zip:	Not reported
Consolidated System Identifier:	Not reported
Facility Type:	Not reported
Primary Mailing Street:	Not reported
Primary Mailing Street 2:	Not reported
Primary Mailing City:	Not reported
Primary Mailing State:	Not reported
Primary Mailing Zip:	Not reported
Cognizant Official:	Not reported
City Code:	Not reported

DRAFT

County Code:	Not reported
Type of Ownership:	Not reported
PRET Description:	Not reported
River Basin Code:	Not reported
River Basin Code Description:	Not reported
Head Quarters Special Purpose:	Not reported
HQ01 Description:	Not reported
Receiving water:	Not reported
Facility Location Telephone:	Not reported
PTYP Description:	Not reported
Inspection Type:	Not reported
Permit Date Issued:	Not reported
Date of Inspection:	Not reported
TYPI Description:	Not reported
INSP Description:	Not reported
QNCR Status Quarter 2:	Not reported
CYQ2 Description:	Not reported
QNCR Status Q2 Manual:	Not reported
CYM2 Description:	Not reported
ENVID:	1014881388

PCS Compliance Monitoring:

NPDES ID:	FLR10KL05
FRS Facility Site ID:	2600250326
Facility Name:	DOVER RETAIL CENTER
Location Address:	12902 GORE RD
Facility City:	DOVER
Facility State:	FL
Facility Zip:	33527
Facility Type Desc:	Privately Owned Facility
Actual End Date:	Not reported
Comp Monitor Category Code:	Not reported
Comp Monitor Category Desc:	Not reported
Agency Type Code:	Not reported
Agency Type Desc:	Not reported
Curr Perm RNC Status Quarter:	1
Curr Perm RNC Status Year:	2015

NPDES ID:	FLR10KL05
FRS Facility Site ID:	2600250326
Facility Name:	DOVER RETAIL CENTER
Facility Name 2:	Not reported
Current Status:	Minor
Facility Type Description:	Privately Owned Facility
Facility Address:	12902 GORE RD
Facility Address 2:	Not reported
Facility City:	DOVER
Facility City 2:	Not reported
Facility State:	FL
Facility Zip:	33527
Facility non-gov Contact:	Not reported
Contact Telephone:	Not reported
Non-gov contact address:	12902 Gore Road
Facility non-gov City:	Dover
Facility non-gov State:	FL
Facility non-gov Zip:	33527
Latitude:	28.0088
Longitude:	-82.2444
Permit Type:	General Permit Covered Facility
SIC Code:	Not reported
SIC Code Description:	Not reported
Total Actual Average Flow (MGD):	Not reported
Total App. Design Flow (MGD):	Not reported
Pretreat Prog Req Indicator Desc:	Not reported
State Water Body:	Not reported
State Water Body Name:	Not reported
Expiration Date:	2016-06-15 00:00:00
Effective Date:	2011-06-16 00:00:00
Tribal Land Code:	Not reported
Tribal Land Name:	Not reported
Permit Non-Gov Contacts.Cont. Name:	Not reported
Permit Non-Gov Addresses.Addr. Street Address:	12902 Gore Road
Permit Non-Gov Addresses.Addr. City:	Dover
Permit Non-Gov Addresses.Addr. State:	FL
Permit Non-Gov Addresses.Addr. Zip:	33527
Consolidated System Identifier:	Not reported
Facility Type:	Not reported
Primary Mailing Street:	Not reported
Primary Mailing Street 2:	Not reported
Primary Mailing City:	Not reported
Primary Mailing State:	Not reported
Primary Mailing Zip:	Not reported
Cognizant Official:	Not reported
City Code:	Not reported

DRAFT

County Code:	Not reported
Type of Ownership:	Not reported
PRET Description:	Not reported
River Basin Code:	Not reported
River Basin Code Description:	Not reported
Head Quarters Special Purpose:	Not reported
HQ01 Description:	Not reported
Receiving water:	Not reported
Facility Location Telephone:	Not reported
PTYP Description:	Not reported
Inspection Type:	Not reported
Permit Date Issued:	Not reported
Date of Inspection:	Not reported
TYPI Description:	Not reported
INSP Description:	Not reported
QNCR Status Quarter 2:	Not reported
CYQ2 Description:	Not reported
QNCR Status Q2 Manual:	Not reported
CYM2 Description:	Not reported
ENVID:	1014881388

PCS Compliance Monitoring:

NPDES ID:	FLR10KL05
FRS Facility Site ID:	2600250326
Facility Name:	DOVER RETAIL CENTER
Location Address:	12902 GORE RD
Facility City:	DOVER
Facility State:	FL
Facility Zip:	33527
Facility Type Desc:	Privately Owned Facility
Actual End Date:	Not reported
Comp Monitor Category Code:	Not reported
Comp Monitor Category Desc:	Not reported
Agency Type Code:	Not reported
Agency Type Desc:	Not reported
Curr Perm RNC Status Quarter:	1
Curr Perm RNC Status Year:	2015

NPDES ID:	FLR10KL05
FRS Facility Site ID:	2600250326
Facility Name:	DOVER RETAIL CENTER
Facility Name 2:	Not reported
Current Status:	Minor
Facility Type Description:	Privately Owned Facility
Facility Address:	12902 GORE RD
Facility Address 2:	Not reported
Facility City:	DOVER
Facility City 2:	Not reported
Facility State:	FL
Facility Zip:	33527
Facility non-gov Contact:	Not reported
Contact Telephone:	Not reported
Non-gov contact address:	12902 Gore Road
Facility non-gov City:	Dover
Facility non-gov State:	FL
Facility non-gov Zip:	33527
Latitude:	28.0088
Longitude:	-82.2444
Permit Type:	General Permit Covered Facility
SIC Code:	Not reported
SIC Code Description:	Not reported
Total Actual Average Flow (MGD):	Not reported
Total App. Design Flow (MGD):	Not reported
Pretreat Prog Req Indicator Desc:	Not reported
State Water Body:	Not reported
State Water Body Name:	Not reported
Expiration Date:	2016-06-15 00:00:00
Effective Date:	2011-06-16 00:00:00
Tribal Land Code:	Not reported
Tribal Land Name:	Not reported
Permit Non-Gov Contacts.Cont. Name:	Not reported
Permit Non-Gov Addresses.Addr. Street Address:	Not reported
Permit Non-Gov Addresses.Addr. City:	Not reported
Permit Non-Gov Addresses.Addr. State:	Not reported
Permit Non-Gov Addresses.Addr. Zip:	Not reported
Consolidated System Identifier:	Not reported
Facility Type:	Not reported
Primary Mailing Street:	Not reported
Primary Mailing Street 2:	Not reported
Primary Mailing City:	Not reported
Primary Mailing State:	Not reported
Primary Mailing Zip:	Not reported
Cognizant Official:	Not reported
City Code:	Not reported

DRAFT

SECTION 1: FACILITY DETAIL REPORTS

...Continued...

County Code:	Not reported
Type of Ownership:	Not reported
PRET Description:	Not reported
River Basin Code:	Not reported
River Basin Code Description:	Not reported
Head Quarters Special Purpose:	Not reported
HQ01 Description:	Not reported
Receiving water:	Not reported
Facility Location Telephone:	Not reported
PTYP Description:	Not reported
Inspection Type:	Not reported
Permit Date Issued:	Not reported
Date of Inspection:	Not reported
TYPI Description:	Not reported
INSP Description:	Not reported
QNCR Status Quarter 2:	Not reported
CYQ2 Description:	Not reported
QNCR Status Q2 Manual:	Not reported
CYM2 Description:	Not reported
ENVID:	1014881388

PCS Compliance Monitoring:

NPDES ID:	FLR10KL05
FRS Facility Site ID:	2600250326
Facility Name:	DOVER RETAIL CENTER
Location Address:	12902 GORE RD
Facility City:	DOVER
Facility State:	FL
Facility Zip:	33527
Facility Type Desc:	Privately Owned Facility
Actual End Date:	Not reported
Comp Monitor Category Code:	Not reported
Comp Monitor Category Desc:	Not reported
Agency Type Code:	Not reported
Agency Type Desc:	Not reported
Curr Perm RNC Status Quarter:	1
Curr Perm RNC Status Year:	2015

DRAFT

SECTION 2: DATABASES AND UPDATE DATES

To maintain currency of the following federal, state and local databases, EDR contacts the appropriate government agency on a monthly or quarterly basis as required.

Elapsed ASTM days: Provides confirmation that this report meets or exceeds the 90-day updating requirement of the ASTM standard.

DATABASES FOUND IN THIS REPORT

ECHO: Enforcement & Compliance History Information
Source: Environmental Protection Agency
Telephone: 202-564-2280
ECHO provides integrated compliance and enforcement information for about 800,000 regulated facilities nationwide.

Date of Government Version: 12/17/2023
Database Release Frequency: Quarterly
Date of Last EDR Contact: 12/28/2023
Date of Next Scheduled Update: 04/15/2024

FINDS: Facility Index System/Facility Registry System
Source: EPA
Telephone: Not reported
Facility Index System. FINDS contains both facility information and 'pointers' to other sources that contain more detail. EDR includes the following FINDS databases in this report: PCS (Permit Compliance System), AIRS (Aerometric Information Retrieval System), DOCKET (Enforcement Docket used to manage and track information on civil judicial enforcement cases for all environmental statutes), FURS (Federal Underground Injection Control), C-DOCKET (Criminal Docket System used to track criminal enforcement actions for all environmental statutes), FFIS (Federal Facilities Information System), STATE (State Environmental Laws and Statutes), and PADS (PCB Activity Data System).

Date of Government Version: 11/03/2023
Database Release Frequency: Quarterly
Date of Last EDR Contact: 02/27/2024
Date of Next Scheduled Update: 06/10/2024

PCS: Permit Compliance System
Source: EPA, Office of Water
Telephone: 202-564-2496
PCS is a computerized management information system that contains data on National Pollutant Discharge Elimination System (NPDES) permit holding facilities. PCS tracks the permit, compliance, and enforcement status of NPDES facilities.

Date of Government Version: 12/16/2016
Database Release Frequency: No Update Planned
Date of Last EDR Contact: 12/27/2023
Date of Next Scheduled Update: 04/15/2024

DRAFT

Site 14:
Airstream of Tampa/Tampa RV/ Recreation World/East and West Sales

DRAFT

Bob Henriquez
Hillsborough County Property Appraiser

https://www.hcpafl.org/
15th Floor County Ctr.
601 E. Kennedy Blvd, Tampa, Florida 33602-4932
Ph: (813) 272-6100

Folio: 082909-0000

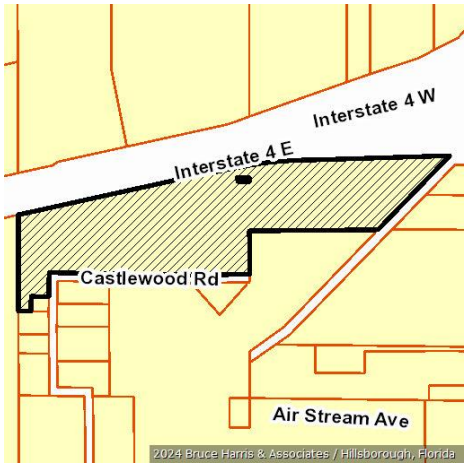

Owner Information

Owner Name	RV RETAILER FLORIDA REAL ESTATE LLC
Mailing Address	C/O BLUE COMPASS RV LLC 301 E LAS OLAS BLVD STE 700 FORT LAUDERDALE, FL 33301-
Site Address	4656 MCINTOSH RD, DOVER
PIN	U-30-28-21-ZZZ-000003-78770.0
Folio	082909-0000
Prior PIN	
Prior Folio	000000-0000
Tax District	U - UNINCORPORATED
Property Use	2701 AUTO DEALERSHIP
Plat Book/Page	/
Neighborhood	220016.00 | SE Area of I4 and Kingsway
Subdivision	ZZZ | UNPLATTED

Value Summary

Taxing District	Market Value	Assessed Value	Exemptions	Taxable Value
County	$14,367,539	$14,367,539	$0	$14,367,539
Public Schools	$14,367,539	$14,367,539	$0	$14,367,539
Municipal	$14,367,539	$14,367,539	$0	$14,367,539
Other Districts	$14,367,539	$14,367,539	$0	$14,367,539

Note: This section shows Market Value, Assessed Value, Exemptions, and Taxable Value for taxing districts. Because of changes in Florida Law, it is possible to have different assessed and taxable values on the same property. For example, the additional $25,000 Homestead Exemption and the non-homestead CAP do not apply to public schools, and the Low Income Senior Exemption only applies to countywide and certain municipal millages.

Sales Information

Book / Page	Instrument	Month	Year	Type Inst	Qualified or Unqualified	Vacant or Improved	Price
26344 / 1075	2019029980	12	2018	WD	Unqualified	Improved	$22,825,000
24553 / 0565	2016464805	11	2016	WD	Unqualified	Improved	$425,000
24123 / 0934	2016210901	05	2016	WD	Unqualified	Improved	$360,000
23641 / 1307	2015419980	10	2015	TR	Unqualified	Improved	$320,000
23596 / 1278	2015391133	10	2015	WD	Unqualified	Improved	$650,000
22294 / 0991	2013453579	11	2013	WD	Unqualified	Improved	$3,030,000
22294 / 0995	2013453580	11	2013	WD	Unqualified	Vacant	$100
9355 / 0124	98356162	11	1998	WD	Qualified	Improved	$1,200,000
4199 / 0219		10	1983	WD	Unqualified	Vacant	$390,000
4199 / 0223		10	1983	WD	Unqualified	Vacant	$100,000

Building Information

Building 1

Type	01 | SINGLE FAMILY
Year Built	1973

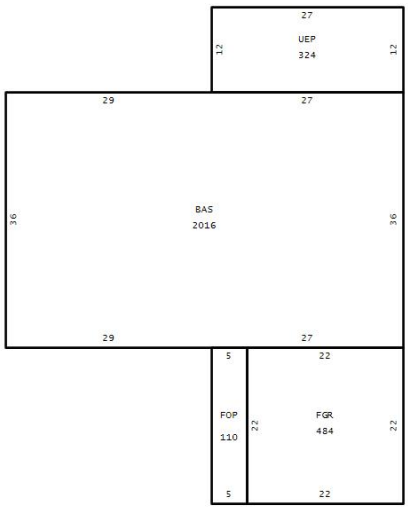

Building 1 Construction Details

Element	Code	Construction Detail
Class	C	Concrete Block
Exterior Wall	5	Concrete Block
Roof Structure	3	Gable or Hip
Roof Cover	3	Asphalt/Comp. Shingle
Interior Walls	5	Drywall
Interior Flooring	8	Carpet
Heat/AC	2	Central
Architectural Style	3	Basic
Condition	2	Fair
Bedrooms	3.0	
Bathrooms	2.0	
Stories	1.0	
Units	1.0	

Building 1 subarea

Area Type	Gross Area	Heated Area	Depreciated Value
BAS	2,016	2,016	$44,211
FGR	484		$5,307
FOP	110		$614
UEP	324		$4,254
Totals	**2,934**	**2,016**	**$54,386**

Building 2

Type	66 | AUTOMOTIVE SHOWROOM
Year Built	2018

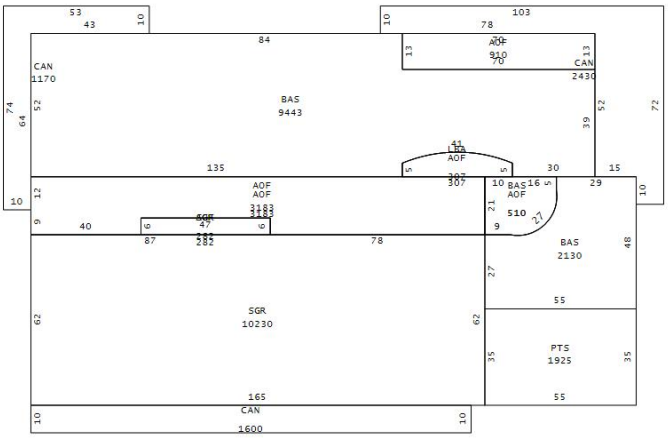

Building 2 Construction Details

Element	Code	Construction Detail
Class	C	Concrete Block
Exterior Wall	7	Masonry Frm: Stucco
Exterior Wall	9	Stone
Roof Structure	10	Steel Frame
Roof Cover	12	Rubber or Plastic
Interior Walls	5	Drywall
Interior Flooring	2	Concrete Finished
Heat/AC	2	Central
Plumbing	3	Typical
Condition	3	Average
Stories	1.0	
Units	1.0	
Wall Height	25.00	

Building 2 subarea

Area Type	Gross Area	Heated Area	Depreciated Value
AOF	3,183	3,183	$582,507
AOF	3,183	3,183	$582,507
AOF	910	910	$166,549
AOF	510	510	$93,341
AOF	307	307	$56,237
AOF	282	282	$51,579
BAS	510	510	$84,855
BAS	2,130	2,130	$354,396
BAS	9,443	9,443	$1,571,155
CAN	1,170		$58,400
CAN	1,600		$79,864

CAN	2,430		$121,293
LBA	307	307	$56,237
PTS	1,925	1,925	$160,060
SGR	282	282	$28,119
SGR	10,230	10,230	$1,021,259
Totals	**38,402**	**33,202**	**$5,068,358**

Building 3

Type	66 | AUTOMOTIVE SHOWROOM
Year Built	2018

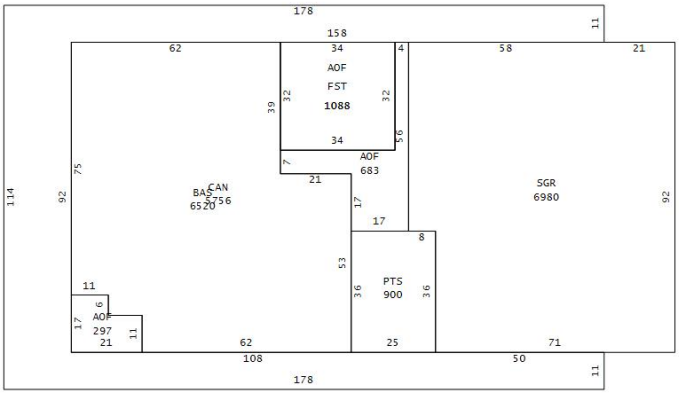

Building 3 Construction Details

Element	Code	Construction Detail
Class	C	Concrete Block
Exterior Wall	15	Glass Thermopane
Roof Structure	10	Steel Frame
Roof Cover	12	Rubber or Plastic
Interior Walls	5	Drywall
Interior Flooring	2	Concrete Finished
Heat/AC	2	Central
Plumbing	3	Typical
Condition	3	Average
Stories	1.0	
Units	1.0	
Wall Height	25.00	

Building 3 subarea

Area Type	Gross Area	Heated Area	Depreciated Value
AOF	1,088	1,088	$227,612
AOF	297	297	$62,180
AOF	683	683	$142,804
BAS	6,520	6,520	$1,239,791
CAN	5,756		$328,393
FST	1,088		$103,443
PTS	900	900	$85,568
SGR	6,980	6,980	$796,357
Totals	**23,312**	**16,468**	**$2,986,148**

Extra Features

OB/XF Code	Description	Building	Year On Roll	Length	Width	Units	Value
0320	WALL CBS	0	2019	0	0	11,782.00	$214,904
0020	ASPHALT PAVING	0	2019	0	0	453,461.00	$914,177
0520	CANOPY	0	2019	30	40	1,200.00	$18,972
0520	CANOPY	0	2019	30	40	1,200.00	$18,972
0530	CANOPY COMMERCIAL	0	2019	165	50	8,250.00	$315,216
0651	SHED NOT PERMANENTLY AFFIXED	0	2019	0	0	1.00	$0

Land Information

Use Code	Description	Zone	Front	Depth	Land Type	Total Land Units	Land Value
COI1	Comm Class 9	PD	0.0	0.0	SF | SQUARE FEET	386,778.00	$3,529,156
997F	Acreage Class 7	PD	0.0	0.0	AC | ACREAGE	16.63	$1,247,250

Legal Description

COM NE COR OF SE 1/4 OF NW 1/4 THN N 89 DEG 36 MIN 37 SEC W 1394.57 FT TO POB THN N 00 DEG 02 DEG 12 SEC E 13.45 FT TO SLY R/W OF I-4 THN ALG R/W N 81 DEG 25 MIN 40 SEC E 349.80 FT CONT ALG R/W NELY ALG CURVE TO THE RIGHT WITH CHRD BRG N 82 DEG 43 MIN 56 SEC E 235.44 FT WITH A RAD OF 5649.58 FT THN N 82 DEG 54 MIN 41 SEC E 395.54 FT N 88 DEG 29 MIN 34 SEC E 111.81 FT S 01 DEG 54 MIN 13 SEC E 167.44 FT THN S 42 DEG 58 MIN 43 SEC W 381.60 FT S 89 DEG 50 MIN 28 SEC W 827.94 FT THN N 00 DEG 08 MIN 30 SEC W 301.31 FT TO POB ... E 227.75 FT OF SW 1/4 OF NW 1/4 LESS S 750 FT THEREOF ... THAT PART OF SW 1/4 OF NW 1/4 LYING SELY OF 1-4 & NELY OF C/L OF CANAL LESS E 227.75 FT & LESS S 750 FT & LESS ADD'L R/W BEG 1104.72 FT N & N 77 DEG 32 MIN 17 SEC E 552.07 FT FROM SW COR OF NW 1/4 FOR POB CONT N 77 DEG 32 MIN 17 SEC E 419.12 FT S 89 DEG 26 MIN 20 SEC E 219.07 FT S 74 DEG 20 MIN 52 SEC W 280.94 FT S 77 DEG 32 MIN 17 SEC W 314.92 FT & N 42 DEG 11 MIN 44 SEC W 74.86 FT TO POB ... THAT PART OF SW 1/4 OF NW 1/4 LYING SELY OF SR 400 & SWLY OF C/L OF CANAL LESS W 185 FT & LESS S 750 FT & LESS ADD'L R/W BEG 1104.72 FT N & N 77 DEG 32 MIN 17 SEC E 189.42 FT FROM SW COR OF NW 1/4 FOR POB TH N 77 DEG 32 MIN 17 SEC E 362.65 FT S 42 DEG 11 MIN 44 SEC E 74.86 FT S 77 DEG 32 MIN 17 SEC W 285.08 FT N 12 DEG 27 MIN 43 SEC W 30 FT S 77 DEG 32 MIN 17 SEC W 122.39 FT & N 35.84 FT TO POB ... W 185 FT OF SW 1/4 OF NW 1/4 LYING S AND E OF I-4 LESS THE S 897 FT AND RD R/W ... S 897 FT OF W 185 FT OF SW 1/4 OF NW 1/4 LYING S AND E OF I-4 LESS S 512 FT AND LESS N 90 FT OF E 110 FT OF S 602 FT

DRAFT

Site 25

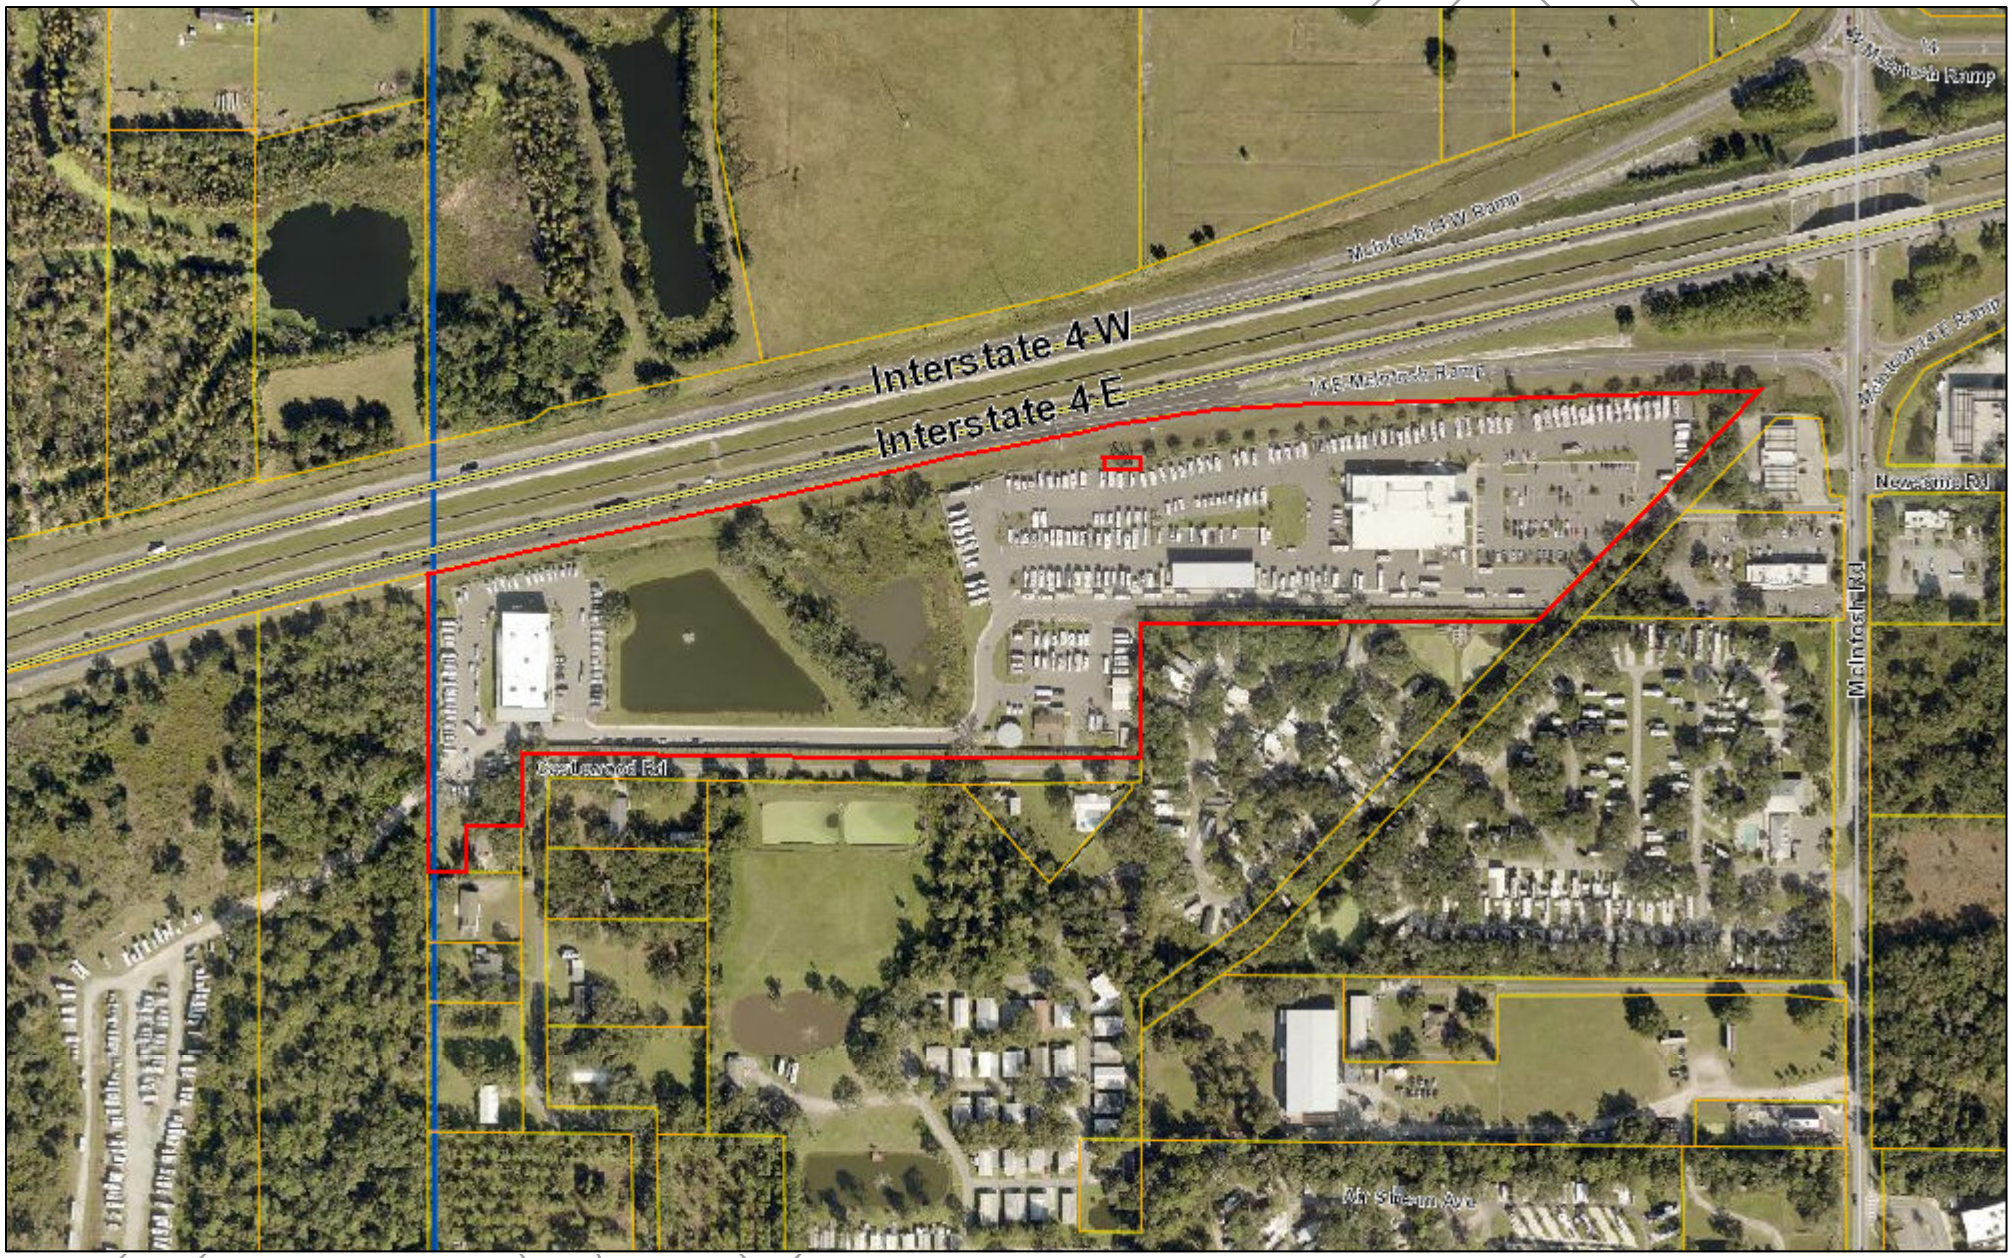

March 21, 2024

0 245 490 980 ft

Bob Henriquez, CFA
Hillsborough County Property Appraiser
This map is for assessment purposes only.
It is not a survey.
2021 Aerials

Detailed Facility Report

Facility Summary

AIRSTREAM OF TAMPA-AIRSTREAM OF TAMPA

4654 MCINTOSH ROAD, DOVER, FL 33527

FRS (Facility Registry Service) ID: 110070787484

EPA Region: 04

Latitude: 28.00448

Longitude: -82.222011

Locational Data Source: Zip Code Centroid

Industries: --

Indian Country: N

Enforcement and Compliance Summary

Statute	SDWA
Compliance Monitoring Activities (5 years)	--
Date of Last Compliance Monitoring Activity	--
Compliance Status	No Violation Identified
Qtrs in Noncompliance (of 12)	0
Qtrs with Significant Violation	0
Informal Enforcement Actions (5 years)	--
Formal Enforcement Actions (5 years)	--
Penalties from Formal Enforcement Actions (5 years)	--
EPA Cases (5 years)	--
Penalties from EPA Cases (5 years)	--

Regulatory Information

Clean Air Act (CAA): No Information

Clean Water Act (CWA): No Information

Resource Conservation and Recovery Act (RCRA): No Information

Safe Drinking Water Act (SDWA): OWNER: Private, PRIMARY SERVICE AREA DESCRIPTION: Retail Employees, SOURCE: Ground water, TYPE: Non-Transient non-community system Permit Active (FL6296406)

Go To Enforcement/Compliance Details
Known Data Problems <https://epa.gov/resources/echo-data/known-data-problems>

Other Regulatory Reports

Air Emissions Inventory (EIS): No Information

Greenhouse Gas Emissions (eGGRT): No Information

Toxic Releases (TRI): No Information

Compliance and Emissions Data Reporting Interface (CEDRI): No Information

Facility/System Characteristics

Facility/System Characteristics

System	Statute	Identifier	Universe	Status	Areas	Permit Expiration Date	Indian Country	Latitude	Longitude
FRS		110070787484					N		

Facility Address

System	Statute	Identifier	Facility Name	Facility Address	Facility County
FRS		110070787484	AIRSTREAM OF TAMPA-AIRSTREAM OF TAMPA	4654 MCINTOSH ROAD, DOVER, FL 33527	

Facility SIC (Standard Industrial Classification) Codes

System	Identifier	SIC Code	SIC Description

No data records returned

Facility NAICS (North American Industry Classification System) Codes

System	Identifier	NAICS Code	NAICS Description

No data records returned

Facility Tribe Information

Reservation Name	Tribe Name	EPA Tribal ID	Distance to Tribe (miles)

No data records returned

Enforcement and Compliance

Compliance Monitoring History

Last 5 Years

Statute	Source ID	System	Activity Type	Compliance Monitoring Type	Lead Agency	Date	Finding (if applicable)
SDWA	*FL6296406*	*SDWIS*		*Regularly Scheduled*	*State*	*01/18/2023*	
SDWA	*FL6296406*	*SDWIS*		*Sanitary Survey, Complete*	*State*	*09/07/2021*	
SDWA	*FL6296406*	*SDWIS*		*Regularly Scheduled*	*State*	*06/11/2019*	
SDWA	*FL6296406*	*SDWIS*		*Permit (Qualification/Review/Compliance)*	*State*	*01/14/2019*	
SDWA	*FL6296406*	*SDWIS*		*Permit (Qualification/Review/Compliance)*	*State*	*12/13/2018*	

Entries in italics are not included in ECHO's Compliance Monitoring Activity counts because they are not compliance monitoring strategy <https://www.epa.gov/compliance/compliance-monitoring-programs> *activities or because they are not counted as inspections within EPA's Annual Results* <https://www.epa.gov/enforcement/enforcement-data-and-results>.

SDWA (Safe Drinking Water Act) Sanitary Survey Results (5 Years)

Source ID	Date	Type	Agency	Data Verification	Distribution	Management Operation	Finished Water Storage	Operator Compliance	Other Evaluation	Pumps	Security	Source	Financial	
FL6296406	09/07/2021	Sanitary Survey, Complete	State	M (Minor deficiencies.)	N (No deficiencies or recommendations.)	N (No deficiencies or recommendations.)	N (No deficiencies or recommendations.)	N (No deficiencies or recommendations.)		N (No deficiencies or recommendations.)		N (No deficiencies or recommendations.)		N (N reco
FL6296406	12/13/2018	Sanitary Survey, Complete	State	N (No deficiencies or recommendations.)	N (No deficiencies or recommendations.)	S (Significant deficiencies.)	N (No deficiencies or recommendations.)	N (No deficiencies or recommendations.)		N (No deficiencies or recommendations.)		N (No deficiencies or recommendations.)		N (N reco

Sanitary survey result codes:

S = Significant Deficiencies
M = Minor Deficiencies
R = Recommendations Made
N = No Deficiencies or Recommendations
X = Not Evaluated
Z = Not Applicable
D = Sanitary Defect
-- = Not Reported to EPA

Compliance Summary Data

Statute	Source ID	Current SNC (Significant Noncompliance)/HPV (High Priority Violation)	Current As Of	Qtrs with NC (Noncompliance) (of 12)	Data Last Refreshed
SDWA	FL6296406	No	09/30/2023	0	01/09/2024

Three-Year Compliance History by Quarter

Statute	Violation Type/Category		QTR 1	QTR 2	QTR 3	QTR 4	QTR 5	QTR 6	QTR 7	QTR 8	QTR 9	QTR 10	QTR 11	QTR 12	QTR 13*
SDWA (Source ID: FL6296406)			10/01-12/31/20	01/01-03/31/21	04/01-06/30/21	07/01-09/30/21	10/01-12/31/21	01/01-03/31/22	04/01-06/30/22	07/01-09/30/22	10/01-12/31/22	01/01-03/31/23	04/01-06/30/23	07/01-09/30/23	10/01-12/31/23
	Facility-Level Status		No Violation	No Violation	No Violation	No Violation	No Violation	No Violation	No Violation	No Violation	No Violation	No Violation	No Violation	No Violation	In Progress
	Category	Violation Type													

*Quarter 13 data is voluntarily entered and/or incomplete, and may not form a complete picture for that quarter. Read more <https://epa.gov/help/reports/dfr-data-dictionary#sdwacomp>

SDWA Compliance Data Last Reported: 09/30/2023

Informal Enforcement Actions

Last 5 Years

Statute	System	Source ID	Type of Action	Lead Agency	Date

No data records returned

Entries in italics are not counted as "informal enforcement actions" in EPA policies pertaining to enforcement response tools.

Formal Enforcement Actions

Last 5 Years

Statute	System	Law/ Section	Source ID	Type of Action	Case No.	Lead Agency	Case Name	Issued/ Filed Date	Settlements/ Actions	Settlement/ Action Date	Federal Penalty Assessed	State/ Local Penalty Assessed	Penalty Amount Collected	SEP Value	Comp Action Cost

No data records returned

SDWA (Safe Drinking Water Act) Violations and Enforcement Actions (5 Years)

Violations											Enforcement Actions			
Source ID	Noncompliance Period	Violation ID	Federal Rule	Contaminant	Category	Description	Measured Value	State MCL (Maximum Contaminant Level)	Federal MCL (Maximum Contaminant Level)	Status	Date	Category	Description	Agency

No data records returned

Environmental Conditions

Watersheds

12-Digit WBD (Watershed Boundary Dataset) HUC (RAD (Reach Address Database))	WBD (Watershed Boundary Dataset) Subwatershed Name (RAD (Reach Address Database))	State Water Body Name (ICIS (Integrated Compliance Information System))	Beach Closures Within Last Year	Beach Closures Within Last Two Years	Pollutants Potentially Related to Impairment	Watershed with ESA (Endangered Species Act)-listed Aquatic Species?

No data records returned

Assessed Waters From Latest State Submission (ATTAINS)

State	Report Cycle	Assessment Unit ID	Assessment Unit Name	Water Condition	Cause Groups Impaired	Drinking Water Use	Ecological Use	Fish Consumption Use	Recreation Use	Other Use

No data records returned

Air Quality Nonattainment Areas

Pollutant	Within Nonattainment Status Area?	Nonattainment Status Applicable Standard(s)	Within Maintenance Status Area?	Maintenance Status Applicable Standard(s)

No data records returned

Pollutants

Toxics Release Inventory History of Reported Chemicals Released or Transferred in Pounds per Year at Site

TRI Facility ID	Year	Air Emissions	Surface Water Discharges	Off-Site Transfers to POTWs (Publicly Owned Treatment Works)	Underground Injections	Disposal to Land	Total On-Site Releases	Total Off-Site Transfers

No data records returned

Toxics Release Inventory Total Releases and Transfers in Pounds by Chemical and Year

Chemical Name

No data records returned

SDWA (Safe Drinking Water Act) Lead and Copper (5 Years)

Source ID	Contaminant	Sample Dates	90th Percentile Sample Concentrations	Action Level	Health-Based Violations
FL6296406	Lead	2022-01-01 - 2022-12-01	0 mg/L	0.015 mg/L	--
FL6296406	Lead	2019-07-01 - 2019-12-01	0 mg/L		
FL6296406	Lead	2019-01-01 - 2019-06-01	0 mg/L		
FL6296406	Copper	--	No data records returned.	1.3 mg/L	

Community

Environmental Justice

This section shows indexes from EJScreen, EPA's screening tool for environmental justice (EJ) concerns. EPA uses these indexes to identify geographic areas that may warrant further consideration or analysis for potential EJ concerns. Use of these indexes does not designate an area as an "EJ community" or "EJ facility." EJScreen provides screening level indicators, not a determination of the existence or absence of EJ concerns. For more information, see the EJScreen home page.

No valid spatial coordinate is available for this facility.

Demographic Profile of Surrounding Area (1-Mile Radius)

This section provides demographic information regarding the community surrounding the facility. ECHO compliance data alone are not sufficient to determine whether violations at a particular facility had negative impacts on public health or the environment. Statistics are based upon the 2010 U.S. Census and 2017 - 2021 American Community Survey (ACS) 5-year Summary and are accurate to the extent that the facility latitude and longitude listed below are correct. EPA's spatial processing methodology considers the overlap between the selected radii and the census blocks (for U.S. Census demographics) and census block groups (for ACS demographics) in determining the demographics surrounding the facility. For more detail about this methodology, see the DFR Data Dictionary <https://epa.gov/help/reports/dfr-data-dictionary#demographic>.

No demographic profile information available for this facility.

DRAFT

FRS Facility Detail Report

AIRSTREAM OF TAMPA-AIRSTREAM OF TAMPA

EPA Registry Id: 110070787484
4654 MCINTOSH ROAD
DOVER, FL 33527

There is no valid (quality assured) locational data currently available in the FRS database for this facility.

Facility Registry Service Links:

- Facility Registry Service (FRS) Overview
- FRS Facility Query
- FRS Organization Query
- EZ Query
- FRS Physical Data Model
- FRS Geospatial Model

Report an Error

Environmental Interests

Information System	System Facility Name	Information System Id/Report Link	Environmental Interest Type	Data Source	Last Updated Date	Supplemental Environmental Interests:
SAFE DRINKING WATER INFORMATION SYSTEM	AIRSTREAM OF TAMPA-AIRSTREAM OF TAMPA	FL6296406 539386296406	WATER TREATMENT PLANT	SFDW		
SAFE DRINKING WATER INFORMATION SYSTEM	AIRSTREAM OF TAMPA	FL6296406	NON-TRANSIENT NON-COMMUNITY WATER SYSTEM	SFDW		

Additional EPA Reports:

Standard Industrial Classification Codes (SIC)

No SIC Codes returned.

National Industry Classification System Codes (NAICS)

No NAICS Codes returned.

Facility Codes and Flags

EPA Region:	04
Duns Number:	
Congressional District Number:	
Legislative District Number:	
HUC Code/Watershed:	
US Mexico Border Indicator:	
Federal Facility:	NO
Tribal Land:	

Facility Mailing Addresses

Affiliation Type	Delivery Point	City Name	State	Postal Code	Information System
ADMINISTRATIVE CONTACT	4654 MCINTOSH ROAD	DOVER	FL	33527	SFDW
ADMINISTRATIVE CONTACT	4656 MCINTOSH ROAD	DOVER	FL	33527	SFDW

Alternative Names

No Alternative Names returned.

Contacts

Affiliation Type	Full Name	Office Phone	Information System	Mailing Address
ADMINISTRATIVE CONTACT	RV ONE SUPERSTORES INC	813-659-0008x	SFDW	View
ADMINISTRATIVE CONTACT	RV ONE SUPERSTORES INC	813-659-0008x	SFDW	View

Organizations

No Organizations returned.

Query executed on: MAR-22-2024

Last updated on September 24, 2015

Related Topics: Envirofacts

FRS

FRS Facility Detail Report

TAMPA RV

EPA Registry Id: 110070064317
4730 MCINTOSH RD
DOVER, FL 33527

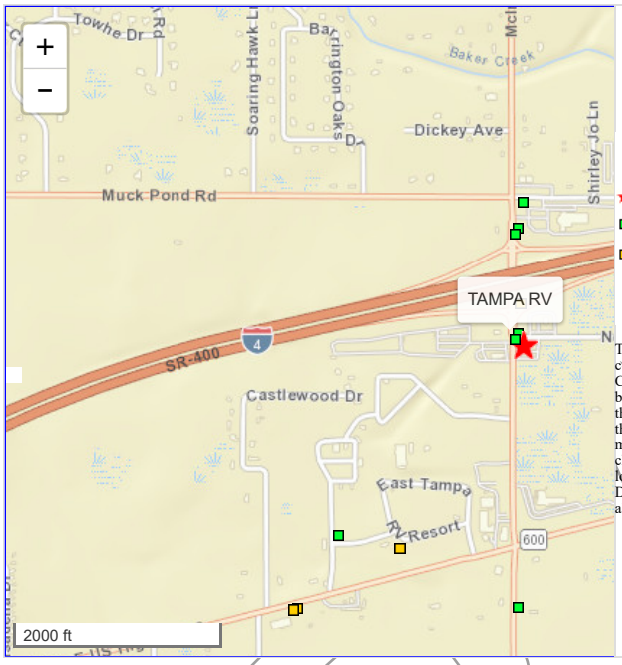

Legend

- Selected Facility
- EPA Facility of Interest
- State/Tribe Facility of Interest

The facility locations displayed come from the FRS Spatial Coordinates tables. They are the best representative locations for the displayed facilities based on the accuracy of the collection method and quality assurance checks performed against each location. The North American Datum of 1983 is used to display all coordinates.

Facility Registry Service Links:

- Facility Registry Service (FRS) Overview
- FRS Facility Query
- FRS Organization Query
- EZ Query
- FRS Physical Data Model
- FRS Geospatial Model

Report an Error

Environmental Interests

Information System	System Facility Name	Information System Id/Report Link	Environmental Interest Type	Data Source	Last Updated Date	Supplemental Environmental Interests:
NATIONAL POLLUTANT DISCHARGE ELIMINATION SYSTEM (ICIS-NPDES)	TAMPA RV	FLR20BE85	STORM WATER CONSTRUCTION	ICIS	02/20/2017	**ICIS-** ENFORCEMENT/COMPLIANCE ACTIVITY
NATIONAL POLLUTANT DISCHARGE ELIMINATION SYSTEM (ICIS-NPDES)	TAMPA RV	FLR20BE85	ICIS-NPDES NON-MAJOR	ICIS	02/20/2017	**ICIS-** ENFORCEMENT/COMPLIANCE ACTIVITY

Additional EPA Reports: MyEnvironment Enforcement and Compliance Site Demographics Facility Coordinates Viewer Environmental Justice Map Viewer Watershed Report

Standard Industrial Classification Codes (SIC)

No SIC Codes returned.

Facility Codes and Flags

EPA Region:	04
Duns Number:	
Congressional District Number:	15
Legislative District Number:	
HUC Code/Watershed:	03100205 / HILLSBOROUGH
US Mexico Border Indicator:	
Federal Facility:	NO
Tribal Land:	

Alternative Names

No Alternative Names returned.

Organizations

No Organizations returned.

National Industry Classification System Codes (NAICS)

No NAICS Codes returned.

Facility Mailing Addresses

No Facility Mailing Addresses returned.

Contacts

Affiliation Type	Full Name	Office Phone	Information System	Mailing Address
PRIMARY CONTACT	JAY JACKSON	4078981511	NPDES	
PRIMARY CONTACT	DONALD STROLLO		NPDES	

Query executed on: MAR-22-2024

RECREATION WORLD
4730 MCINTOSH
DOVER, FL 33527

Inquiry Number:
March 22, 2024

EDR Site Report™

DRAFT

6 Armstrong Road, 4th floor
Shelton, CT 06484
Toll Free: 800.352.0050
www.edrnet.com

TABLE OF CONTENTS

The EDR-Site Report™ is a comprehensive presentation of government filings on a facility identified in a search of federal, state and local environmental databases.

Section 1: Facility Detail Reports . . . . . Page 3

All available detailed information from databases where sites are identified.

Section 2: Databases and Update Information. . . . . Page 4

Name, source, update dates, contact phone number and description of each of the databases for this report.

Thank you for your business.
Please contact EDR at 1-800-352-0050
with any questions or comments.

Disclaimer - Copyright and Trademark Notice

This report contains information obtained from a variety of public and other sources reasonably available to Environmental Data Resources , Inc. It cannot be concluded from this Report that coverage information for the target and surrounding properties does not exist from other sources. **NO WARRANTY EXPRESSED OR IMPLIED, IS MADE WHATSOEVER IN CONNECTION WITH THIS REPORT. ENVIRONMENTAL DATA RESOURCES, INC. SPECIFICALLY DISCLAIMS THE MAKING OF ANYSUCH WARRANTIES, INCLUDING WITHOUT LIMITATION, MERCHANTABILITY OR FITNESS FOR A PARTICULAR USE OR PURPOSE. ALL RISK IS ASSUMED BY THE USER. IN NO EVENT SHALL ENVIRONMENTAL DATA RESOURCES, INC. BE LIABLE TO ANYONE, WHETHER ARISING OUT OF ERRORS OR OMISSIONS, NEGLIGENCE, ACCIDENT OR ANY OTHER CAUSE, FOR ANY LOSS OR DAMAGE, INCLUDING, WITHOUT LIMITATION, SPECIAL, INCIDENTAL, CONSEQUENTIAL, OR EXEMPLARY DAMAGES.ANY LIABILITY ON THE PART OF ENVIRONMENTAL DATA RESOURCES, INC. IS STRICTLY LIMITED TO A REFUND OF THE AMOUNT PAID FOR THIS REPORT.**Purchaser accepts this report "AS IS". Any analyses, estimates, ratings, or risk codes provided in this report are provided for illustrative purposes only, and are not intended to provide, nor should they be interpreted as providing any facts regarding, or prediction or forecast of, any environmental risk for any property. Only a Phase I Environmental Site Assesment performed by an environmental professional can produce information regarding the environmental risk for any property. Additionally, the information provided in this Report is not to be construed as legal advice.

Copyright 2020 by Environmental Data Resources, Inc. All rights reserved. Reproduction in any media or format, in whole or in part, of any report or map of Environmental Data Resources, Inc., or its affiliates, is prohibited without prior written permission.

EDR and its logos (including Sanborn and Sanborn Map) are trademarks of Environmental Data Resources, Inc. or its affiliates. All other trademarks used herein are the property of their respective owners.

SECTION 1: FACILITY DETAIL REPORTS

RECREATION WORLD
4730 MCINTOSH
DOVER, FL 33527
EDR ID #S130140522

Databases:
HAZ WASTE: Hazardous Waste Information Listing

HAZ WASTE:

Facility ID:	36887
Name:	RECREATION WORLD
Address:	4730 MCINTOSH
City,State,Zip:	DOVER, FL 33527
County:	HILLSBOROUGH
Telephone:	(813)659-1520
Email:	Not reported
Status:	O - OUT OF BUSINESS
Generator Status:	- Unverified Generator Status
EPA ID:	Not reported
Other ID:	Not reported
Old Facility ID:	2901526
SIC:	7539 - SERVICES - AUTOMOTIVE REPAIR SHOPS, NEC
Verified:	P - VERIFICATION BY PHONE CALL
Verified Date:	12/30/1996
Hazardous Waste LBS/YEAR:	0
Wastes:	0

DRAFT

SECTION 2: DATABASES AND UPDATE DATES

To maintain currency of the following federal, state and local databases, EDR contacts the appropriate government agency on a monthly or quarterly basis as required.

Elapsed ASTM days: Provides confirmation that this report meets or exceeds the 90-day updating requirement of the ASTM standard.

DATABASES FOUND IN THIS REPORT

FL HAZ WASTE: Hazardous Waste Information Listing
Source: Department of Environmental Protection
Telephone: 850-245-8705
The records in this data set are generated by county SQG Assessment, Notification and Verification Programs on-site surveys (see 403.7225 FS). The waste records are wastes observed during county inspections. Even though this state program targets SQGs and VSQGs for outreach, some counties choose to additionally look at their LQGs.

Date of Government Version: 11/10/2023
Database Release Frequency: Quarterly
Date of Last EDR Contact: 02/13/2024
Date of Next Scheduled Update: 05/27/2024

DRAFT

Appendix D
Wetlands Map, FEMA Map, and Soil Survey Map

DRAFT

U.S. Fish and Wildlife Service

National Wetlands Inventory

McIntosh Road from South of US 92 to Nor

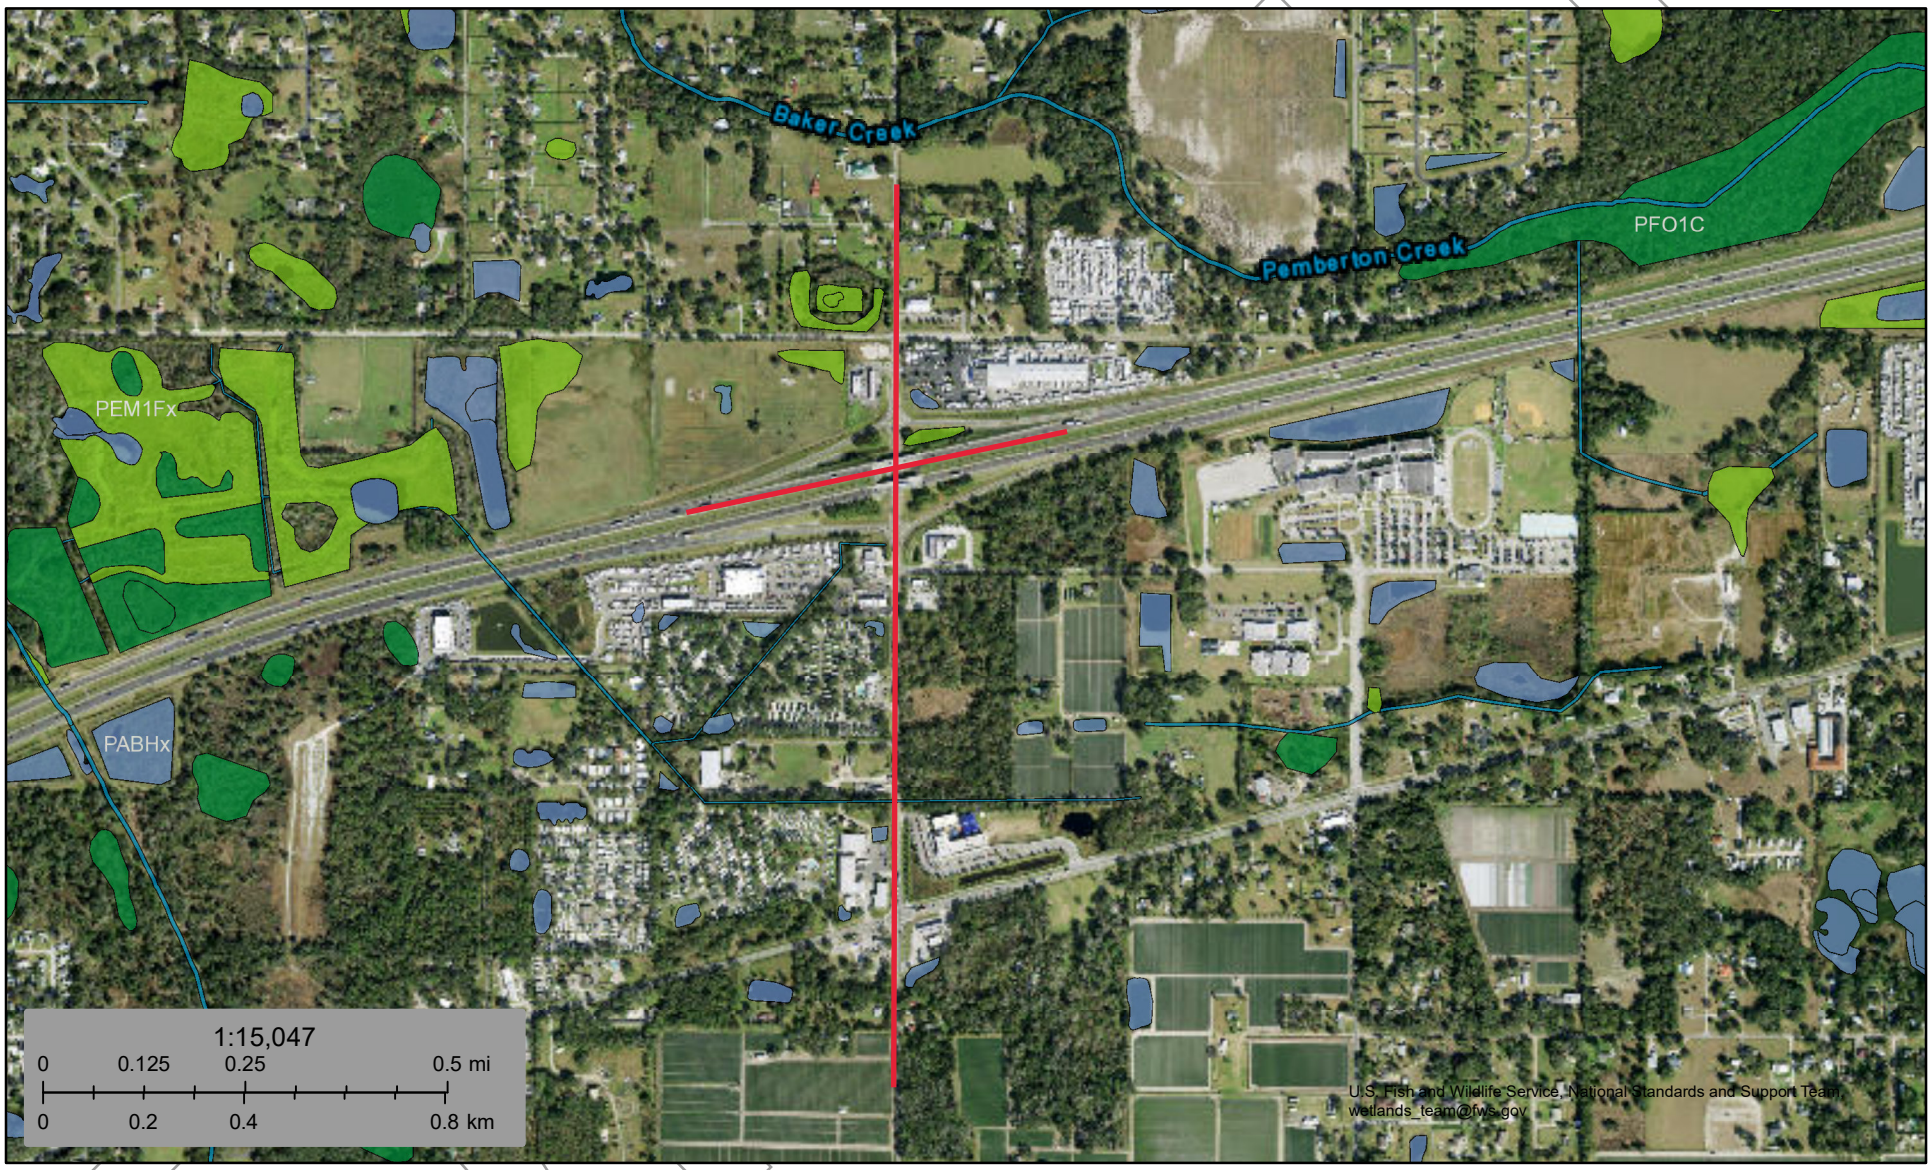

March 13, 2024

Wetlands

- Estuarine and Marine Deepwater
- Estuarine and Marine Wetland
- Freshwater Emergent Wetland
- Freshwater Forested/Shrub Wetland
- Freshwater Pond
- Lake
- Other
- Riverine

This map is for general reference only. The US Fish and Wildlife Service is not responsible for the accuracy or currentness of the base data shown on this map. All wetlands related data should be used in accordance with the layer metadata found on the Wetlands Mapper web site.

- Approximate location of proposed SMF
- Project corridor

National Wetlands Inventory (NWI)
This page was produced by the NWI mapper

National Flood Hazard Layer FIRMette

FEMA

82°14'59"W 28°1'46"N

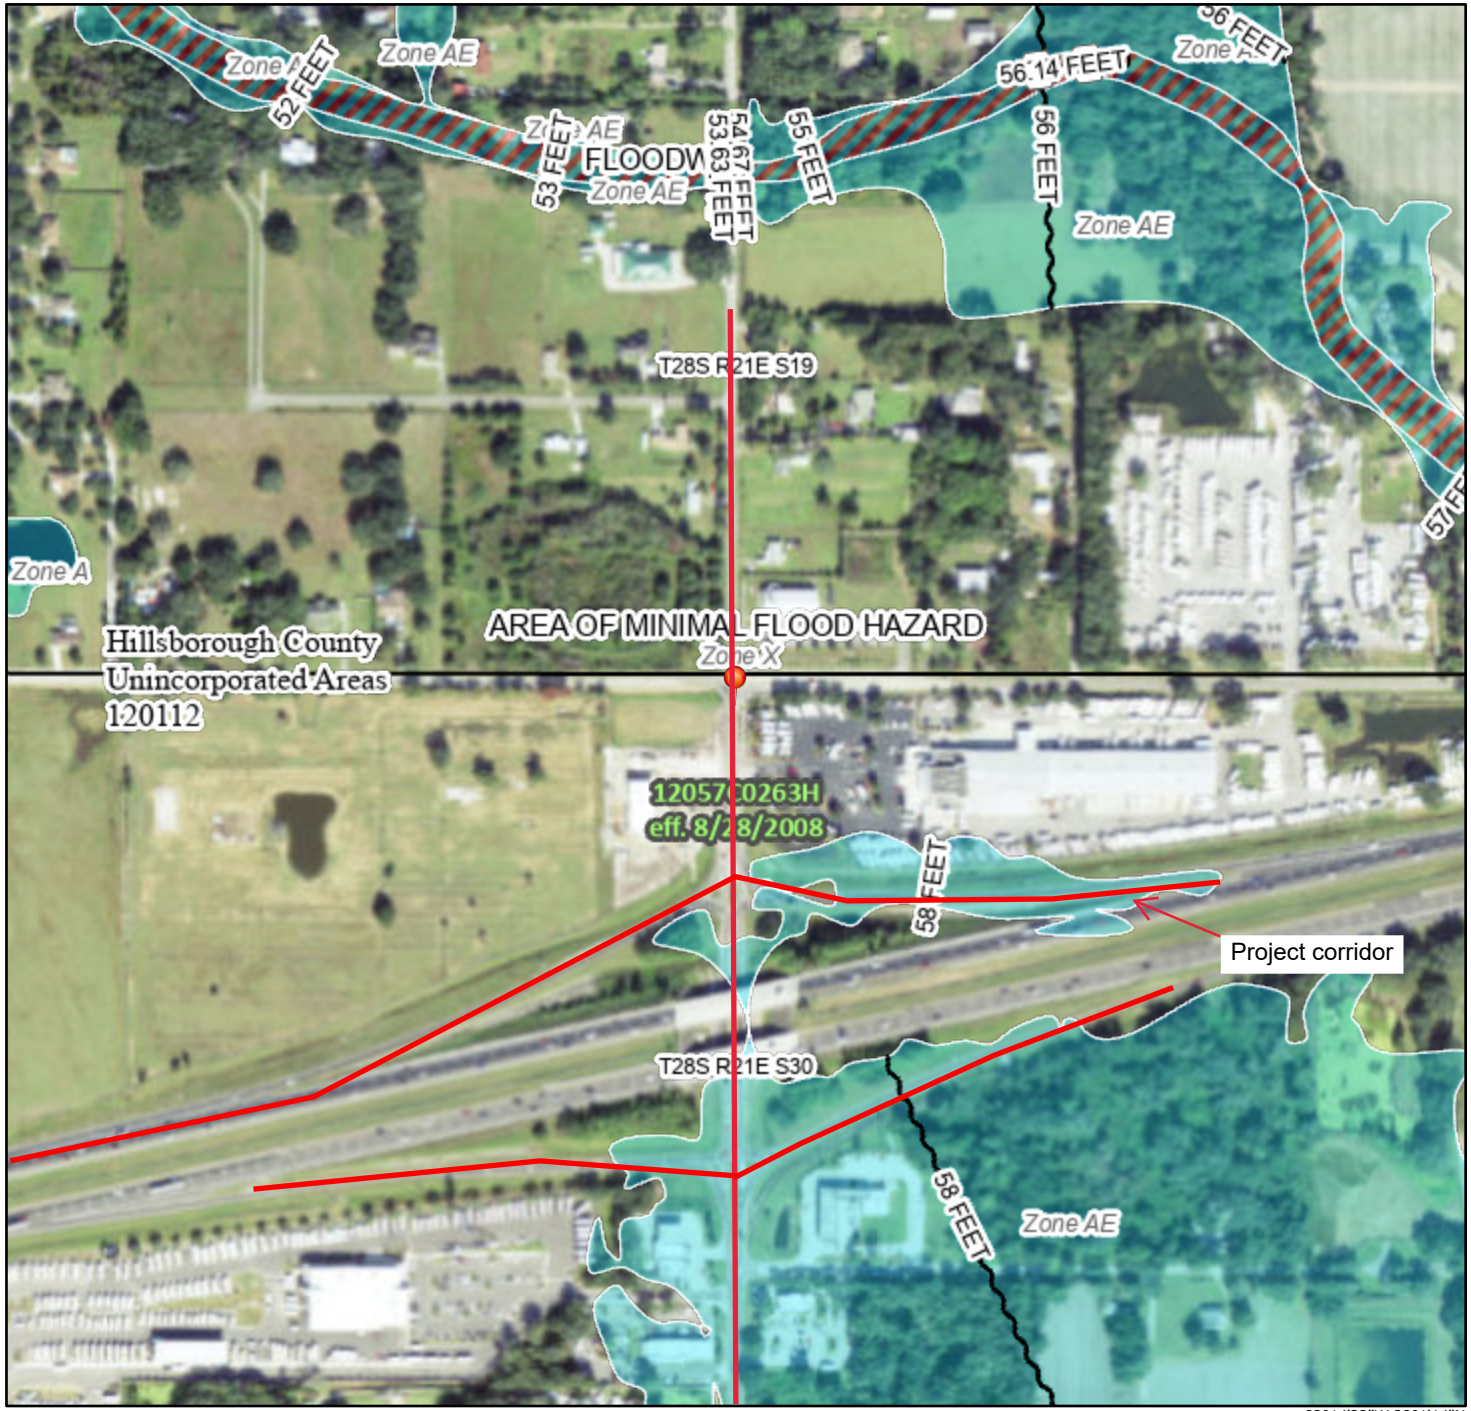

82°14'22"W 28°1'14"N

0 250 500 1,000 1,500 2,000 Feet

1:6,000

Basemap Imagery Source: USGS National Map 2023

Legend

SEE FIS REPORT FOR DETAILED LEGEND AND INDEX MAP FOR FIRM PANEL LAYOUT

SPECIAL FLOOD HAZARD AREAS
- Without Base Flood Elevation (BFE) *Zone A, V, A99*
- With BFE or Depth *Zone AE, AO, AH, VE, AR*
- Regulatory Floodway

OTHER AREAS OF FLOOD HAZARD
- 0.2% Annual Chance Flood Hazard, Areas of 1% annual chance flood with average depth less than one foot or with drainage areas of less than one square mile *Zone X*
- Future Conditions 1% Annual Chance Flood Hazard *Zone X*
- Area with Reduced Flood Risk due to Levee. See Notes. *Zone X*
- Area with Flood Risk due to Levee *Zone D*

OTHER AREAS
- NO SCREEN Area of Minimal Flood Hazard *Zone X*
- Effective LOMRs
- Area of Undetermined Flood Hazard *Zone D*

GENERAL STRUCTURES
- Channel, Culvert, or Storm Sewer
- Levee, Dike, or Floodwall

OTHER FEATURES
- 20.2 / 17.5 Cross Sections with 1% Annual Chance Water Surface Elevation
- Coastal Transect
- Base Flood Elevation Line (BFE)
- Limit of Study
- Jurisdiction Boundary
- Coastal Transect Baseline
- Profile Baseline
- Hydrographic Feature

MAP PANELS
- Digital Data Available
- No Digital Data Available
- Unmapped

N

The pin displayed on the map is an approximate point selected by the user and does not represent an authoritative property location.

This map complies with FEMA's standards for the use of digital flood maps if it is not void as described below. The basemap shown complies with FEMA's basemap accuracy standards

The flood hazard information is derived directly from the authoritative NFHL web services provided by FEMA. This map was exported on 3/13/2024 at 4:35 PM and does not reflect changes or amendments subsequent to this date and time. The NFHL and effective information may change or become superseded by new data over time.

This map image is void if the one or more of the following map elements do not appear: basemap imagery, flood zone labels, legend, scale bar, map creation date, community identifiers, FIRM panel number, and FIRM effective date. Map images for unmapped and unmodernized areas cannot be used for regulatory purposes.

National Flood Hazard Layer FIRMette

FEMA

82°15'W 28°1'24"N

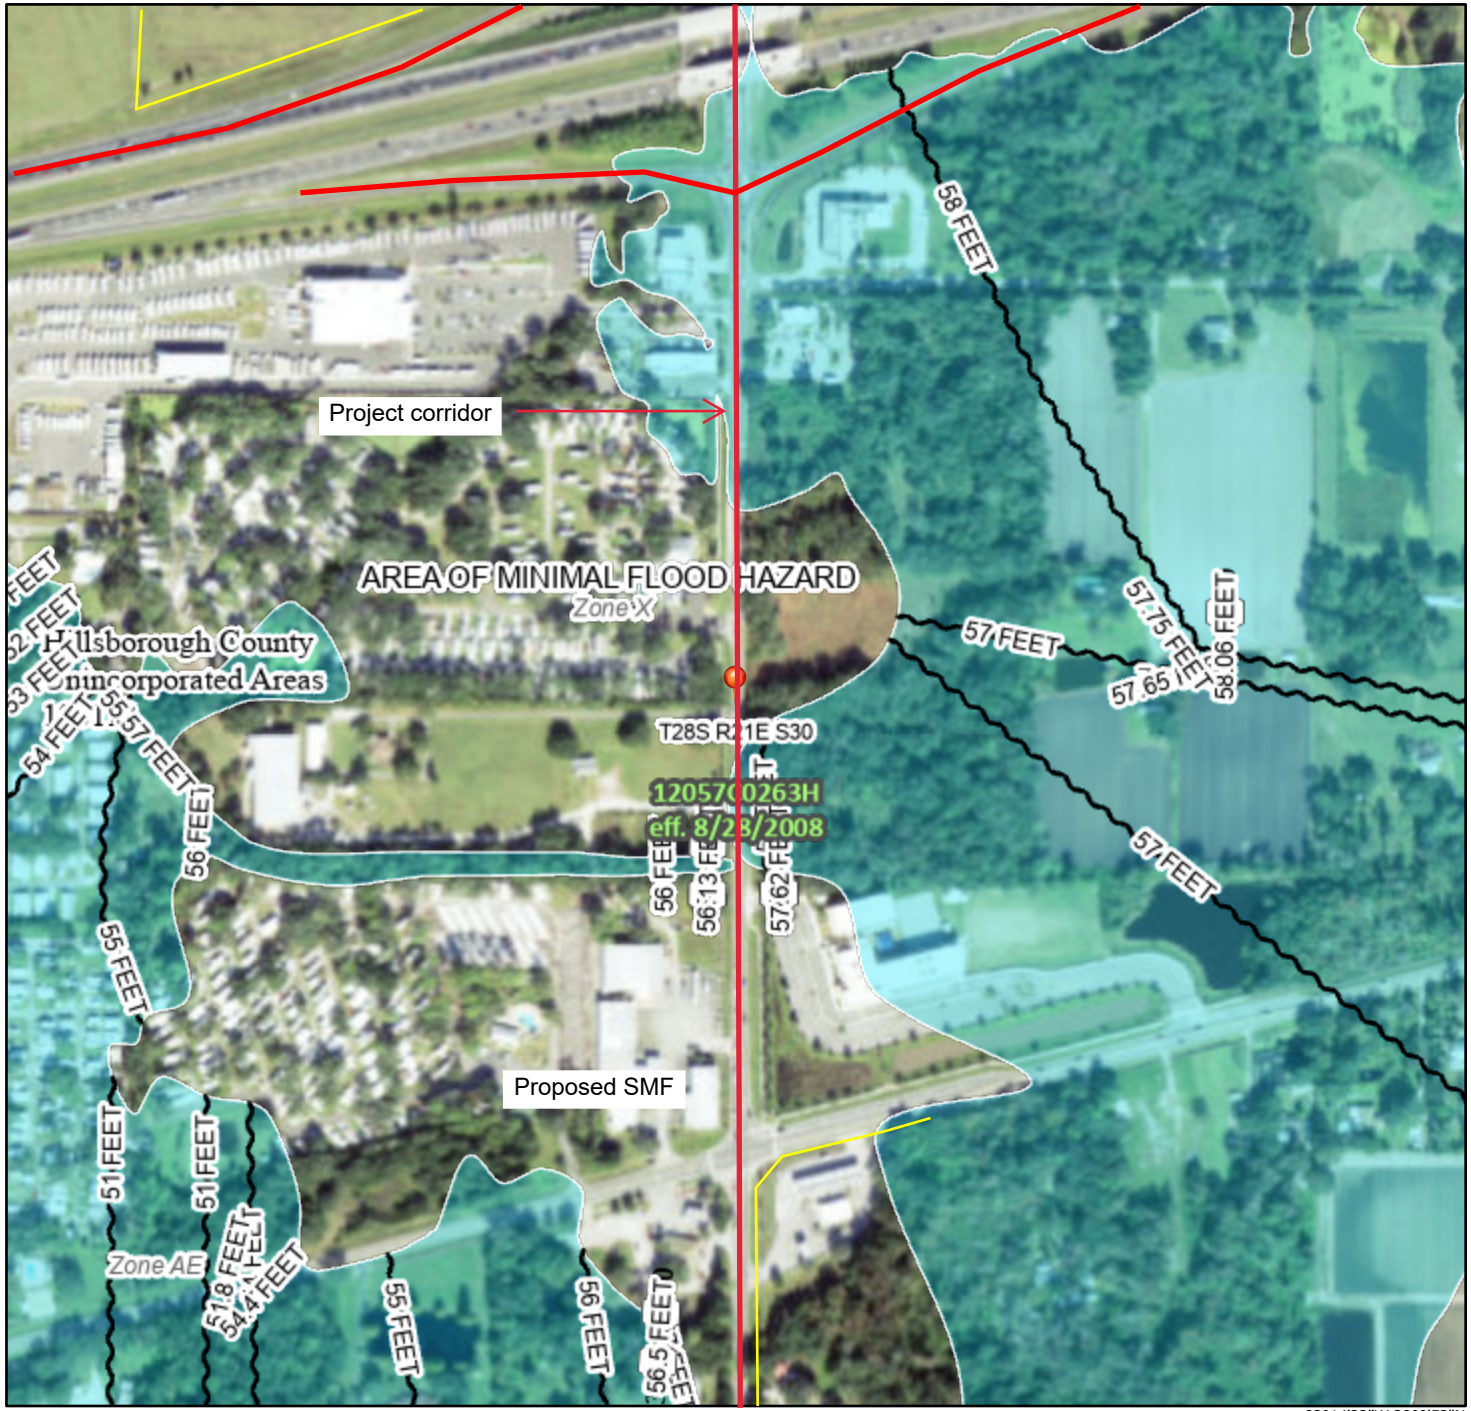

0 250 500 1,000 1,500 2,000 Feet

1:6,000

82°14'22"W 28°0'52"N

Basemap Imagery Source: USGS National Map 2023

Legend

SEE FIS REPORT FOR DETAILED LEGEND AND INDEX MAP FOR FIRM PANEL LAYOUT

SPECIAL FLOOD HAZARD AREAS
- Without Base Flood Elevation (BFE) *Zone A, V, A99*
- With BFE or Depth *Zone AE, AO, AH, VE, AR*
- Regulatory Floodway

OTHER AREAS OF FLOOD HAZARD
- 0.2% Annual Chance Flood Hazard, Areas of 1% annual chance flood with average depth less than one foot or with drainage areas of less than one square mile *Zone X*
- Future Conditions 1% Annual Chance Flood Hazard *Zone X*
- Area with Reduced Flood Risk due to Levee. See Notes. *Zone X*
- Area with Flood Risk due to Levee *Zone D*

OTHER AREAS
- NO SCREEN Area of Minimal Flood Hazard *Zone X*
- Effective LOMRs
- Area of Undetermined Flood Hazard *Zone D*

GENERAL STRUCTURES
- Channel, Culvert, or Storm Sewer
- Levee, Dike, or Floodwall

OTHER FEATURES
- 20.2 Cross Sections with 1% Annual Chance
- 17.5 Water Surface Elevation
- Coastal Transect
- 513 Base Flood Elevation Line (BFE)
- Limit of Study
- Jurisdiction Boundary
- Coastal Transect Baseline
- Profile Baseline
- Hydrographic Feature

MAP PANELS
- Digital Data Available
- No Digital Data Available
- Unmapped

N

The pin displayed on the map is an approximate point selected by the user and does not represent an authoritative property location.

This map complies with FEMA's standards for the use of digital flood maps if it is not void as described below. The basemap shown complies with FEMA's basemap accuracy standards

The flood hazard information is derived directly from the authoritative NFHL web services provided by FEMA. This map was exported on 3/13/2024 at 4:35 PM and does not reflect changes or amendments subsequent to this date and time. The NFHL and effective information may change or become superseded by new data over time.

This map image is void if the one or more of the following map elements do not appear: basemap imagery, flood zone labels, legend, scale bar, map creation date, community identifiers, FIRM panel number, and FIRM effective date. Map images for unmapped and unmodernized areas cannot be used for regulatory purposes.

FEMA's National Flood Hazard Layer (NFHL) Viewer with Web AppBuilder for ArcGIS

Find address or place

Zone A
Zone AE
1-PERCENT-ANNUAL-CHANCE FLOOD DISCHARGE CONTAINED IN STRUCTURE
Hillsborough County Unincorporated Areas 120112
12057C0245H eff. 8/28/2008
12057C0263H eff. 8/28/2008
LIMIT OF STUDY
Project corridor
600ft
-82.248 28.026 Degrees
USGS The National Map: Orthoimagery. Data re

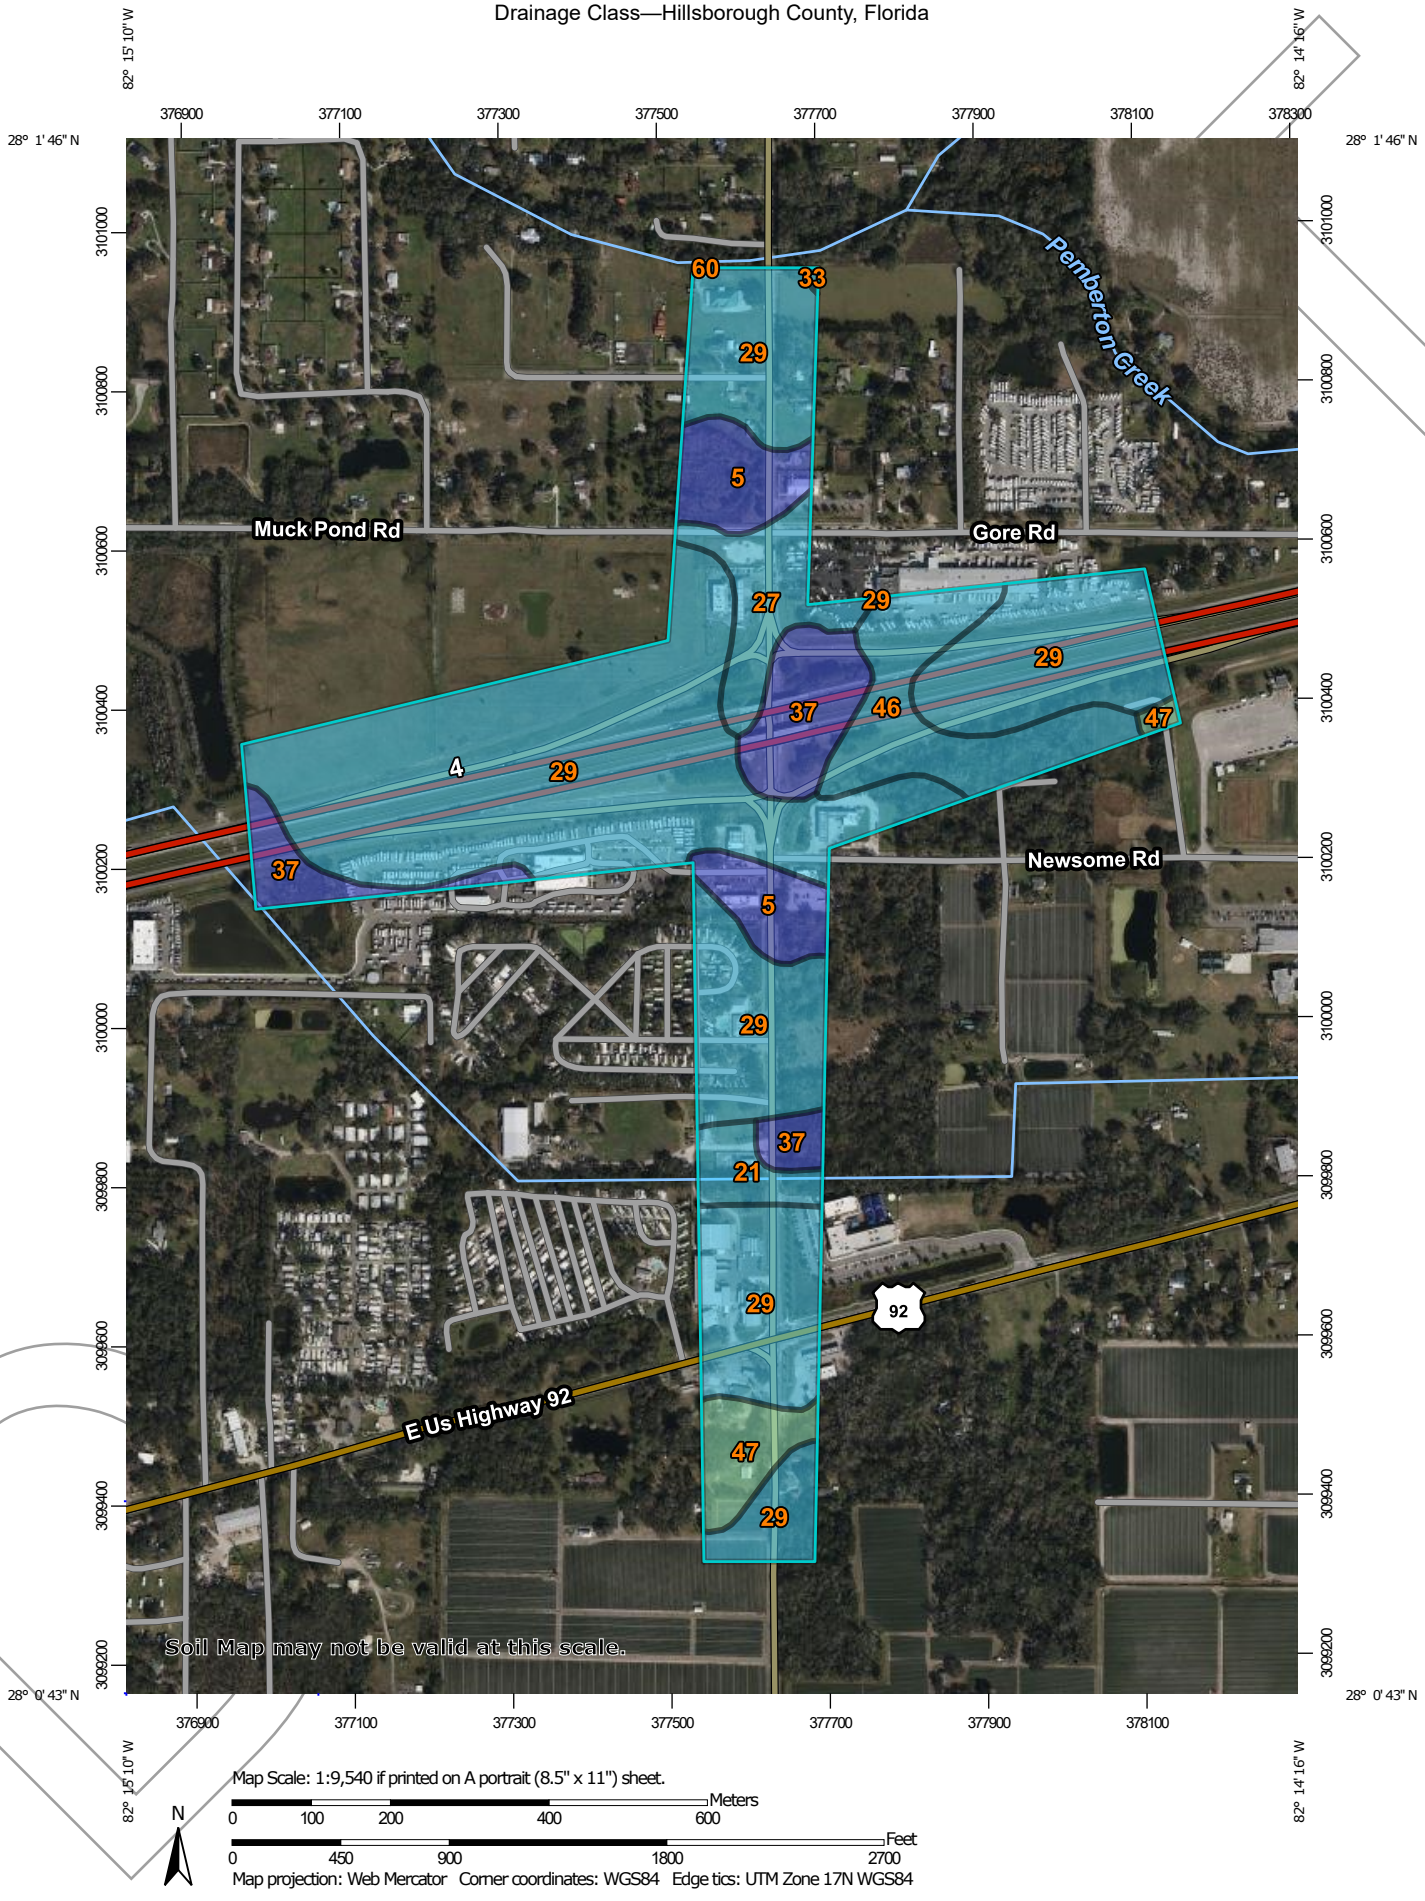
82° 15' 10" W
82° 14' 16" W
376900
377100
377300
377500
377700
377900
378100
378300
28° 1' 46" N
28° 0' 43" N
3101000
3100800
3100600
3100400
3100200
3100000
3099800
3099600
3099400
3099200
Pemberton Creek
Muck Pond Rd
Gore Rd
Newsome Rd
E Us Highway 92
92
60
33
29
5
27
29
29
37
46
47
4
29
37
5
29
37
21
29
47
29
Soil Map may not be valid at this scale.
Map Scale: 1:9,540 if printed on A portrait (8.5" x 11") sheet.
N
Meters
0
100
200
400
600
Feet
0
450
900
1800
2700
Map projection: Web Mercator Corner coordinates: WGS84 Edge tics: UTM Zone 17N WGS84

MAP LEGEND

Area of Interest (AOI)

Area of Interest (AOI)

Soils

Soil Rating Polygons

- Excessively drained
- Somewhat excessively drained
- Well drained
- Moderately well drained
- Somewhat poorly drained
- Poorly drained
- Very poorly drained
- Subaqueous
- Not rated or not available

Soil Rating Lines

- Excessively drained
- Somewhat excessively drained
- Well drained
- Moderately well drained
- Somewhat poorly drained
- Poorly drained
- Very poorly drained
- Subaqueous
- Not rated or not available

Soil Rating Points

- Excessively drained
- Somewhat excessively drained
- Well drained
- Moderately well drained
- Somewhat poorly drained
- Poorly drained
- Very poorly drained
- Subaqueous
- Not rated or not available

Water Features

- Streams and Canals

Transportation

- Rails
- Interstate Highways
- US Routes
- Major Roads
- Local Roads

Background

- Aerial Photography

MAP INFORMATION

The soil surveys that comprise your AOI were mapped at 1:20,000.

Warning: Soil Map may not be valid at this scale.

Enlargement of maps beyond the scale of mapping can cause misunderstanding of the detail of mapping and accuracy of soil line placement. The maps do not show the small areas of contrasting soils that could have been shown at a more detailed scale.

Please rely on the bar scale on each map sheet for map measurements.

Source of Map: Natural Resources Conservation Service
Web Soil Survey URL:
Coordinate System: Web Mercator (EPSG:3857)

Maps from the Web Soil Survey are based on the Web Mercator projection, which preserves direction and shape but distorts distance and area. A projection that preserves area, such as the Albers equal-area conic projection, should be used if more accurate calculations of distance or area are required.

This product is generated from the USDA-NRCS certified data as of the version date(s) listed below.

Soil Survey Area: Hillsborough County, Florida
Survey Area Data: Version 23, Aug 28, 2023

Soil map units are labeled (as space allows) for map scales 1:50,000 or larger.

Date(s) aerial images were photographed: Mar 1, 2023—Sep 1, 2023

The orthophoto or other base map on which the soil lines were compiled and digitized probably differs from the background imagery displayed on these maps. As a result, some minor shifting of map unit boundaries may be evident.

Drainage Class

Map unit symbol	Map unit name	Rating	Acres in AOI	Percent of AOI
5	Basinger, Holopaw, and Samsula soils, depressional	Very poorly drained	8.5	6.7%
21	Immokalee fine sand, 0 to 2 percent slopes	Poorly drained	2.8	2.2%
27	Malabar fine sand, 0 to 2 percent slopes	Poorly drained	6.2	4.9%
29	Myakka fine sand, 0 to 2 percent slopes	Poorly drained	83.7	65.9%
33	Ona fine sand, 0 to 2 percent slopes	Poorly drained	0.1	0.1%
37	Paisley fine sand, depressional	Very poorly drained	10.6	8.4%
46	St. Johns fine sand	Poorly drained	10.8	8.5%
47	Seffner fine sand, 0 to 2 percent slopes	Somewhat poorly drained	4.3	3.4%
60	Winder fine sand, frequently flooded	Poorly drained	0.0	0.0%
Totals for Area of Interest			**127.0**	**100.0%**

Description

"Drainage class (natural)" refers to the frequency and duration of wet periods under conditions similar to those under which the soil formed. Alterations of the water regime by human activities, either through drainage or irrigation, are not a consideration unless they have significantly changed the morphology of the soil. Seven classes of natural soil drainage are recognized-excessively drained, somewhat excessively drained, well drained, moderately well drained, somewhat poorly drained, poorly drained, and very poorly drained. These classes are defined in the "Soil Survey Manual."

Rating Options

Aggregation Method: Dominant Condition

Component Percent Cutoff: None Specified

Tie-break Rule: Higher