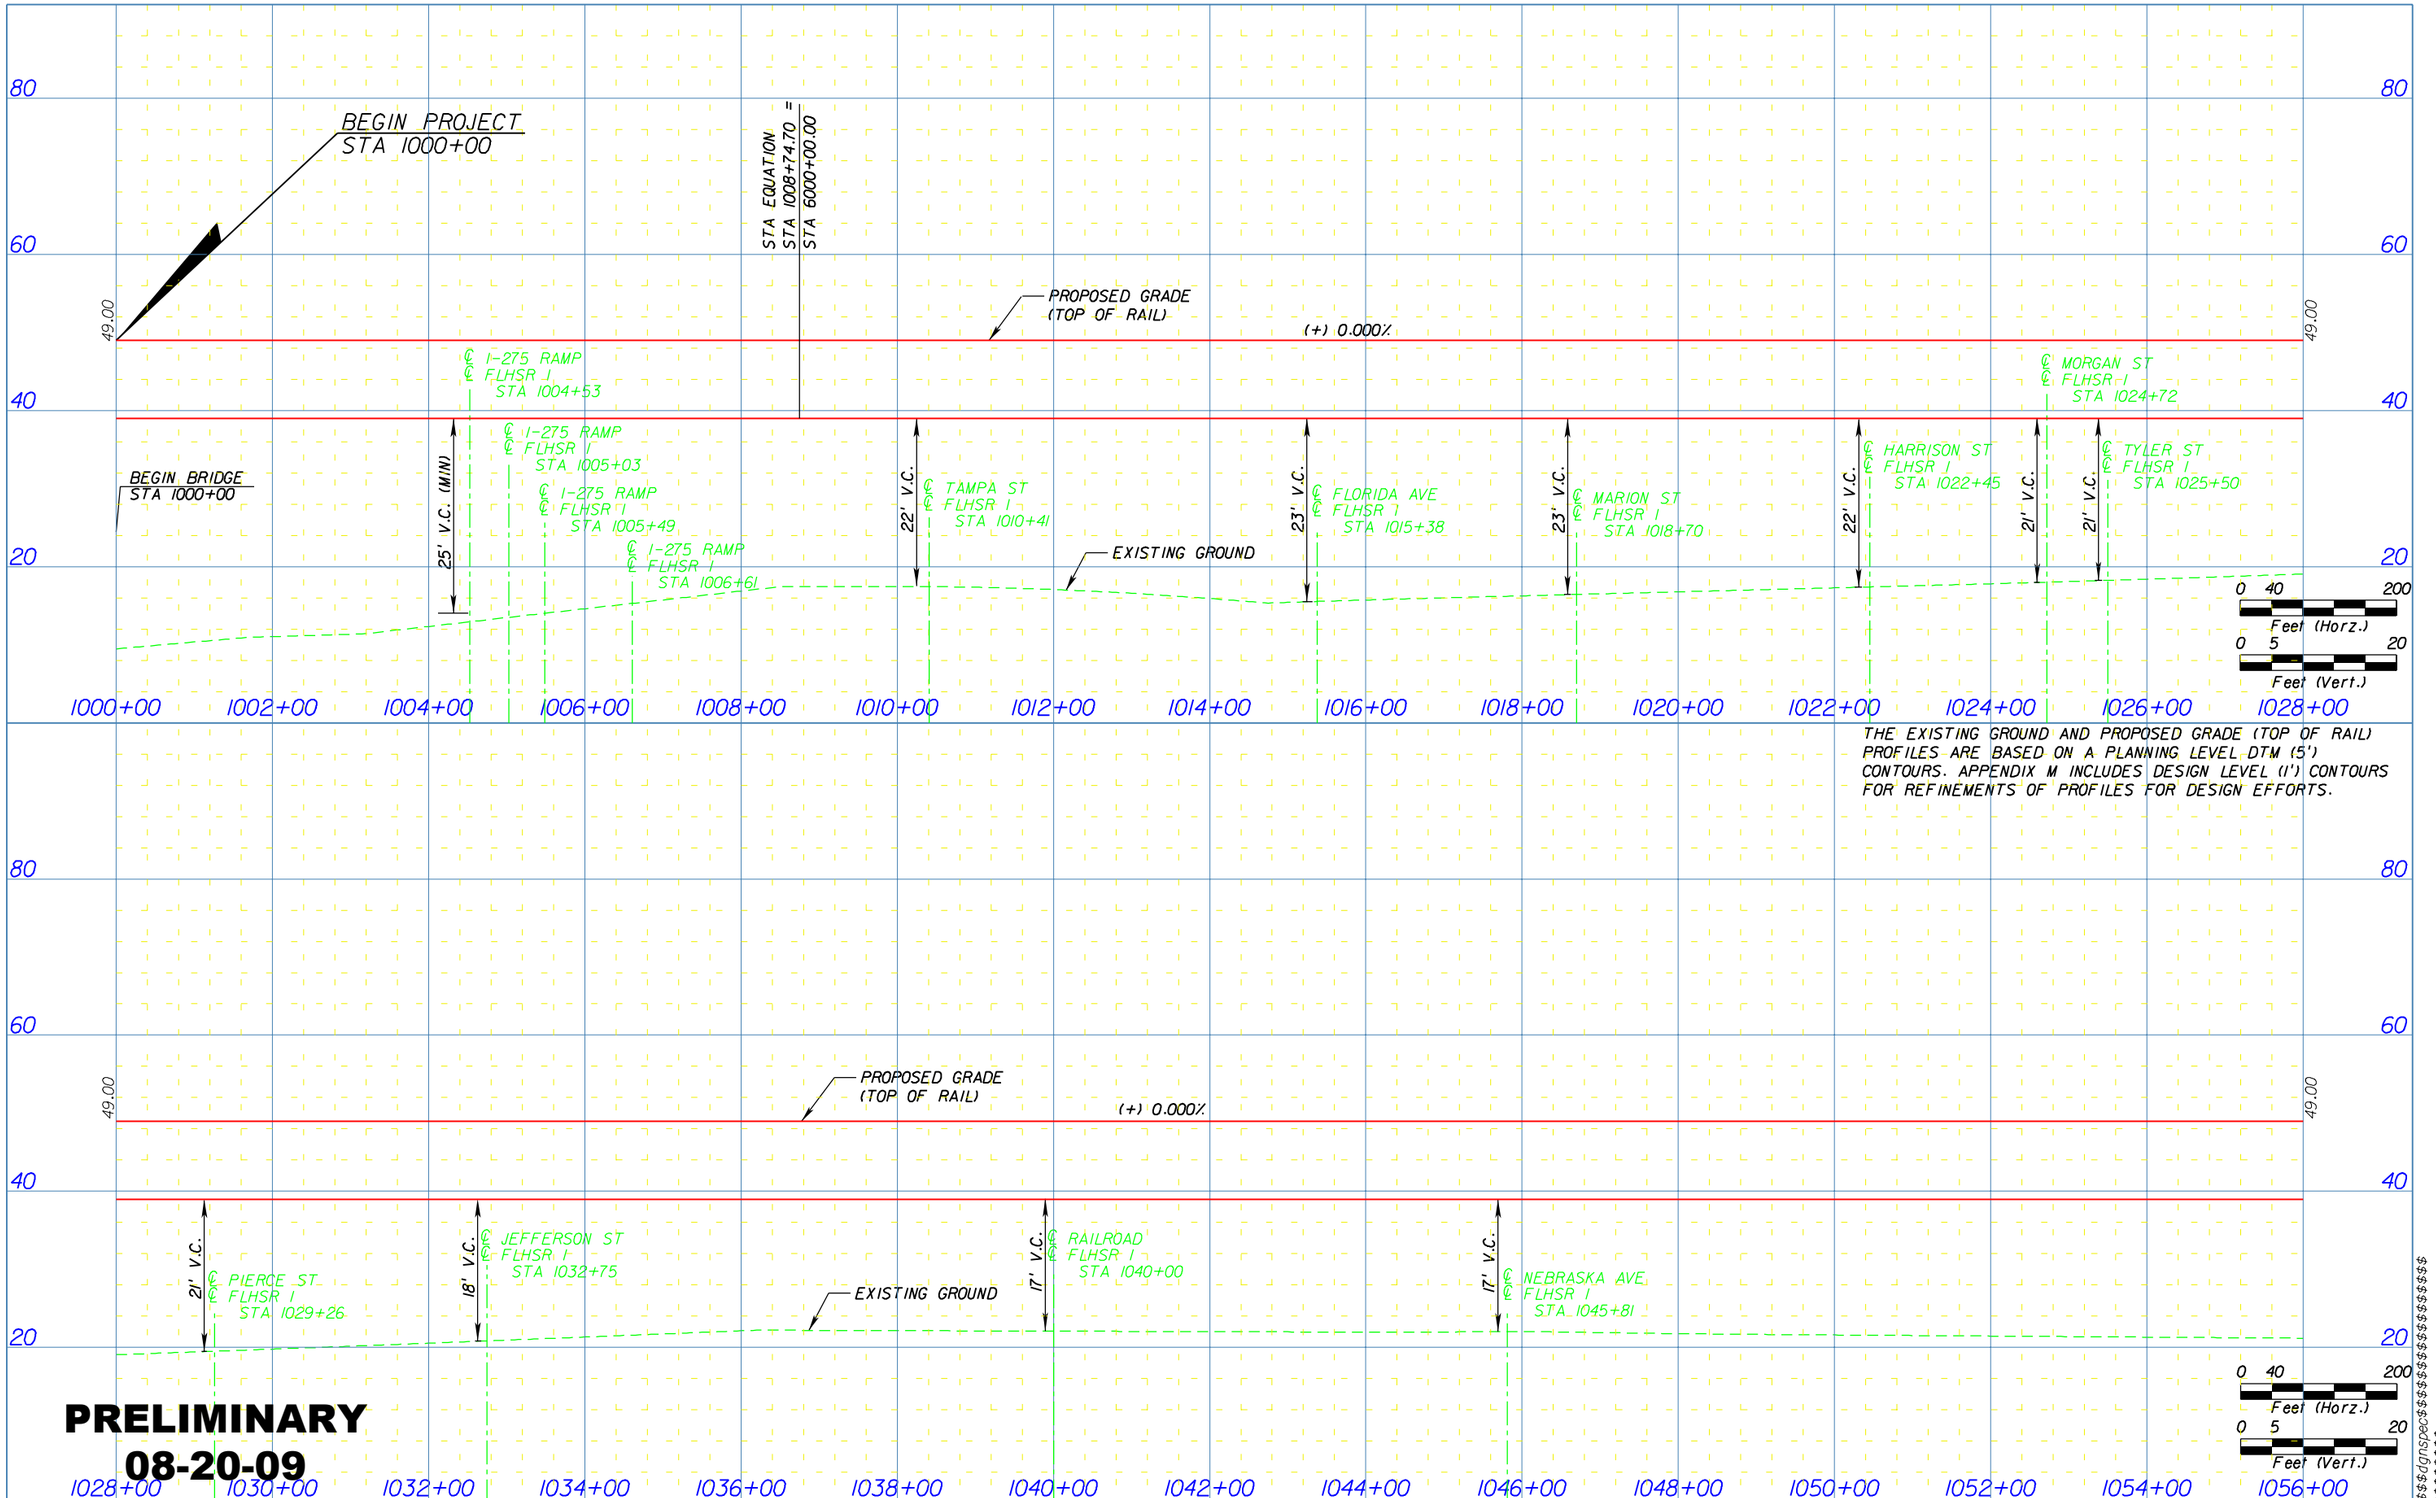

THE EXISTING GROUND AND PROPOSED GRADE (TOP OF RAIL) PROFILES ARE BASED ON A PLANNING LEVEL DTM (5') CONTOURS. APPENDIX M INCLUDES DESIGN LEVEL (1') CONTOURS FOR REFINEMENTS OF PROFILES FOR DESIGN EFFORTS.

PRELIMINARY
08-20-09

PARSONS

PBSJ

FLORIDA HIGH SPEED RAIL AUTHORITY

FLORIDA HIGH SPEED RAIL PROFILE

SHEET NO.

251

$$$

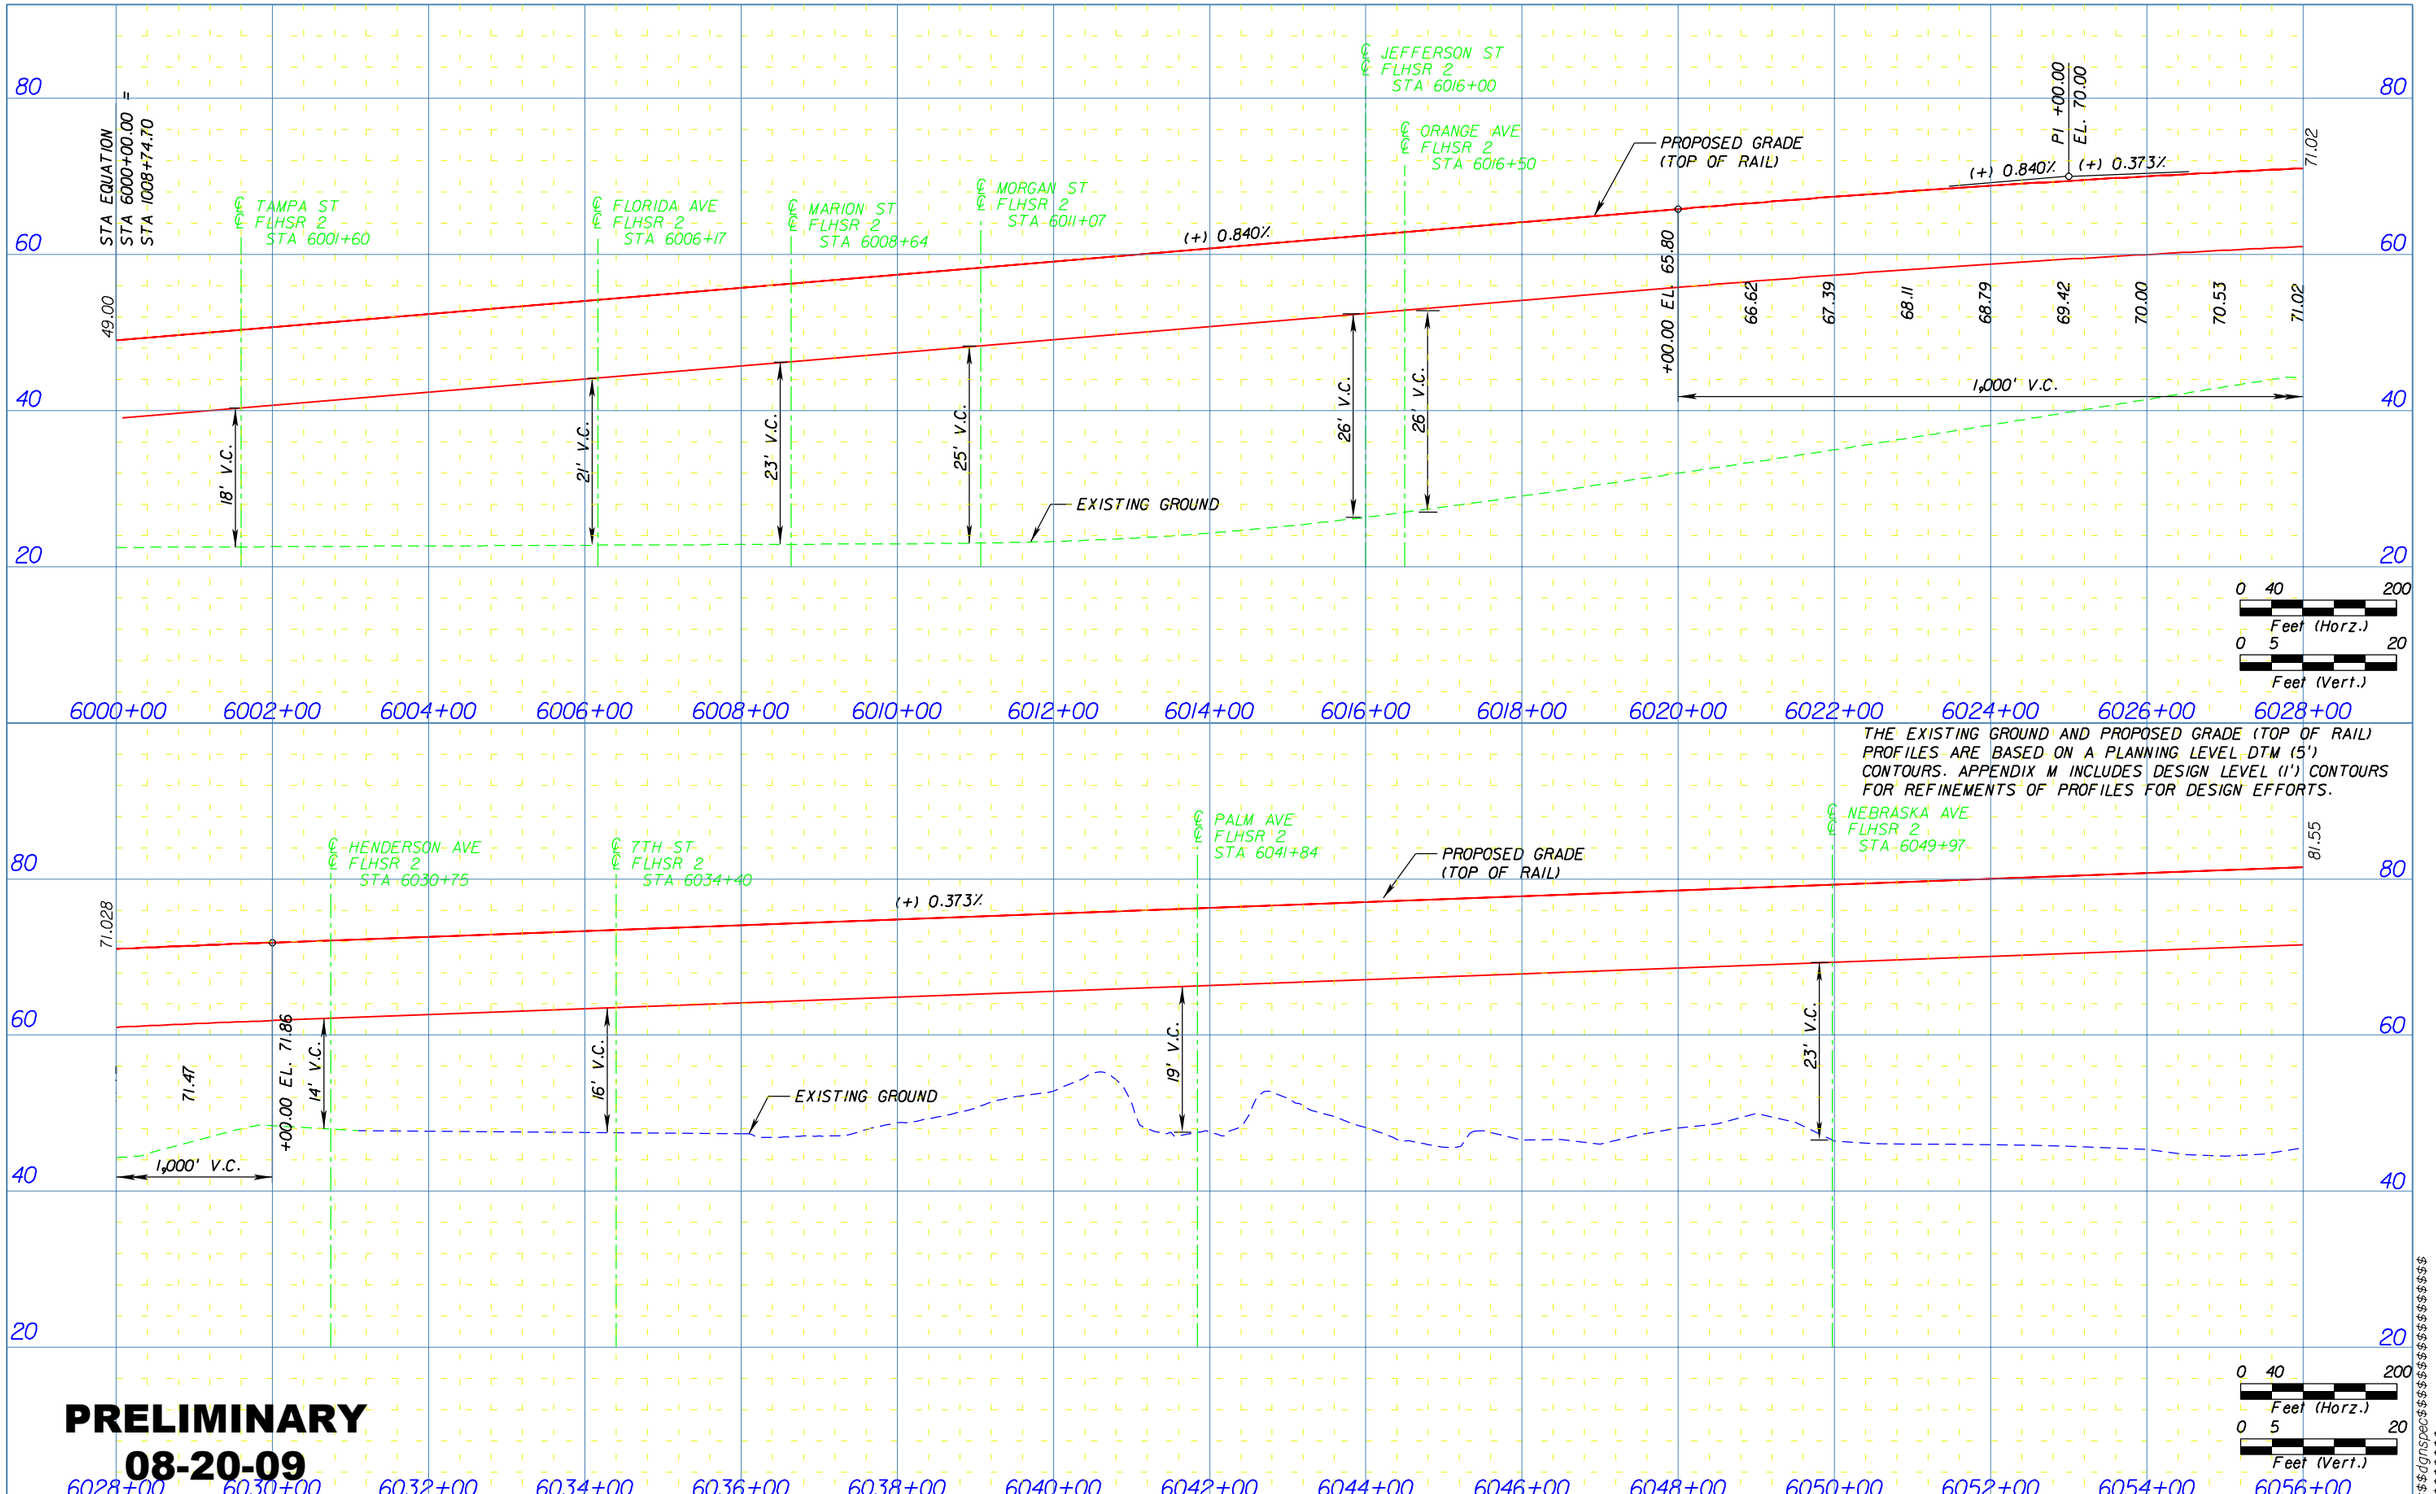

PRELIMINARY
08-20-09

PARSONS

PBSJ

FLORIDA HIGH SPEED RAIL AUTHORITY

FLORIDA HIGH SPEED RAIL PROFILE

SHEET NO.
252

$$$

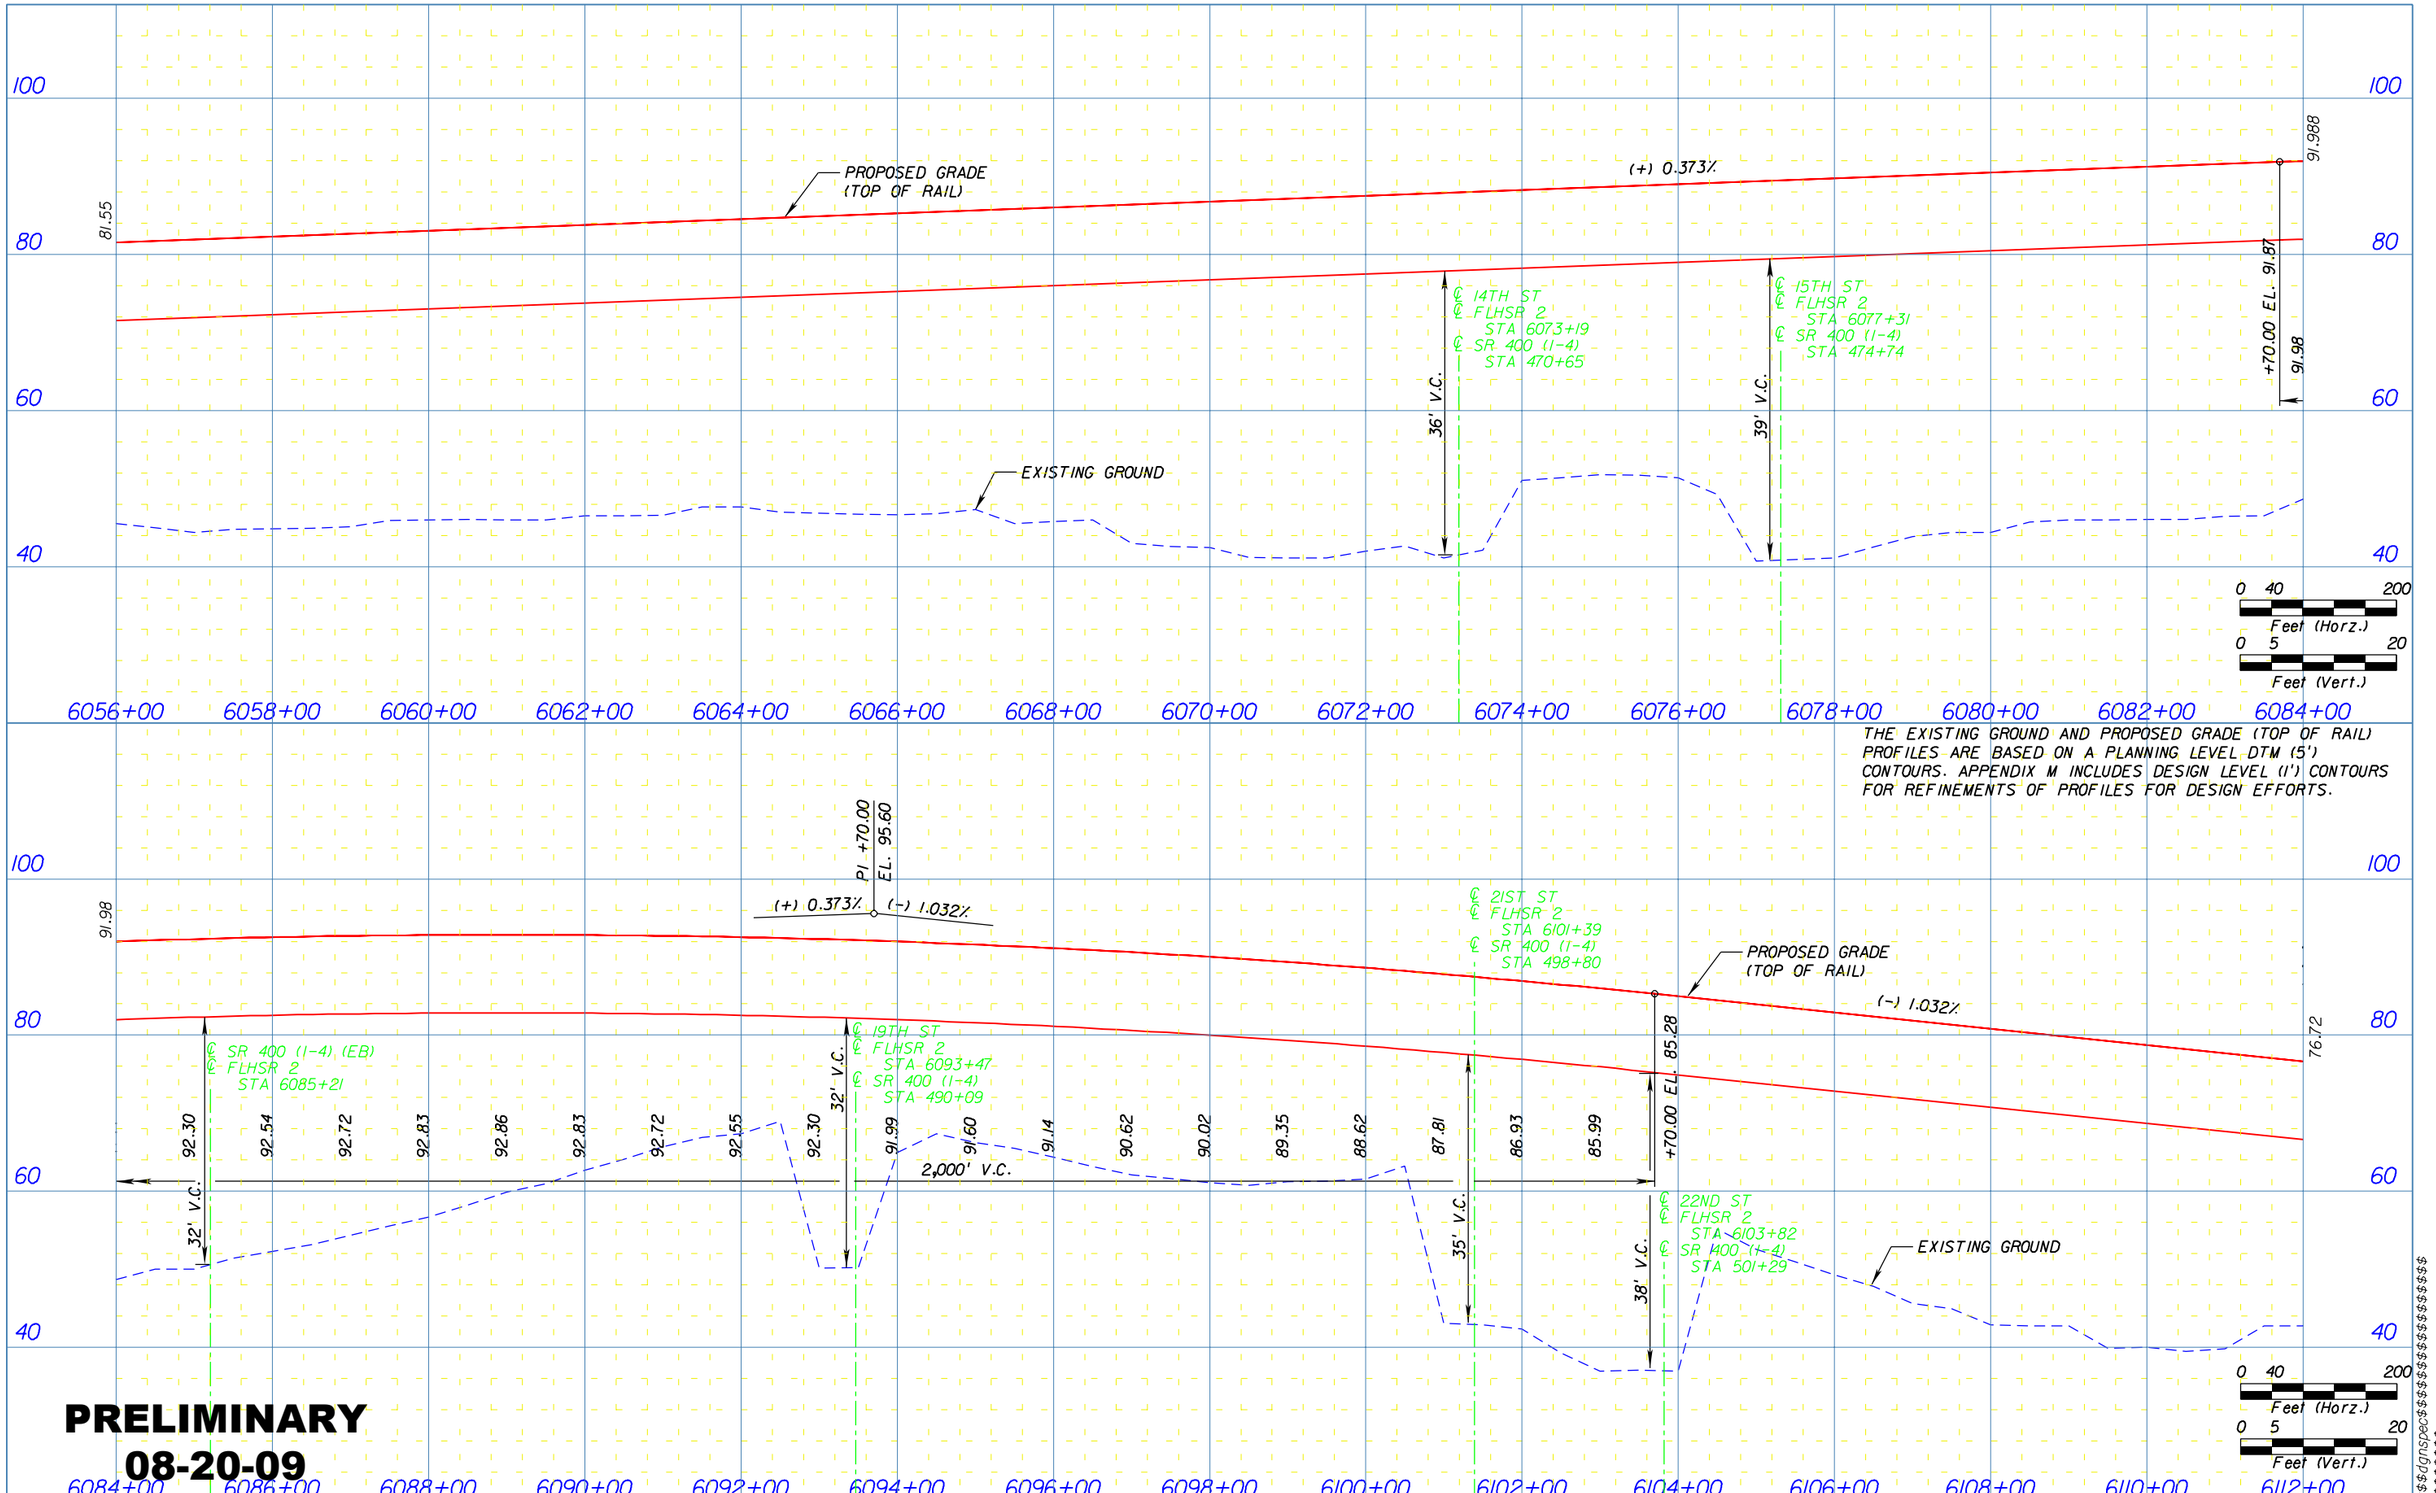

PRELIMINARY
08-20-09

PARSONS

PBSJ

FLORIDA HIGH SPEED RAIL AUTHORITY

FLORIDA HIGH SPEED RAIL PROFILE

SHEET NO.
253

$$$

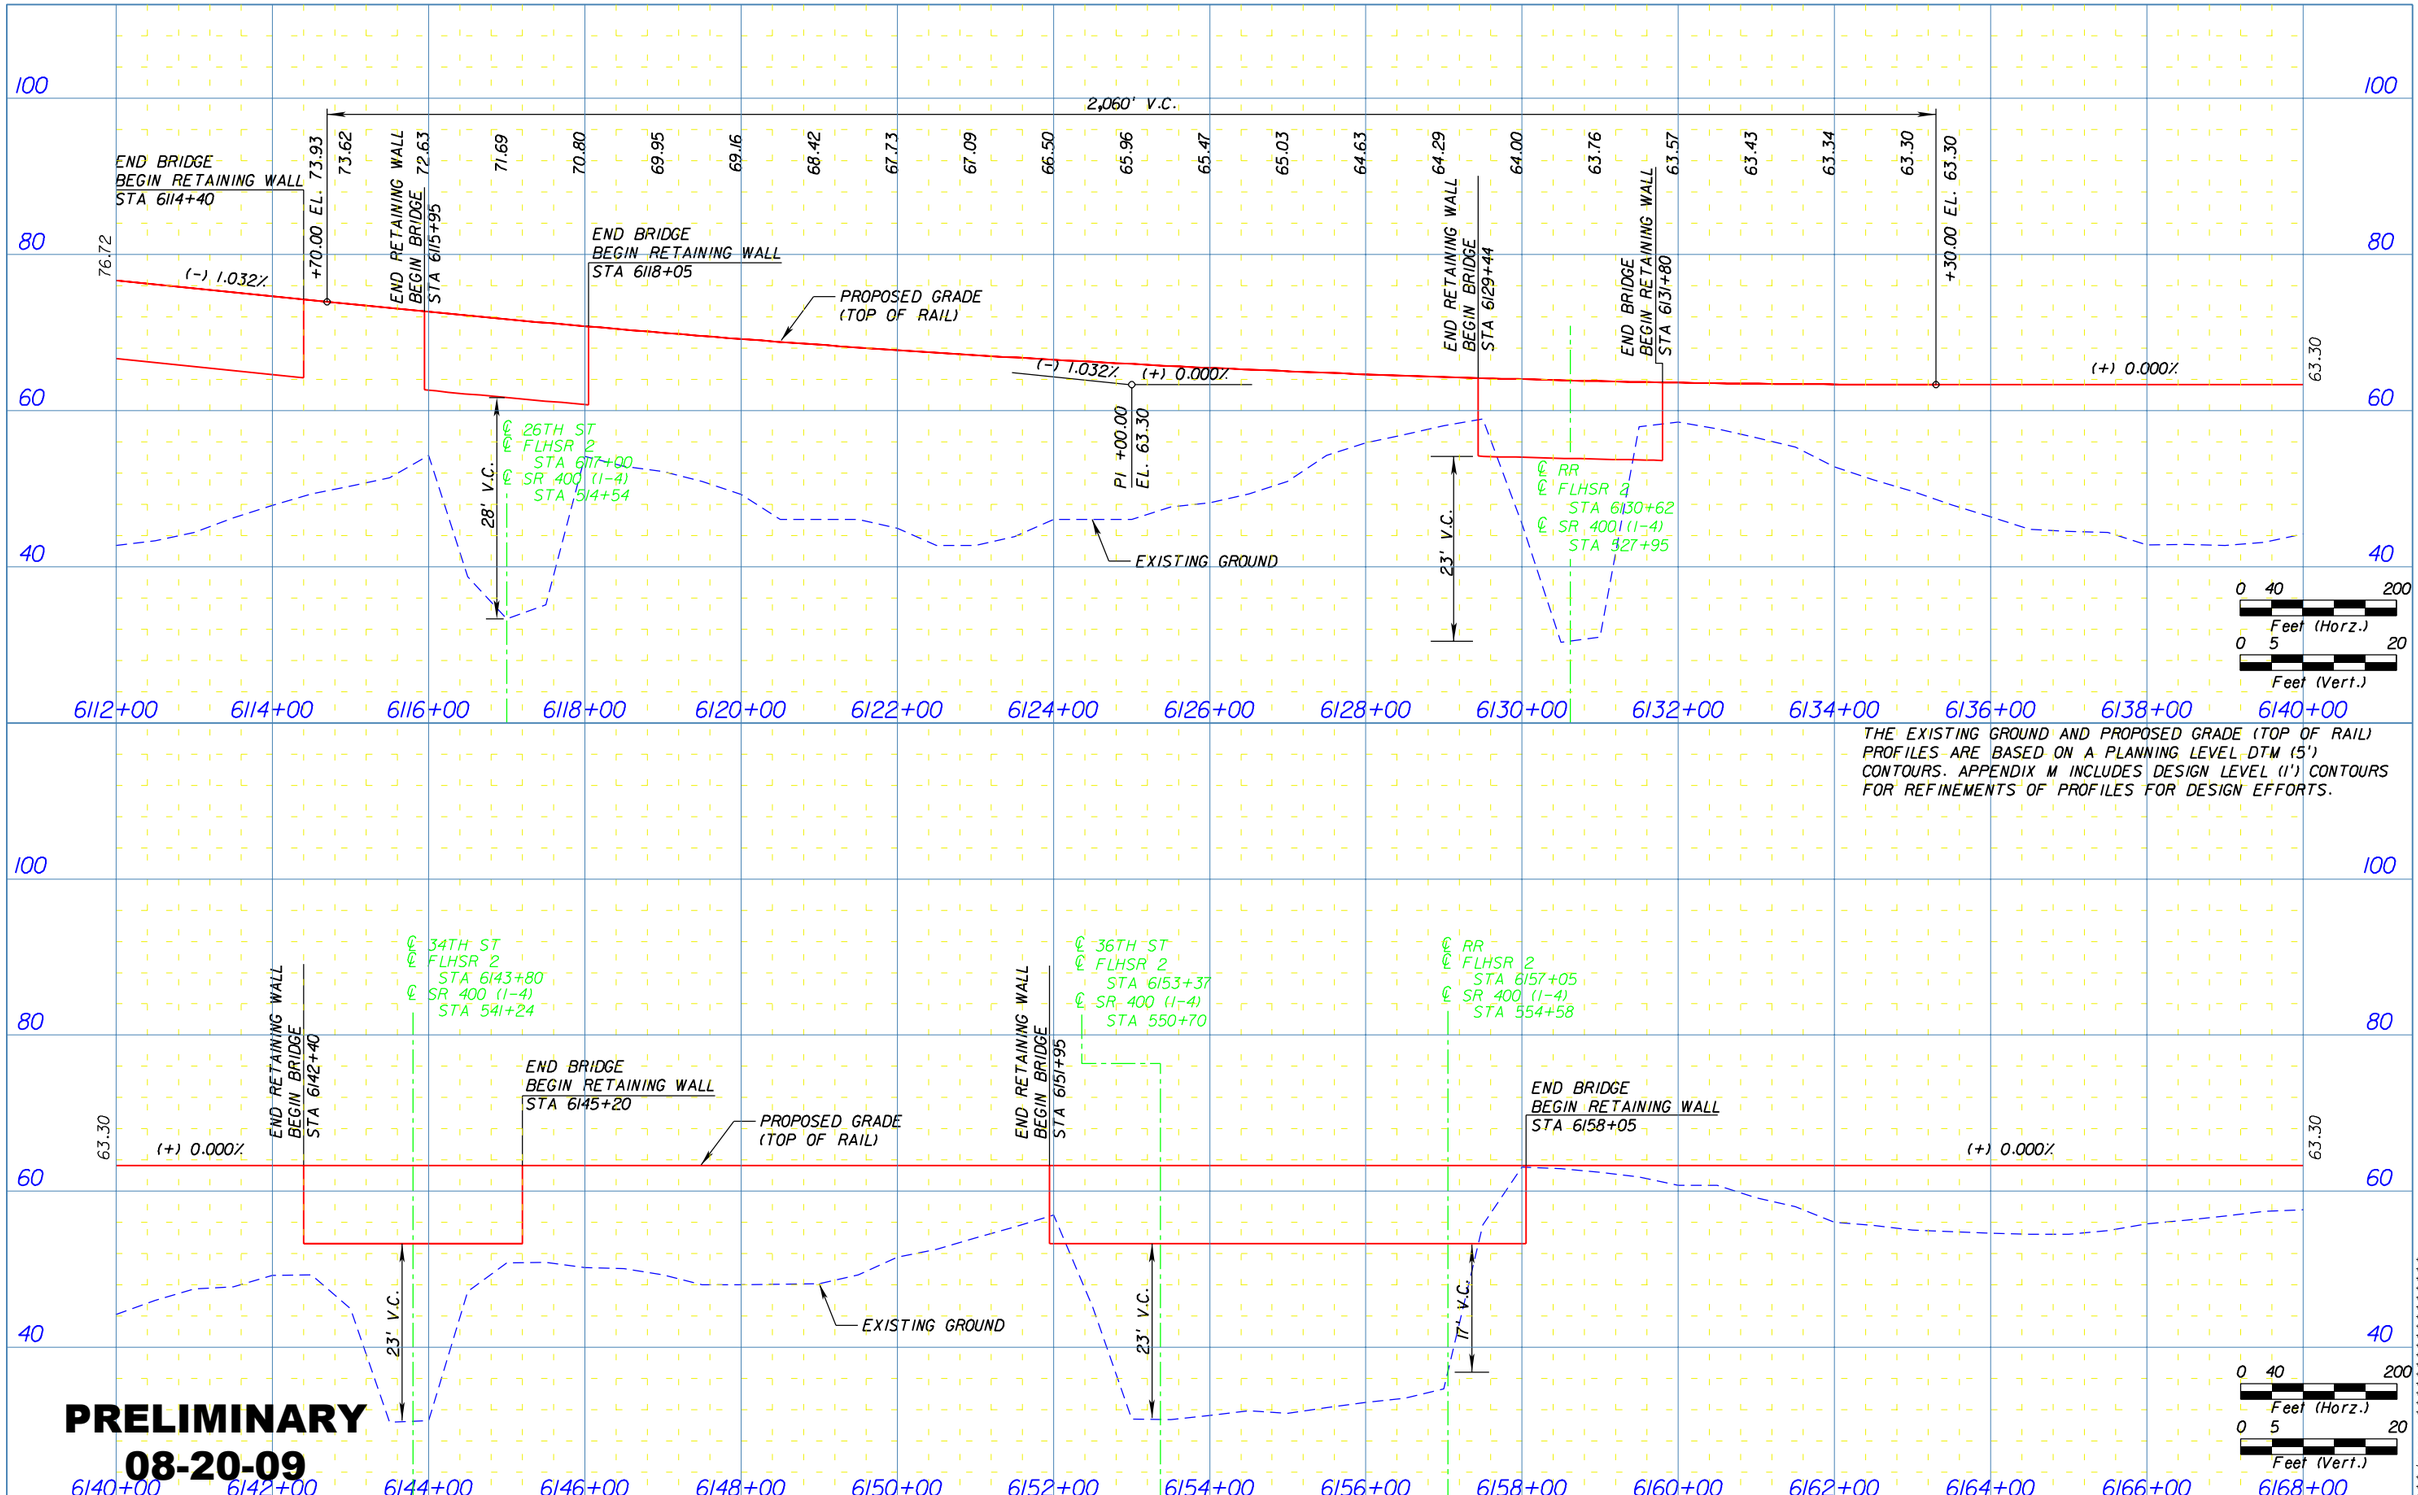

THE EXISTING GROUND AND PROPOSED GRADE (TOP OF RAIL) PROFILES ARE BASED ON A PLANNING LEVEL DTM (5') CONTOURS. APPENDIX M INCLUDES DESIGN LEVEL (1') CONTOURS FOR REFINEMENTS OF PROFILES FOR DESIGN EFFORTS.

PRELIMINARY
08-20-09

PARSONS

PBSJ

FLORIDA HIGH SPEED RAIL AUTHORITY

FLORIDA HIGH SPEED RAIL PROFILE

SHEET NO.
254

$$$

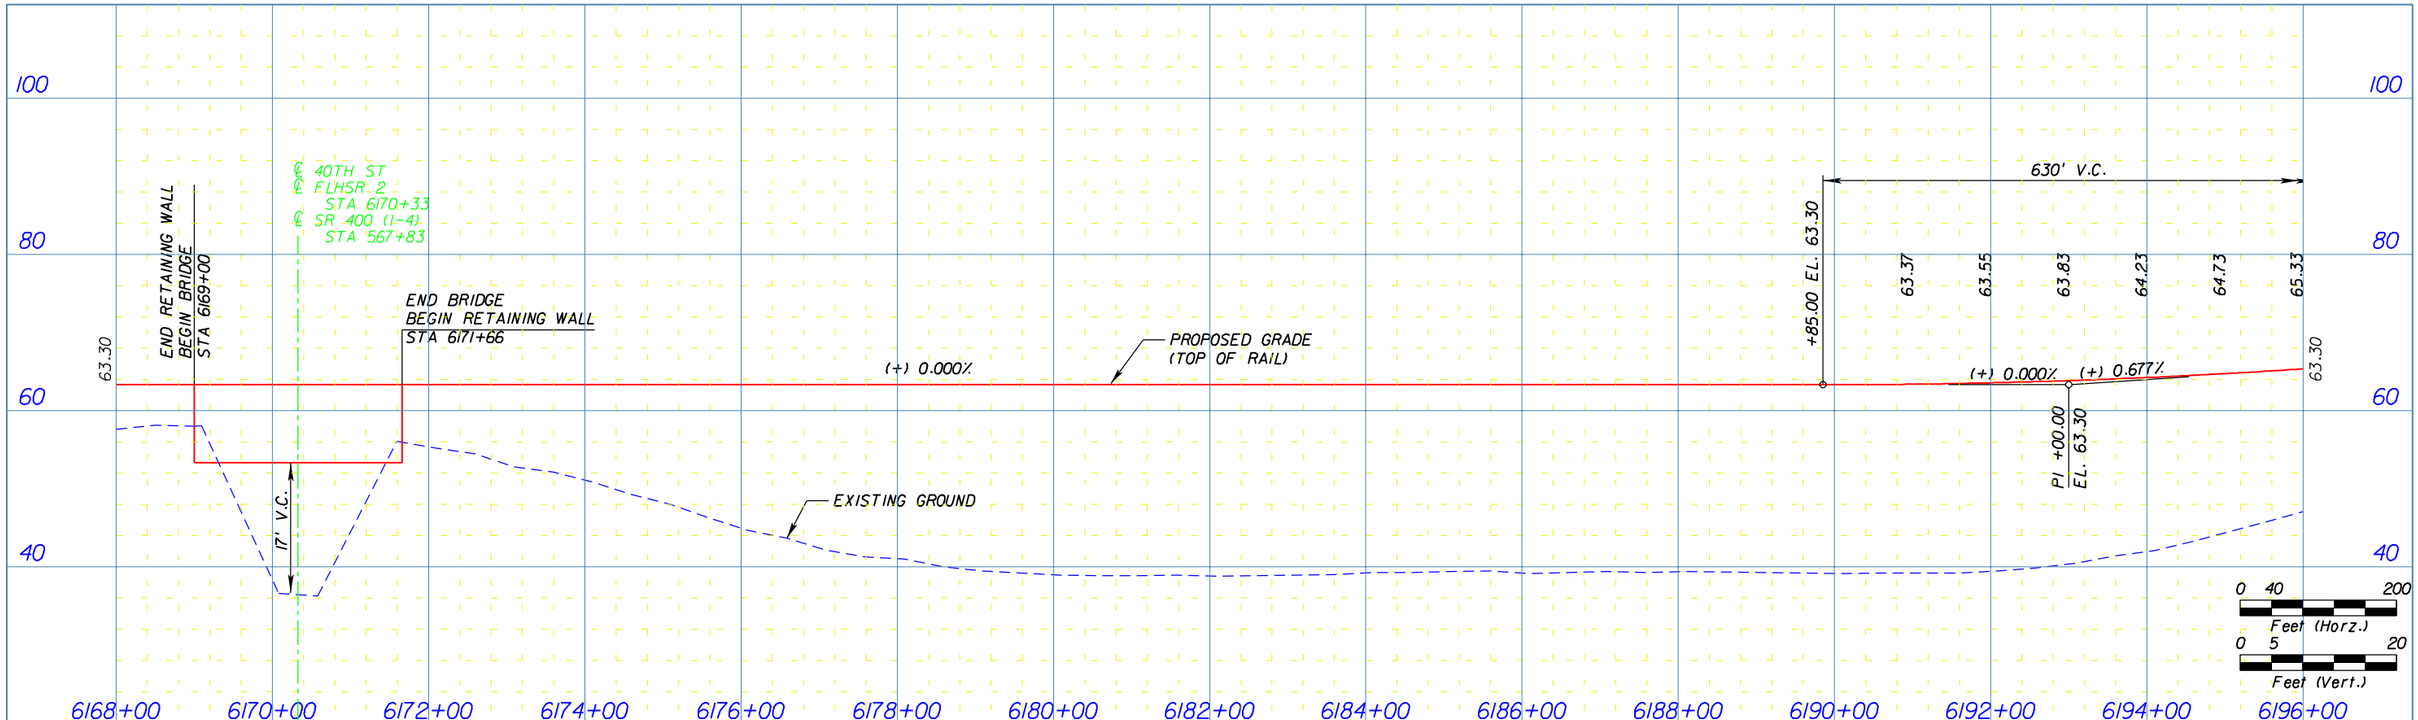

THE EXISTING GROUND AND PROPOSED GRADE (TOP OF RAIL) PROFILES ARE BASED ON A PLANNING LEVEL DTM (5') CONTOURS. APPENDIX M INCLUDES DESIGN LEVEL (1') CONTOURS FOR REFINEMENTS OF PROFILES FOR DESIGN EFFORTS.

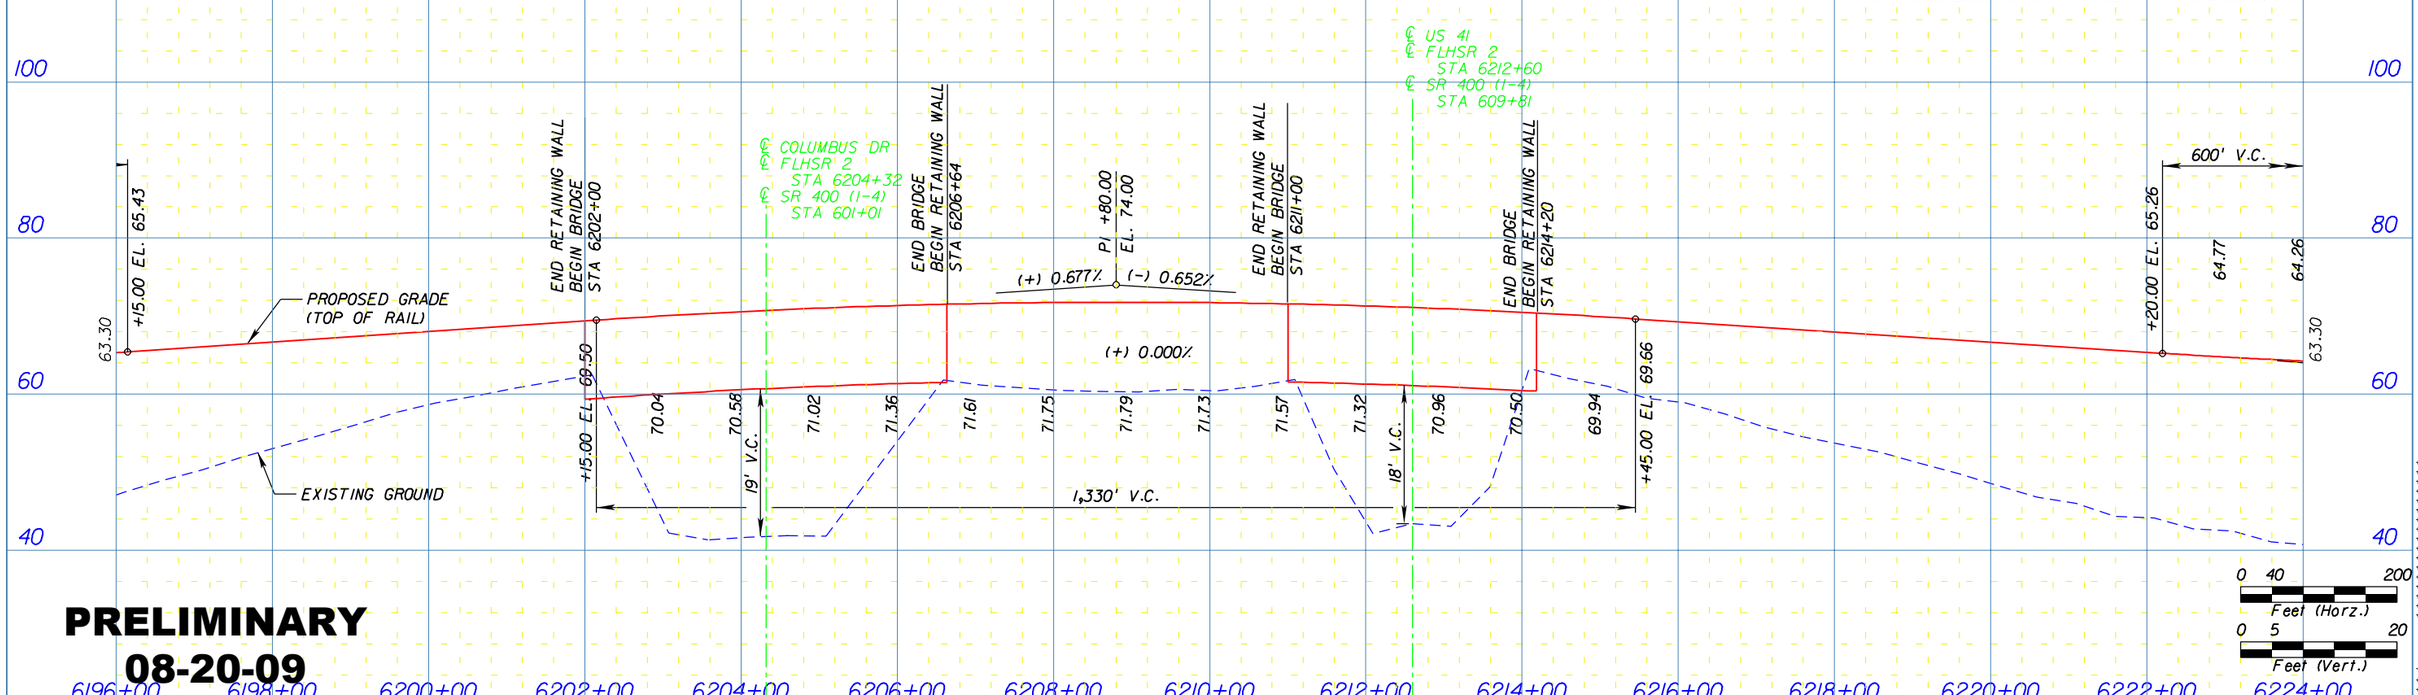

PRELIMINARY
08-20-09

PARSONS

PBSJ

FLORIDA HIGH SPEED RAIL AUTHORITY

FLORIDA HIGH SPEED RAIL PROFILE

SHEET NO.

255

$$$

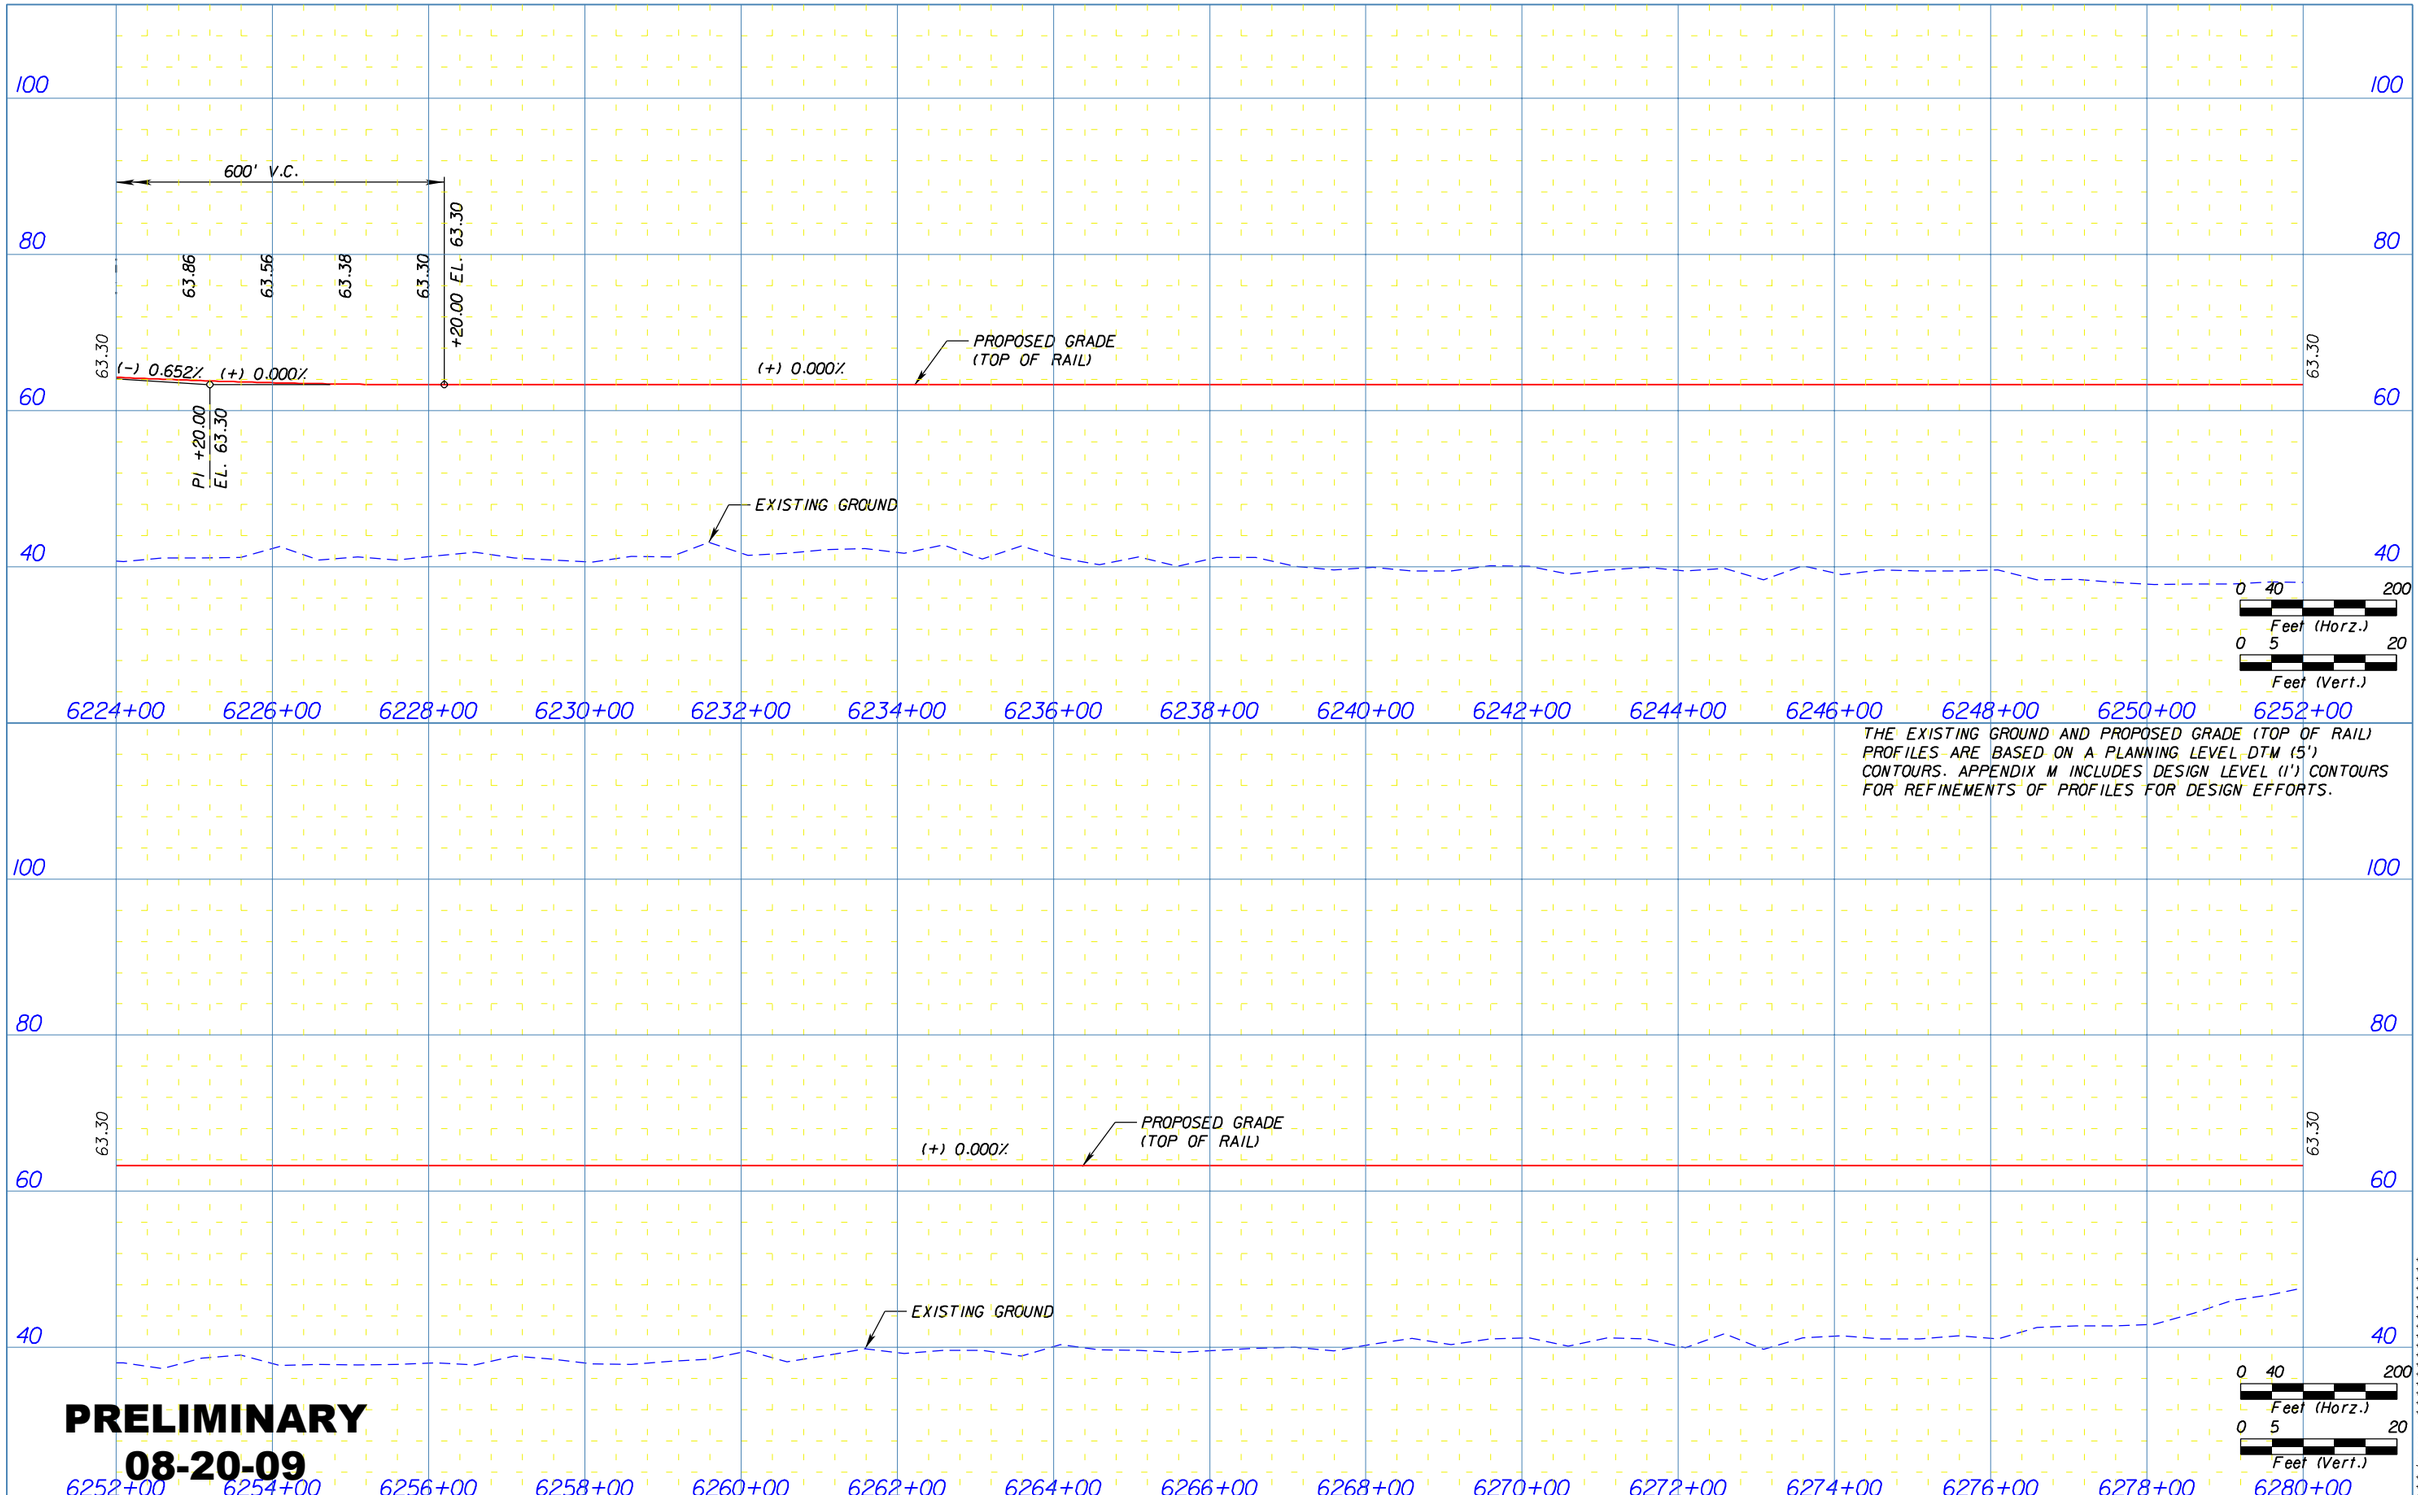

THE EXISTING GROUND AND PROPOSED GRADE (TOP OF RAIL) PROFILES ARE BASED ON A PLANNING LEVEL DTM (5') CONTOURS. APPENDIX M INCLUDES DESIGN LEVEL (1') CONTOURS FOR REFINEMENTS OF PROFILES FOR DESIGN EFFORTS.

PRELIMINARY
08-20-09

PARSONS

PBSJ

FLORIDA HIGH SPEED RAIL AUTHORITY

FLORIDA HIGH SPEED RAIL PROFILE

SHEET NO.
256

$$$

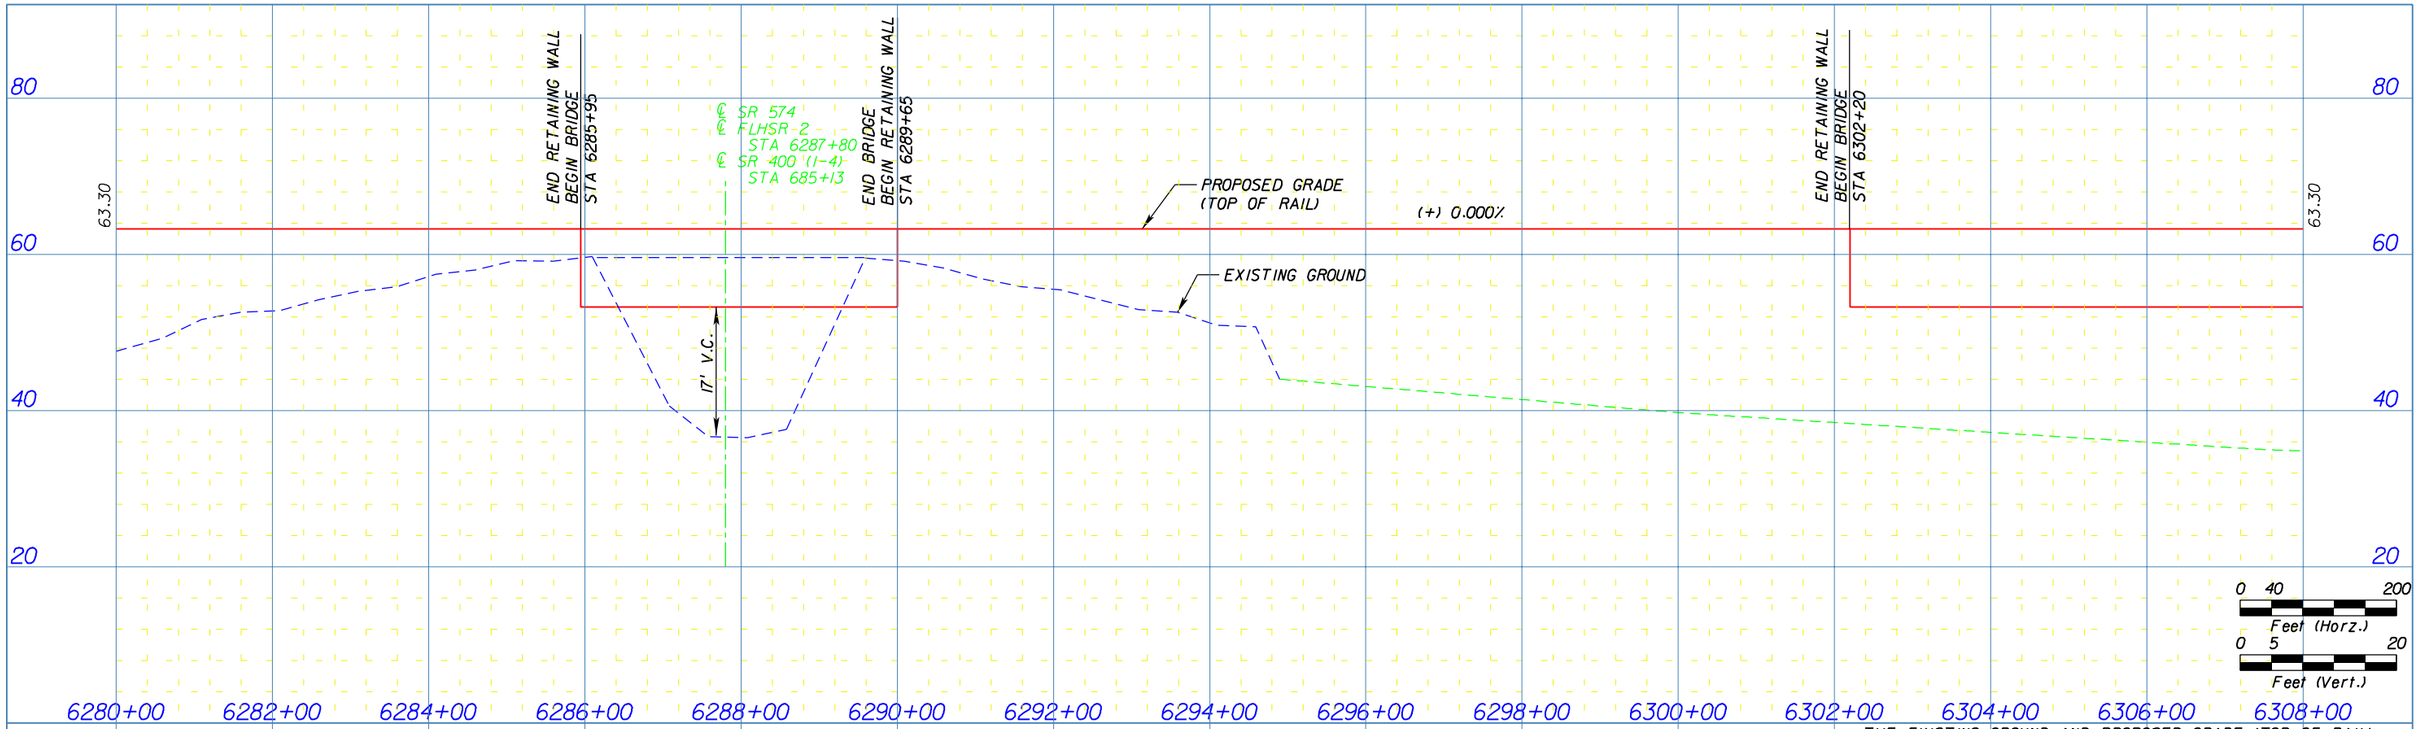

THE EXISTING GROUND AND PROPOSED GRADE (TOP OF RAIL) PROFILES ARE BASED ON A PLANNING LEVEL DTM (5') CONTOURS. APPENDIX M INCLUDES DESIGN LEVEL (1') CONTOURS FOR REFINEMENTS OF PROFILES FOR DESIGN EFFORTS.

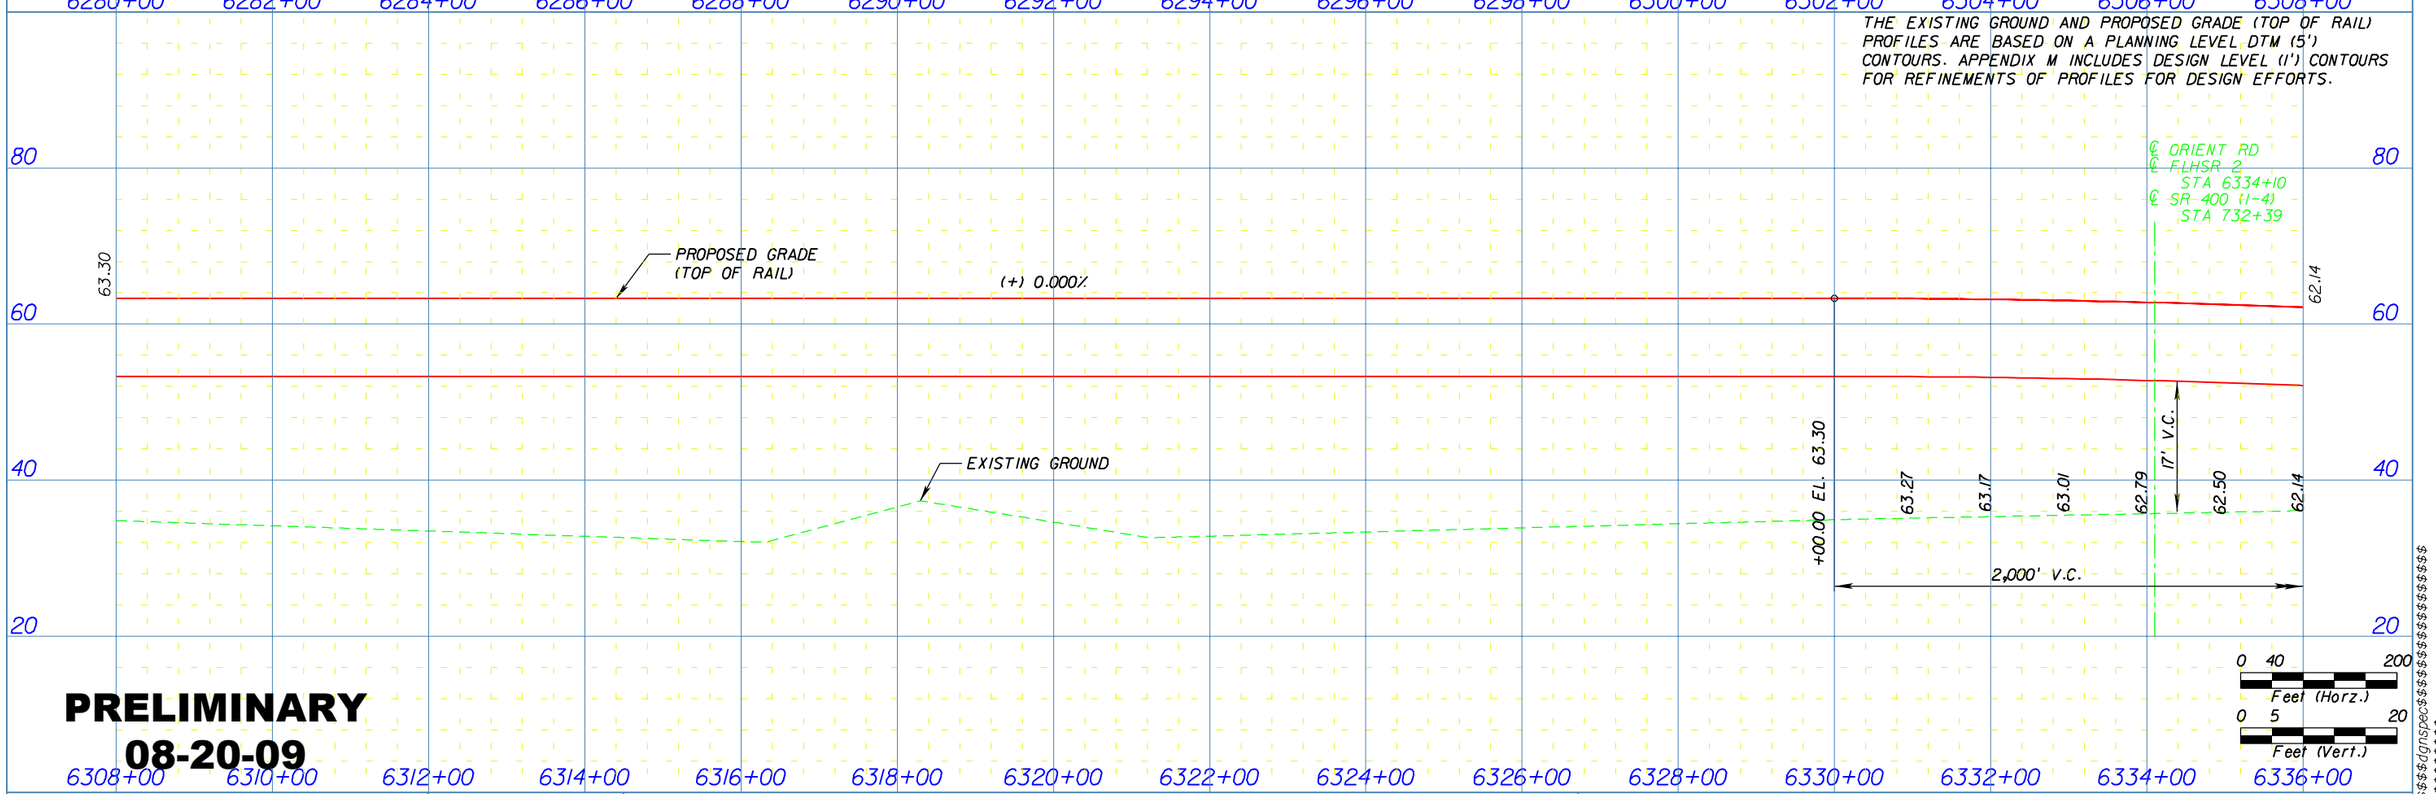

PRELIMINARY
08-20-09

PARSONS

PBSJ

FLORIDA HIGH SPEED RAIL AUTHORITY

FLORIDA HIGH SPEED RAIL
PROFILE

SHEET NO.
257

$$$

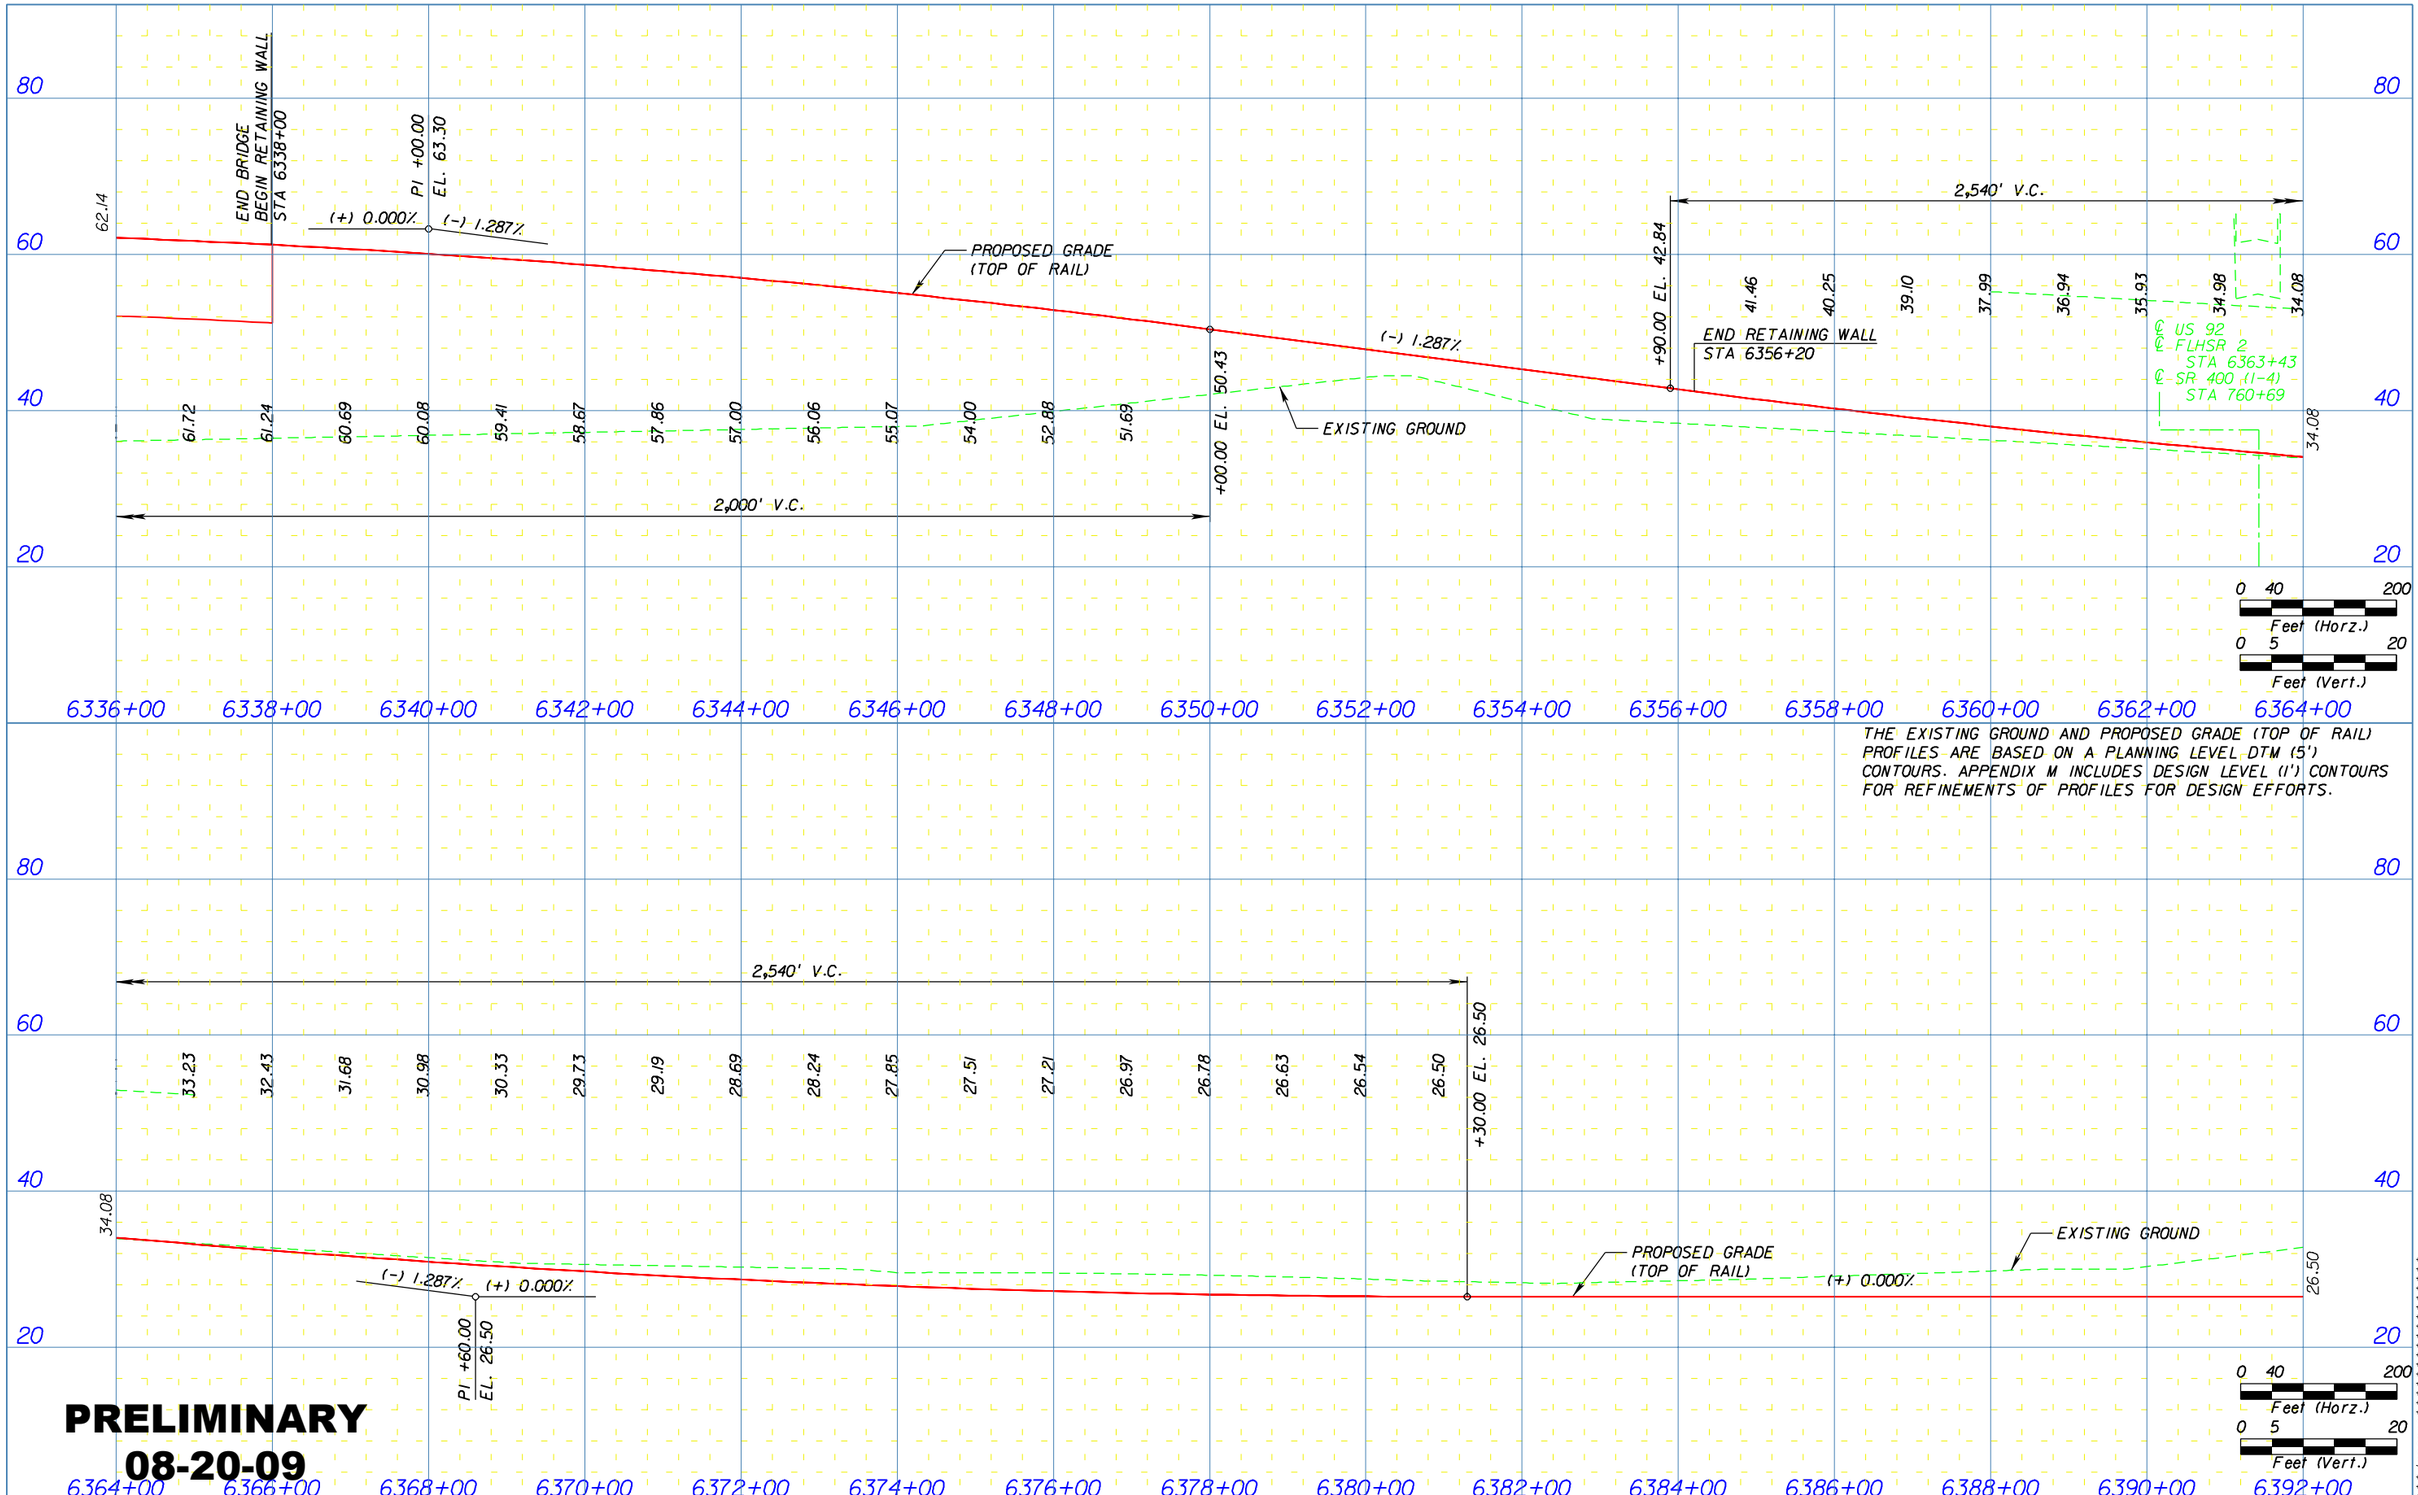

THE EXISTING GROUND AND PROPOSED GRADE (TOP OF RAIL) PROFILES ARE BASED ON A PLANNING LEVEL DTM (5') CONTOURS. APPENDIX M INCLUDES DESIGN LEVEL (1') CONTOURS FOR REFINEMENTS OF PROFILES FOR DESIGN EFFORTS.

PRELIMINARY
08-20-09

PARSONS

PBSJ

FLORIDA HIGH SPEED RAIL AUTHORITY

FLORIDA HIGH SPEED RAIL PROFILE

SHEET NO.
258

$$$

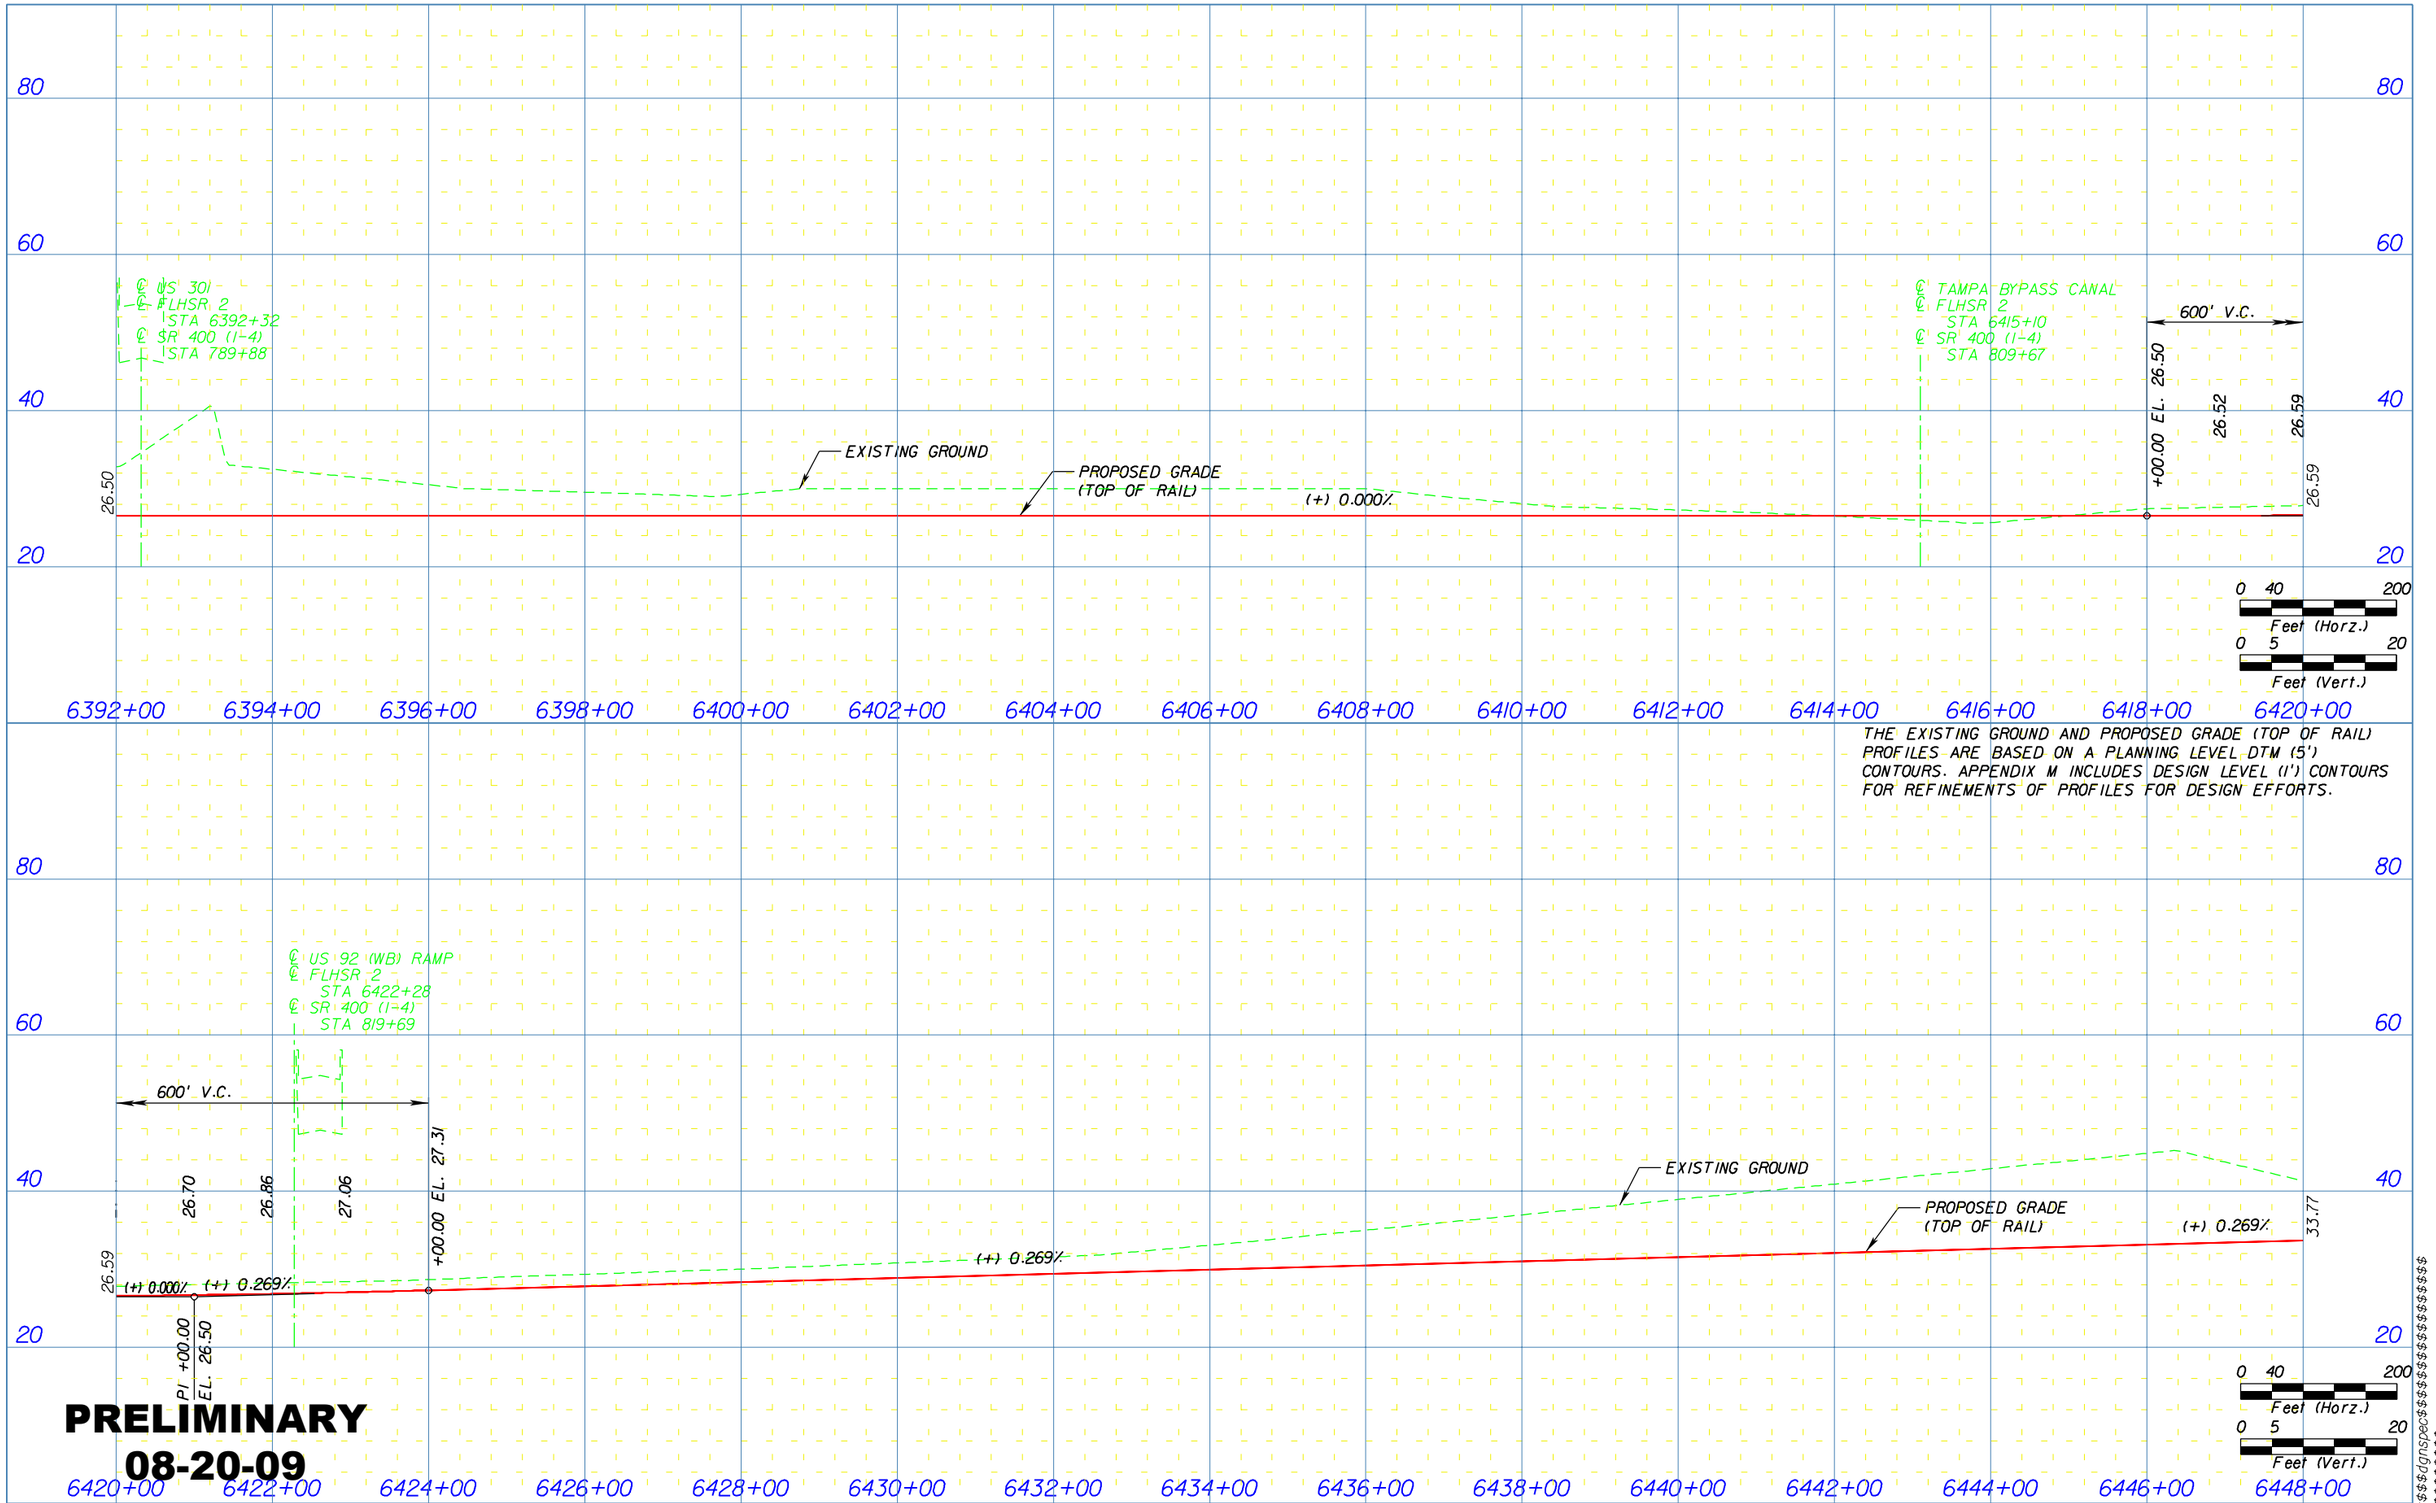

PARSONS

PBSJ

FLORIDA HIGH SPEED RAIL AUTHORITY

FLORIDA HIGH SPEED RAIL PROFILE

SHEET NO.

259

$$$

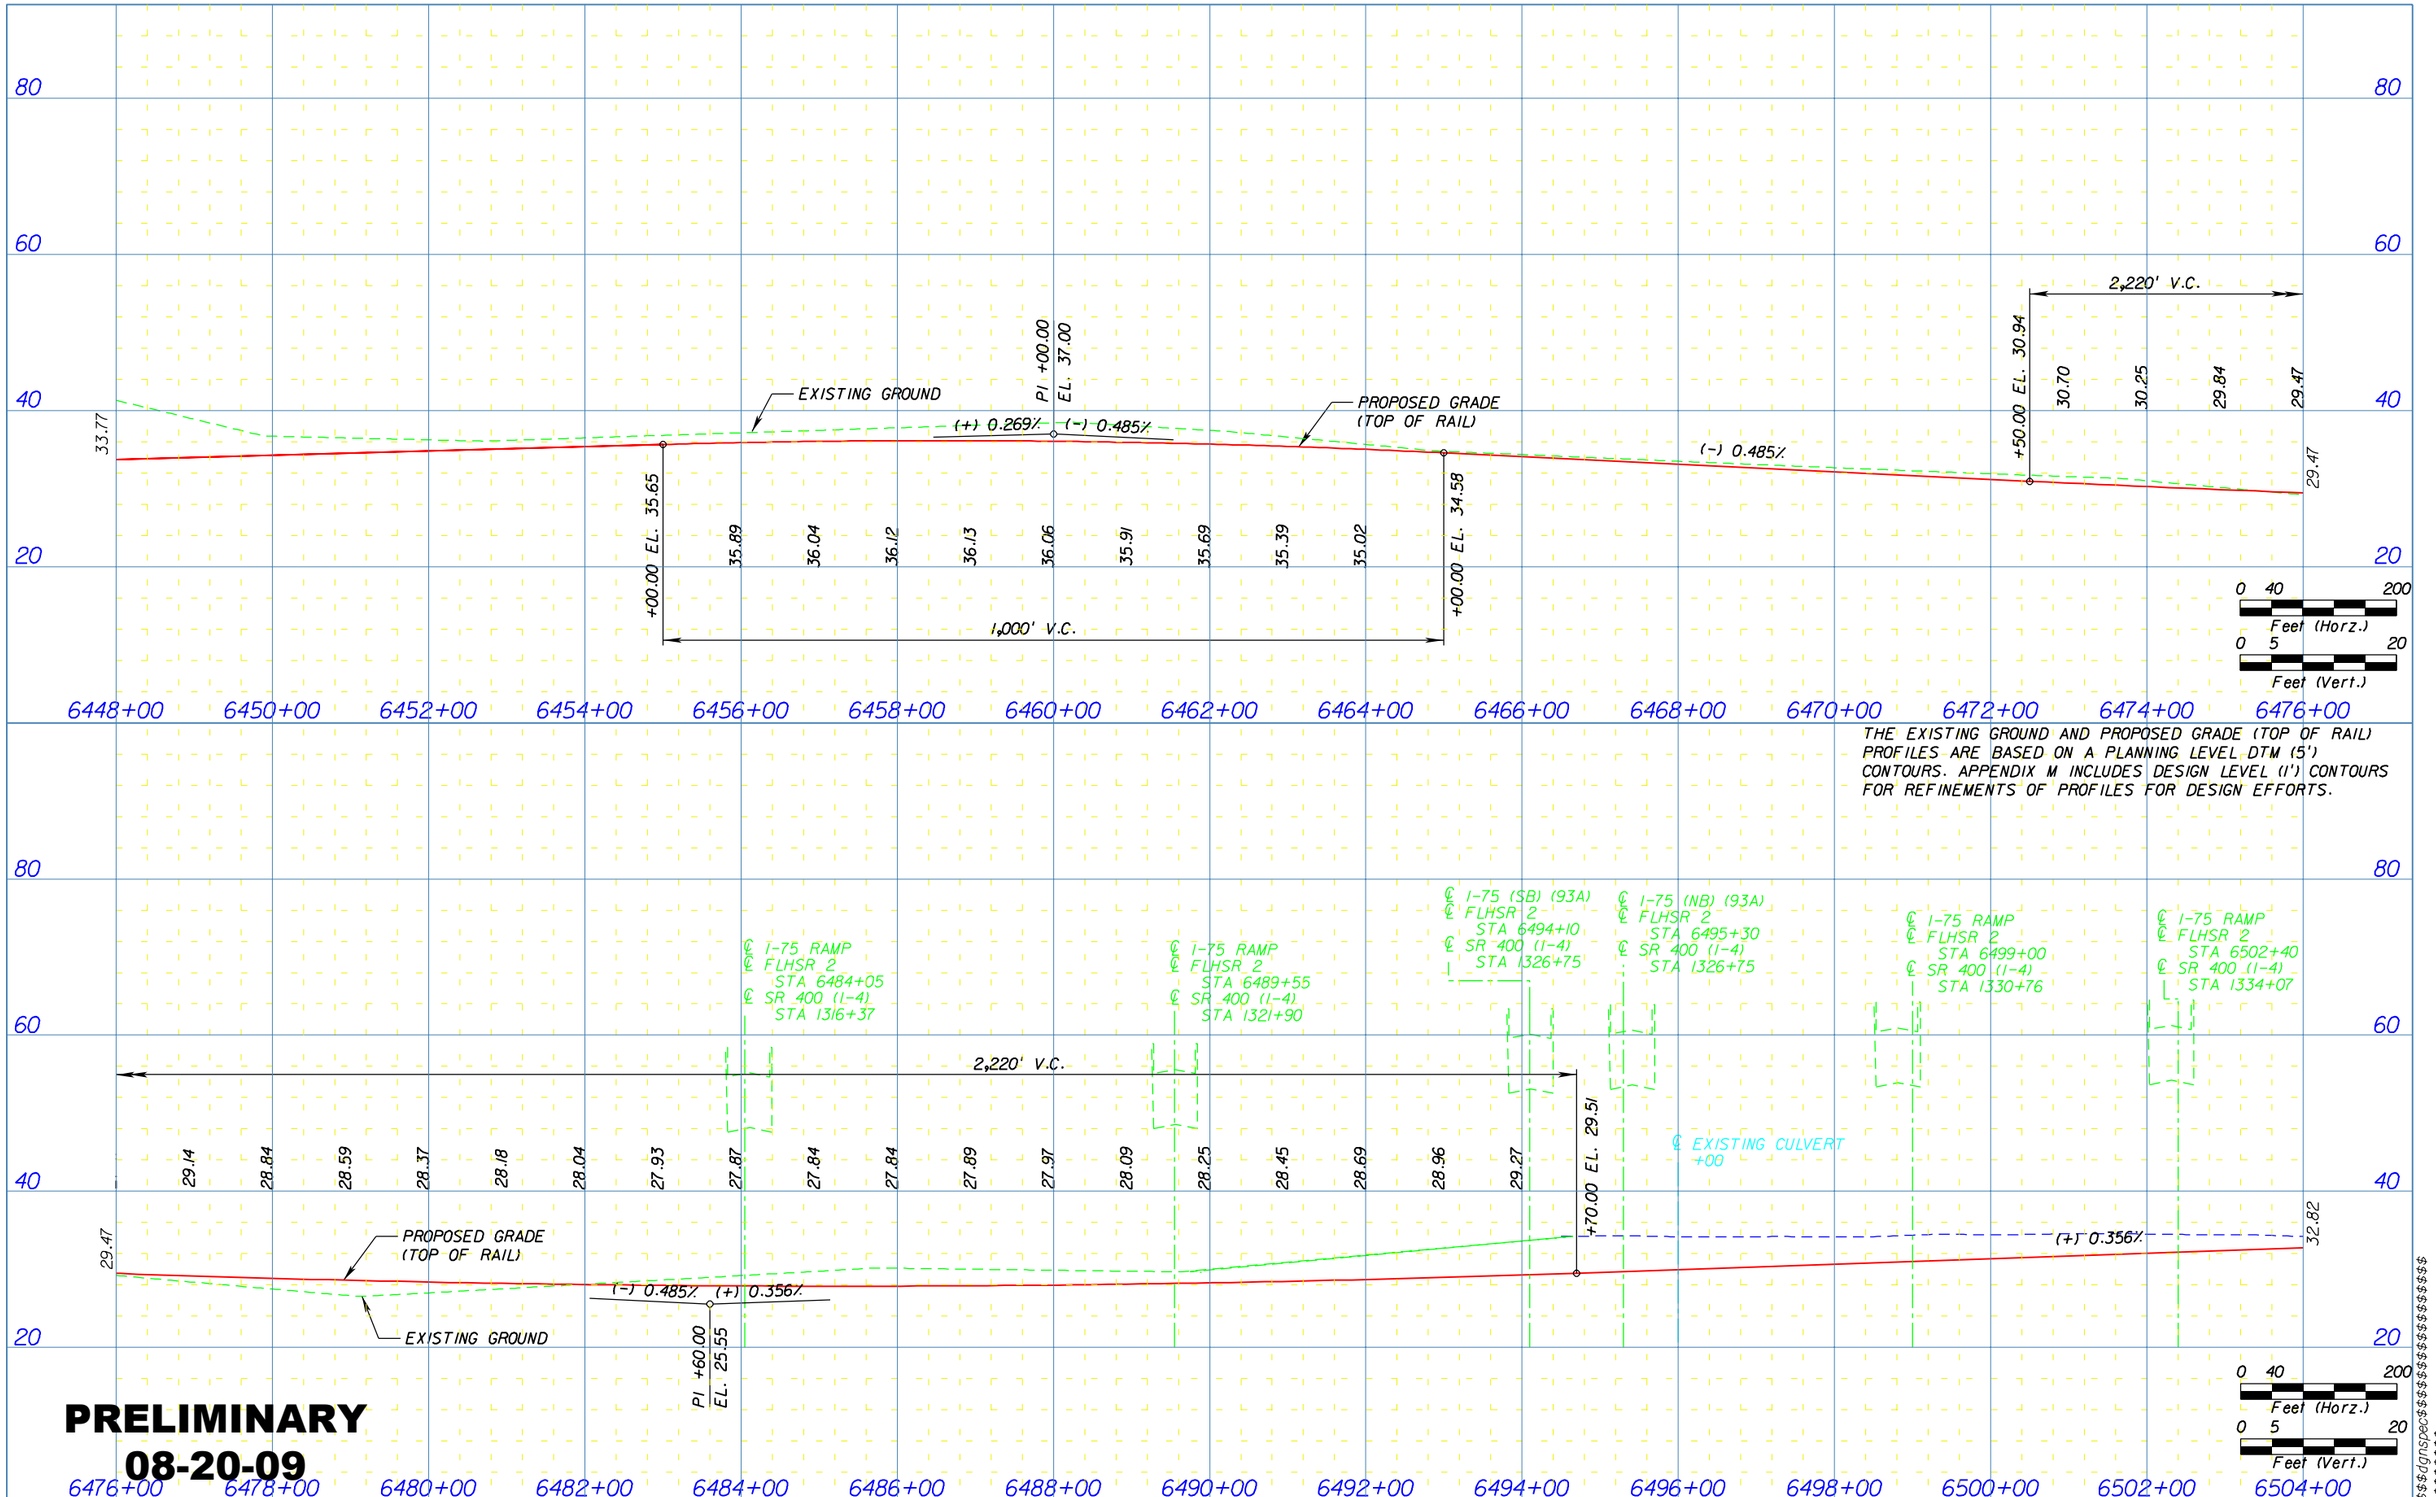

PRELIMINARY
08-20-09

PARSONS

PBSJ

FLORIDA HIGH SPEED RAIL AUTHORITY

FLORIDA HIGH SPEED RAIL PROFILE

SHEET NO.
260

$$$

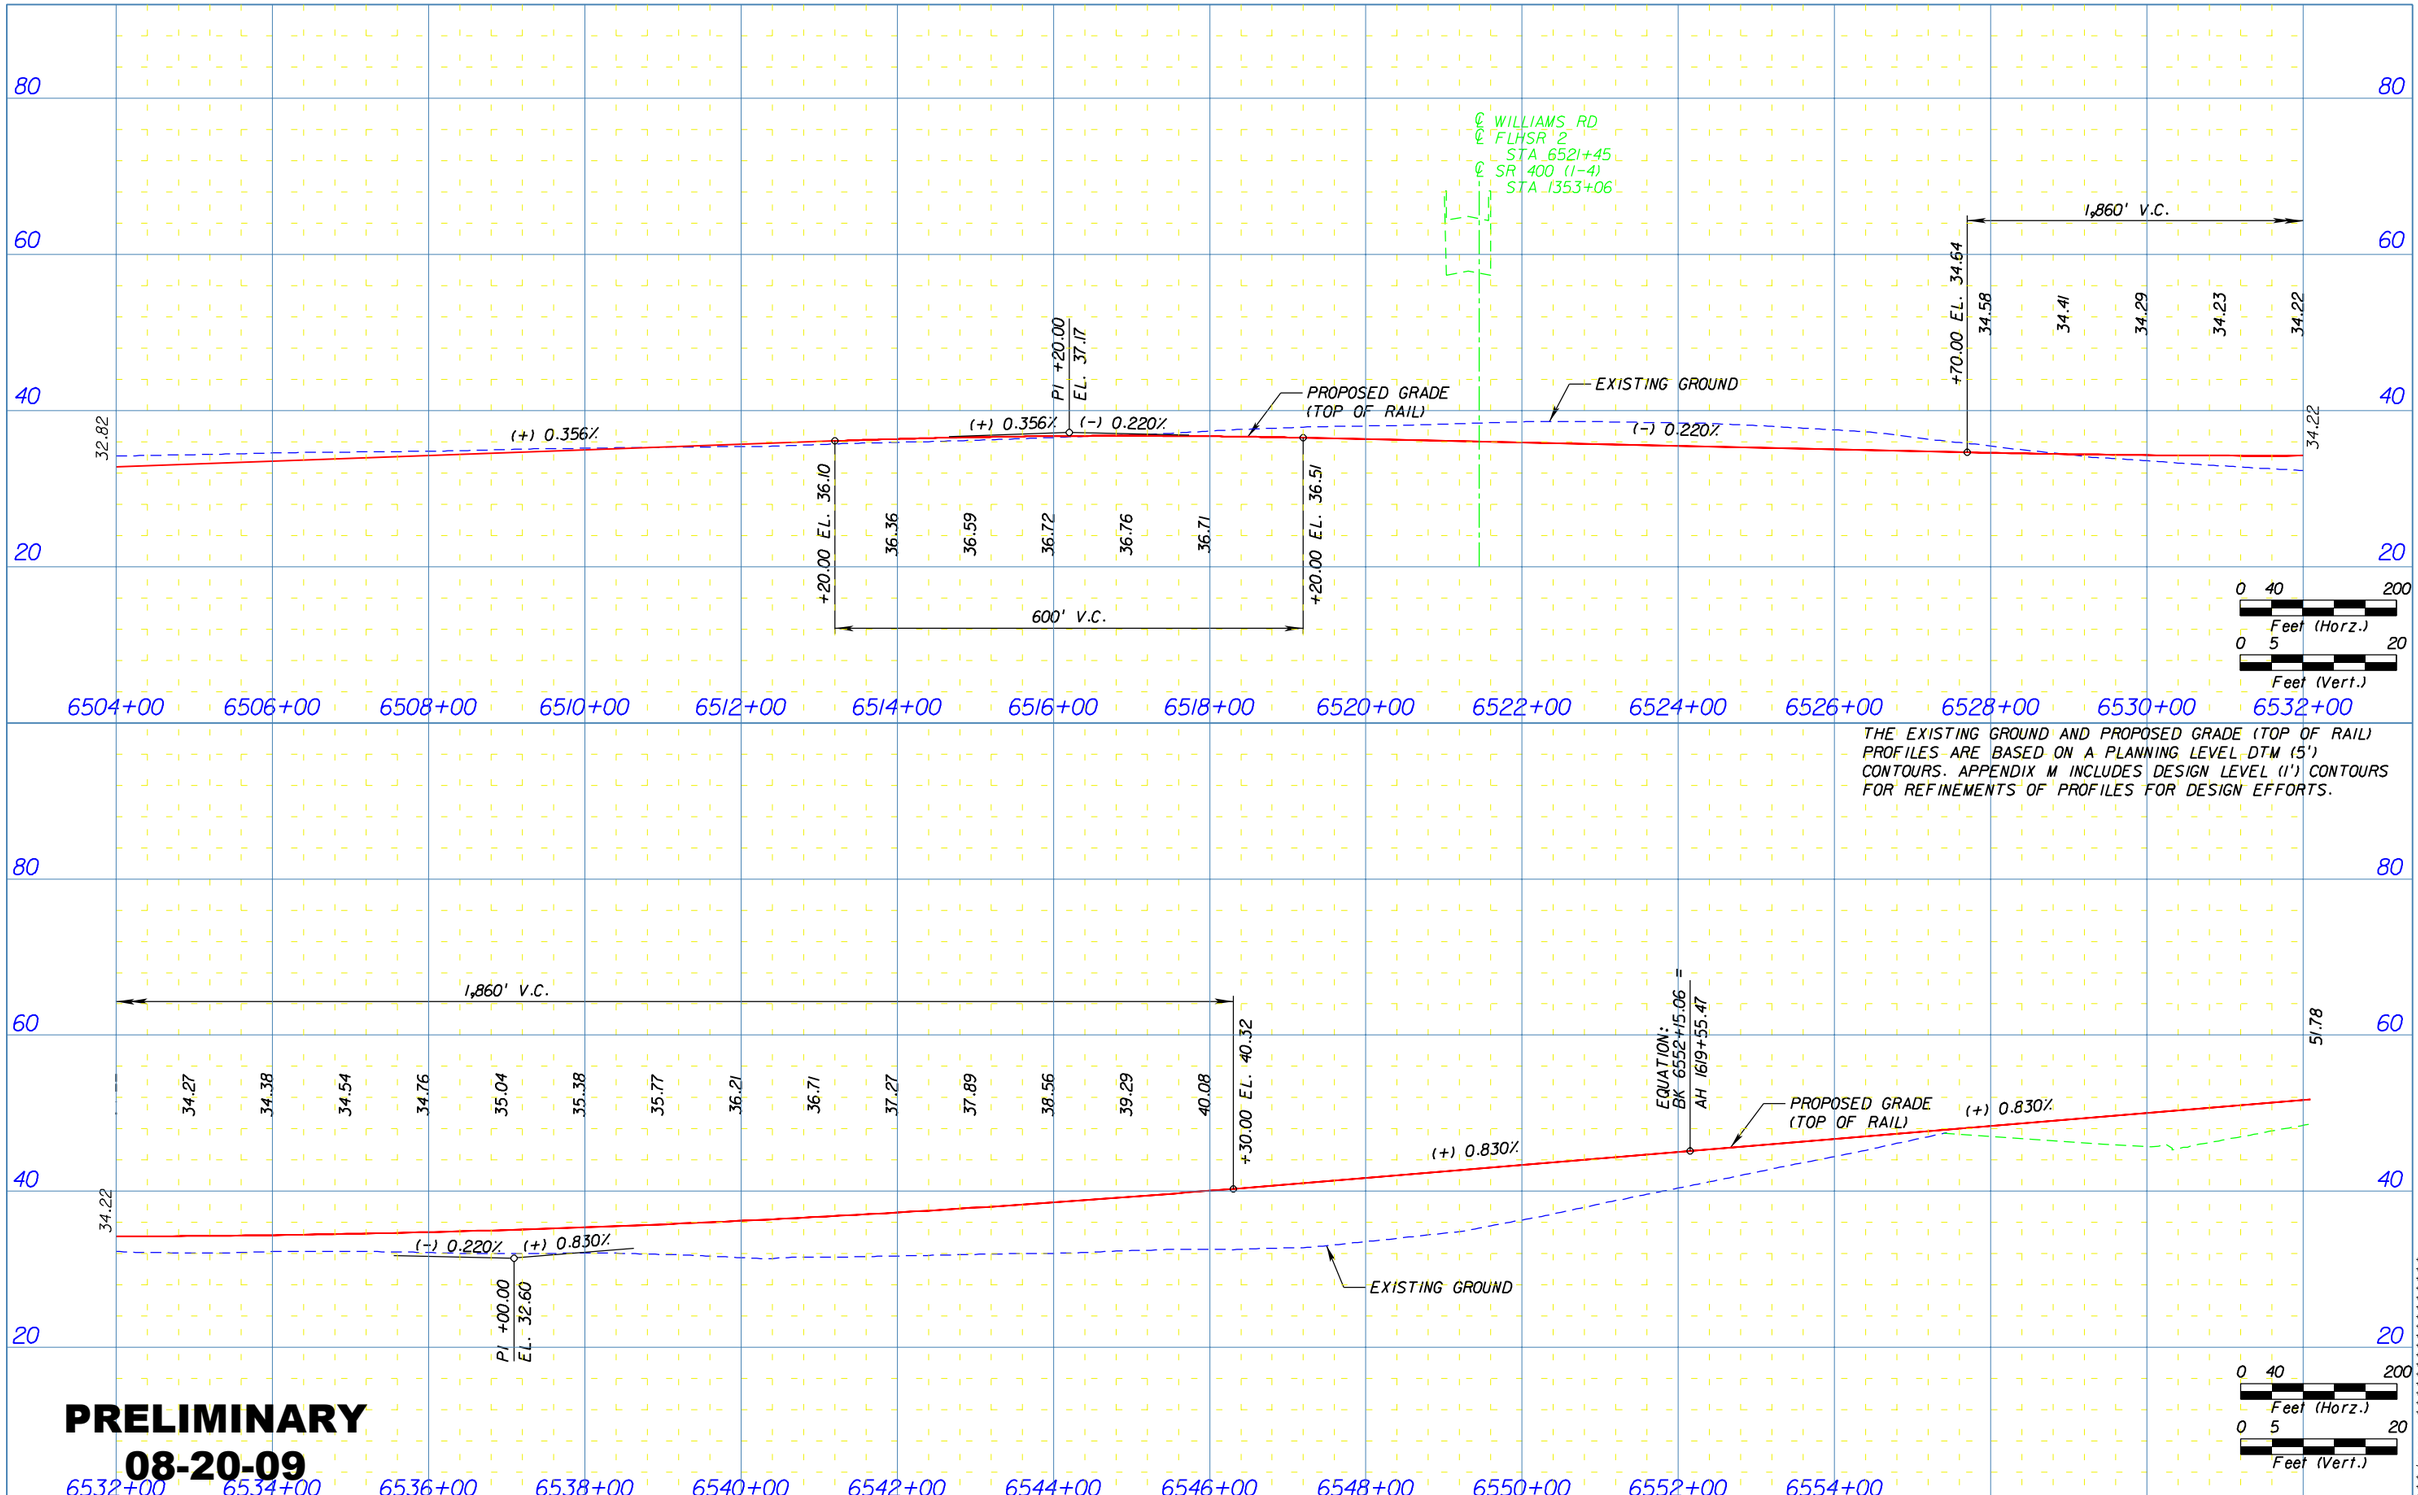

THE EXISTING GROUND AND PROPOSED GRADE (TOP OF RAIL) PROFILES ARE BASED ON A PLANNING LEVEL DTM (5') CONTOURS. APPENDIX M INCLUDES DESIGN LEVEL (1') CONTOURS FOR REFINEMENTS OF PROFILES FOR DESIGN EFFORTS.

PRELIMINARY
08-20-09

PARSONS

PBSJ

FLORIDA HIGH SPEED RAIL AUTHORITY

FLORIDA HIGH SPEED RAIL PROFILE

SHEET NO.
261

$$$

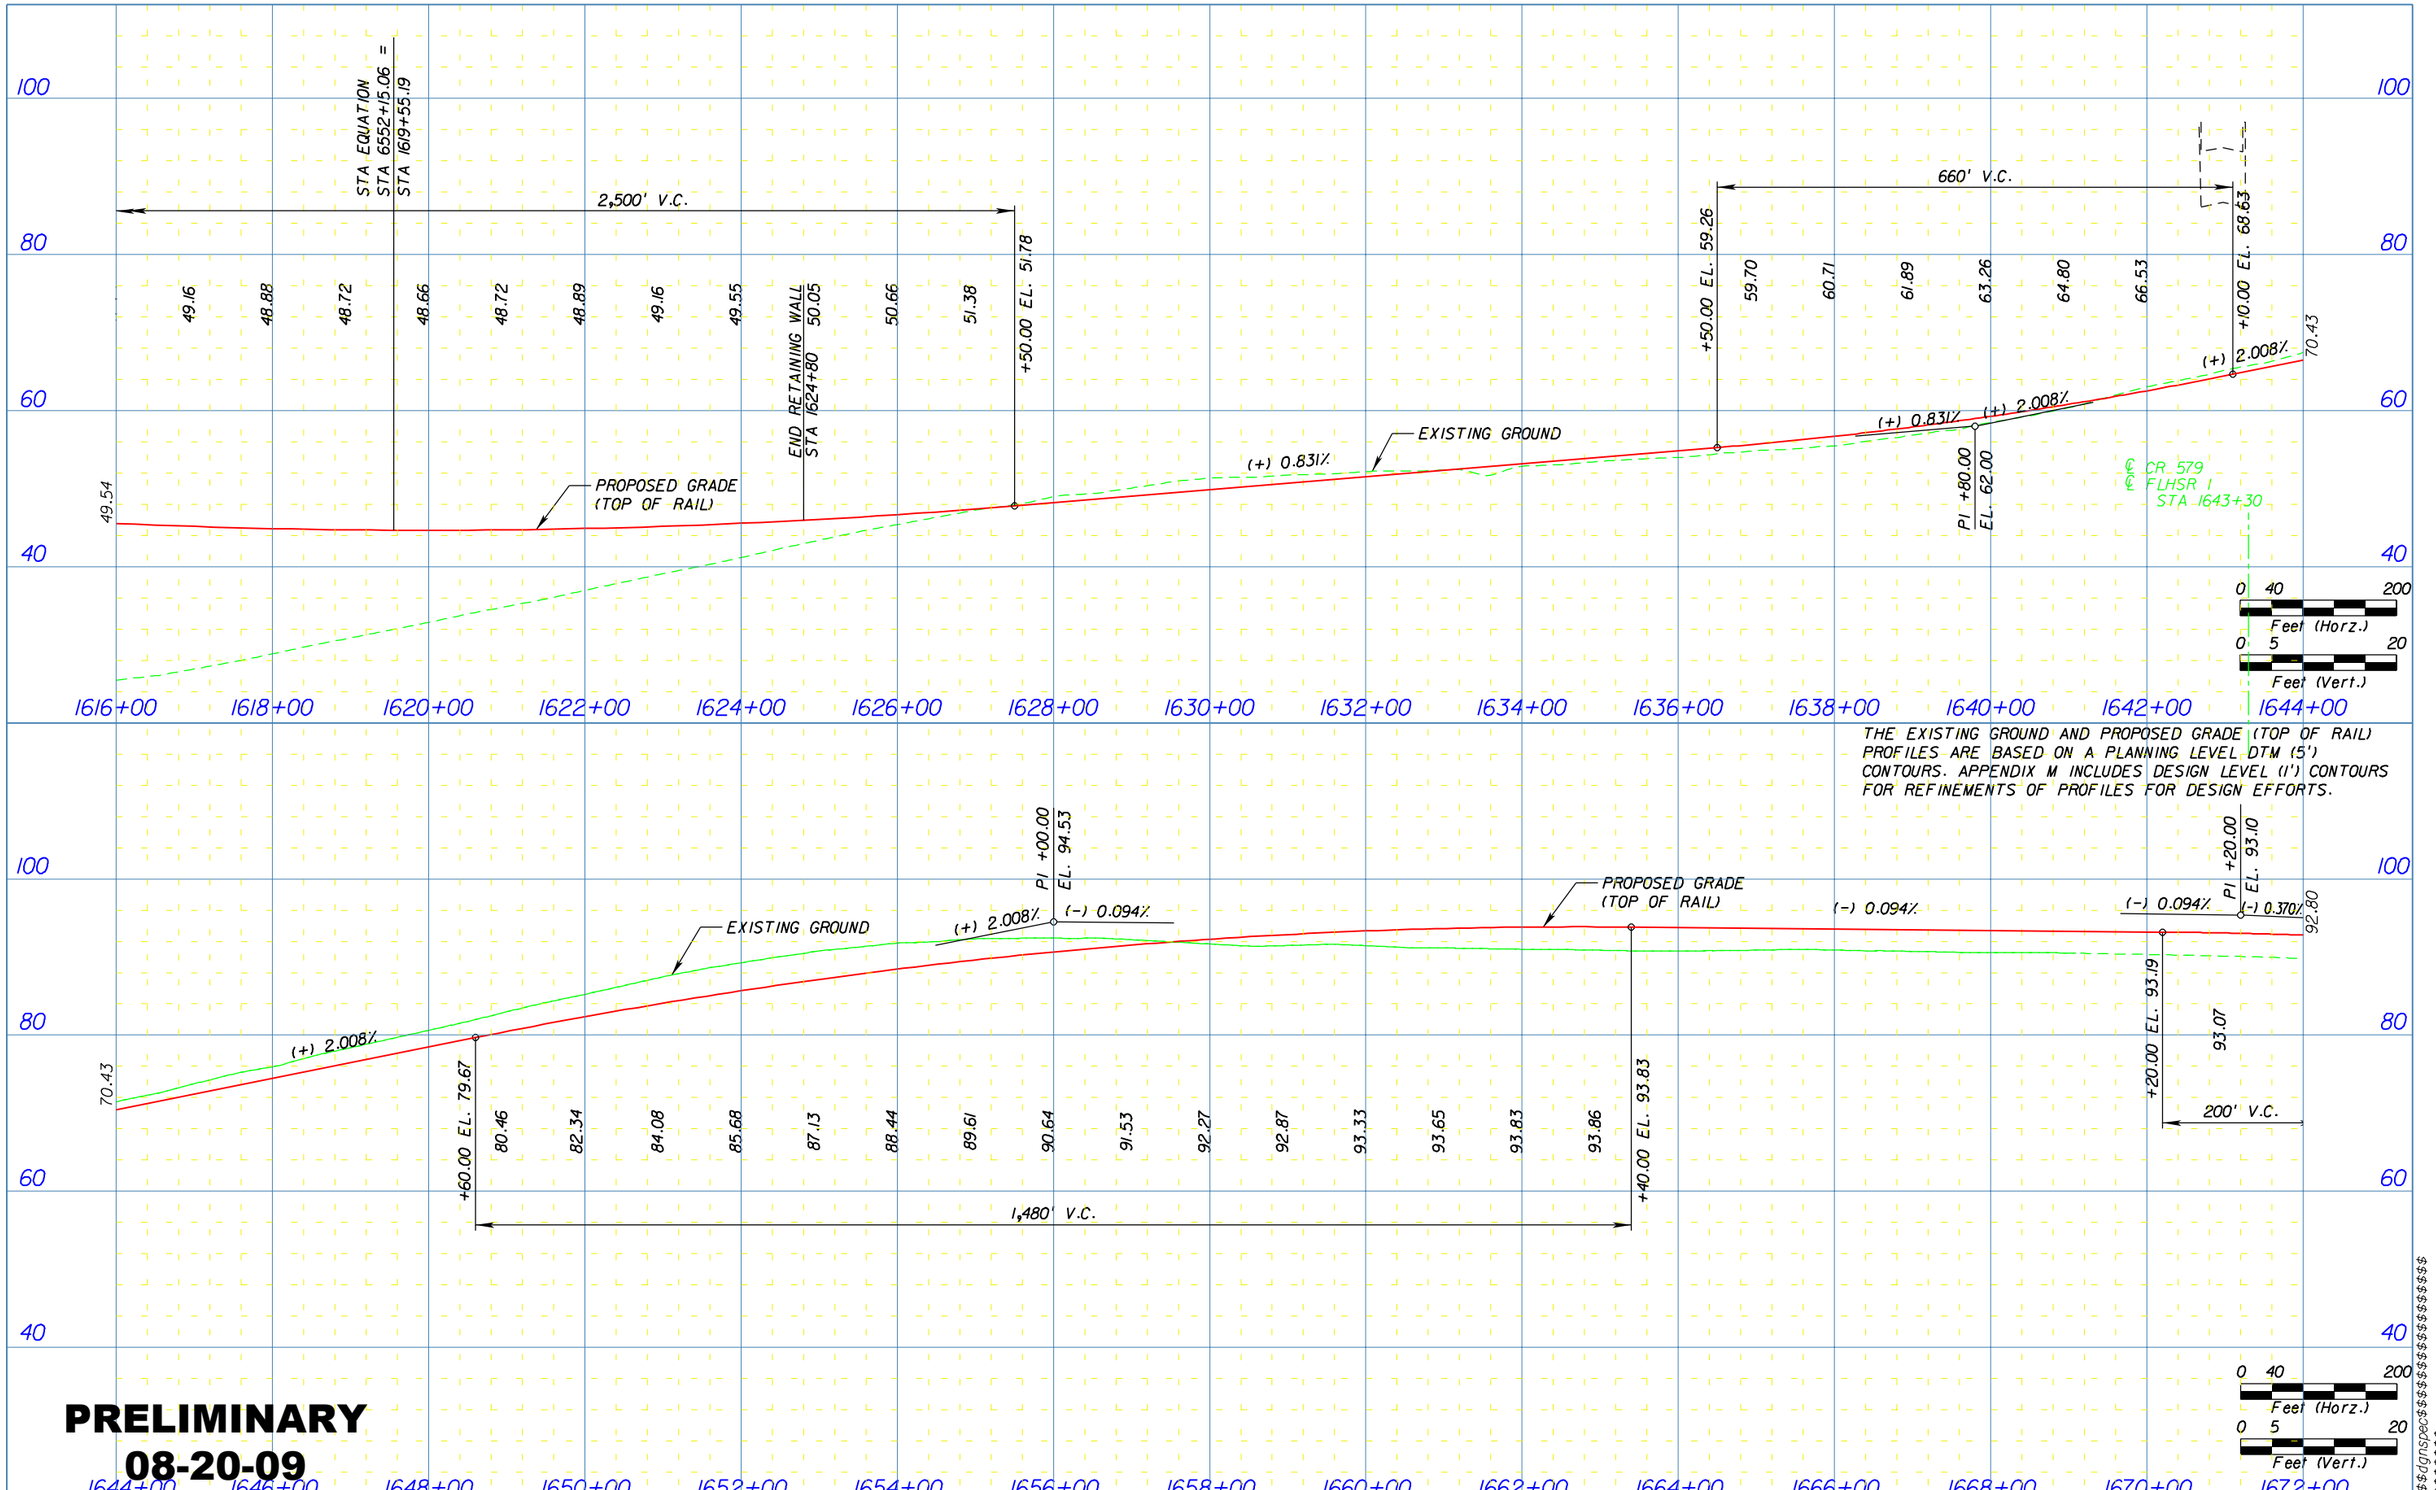

PRELIMINARY
08-20-09

PARSONS

PBSJ

FLORIDA HIGH SPEED RAIL AUTHORITY

FLORIDA HIGH SPEED RAIL PROFILE

SHEET NO.
262

$$$

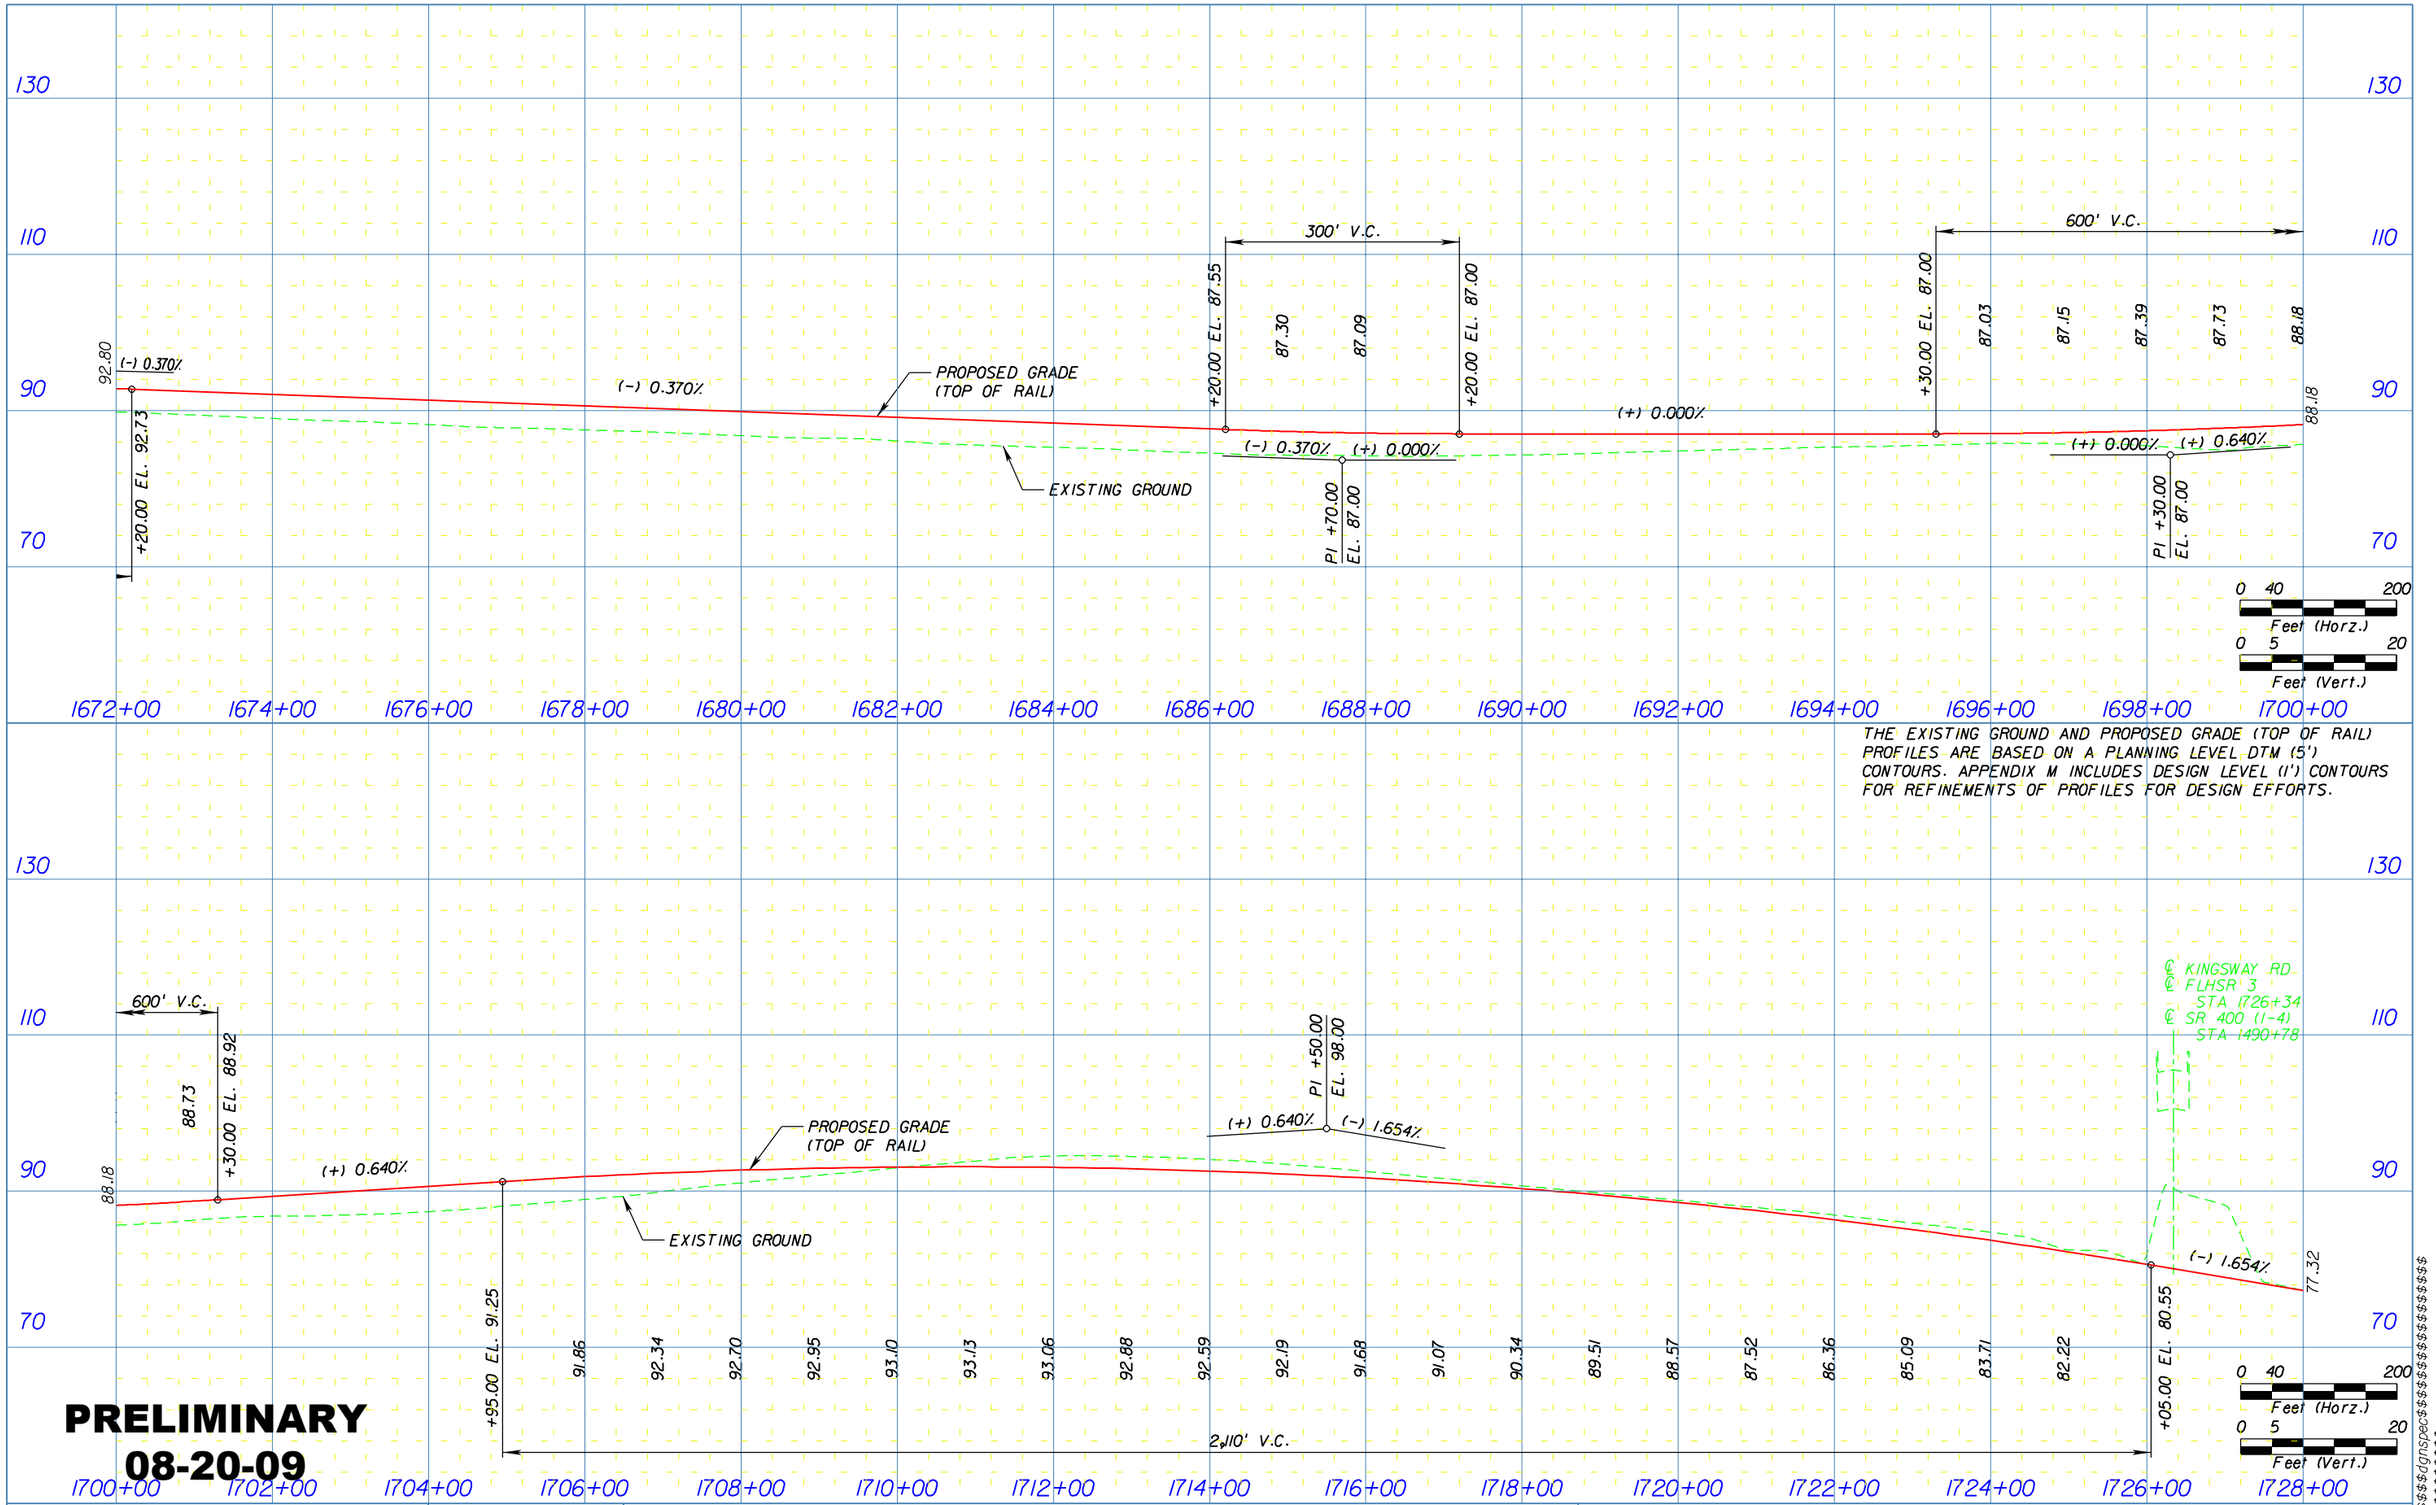

THE EXISTING GROUND AND PROPOSED GRADE (TOP OF RAIL) PROFILES ARE BASED ON A PLANNING LEVEL DTM (5') CONTOURS. APPENDIX M INCLUDES DESIGN LEVEL (1') CONTOURS FOR REFINEMENTS OF PROFILES FOR DESIGN EFFORTS.

PRELIMINARY
08-20-09

PARSONS

PBSJ

FLORIDA HIGH SPEED RAIL AUTHORITY

FLORIDA HIGH SPEED RAIL PROFILE

SHEET NO.
263

$$$

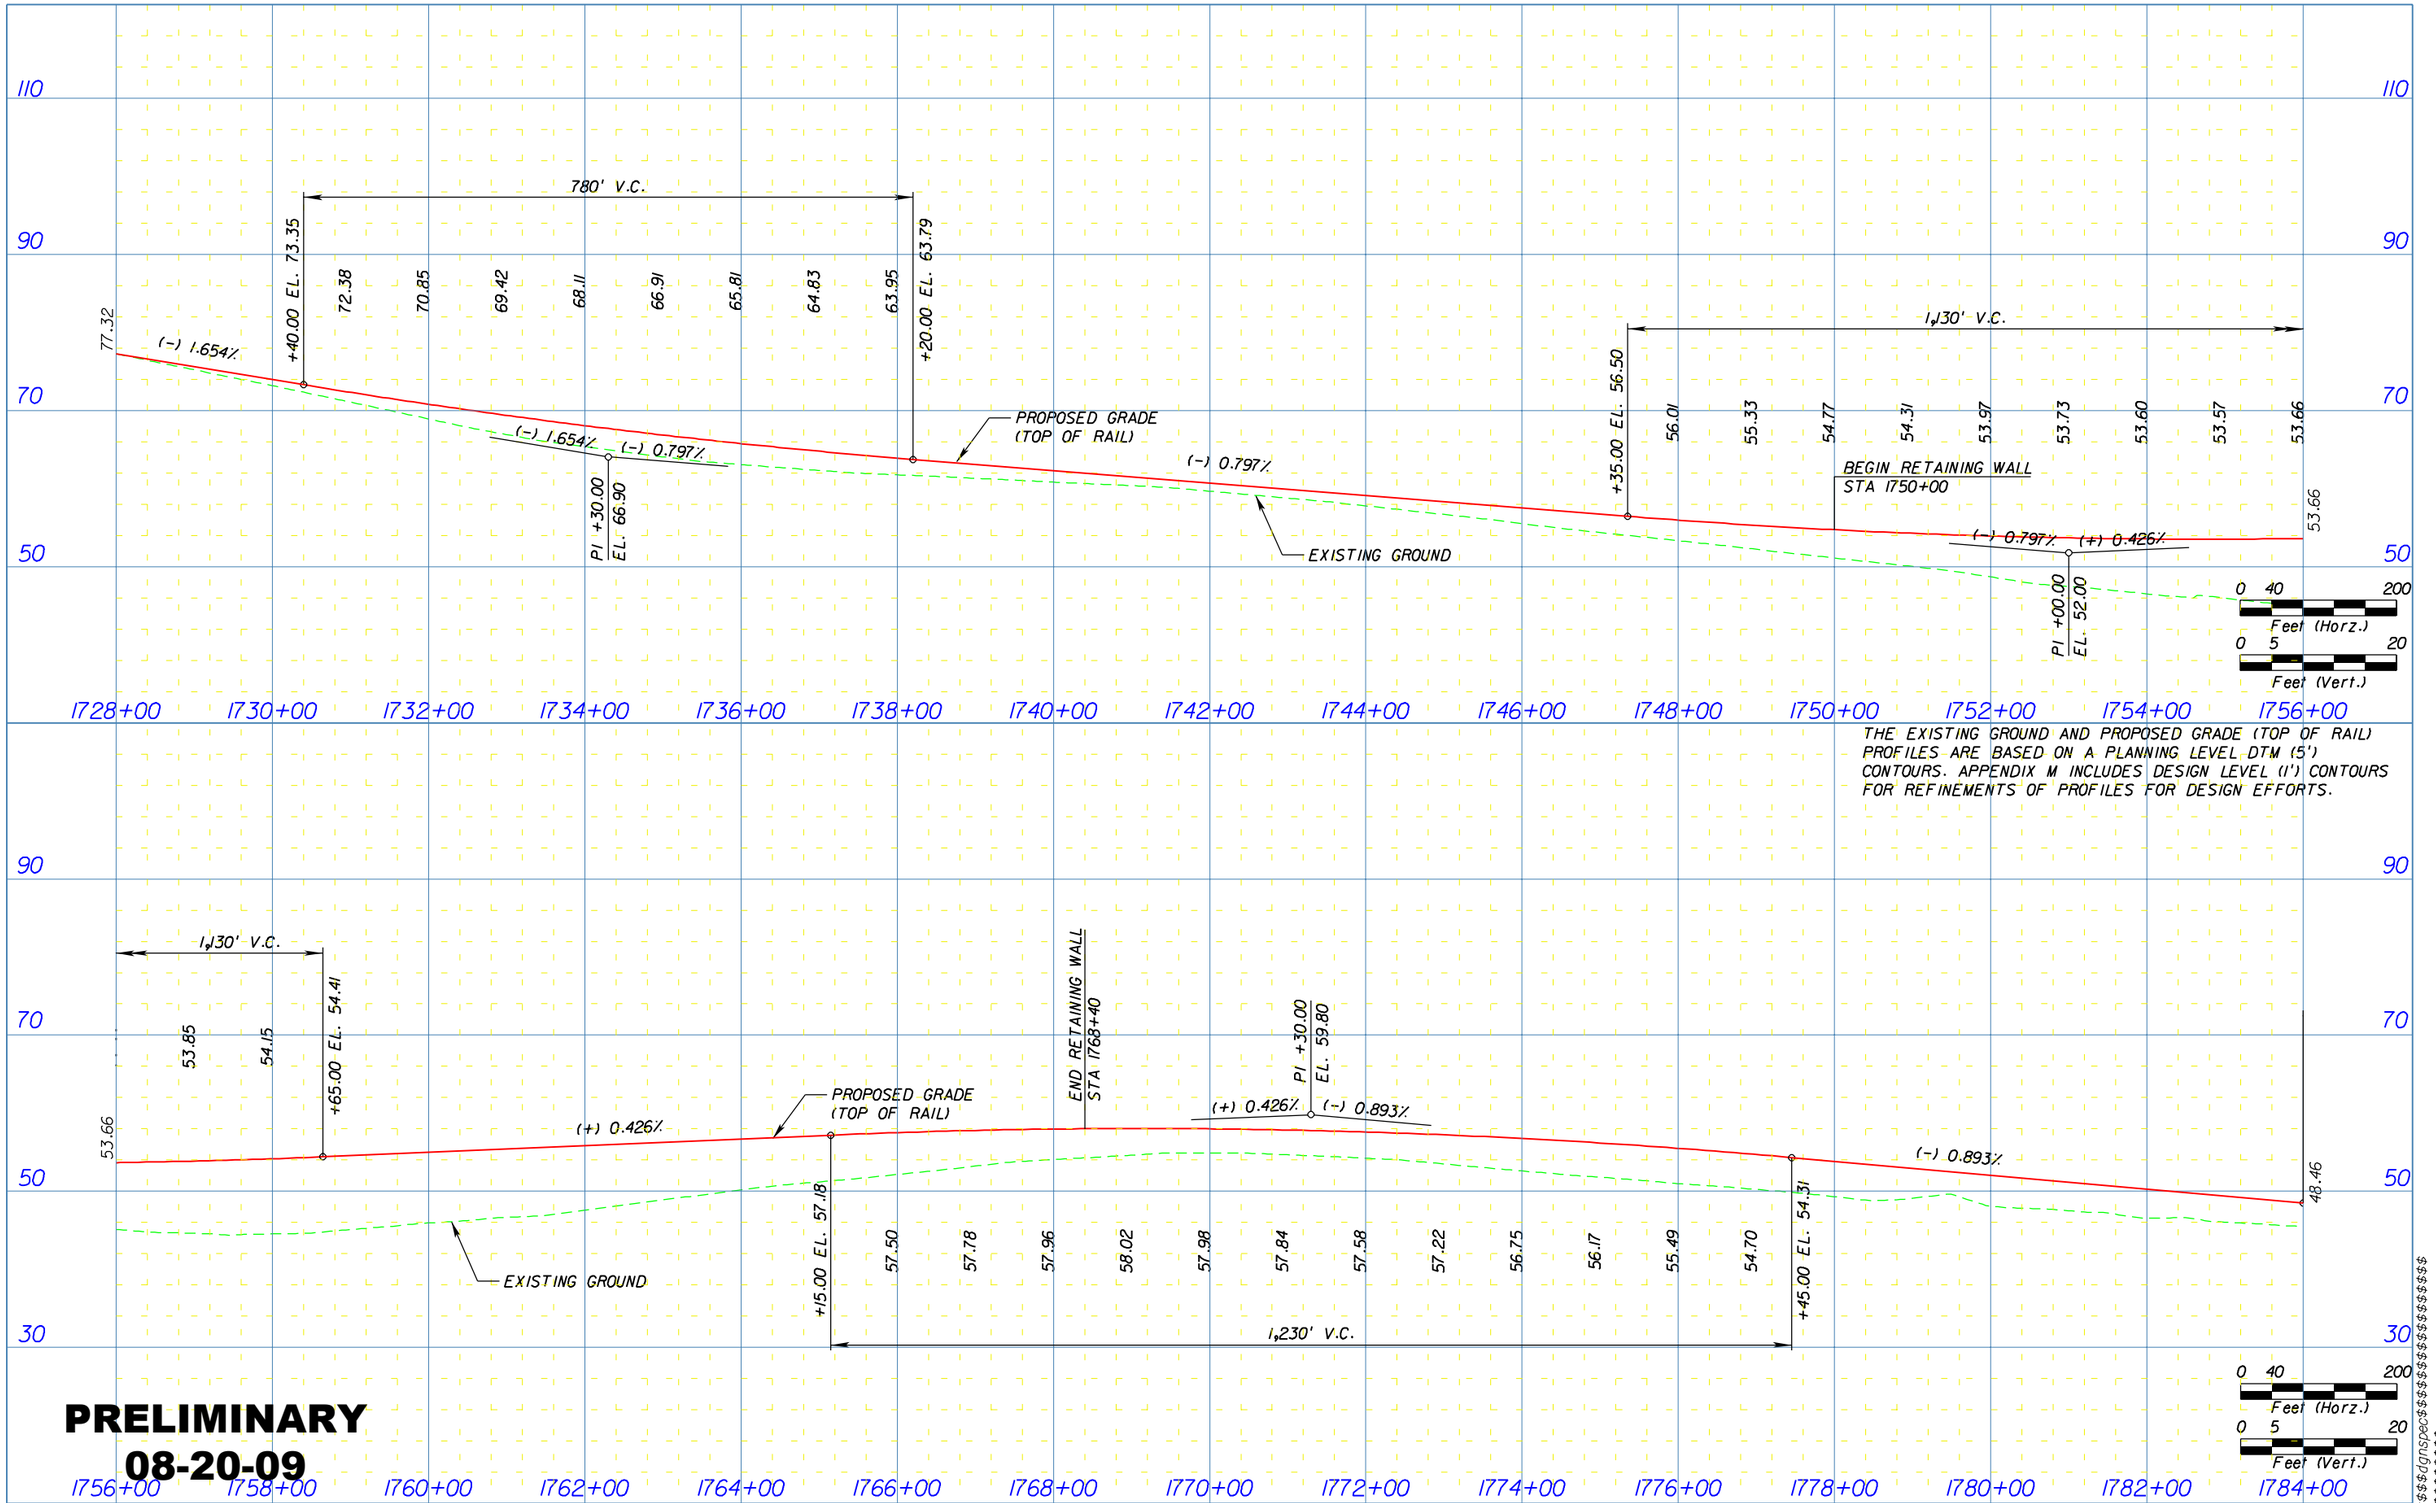

PRELIMINARY
08-20-09

PARSONS

PBSJ

FLORIDA HIGH SPEED RAIL AUTHORITY

FLORIDA HIGH SPEED RAIL PROFILE

SHEET NO.
264

$$$

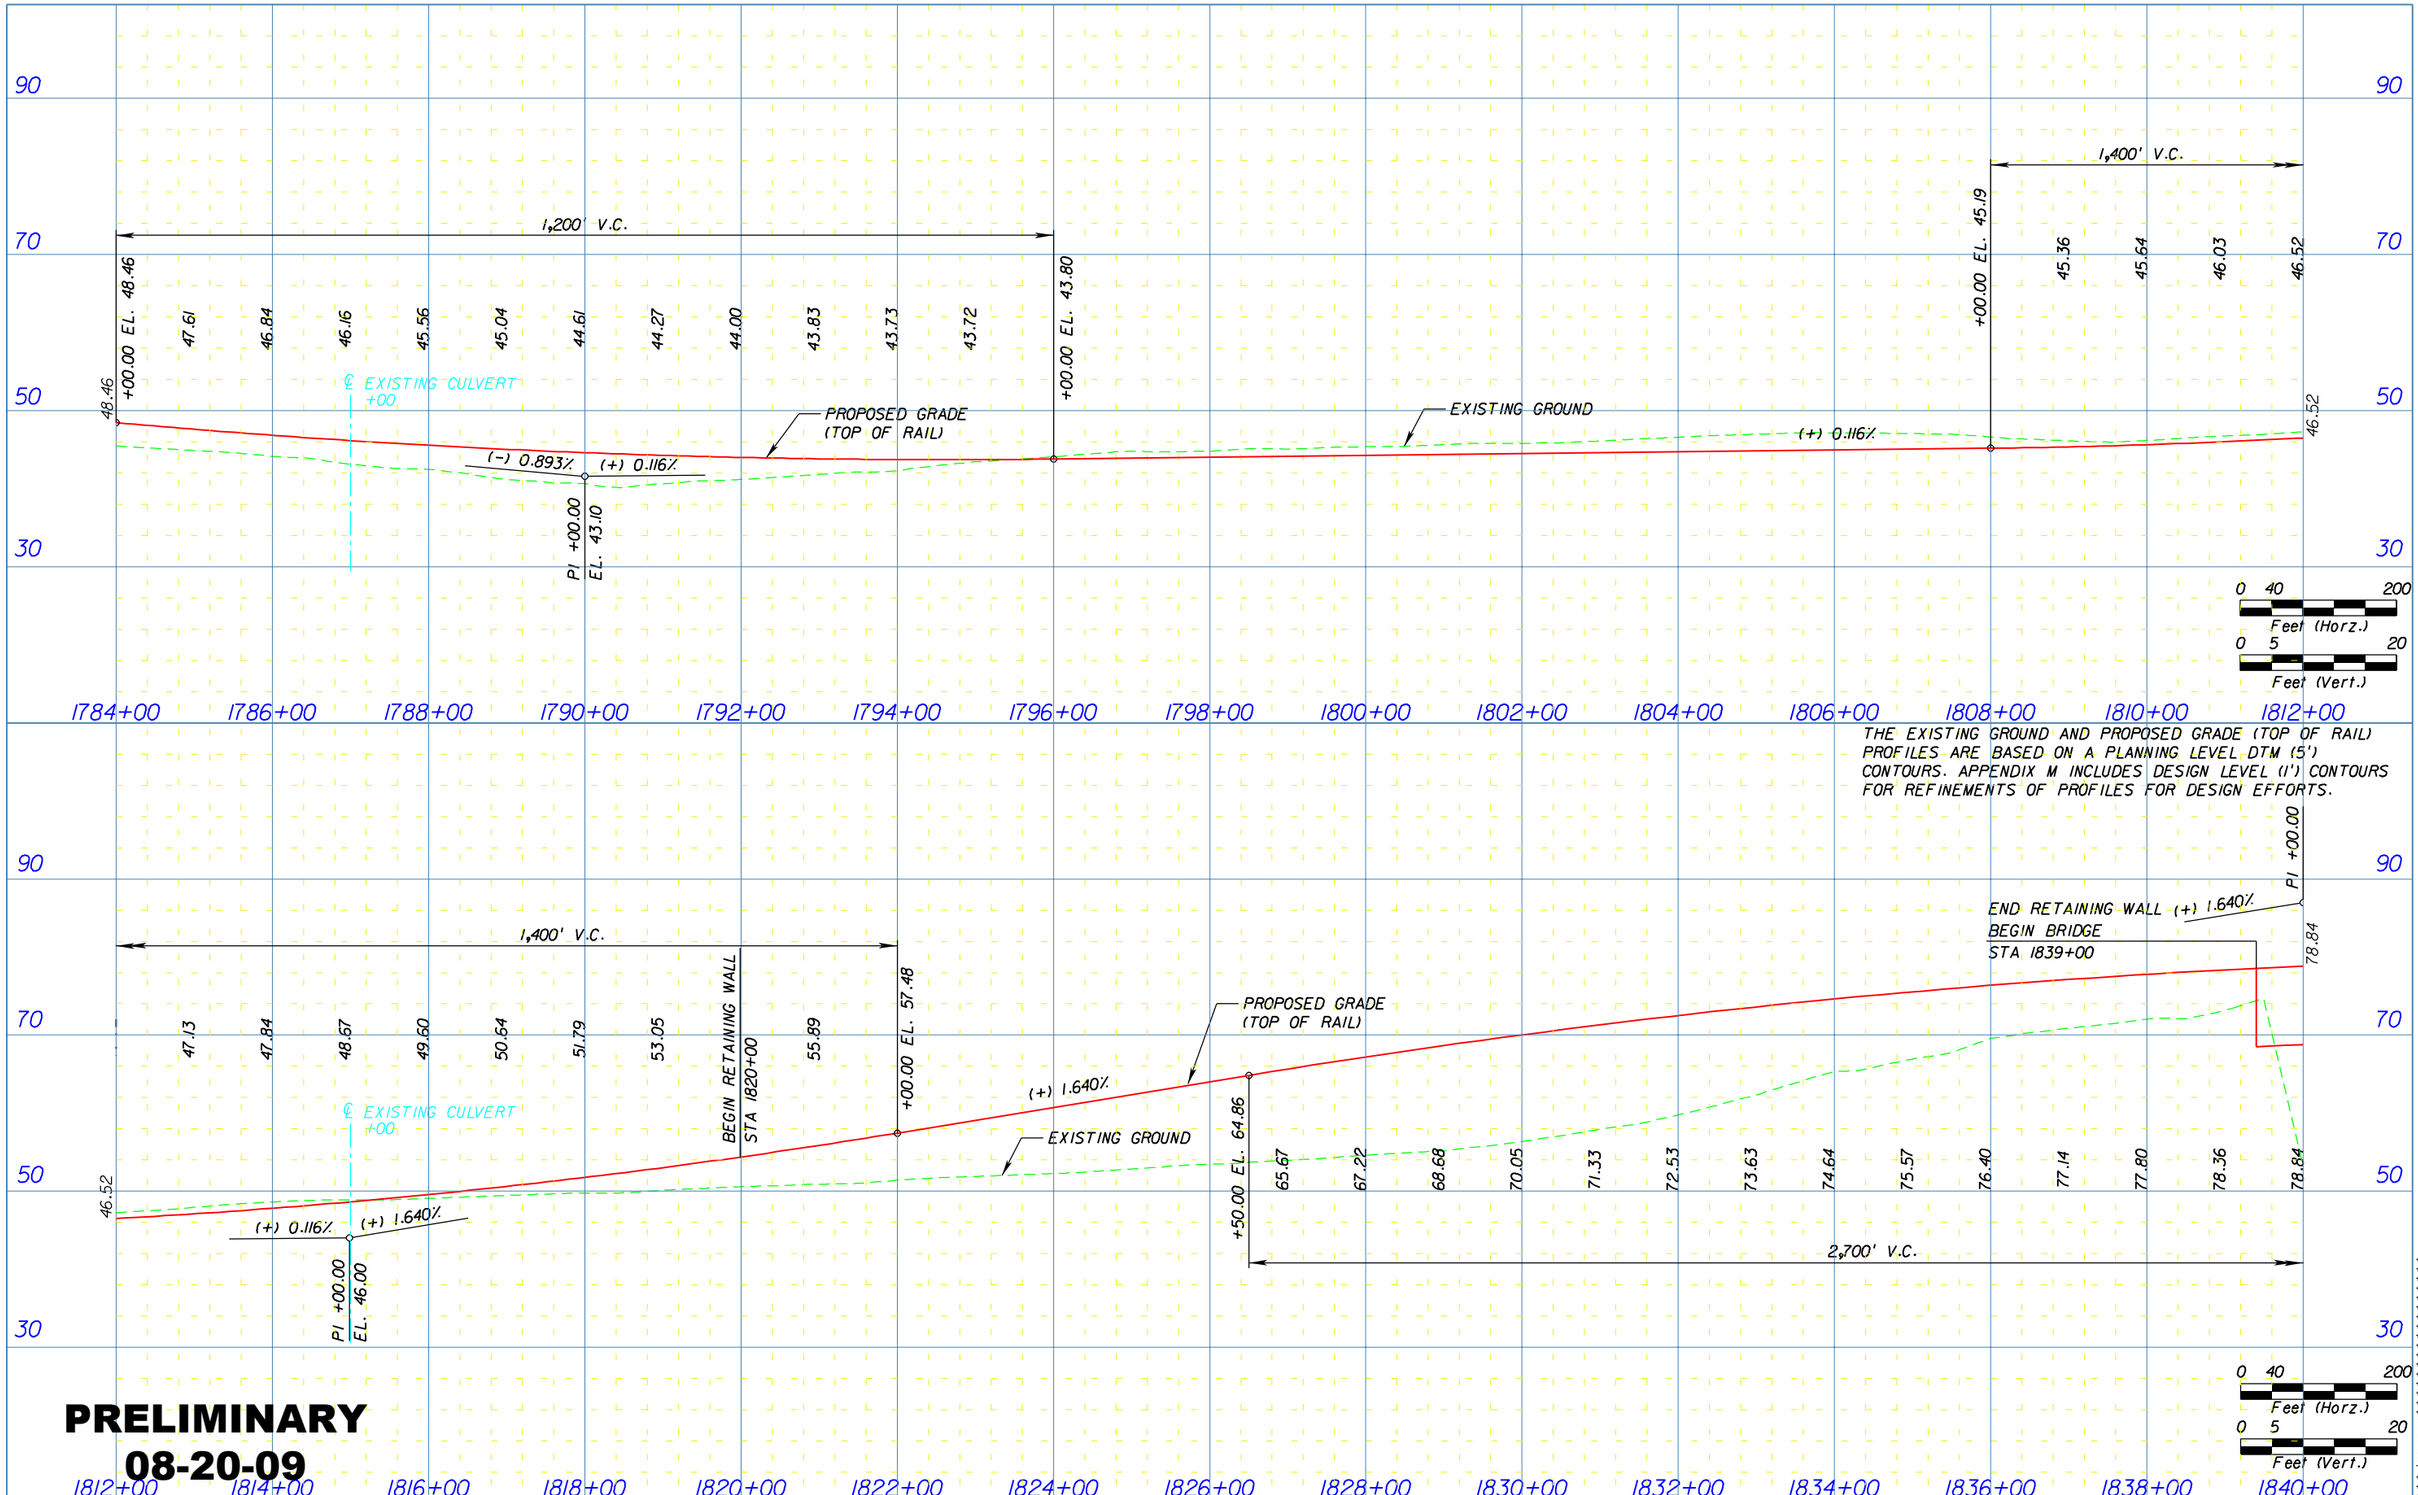

PRELIMINARY
08-20-09

PARSONS

PBSJ

FLORIDA HIGH SPEED RAIL AUTHORITY

FLORIDA HIGH SPEED RAIL PROFILE

SHEET NO.
265

$$$

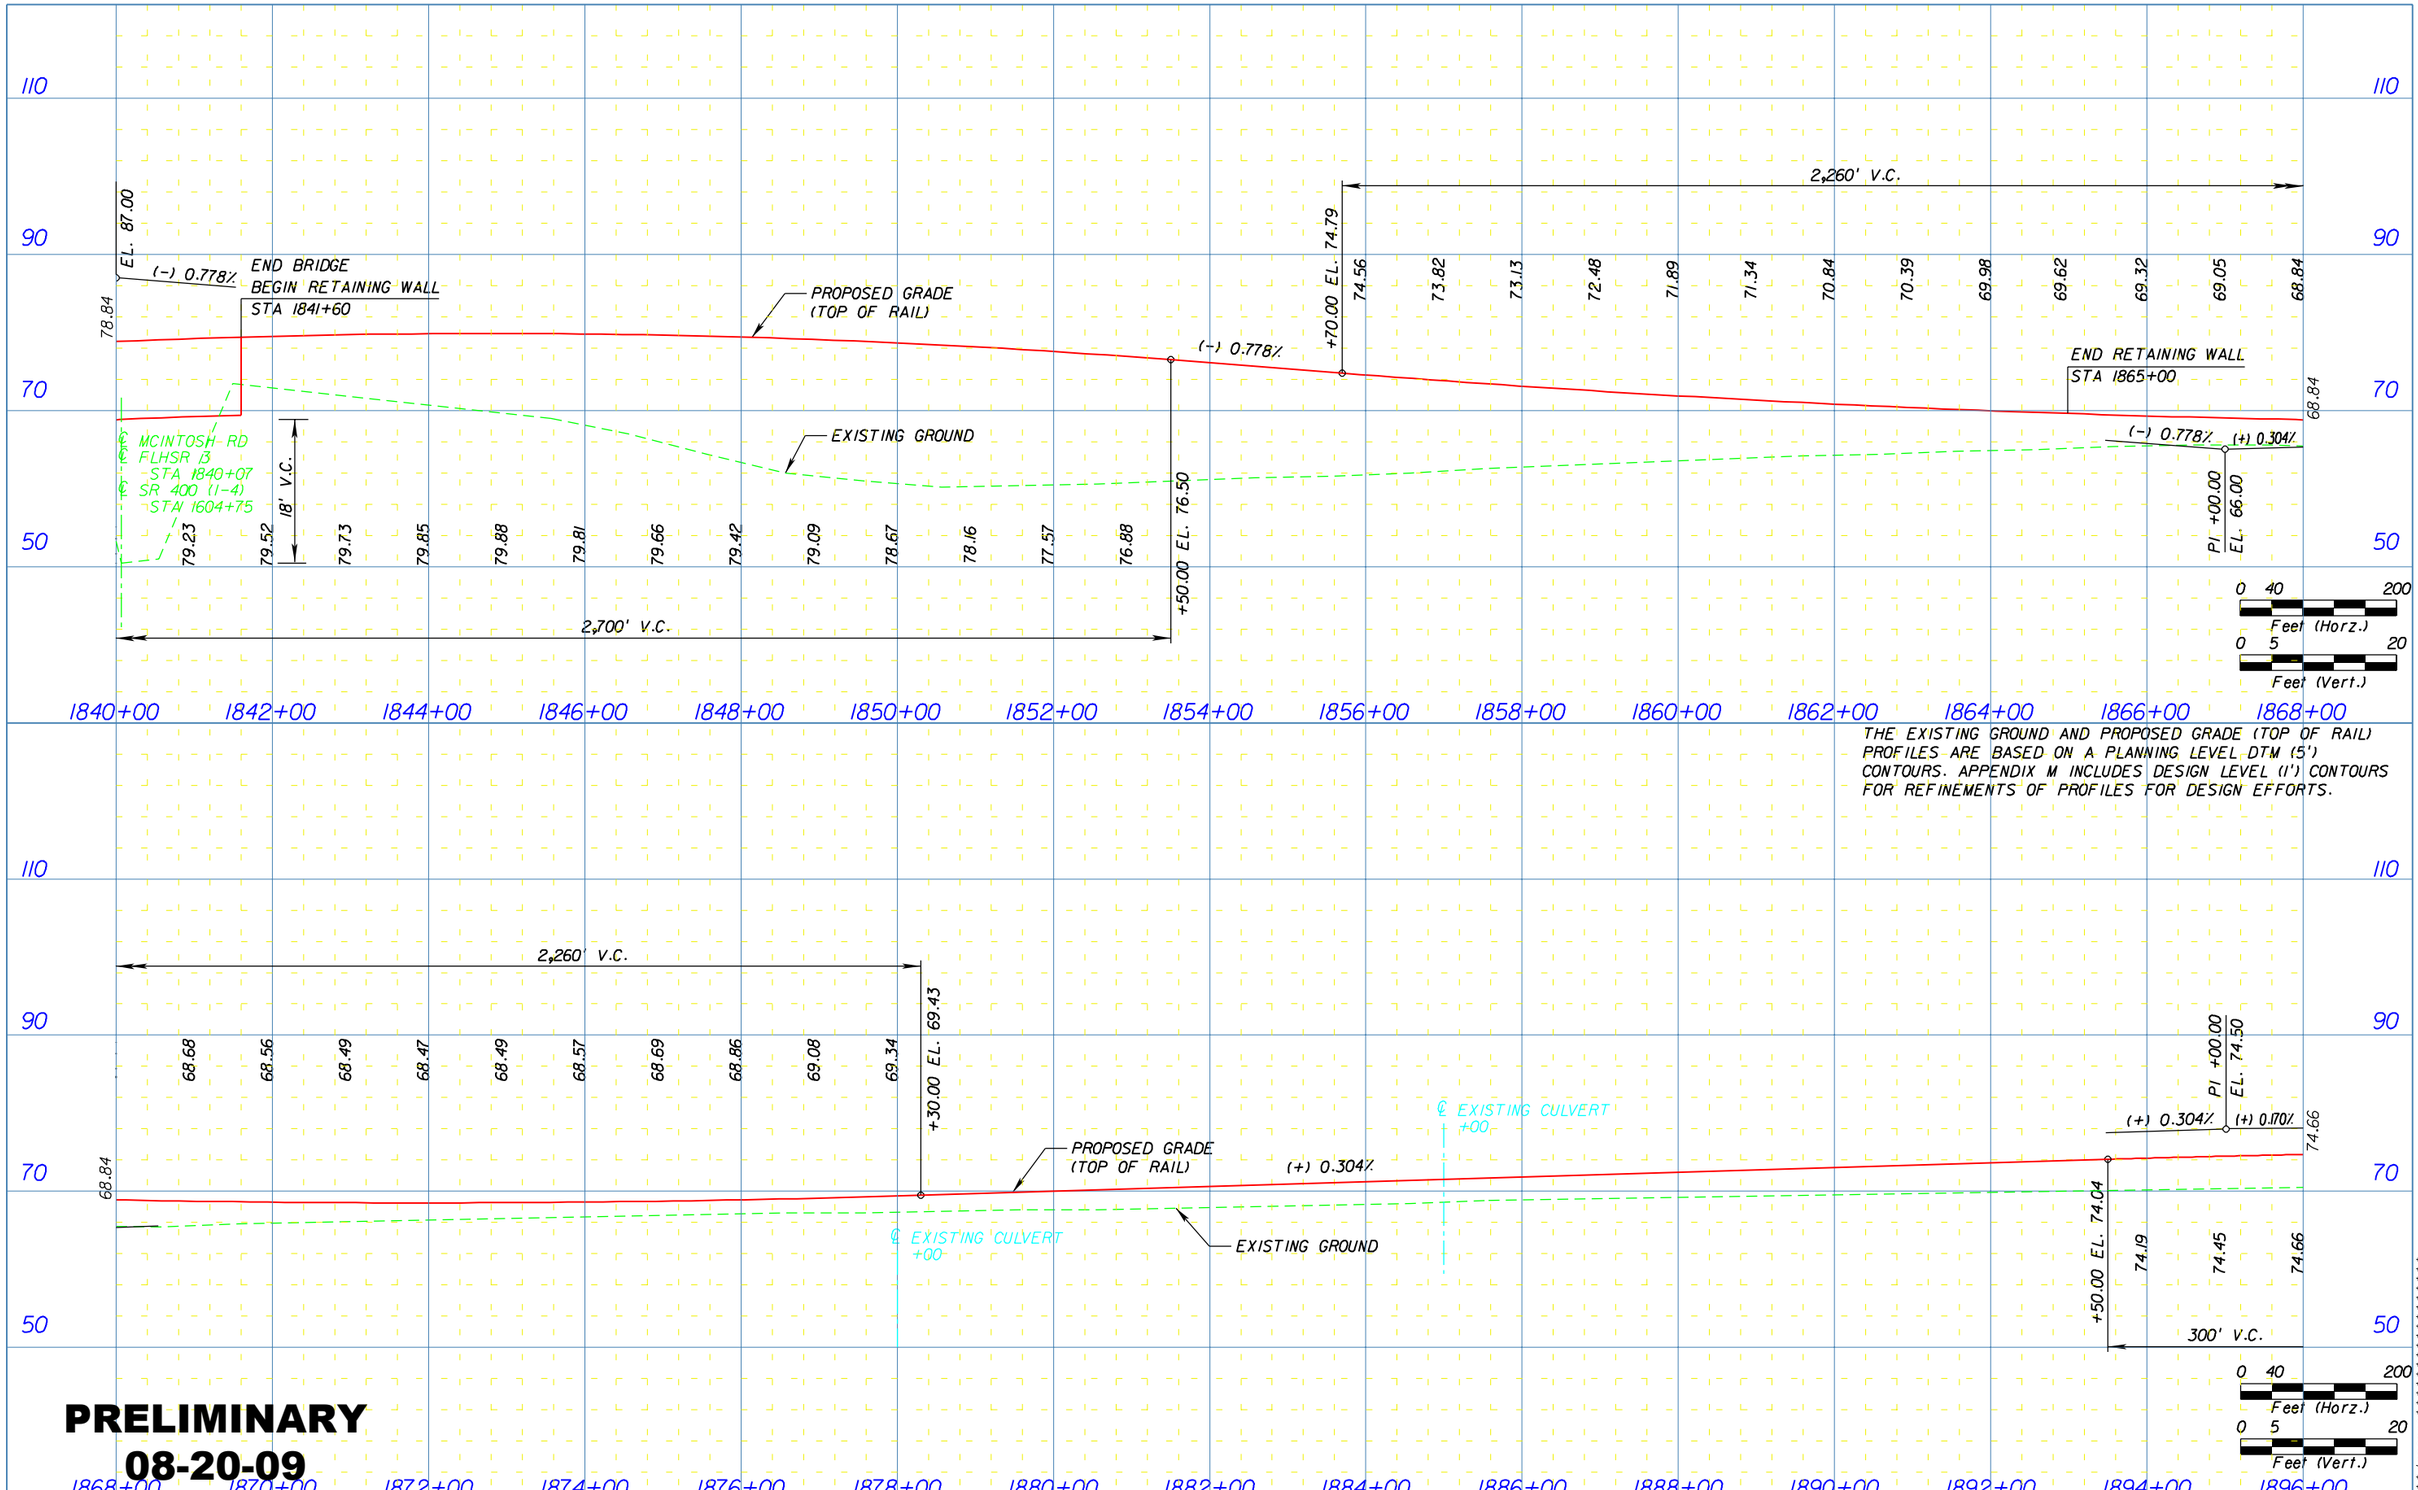

PRELIMINARY
08-20-09

PARSONS

PBSJ

FLORIDA HIGH SPEED RAIL AUTHORITY

FLORIDA HIGH SPEED RAIL PROFILE

SHEET NO.
266

$$$

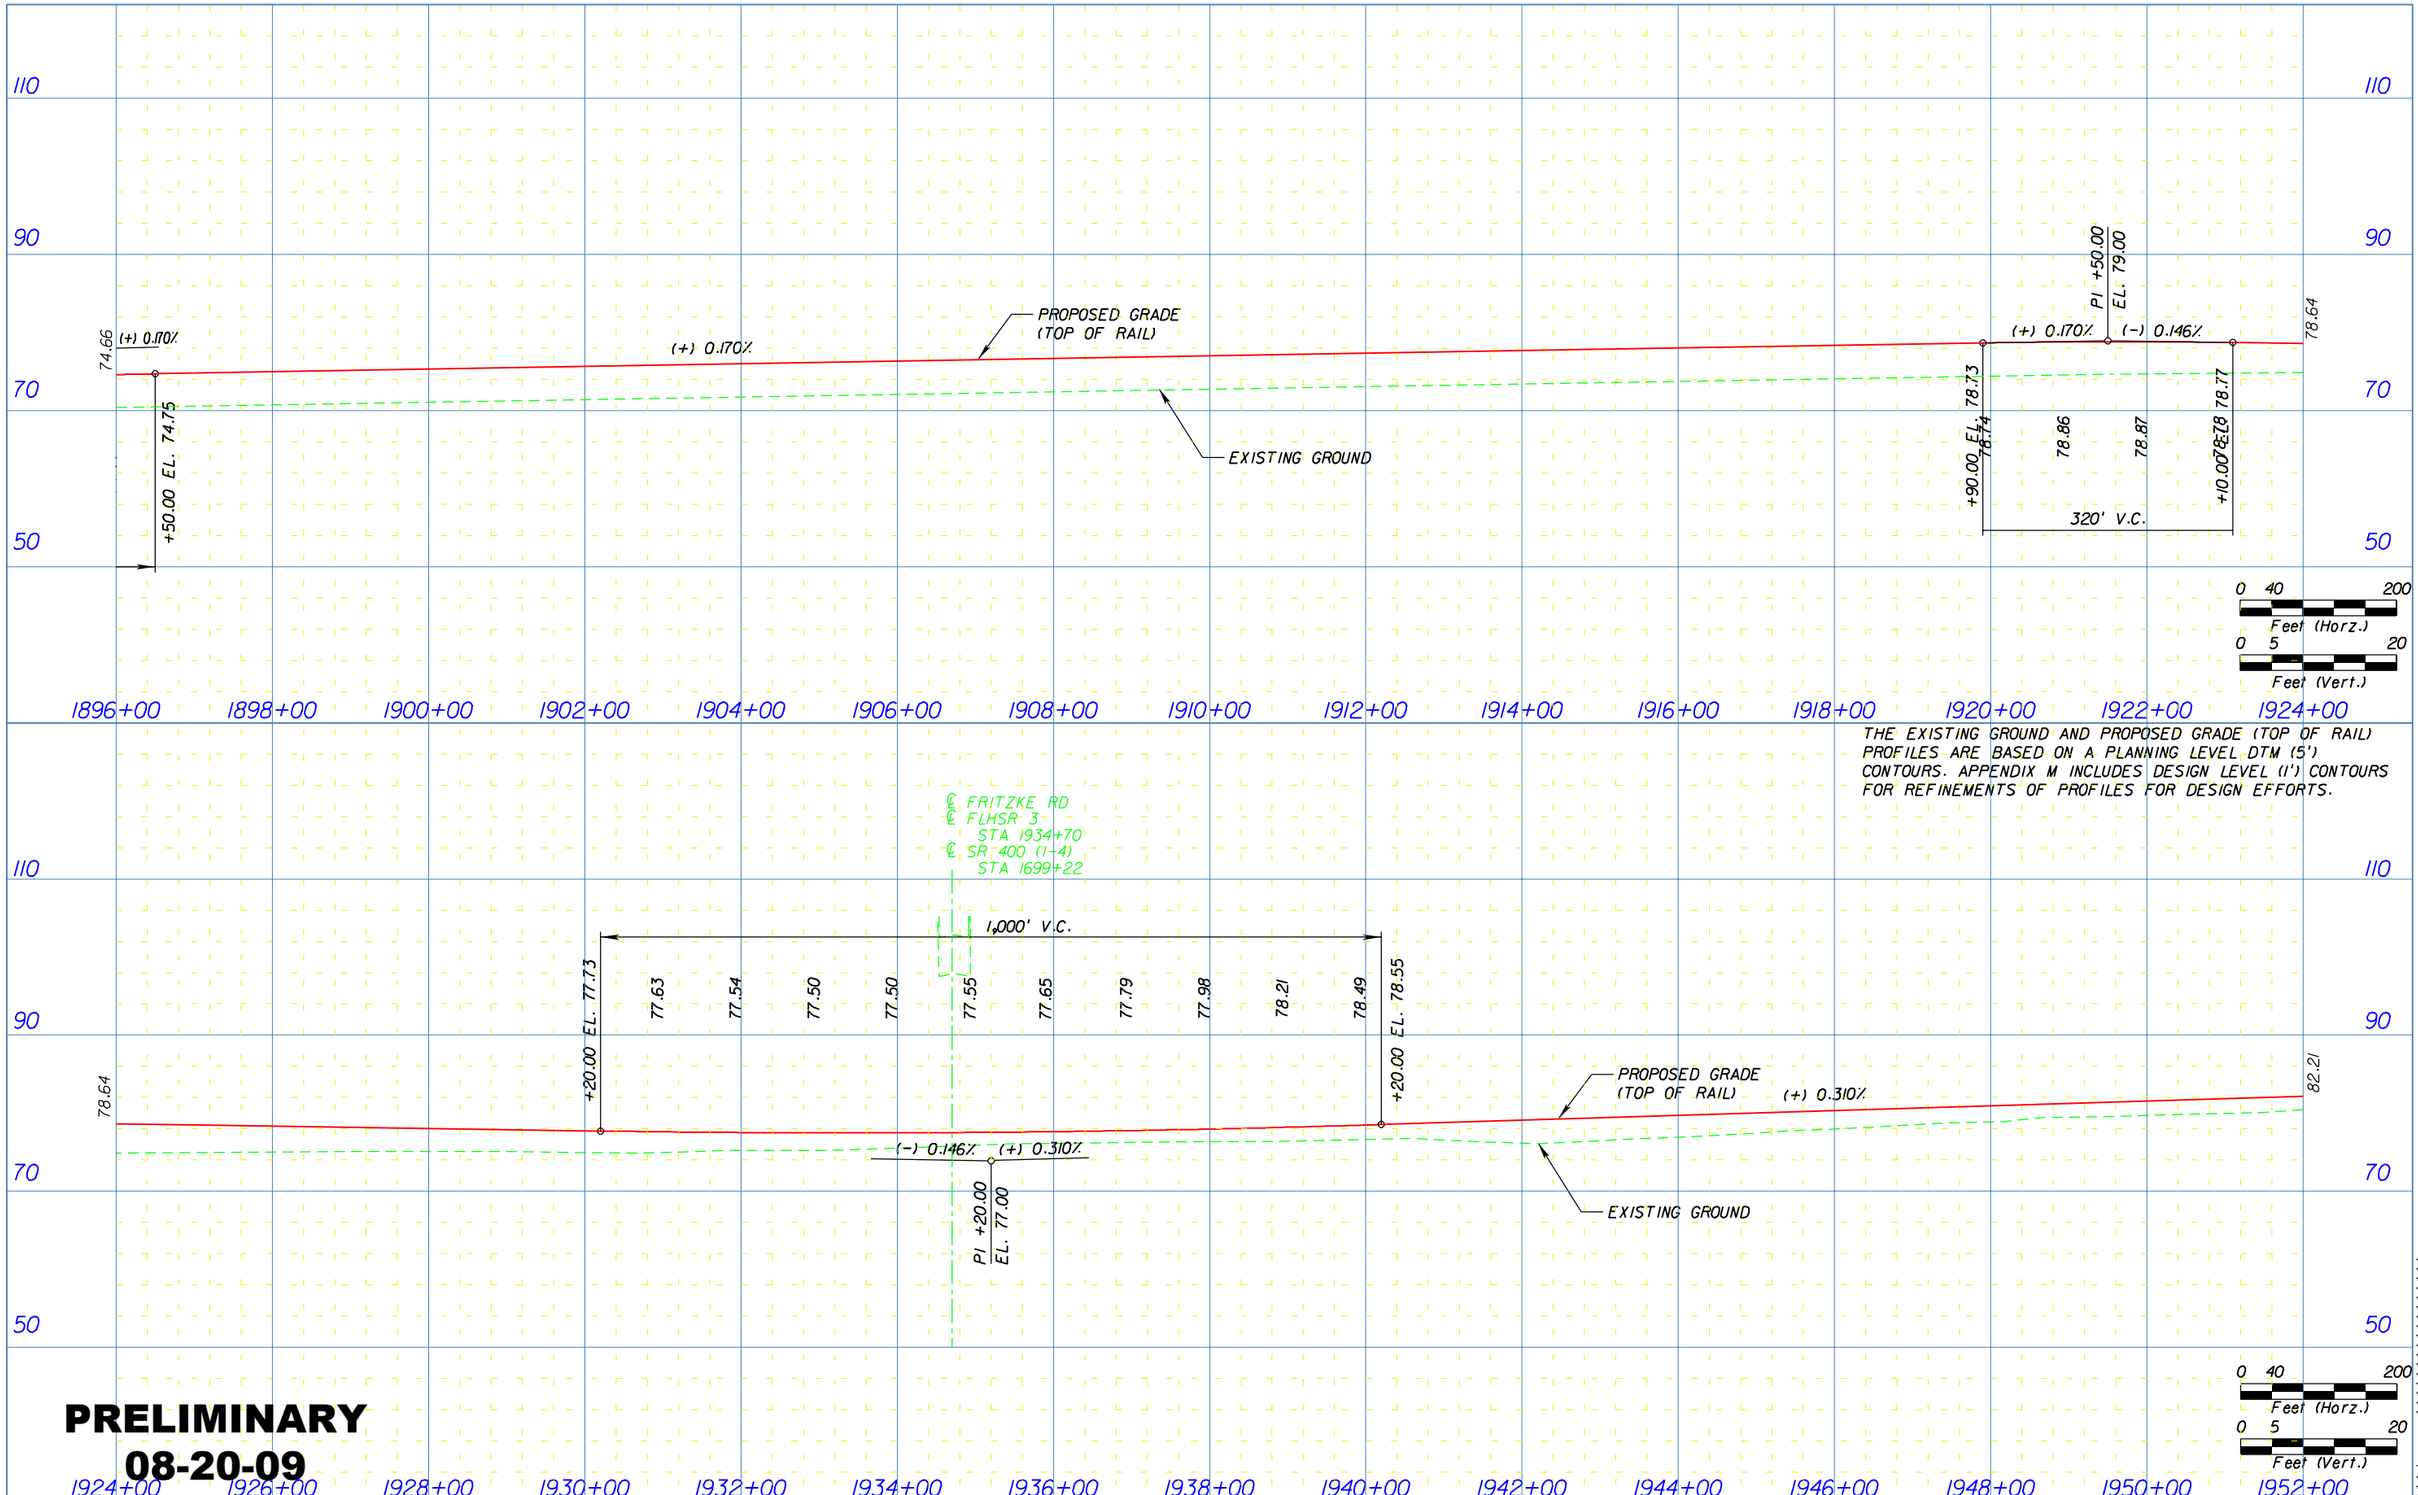

THE EXISTING GROUND AND PROPOSED GRADE (TOP OF RAIL) PROFILES ARE BASED ON A PLANNING LEVEL DTM (5') CONTOURS. APPENDIX M INCLUDES DESIGN LEVEL (1') CONTOURS FOR REFINEMENTS OF PROFILES FOR DESIGN EFFORTS.

PRELIMINARY
08-20-09

PARSONS

PBSJ

FLORIDA HIGH SPEED RAIL AUTHORITY

FLORIDA HIGH SPEED RAIL PROFILE

SHEET NO.
267

$$$

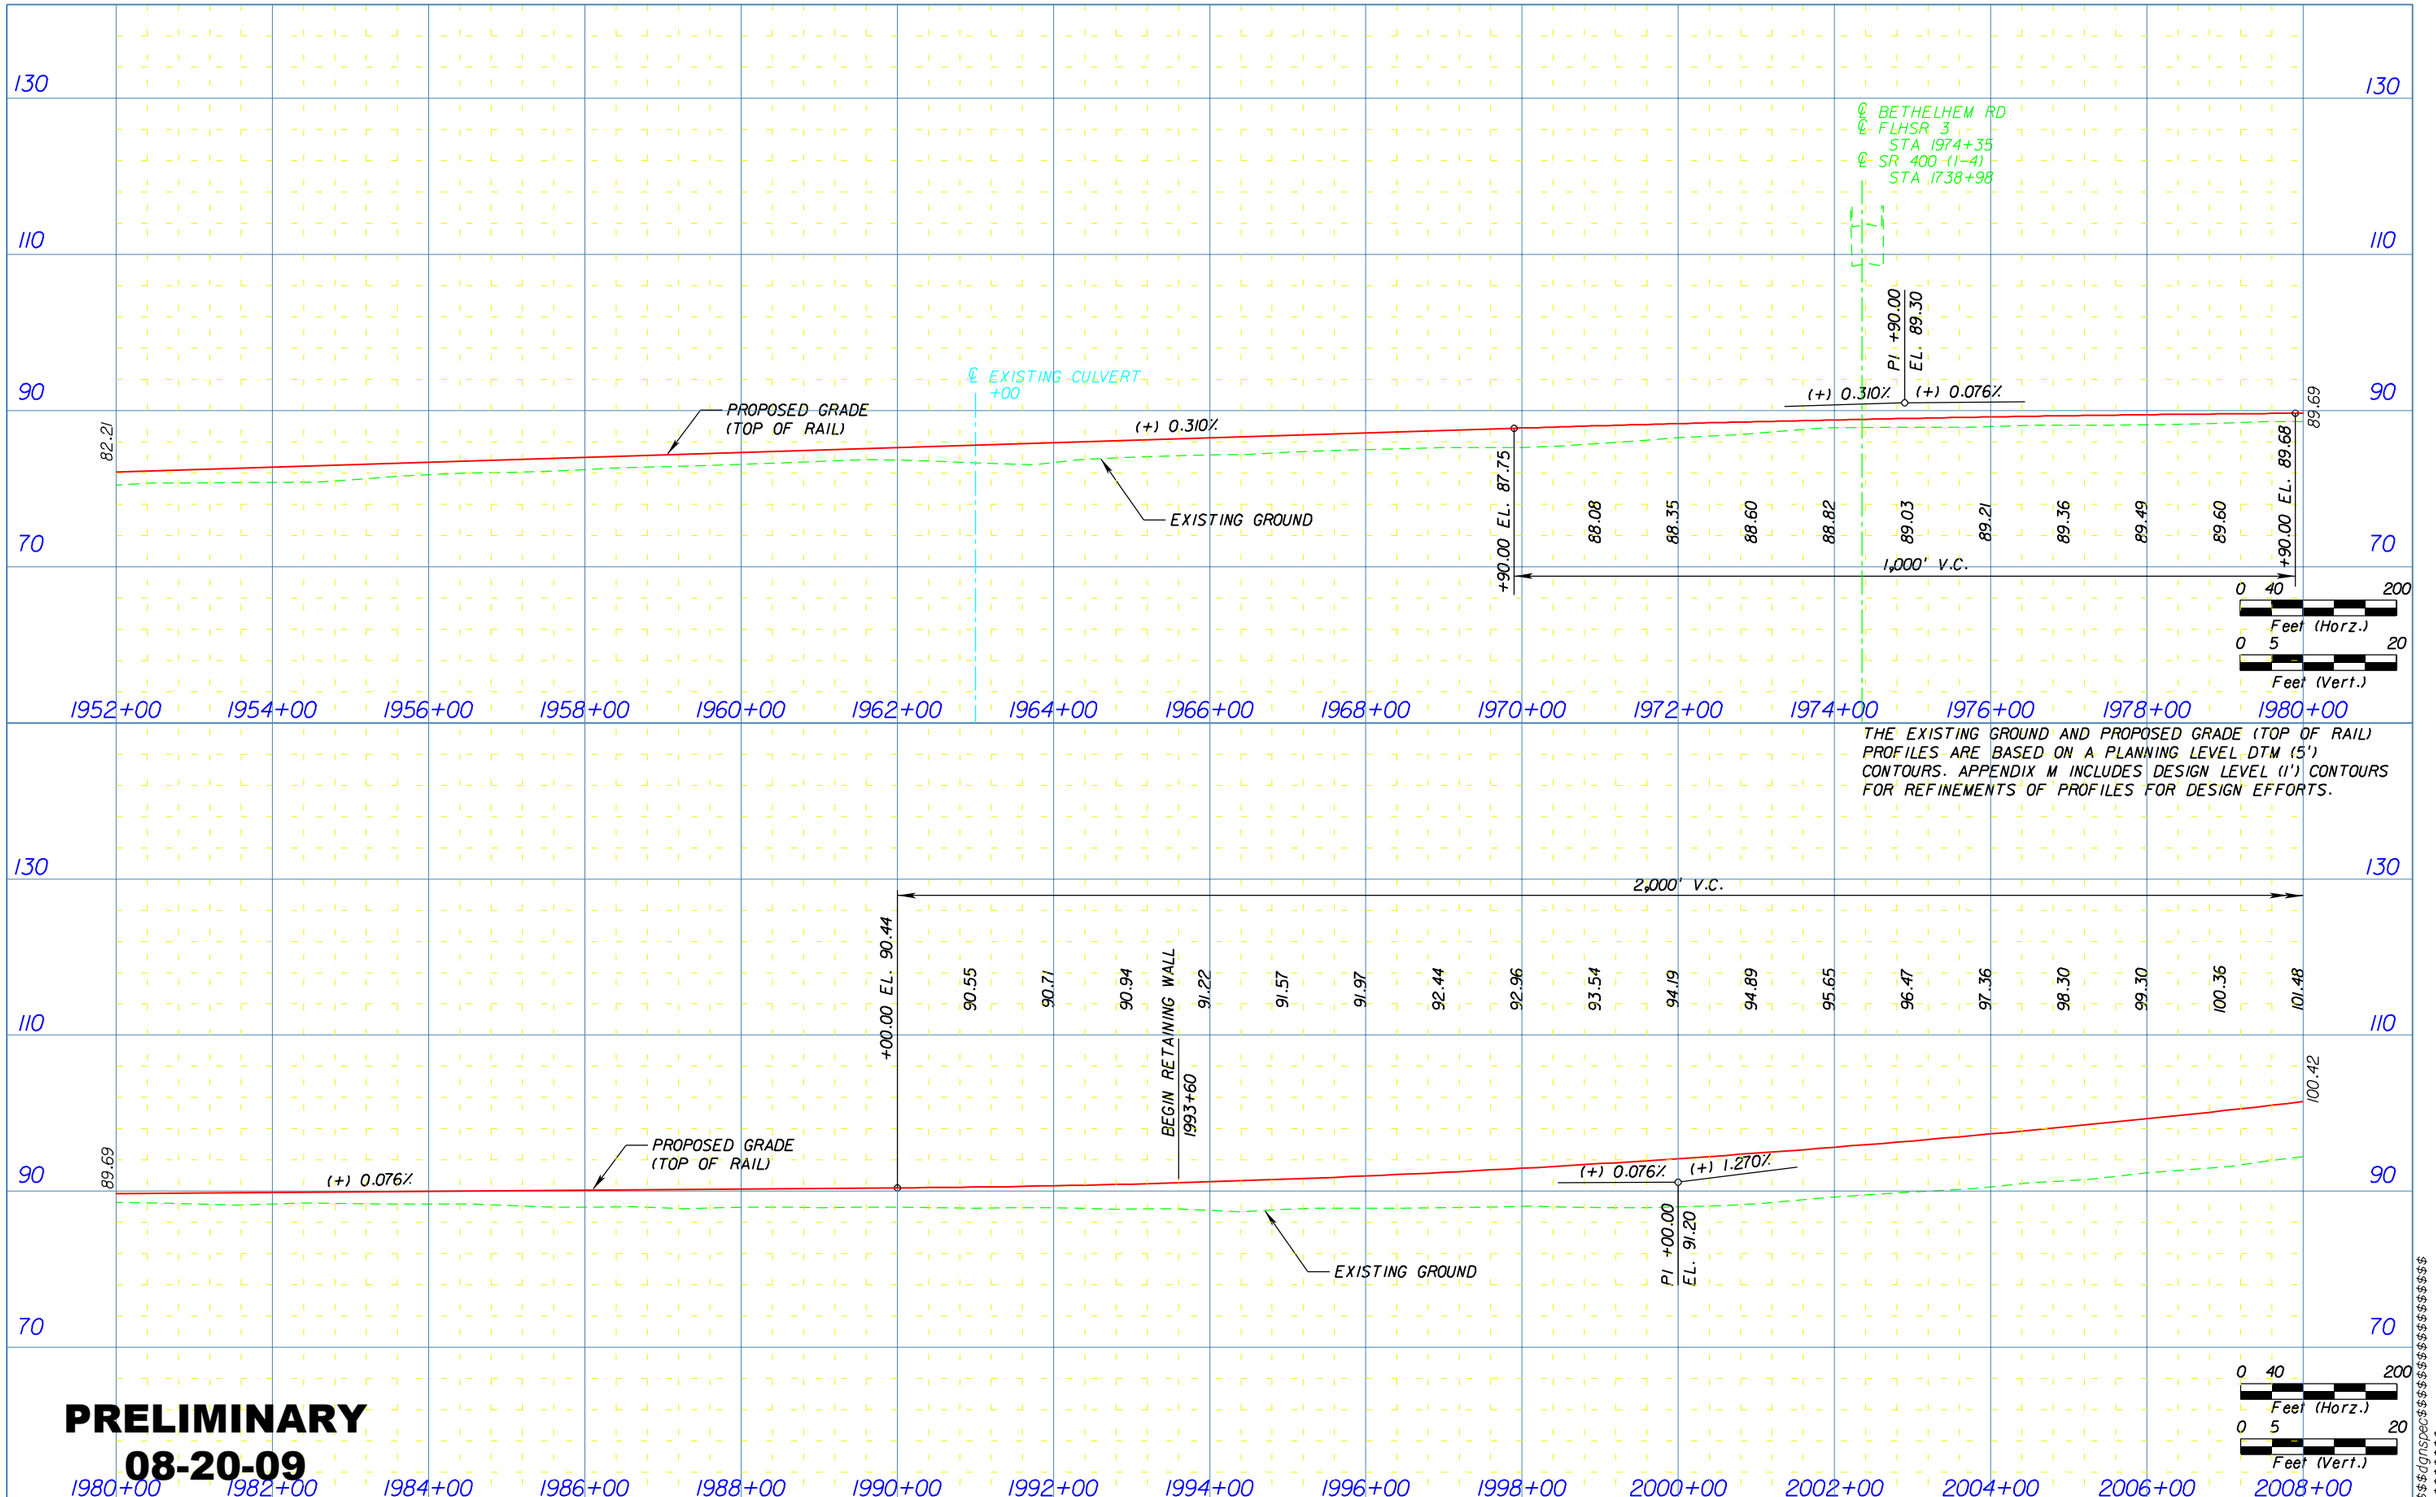

PRELIMINARY
08-20-09

PARSONS

PBSJ

FLORIDA HIGH SPEED RAIL AUTHORITY

FLORIDA HIGH SPEED RAIL PROFILE

SHEET NO.

268

$$$

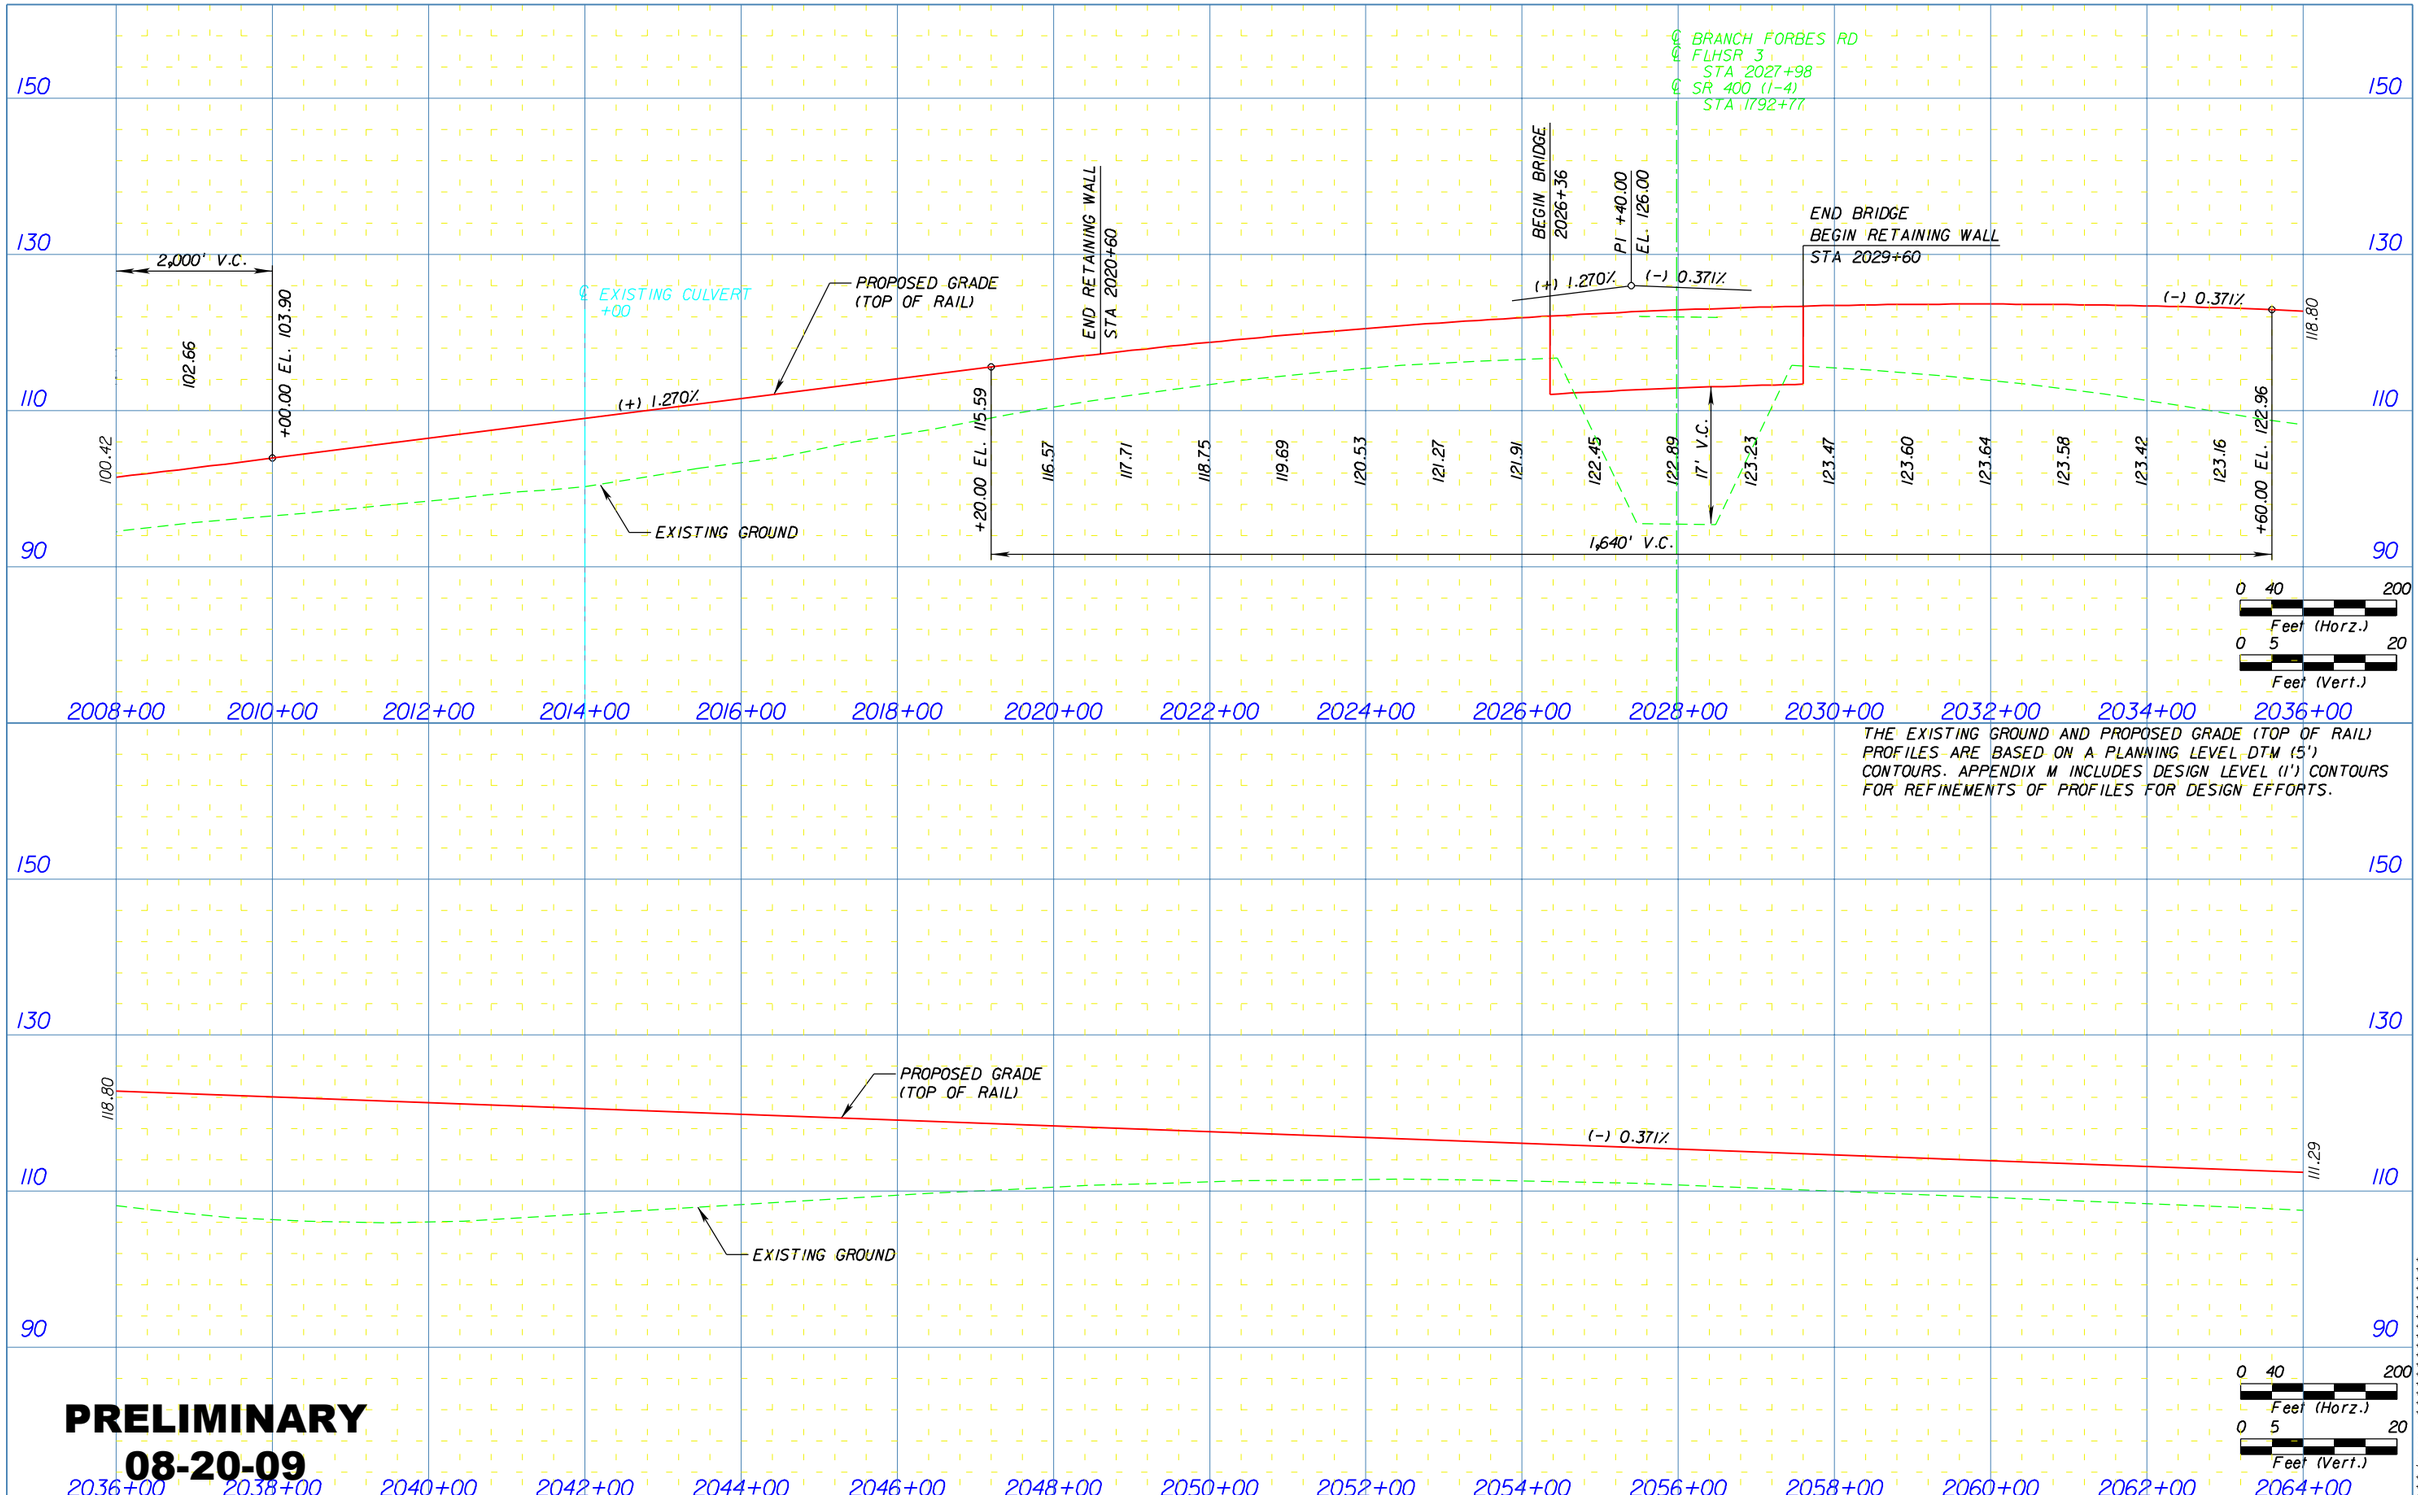

THE EXISTING GROUND AND PROPOSED GRADE (TOP OF RAIL) PROFILES ARE BASED ON A PLANNING LEVEL DTM (5') CONTOURS. APPENDIX M INCLUDES DESIGN LEVEL (1') CONTOURS FOR REFINEMENTS OF PROFILES FOR DESIGN EFFORTS.

PRELIMINARY
08-20-09

PARSONS

PBSJ

FLORIDA HIGH SPEED RAIL AUTHORITY

FLORIDA HIGH SPEED RAIL PROFILE

SHEET NO.
269

$$$

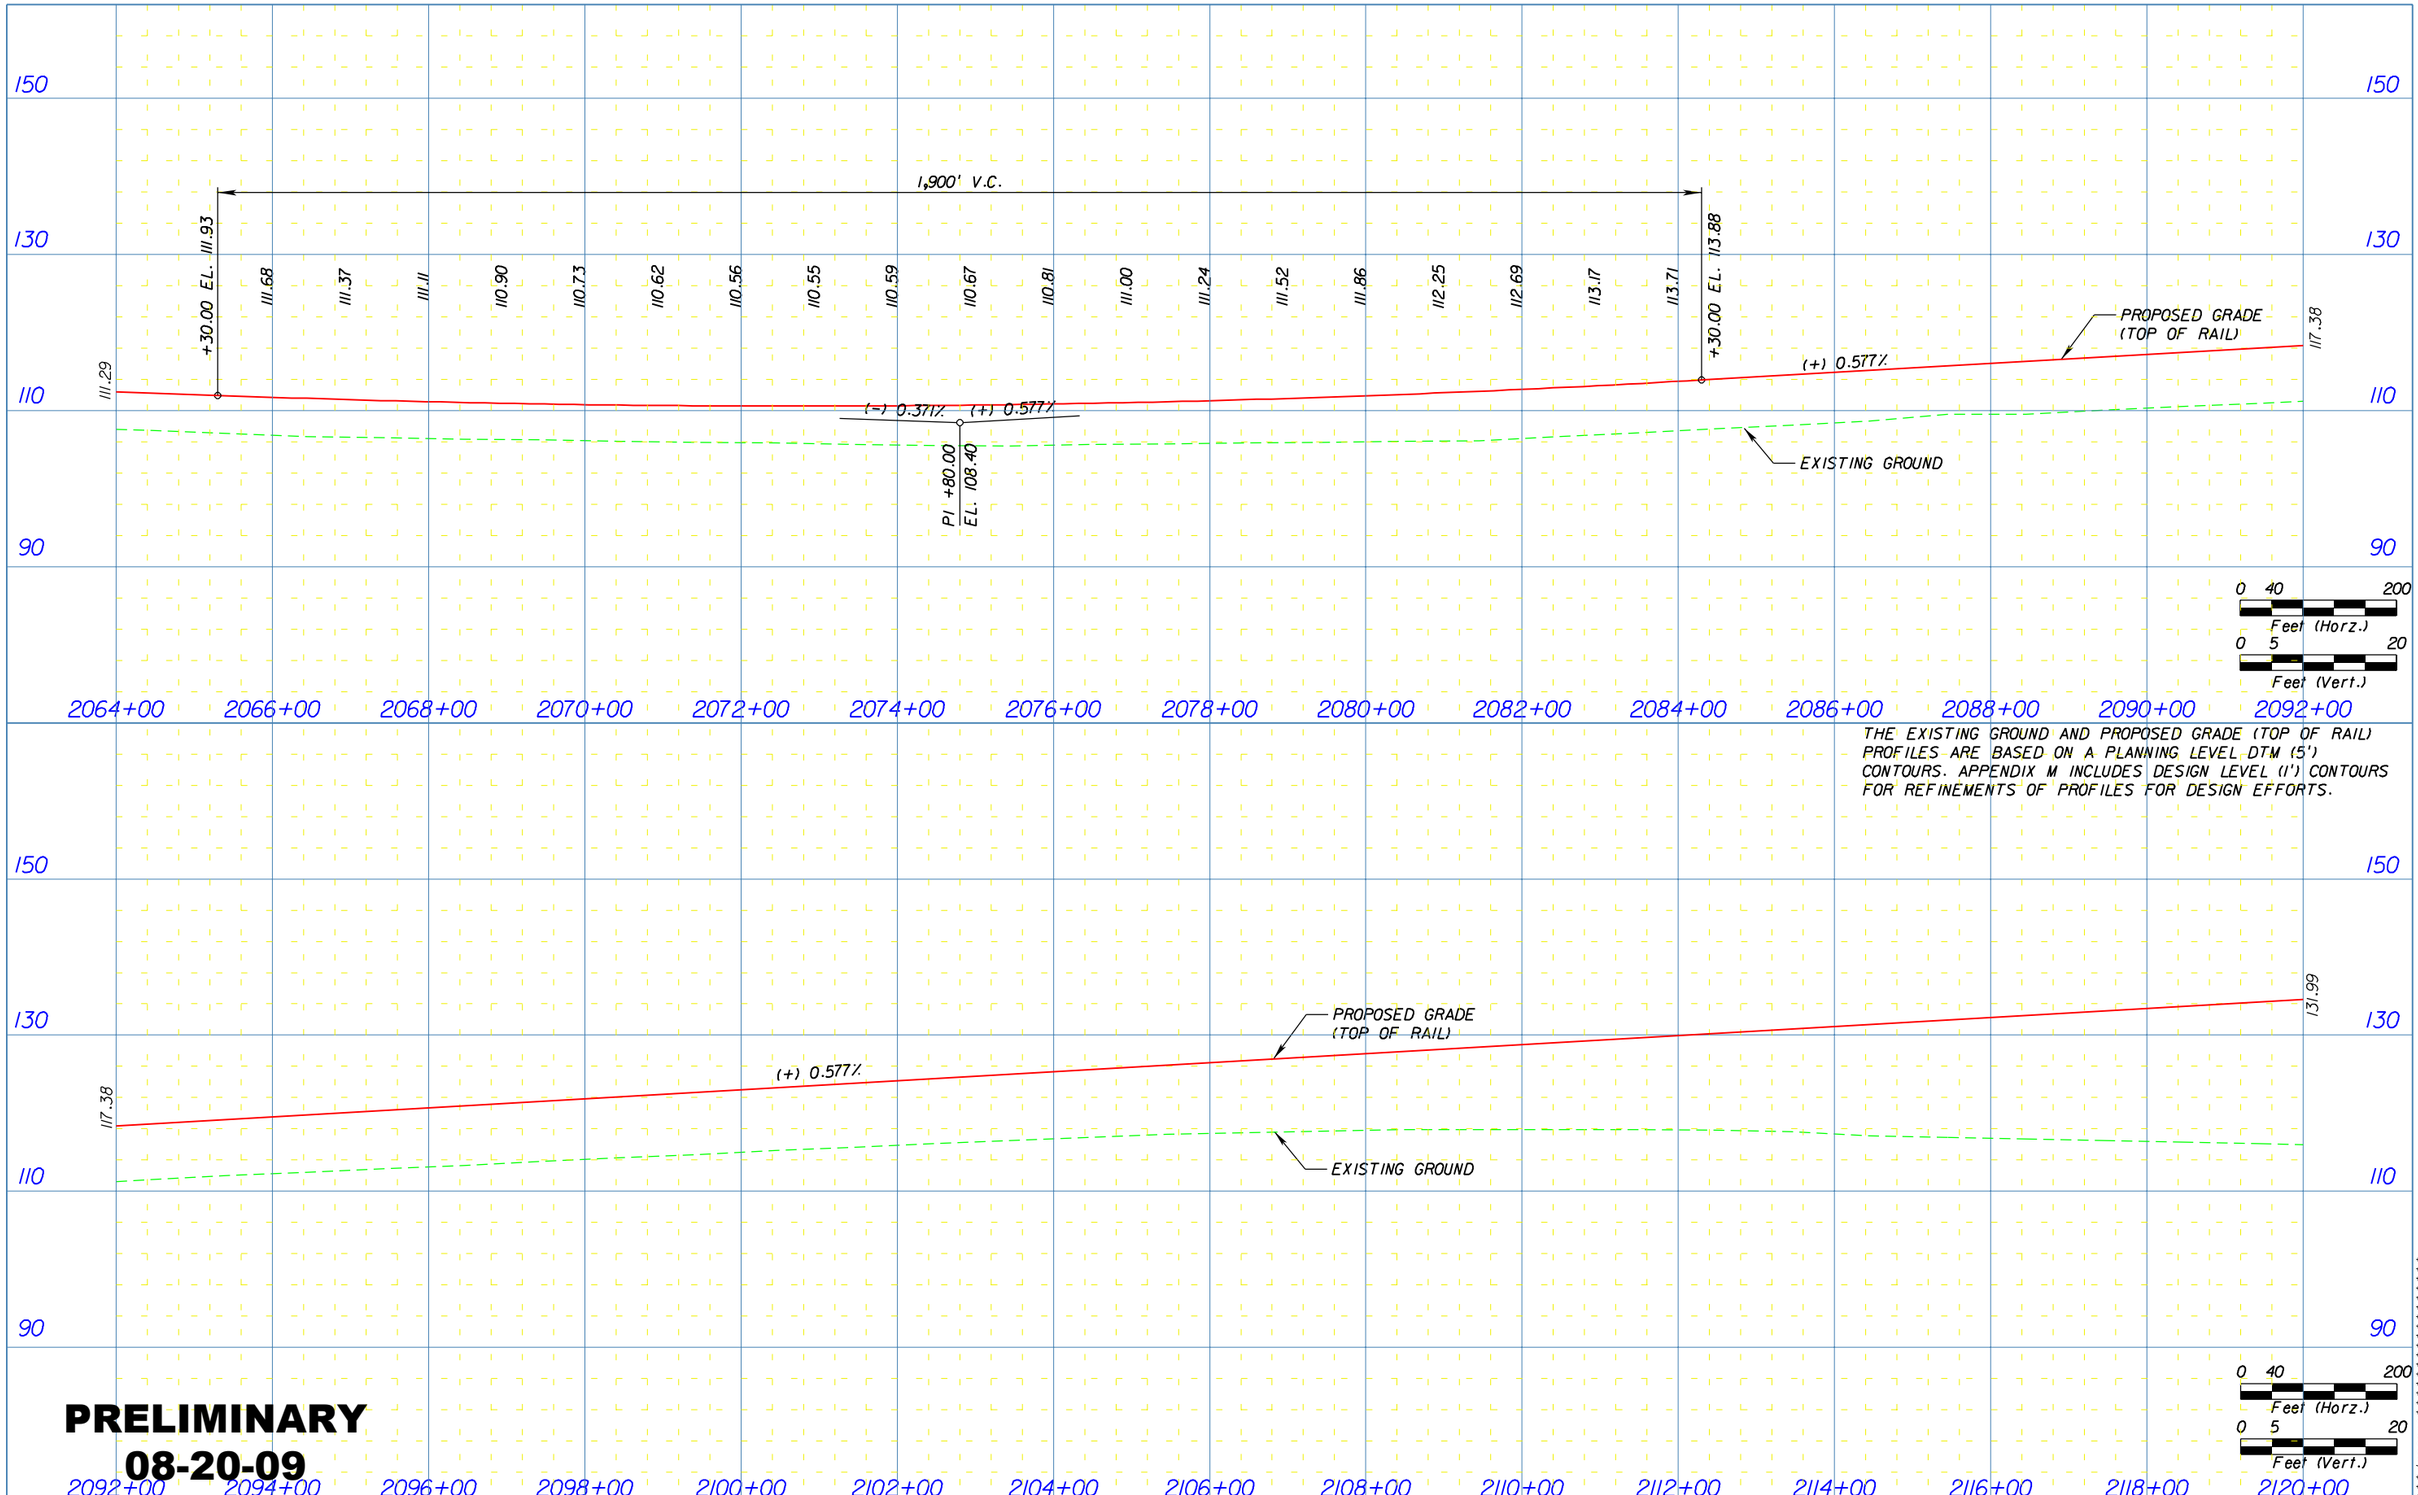

THE EXISTING GROUND AND PROPOSED GRADE (TOP OF RAIL) PROFILES ARE BASED ON A PLANNING LEVEL DTM (5') CONTOURS. APPENDIX M INCLUDES DESIGN LEVEL (1') CONTOURS FOR REFINEMENTS OF PROFILES FOR DESIGN EFFORTS.

PRELIMINARY
08-20-09

PARSONS

PBSJ

FLORIDA HIGH SPEED RAIL AUTHORITY

FLORIDA HIGH SPEED RAIL PROFILE

SHEET NO.
270

$$$

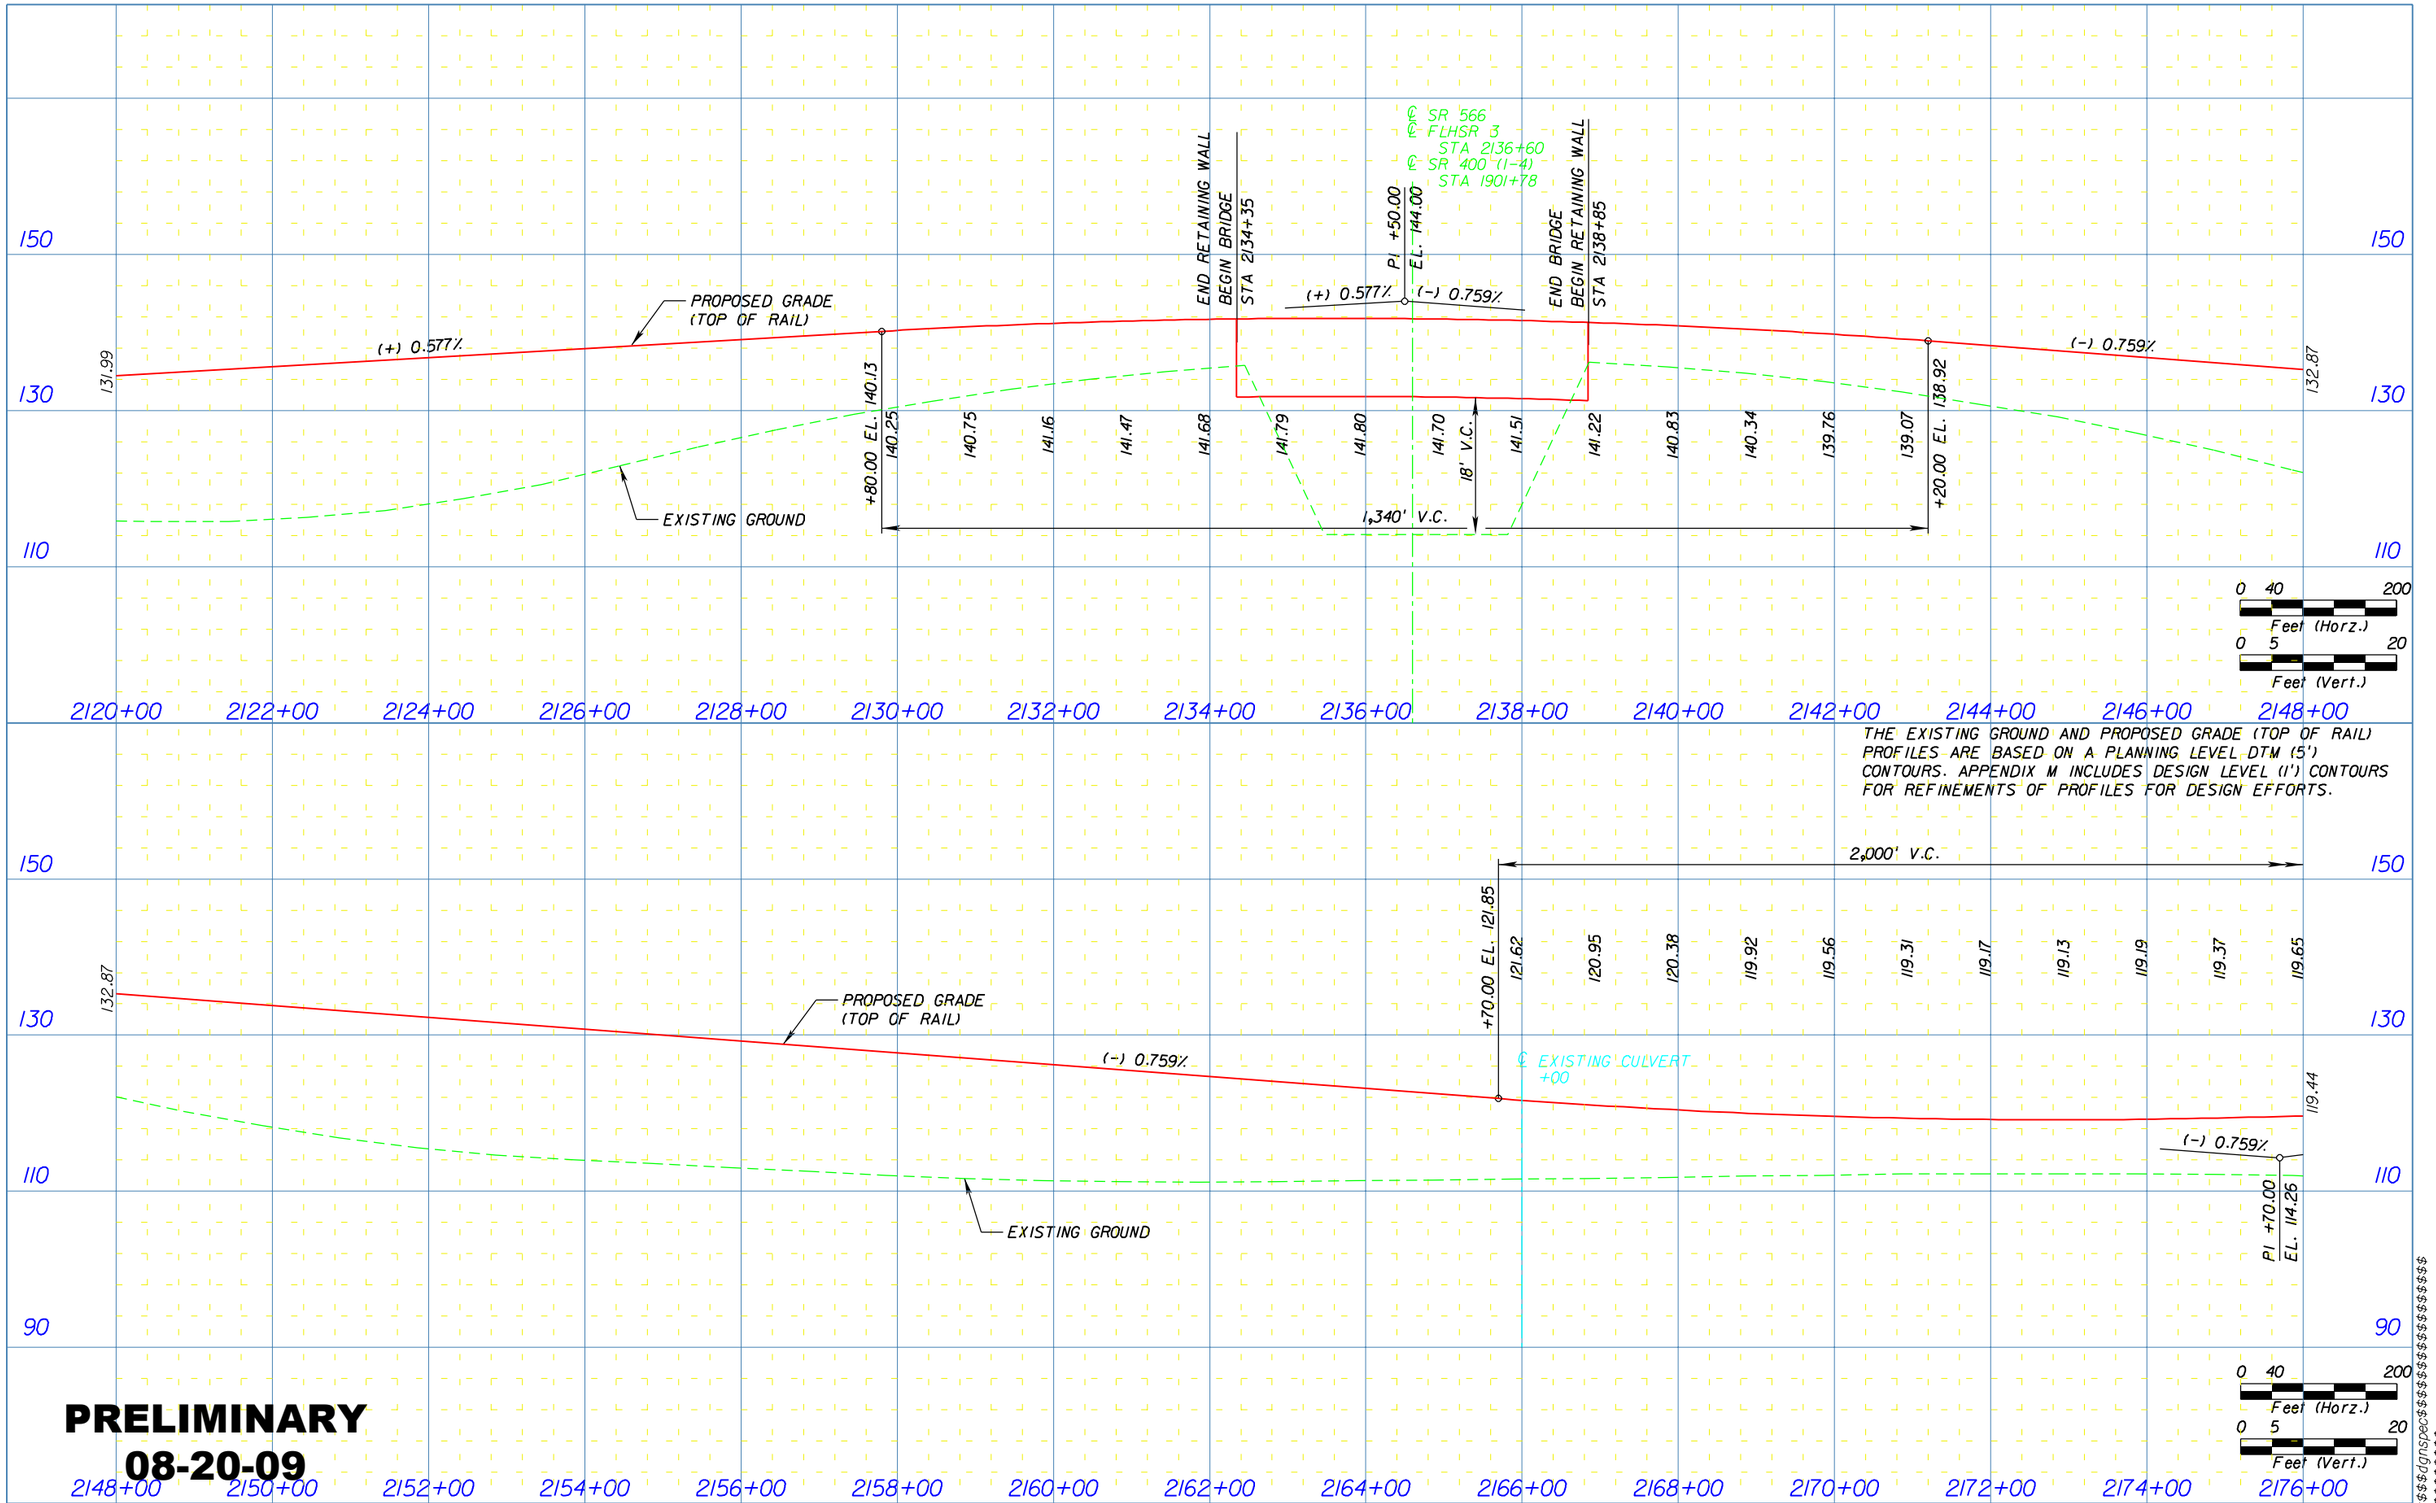

THE EXISTING GROUND AND PROPOSED GRADE (TOP OF RAIL) PROFILES ARE BASED ON A PLANNING LEVEL DTM (5') CONTOURS. APPENDIX M INCLUDES DESIGN LEVEL (1') CONTOURS FOR REFINEMENTS OF PROFILES FOR DESIGN EFFORTS.

PRELIMINARY
08-20-09

PARSONS

PBSJ

FLORIDA HIGH SPEED RAIL AUTHORITY

FLORIDA HIGH SPEED RAIL PROFILE

SHEET NO.
271

$$$

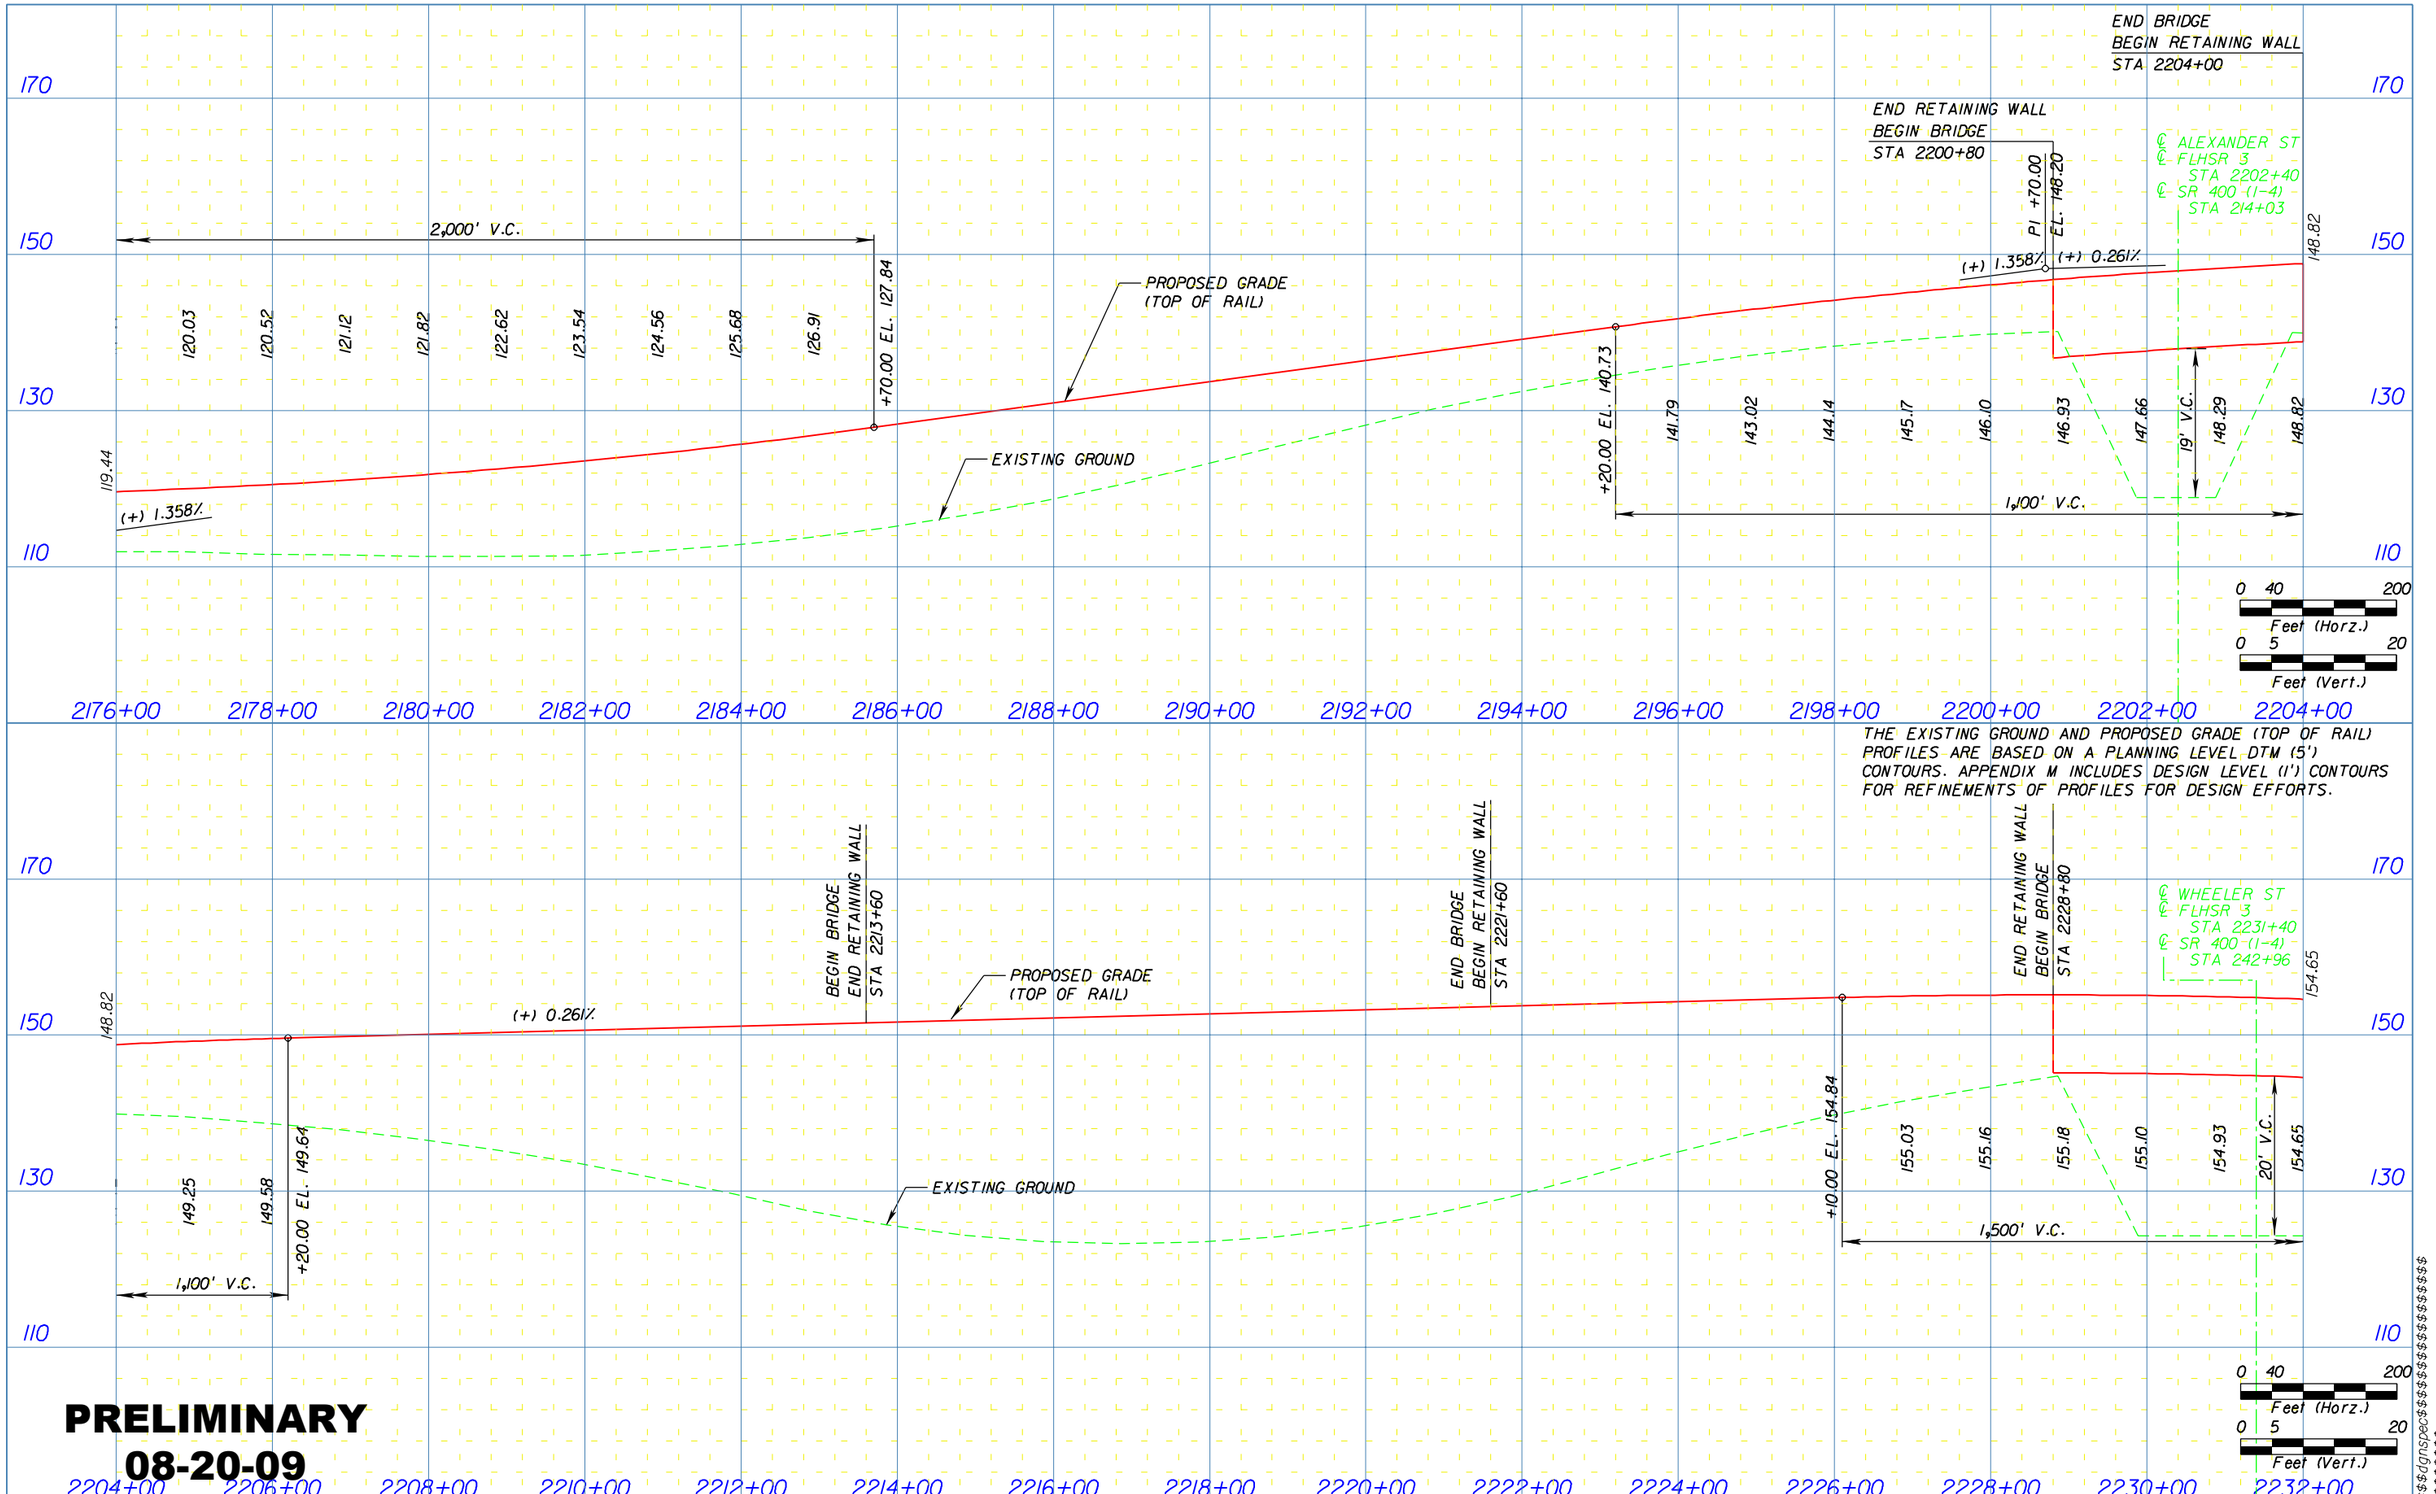

PRELIMINARY
08-20-09

PARSONS

PBSJ

FLORIDA HIGH SPEED RAIL AUTHORITY

FLORIDA HIGH SPEED RAIL PROFILE

SHEET NO.
272

$$$

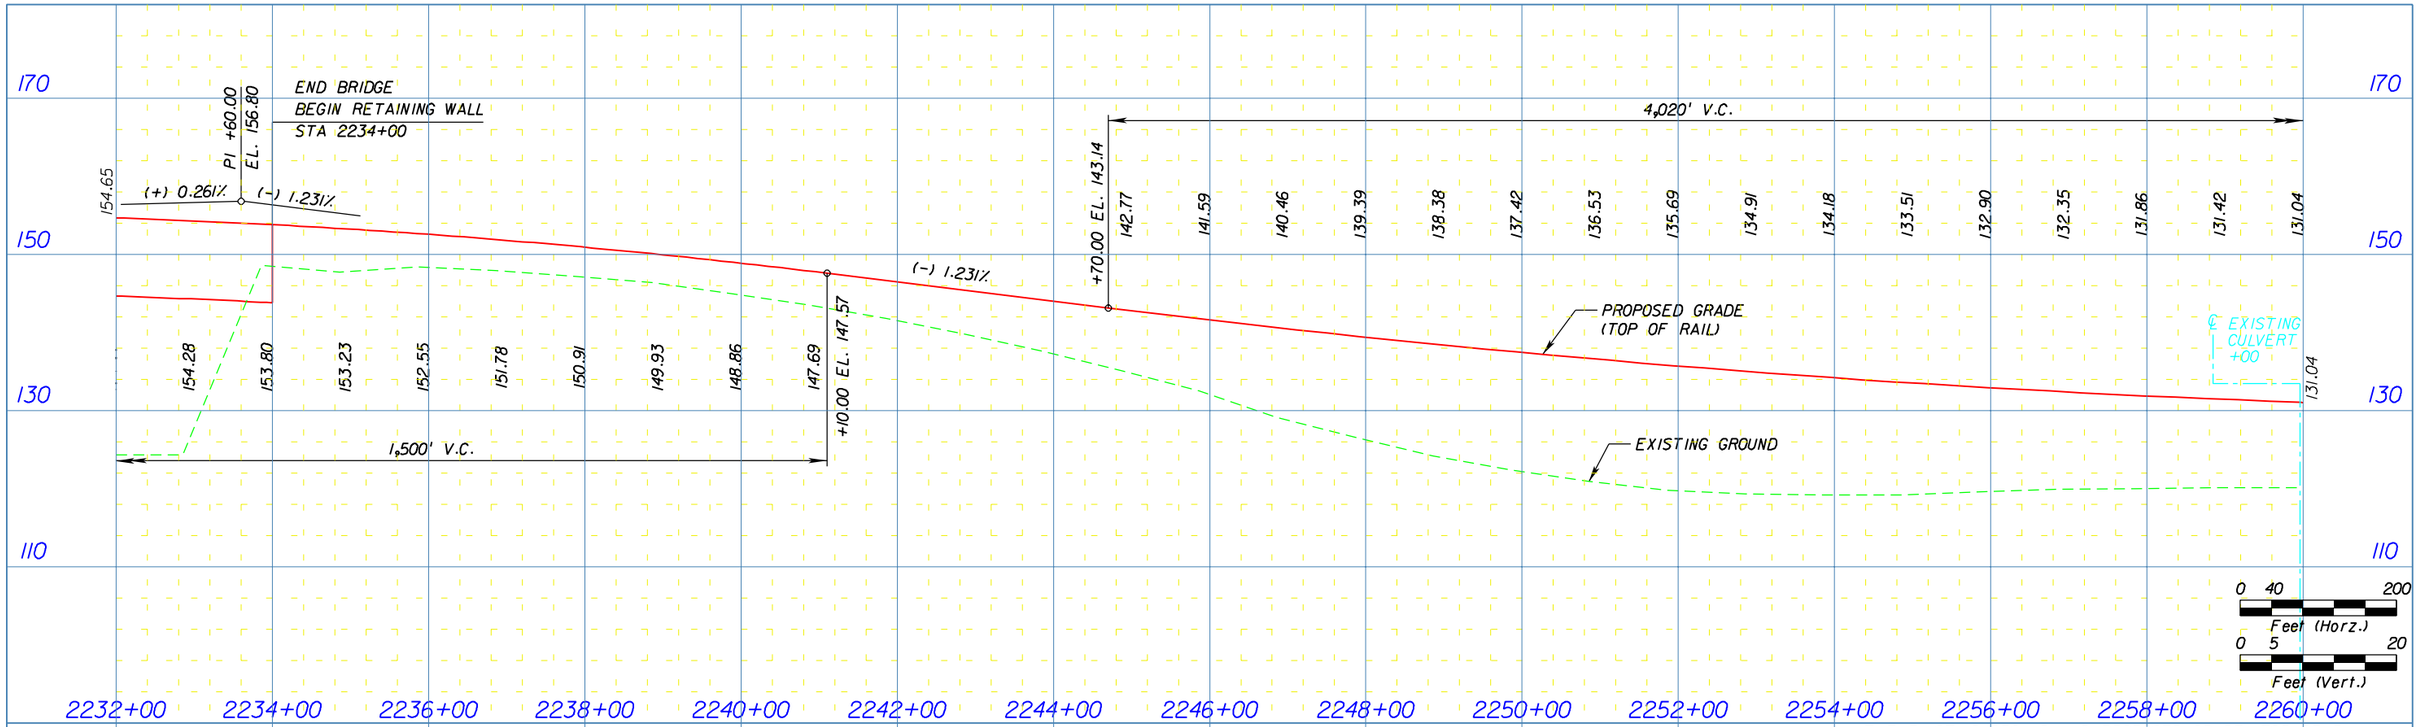

THE EXISTING GROUND AND PROPOSED GRADE (TOP OF RAIL) PROFILES ARE BASED ON A PLANNING LEVEL DTM (5') CONTOURS. APPENDIX M INCLUDES DESIGN LEVEL (1') CONTOURS FOR REFINEMENTS OF PROFILES FOR DESIGN EFFORTS.

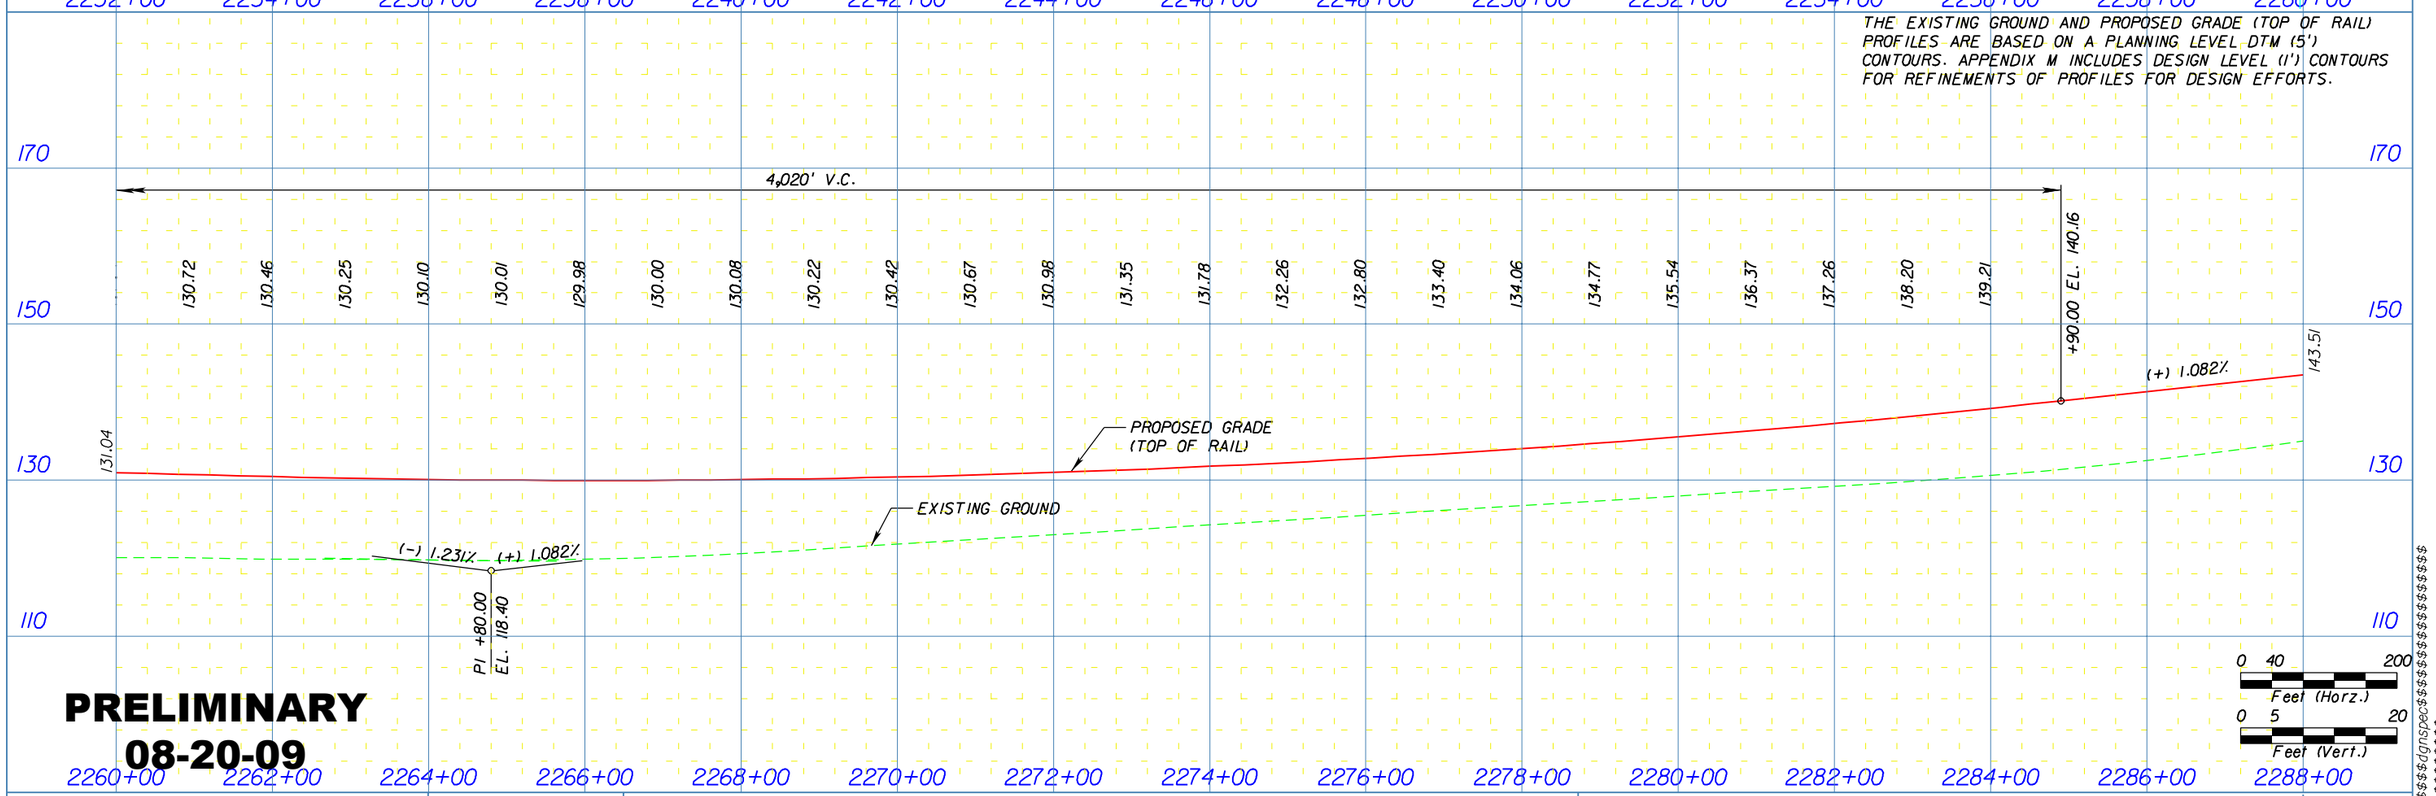

PRELIMINARY
08-20-09

PARSONS

PBSJ

FLORIDA HIGH SPEED RAIL AUTHORITY

FLORIDA HIGH SPEED RAIL PROFILE

SHEET NO.
273

$$$

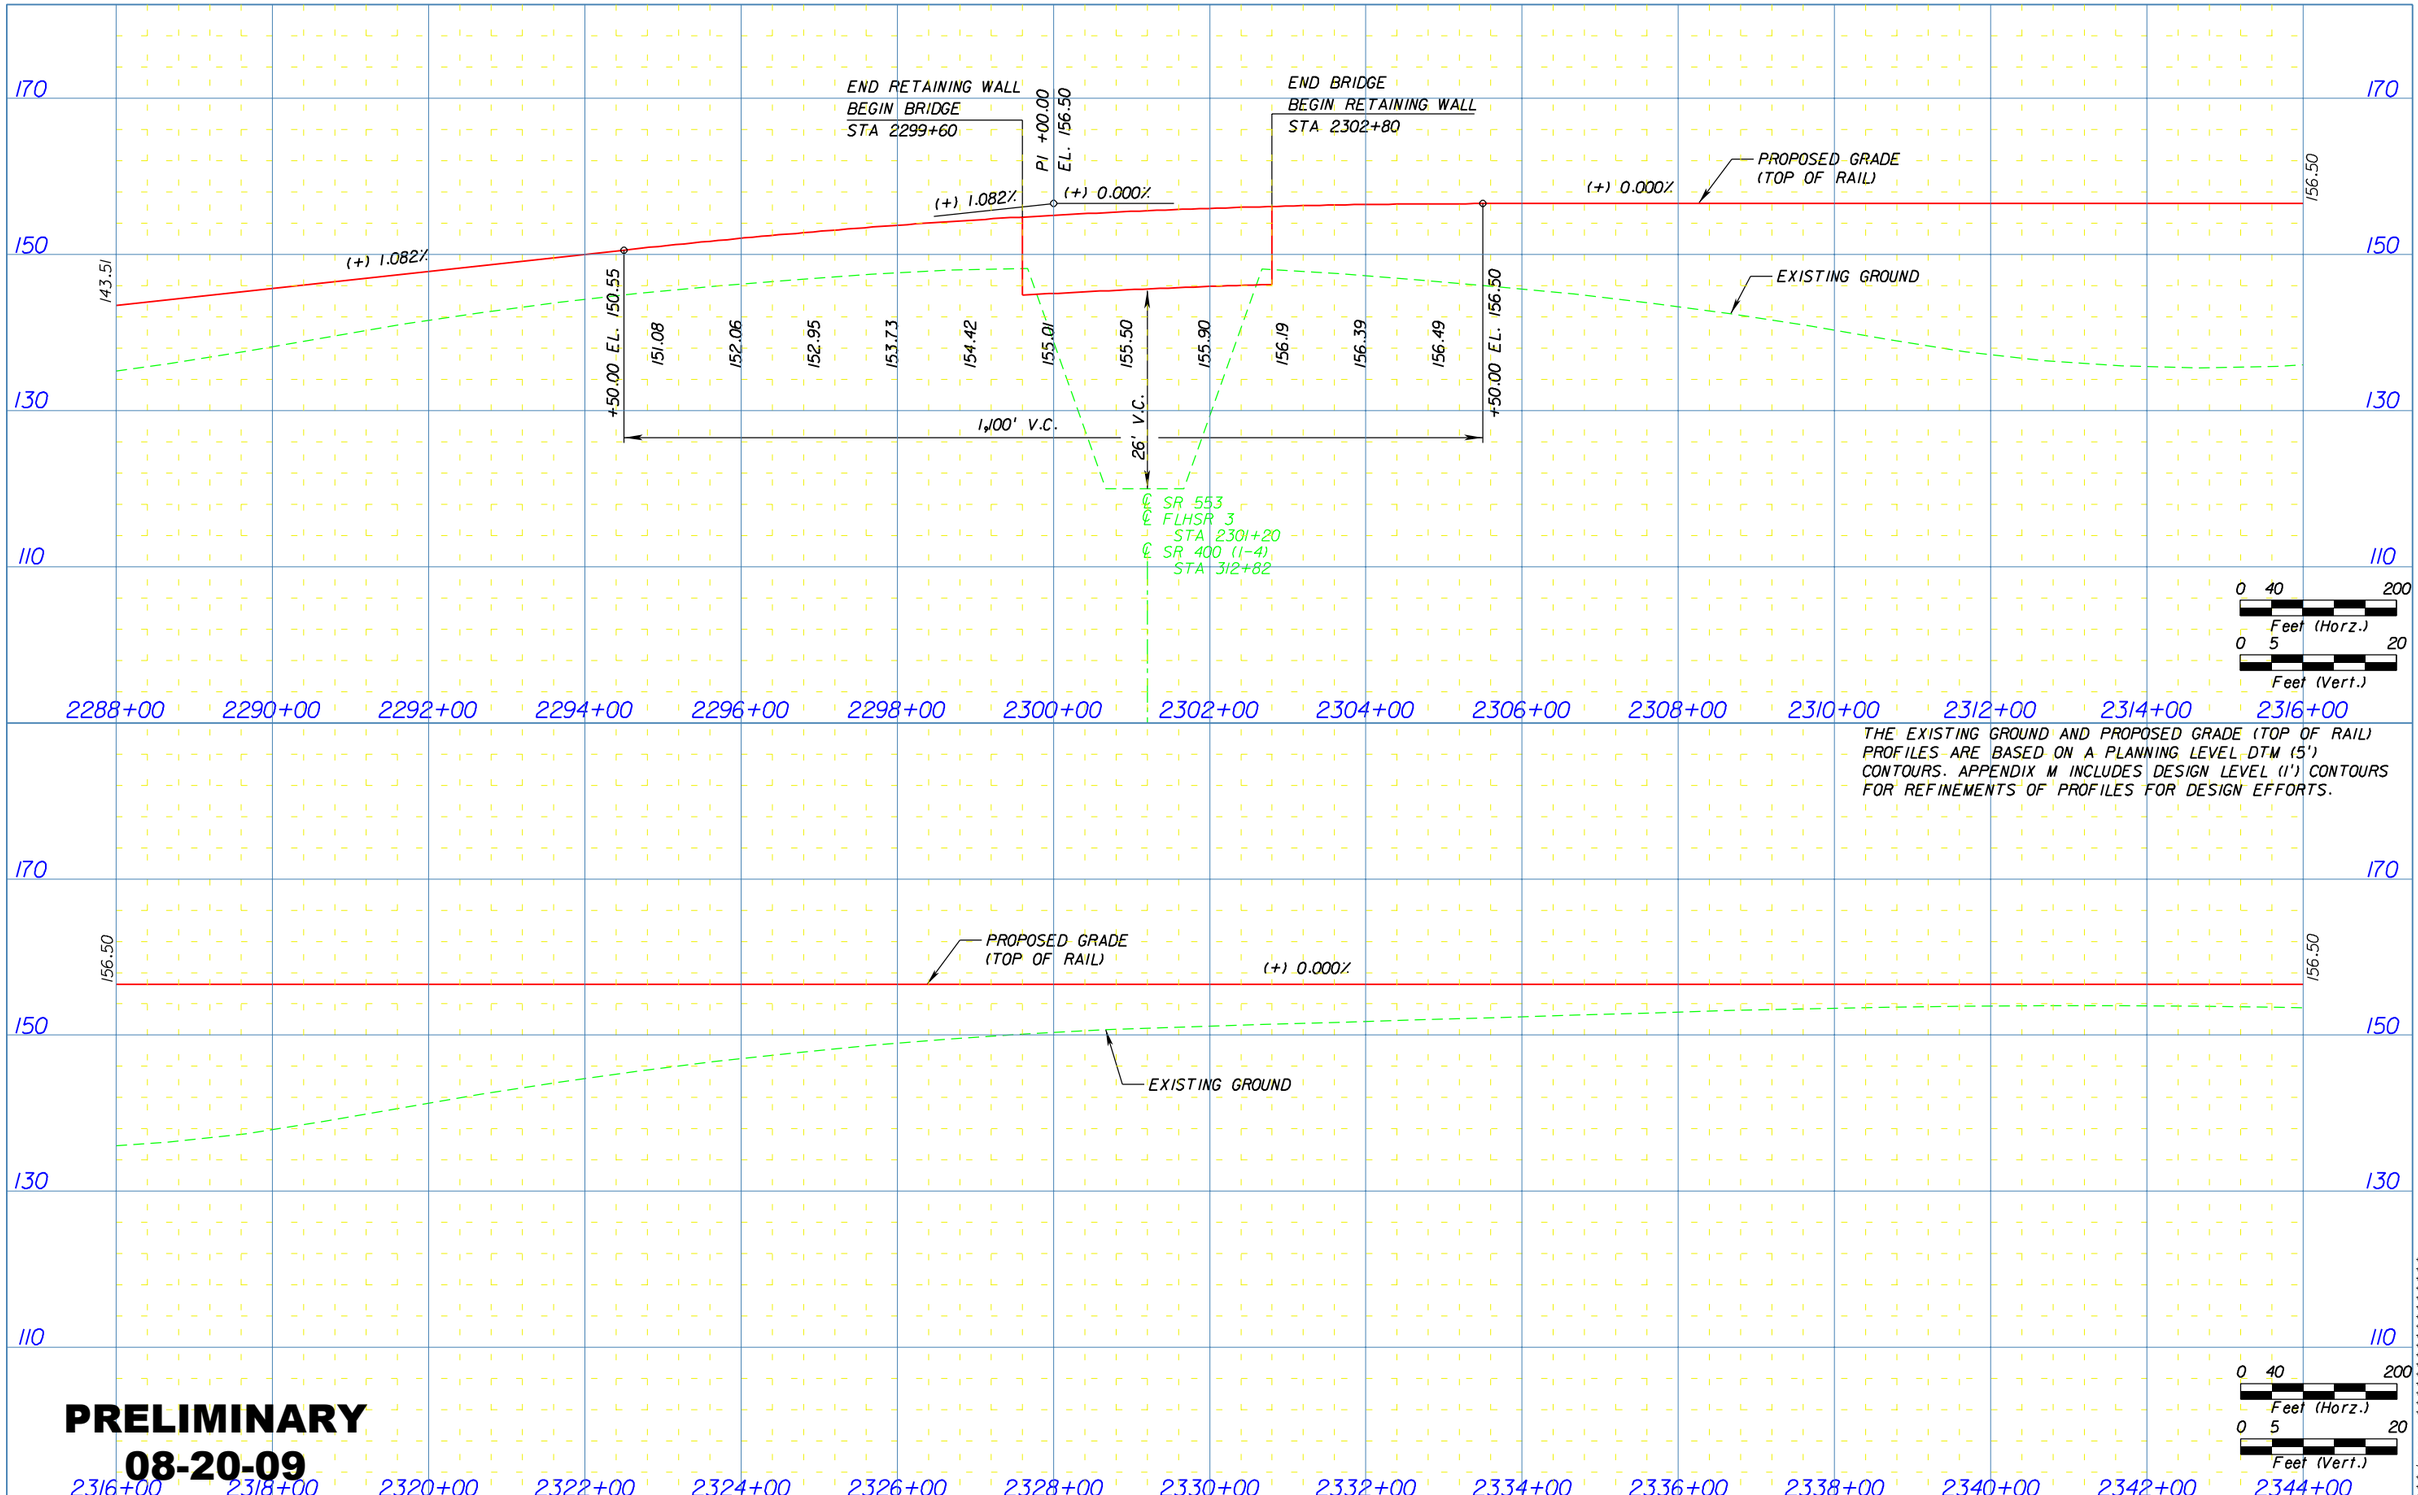

PRELIMINARY
08-20-09

PARSONS

PBSJ

FLORIDA HIGH SPEED RAIL AUTHORITY

FLORIDA HIGH SPEED RAIL PROFILE

SHEET NO.
274

$$$

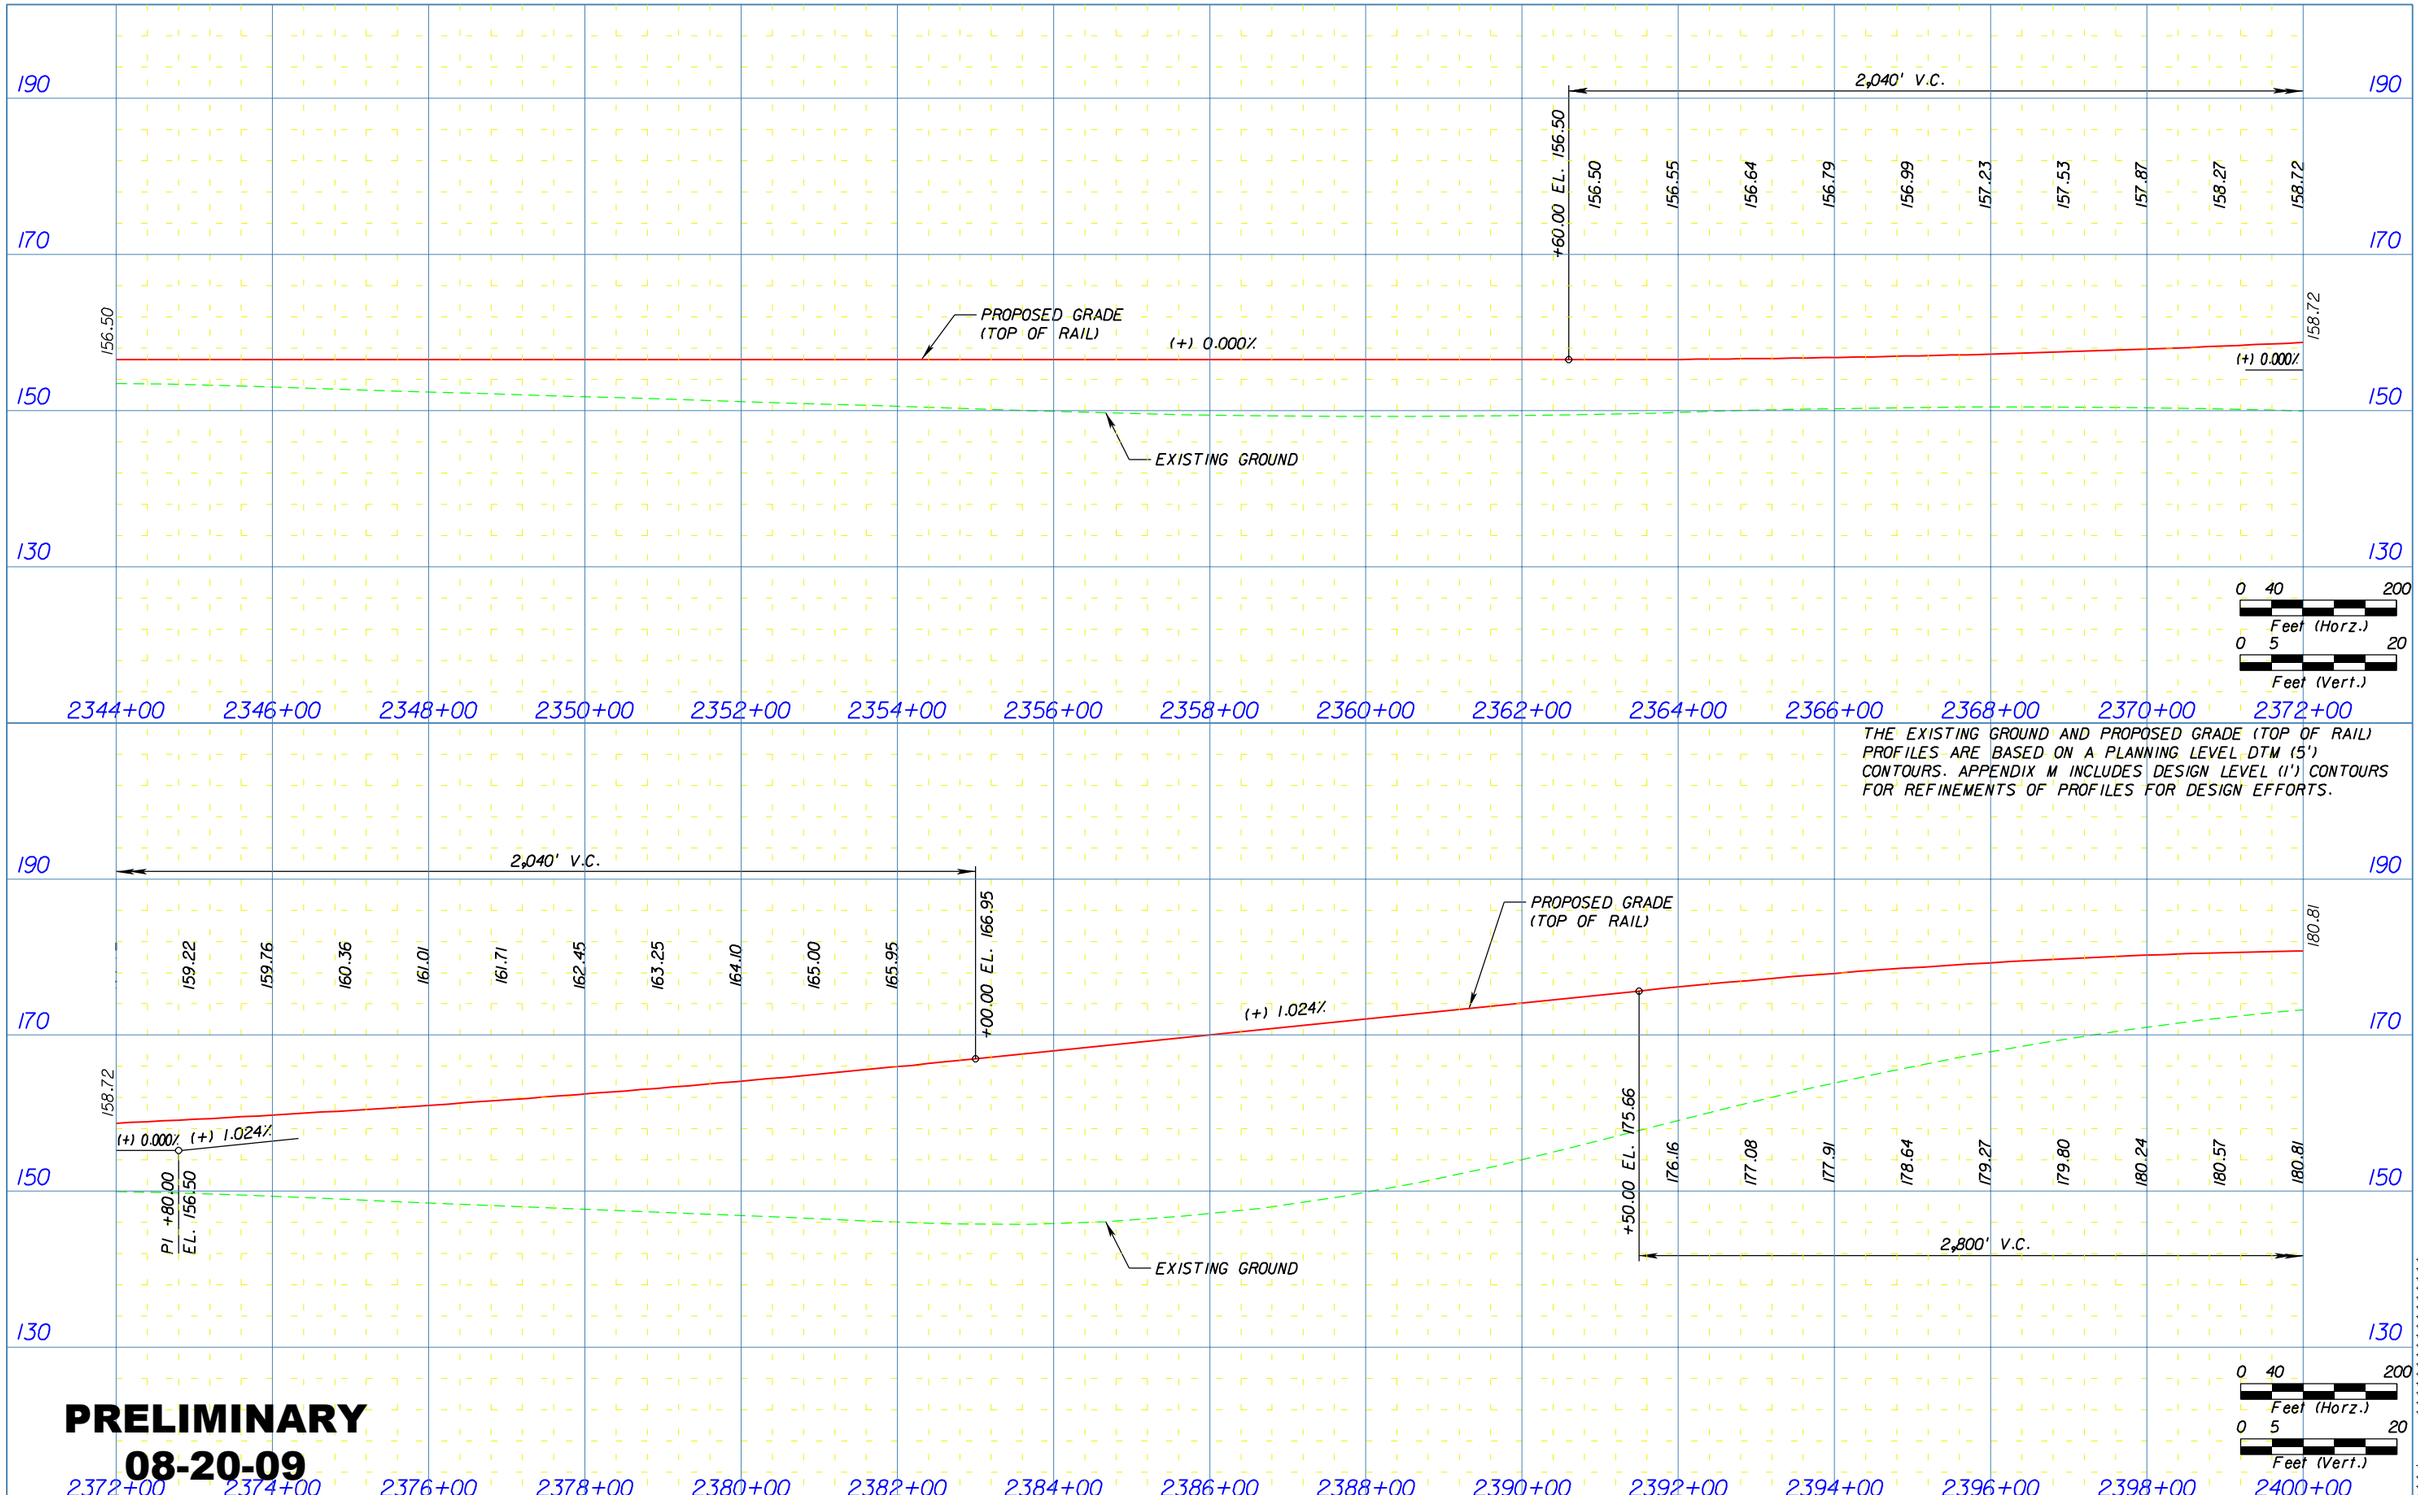

THE EXISTING GROUND AND PROPOSED GRADE (TOP OF RAIL) PROFILES ARE BASED ON A PLANNING LEVEL DTM (5') CONTOURS. APPENDIX M INCLUDES DESIGN LEVEL (1') CONTOURS FOR REFINEMENTS OF PROFILES FOR DESIGN EFFORTS.

PRELIMINARY
08-20-09

PARSONS

PBSJ

FLORIDA HIGH SPEED RAIL AUTHORITY

FLORIDA HIGH SPEED RAIL PROFILE

SHEET NO.
275

$$$

THE EXISTING GROUND AND PROPOSED GRADE (TOP OF RAIL) PROFILES ARE BASED ON A PLANNING LEVEL DTM (5') CONTOURS. APPENDIX M INCLUDES DESIGN LEVEL (1') CONTOURS FOR REFINEMENTS OF PROFILES FOR DESIGN EFFORTS.

PRELIMINARY
08-20-09

PARSONS

PBSJ

FLORIDA HIGH SPEED RAIL AUTHORITY

FLORIDA HIGH SPEED RAIL PROFILE

SHEET NO.
276

$$$