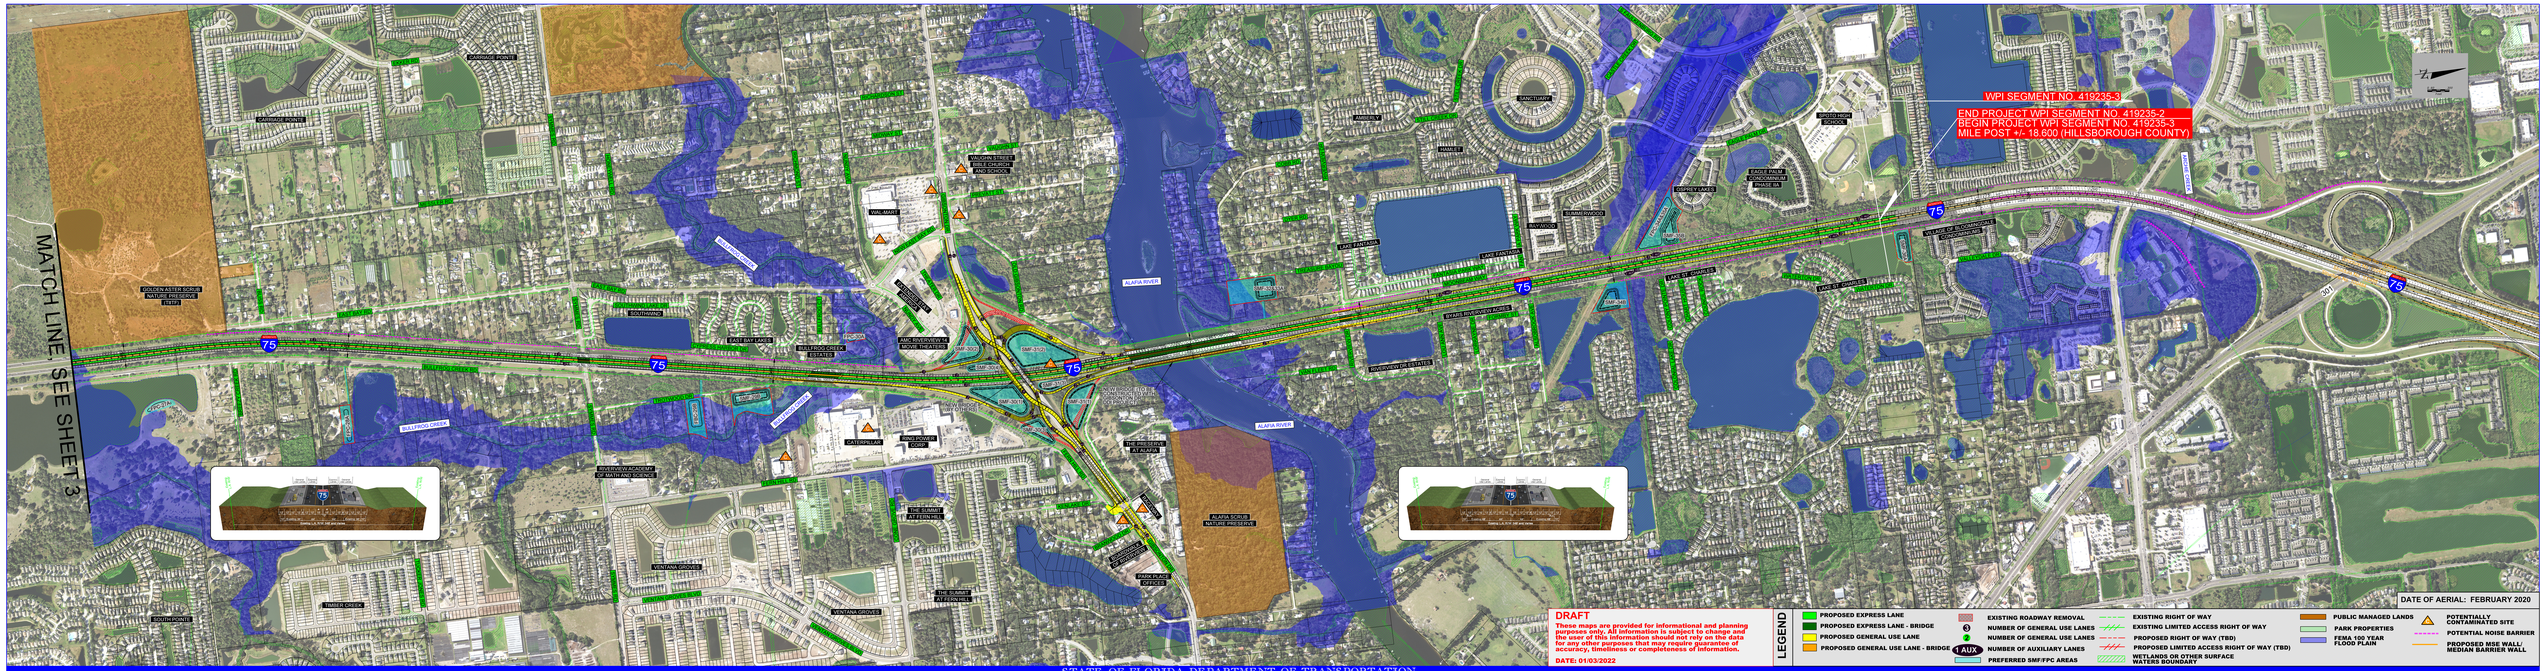

STATE OF FLORIDA DEPARTMENT OF TRANSPORTATION

TAMPA BAY NEXT — THE FUTURE OF TRANSPORTATION

I-75 (SR 93A) PD & E STUDY WPI SEGMENT No. 419235-2
FROM MOCCASIN WALLOW ROAD IN MANATEE COUNTY TO SOUTH OF US 301 IN HILLSBOROUGH COUNTY

FDOT

SHEET NO. 4