


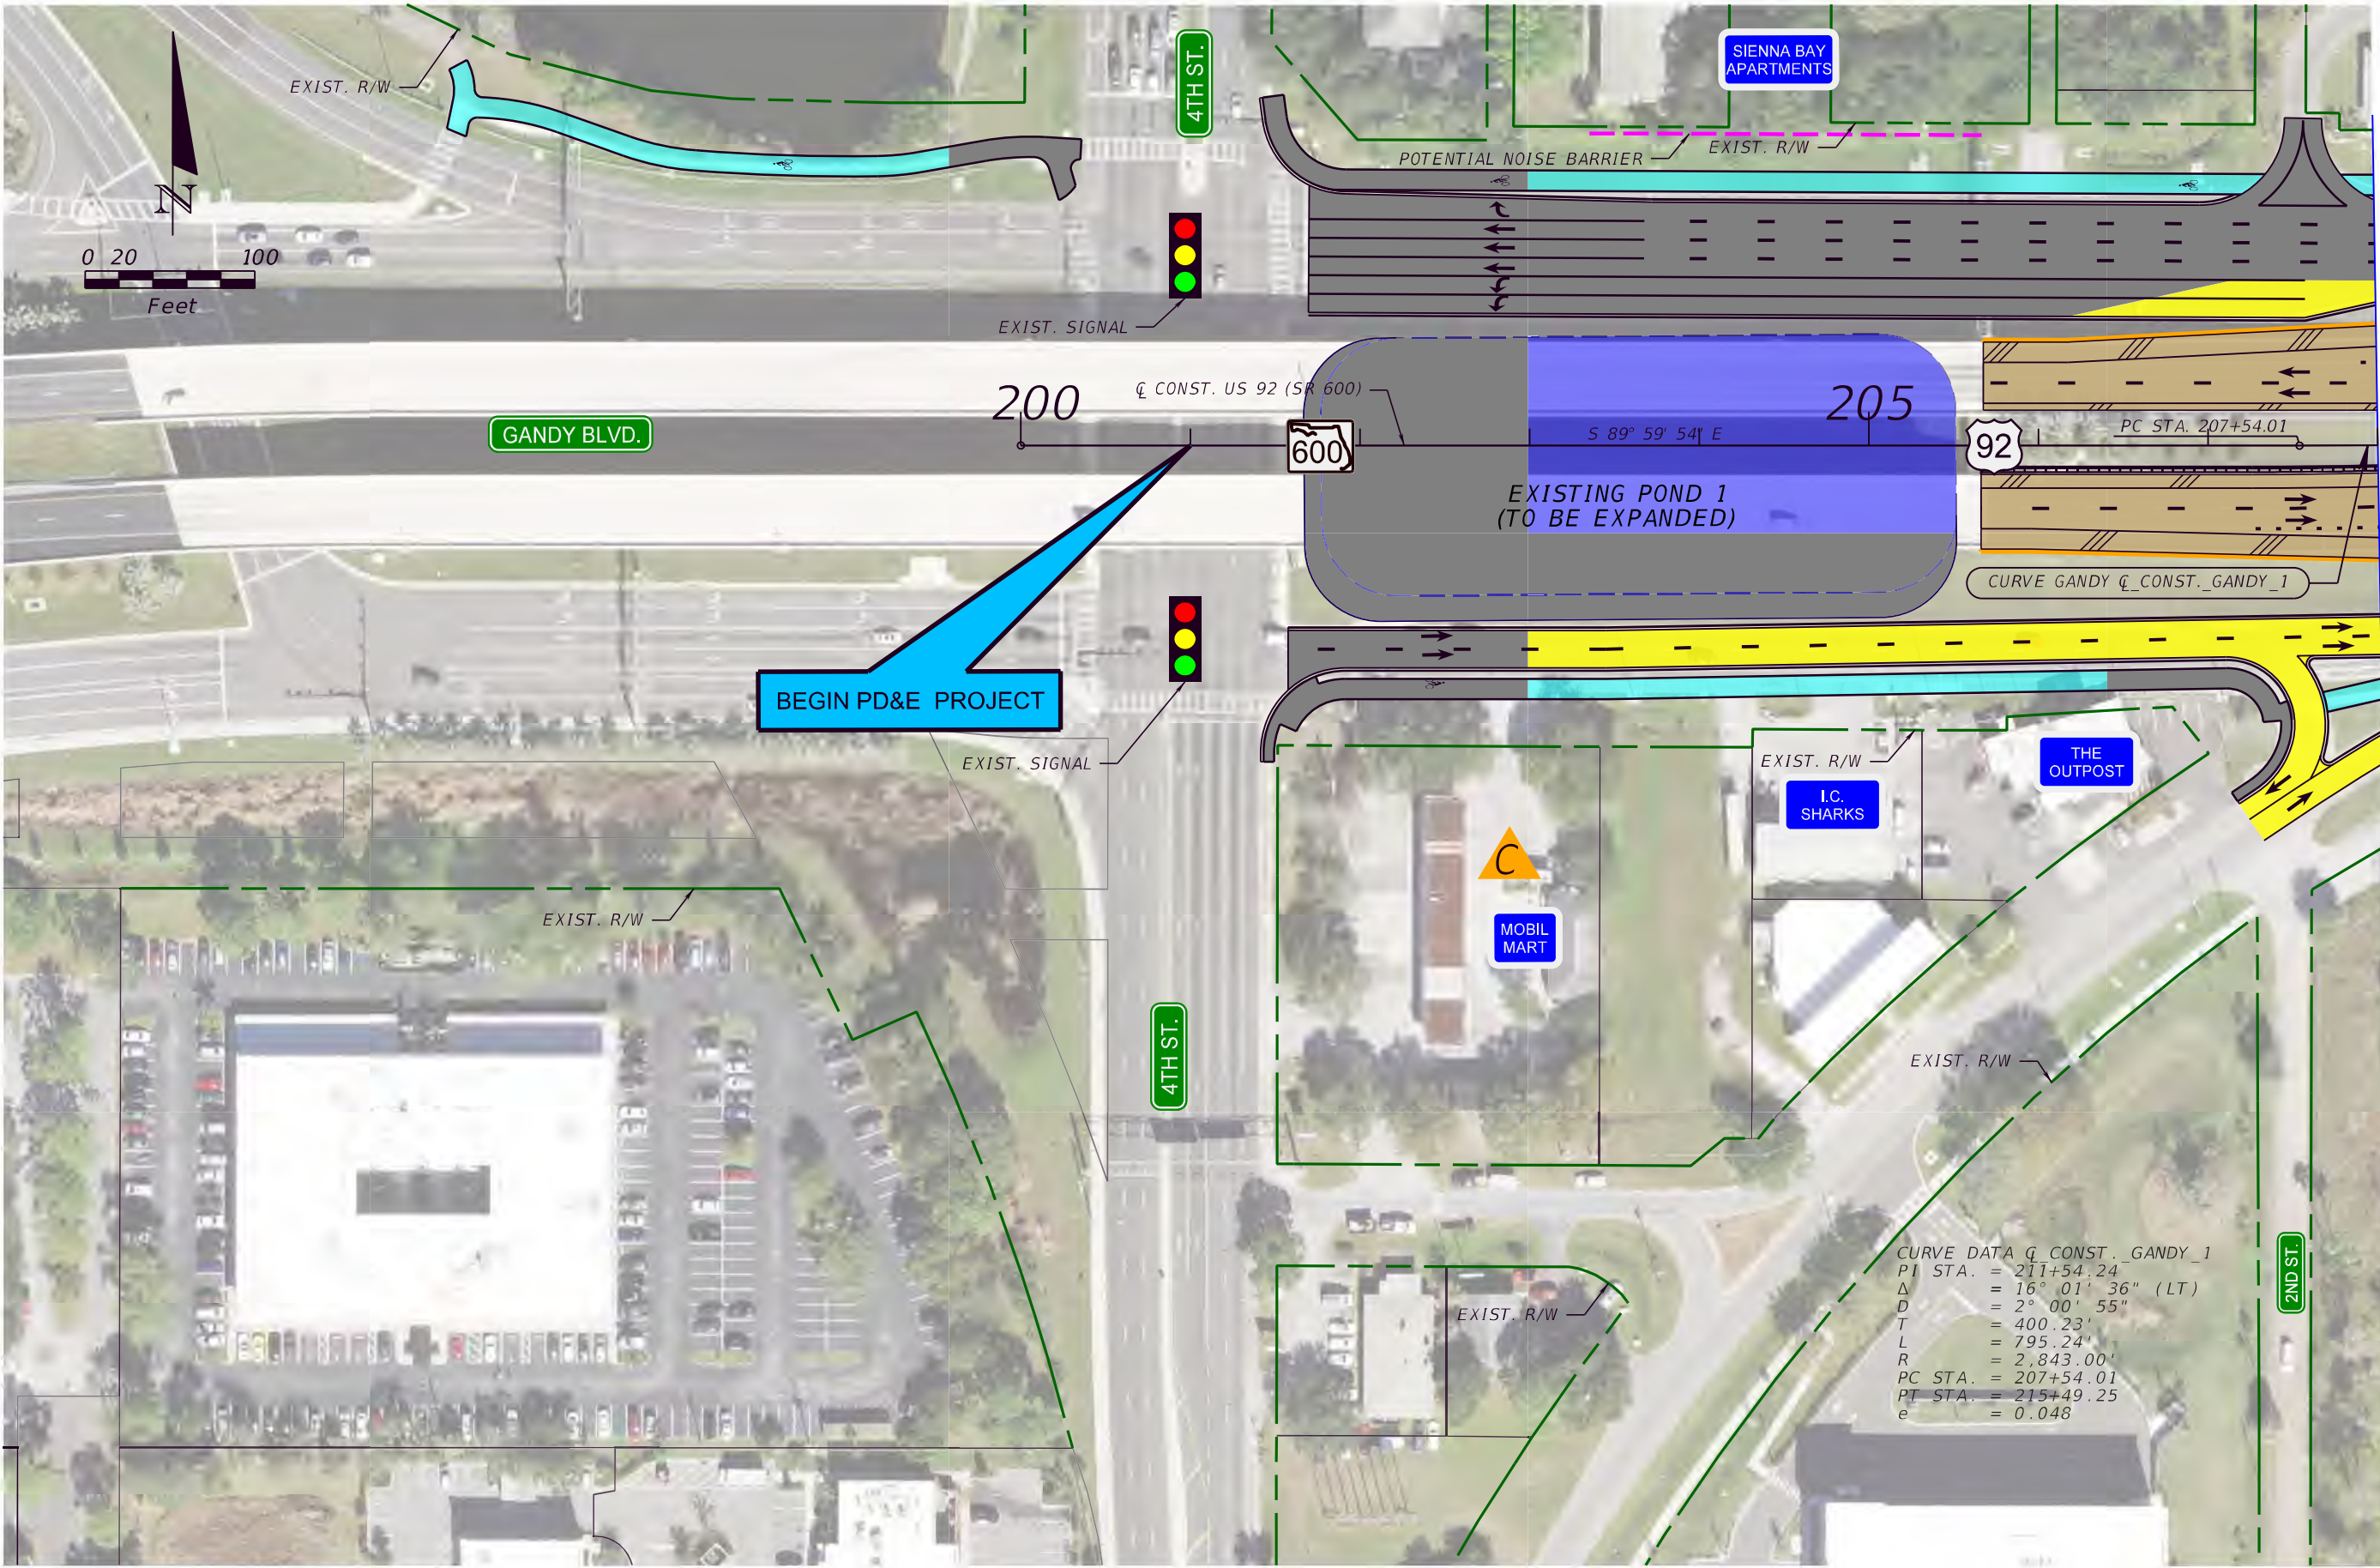

LEGEND

PARCEL LINE

EXISTING R/W LINE

EXISTING WETLAND

PROPOSED R/W LINE

PROPOSED SIDEWALK/SHARED USE PATH

POTENTIAL RETAINING WALL

CONTAMINATION SITE

PROPOSED ROADWAY

PROPOSED GRADE SEPARATION

PROPOSED BRIDGE

PROPOSED BRIDGE DEMOLITION

PROPOSED MILLING & RESURFACING

PROPOSED PAVEMENT REMOVAL

PREFERRED POND SITES

EXISTING BRIDGE

PROPOSED BRIDGE WIDENING

PROPOSED BRIDGE DEMOLITION

PROPOSED MILLING & RESURFACING

PROPOSED PAVEMENT REMOVAL

BUSINESS RELOCATION

Kisinger Campo & Associates Corp.
201 N. Franklin Street, Suite 400
Tampa, Florida 33602
Engineer of Record: Branan Anderson, P.E.
P.E. No.: 78438

STATE OF FLORIDA

DEPARTMENT OF TRANSPORTATION

ROAD NO.	COUNTY	FINANCIAL PROJECT ID
SR 600	PINELLAS	441250-1-22-01

PREFERRED ALTERNATIVE
CONCEPT PLANS (1)

8/6/2024


10:22:33 AM

c:\pww\kca_prod\dms88955\PLANRD03.dgn

SHEET NO.

01


THE OFFICIAL RECORD OF THIS SHEET IS THE ELECTRONIC FILE DIGITALLY SIGNED AND SEALED UNDER RULE 61G15-23.004, F.A.C.

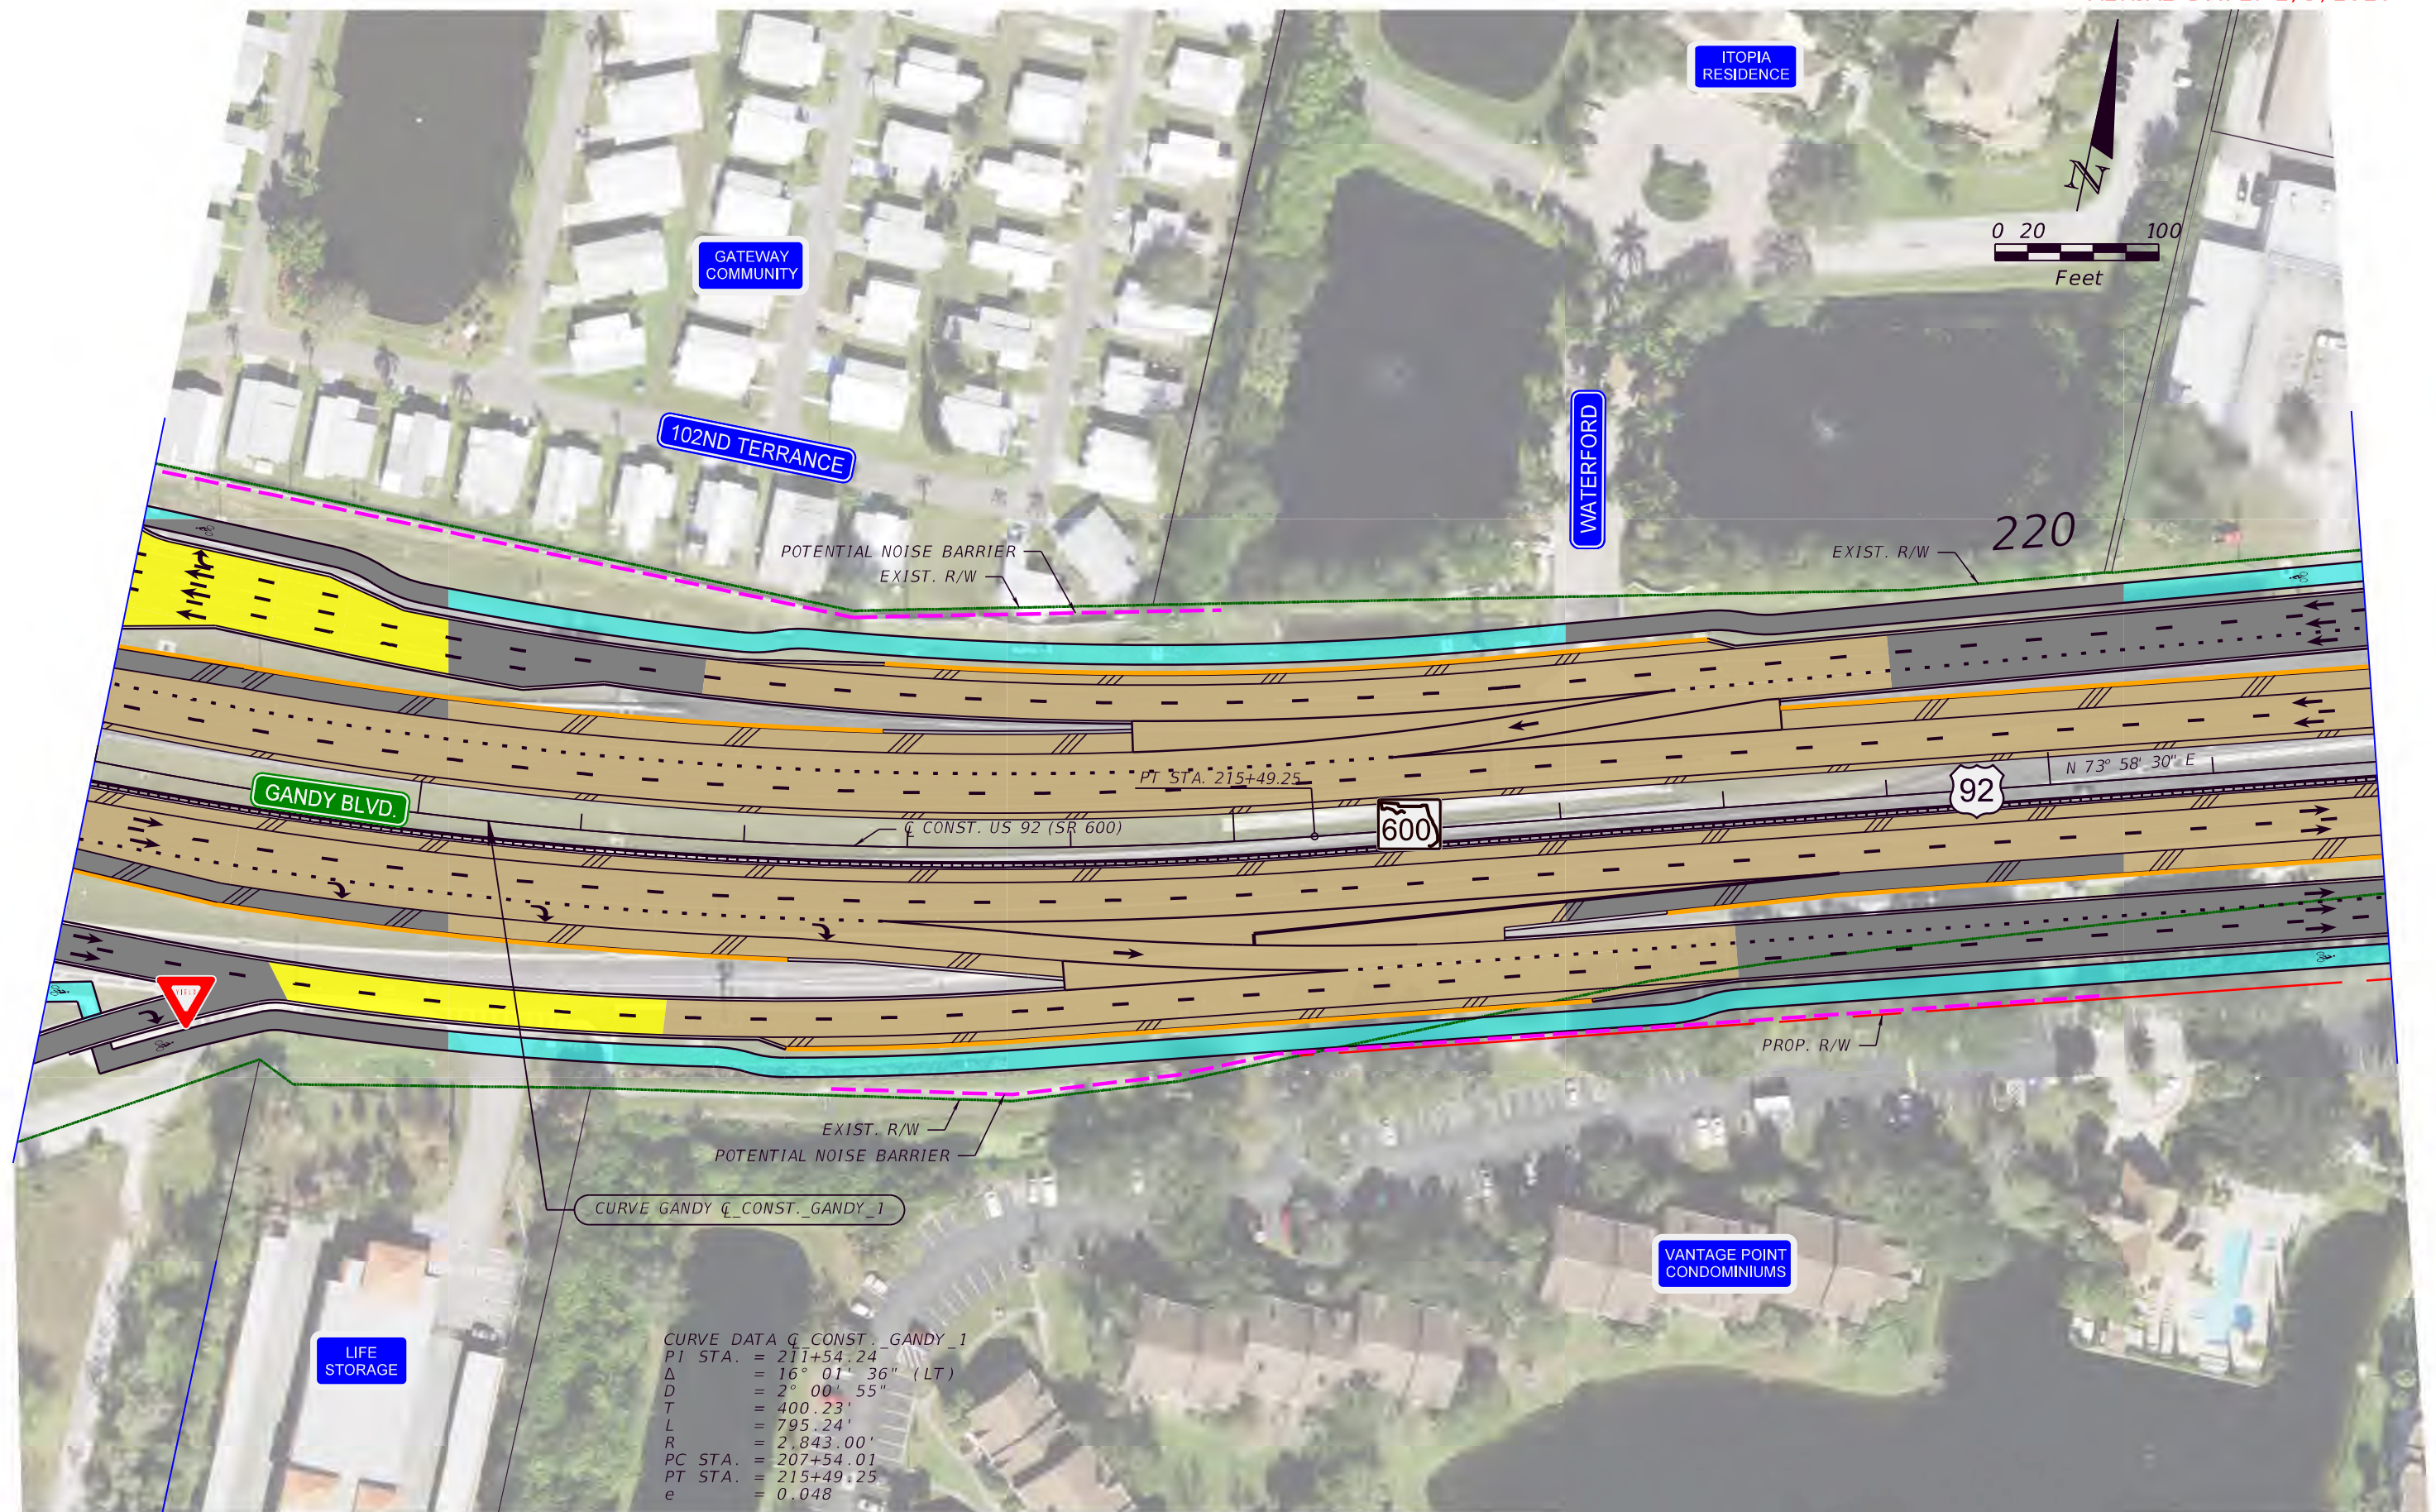

LEGEND				Kisinger Campo & Associates Corp. 201 N. Franklin Street, Suite 400 Tampa, Florida 33602 Engineer of Record: Branan Anderson, P.E. P.E. No.: 78438	<i>STATE OF FLORIDA</i> <i>DEPARTMENT OF TRANSPORTATION</i>			<i>PREFERRED ALTERNATIVE</i> <i>CONCEPT PLANS (2)</i>	<i>SHEET NO.</i> <i>02</i>
	PARCEL LINE		PROPOSED ROADWAY			EXISTING BRIDGE	<i>ROAD NO.</i>		
	EXISTING R/W LINE		PROPOSED GRADE SEPARATION			PROPOSED BRIDGE WIDENING	<i>SR 600</i>	<i>PINELLAS</i>	<i>441250-1-22-01</i>
	EXISTING WETLAND		PROPOSED BRIDGE			PROPOSED BRIDGE DEMOLITION			
	PROPOSED R/W LINE		PROPOSED SIDEWALK/ SHARED USE PATH		PROPOSED MILLING & RESURFACING				
	PROPOSED RETAINING WALL		POTENTIAL CONTAMINATION SITE		BUSINESS RELOCATION				

MATCH LINE STA. 222+00.00

MATCH LINE STA. 236+00.00

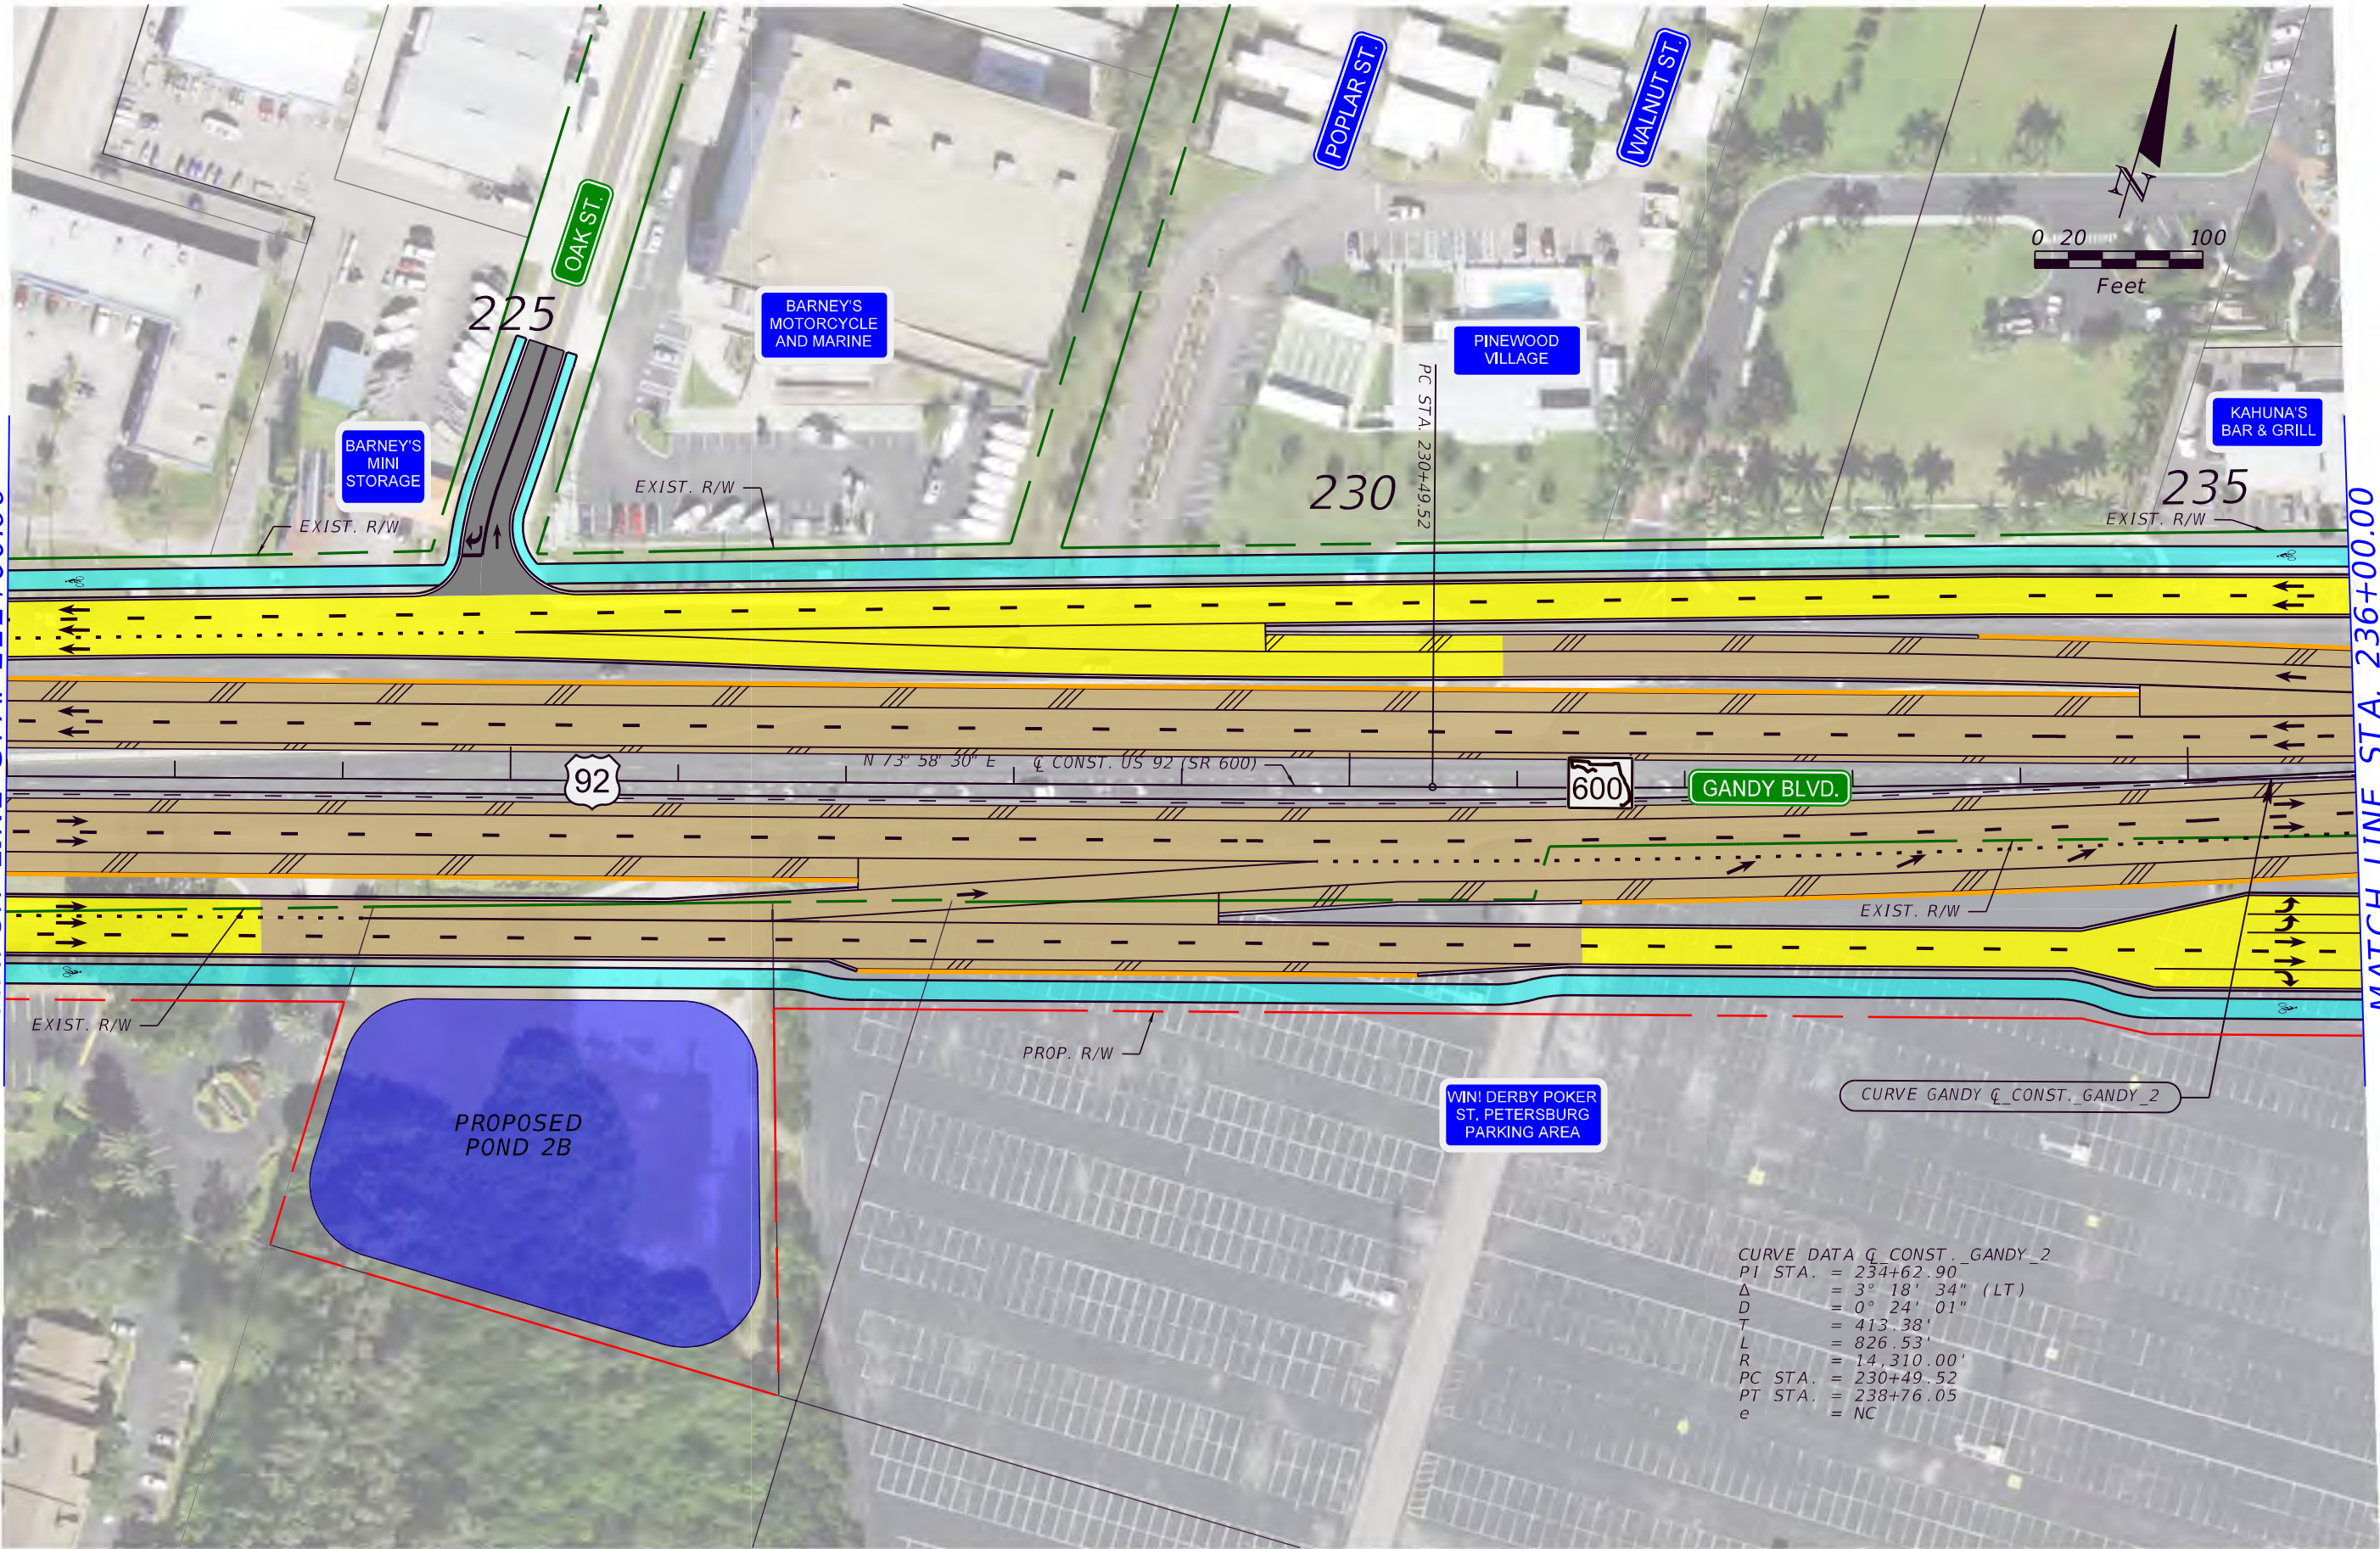


LEGEND			
	PARCEL LINE		PROPOSED ROADWAY
	EXISTING R/W LINE		PROPOSED GRADE SEPARATION
	EXISTING WETLAND		PROPOSED BRIDGE
	PROPOSED R/W LINE		PROPOSED SIDEWALK/ SHARED USE PATH
	PROPOSED RETAINING WALL		PREFERRED POND SITES
	POTENTIAL CONTAMINATION SITE		EXISTING BRIDGE
			PROPOSED BRIDGE WIDENING
			PROPOSED BRIDGE DEMOLITION
			PROPOSED MILLING & RESURFACING
			PROPOSED PAVEMENT REMOVAL
			BUSINESS RELOCATION

Kisinger Campo & Associates Corp.
201 N. Franklin Street, Suite 400
Tampa, Florida 33602
Engineer of Record: Branan Anderson, P.E.
P.E. No.: 78438


STATE OF FLORIDA DEPARTMENT OF TRANSPORTATION		
ROAD NO.	COUNTY	FINANCIAL PROJECT ID
SR 600	PINELLAS	441250-1-22-01

PREFERRED ALTERNATIVE
CONCEPT PLANS (3)

SHEET NO.
03

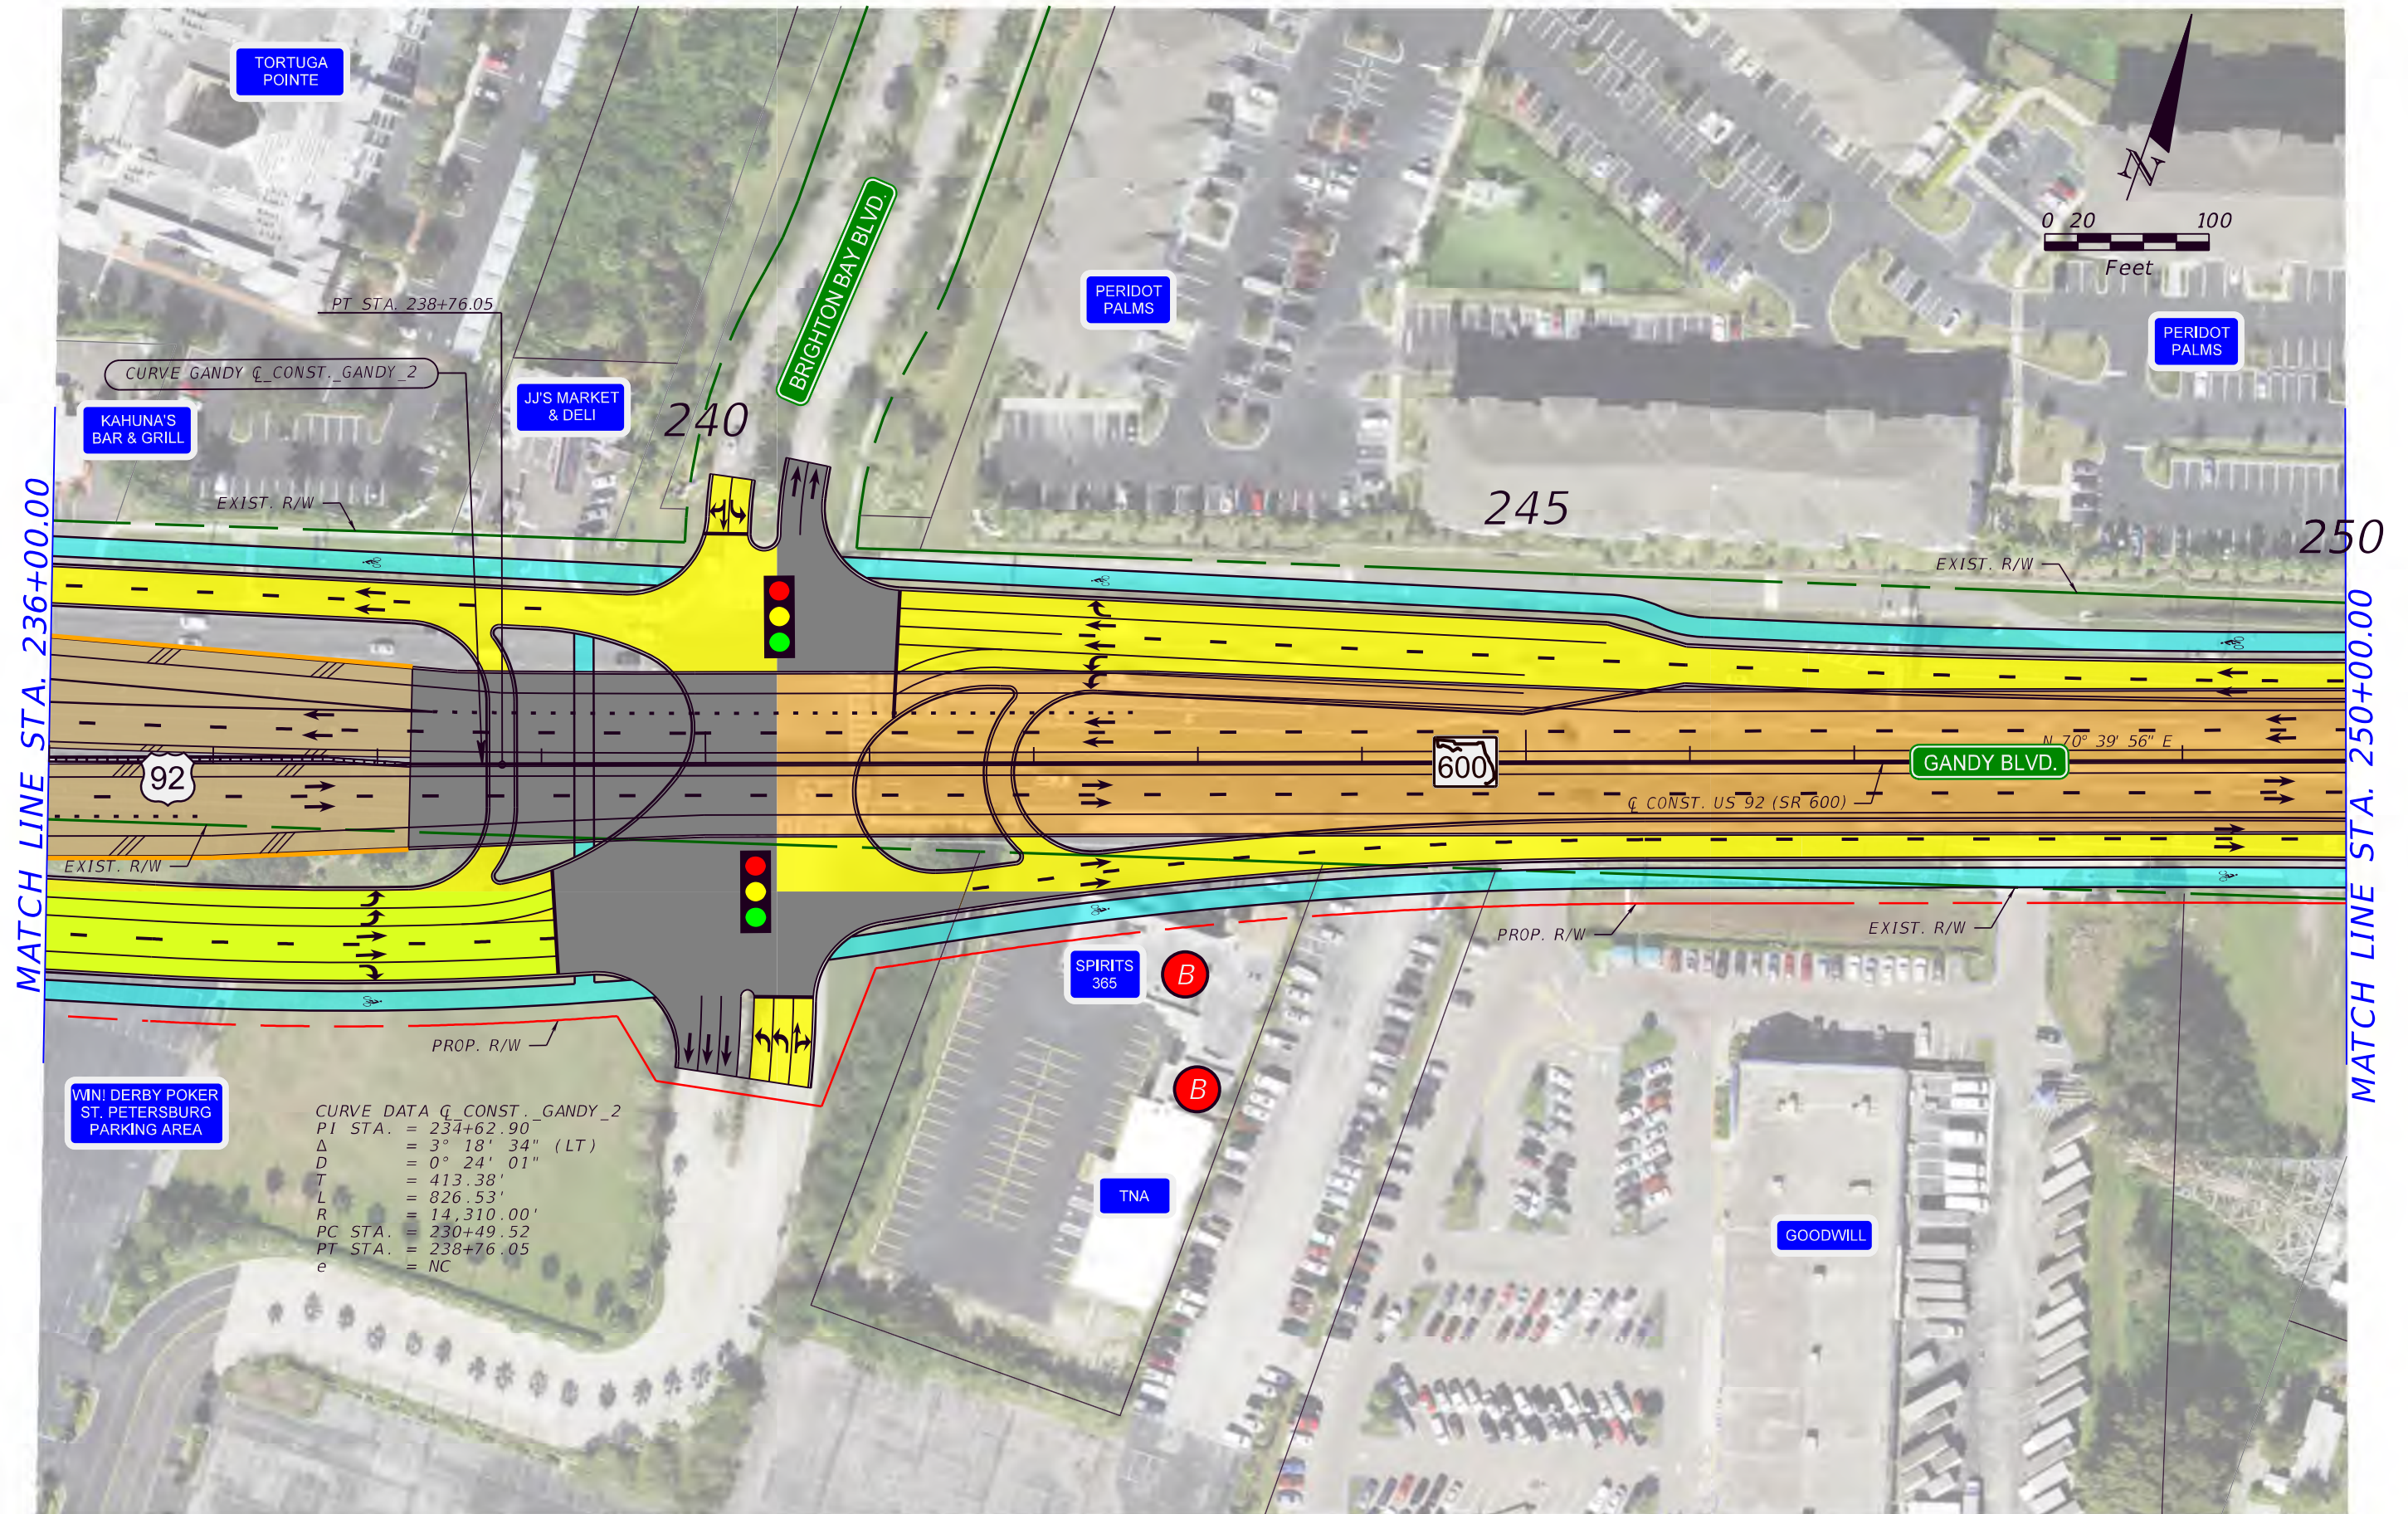


LEGEND				Kisinger Campo & Associates Corp. 201 N. Franklin Street, Suite 400 Tampa, Florida 33602 Engineer of Record: Branan Anderson, P.E. P.E. No.: 78438	STATE OF FLORIDA DEPARTMENT OF TRANSPORTATION			PREFERRED ALTERNATIVE CONCEPT PLANS (4)	SHEET NO.		
	PARCEL LINE		PROPOSED ROADWAY			EXISTING BRIDGE	ROAD NO.		COUNTY	FINANCIAL PROJECT ID	04
	EXISTING R/W LINE		PROPOSED GRADE SEPARATION			PROPOSED BRIDGE WIDENING					
	EXISTING WETLAND		PROPOSED BRIDGE			PROPOSED BRIDGE DEMOLITION					
	PROPOSED R/W LINE		PROPOSED SIDEWALK/SHARED USE PATH		PROPOSED MILLING & RESURFACING	SR 600	PINELLAS	441250-1-22-01			
	PROPOSED RETAINING WALL		PREFERRED POND SITES		PROPOSED PAVEMENT REMOVAL						
	POTENTIAL CONTAMINATION SITE				BUSINESS RELOCATION						

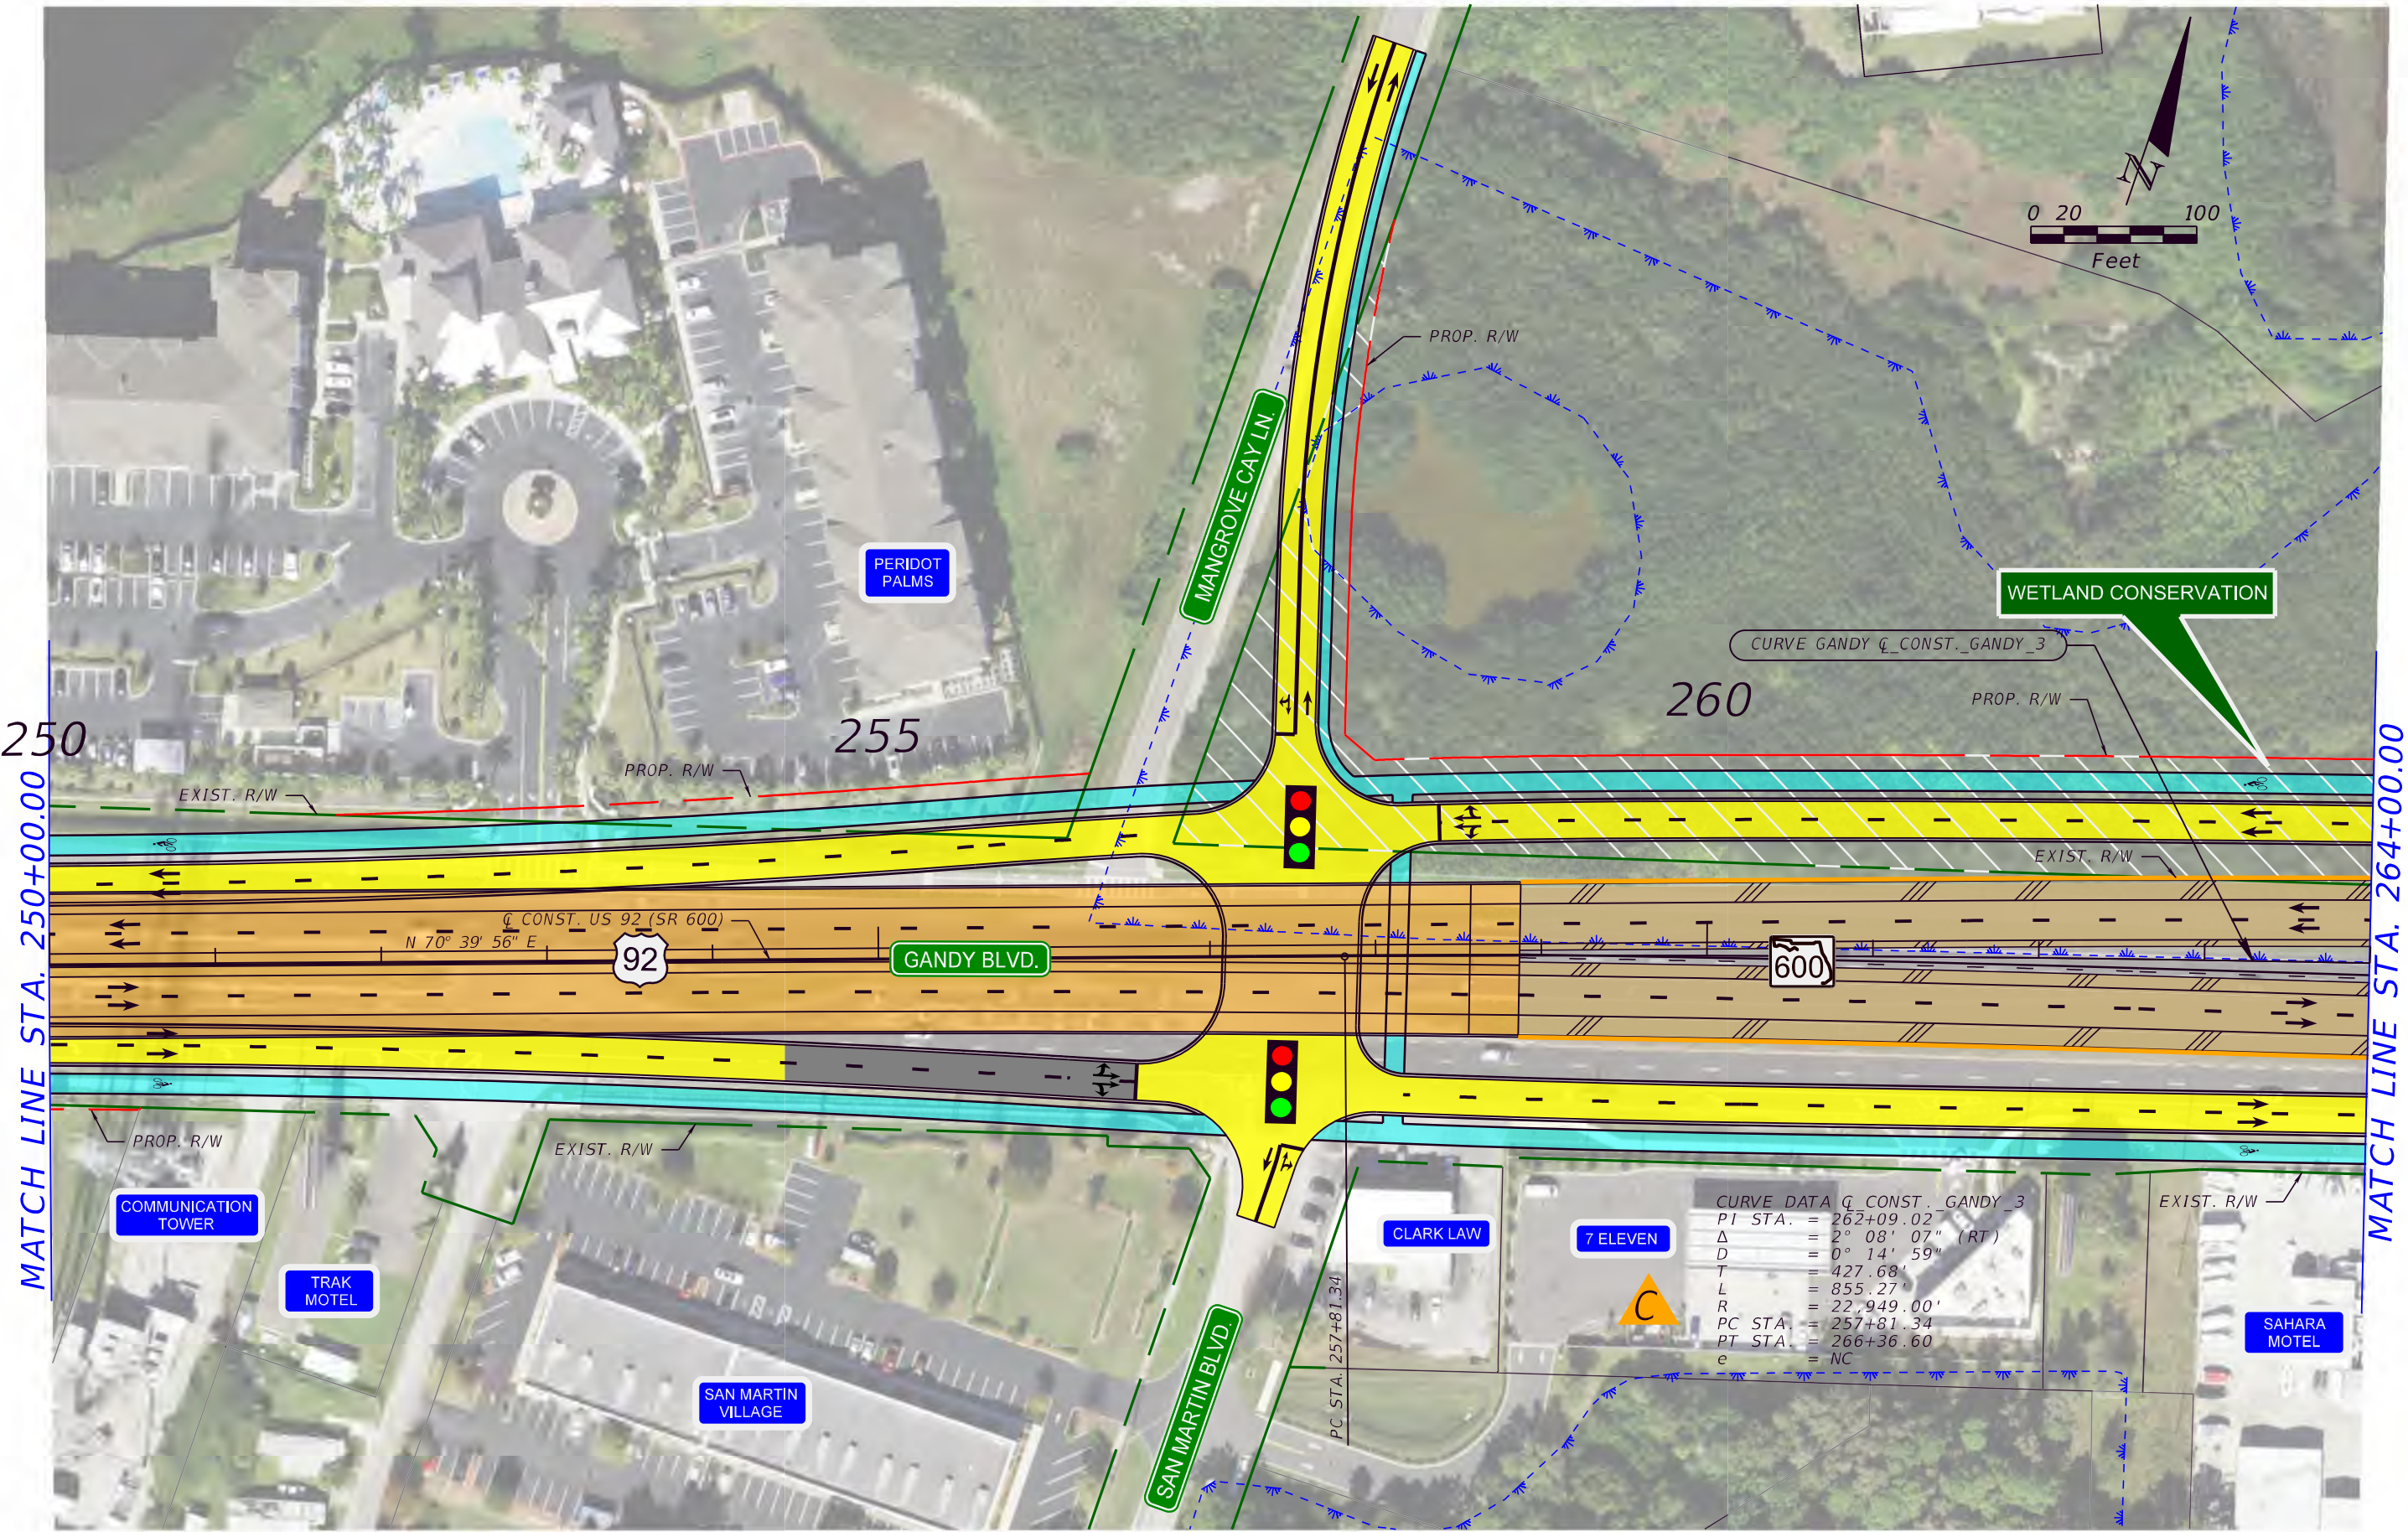

LEGEND				Kisinger Campo & Associates Corp. 201 N. Franklin Street, Suite 400 Tampa, Florida 33602 Engineer of Record: Branan Anderson, P.E. P.E. No.: 78438	STATE OF FLORIDA DEPARTMENT OF TRANSPORTATION			PREFERRED ALTERNATIVE CONCEPT PLANS (5)	SHEET NO.		
	PARCEL LINE		PROPOSED ROADWAY			EXISTING BRIDGE	ROAD NO.		COUNTY	FINANCIAL PROJECT ID.	05
	EXISTING R/W LINE		PROPOSED GRADE SEPARATION			PROPOSED BRIDGE WIDENING	SR 600	PINELLAS	441250-1-22-01		
	EXISTING WETLAND		PROPOSED BRIDGE			PROPOSED BRIDGE DEMOLITION					
	PROPOSED R/W LINE		PROPOSED SIDEWALK/SHARED USE PATH		PROPOSED MILLING & RESURFACING						
	PROPOSED RETAINING WALL		PREFERRED POND SITES		PROPOSED PAVEMENT REMOVAL						
	POTENTIAL CONTAMINATION SITE				BUSINESS RELOCATION						

MATCH LINE STA. 264+00.00

MATCH LINE STA. 278+00.00

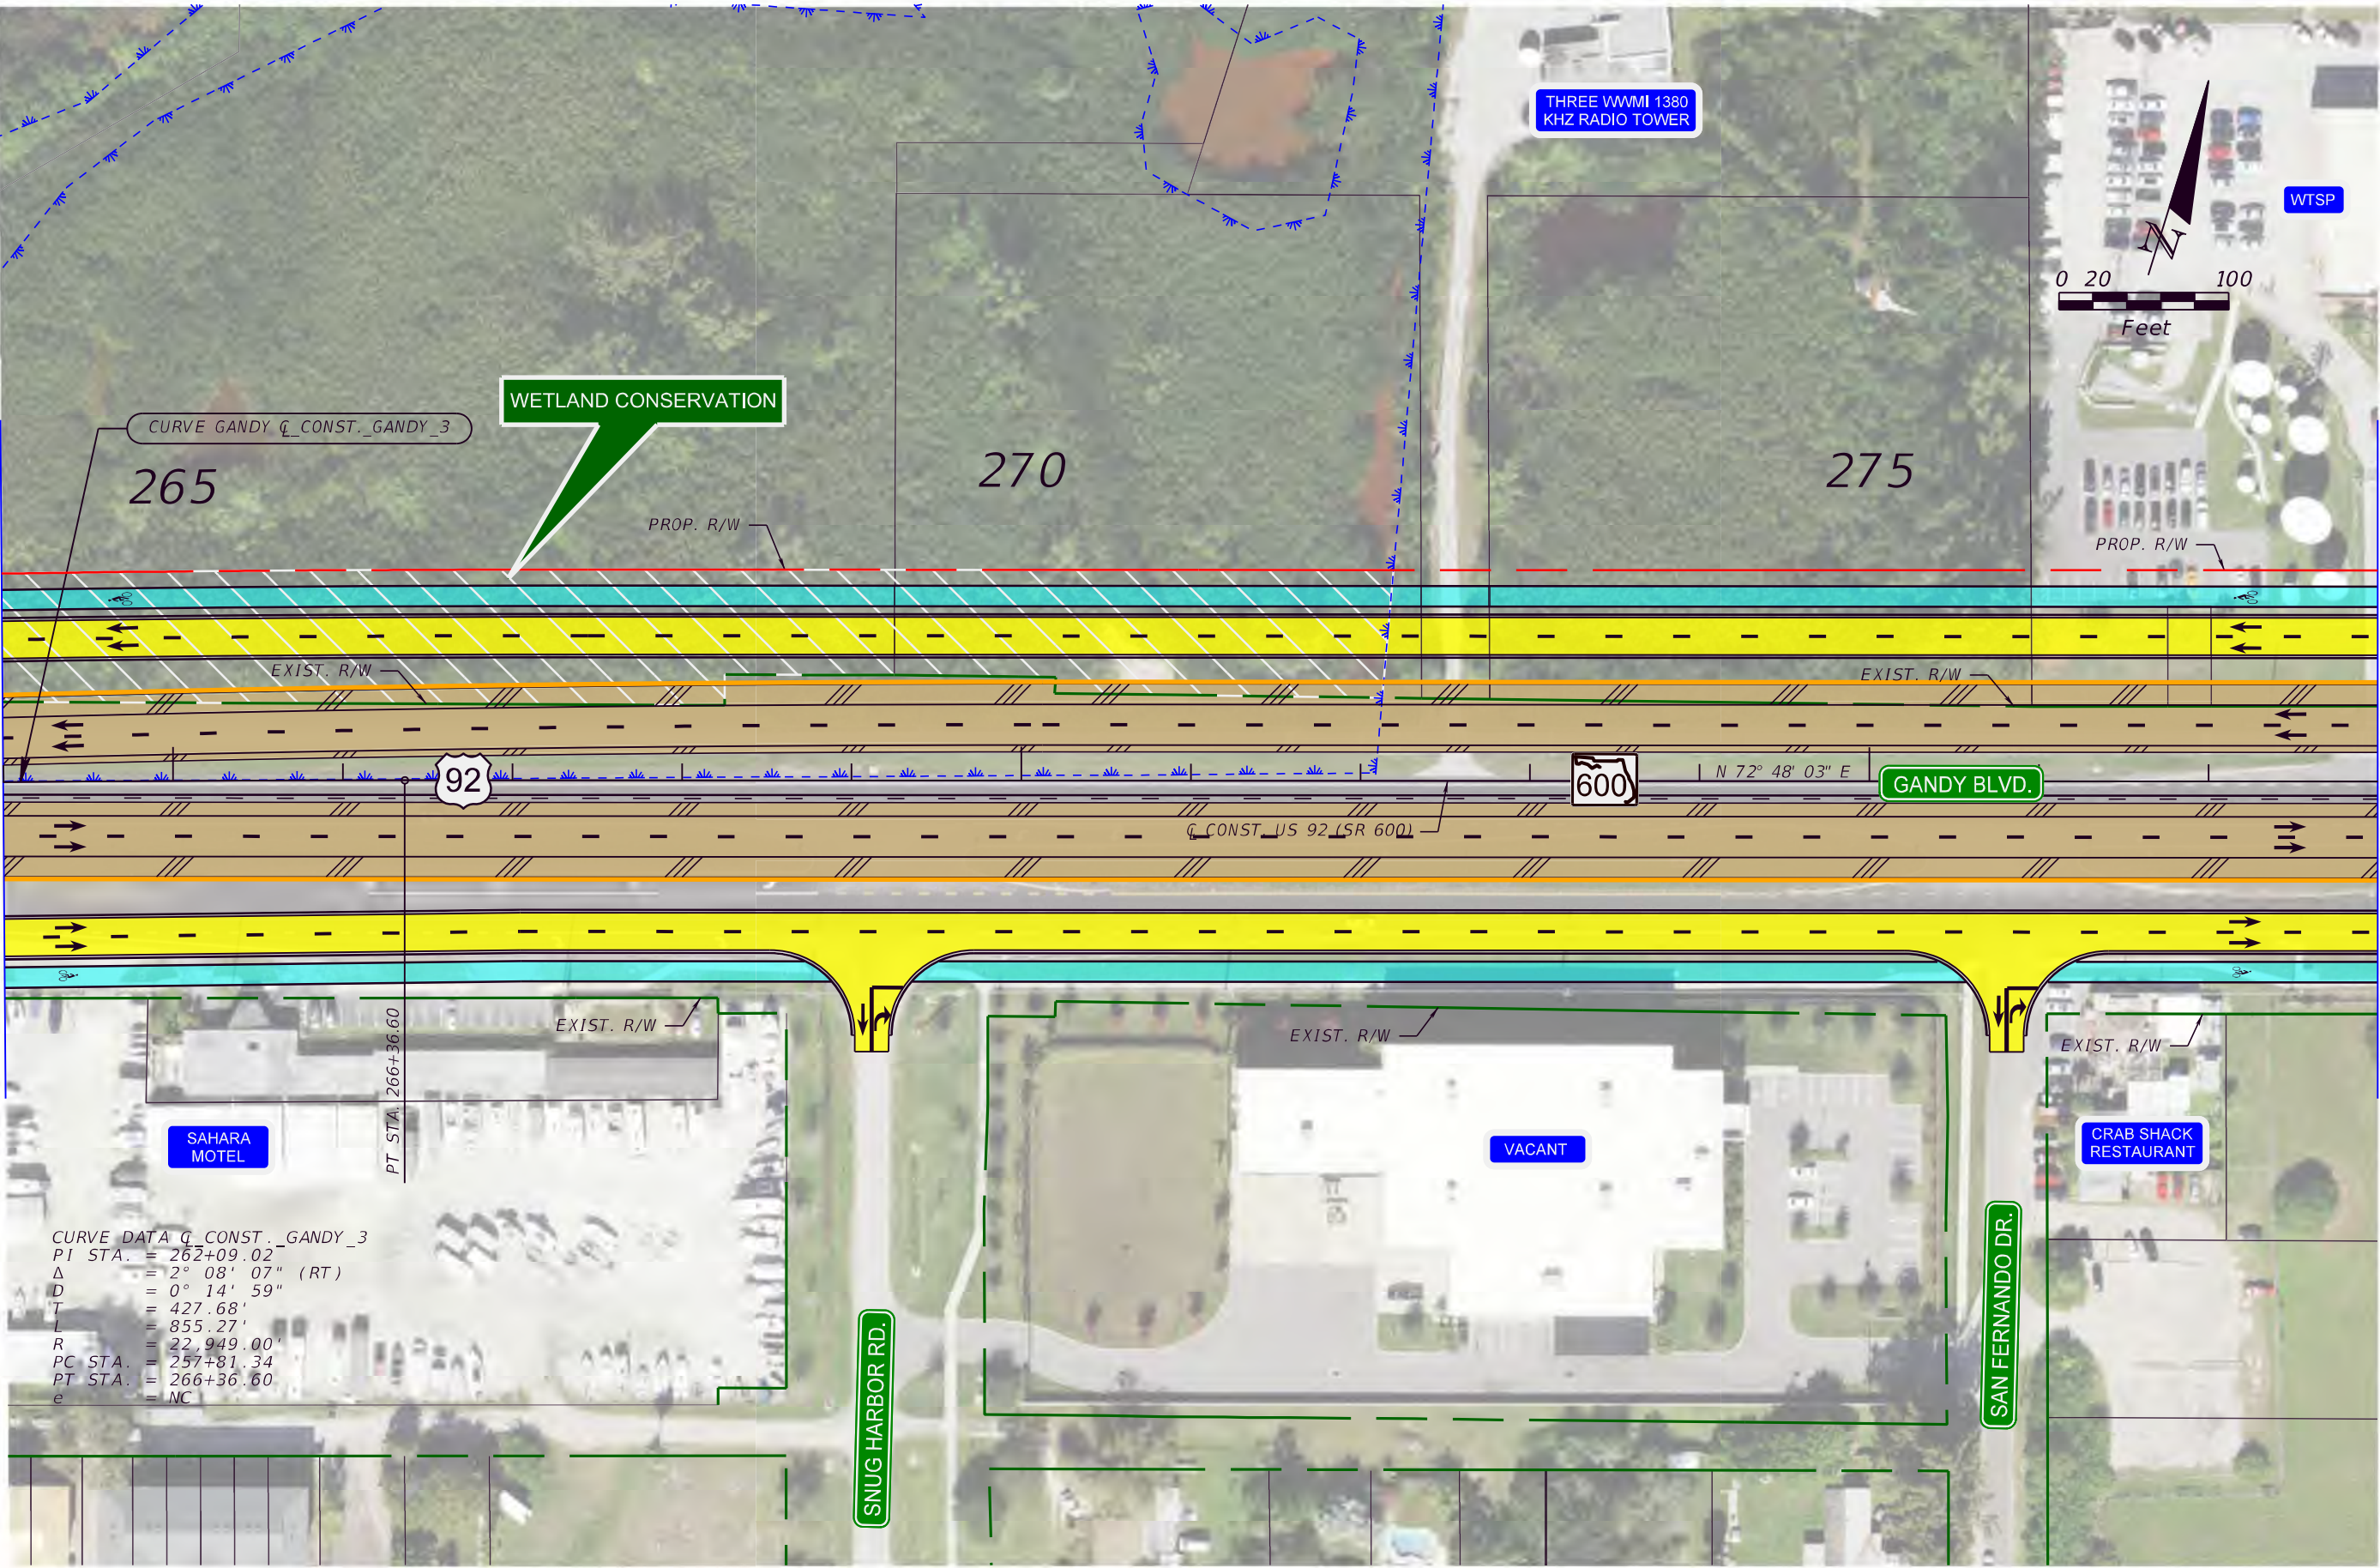

CURVE DATA Q_CONST_GANDY_3
PI STA. = 262+09.02
Δ = 2° 08' 07" (RT)
D = 0° 14' 59"
T = 427.68'
L = 855.27'
R = 22,949.00'
PC STA. = 257+81.34
PT STA. = 266+36.60
e = NC

LEGEND

	PARCEL LINE		PROPOSED ROADWAY		EXISTING BRIDGE
	EXISTING R/W LINE		PROPOSED GRADE SEPARATION		PROPOSED BRIDGE WIDENING
	EXISTING WETLAND		PROPOSED BRIDGE DEMOLITION		PROPOSED MILLING & RESURFACING
	PROPOSED R/W LINE		PROPOSED BRIDGE		PROPOSED PAVEMENT REMOVAL
	PROPOSED RETAINING WALL		PROPOSED SIDEWALK/SHARED USE PATH		BUSINESS RELOCATION
	POTENTIAL CONTAMINATION SITE		PREFERRED POND SITES		

Kisinger Campo & Associates Corp.
201 N. Franklin Street, Suite 400
Tampa, Florida 33602
Engineer of Record: Branan Anderson, P.E.
P.E. No.: 78438

STATE OF FLORIDA DEPARTMENT OF TRANSPORTATION		
ROAD NO.	COUNTY	FINANCIAL PROJECT ID
SR 600	PINELLAS	441250-1-22-01

**PREFERRED ALTERNATIVE
CONCEPT PLANS (6)**


SHEET NO.
06


dgrumbach

10/6/2023

2:20:52 PM

M:\6201912 Gandy Blvd PDE\Design\roadway\PLANRD03.dgn

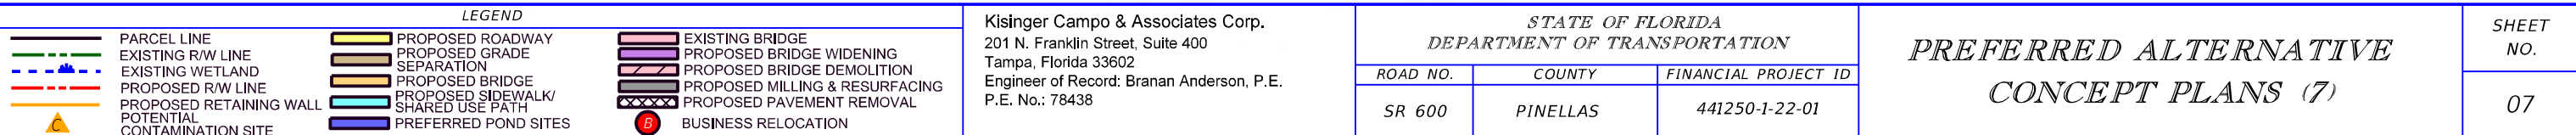

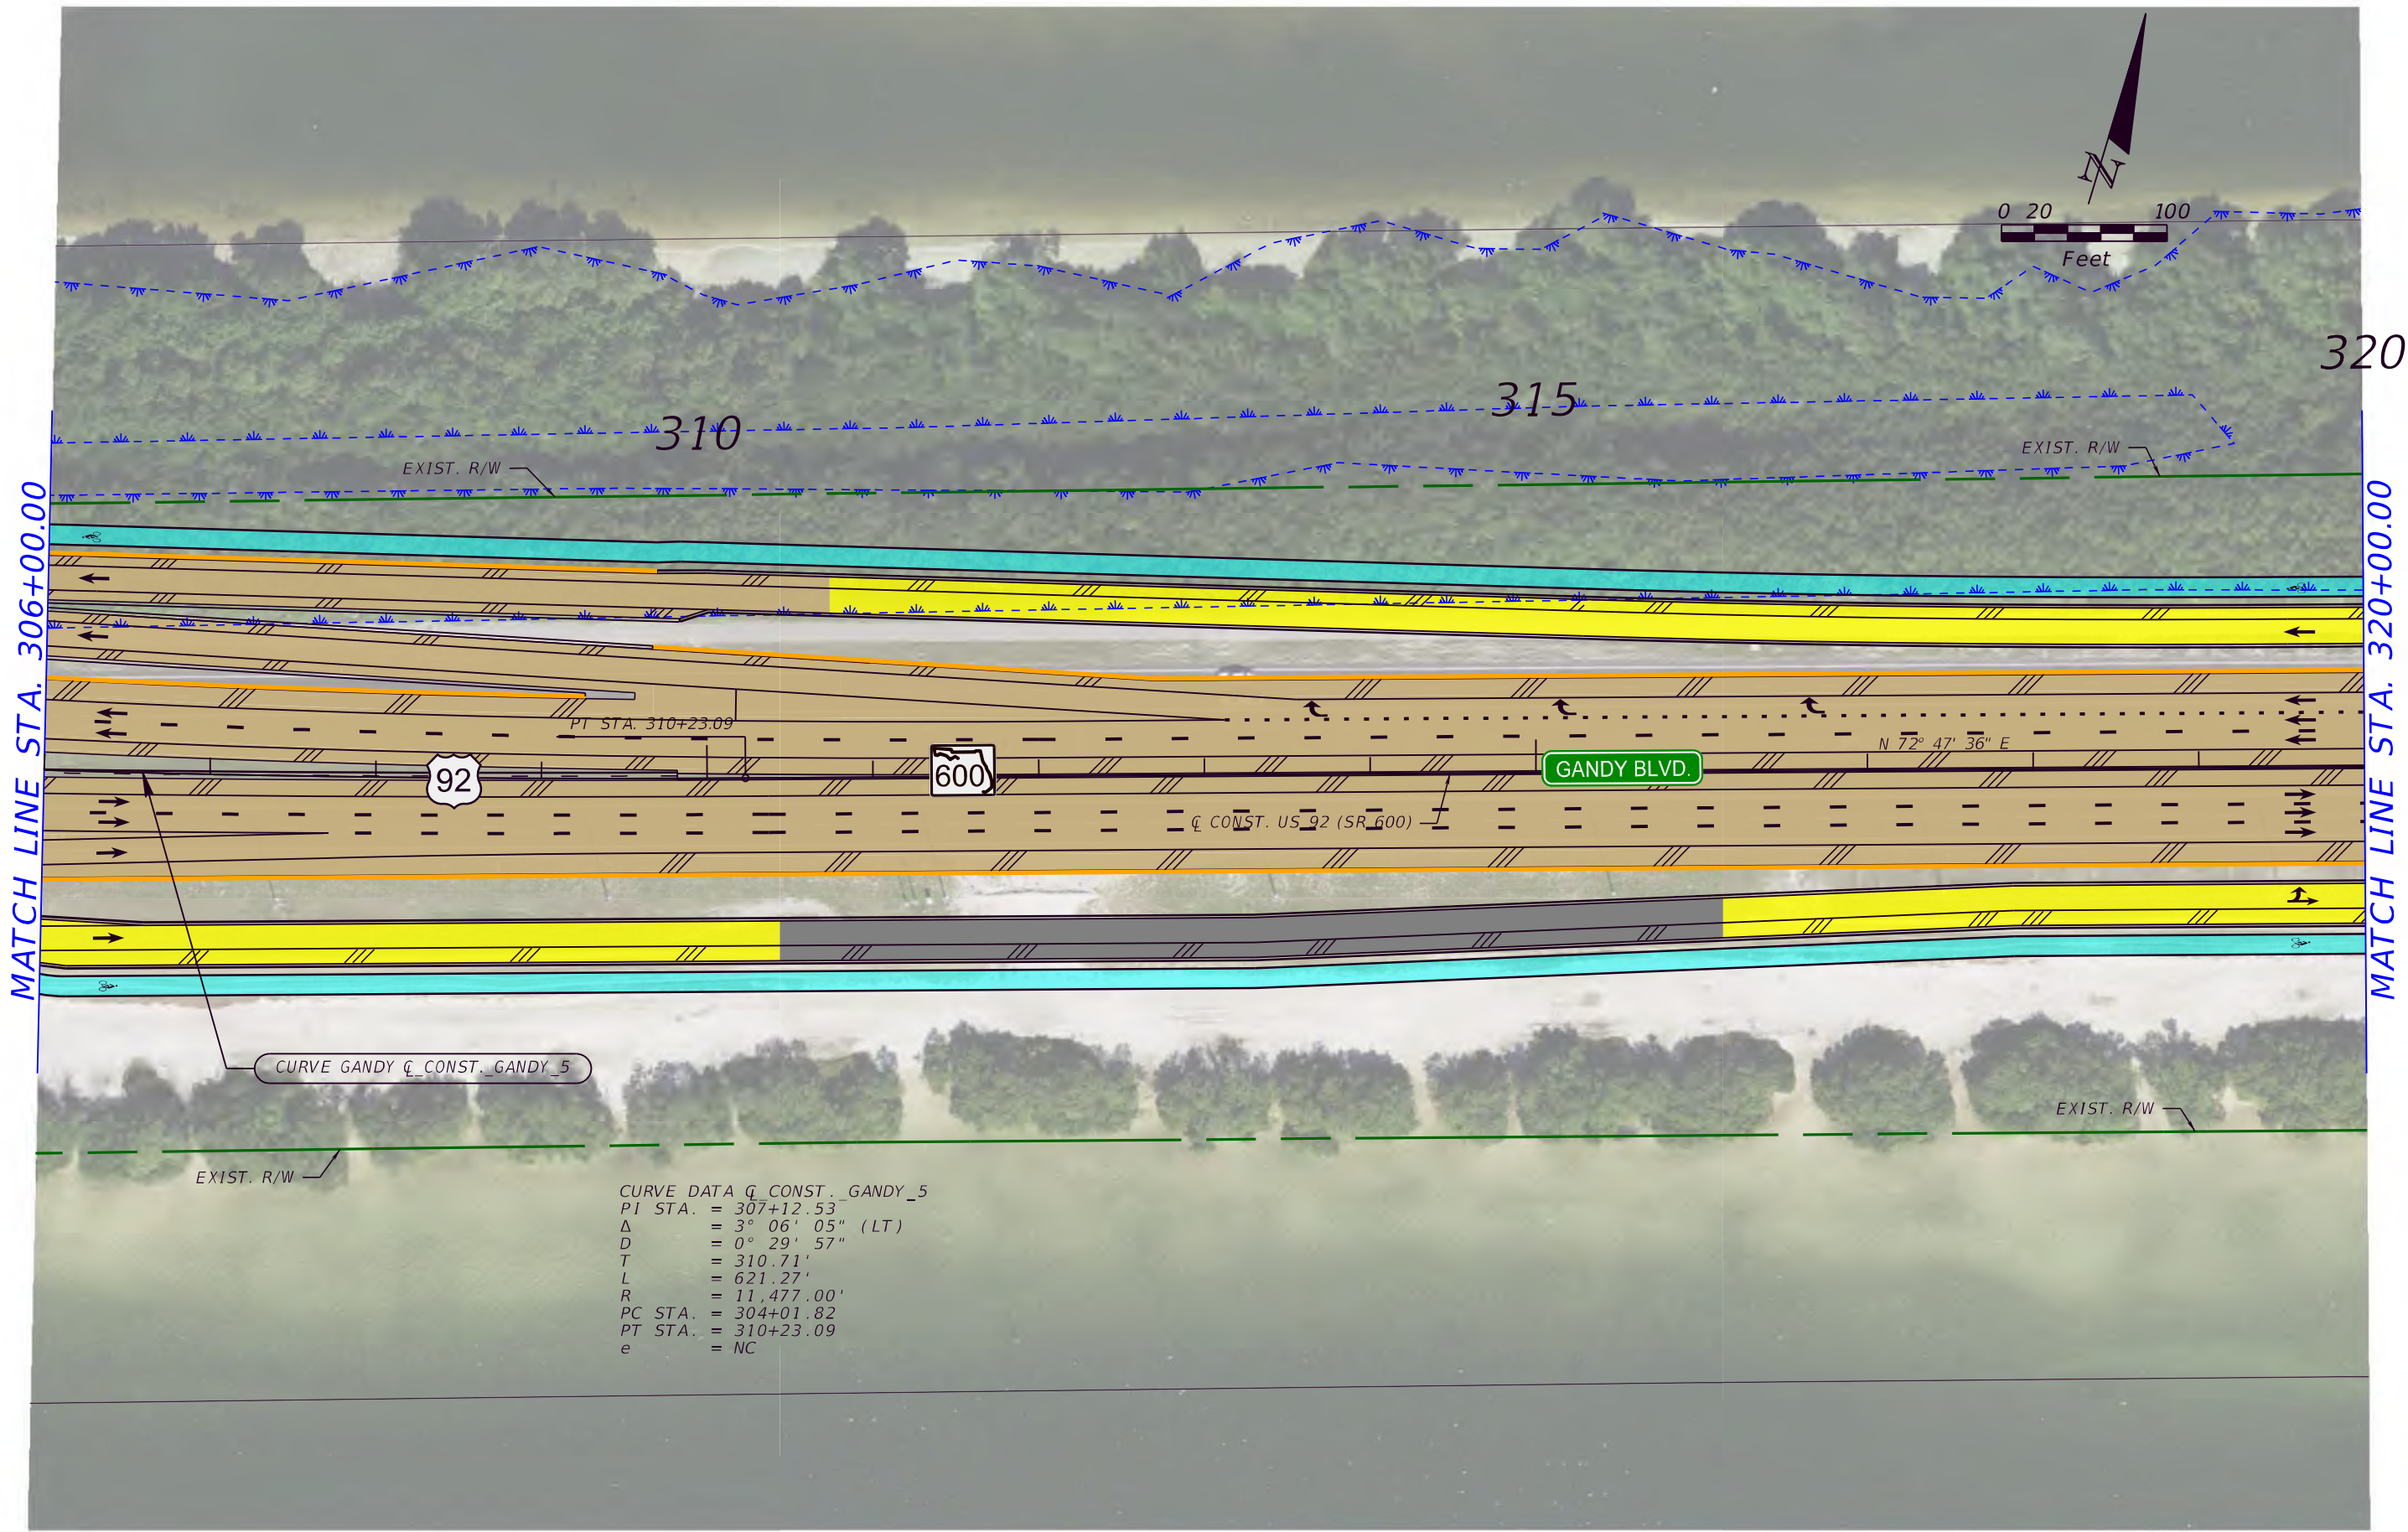

MATCH LINE STA. 306+00.00

MATCH LINE STA. 320+00.00

CURVE GANDY Q_CONST_GANDY_5

CURVE DATA Q_CONST_GANDY_5
PI STA. = 307+12.53
Δ = 3° 06' 05" (LT)
D = 0° 29' 57"
T = 310.71'
L = 621.27'
R = 11,477.00'
PC STA. = 304+01.82
PT STA. = 310+23.09
e = NC

PARCEL LINE

EXISTING R/W LINE

EXISTING WETLAND

PROPOSED R/W LINE

PROPOSED RETAINING WALL

POTENTIAL CONTAMINATION SITE

PROPOSED ROADWAY

PROPOSED GRADE SEPARATION

PROPOSED BRIDGE

PROPOSED SIDEWALK/ SHARED USE PATH

PREFERRED POND SITES

EXISTING BRIDGE

PROPOSED BRIDGE WIDENING

PROPOSED BRIDGE DEMOLITION

PROPOSED MILLING & RESURFACING

PROPOSED PAVEMENT REMOVAL

BUSINESS RELOCATION

Kisinger Campo & Associates Corp.
201 N. Franklin Street, Suite 400
Tampa, Florida 33602
Engineer of Record: Branan Anderson, P.E.
P.E. No.: 78438

STATE OF FLORIDA
DEPARTMENT OF TRANSPORTATION


ROAD NO.	COUNTY	FINANCIAL PROJECT ID
SR 600	PINELLAS	441250-1-22-01

PREFERRED ALTERNATIVE
CONCEPT PLANS (9)

SHEET NO.
09




dgrumbach10/6/20232:21:19 PMM:\6201912 Gandy Blvd PDE\Design\roadway\PLANRD03.dgn

THE OFFICIAL RECORD OF THIS SHEET IS THE ELECTRONIC FILE DIGITALLY SIGNED AND SEALED UNDER RULE 61G15-23.004, F.A.C.

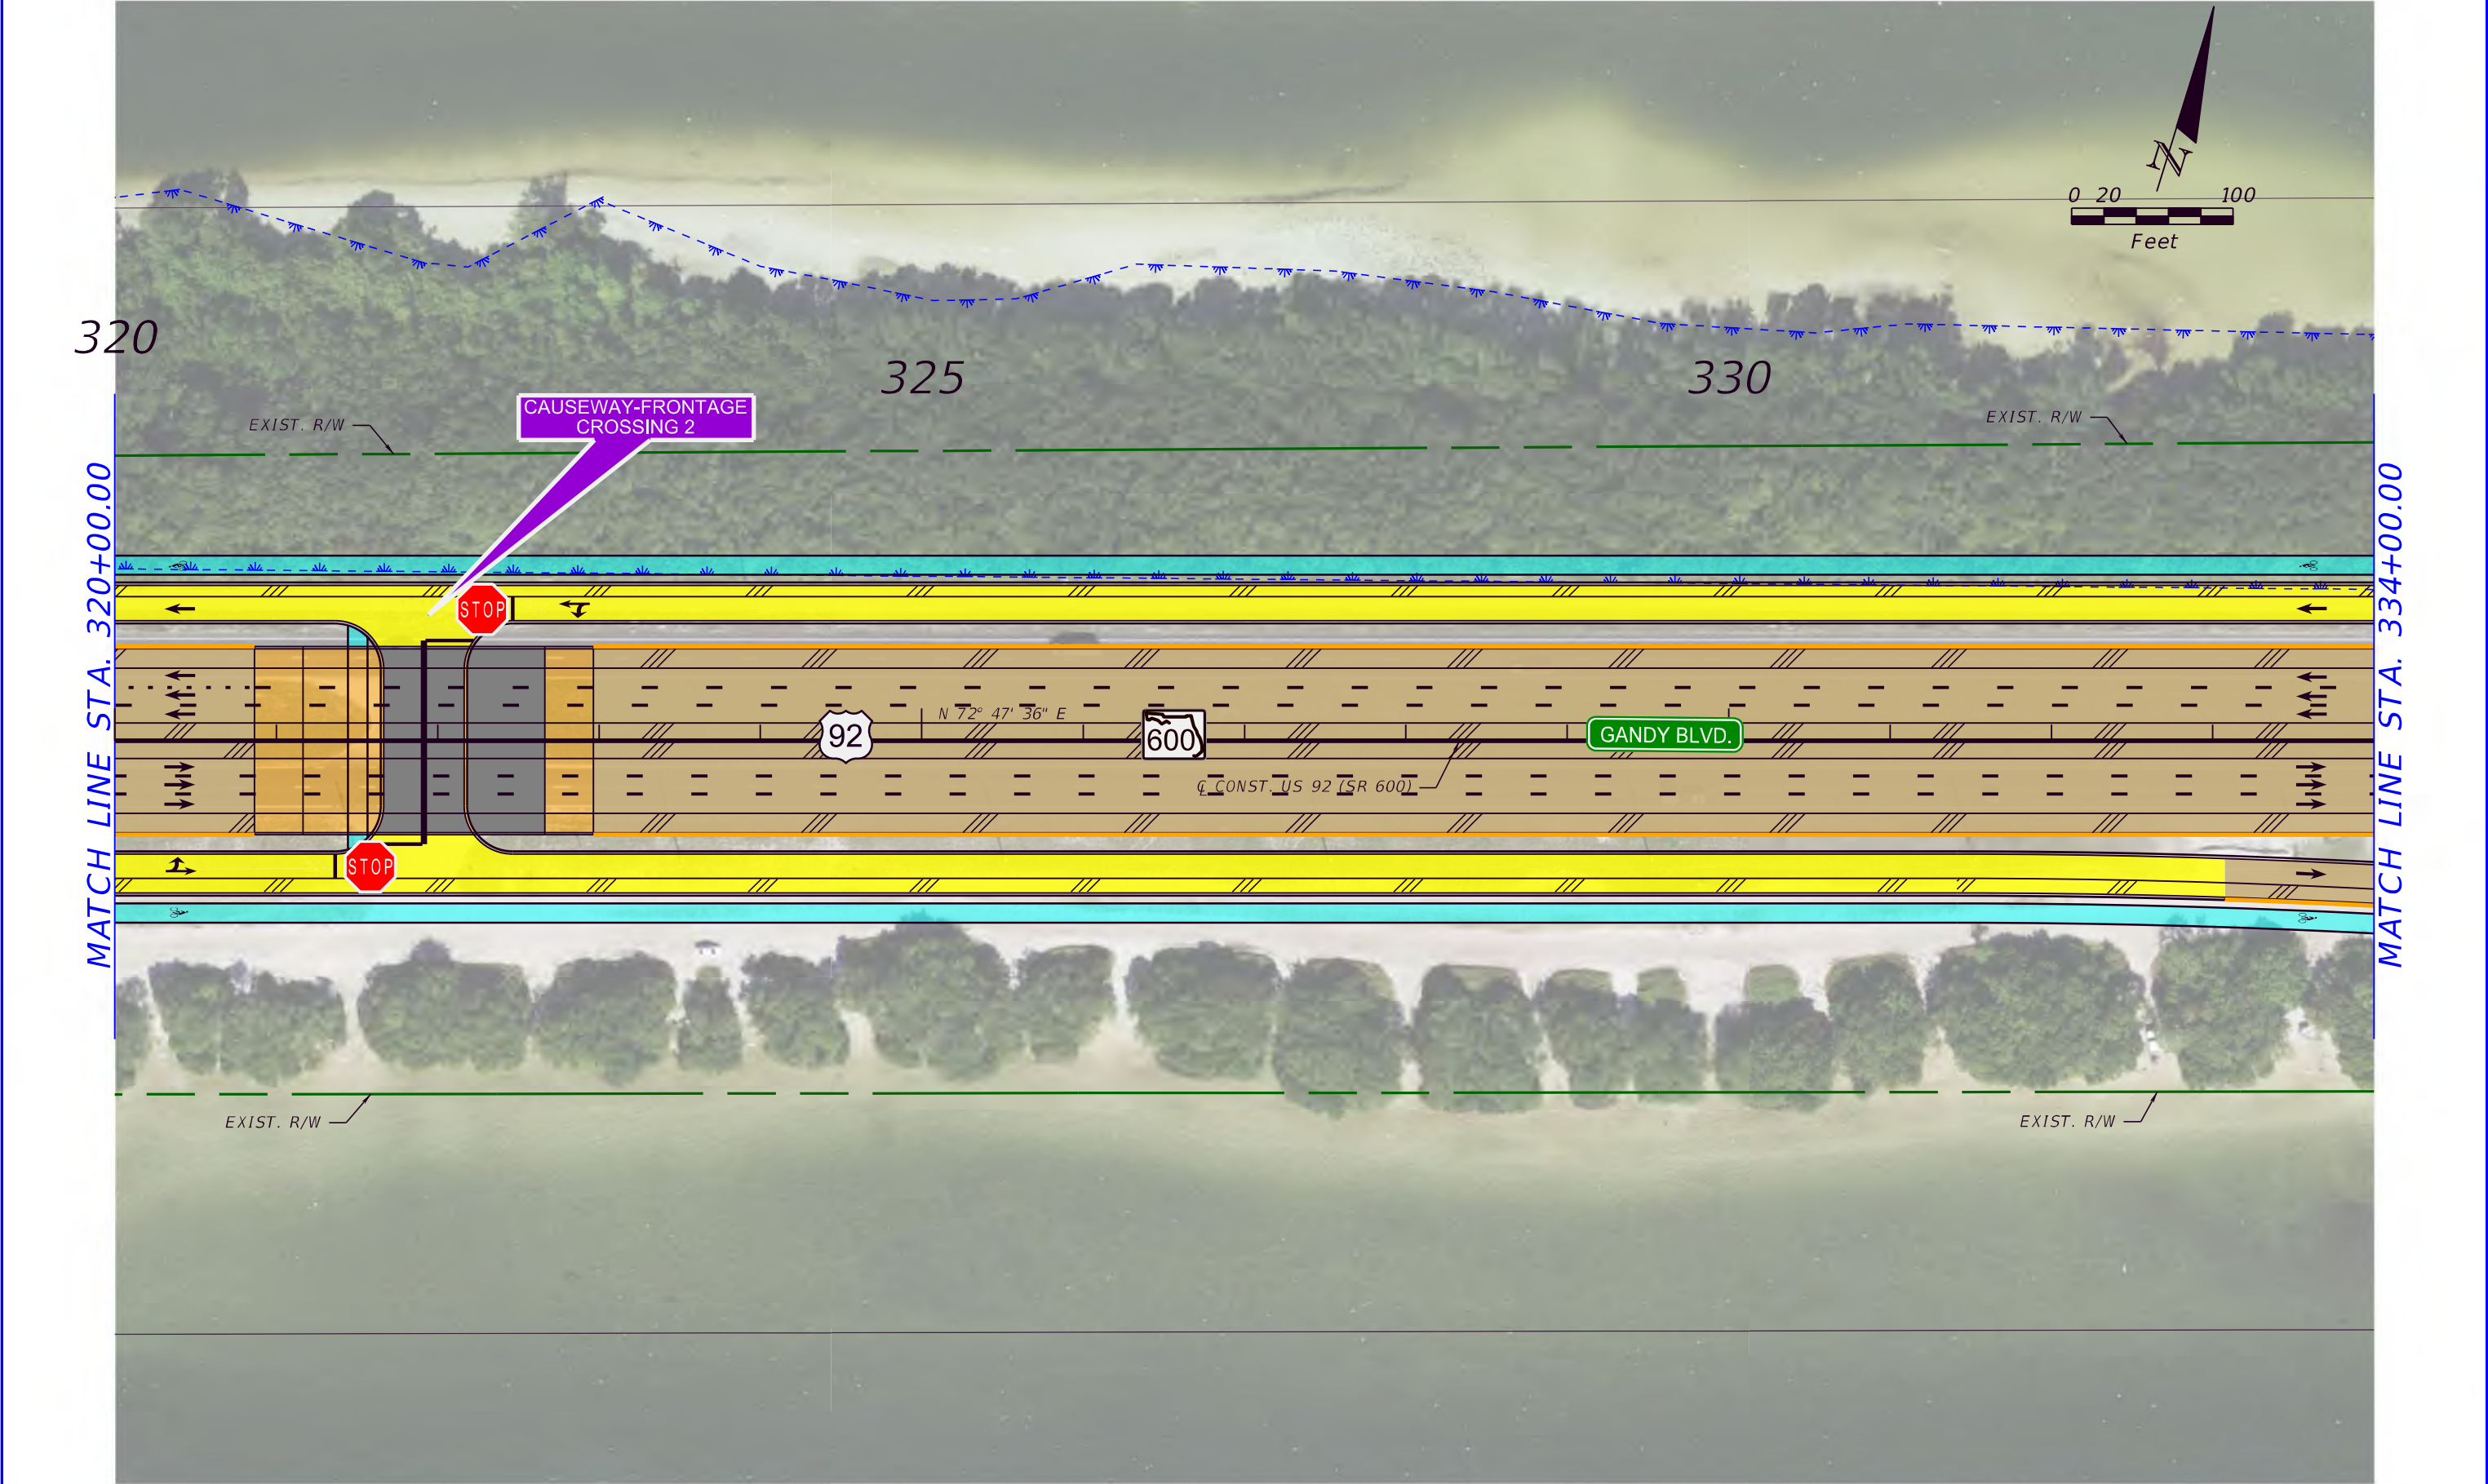


LEGEND			Kisinger Campo & Associates Corp. 201 N. Franklin Street, Suite 400 Tampa, Florida 33602 Engineer of Record: Branan Anderson, P.E. P.E. No.: 78438	STATE OF FLORIDA DEPARTMENT OF TRANSPORTATION			PREFERRED ALTERNATIVE CONCEPT PLANS (10)	SHEET NO.													
PARCEL LINE	EXISTING R/W LINE	EXISTING WETLAND		PROPOSED R/W LINE	PROPOSED RETAINING WALL	POTENTIAL CONTAMINATION SITE		PROPOSED ROADWAY	PROPOSED GRADE SEPARATION	PROPOSED BRIDGE	PROPOSED SIDEWALK/ SHARED USE PATH	PREFERRED POND SITES	EXISTING BRIDGE	PROPOSED BRIDGE WIDENING	PROPOSED BRIDGE DEMOLITION	PROPOSED MILLING & RESURFACING	PROPOSED PAVEMENT REMOVAL	BUSINESS RELOCATION	ROAD NO.	COUNTY	FINANCIAL PROJECT ID
																		SR 600	PINELLAS	441250-1-22-01	

dgrumbach 10/6/2023 2:21:29 PM M:\6201912 Gandy Blvd PDE\Design\roadway\PLANRD03.dgn

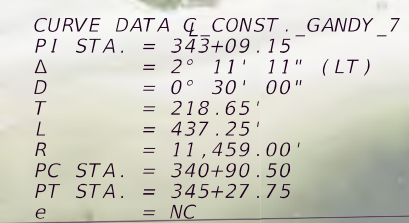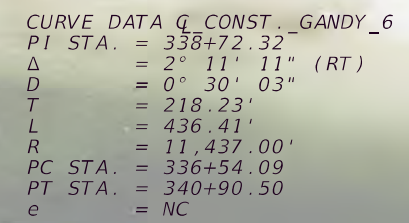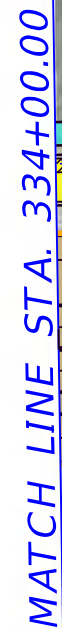

LEGEND PARCEL LINE EXISTING R/W LINE EXISTING WETLAND PROPOSED R/W LINE  PROPOSED RETAINING WALL  POTENTIAL CONTAMINATION SITE PROPOSED ROADWAY PROPOSED GRADE SEPARATION PROPOSED BRIDGE PROPOSED SIDEWALK/ SHARED USE PATH PREFERRED POND SITES EXISTING BRIDGE PROPOSED BRIDGE WIDENING PROPOSED BRIDGE DEMOLITION PROPOSED MILLING & RESURFACING PROPOSED PAVEMENT REMOVAL BUSINESS RELOCATION				Kisinger Campo & Associates Corp. 201 N. Franklin Street, Suite 400 Tampa, Florida 33602 Engineer of Record: Branan Anderson, P.E. P.E. No.: 78438	STATE OF FLORIDA DEPARTMENT OF TRANSPORTATION <table><tr><th>ROAD NO.</th><th>COUNTY</th><th>FINANCIAL PROJECT ID</th></tr><tr><td>SR 600</td><td>PINELLAS</td><td>441250-1-22-01</td></tr></table>	ROAD NO.	COUNTY	FINANCIAL PROJECT ID	SR 600	PINELLAS	441250-1-22-01	PREFERRED ALTERNATIVE CONCEPT PLANS (11)	SHEET NO. 11
ROAD NO.	COUNTY	FINANCIAL PROJECT ID											
SR 600	PINELLAS	441250-1-22-01											
dgrumbach10/6/20232:21:38 PMM:\6201912 Gandy Blvd PDE\Design\roadway\PLANRD03.dgn													

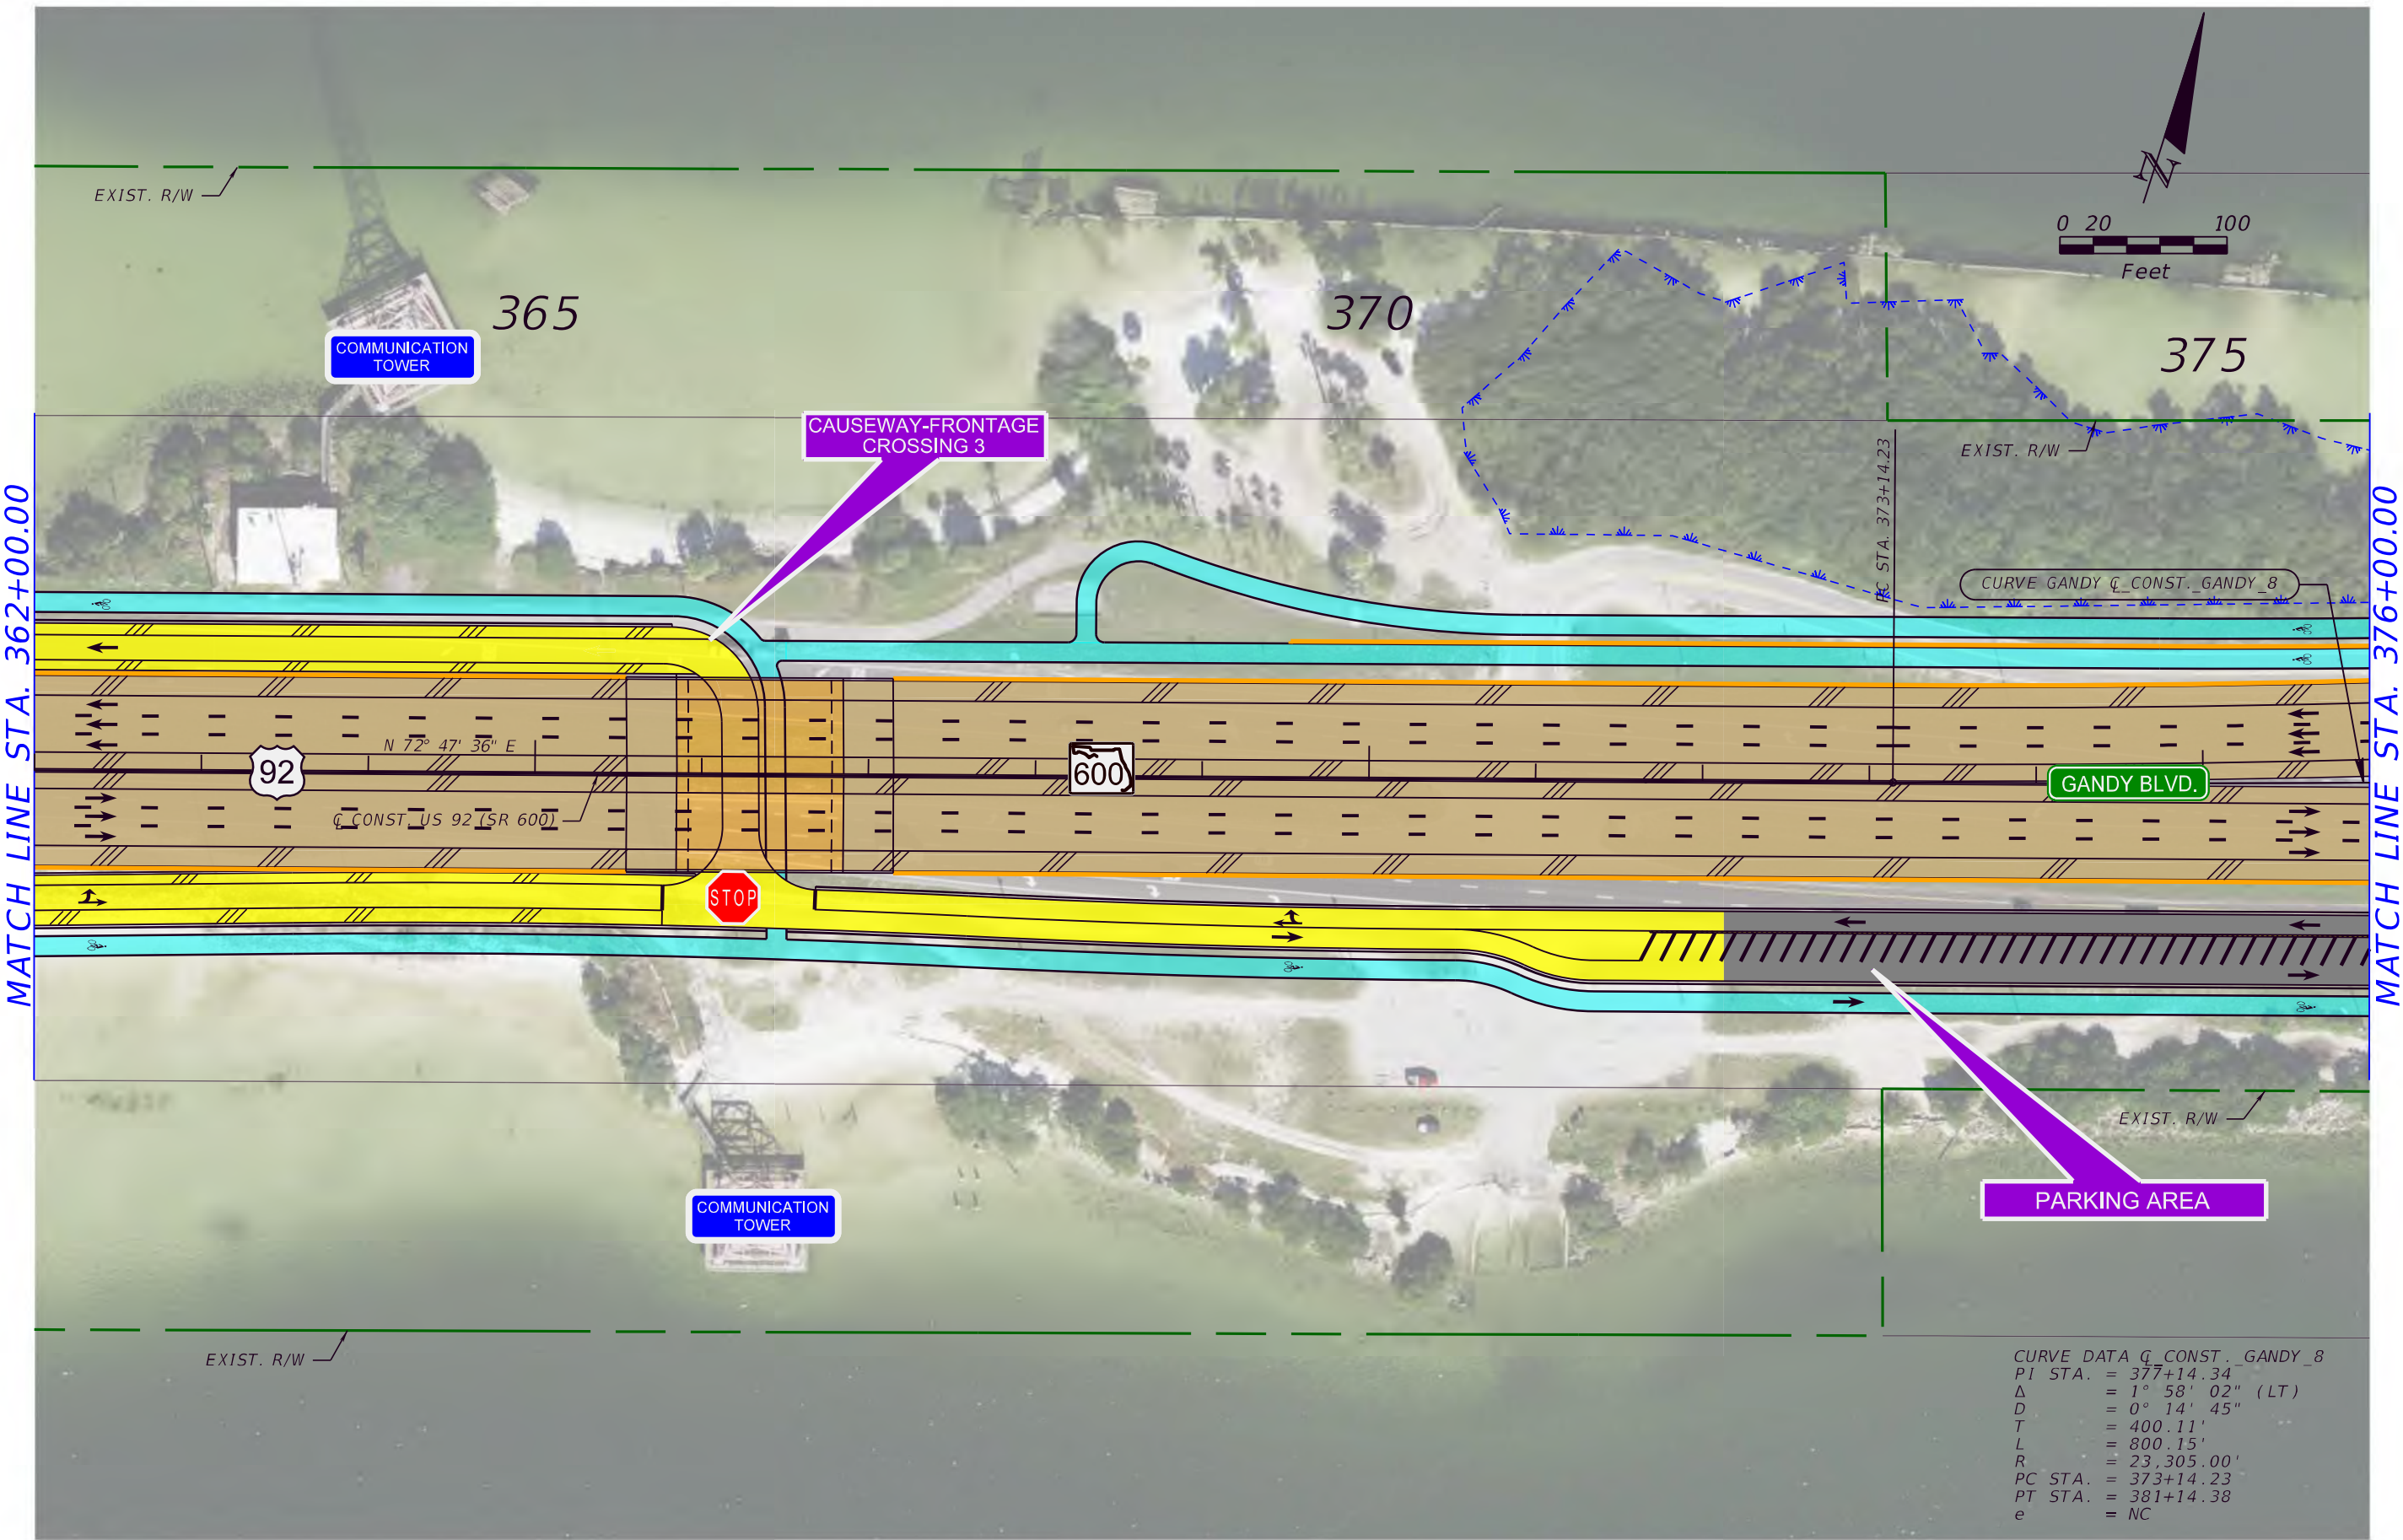

LEGEND			Kisinger Campo & Associates Corp. 201 N. Franklin Street, Suite 400 Tampa, Florida 33602 Engineer of Record: Branan Anderson, P.E. P.E. No.: 78438	STATE OF FLORIDA DEPARTMENT OF TRANSPORTATION			PREFERRED ALTERNATIVE CONCEPT PLANS (13)	SHEET NO.
PARCEL LINE EXISTING R/W LINE EXISTING WETLAND PROPOSED R/W LINE PROPOSED RETAINING WALL POTENTIAL CONTAMINATION SITE	PROPOSED ROADWAY PROPOSED GRADE SEPARATION PROPOSED BRIDGE PROPOSED SIDEWALK/SHARED USE PATH PREFERRED POND SITES	EXISTING BRIDGE PROPOSED BRIDGE WIDENING PROPOSED BRIDGE DEMOLITION PROPOSED MILLING & RESURFACING PROPOSED PAVEMENT REMOVAL BUSINESS RELOCATION		ROAD NO. SR 600	COUNTY PINELLAS	FINANCIAL PROJECT ID 441250-1-22-01		13

dgrumbach 10/6/2023 2:21:58 PM M:\6201912 Gandy Blvd PDE\Design\roadway\PLANRD03.dgn




CURVE DATA G CONST. GANDY 8

PI STA.	=	377+14.34
Δ	=	1° 58' 02" (LT)
D	=	0° 14' 45"
T	=	400.11'
L	=	800.15'
R	=	23,305.00'
PC STA.	=	373+14.23
PT STA.	=	381+14.38
e	=	NC

CURVE DATA G CONST. GANDY 9

PI STA.	= 385+14.49
Δ	= 1° 58' 02" (RT)
D	= 0° 14' 45"
T	= 400.11'
L	= 800.15'
R	= 23,305.00'
PC STA.	= 381+14.38
PT STA.	= 389+14.53
e	= NC

LEGEND				Kisinger Campo & Associates Corp. 201 N. Franklin Street, Suite 400 Tampa, Florida 33602 Engineer of Record: Branan Anderson, P.E. P.E. No.: 78438	STATE OF FLORIDA DEPARTMENT OF TRANSPORTATION			<i>PREFERRED ALTERNATIVE</i> <i>CONCEPT PLANS (14)</i>	SHEET NO.						
	PARCEL LINE		PROPOSED ROADWAY			EXISTING BRIDGE	<table><tr><th>ROAD NO.</th><th>COUNTY</th><th>FINANCIAL PROJECT ID</th></tr><tr><td>SR 600</td><td>PINELLAS</td><td>441250-1-22-01</td></tr></table>		ROAD NO.	COUNTY	FINANCIAL PROJECT ID	SR 600	PINELLAS	441250-1-22-01	14
ROAD NO.	COUNTY	FINANCIAL PROJECT ID													
SR 600	PINELLAS	441250-1-22-01													
	EXISTING R/W LINE		PROPOSED GRADE SEPARATION		PROPOSED BRIDGE WIDENING										
	EXISTING WETLAND		PROPOSED BRIDGE		PROPOSED BRIDGE DEMOLITION										
	PROPOSED R/W LINE		PROPOSED SIDEWALK/ SHARED USE PATH		PROPOSED MILLING & RESURFACING										
	PROPOSED RETAINING WALL		PREFERRED POND SITES		PROPOSED PAVEMENT REMOVAL										
	POTENTIAL CONTAMINATION SITE				BUSINESS RELOCATION										

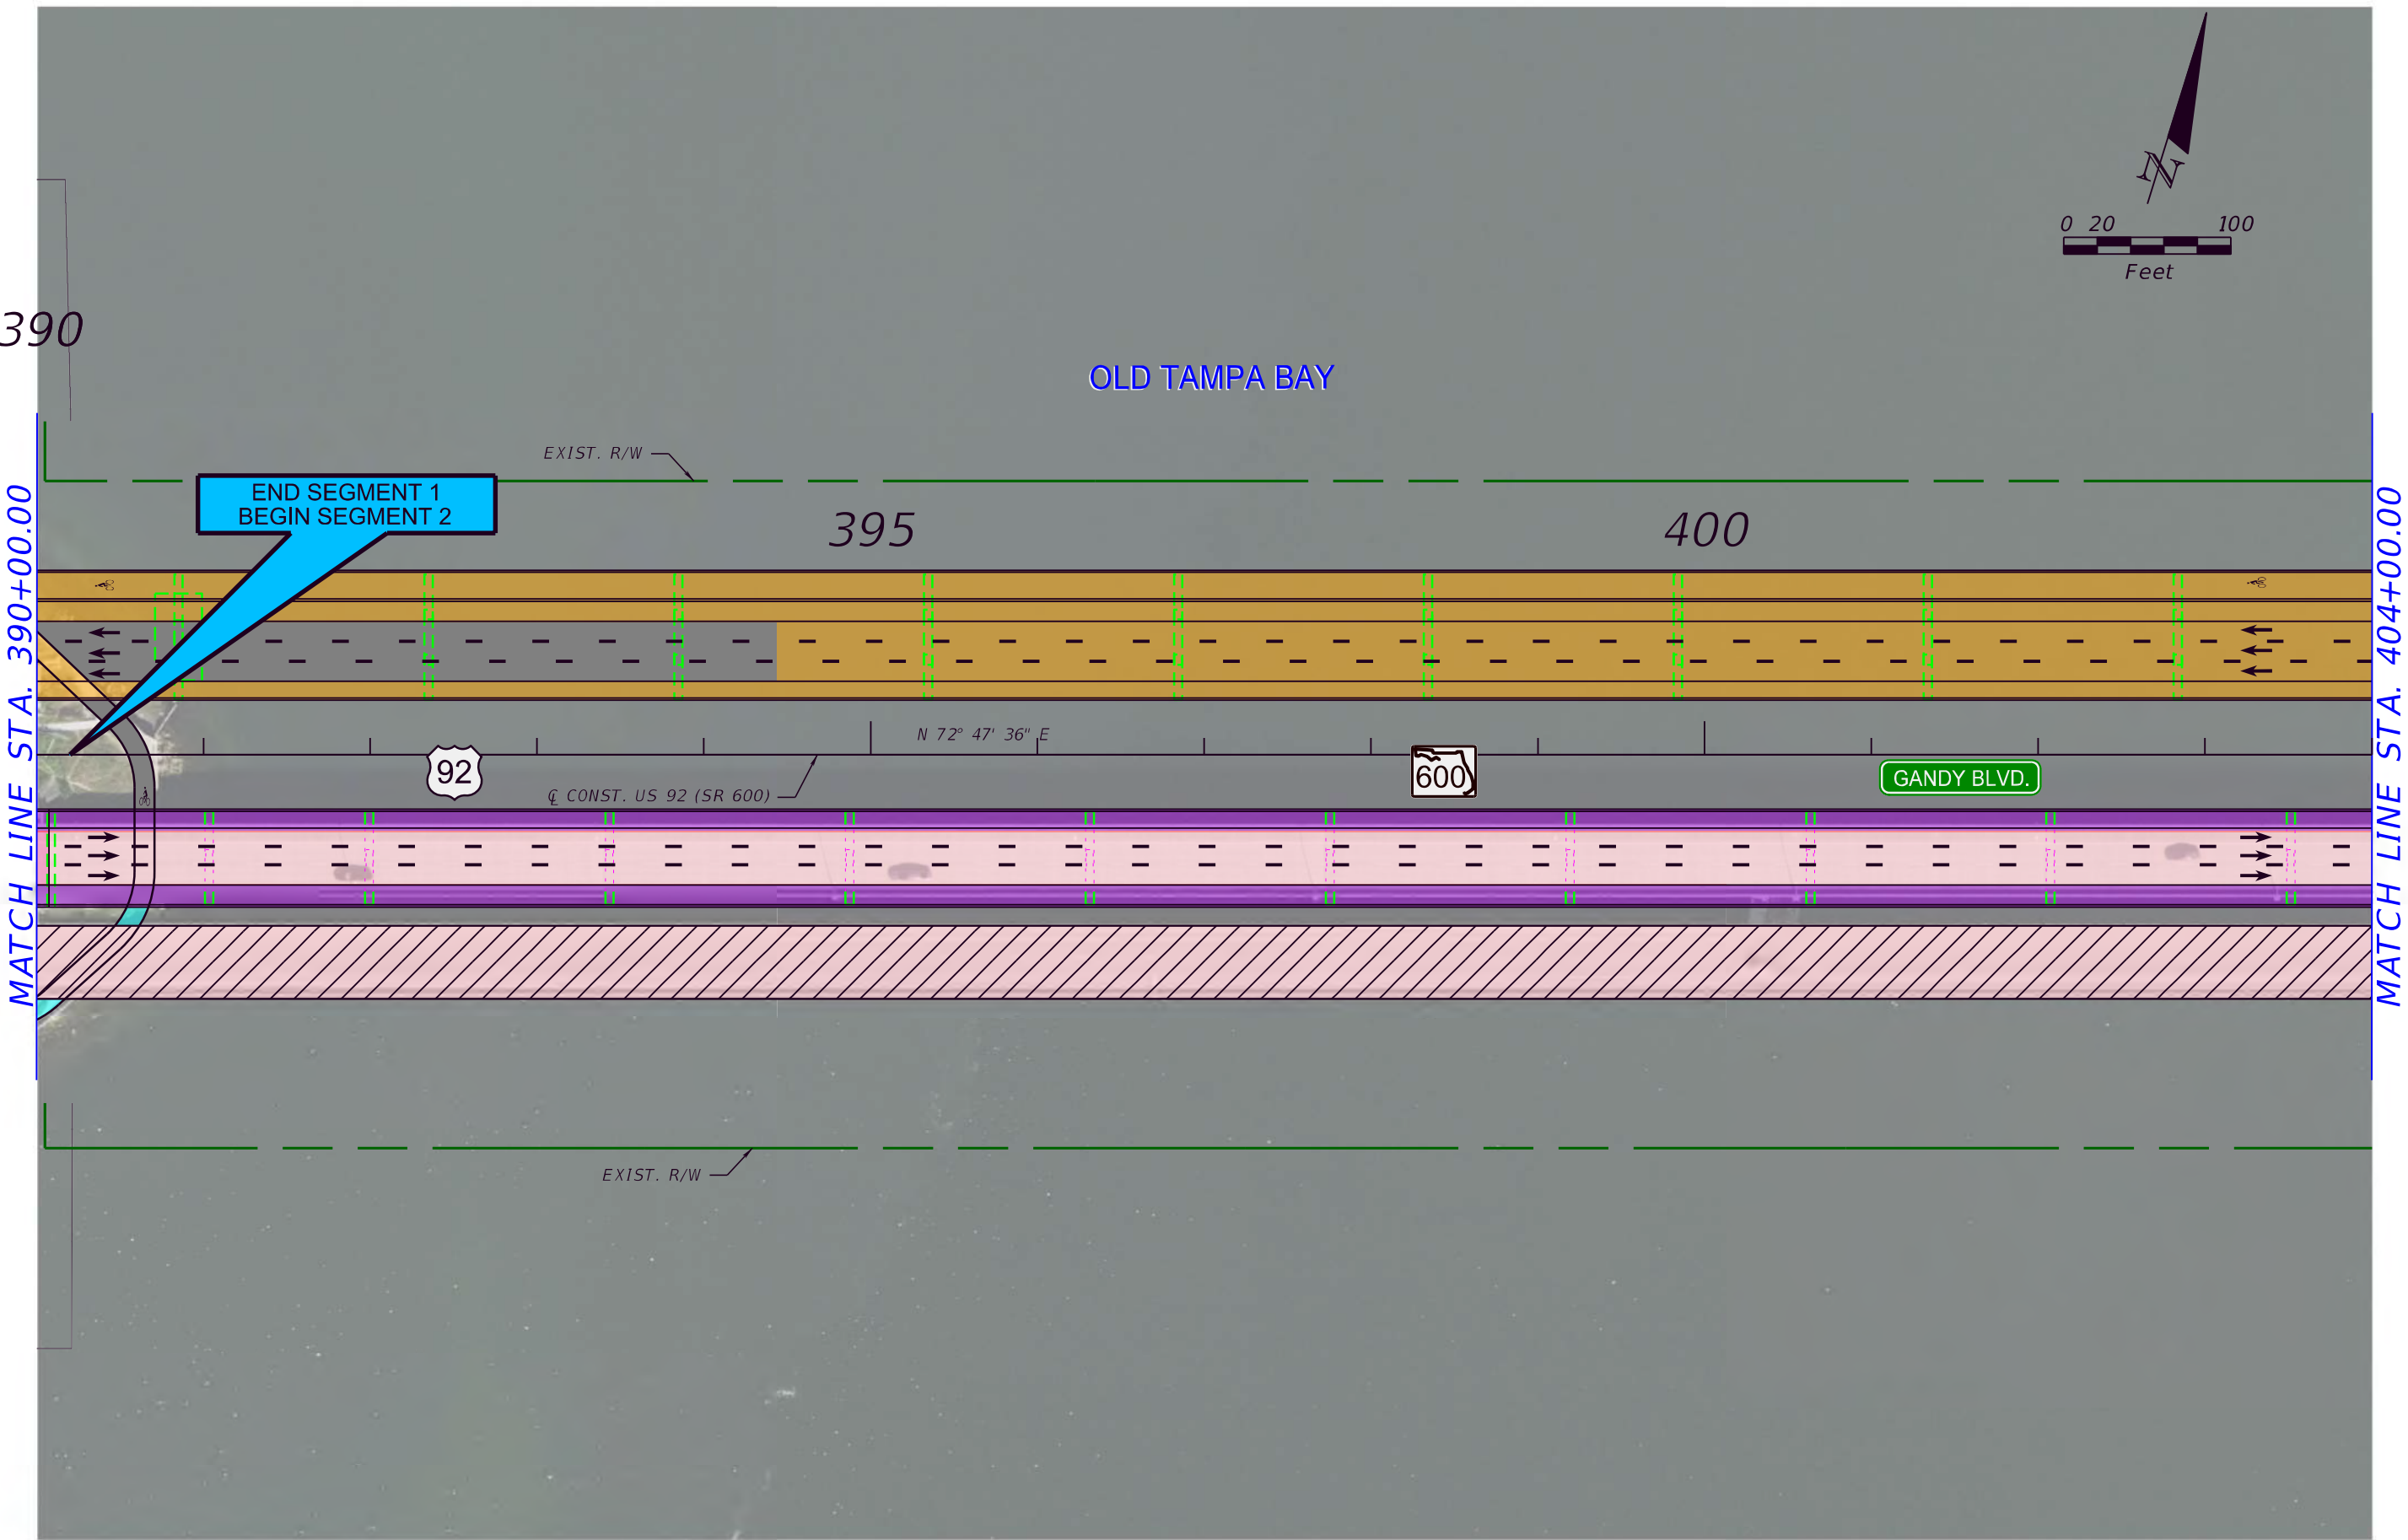

PARCEL LINE

EXISTING R/W LINE

EXISTING WETLAND

PROPOSED R/W LINE

PROPOSED RETAINING WALL

POTENTIAL CONTAMINATION SITE

PROPOSED ROADWAY

PROPOSED GRADE SEPARATION

PROPOSED BRIDGE

PROPOSED SIDEWALK/
SHARED USE PATH

PREFERRED POND SITES

EXISTING BRIDGE

PROPOSED BRIDGE WIDENING

PROPOSED BRIDGE DEMOLITION

PROPOSED MILLING & RESURFACING

PROPOSED PAVEMENT REMOVAL

BUSINESS RELOCATION

Kisinger Campo & Associates Corp.
201 N. Franklin Street, Suite 400
Tampa, Florida 33602
Engineer of Record: Branan Anderson, P.E.
P.E. No.: 78438

STATE OF FLORIDA
DEPARTMENT OF TRANSPORTATION

ROAD NO.	COUNTY	FINANCIAL PROJECT ID
SR 600	PINELLAS	441250-1-22-01

PREFERRED ALTERNATIVE
CONCEPT PLANS (15)

SHEET NO.
15

dgrumbach

10/6/2023

3:18:19 PM

M:\6201912 Gandy Blvd PDE\Design\roadway\PLANRD03.dgn

EXIST. R/W 

415

MATCH LINE STA. 418+00.00



§ CONST. US 92 (SR 600)

GANDY BLVD.

EXIST. R/W

	PARCEL LINE		PROPOSED ROADWAY		EXISTING BRIDGE
	EXISTING R/W LINE		PROPOSED GRADE SEPARATION		PROPOSED BRIDGE WIDENING
	EXISTING WETLAND		PROPOSED BRIDGE		PROPOSED BRIDGE DEMOLITION
	PROPOSED R/W LINE		PROPOSED SIDEWALK/ SHARED USE PATH		PROPOSED MILLING & RESURFACING
	PROPOSED RETAINING WALL		PROPOSED PAVEMENT REMOVAL		BUSINESS RELOCATION
	POTENTIAL CONTAMINATION SITE		PREFERRED POND SITES		


STATE OF FLORIDA
DEPARTMENT OF TRANSPORTATION

ROAD NO.	COUNTY	FINANCIAL PROJECT ID
SR 600	PINELLAS	441250-1-22-01

*PREFERRED ALTERNATIVE
CONCEPT PLANS (16)*

SHEET
NO.



16

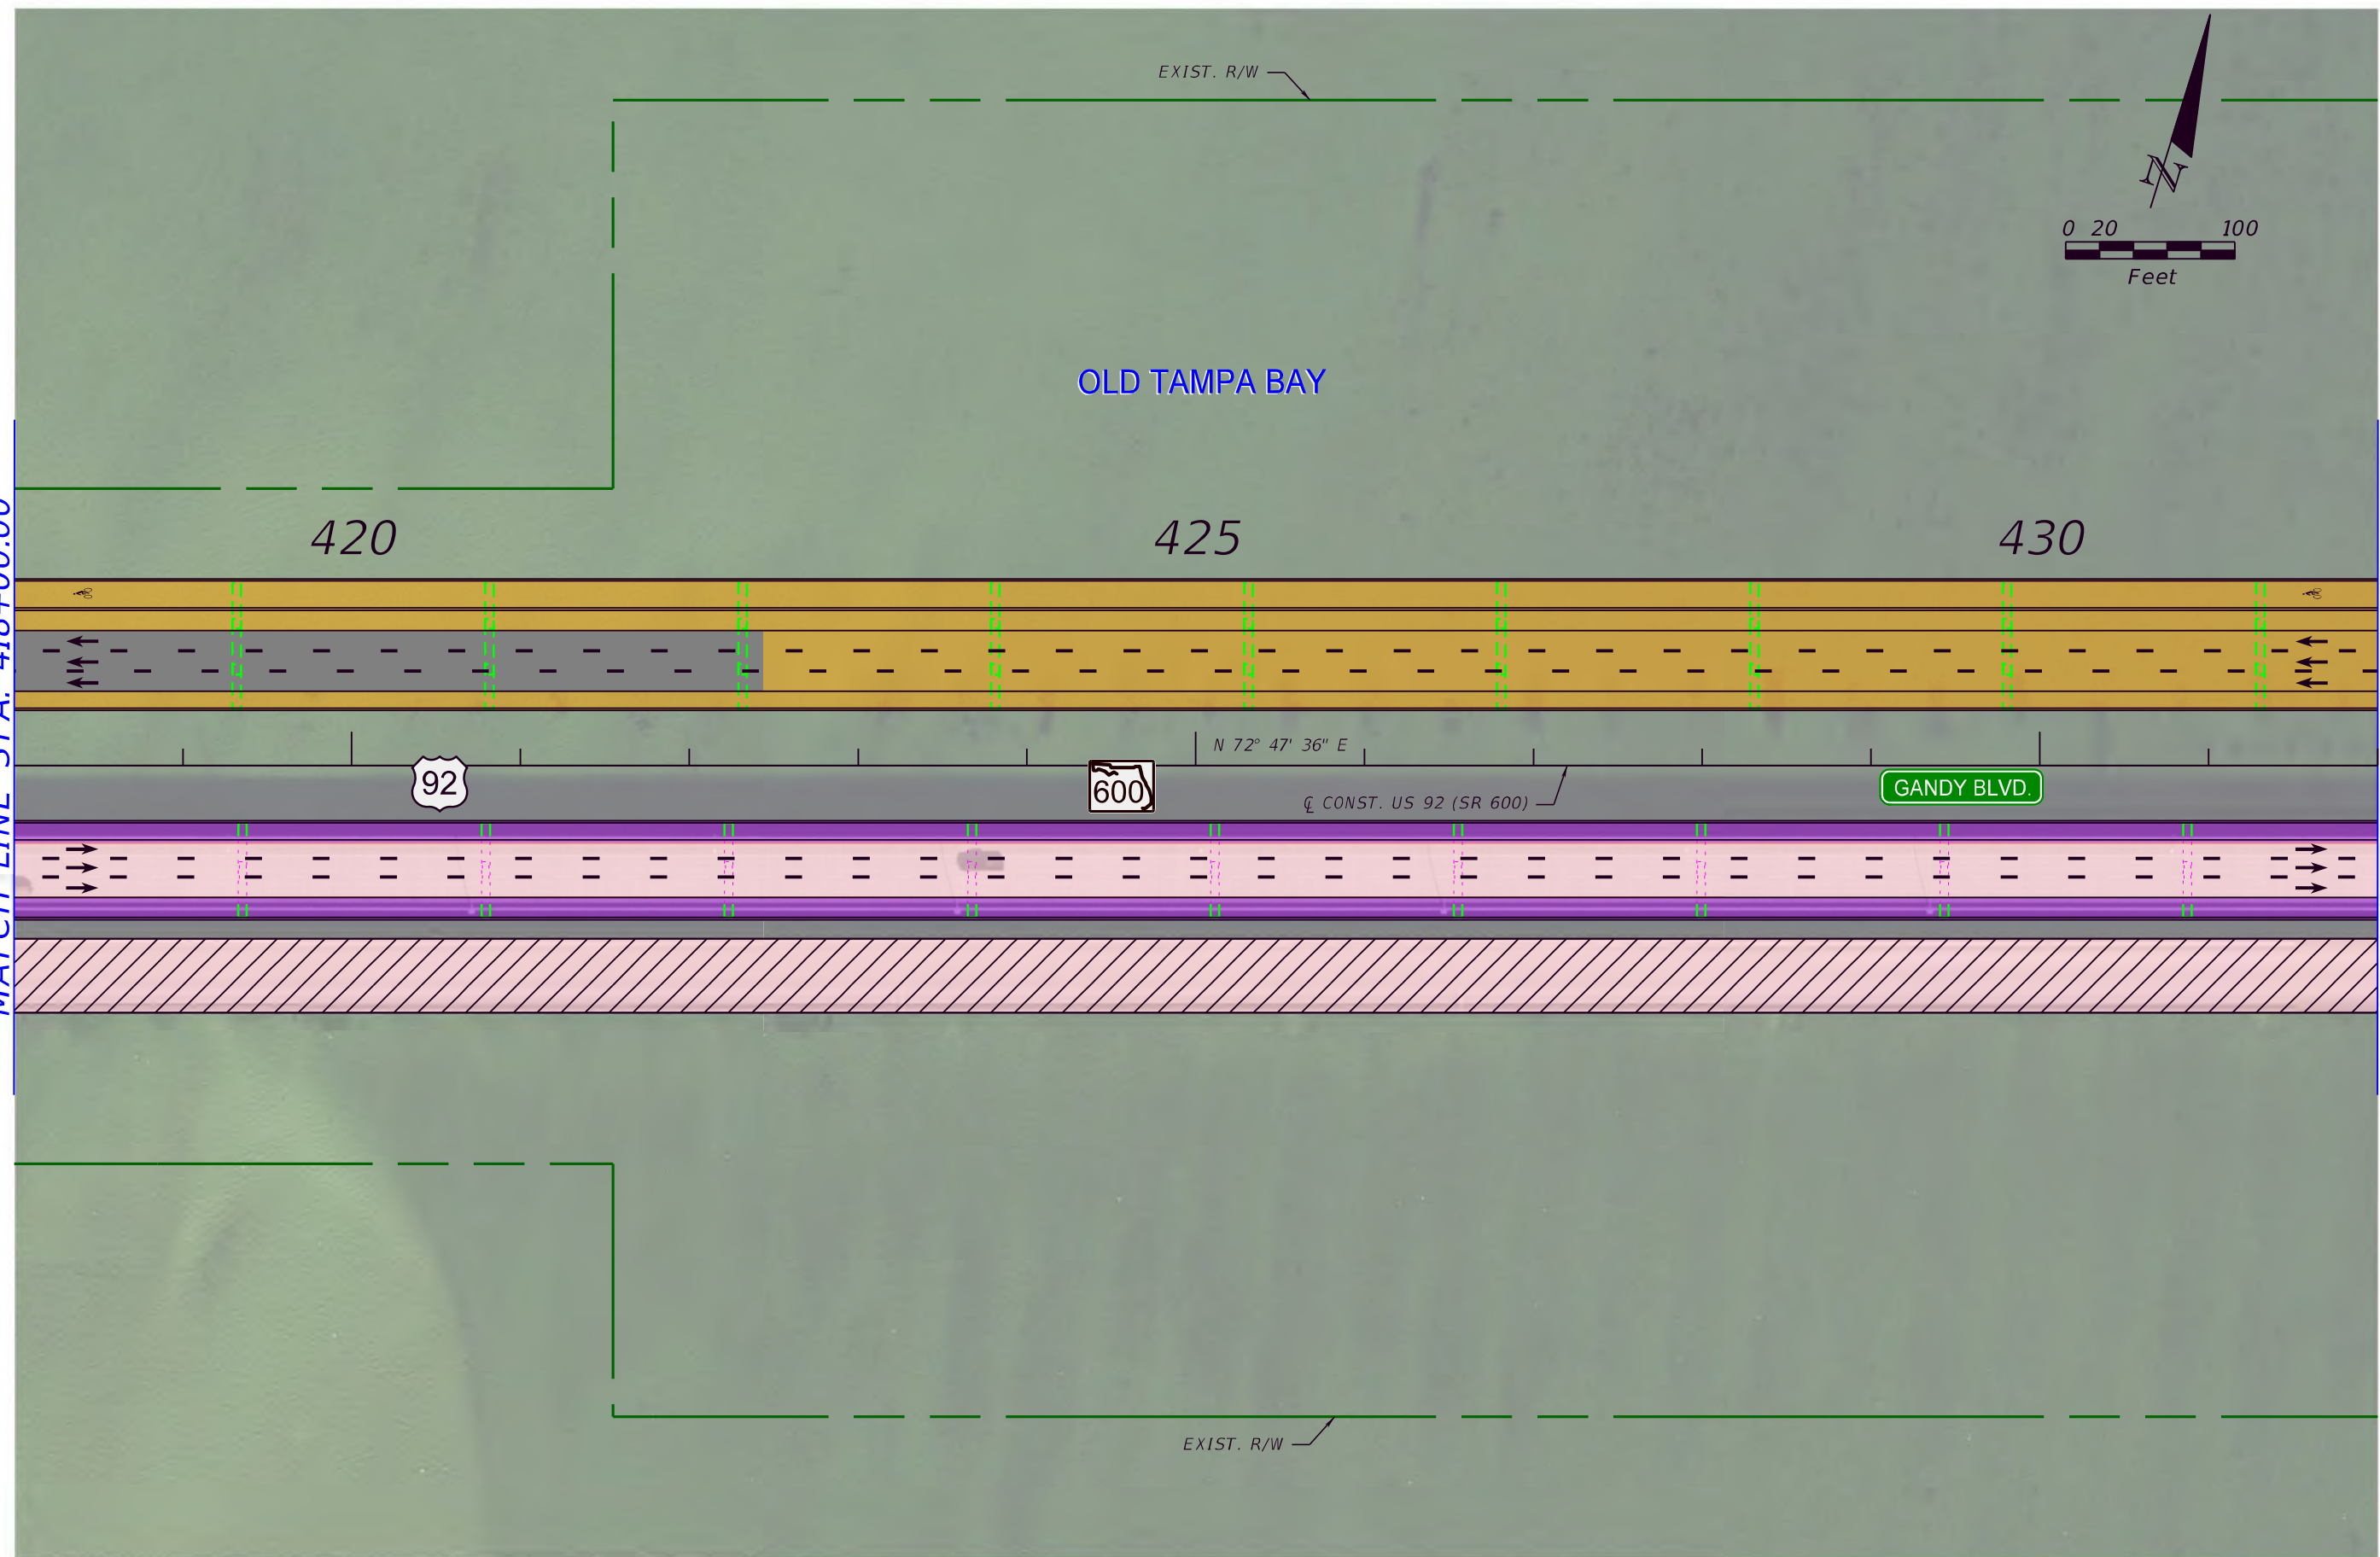

LEGEND				Kisinger Campo & Associates Corp. 201 N. Franklin Street, Suite 400 Tampa, Florida 33602 Engineer of Record: Branan Anderson, P.E. P.E. No.: 78438	<i>STATE OF FLORIDA</i> <i>DEPARTMENT OF TRANSPORTATION</i>			<i>PREFERRED ALTERNATIVE</i> <i>CONCEPT PLANS (17)</i>	<i>SHEET NO.</i>	
	PARCEL LINE		PROPOSED ROADWAY			EXISTING BRIDGE	<i>ROAD NO.</i>			<i>COUNTY</i>
	EXISTING R/W LINE		PROPOSED GRADE SEPARATION			PROPOSED BRIDGE WIDENING	<i>SR 600</i>		<i>PINELLAS</i>	<i>441250-1-22-01</i>
	EXISTING WETLAND		PROPOSED BRIDGE		PROPOSED BRIDGE DEMOLITION				<i>17</i>	
	PROPOSED R/W LINE		PROPOSED BRIDGE/RAILWAY/SHARED USE PATH		PROPOSED MILLING & RESURFACING					
	PROPOSED RETAINING WALL		PREFERRED POND SITES		PROPOSED PAVEMENT REMOVAL					
	POTENTIAL CONTAMINATION SITE				BUSINESS RELOCATION					

MATCH LINE STA. 432+00.00

MATCH LINE STA. 446+00.00

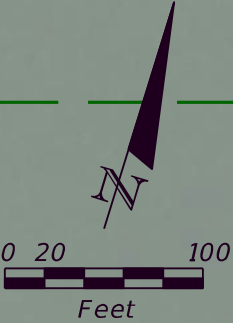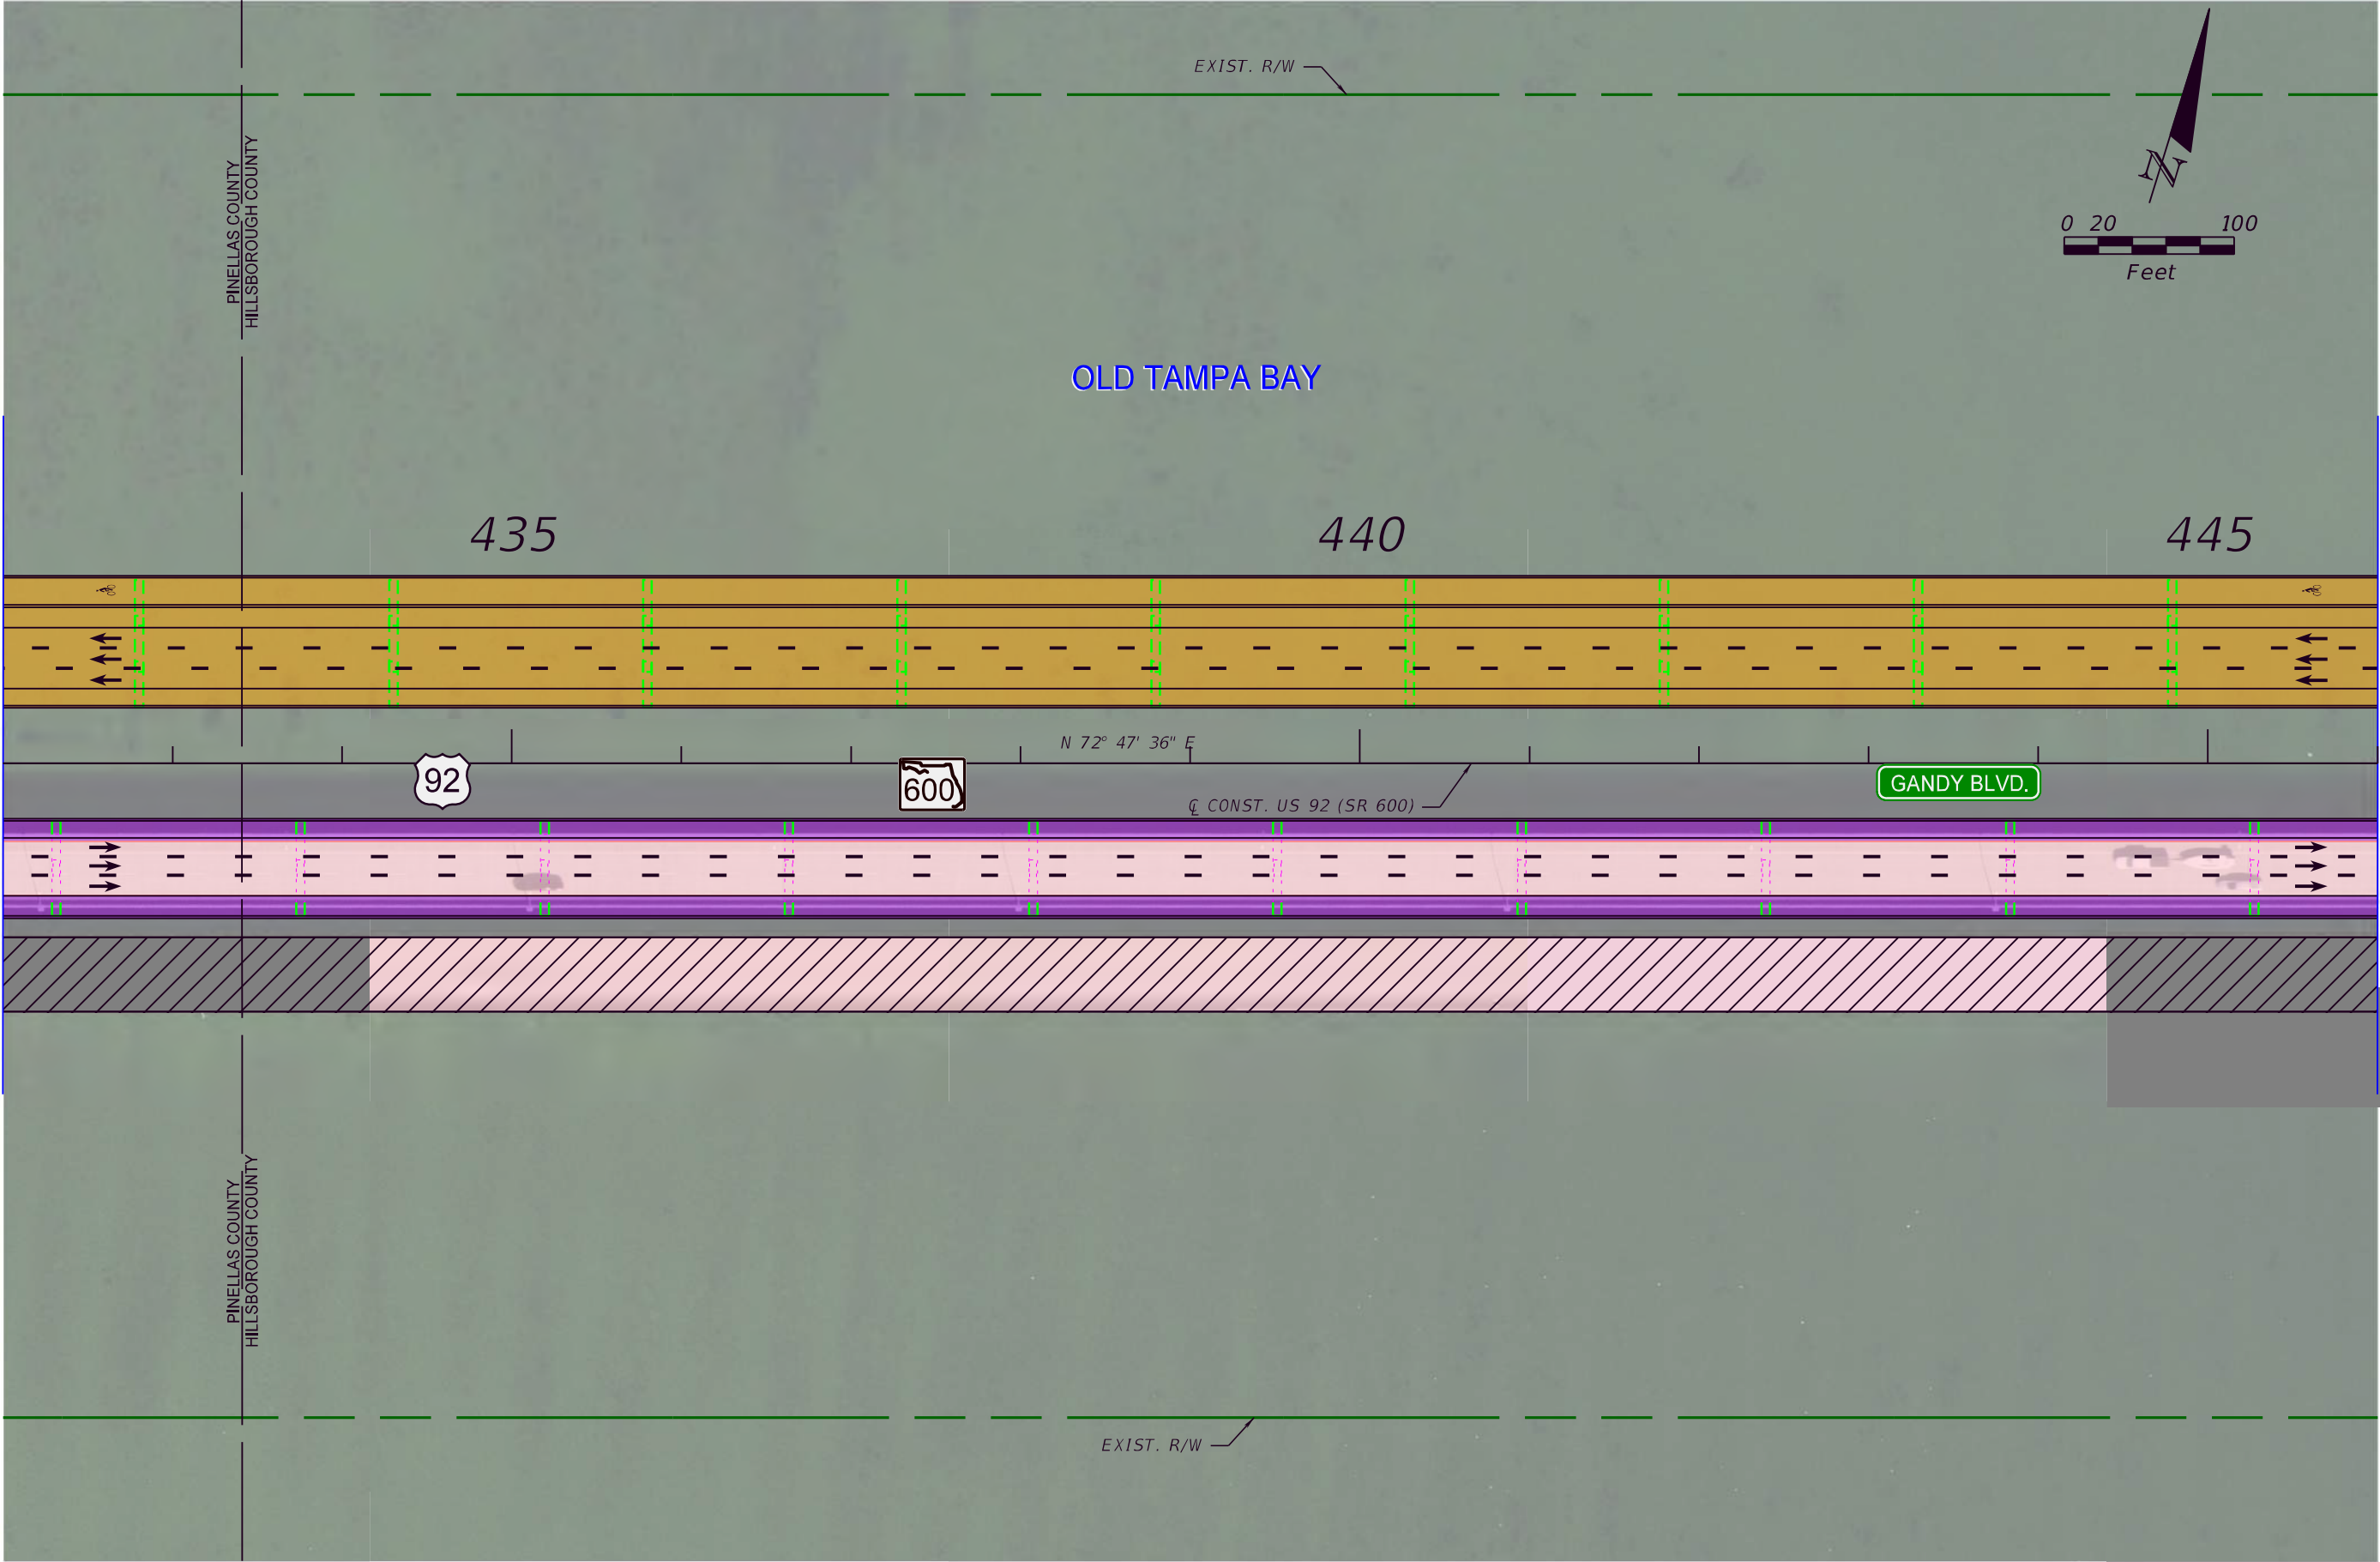

PARCEL LINE

EXISTING R/W LINE

EXISTING WETLAND

PROPOSED R/W LINE

PROPOSED RETAINING WALL

POTENTIAL CONTAMINATION SITE

PROPOSED ROADWAY

PROPOSED GRADE SEPARATION

PROPOSED BRIDGE

PROPOSED SIDEWALK/SHARED USE PATH

PREFERRED POND SITES

EXISTING BRIDGE

PROPOSED BRIDGE WIDENING

PROPOSED BRIDGE DEMOLITION

PROPOSED MILLING & RESURFACING

PROPOSED PAVEMENT REMOVAL

BUSINESS RELOCATION

Kisinger Campo & Associates Corp.
201 N. Franklin Street, Suite 400
Tampa, Florida 33602
Engineer of Record: Branan Anderson, P.E.
P.E. No.: 78438

STATE OF FLORIDA
DEPARTMENT OF TRANSPORTATION

ROAD NO.	COUNTY	FINANCIAL PROJECT ID
SR 600	HILLSBOROUGH	441250-1-22-01

PREFERRED ALTERNATIVE
CONCEPT PLANS (18)

\$USERS\$

\$DATES\$

\$TIMES\$

\$FILES\$


SHEET NO.

18


THE OFFICIAL RECORD OF THIS SHEET IS THE ELECTRONIC FILE DIGITALLY SIGNED AND SEALED UNDER RULE 61G15-23.004, F.A.C.

MATCH LINE STA. 446+00.00


MATCH LINE STA. 460+00.00

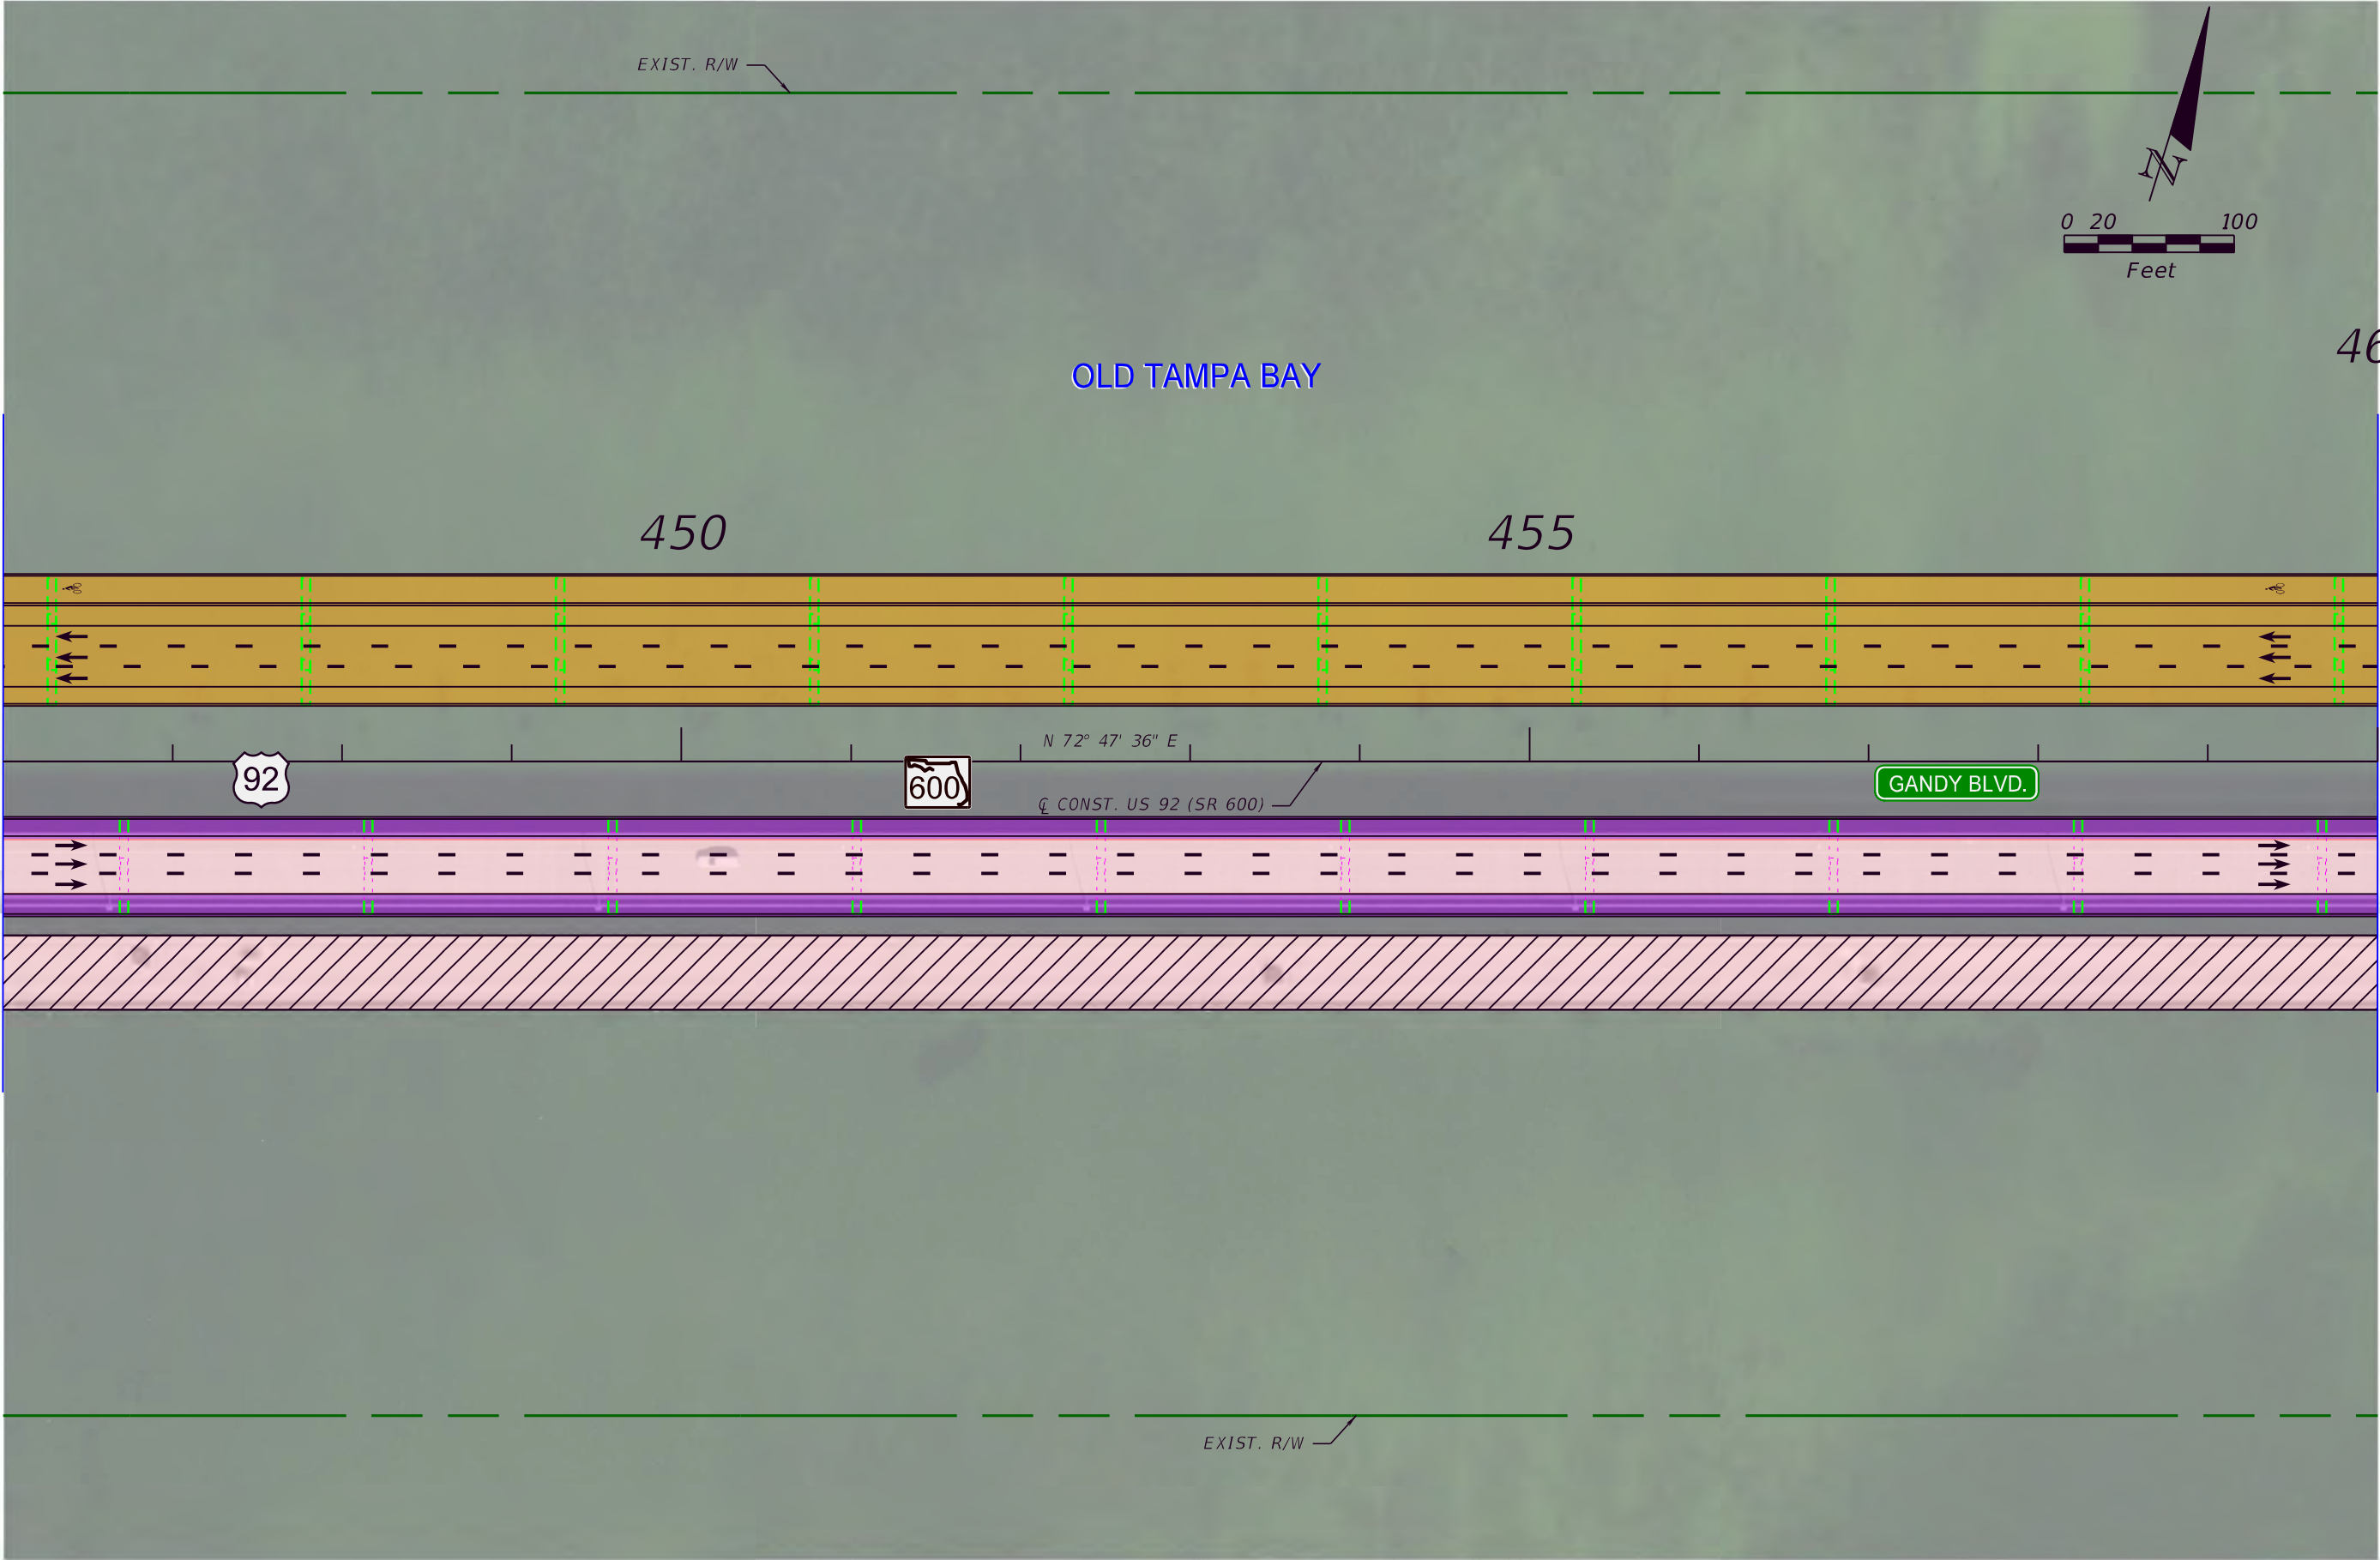

LEGEND <table><tr><td></td><td>PARCEL LINE</td><td></td><td>PROPOSED ROADWAY</td><td></td><td>EXISTING BRIDGE</td></tr><tr><td></td><td>EXISTING R/W LINE</td><td></td><td>PROPOSED GRADE SEPARATION</td><td></td><td>PROPOSED BRIDGE WIDENING</td></tr><tr><td></td><td>EXISTING WETLAND</td><td></td><td>PROPOSED BRIDGE</td><td></td><td>PROPOSED BRIDGE DEMOLITION</td></tr><tr><td></td><td>PROPOSED R/W LINE</td><td></td><td>PROPOSED SIDEWALK/SHARED USE PATH</td><td></td><td>PROPOSED MILLING & RESURFACING</td></tr><tr><td></td><td>PROPOSED RETAINING WALL</td><td></td><td>PREFERRED POND SITES</td><td></td><td>PROPOSED PAVEMENT REMOVAL</td></tr><tr><td></td><td>POTENTIAL CONTAMINATION SITE</td><td></td><td></td><td></td><td>BUSINESS RELOCATION</td></tr></table>				PARCEL LINE		PROPOSED ROADWAY		EXISTING BRIDGE		EXISTING R/W LINE		PROPOSED GRADE SEPARATION		PROPOSED BRIDGE WIDENING		EXISTING WETLAND		PROPOSED BRIDGE		PROPOSED BRIDGE DEMOLITION		PROPOSED R/W LINE		PROPOSED SIDEWALK/SHARED USE PATH		PROPOSED MILLING & RESURFACING		PROPOSED RETAINING WALL		PREFERRED POND SITES		PROPOSED PAVEMENT REMOVAL		POTENTIAL CONTAMINATION SITE				BUSINESS RELOCATION	Kisinger Campo & Associates Corp. 201 N. Franklin Street, Suite 400 Tampa, Florida 33602 Engineer of Record: Branan Anderson, P.E. P.E. No.: 78438	<table><tr><th colspan="3">STATE OF FLORIDA DEPARTMENT OF TRANSPORTATION</th></tr><tr><th>ROAD NO.</th><th>COUNTY</th><th>FINANCIAL PROJECT ID</th></tr><tr><td>SR 600</td><td>HILLSBOROUGH</td><td>441250-1-22-01</td></tr></table>	STATE OF FLORIDA DEPARTMENT OF TRANSPORTATION			ROAD NO.	COUNTY	FINANCIAL PROJECT ID	SR 600	HILLSBOROUGH	441250-1-22-01	PREFERRED ALTERNATIVE CONCEPT PLANS (19)	<table><tr><td>SHEET NO.</td></tr><tr><td>19</td></tr></table>	SHEET NO.	19
	PARCEL LINE		PROPOSED ROADWAY		EXISTING BRIDGE	
	EXISTING R/W LINE		PROPOSED GRADE SEPARATION		PROPOSED BRIDGE WIDENING	
	EXISTING WETLAND		PROPOSED BRIDGE		PROPOSED BRIDGE DEMOLITION	
	PROPOSED R/W LINE		PROPOSED SIDEWALK/SHARED USE PATH		PROPOSED MILLING & RESURFACING	
	PROPOSED RETAINING WALL		PREFERRED POND SITES		PROPOSED PAVEMENT REMOVAL	
	POTENTIAL CONTAMINATION SITE				BUSINESS RELOCATION	
STATE OF FLORIDA DEPARTMENT OF TRANSPORTATION	
ROAD NO.	COUNTY	FINANCIAL PROJECT ID	
SR 600	HILLSBOROUGH	441250-1-22-01	
SHEET NO.	
19	

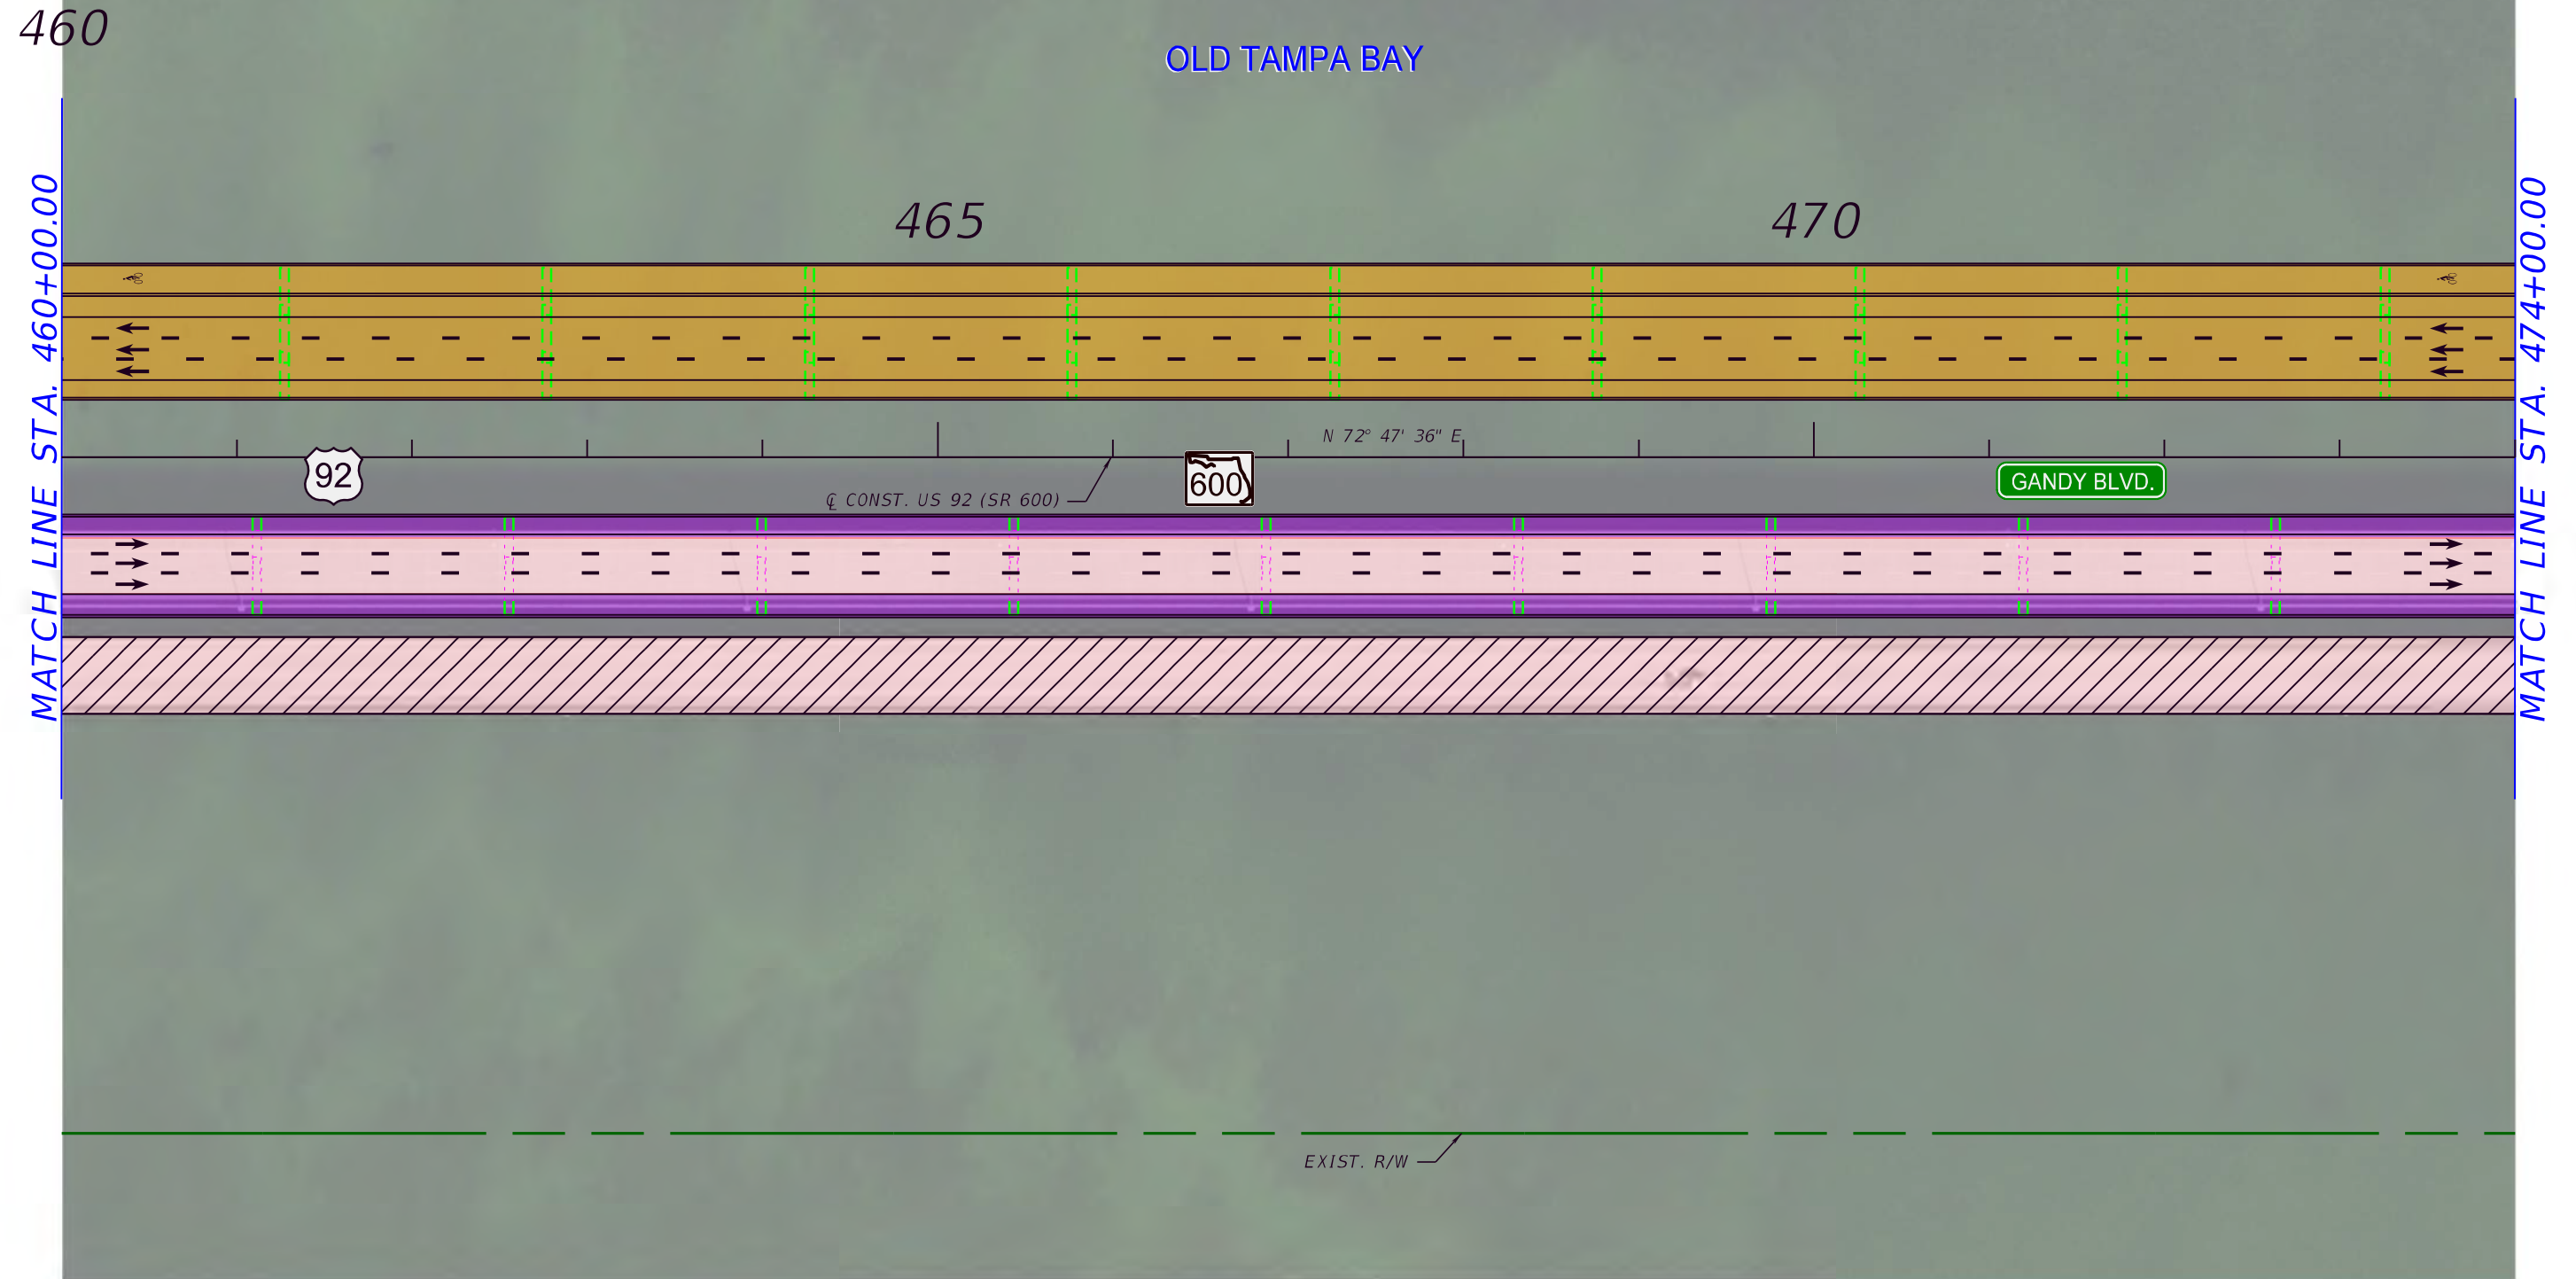

LEGEND <table><tr><td></td><td>PARCEL LINE</td><td></td><td>PROPOSED ROADWAY</td><td></td><td>EXISTING BRIDGE</td></tr><tr><td></td><td>EXISTING R/W LINE</td><td></td><td>PROPOSED GRADE SEPARATION</td><td></td><td>PROPOSED BRIDGE WIDENING</td></tr><tr><td></td><td>EXISTING WETLAND</td><td></td><td>PROPOSED BRIDGE</td><td></td><td>PROPOSED BRIDGE DEMOLITION</td></tr><tr><td></td><td>PROPOSED R/W LINE</td><td></td><td>PROPOSED SIDEWALK/ SHARED USE PATH</td><td></td><td>PROPOSED MILLING & RESURFACING</td></tr><tr><td></td><td>PROPOSED RETAINING WALL</td><td></td><td>PREFERRED POND SITES</td><td></td><td>PROPOSED PAVEMENT REMOVAL</td></tr><tr><td></td><td>POTENTIAL CONTAMINATION SITE</td><td></td><td></td><td></td><td>BUSINESS RELOCATION</td></tr></table>					PARCEL LINE		PROPOSED ROADWAY		EXISTING BRIDGE		EXISTING R/W LINE		PROPOSED GRADE SEPARATION		PROPOSED BRIDGE WIDENING		EXISTING WETLAND		PROPOSED BRIDGE		PROPOSED BRIDGE DEMOLITION		PROPOSED R/W LINE		PROPOSED SIDEWALK/ SHARED USE PATH		PROPOSED MILLING & RESURFACING		PROPOSED RETAINING WALL		PREFERRED POND SITES		PROPOSED PAVEMENT REMOVAL		POTENTIAL CONTAMINATION SITE				BUSINESS RELOCATION	Kisinger Campo & Associates Corp. 201 N. Franklin Street, Suite 400 Tampa, Florida 33602 Engineer of Record: Branan Anderson, P.E. P.E. No.: 78438	STATE OF FLORIDA DEPARTMENT OF TRANSPORTATION <table><tr><td>ROAD NO.</td><td>COUNTY</td><td>FINANCIAL PROJECT ID</td></tr><tr><td>SR 600</td><td>HILLSBOROUGH</td><td>441250-1-22-01</td></tr></table>			ROAD NO.	COUNTY	FINANCIAL PROJECT ID	SR 600	HILLSBOROUGH	441250-1-22-01	PREFERRED ALTERNATIVE CONCEPT PLANS (20)	SHEET NO. 20
	PARCEL LINE		PROPOSED ROADWAY		EXISTING BRIDGE	
	EXISTING R/W LINE		PROPOSED GRADE SEPARATION		PROPOSED BRIDGE WIDENING	
	EXISTING WETLAND		PROPOSED BRIDGE		PROPOSED BRIDGE DEMOLITION	
	PROPOSED R/W LINE		PROPOSED SIDEWALK/ SHARED USE PATH		PROPOSED MILLING & RESURFACING	
	PROPOSED RETAINING WALL		PREFERRED POND SITES		PROPOSED PAVEMENT REMOVAL	
	POTENTIAL CONTAMINATION SITE				BUSINESS RELOCATION	
ROAD NO.	COUNTY	FINANCIAL PROJECT ID	
SR 600	HILLSBOROUGH	441250-1-22-01	

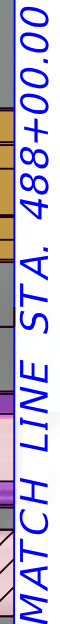

OLD TAMPA BAY

475

480

485




N 72° 47' 36" E

€ CONST. US 92 (SR 600)

GANDY BLVD.

EXIST. R/W


LEGEND				Kisinger Campo & Associates Corp. 201 N. Franklin Street, Suite 400 Tampa, Florida 33602 Engineer of Record: Branan Anderson, P.E. P.E. No.: 78438	STATE OF FLORIDA DEPARTMENT OF TRANSPORTATION			PREFERRED ALTERNATIVE CONCEPT PLANS (21)	SHEET NO.		
	PARCEL LINE		PROPOSED ROADWAY			EXISTING BRIDGE	ROAD NO. SR 600		COUNTY HILLSBOROUGH	FINANCIAL PROJECT ID 441250-1-22-01	21
	EXISTING R/W LINE		PROPOSED GRADE SEPARATION			PROPOSED BRIDGE WIDENING					
	EXISTING WETLAND		PROPOSED BRIDGE			PROPOSED BRIDGE DEMOLITION					
	PROPOSED R/W LINE		PROPOSED SIDEWALK/ SHARED USE PATH		PROPOSED MILLING & RESURFACING						
	POTENTIAL CONTAMINATION SITE		PREFERRED POND SITES		BUSINESS RELOCATION						

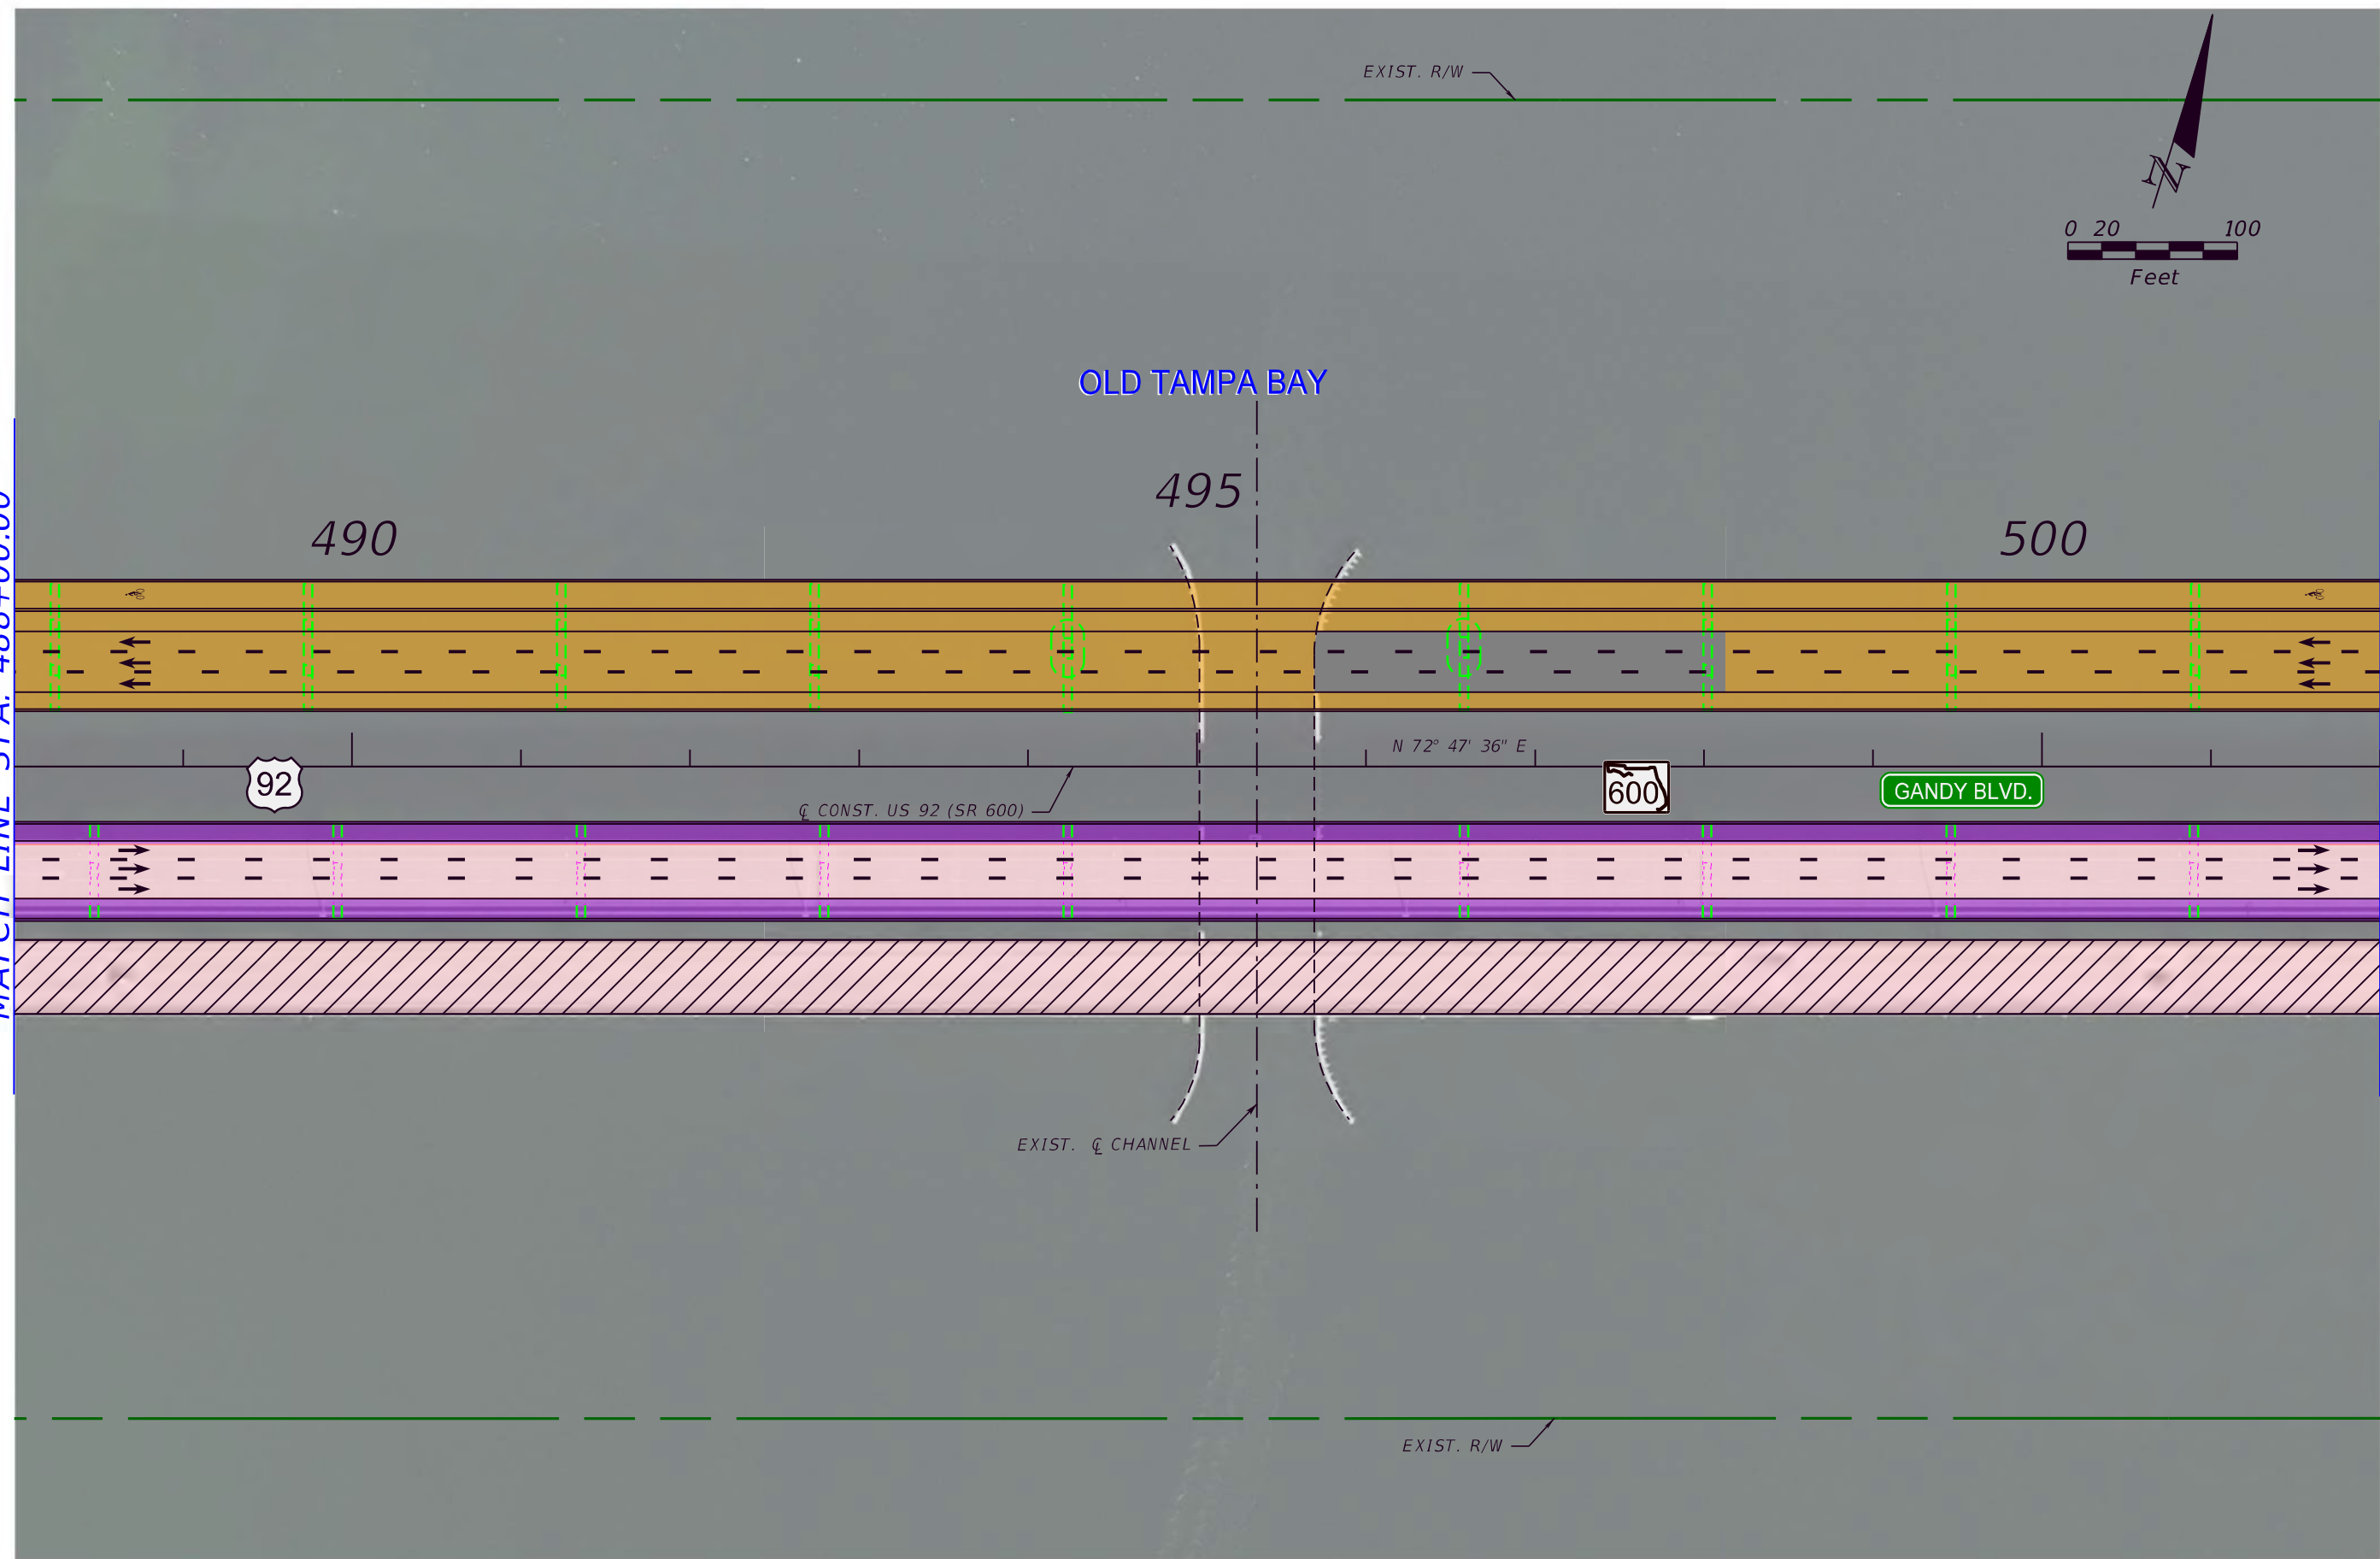

LEGEND				Kisinger Campo & Associates Corp. 201 N. Franklin Street, Suite 400 Tampa, Florida 33602 Engineer of Record: Branan Anderson, P.E. P.E. No.: 78438	<i>STATE OF FLORIDA</i> <i>DEPARTMENT OF TRANSPORTATION</i>			<i>PREFERRED ALTERNATIVE</i> <i>CONCEPT PLANS (22)</i>	<i>SHEET</i> <i>NO.</i>		
	PARCEL LINE		PROPOSED ROADWAY			EXISTING BRIDGE	<i>ROAD NO.</i>		<i>COUNTY</i>	<i>FINANCIAL PROJECT ID</i>	22
	EXISTING R/W LINE		PROPOSED GRADE SEPARATION			PROPOSED BRIDGE WIDENING					
	EXISTING WETLAND		PROPOSED BRIDGE		PROPOSED BRIDGE DEMOLITION	<i>SR 600</i>	<i>HILLSBOROUGH</i>	<i>441250-1-22-01</i>			
	PROPOSED R/W LINE		PROPOSED SIDEWALK/ SHARED USE PATH		PROPOSED MILLING & RESURFACING						
	PROPOSED RETAINING WALL		PREFERRED POND SITES		BUSINESS RELOCATION						
	POTENTIAL CONTAMINATION SITE										

MATCH LINE STA. 502+00.00

MATCH LINE STA. 516+00.00

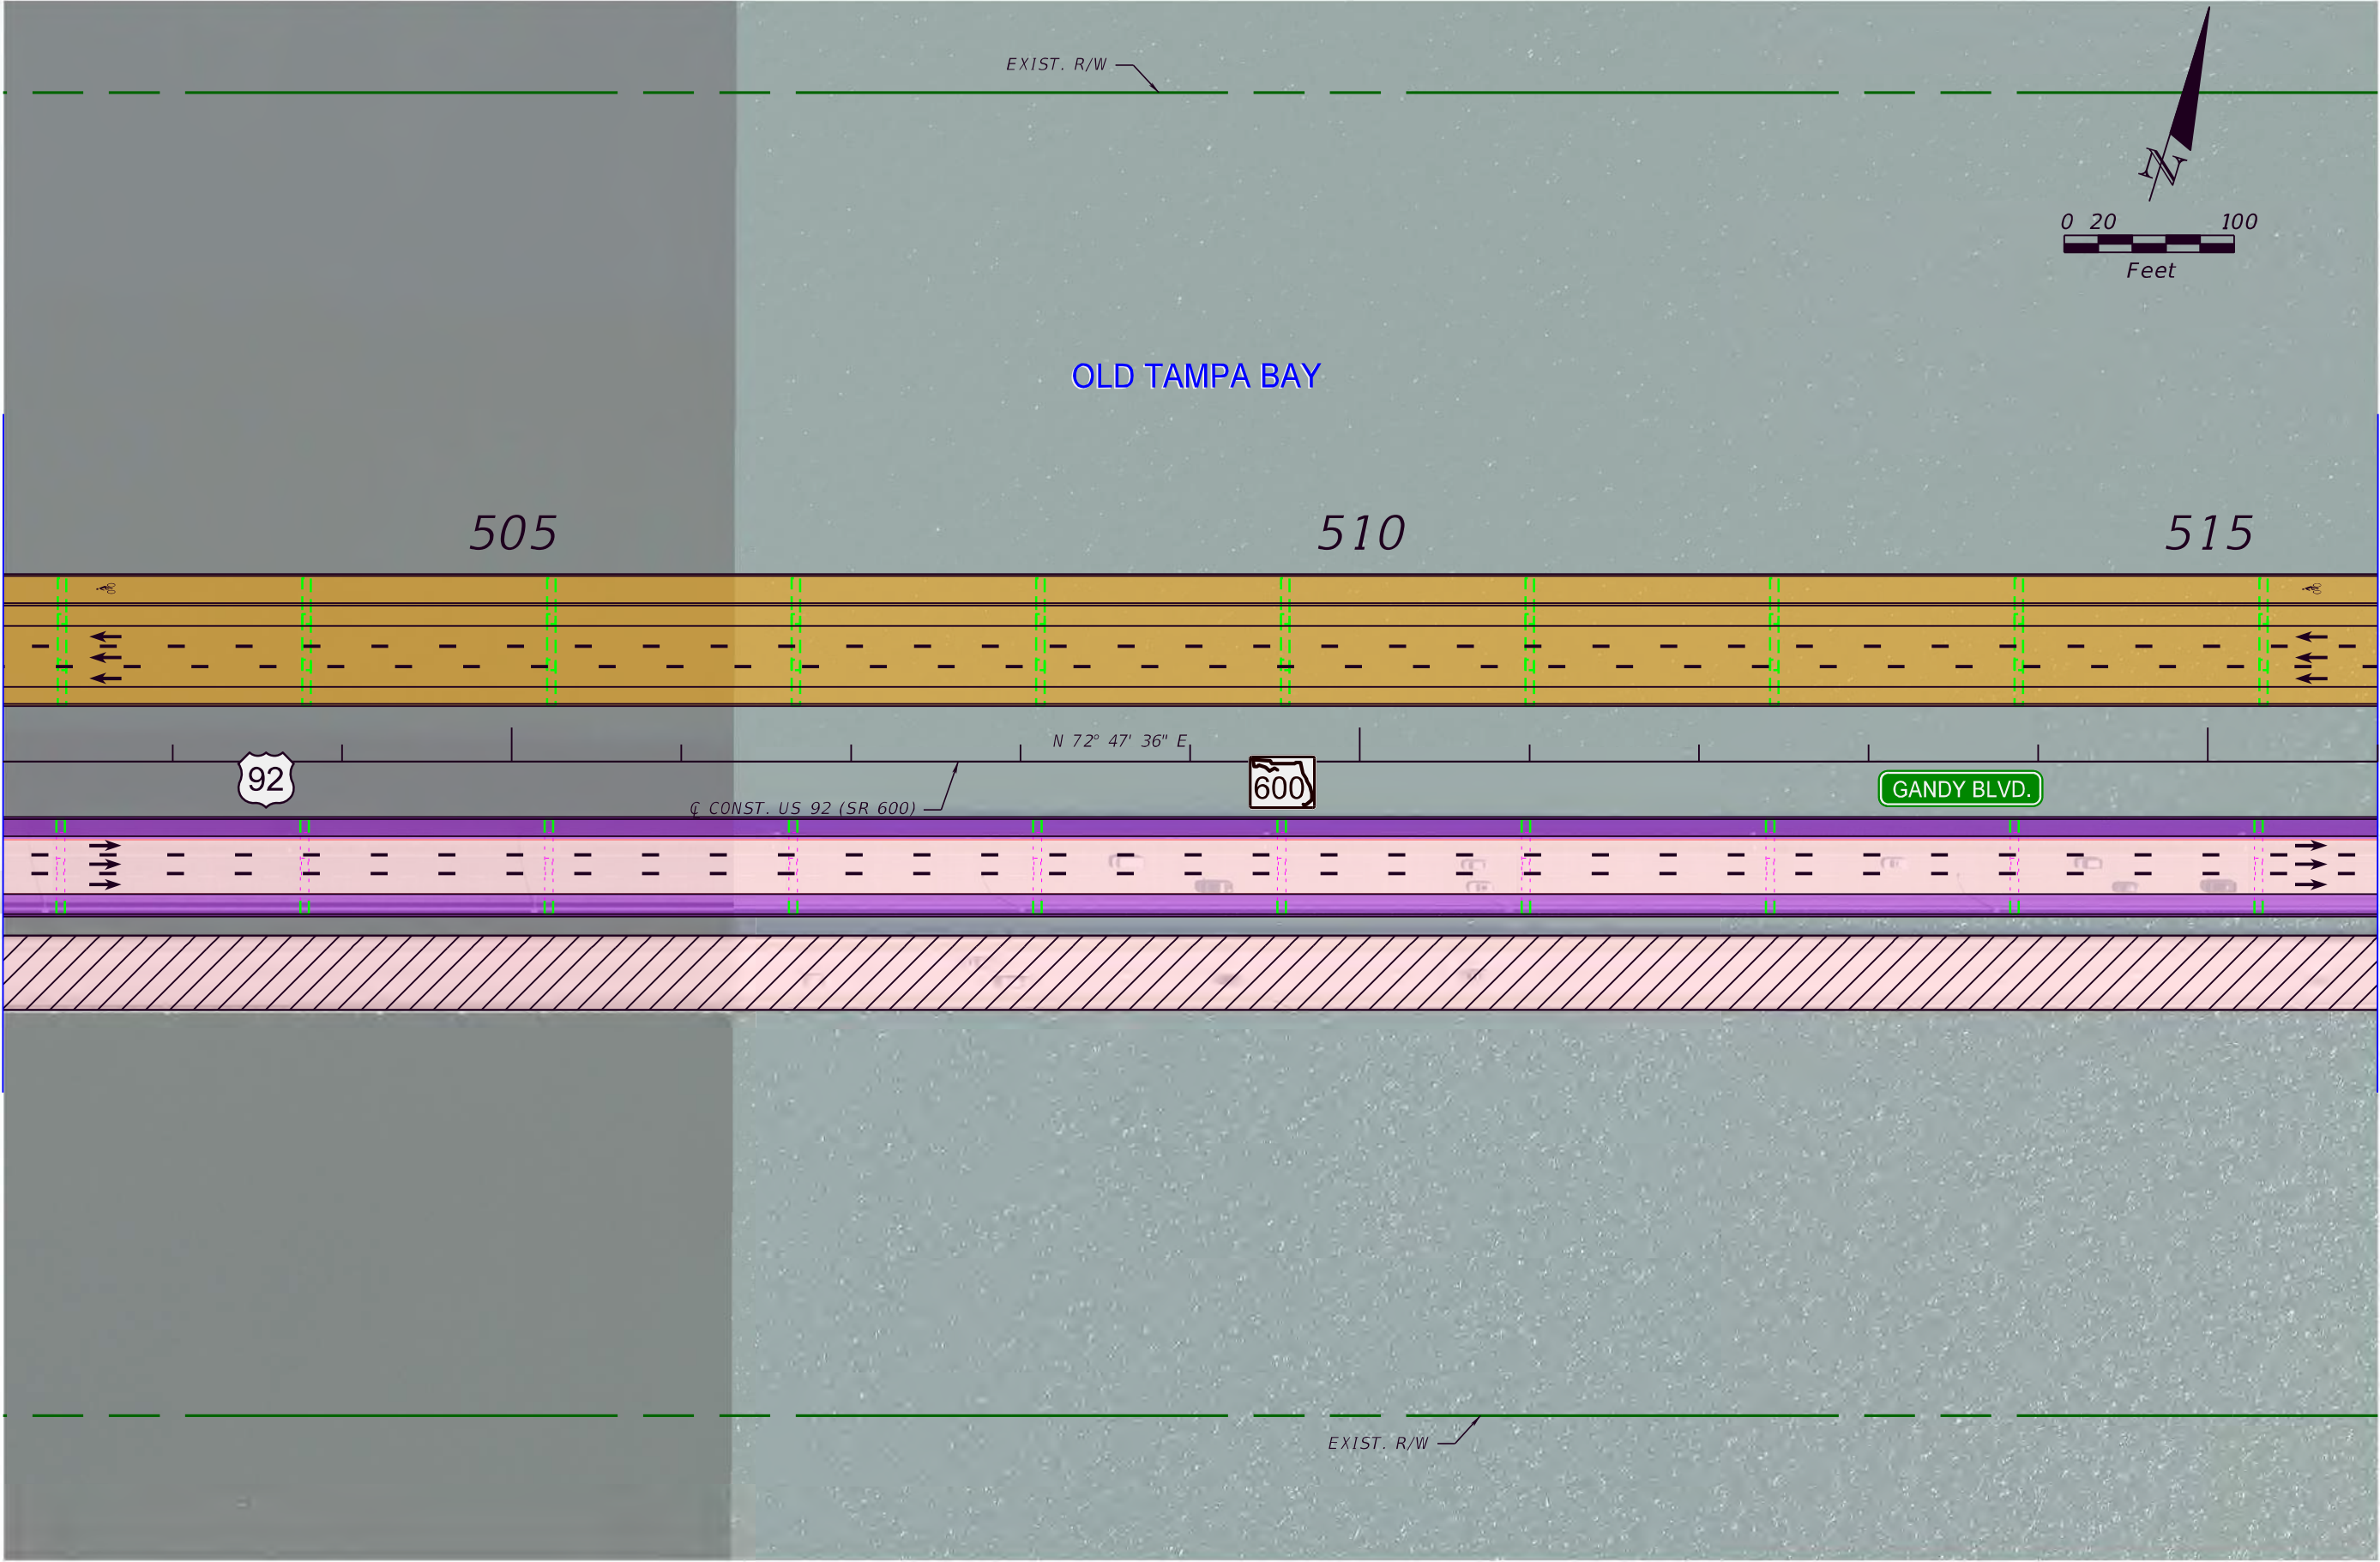

PARCEL LINE

EXISTING R/W LINE

EXISTING WETLAND

PROPOSED R/W LINE

PROPOSED RETAINING WALL

POTENTIAL CONTAMINATION SITE

PROPOSED ROADWAY

PROPOSED GRADE SEPARATION

PROPOSED BRIDGE

PROPOSED SIDEWALK/SHARED USE PATH

PREFERRED POND SITES

EXISTING BRIDGE

PROPOSED BRIDGE WIDENING

PROPOSED BRIDGE DEMOLITION

PROPOSED MILLING & RESURFACING

PROPOSED PAVEMENT REMOVAL

BUSINESS RELOCATION

Kisinger Campo & Associates Corp.
201 N. Franklin Street, Suite 400
Tampa, Florida 33602
Engineer of Record: Branan Anderson, P.E.
P.E. No.: 78438

STATE OF FLORIDA

DEPARTMENT OF TRANSPORTATION

ROAD NO.	COUNTY	FINANCIAL PROJECT ID
SR 600	HILLSBOROUGH	441250-1-22-01

PREFERRED ALTERNATIVE

CONCEPT PLANS (23)

SHEET NO.

23


dgrumbach

10/6/2023


3:19:54 PM

M:\6201912 Gandy Blvd PDE\Design\roadway\PLANRD03.dgn

THE OFFICIAL RECORD OF THIS SHEET IS THE ELECTRONIC FILE DIGITALLY SIGNED AND SEALED UNDER RULE 61G15-23.004, F.A.C.

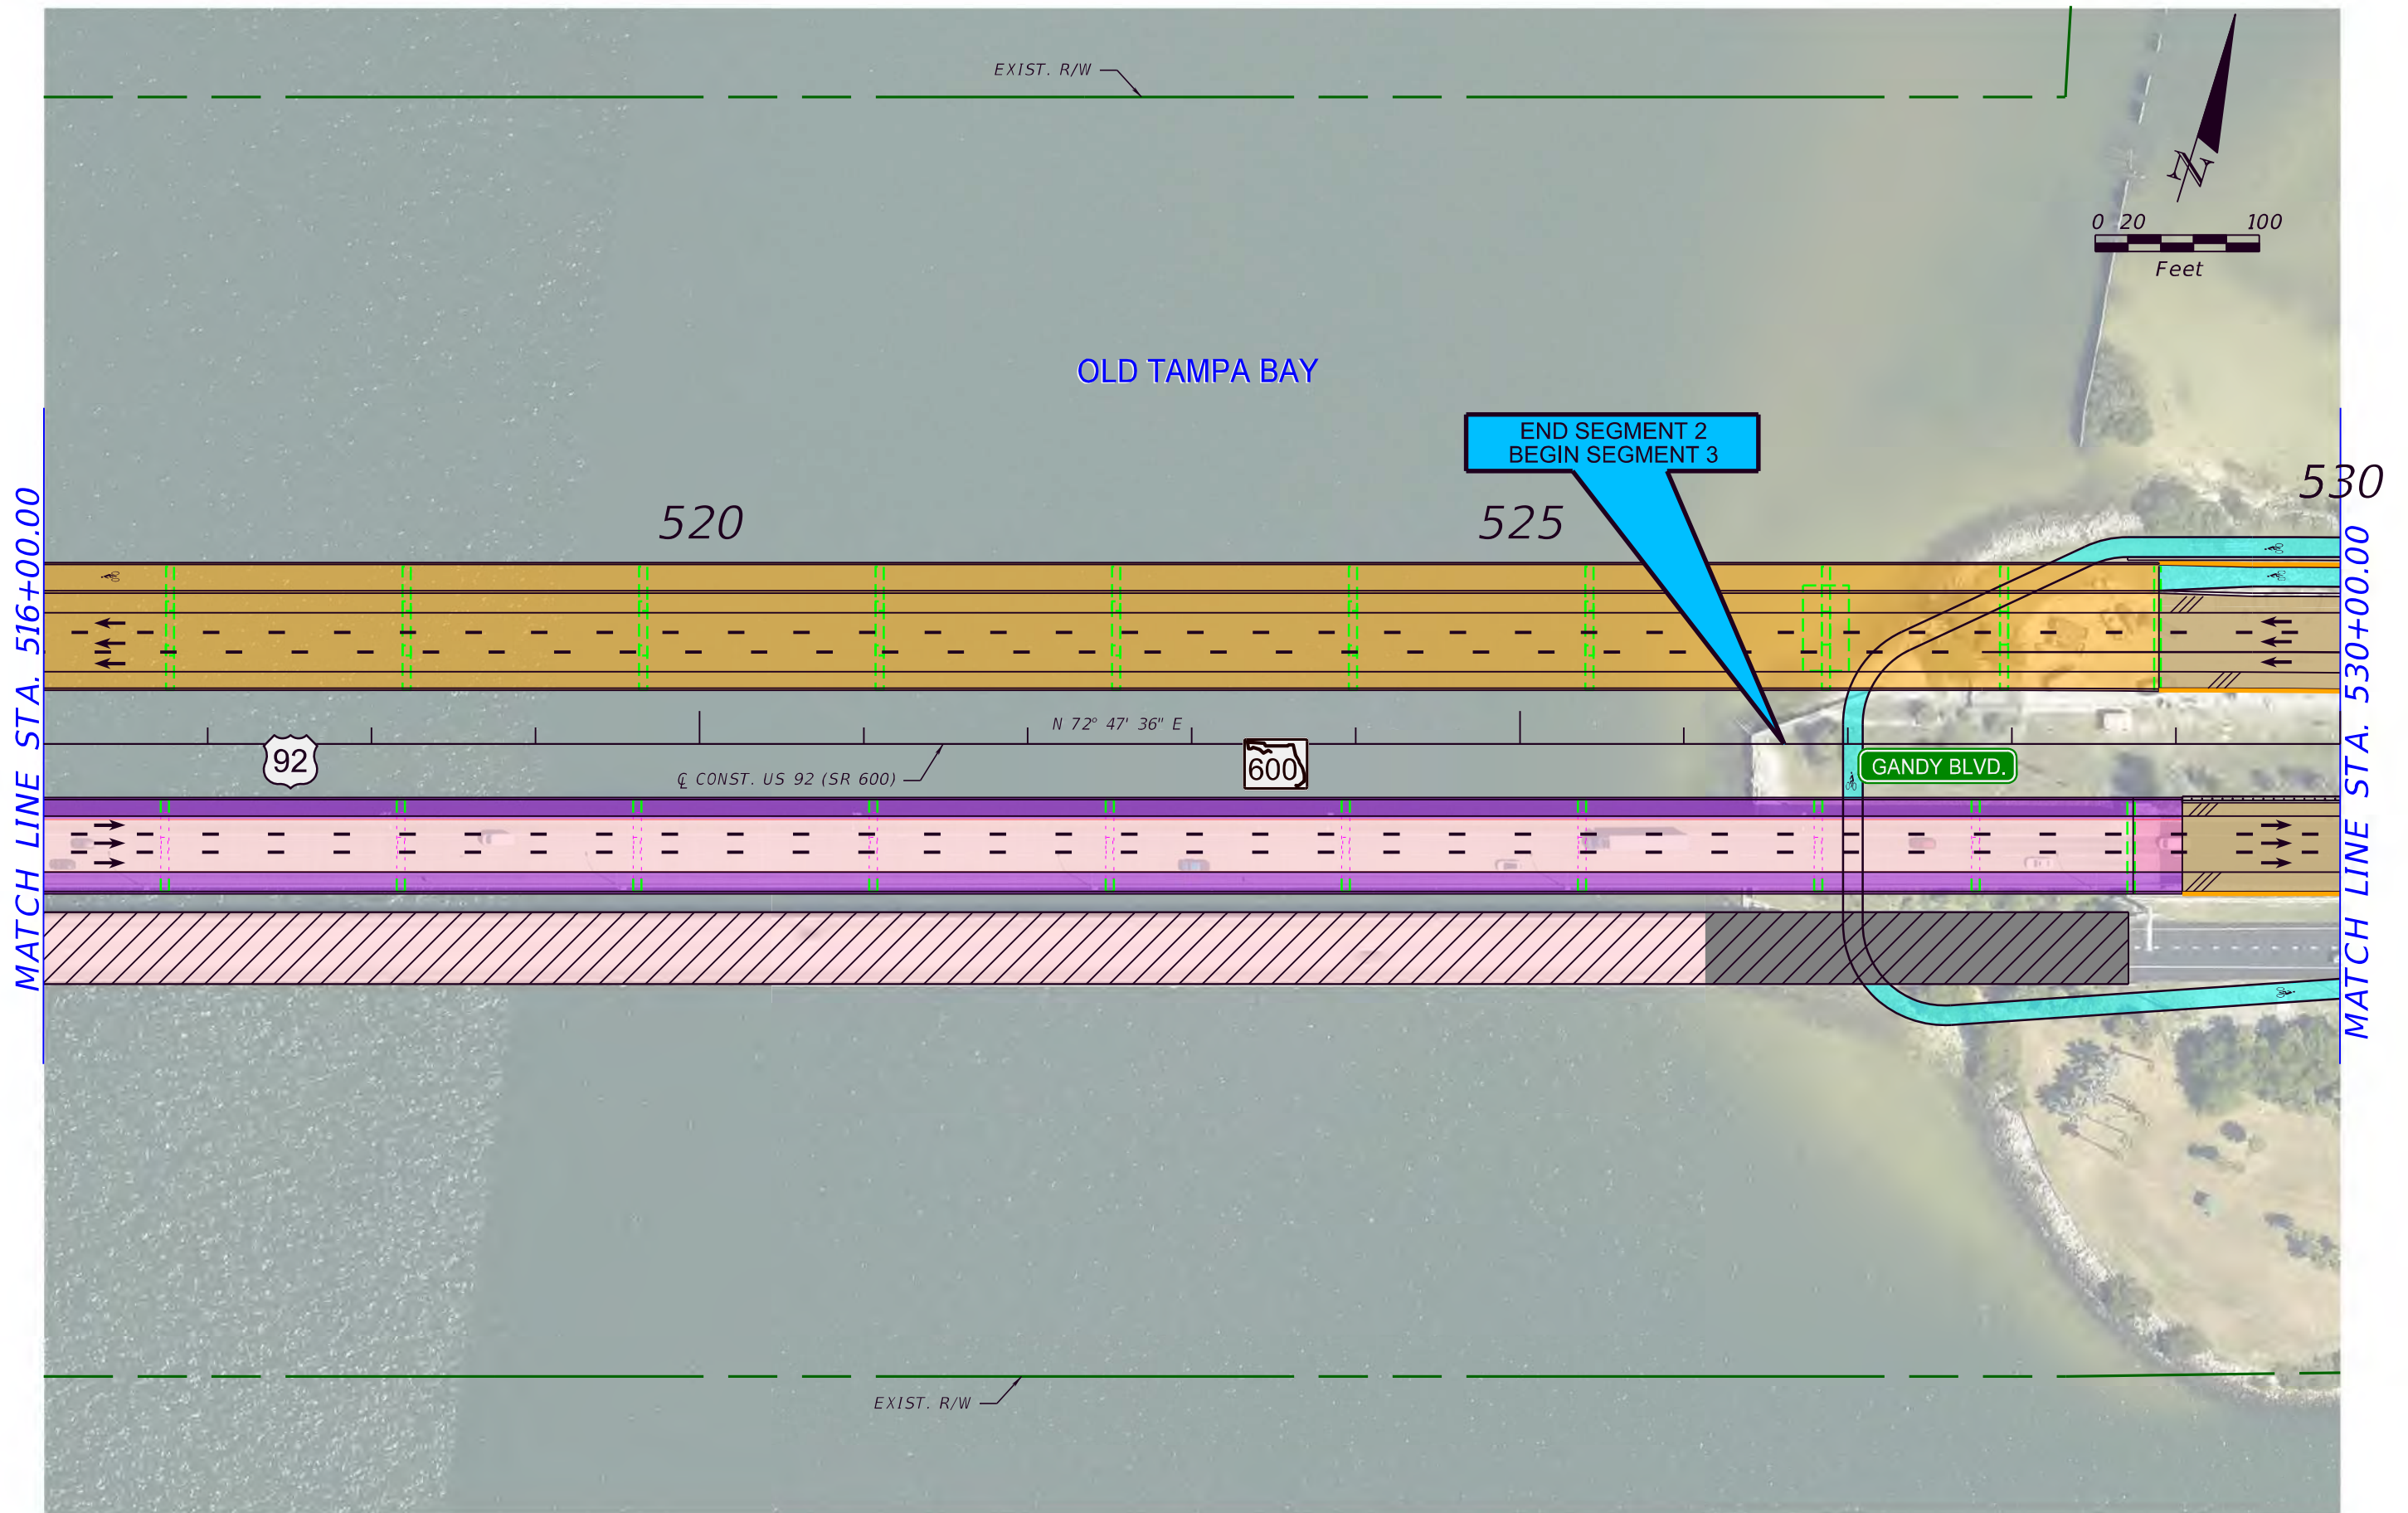

LEGEND				Kisinger Campo & Associates Corp. 201 N. Franklin Street, Suite 400 Tampa, Florida 33602 Engineer of Record: Branan Anderson, P.E. P.E. No.: 78438	STATE OF FLORIDA DEPARTMENT OF TRANSPORTATION			PREFERRED ALTERNATIVE CONCEPT PLANS (24)	SHEET NO.		
	PARCEL LINE		PROPOSED ROADWAY			EXISTING BRIDGE	ROAD NO.		COUNTY	FINANCIAL PROJECT ID	24
	EXISTING R/W LINE		PROPOSED GRADE SEPARATION			PROPOSED BRIDGE WIDENING					
	EXISTING WETLAND		PROPOSED BRIDGE		PROPOSED BRIDGE DEMOLITION		SR 600	HILLSBOROUGH	441250-1-22-01		
	PROPOSED R/W LINE		PROPOSED SIDEWALK/ SHARED USE PATH		PROPOSED MILLING & RESURFACING						
	PROPOSED RETAINING WALL		PREFERRED POND SITES		BUSINESS RELOCATION						
	POTENTIAL CONTAMINATION SITE										

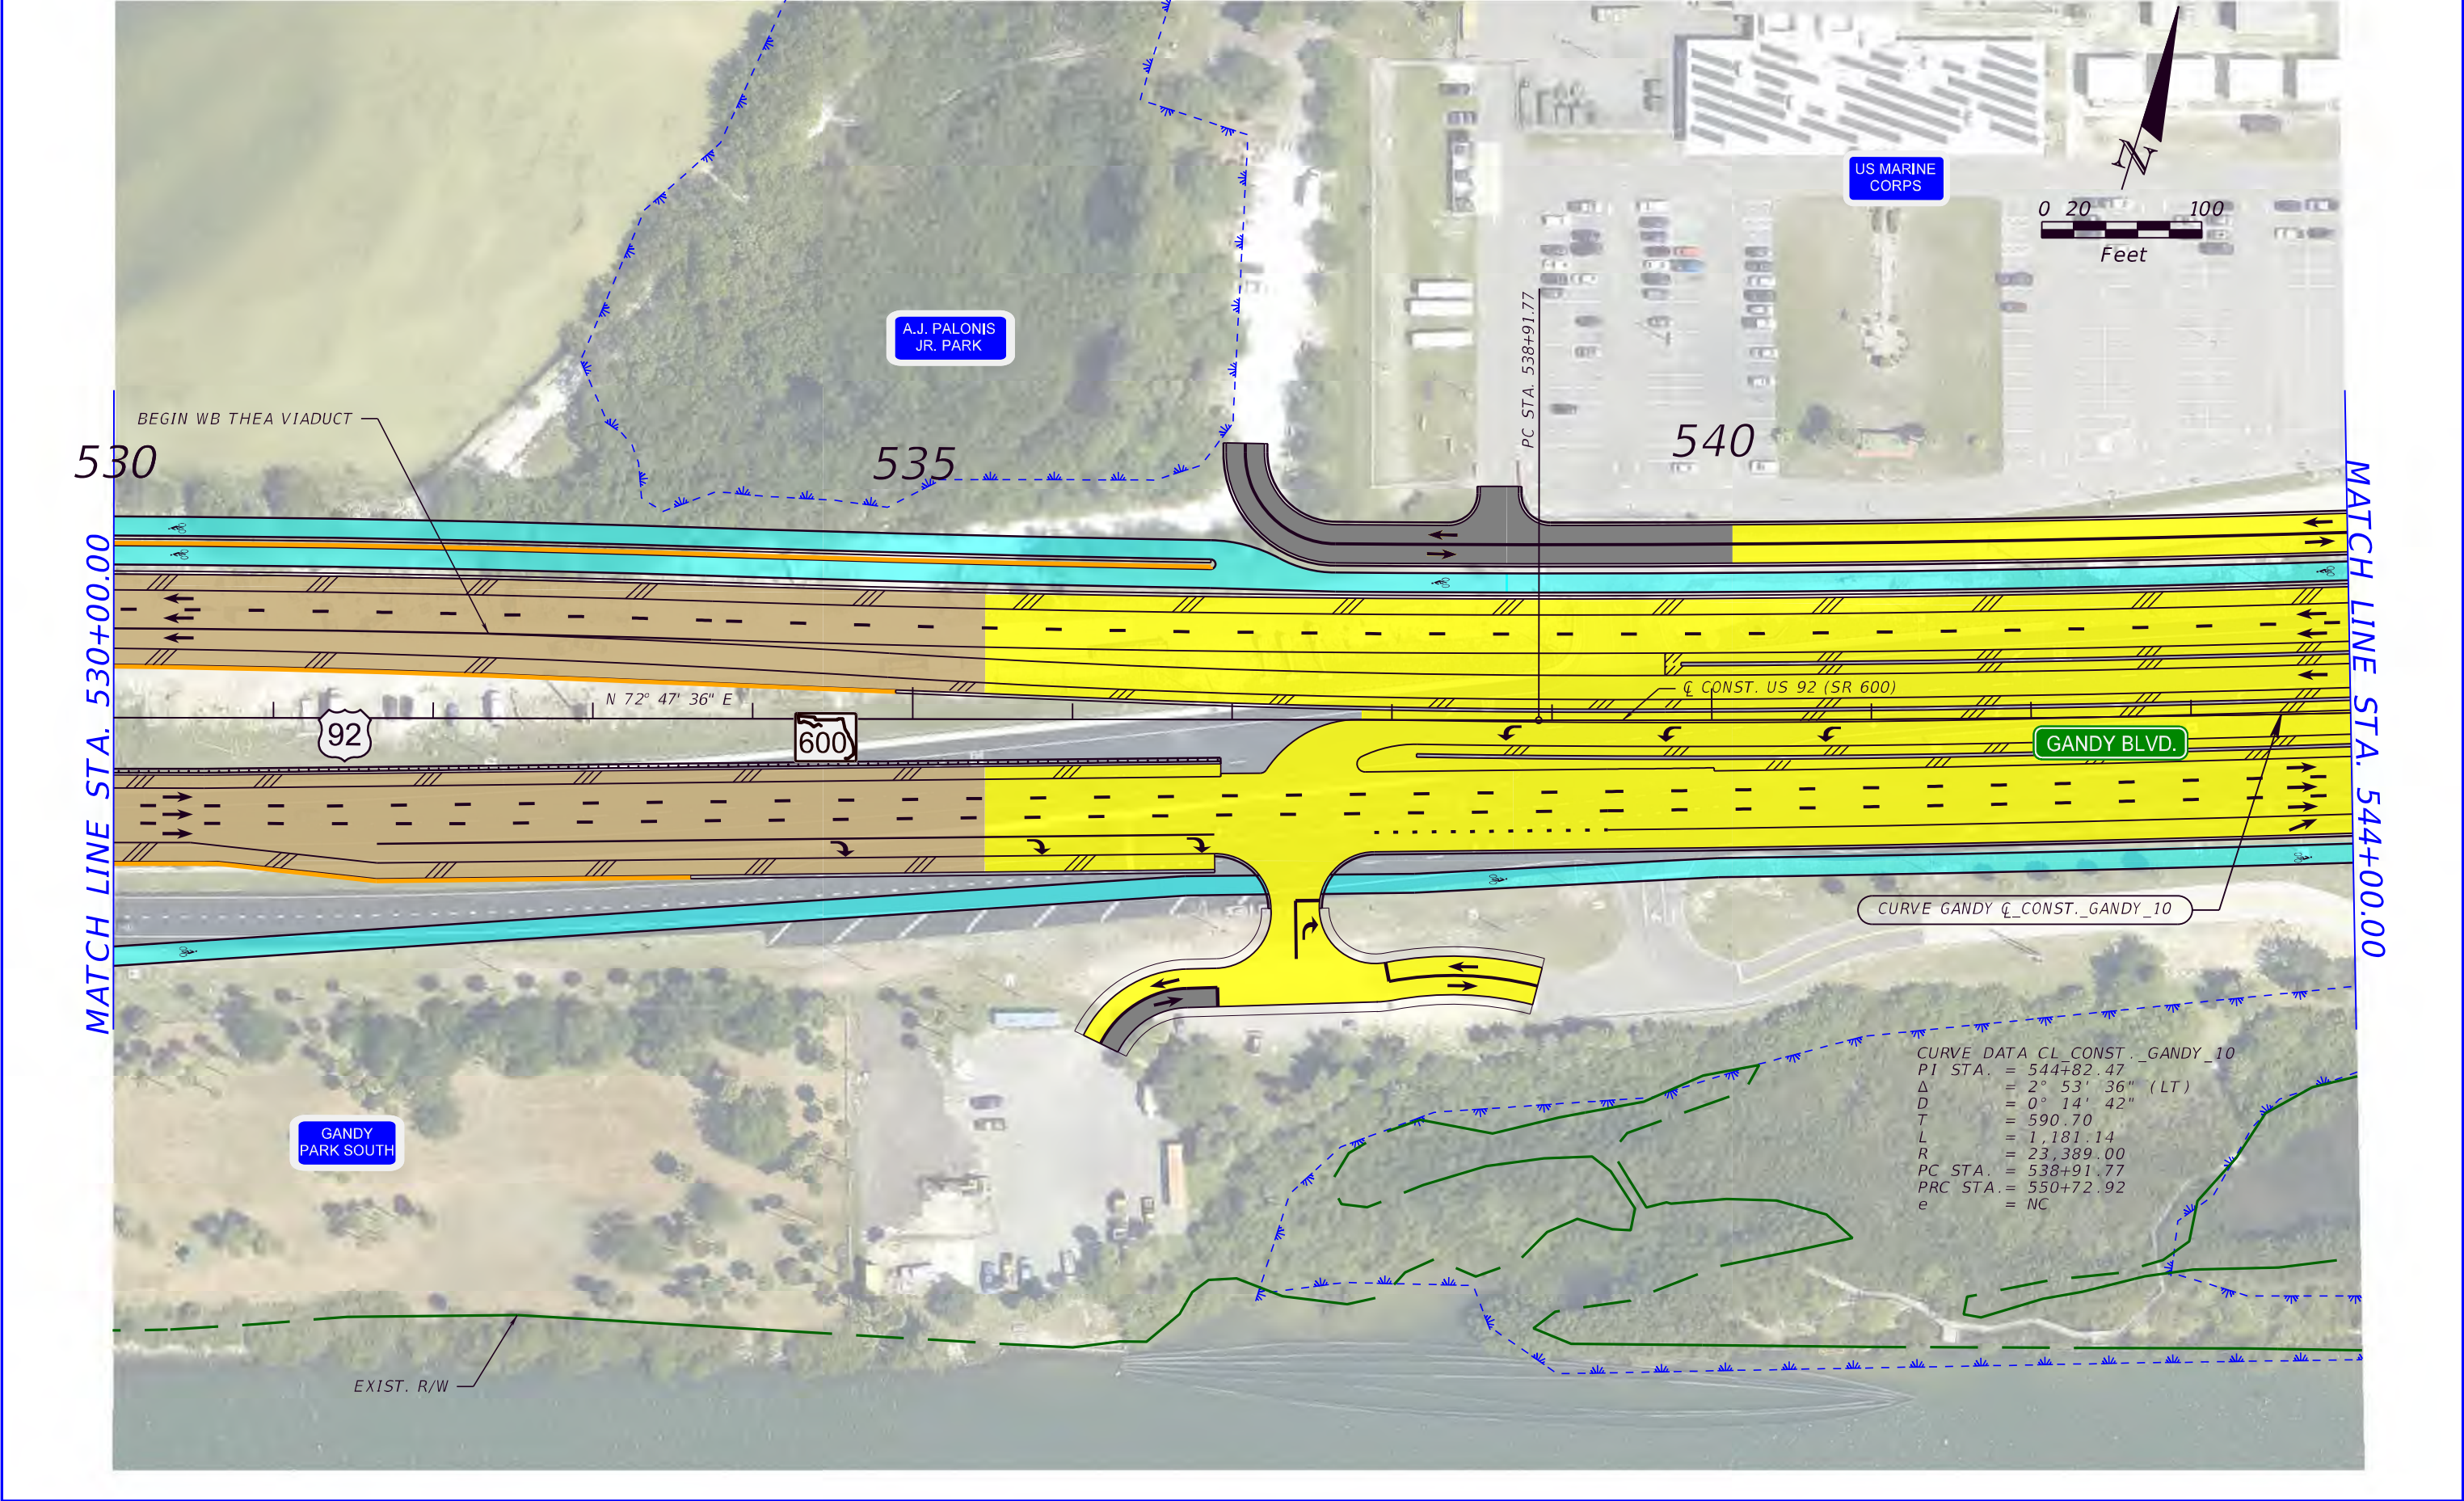

LEGEND			STATE OF FLORIDA DEPARTMENT OF TRANSPORTATION			PREFERRED ALTERNATIVE CONCEPT PLANS (25)		SHEET NO.
PARCEL LINE	PROPOSED ROADWAY	EXISTING BRIDGE	ROAD NO.	COUNTY	FINANCIAL PROJECT ID			25
EXISTING R/W LINE	PROPOSED GRADE SEPARATION	PROPOSED BRIDGE WIDENING	SR 600	HILLSBOROUGH	441250-1-22-01			
EXISTING WETLAND	PROPOSED BRIDGE DEMOLITION	PROPOSED BRIDGE DEMOLITION						
PROPOSED R/W LINE	PROPOSED BRIDGE	PROPOSED MILLING & RESURFACING						
PROPOSED RETAINING WALL	PROPOSED SIDEWALK/ SHARED USE PATH	PROPOSED PAVEMENT REMOVAL						
POTENTIAL CONTAMINATION SITE	PREFERRED POND SITES	BUSINESS RELOCATION						

Kisinger Campo & Associates Corp.
201 N. Franklin Street, Suite 400
Tampa, Florida 33602
Engineer of Record: Branan Anderson, P.E.
P.E. No.: 78438

dgrumbach 10/12/2023 9:56:16 AM M:\6201912 Gandy Blvd PDE\Design\roadway\PLANRD03.dgn



— EXIST. R/W

545

550

CURVE GANDY @_CONST._GANDY_11

555

MATCH LINE STA. 544+00.00

MATCH LINE STA. 558+00.00



GANDY BLVD.

Q CONST. US 92 (SR 600,

WB SELMON EXPRESSWAY

EB SELMON EXPRESSWAY

- BEGIN EB THEA VIADUCT

**FLORIDA FISH &
WILDLIFE CONSERVATION
COMMISSION**

EXIST. R/W

US COAST
GUARD AUXILIARY

GANDY BOAT
RAMP

CURVE DATA CL CONST. GANDY_10
 PI STA. = 544+82.47
 Δ = 2° 53' 36" (LT)
 D = 0° 14' 42"
 T = 590.70
 L = 1,181.14
 R = 23,389.00
 PC STA. = 538+91.77
 PRC STA. = 550+72.92
 e = NC

CURVE DATA CL CONST. _GANDY_ 11

PI STA.	=	558+21.90
Δ	=	20° 53' 09" (RT)
D	=	1° 24' 36"
T	=	748.99
L	=	1,481.35
R	=	4,063.76
PC STA.	=	550+72.92
PT STA.	=	565+54.27
e	=	NC

LEGEND

	PARCEL LINE		PROPOSED ROADWAY		EXISTING BRIDGE
	EXISTING R/W LINE		PROPOSED GRADE SEPARATION		PROPOSED BRIDGE WIDENING
	EXISTING WETLAND		PROPOSED BRIDGE		PROPOSED BRIDGE DEMOLITION
	PROPOSED R/W LINE		PROPOSED SIDEWALK/ SHARED USE PATH		PROPOSED MILLING & RESURFACING
	PROPOSED RETAINING WALL		PREFERRED POND SITES		PROPOSED PAVEMENT REMOVAL
	POTENTIAL CONTAMINATION SITE				BUSINESS RELOCATION

Kisinger Campo & Associates Corp.
201 N. Franklin Street, Suite 400
Tampa, Florida 33602
Engineer of Record: Branan Anderson, P.E.
P.E. No.: 78438

STATE OF FLORIDA
DEPARTMENT OF TRANSPORTATION

ROAD NO.	COUNTY	FINANCIAL PROJECT ID
SR 600	HILLSBOROUGH	441250-1-22-01

*PREFERRED ALTERNATIVE
CONCEPT PLANS (26)*

SHEET
NO.

26


dgrumbach

11/10/2023

11:16:43 AM

M:\6201912 Gandy Blvd PDE\Design\roadway\PLANRD03.dgn

THE OFFICIAL RECORD OF THIS SHEET IS THE ELECTRONIC FILE DIGITALLY SIGNED AND SEALED UNDER RULE 61G15-23.004, F.A.C.

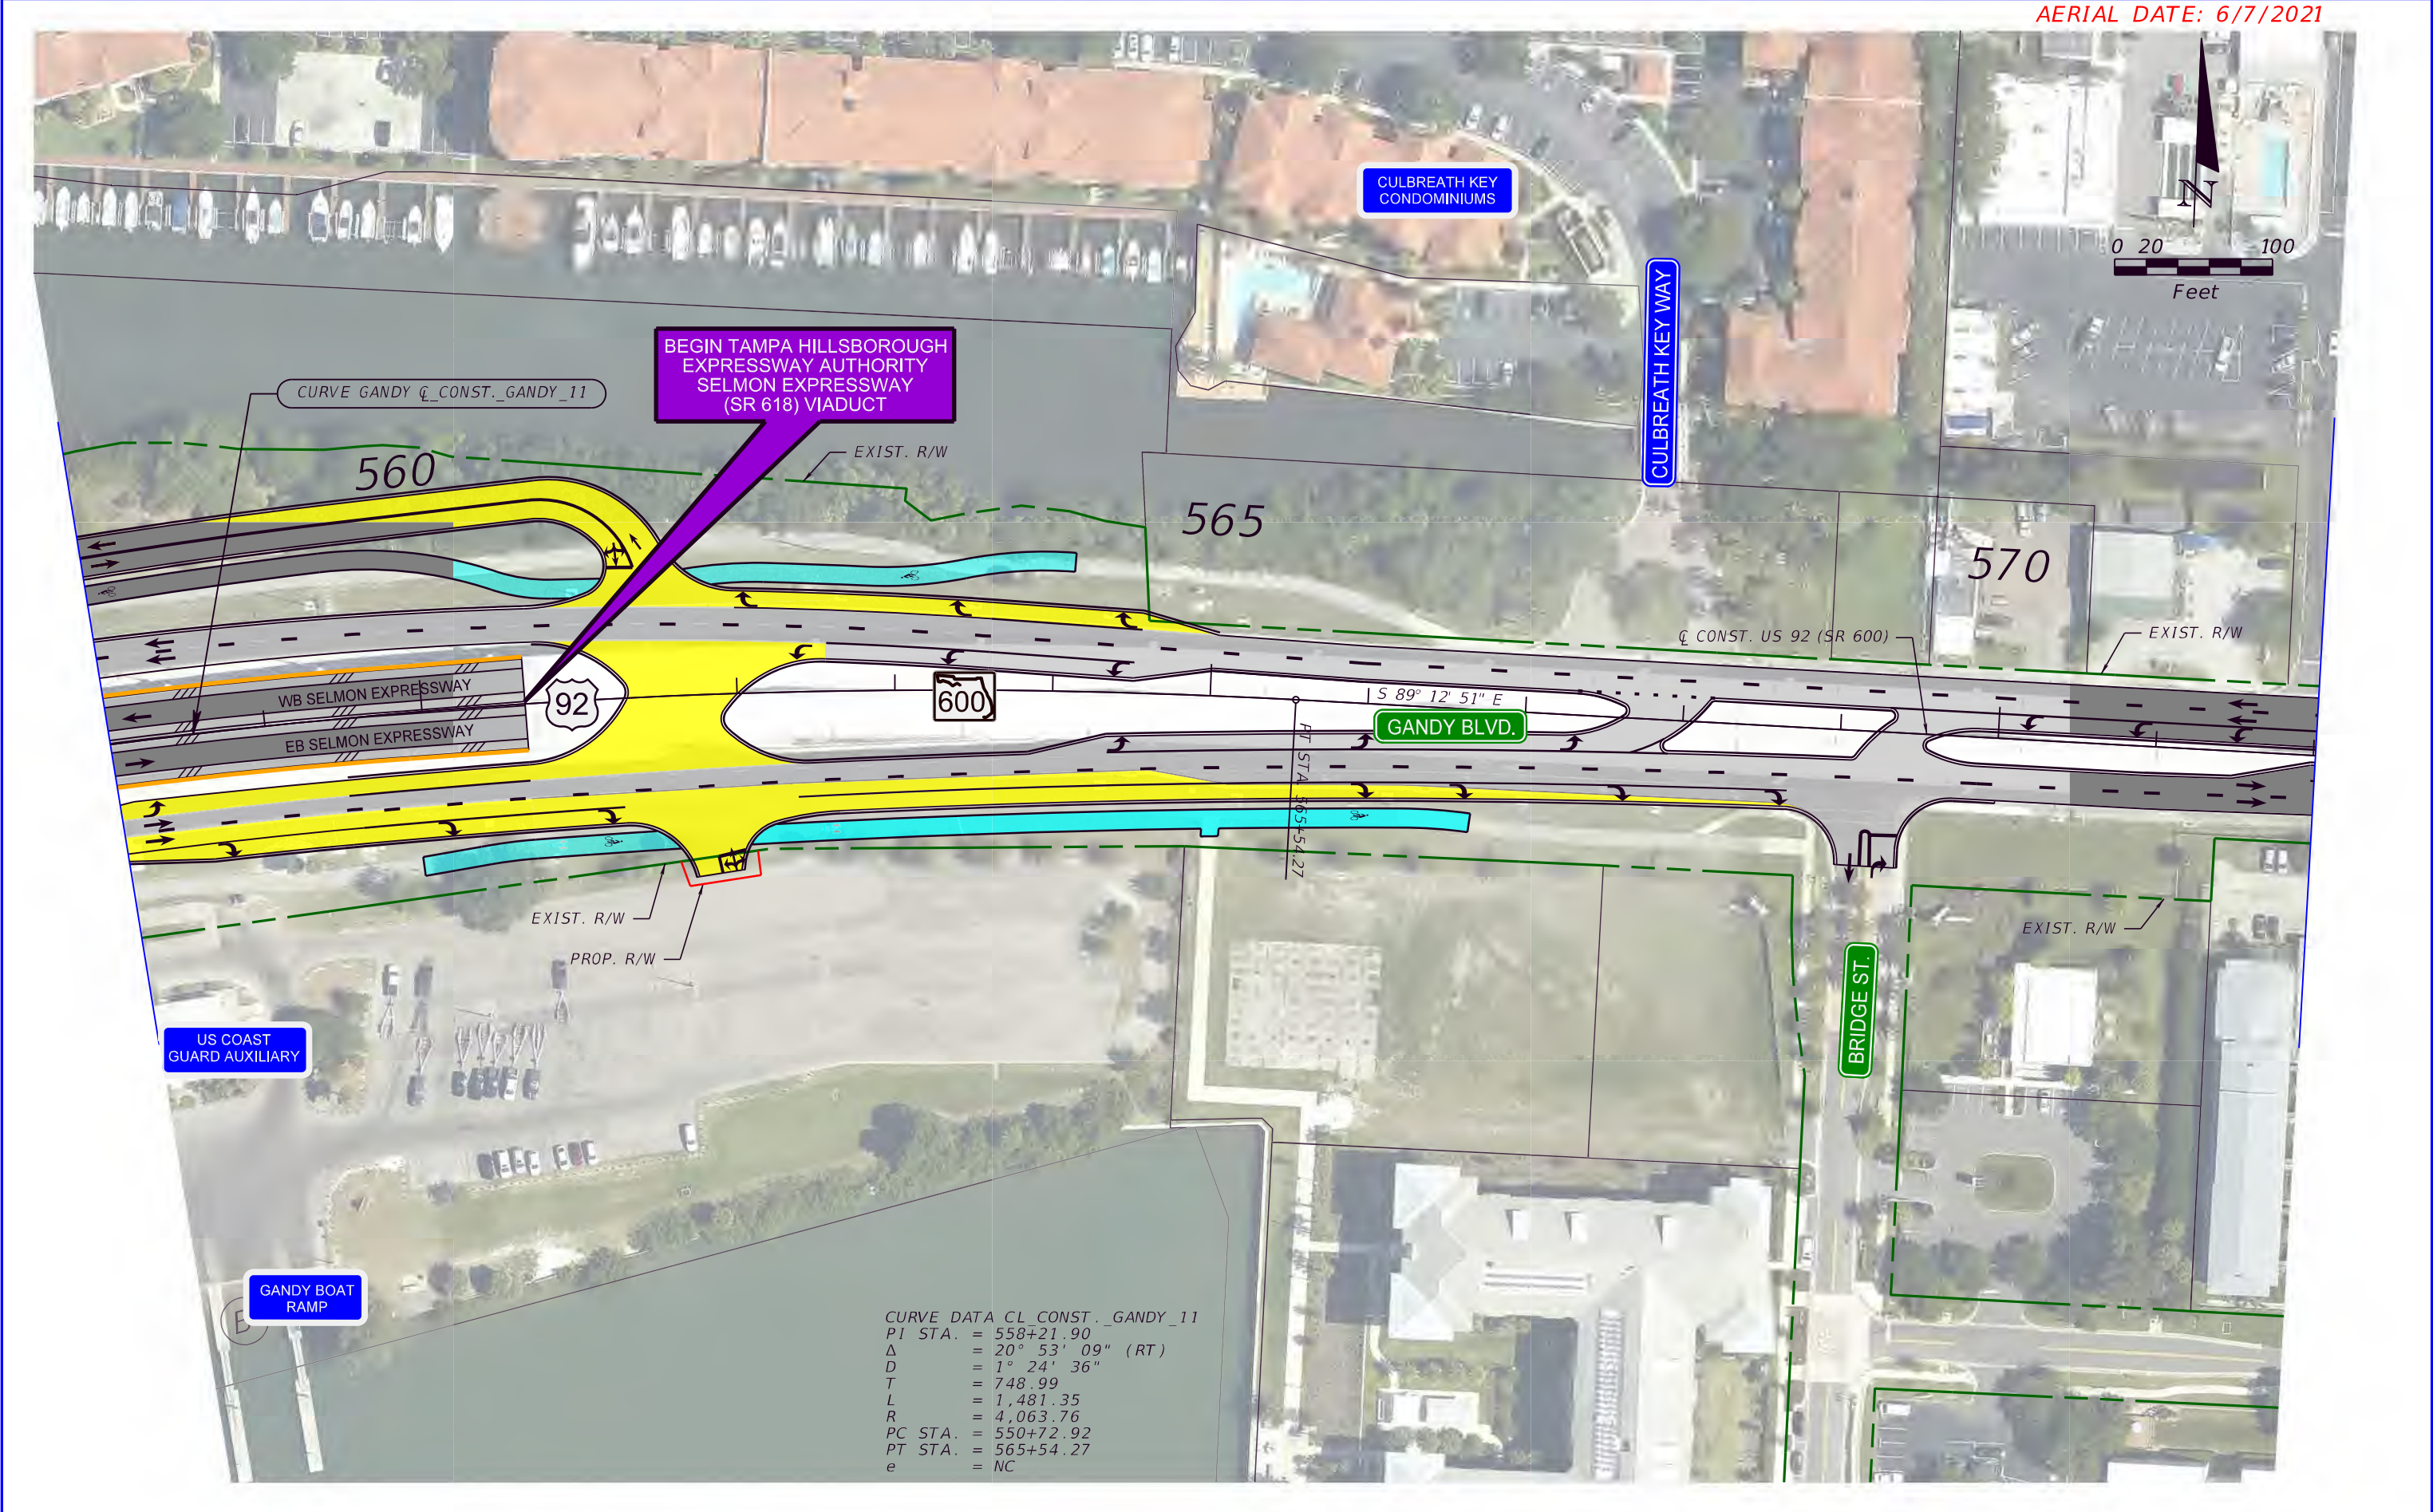

LEGEND

PARCEL LINE	PROPOSED ROADWAY	EXISTING BRIDGE
EXISTING R/W LINE	PROPOSED GRADE SEPARATION	PROPOSED BRIDGE WIDENING
EXISTING WETLAND	PROPOSED BRIDGE	PROPOSED BRIDGE DEMOLITION
PROPOSED R/W LINE	PROPOSED SIDEWALK/SHARED USE PATH	PROPOSED MILLING & RESURFACING
POTENTIAL CONTAMINATION SITE	PREFERRED POND SITES	PROPOSED PAVEMENT REMOVAL
		B BUSINESS RELOCATION

Kisinger Campo & Associates Corp.
201 N. Franklin Street, Suite 400
Tampa, Florida 33602
Engineer of Record: Branan Anderson, P.E.
P.E. No.: 78438


STATE OF FLORIDA DEPARTMENT OF TRANSPORTATION		
ROAD NO.	COUNTY	FINANCIAL PROJECT ID
SR 600	HILLSBOROUGH	441250-1-22-01

**PREFERRED ALTERNATIVE
CONCEPT PLANS (27)**

SHEET NO.
27

THE OFFICIAL RECORD OF THIS SHEET IS THE ELECTRONIC FILE DIGITALLY SIGNED AND SEALED UNDER RULE 61G15-23.004, F.A.C.

MATCH LINE STA. 572+00.00

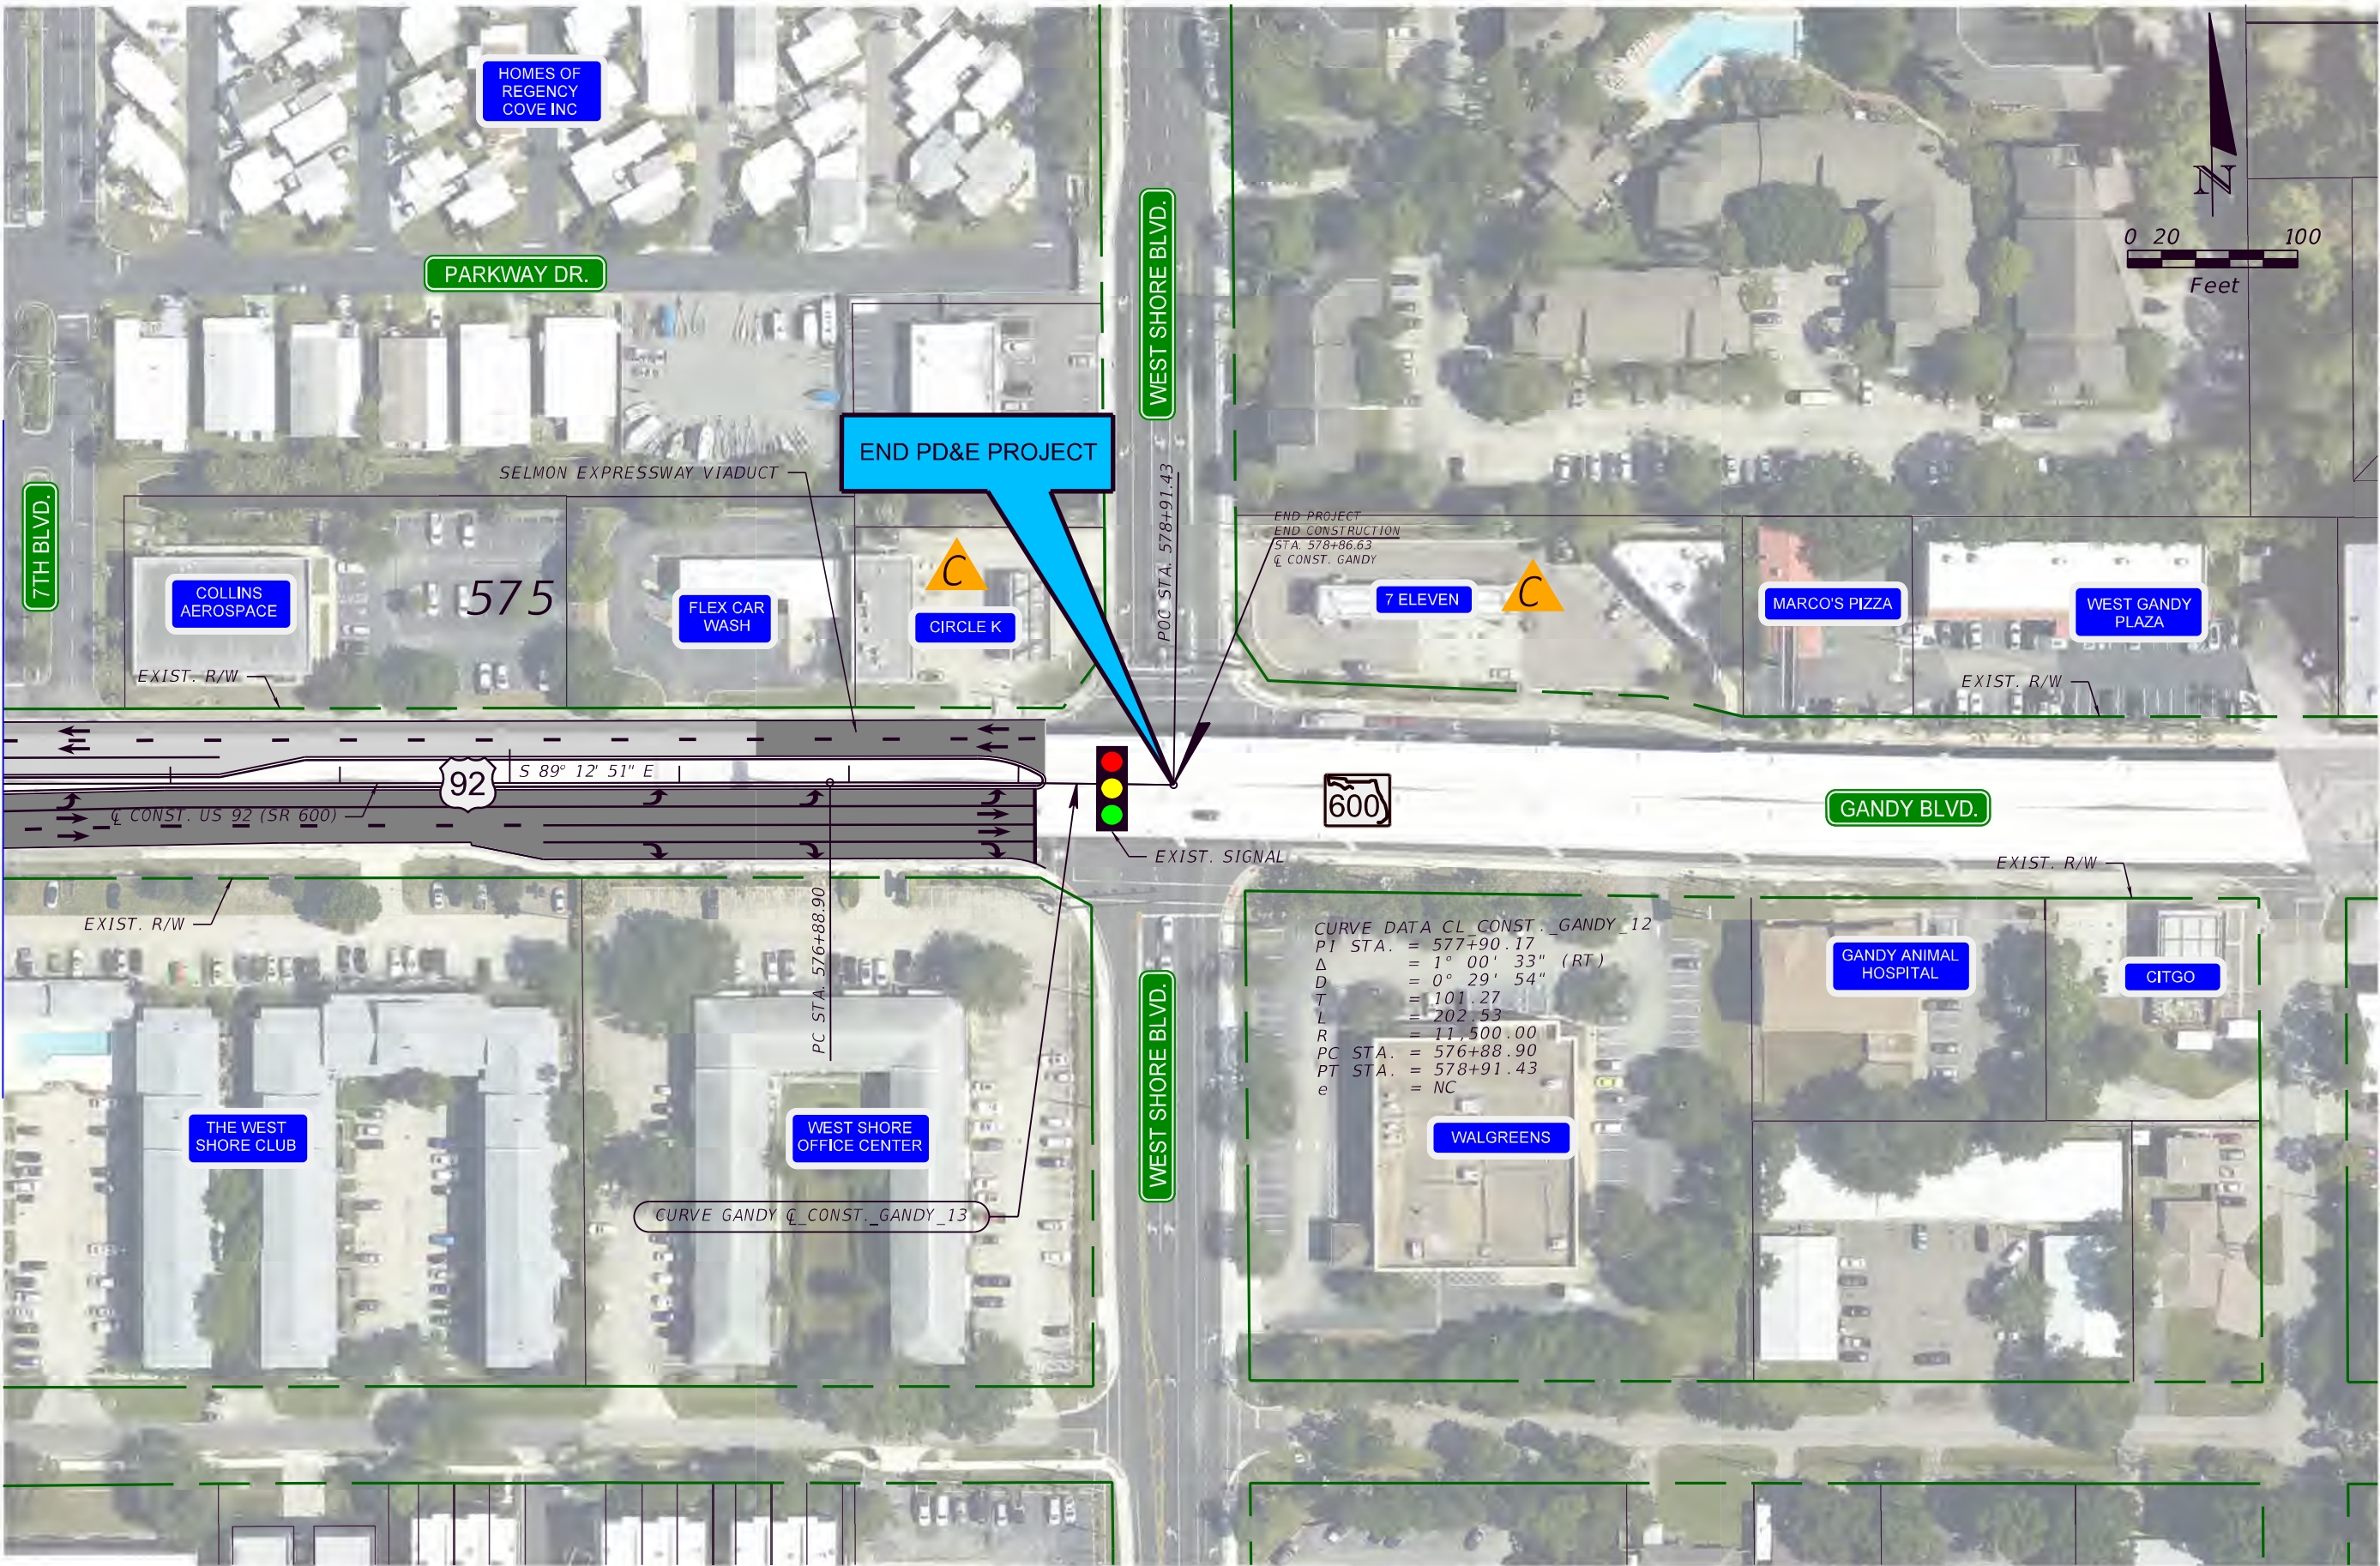

LEGEND					
	PARCEL LINE		PROPOSED ROADWAY		EXISTING BRIDGE
	EXISTING R/W LINE		PROPOSED GRADE SEPARATION		PROPOSED BRIDGE WIDENING
	EXISTING WETLAND		PROPOSED BRIDGE		PROPOSED BRIDGE DEMOLITION
	PROPOSED R/W LINE		PROPOSED SIDEWALK/ SHARED USE PATH		PROPOSED MILLING & RESURFACING
	PROPOSED RETAINING WALL		PREFERRED POND SITES		BUSINESS RELOCATION
	POTENTIAL CONTAMINATION SITE				

Kisinger Campo & Associates Corp.
201 N. Franklin Street, Suite 400
Tampa, Florida 33602
Engineer of Record: Branan Anderson, P.E.
P.E. No.: 78438

STATE OF FLORIDA DEPARTMENT OF TRANSPORTATION		
ROAD NO.	COUNTY	FINANCIAL PROJECT ID
SR 600	HILLSBOROUGH	441250-1-22-01

PREFERRED ALTERNATIVE
CONCEPT PLANS (28)

SHEET
NO.
28