BRUCE B DOWNS BLVD TO N 56TH

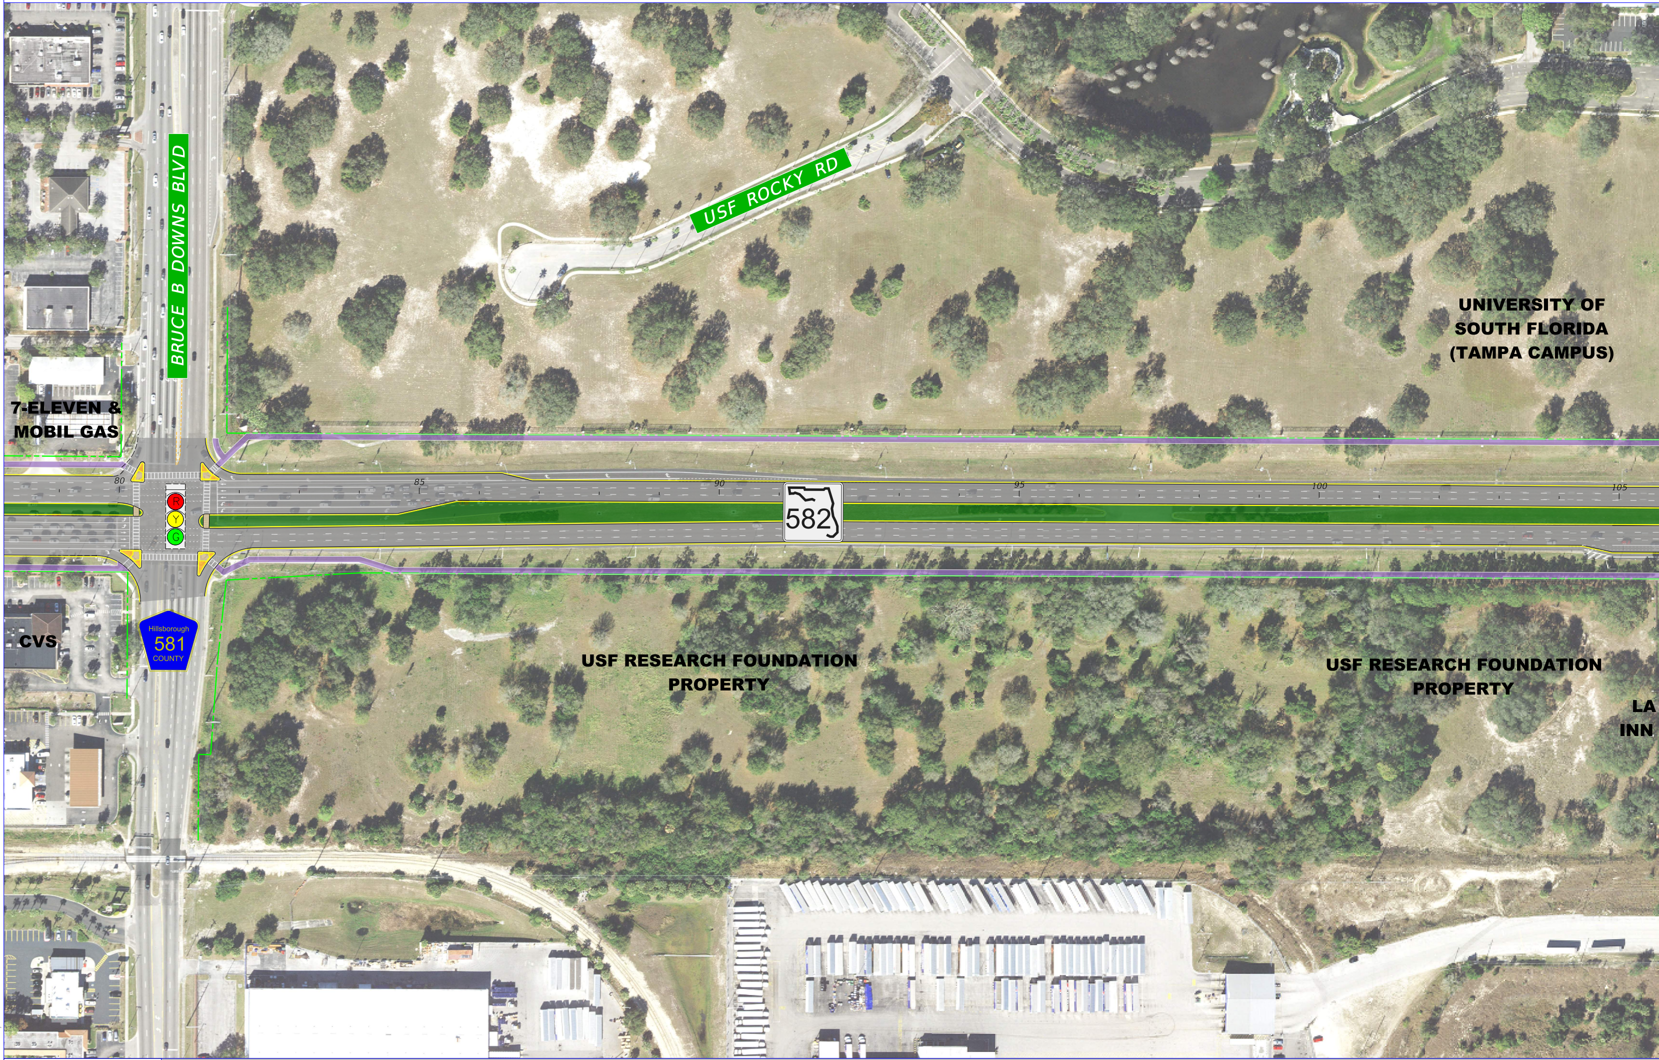
BRUCE B DOWNS BLVD
USF ROCKY RD
UNIVERSITY OF SOUTH FLORIDA (TAMPA CAMPUS)
7-ELEVEN & MOBIL GAS
80
85
90
95
100
105
R
Y
G
582
CVS
Hillsborough
581
COUNTY
USF RESEARCH FOUNDATION PROPERTY
USF RESEARCH FOUNDATION PROPERTY
LA
INN

FDOT

FOWLER AVENUE/STATE ROAD 582

from east of Bruce B. Downs Blvd. to west of N. 56th Street (WPI Segment No. 448505-1)

6/5/2023 12:48:53 PM USKP670346
c:\pwworking\wsp-pb-us-pw-02\kyle.pritchard@wsp.com\d0667356\PLANF006-SINGLE-ROLL.dgn

ST

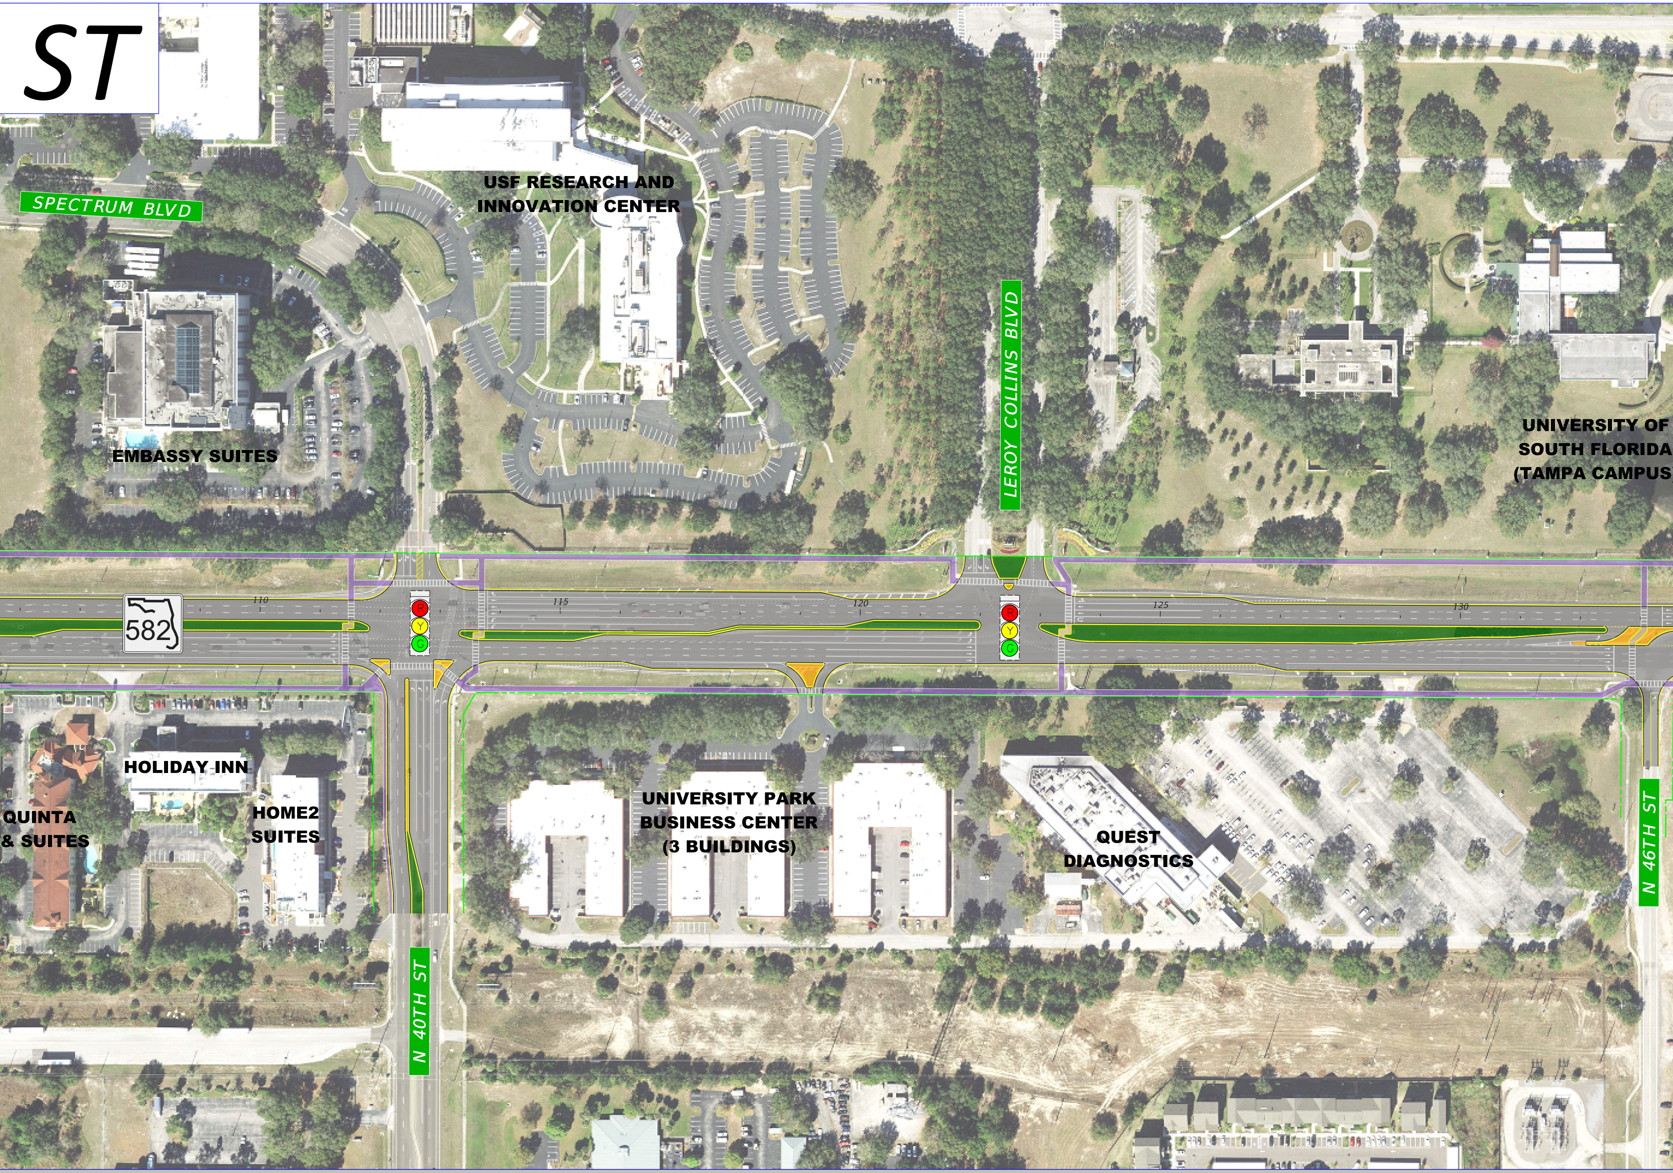
SPECTRUM BLVD
USF RESEARCH AND
INNOVATION CENTER
EMBASSY SUITES
LEROY COLLINS BLVD
UNIVERSITY OF
SOUTH FLORIDA
(TAMPA CAMPUS
582
110
115
120
125
130
R
Y
G
R
Y
G
HOLIDAY INN
QUINTA
& SUITES
HOME2
SUITES
UNIVERSITY PARK
BUSINESS CENTER
(3 BUILDINGS)
QUEST
DIAGNOSTICS
N 40TH ST
N 46TH ST

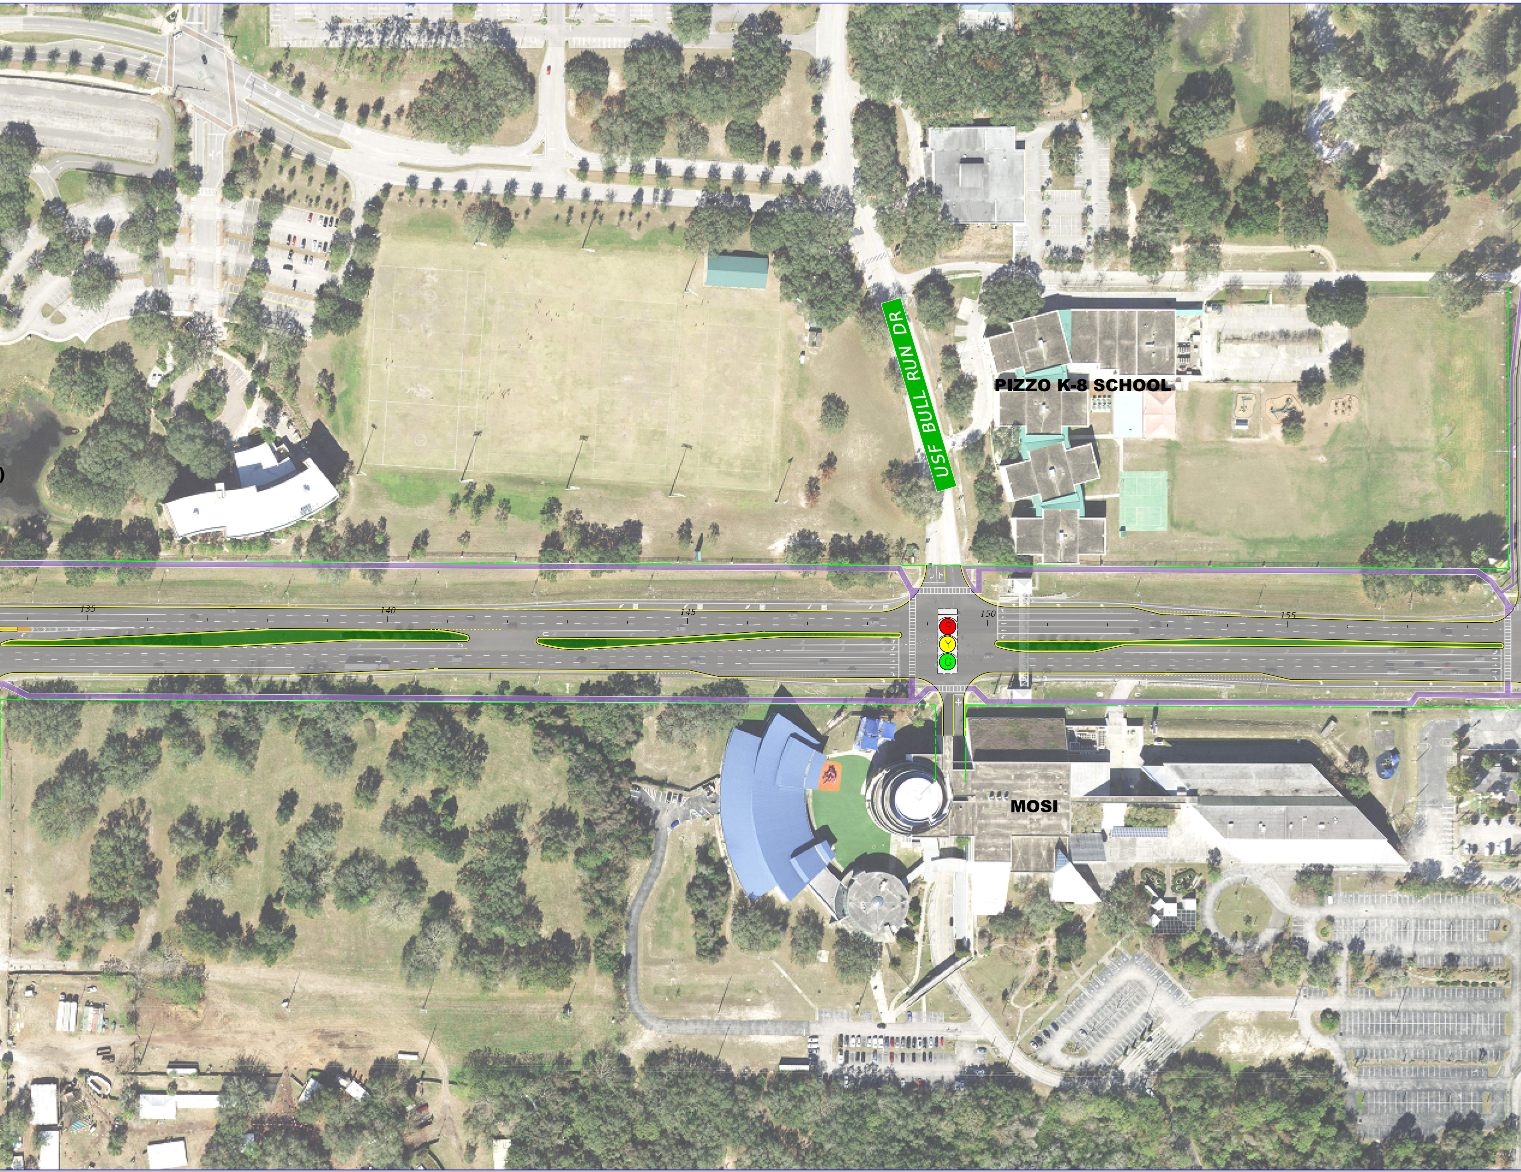
USF BULL RUN DR
PIZZO K-8 SCHOOL
135
140
145
150
155
R
Y
G
MOSI

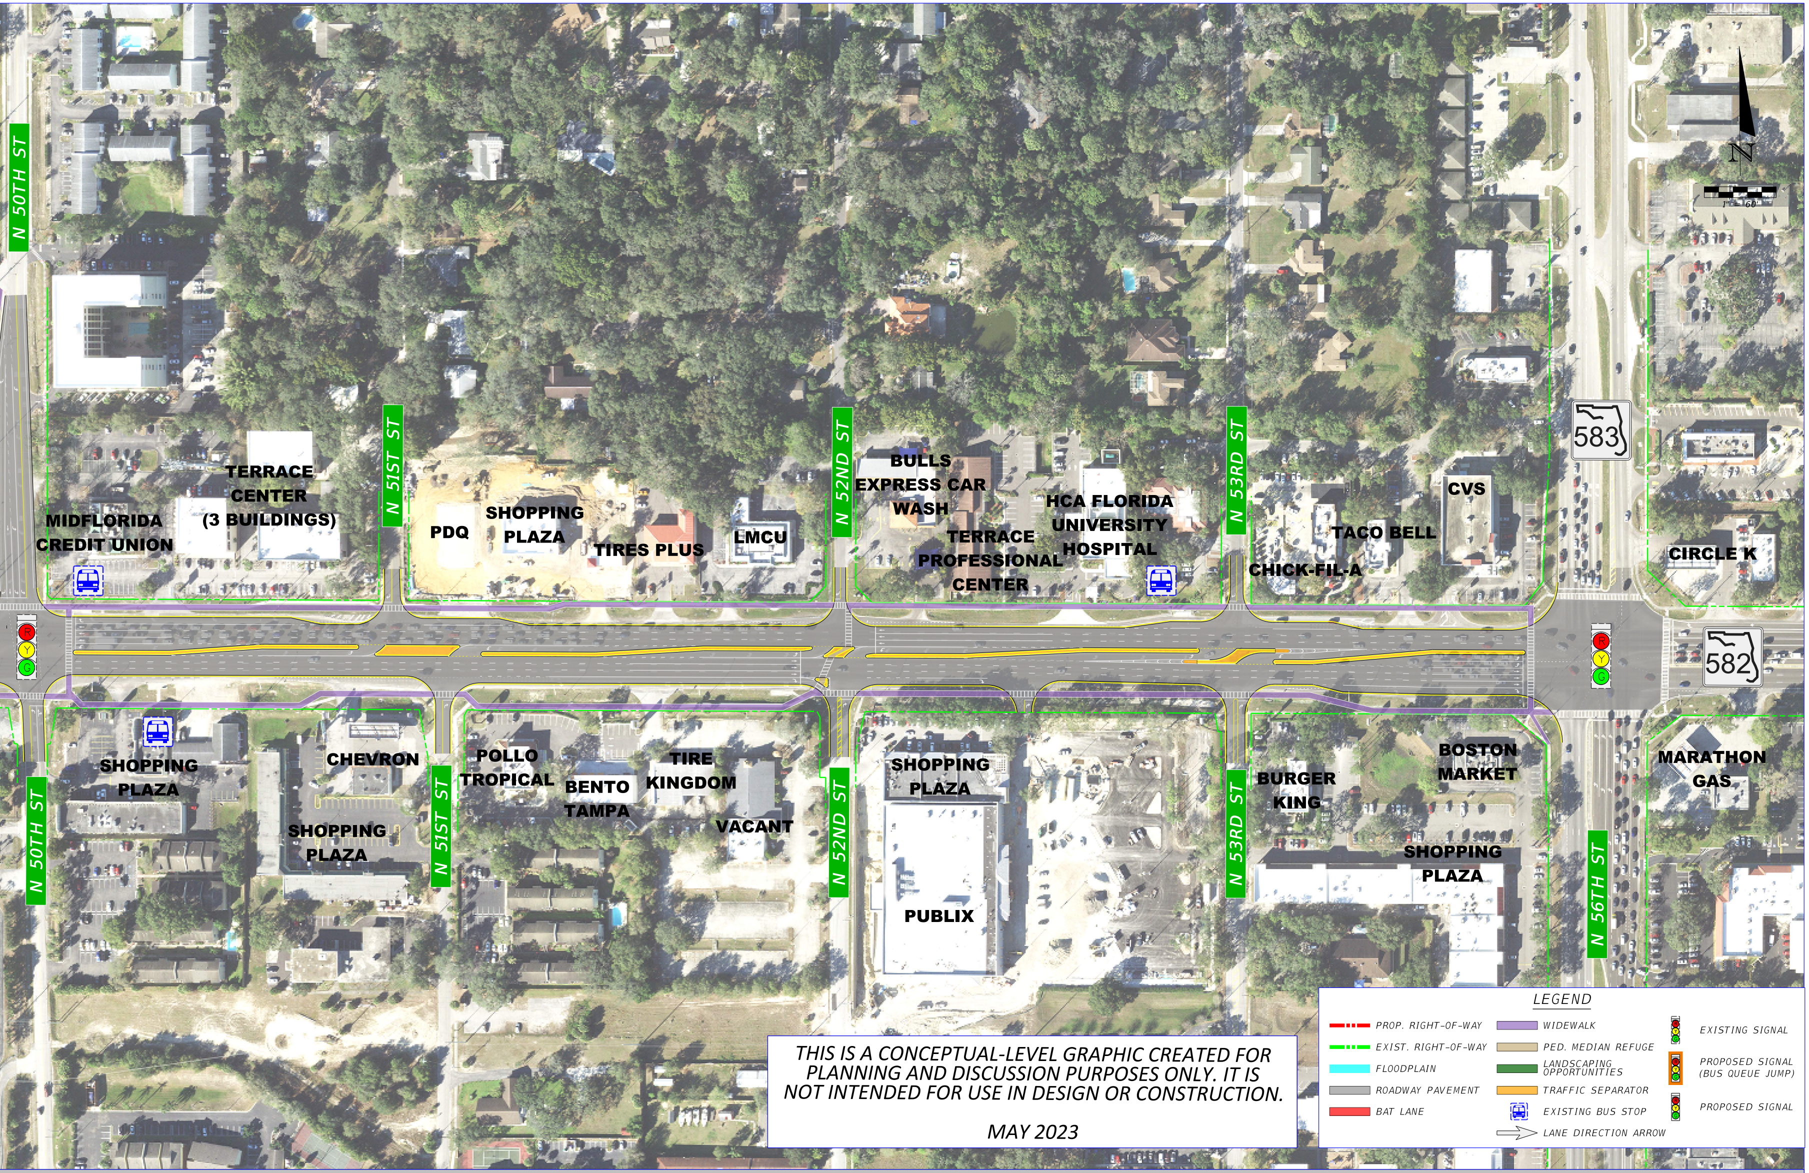
N 50TH ST
N 51ST ST
N 52ND ST
N 53RD ST
N 56TH ST
583
582
N
1" = 60'
MIDFLORIDA CREDIT UNION
TERRACE CENTER (3 BUILDINGS)
PDQ
SHOPPING PLAZA
TIRES PLUS
LMCU
BULLS EXPRESS CAR WASH
TERRACE PROFESSIONAL CENTER
HCA FLORIDA UNIVERSITY HOSPITAL
CHICK-FIL-A
TACO BELL
CVS
CIRCLE K
SHOPPING PLAZA
CHEVRON
SHOPPING PLAZA
POLLO TROPICAL
BENTO TAMPA
TIRE KINGDOM
VACANT
SHOPPING PLAZA
PUBLIX
BURGER KING
BOSTON MARKET
SHOPPING PLAZA
MARATHON GAS
R
Y
G

THIS IS A CONCEPTUAL-LEVEL GRAPHIC CREATED FOR PLANNING AND DISCUSSION PURPOSES ONLY. IT IS NOT INTENDED FOR USE IN DESIGN OR CONSTRUCTION.

MAY 2023

LEGEND

- PROP. RIGHT-OF-WAY
- EXIST. RIGHT-OF-WAY
- FLOODPLAIN
- ROADWAY PAVEMENT
- BAT LANE
- WIDEWALK
- PED. MEDIAN REFUGE
- LANDSCAPING OPPORTUNITIES
- TRAFFIC SEPARATOR
- EXISTING BUS STOP
- LANE DIRECTION ARROW
- EXISTING SIGNAL
- PROPOSED SIGNAL (BUS QUEUE JUMP)
- PROPOSED SIGNAL

Financial Project ID Number 448505-1-22-01

Project Development and Environment (PD&E) Study