INTERSTATE 75

SEGMENT ONE

NORTHERN STUDY - FROM SOUTH OF US 301 TO NORTH OF FLETCHER AVENUE IN HILLSBOROUGH COUNTY (WPI Segment No. 419235-3)
SOUTHERN STUDY - FROM MOCCASIN WALLOW ROAD IN MANATEE COUNTY TO SOUTH OF US 301 IN HILLSBOROUGH COUNTY (WPI Segment No. 419235-2)

Alternative 1

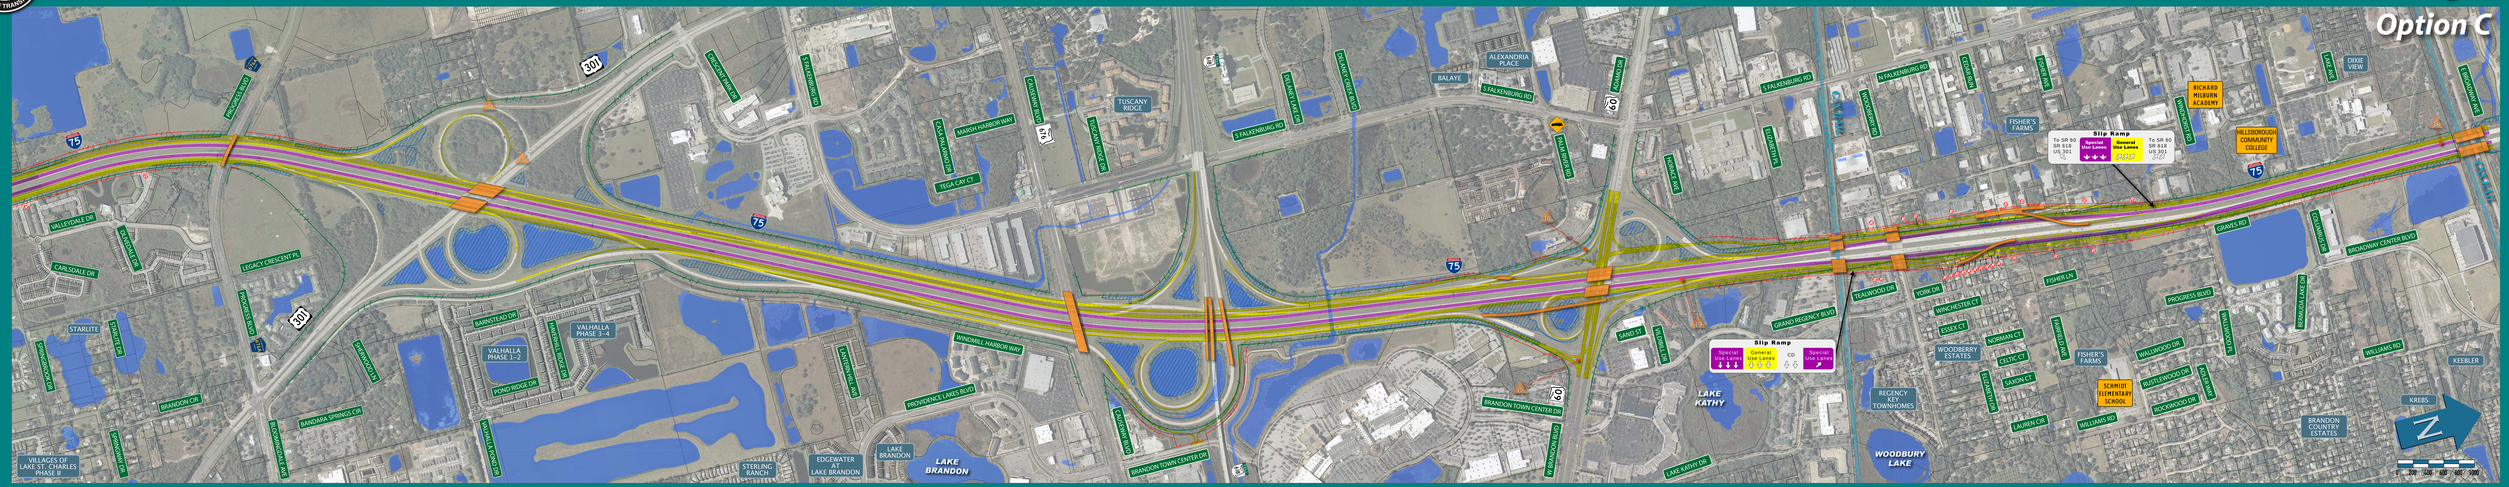

Alternative 2

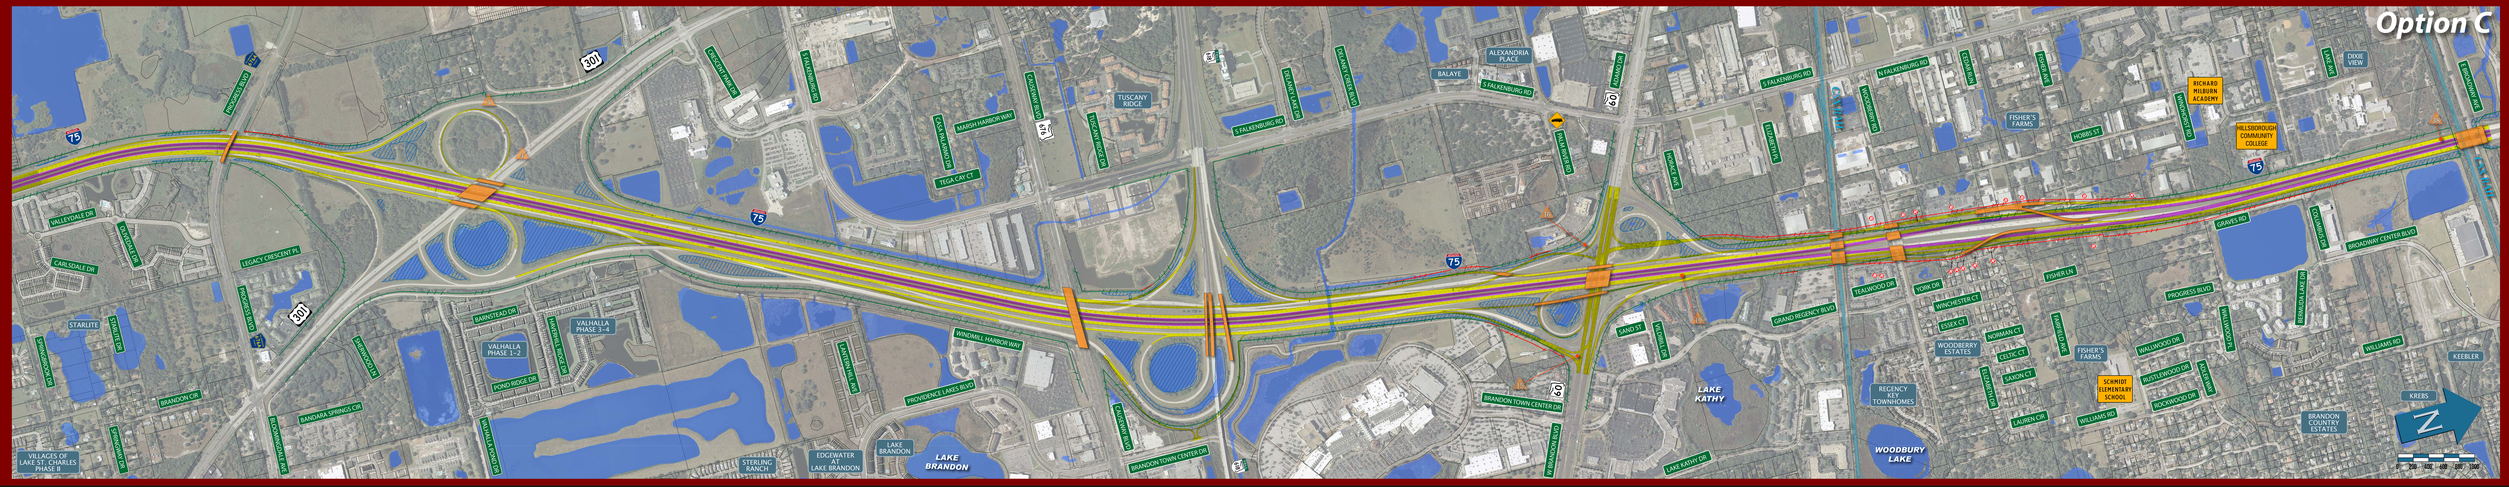

I-75 Alternatives Public Workshops
June 15, 2009 - United Methodist Church of Sun City Center
June 17, 2009 - Florida State Fairgrounds