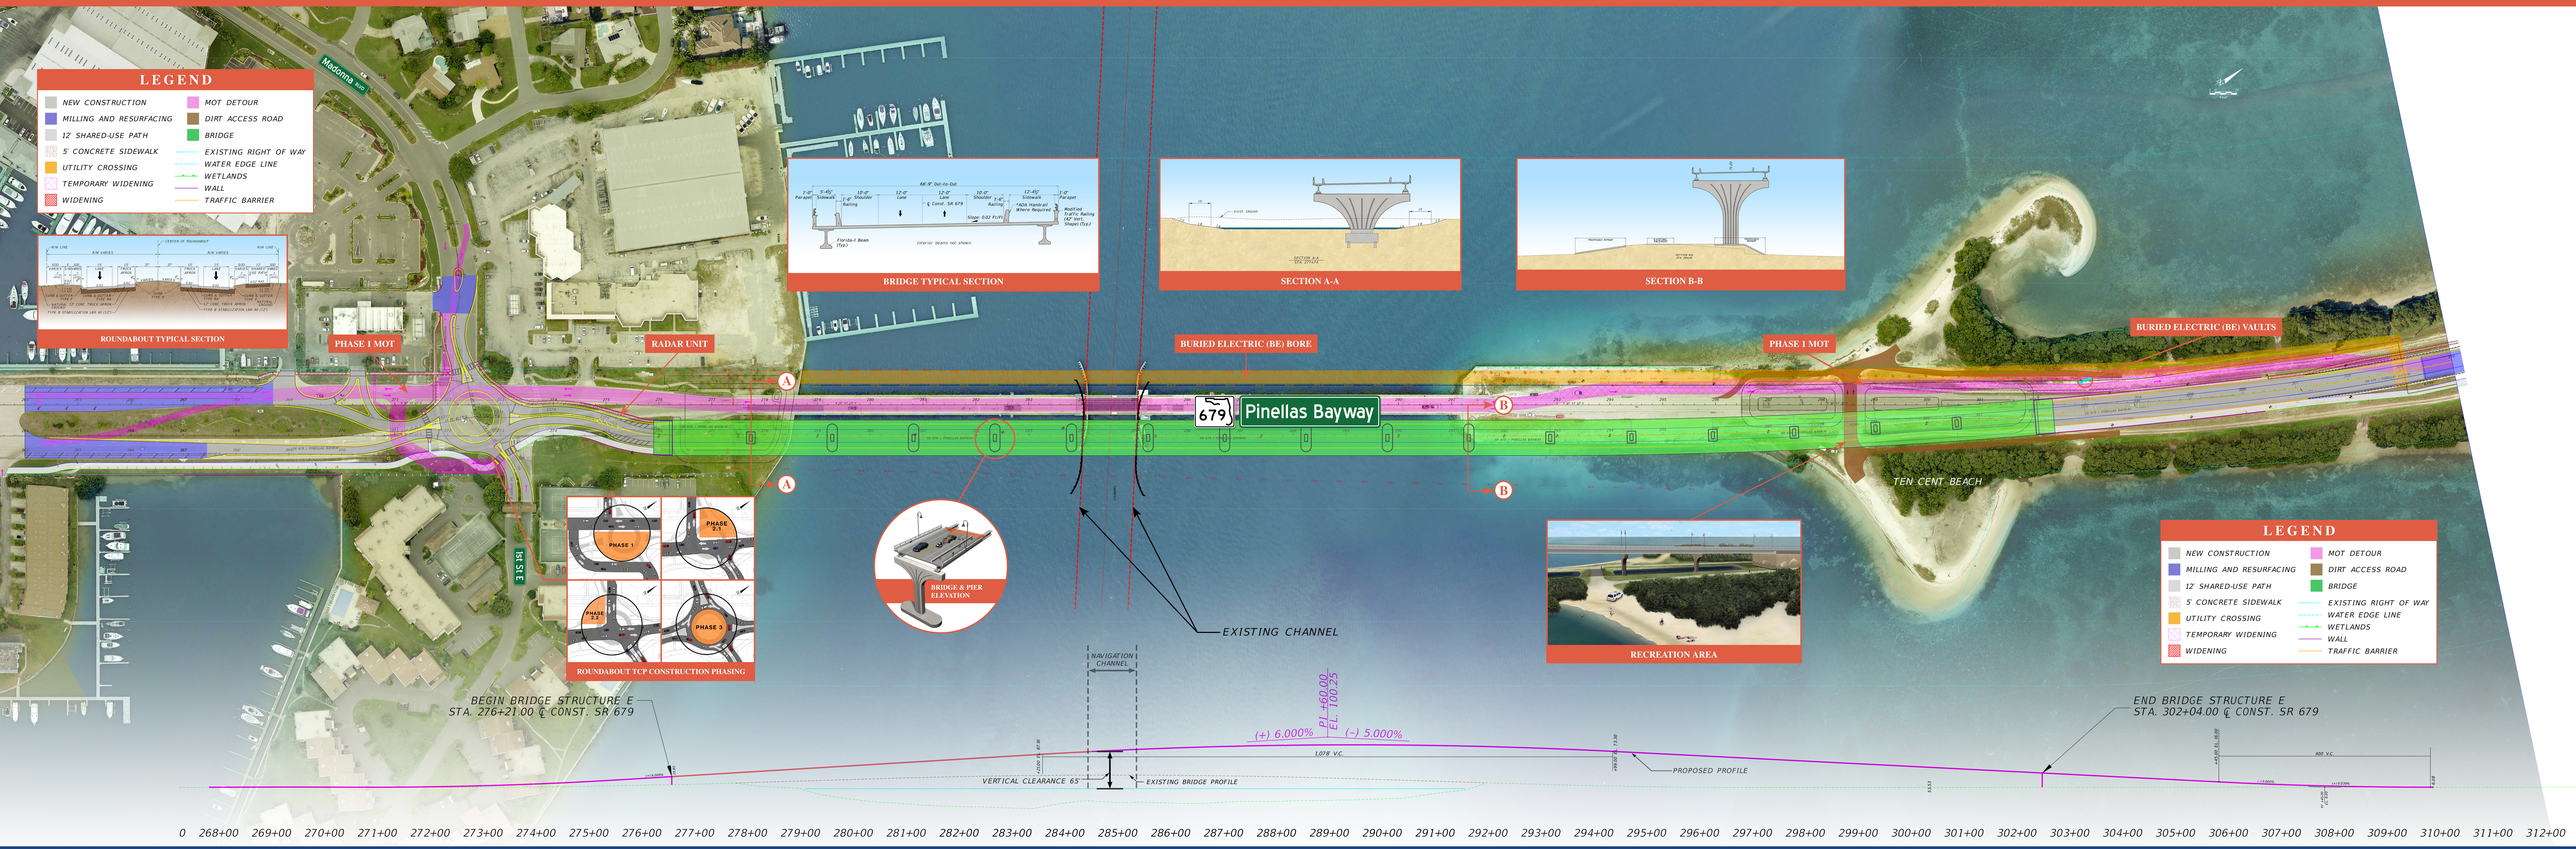SR 679 (PINELLAS BAYWAY) STRUCTURE E OVER INTRACOASTAL WATERWAY