
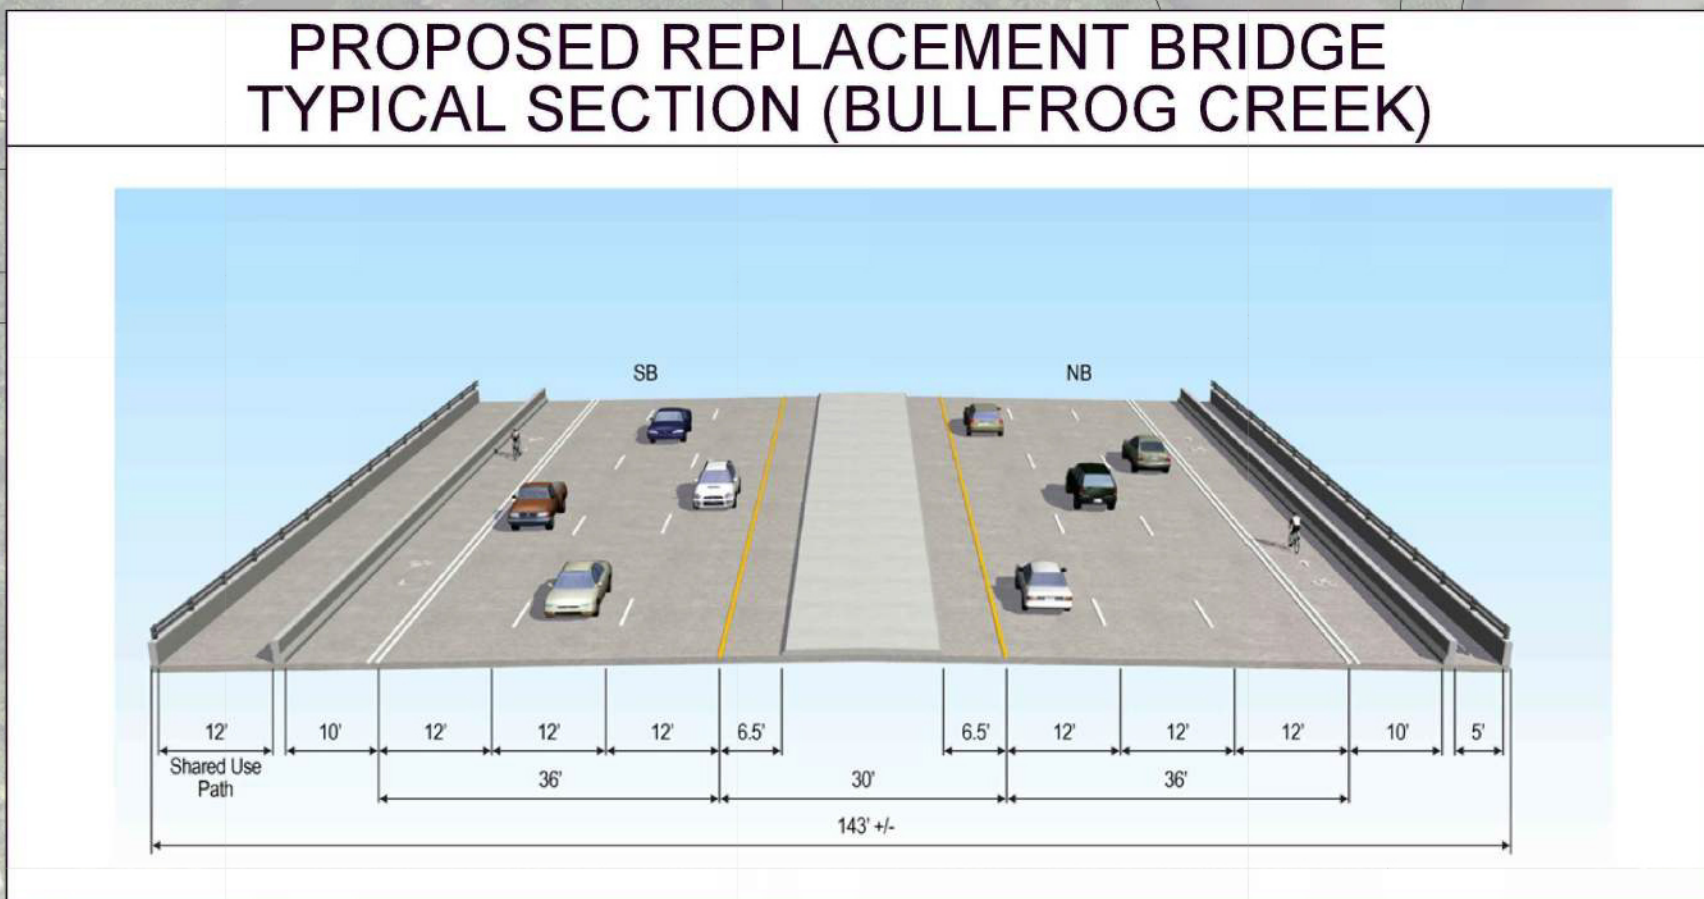


Aerial Photo Date: 2023

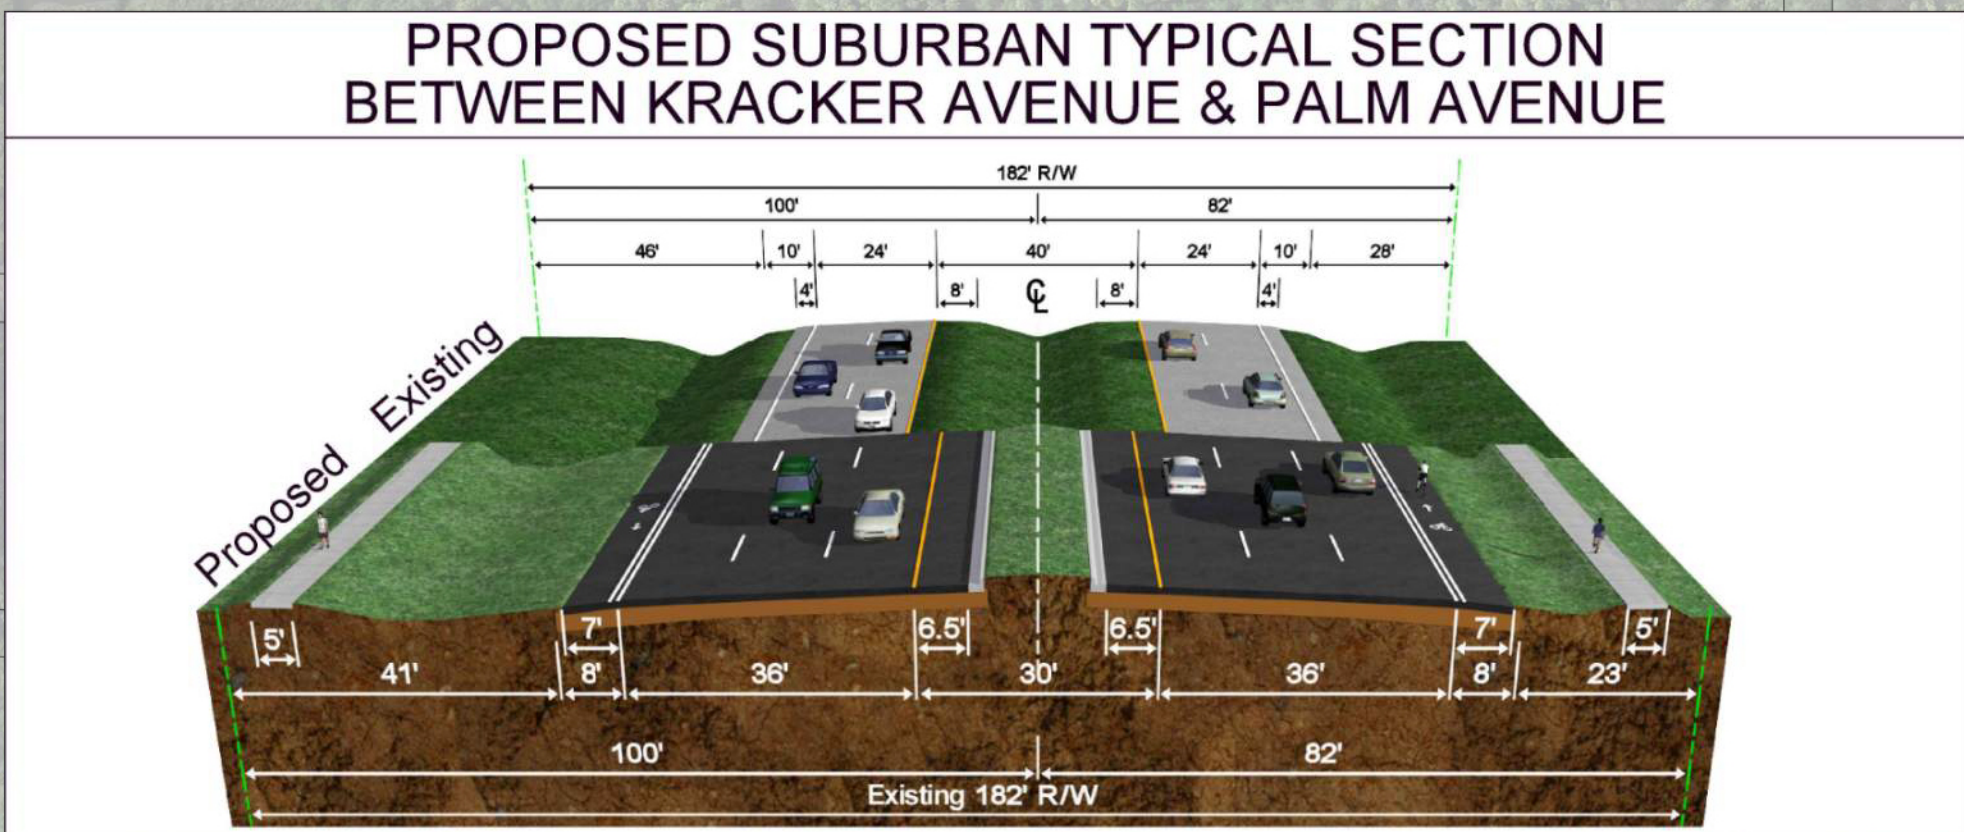

LEGEND

- Property Lines
- Existing Right of Way
- Proposed Right of Way
- Wetlands or Other Surface Waters Boundary
- Sidewalk / Path
- Proposed Bridge / Wall Culvert Extension
- Preferred SMF / FPC Sites
- Potential Contamination Sites
- Potential Business Relocation
- Potential Residential Relocation

MATCHLINE 1 (SEE ROLL PLOT 2)