
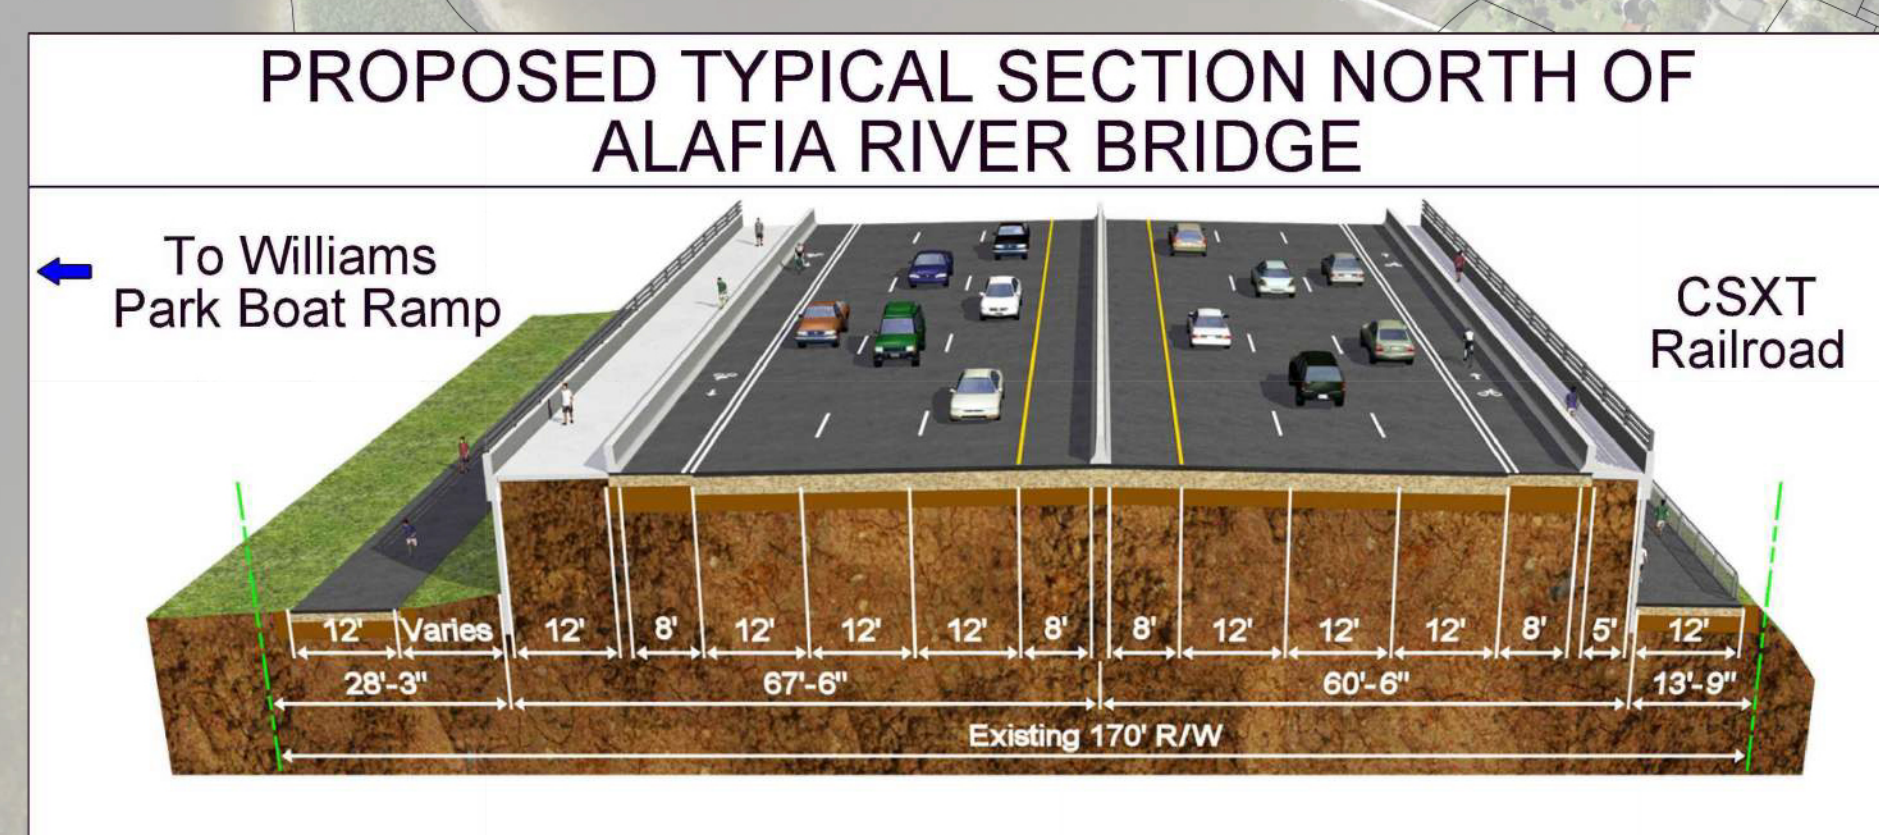
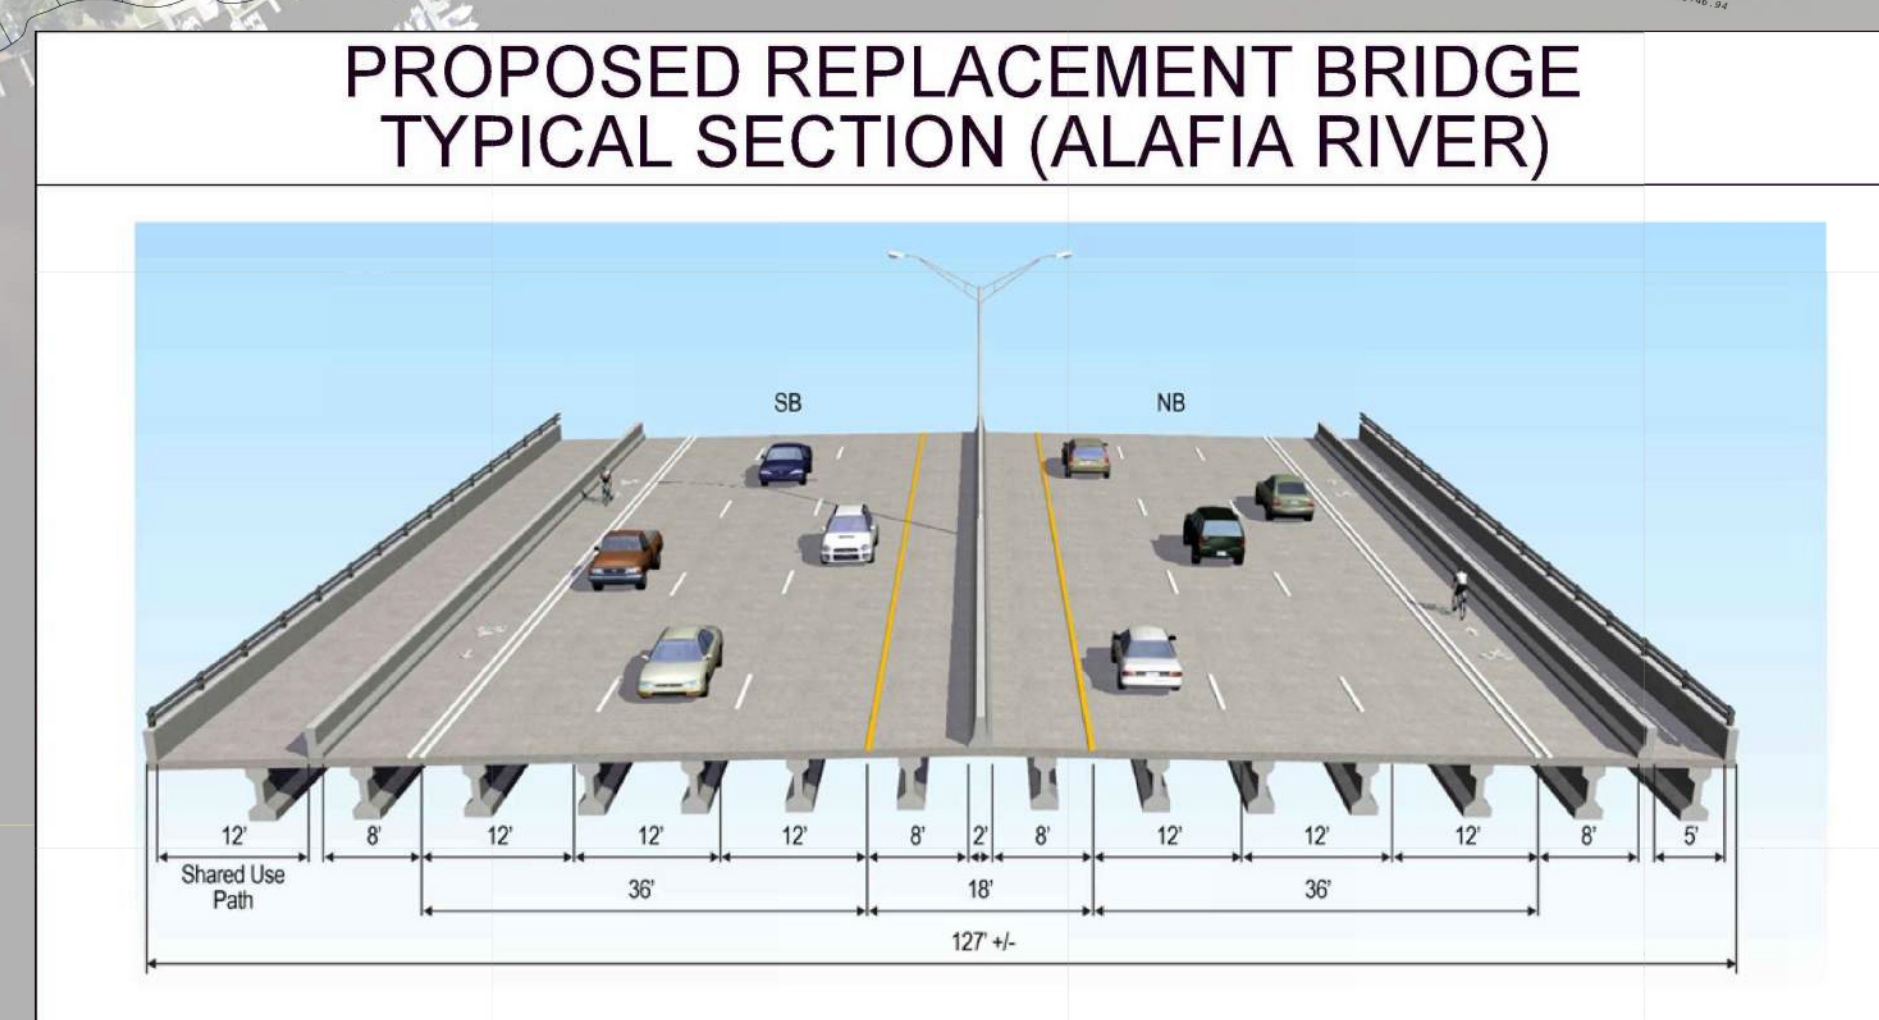
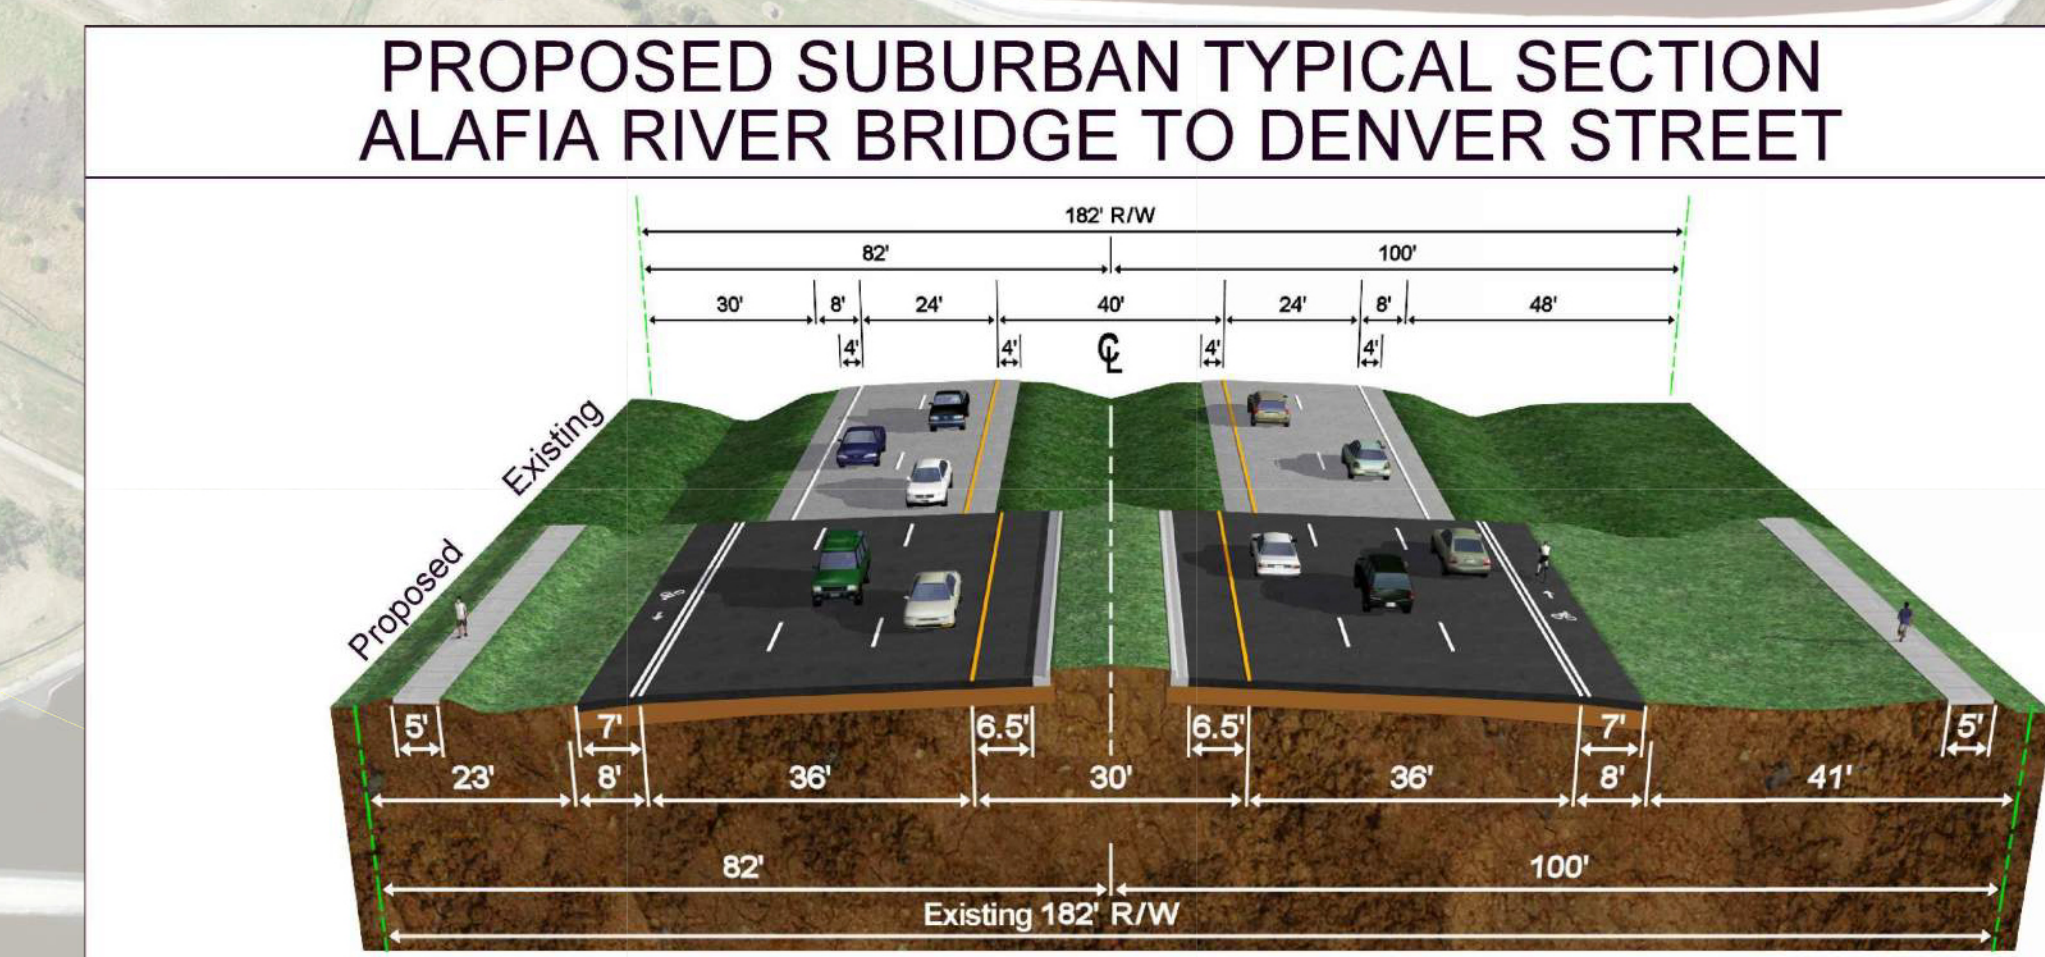
 
 


 

- ## LEGEND
- | | |
|--|--|
|  | Property Lines |
|  | Existing Right of Way |
|  | Proposed Right of Way |
|  | Wetlands or Other Surface Waters Boundary |
|  | Sidewalk / Path |
|  | Proposed Bridge / Wall Culvert Extension |
|  | Preferred SMF / FPC Sites |
|  | Potential Contamination Sites |
|  | Potential Business Relocation |
|  | Potential Residential Relocation |